


2+925.00

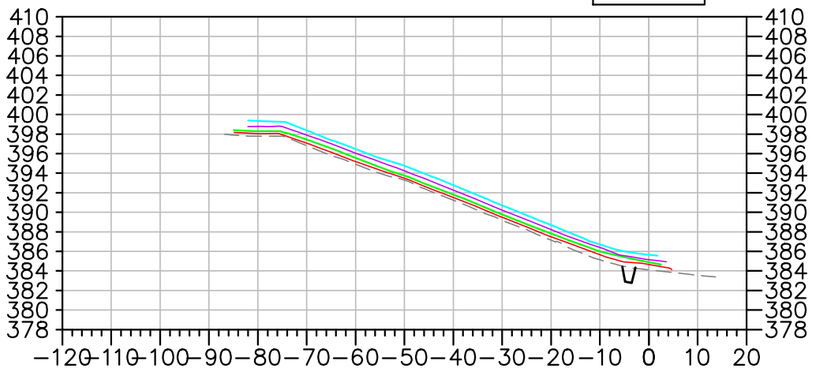


2+900.00

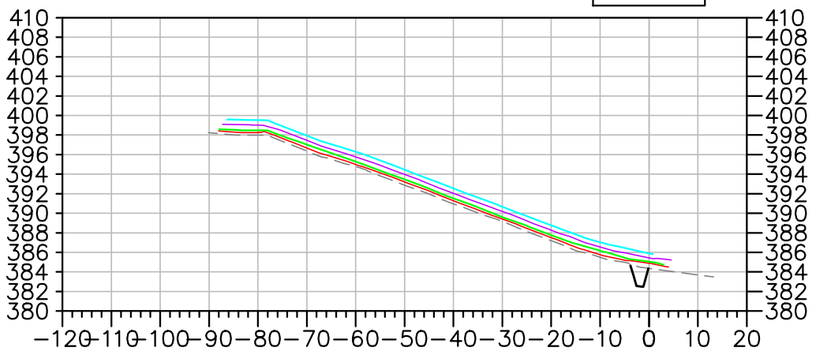


2+800.00

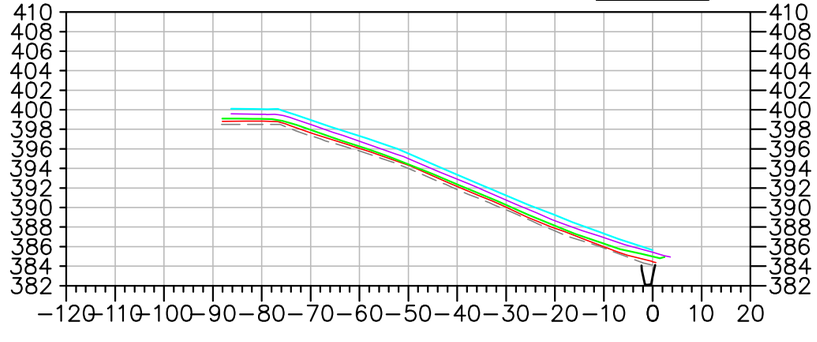


2+700.00

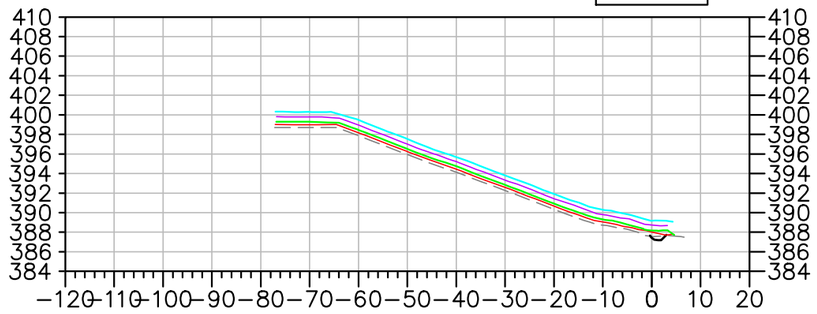


2+600.00

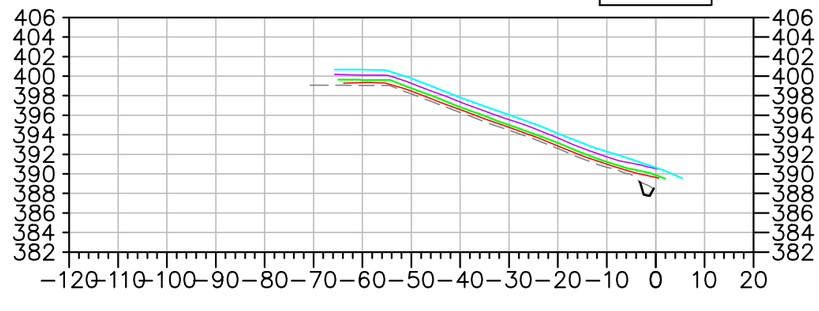

2+500.00

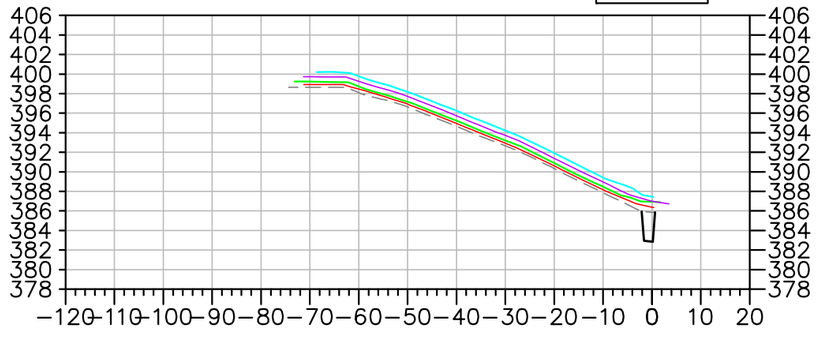

2+400.00

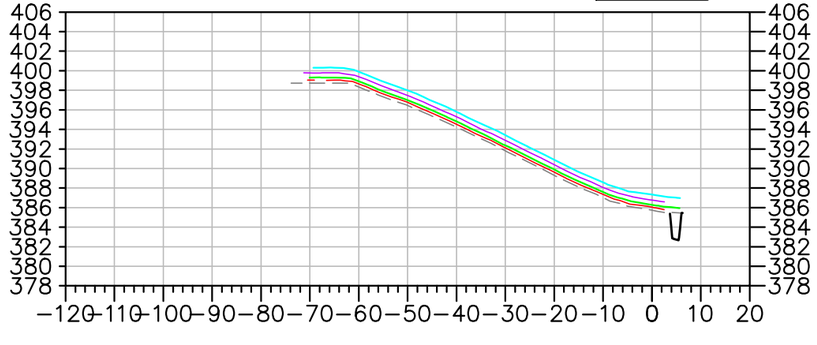

EMRS RECLAMATION – DAILY PROGRESS

(SEPTEMBER 1, 2021) SCALE: N.T.S.

TULLOCH ENGINEERING

DESIGNER

REVISIONS

DATE	REMARKS

LEGEND

- EXISTING ROCK STOCKPILE
- CCL LIFT #1
- CCL LIFT #2
- NCL LIFT #3
- NCL LIFT #4
- KEY TRENCH

Horizontal Datum:
North American Datum 1983 (NAD83)
6 Degree Universal Transverse Mercator (UTM) Grid Coordinates, Zone 15.

Vertical Datum:
Canadian Geodetic Vertical Datum, 1928 Adjustment, Geodetic Elevations

PROJECT TITLE
NEW GOLD INC
RAINY RIVER
PROJECT


DRAWING TITLE
2021 EMRS
RECLAMATION CROSS
SECTIONS


PURPOSE
DAILY PROGRESS


DATE	SEPTEMBER 1, 2021
DRAWN	JTS
CHECKED	
SCALE	NTS
ISSUED FOR TENDER	
ISSUED FOR CONSTRUCTION	


DWG. No.	PROJECT No.	PHASE No.
X-1	19-1138	115

SHEET SIZE – 11" X 17"

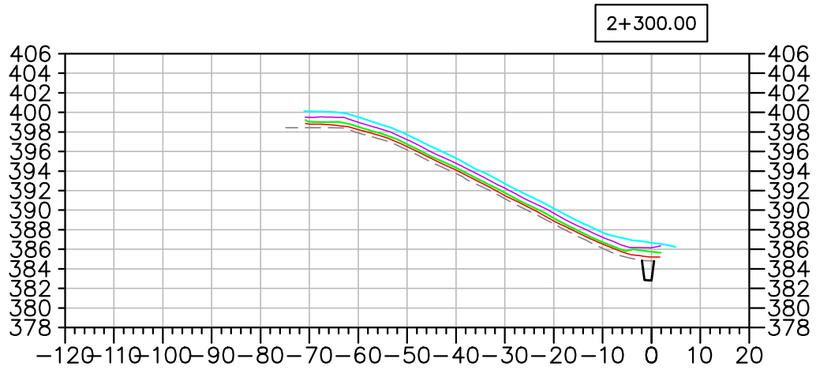

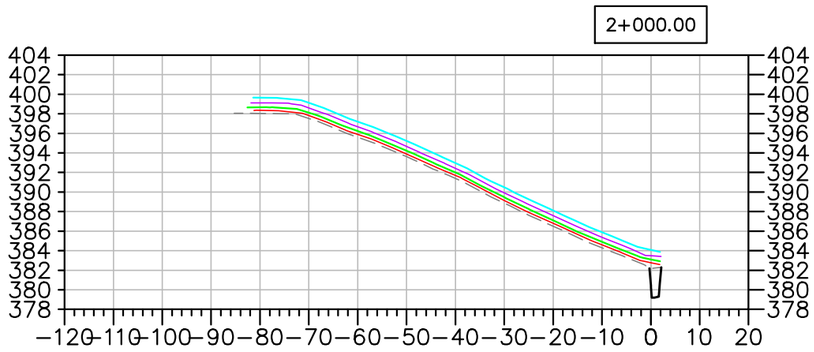

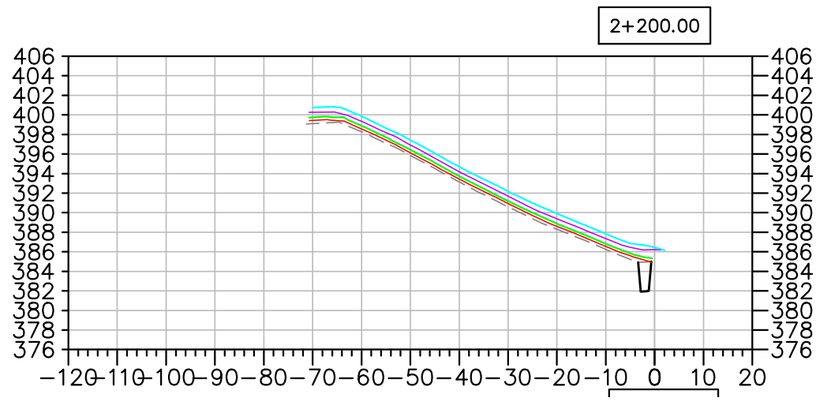

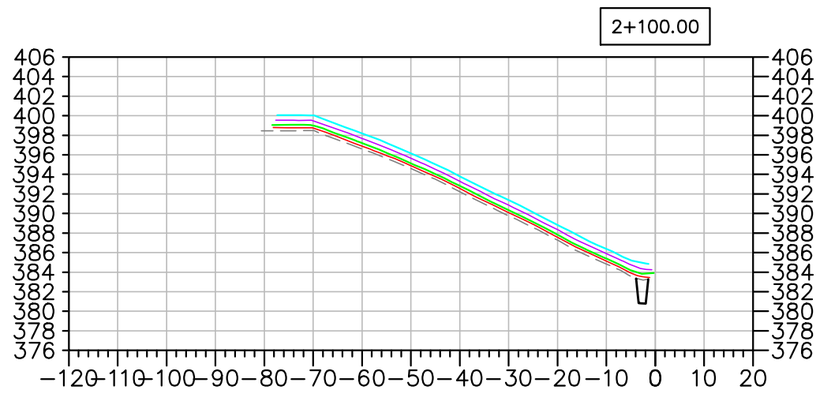

EMRS RECLAMATION – DAILY PROGRESS

(SEPTEMBER 1, 2021) SCALE: N.T.S.

TULLOCH ENGINEERING

DESIGNER

REVISIONS

	DATE	REMARKS

LEGEND

- EXISTING ROCK STOCKPILE
- CCL LIFT #1
- CCL LIFT #2
- NCL LIFT #3
- NCL LIFT #4
- KEY TRENCH

Horizontal Datum:
North American Datum 1983 (NAD83)
6 Degree Universal Transverse Mercator (UTM) Grid Coordinates, Zone 15.

Vertical Datum:
Canadian Geodetic Vertical Datum, 1928 Adjustment, Geodetic Elevations

PROJECT TITLE
NEW GOLD INC
RAINY RIVER
PROJECT


DRAWING TITLE
2021 EMRS
RECLAMATION CROSS
SECTIONS


PURPOSE
DAILY PROGRESS


DATE	SEPTEMBER 1, 2021
DRAWN	JTS
CHECKED	
SCALE	NTS
ISSUED FOR TENDER	
ISSUED FOR CONSTRUCTION	


DWG. No.	PROJECT No.	PHASE No.
X–2	19–1138	115


SHEET SIZE – 11" X 17"

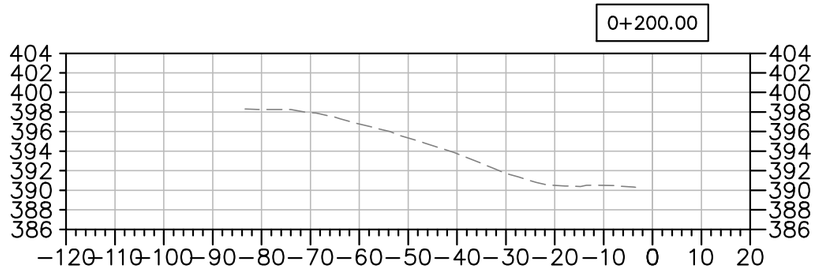


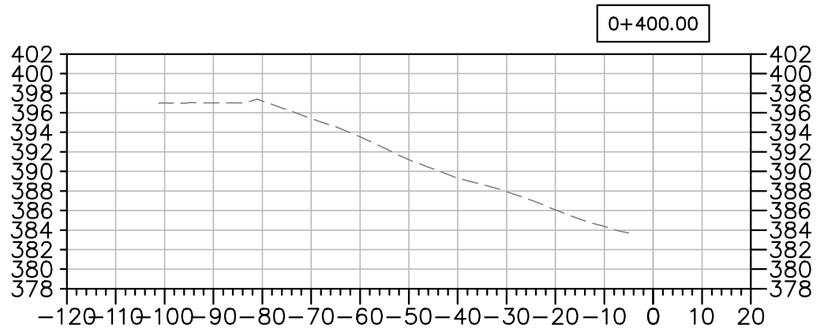

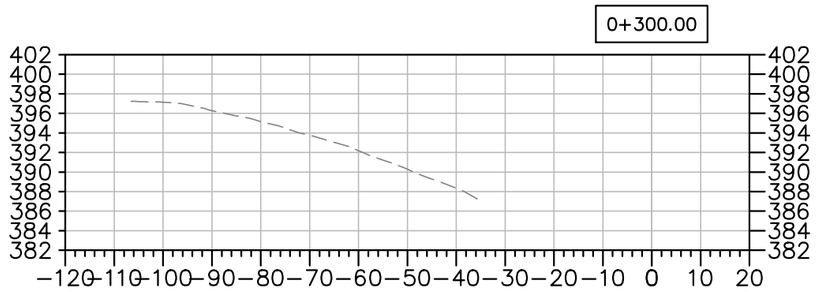

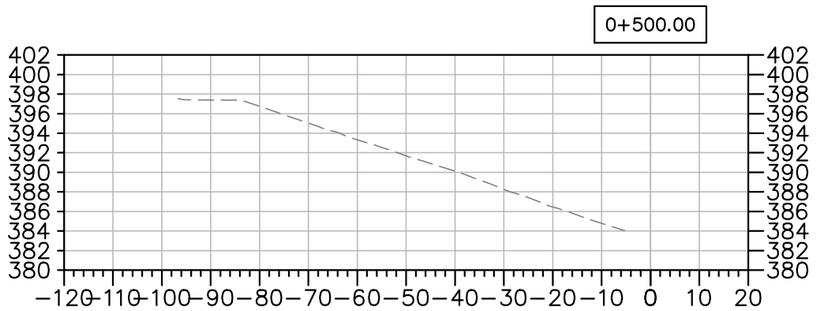

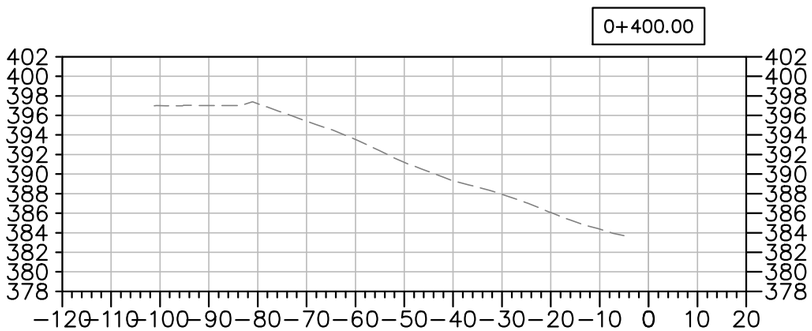

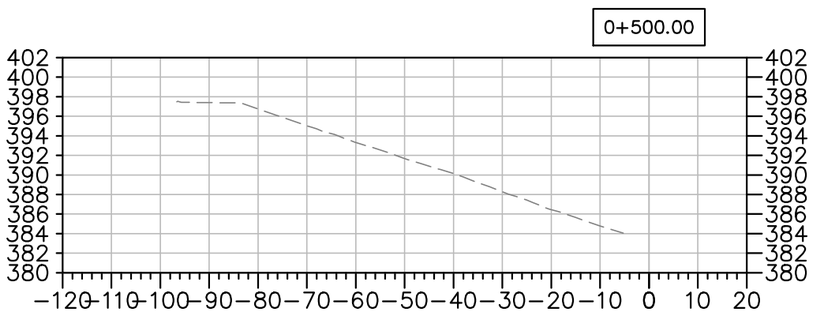

EMRS RECLAMATION – DAILY PROGRESS

(SEPTEMBER 1, 2021) SCALE: N.T.S.

TULLOCH ENGINEERING

DESIGNER

REVISIONS

	DATE	REMARKS

LEGEND

EXISTING ROCK STOCKPILE

CCL LIFT #1

CCL LIFT #2

NCL LIFT #3

NCL LIFT #4

KEY TRENCH

Horizontal Datum:
North American Datum 1983 (NAD83)
6 Degree Universal Transverse Mercator (UTM) Grid Coordinates, Zone 15.

Vertical Datum:
Canadian Geodetic Vertical Datum, 1928 Adjustment, Geodetic Elevations

PROJECT TITLE
NEW GOLD INC
RAINY RIVER
PROJECT

DRAWING TITLE
2021 EMRS
RECLAMATION CROSS
SECTIONS

PURPOSE
DAILY PROGRESS

DATE	SEPTEMBER 1, 2021
DRAWN	JTS
CHECKED	
SCALE	NTS
ISSUED FOR TENDER	
ISSUED FOR CONSTRUCTION	

DWG. No.	PROJECT No.	PHASE No.
X-3	19-1138	115

SHEET SIZE – 11" X 17"

EMRS RECLAMATION

KEY TRENCH EXCAVATION
EXCAVATED SEPTEMBER 2, 2021 = 112m^3
EXCAVATED TO DATE = 4,116m^3

CCL LIFT 1
PLACED SEPTEMBER 2, 2021 = 0m^3
PLACED TO DATE = 22,140m^3


CCL LIFT 2
PLACED SEPTEMBER 2, 2021 = 0m^3
PLACED TO DATE = 19,134m^3

NCL LIFT 3
PLACED SEPTEMBER 2, 2021 = 0m^3
PLACED TO DATE = 32,341m^3

NCL LIFT 4
PLACED SEPTEMBER 2, 2021 = 0m^3
PLACED TO DATE = 32,986m^3

AREA COMPLETED
CCL COMPLETED TO DATE = 7.313 ha
NCL COMPLETED TO DATE = 6.904 ha

Horizontal Datum:
North American Datum 1983 (NAD83)
6 Degree Universal Transverse Mercator (UTM) Grid Coordinates, Zone 15.
Vertical Datum:
Canadian Geodetic Vertical Datum, 1928 Adjustment, Geodetic Elevations

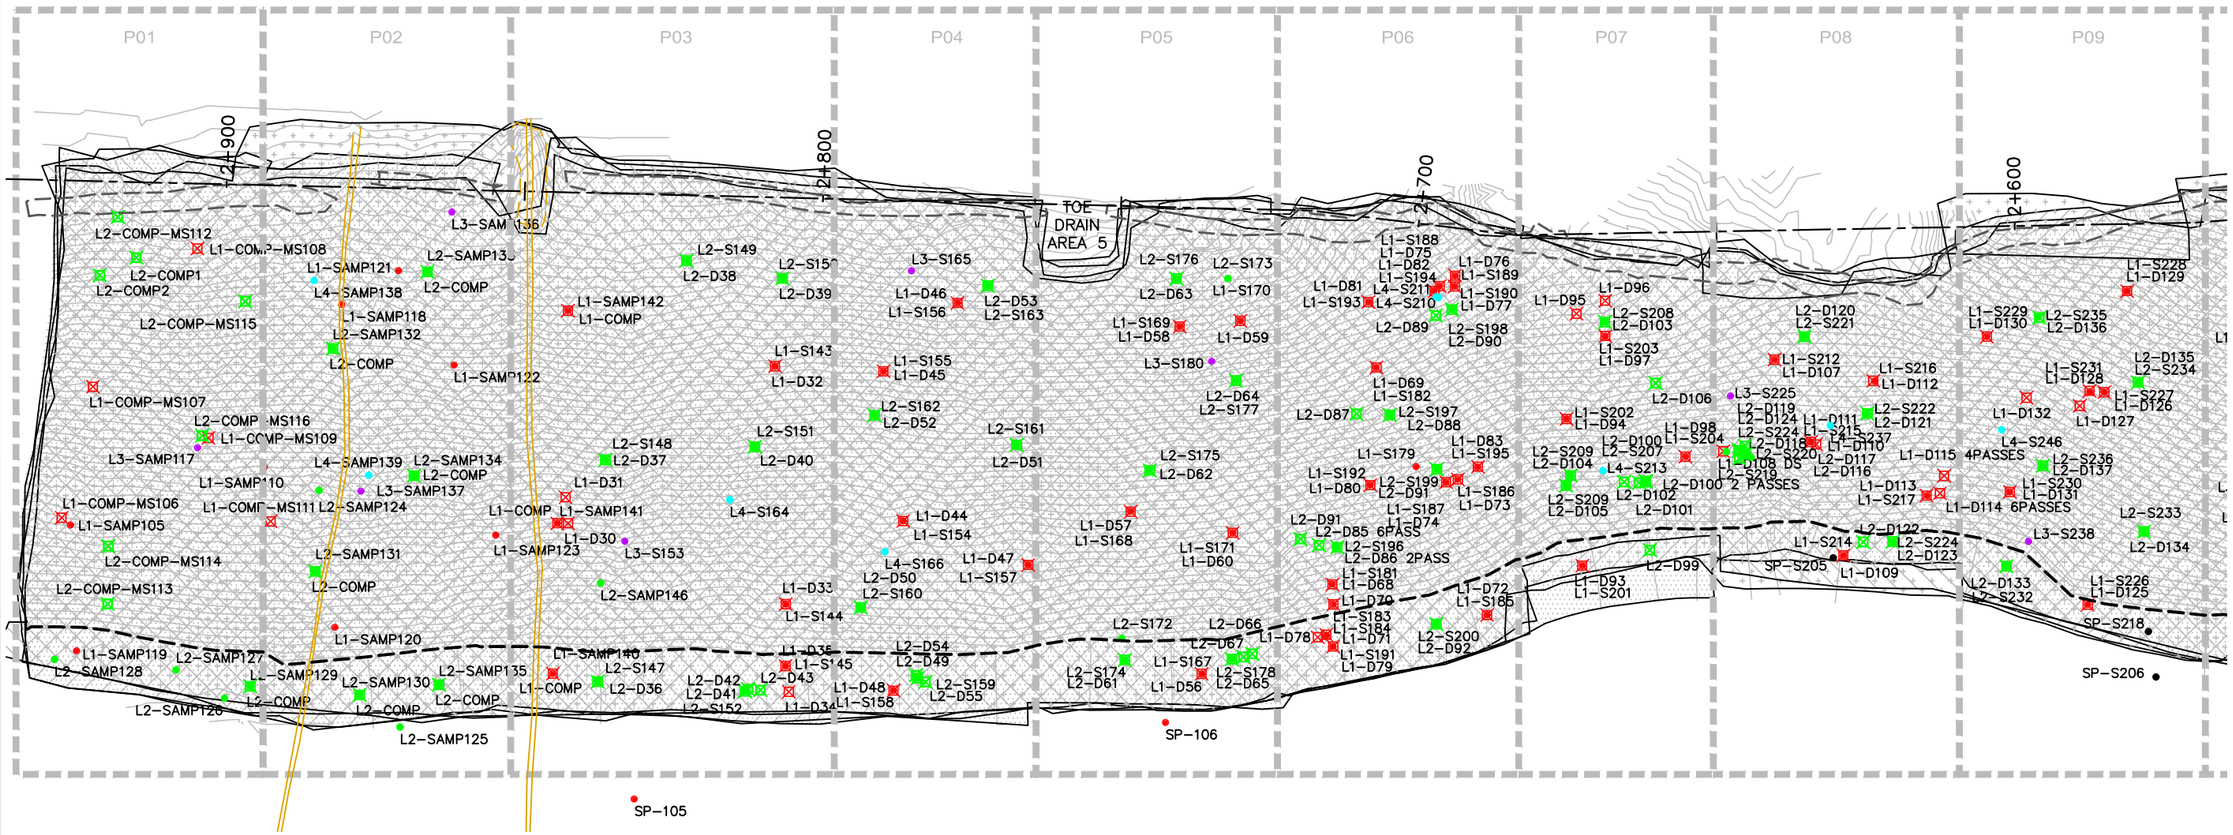

EMRS RECLAMATION – DAILY PROGRESS

(SEPTEMBER 2, 2021) SCALE: 1:1000

TULLOCH ENGINEERING

DESIGNER

REVISIONS

	DATE	REMARKS

LEGEND

- CCL LIFT #1
- CCL LIFT #2
- NCL LIFT #3
- NCL LIFT #4
- KEY TRENCH
- LIFT #1 COMP. TEST SAMPLE
- LIFT #2 COMP. TEST SAMPLE
- LIFT #3 COMP. TEST SAMPLE
- LIFT #4 COMP. TEST SAMPLE
- VWP WIRE
- VWP WIRE BURRITO
- PLACED TODAY
- CCL LIFT 2 PLACED TODAY

PROJECT TITLE
NEW GOLD INC
RAINY RIVER
PROJECT


DRAWING TITLE
2021 EMRS
RECLAMATION

PURPOSE
DAILY PROGRESS

DATE	SEPTEMBER 2, 2021
DRAWN	JTS
CHECKED	
SCALE	NTS
ISSUED FOR TENDER	
ISSUED FOR CONSTRUCTION	

DWG. No.	PROJECT No.	PHASE No.
D-1	19-1138	115

SHEET SIZE - 11" X 17"

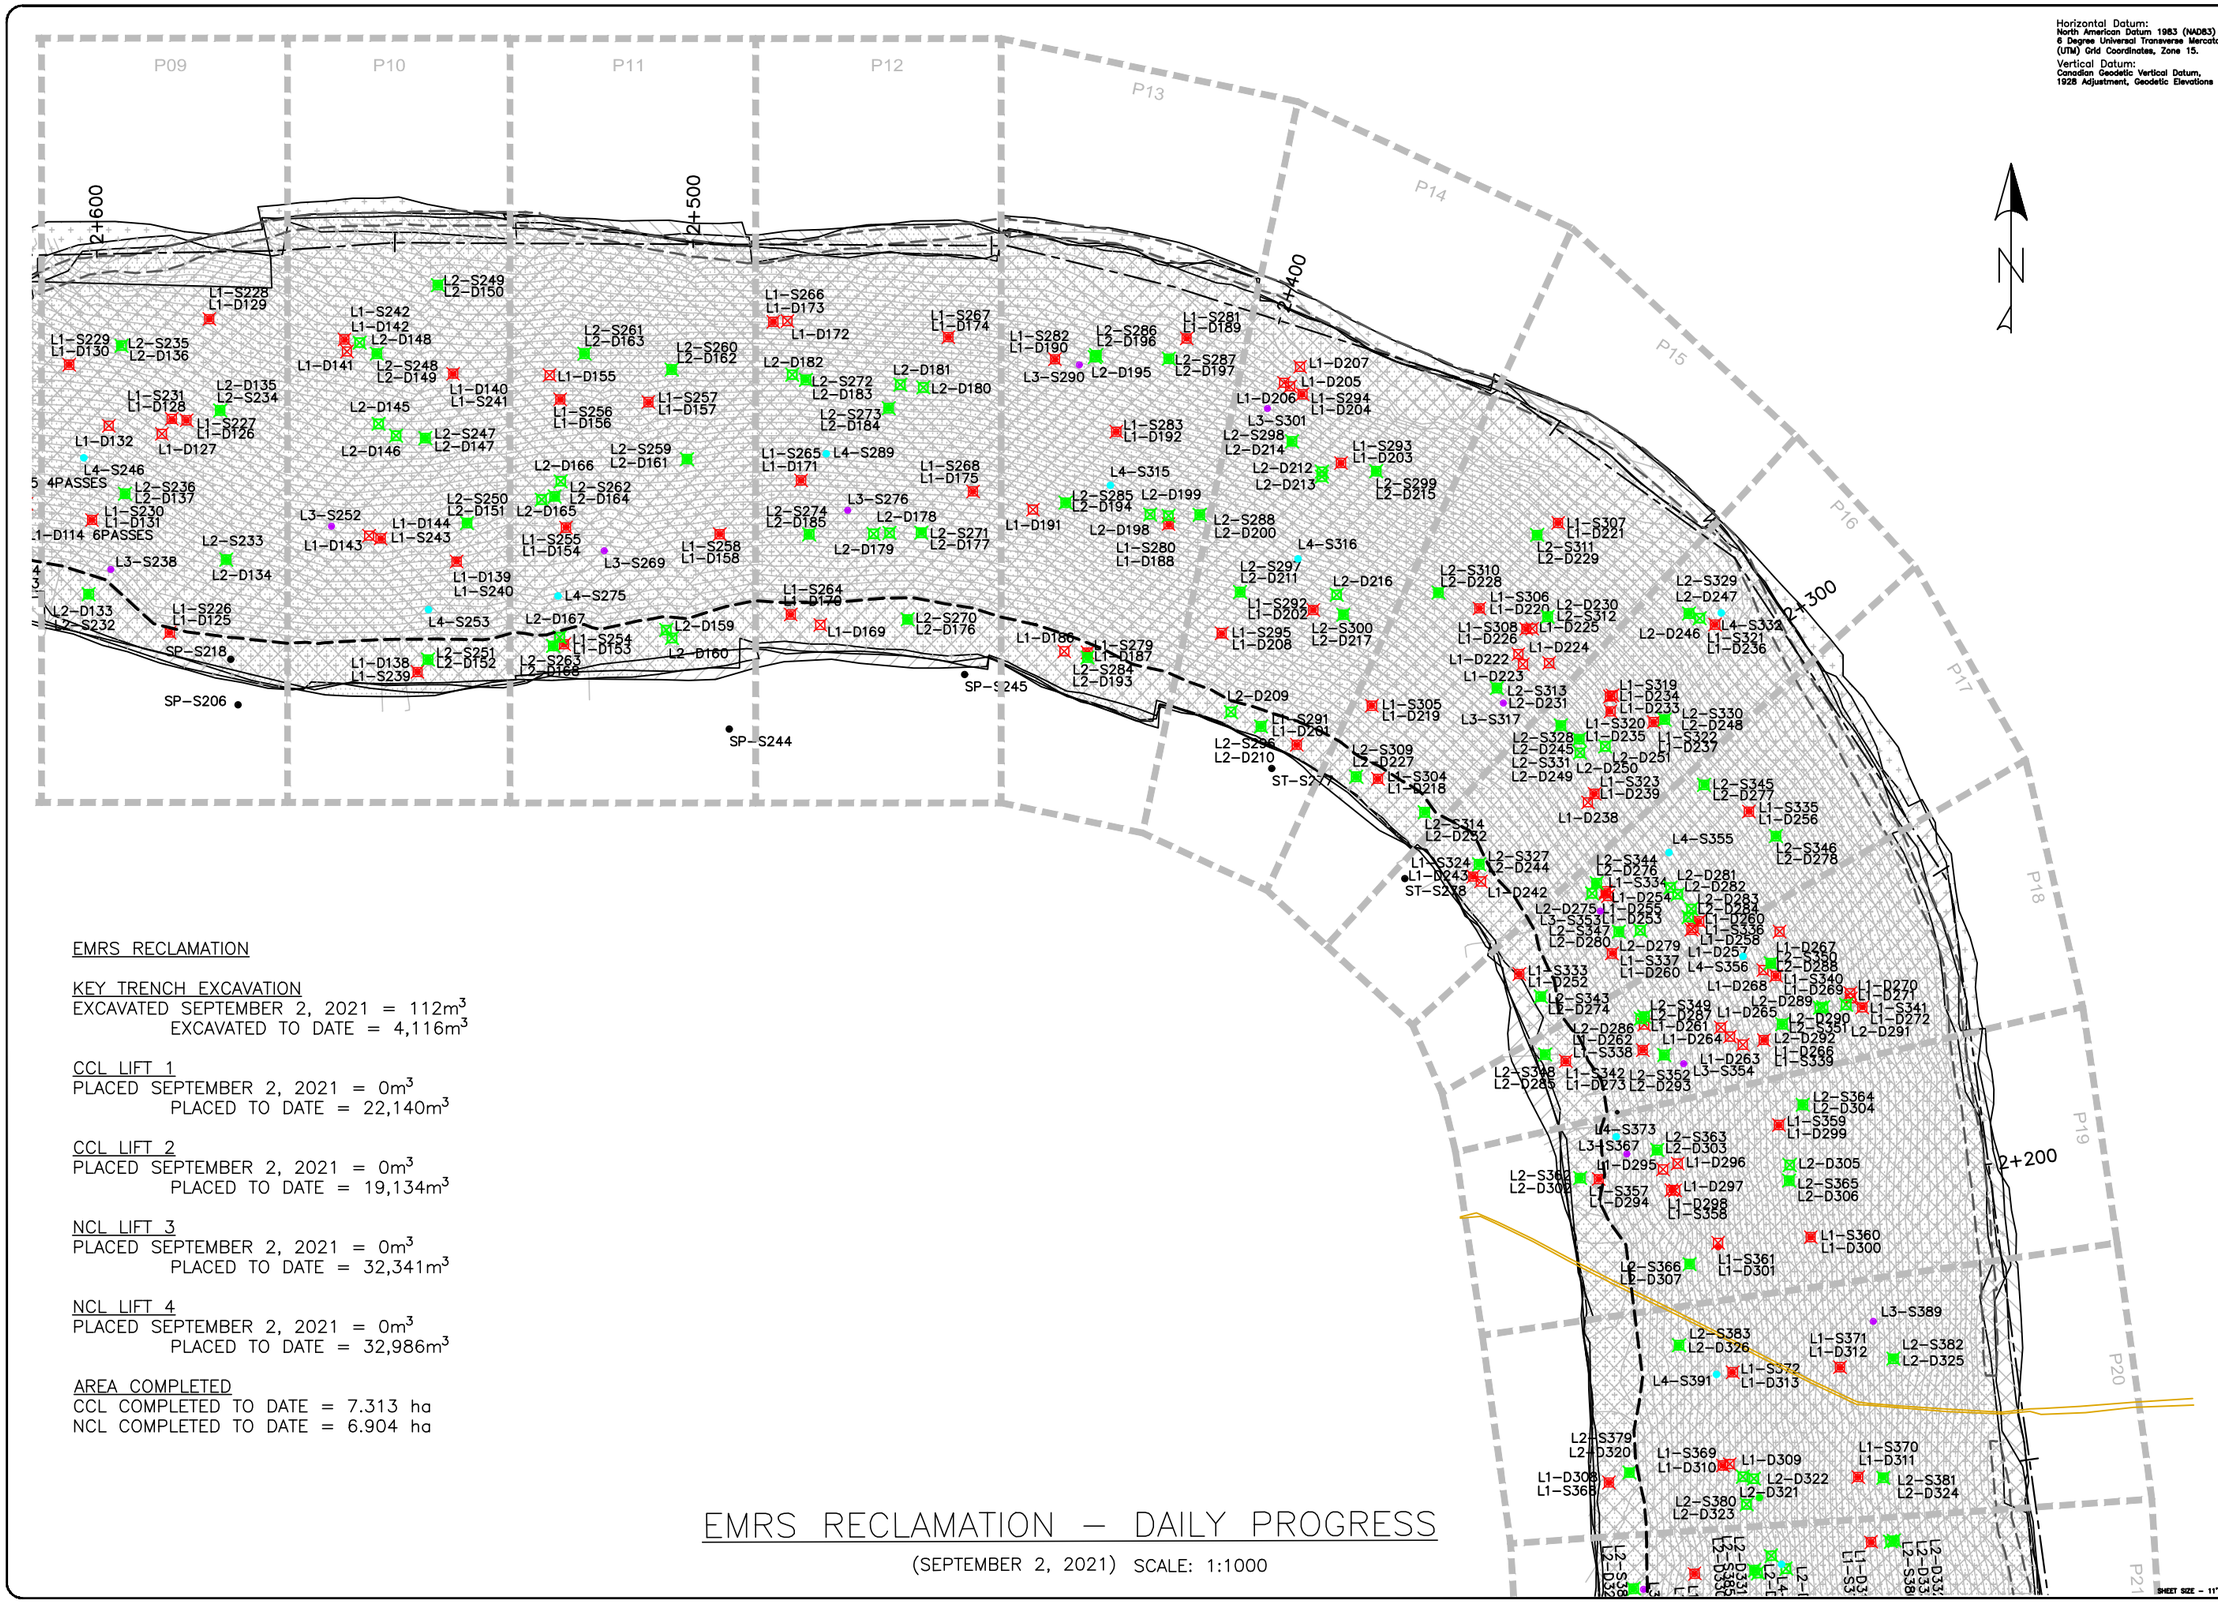

Horizontal Datum:
North American Datum 1983 (NAD83)
6 Degree Universal Transverse Mercator (UTM) Grid Coordinates, Zone 15.

Vertical Datum:
Canadian Geodetic Vertical Datum, 1928 Adjustment, Geodetic Elevations

EMRS RECLAMATION

KEY TRENCH EXCAVATION
EXCAVATED SEPTEMBER 2, 2021 = 112m^3
EXCAVATED TO DATE = 4,116m^3

CCL LIFT 1
PLACED SEPTEMBER 2, 2021 = 0m^3
PLACED TO DATE = 22,140m^3

CCL LIFT 2
PLACED SEPTEMBER 2, 2021 = 0m^3
PLACED TO DATE = 19,134m^3

NCL LIFT 3
PLACED SEPTEMBER 2, 2021 = 0m^3
PLACED TO DATE = 32,341m^3

NCL LIFT 4
PLACED SEPTEMBER 2, 2021 = 0m^3
PLACED TO DATE = 32,986m^3

AREA COMPLETED
CCL COMPLETED TO DATE = 7.313 ha
NCL COMPLETED TO DATE = 6.904 ha

EMRS RECLAMATION – DAILY PROGRESS

(SEPTEMBER 2, 2021) SCALE: 1:1000

TULLOCH ENGINEERING

DESIGNER

REVISIONS

DATE	REMARKS

LEGEND

- CCL LIFT #1
- CCL LIFT #2
- NCL LIFT #3
- NCL LIFT #4
- KEY TRENCH
- LIFT #1 COMP. TEST SAMPLE
- LIFT #2 COMP. TEST SAMPLE
- LIFT #3 COMP. TEST SAMPLE
- LIFT #4 COMP. TEST SAMPLE
- VWP WIRE
- VWP WIRE BURRITO
- PLACED TODAY
- CCL LIFT 2 PLACED TODAY

PROJECT TITLE
NEW GOLD INC
RAINY RIVER
PROJECT


DRAWING TITLE
2021 EMRS
RECLAMATION

PURPOSE
DAILY PROGRESS

DATE SEPTEMBER 2, 2021
DRAWN JTS
CHECKED
SCALE NTS
ISSUED FOR TENDER
ISSUED FOR CONSTRUCTION

DWG. No. D-2 | PROJECT No. 19-1138 | PHASE No. 115

SHEET SIZE - 11" X 17"

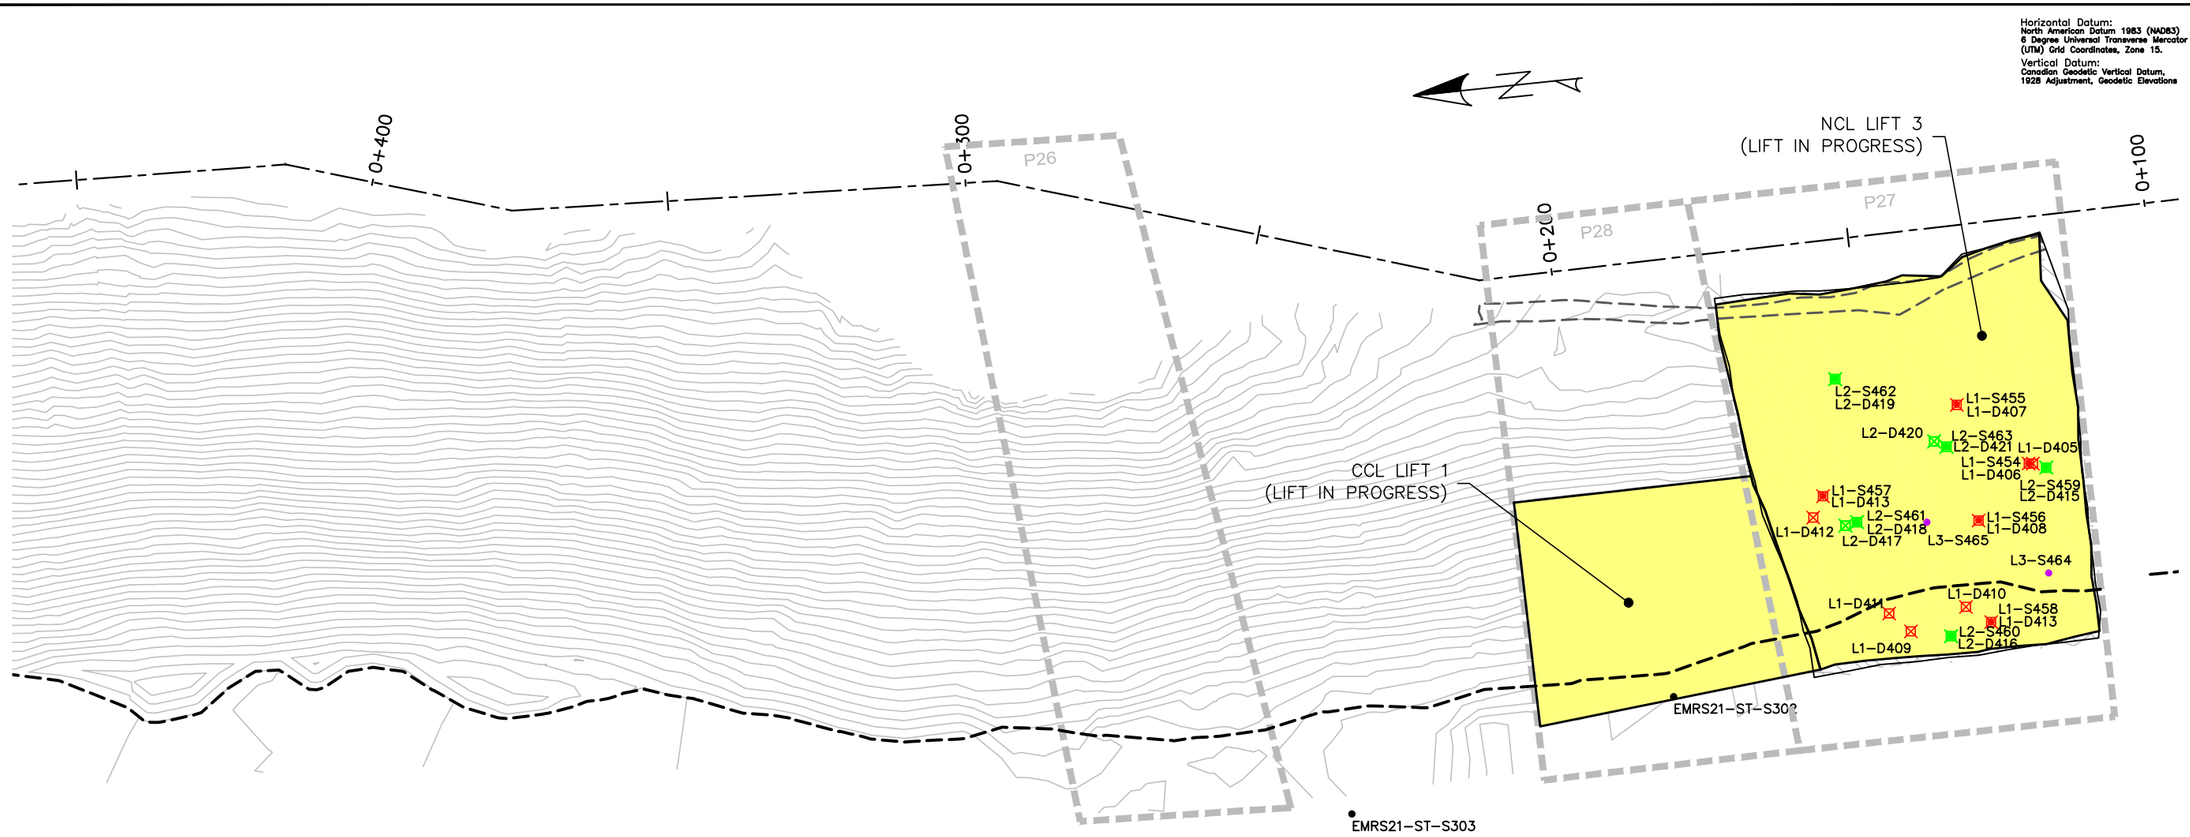

EMRS RECLAMATION

KEY TRENCH EXCAVATION
EXCAVATED SEPTEMBER 2, 2021 = 112m^3
EXCAVATED TO DATE = 4,116m^3

CCL LIFT 1
PLACED SEPTEMBER 2, 2021 = 0m^3
PLACED TO DATE = 22,140m^3

CCL LIFT 2
PLACED SEPTEMBER 2, 2021 = 0m^3
PLACED TO DATE = 19,134m^3

NCL LIFT 3
PLACED SEPTEMBER 2, 2021 = 0m^3
PLACED TO DATE = 32,341m^3

NCL LIFT 4
PLACED SEPTEMBER 2, 2021 = 0m^3
PLACED TO DATE = 32,986m^3

AREA COMPLETED
CCL COMPLETED TO DATE = 7.313 ha
NCL COMPLETED TO DATE = 6.904 ha

EMRS RECLAMATION – DAILY PROGRESS

(SEPTEMBER 2, 2021) SCALE: 1:1000

TULLOCH ENGINEERING

DESIGNER

REVISIONS

DATE	REMARKS

LEGEND

- CCL LIFT #1
- CCL LIFT #2
- NCL LIFT #3
- NCL LIFT #4
- KEY TRENCH
- LIFT #1 COMP. TEST SAMPLE
- LIFT #2 COMP. TEST SAMPLE
- LIFT #3 COMP. TEST SAMPLE
- LIFT #4 COMP. TEST SAMPLE
- VWP WIRE
- VWP WIRE BURRITO
- PLACED TODAY
- CCL LIFT 2 PLACED TODAY

PROJECT TITLE
NEW GOLD INC
RAINY RIVER
PROJECT


DRAWING TITLE
2021 EMRS
RECLAMATION

PURPOSE
DAILY PROGRESS

DATE SEPTEMBER 2, 2021
DRAWN JTS
CHECKED
SCALE NTS
ISSUED FOR TENDER
ISSUED FOR CONSTRUCTION

DWG. No. D-4 | PROJECT No. 19-1138 | PHASE No. 115

SHEET SIZE - 11" X 17"

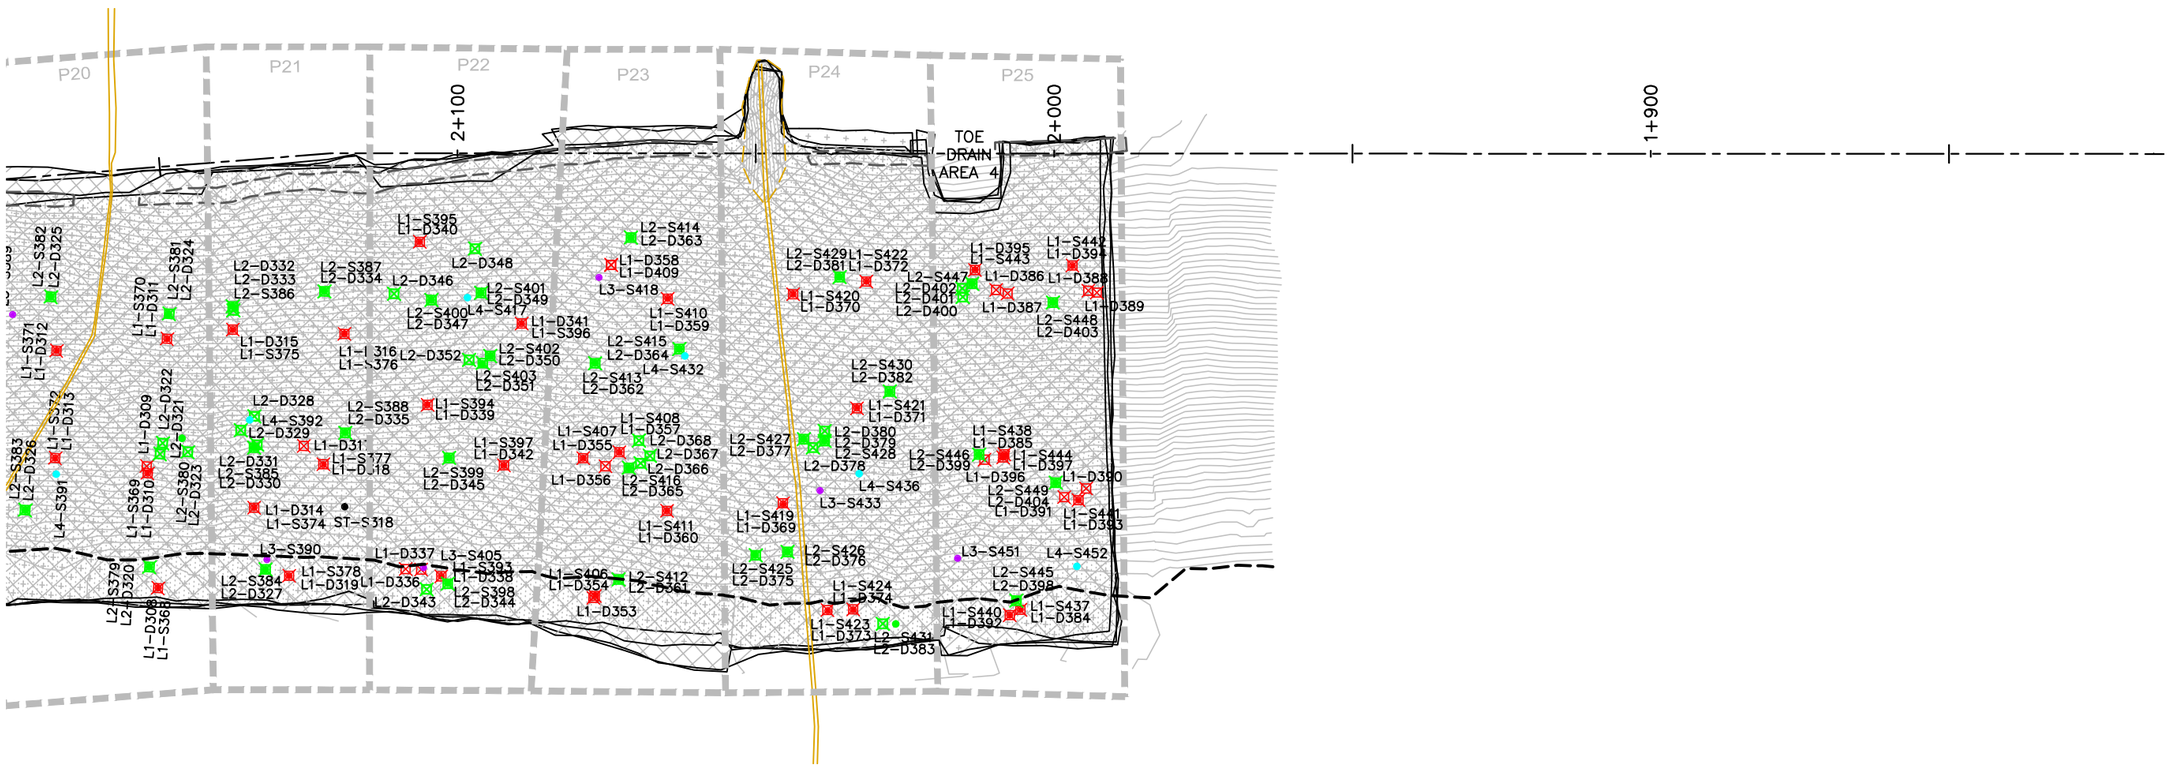

Horizontal Datum:
North American Datum 1983 (NAD83)
6 Degree Universal Transverse Mercator (UTM) Grid Coordinates, Zone 15.
Vertical Datum:
Canadian Geodetic Vertical Datum, 1928 Adjustment, Geodetic Elevations

EMRS RECLAMATION

KEY TRENCH EXCAVATION
EXCAVATED SEPTEMBER 2, 2021 = 112m^3
EXCAVATED TO DATE = 4,116m^3

CCL LIFT 1
PLACED SEPTEMBER 2, 2021 = 0m^3
PLACED TO DATE = 22,140m^3

CCL LIFT 2
PLACED SEPTEMBER 2, 2021 = 0m^3
PLACED TO DATE = 19,134m^3

NCL LIFT 3
PLACED SEPTEMBER 2, 2021 = 0m^3
PLACED TO DATE = 32,341m^3

NCL LIFT 4
PLACED SEPTEMBER 2, 2021 = 0m^3
PLACED TO DATE = 32,986m^3

AREA COMPLETED
CCL COMPLETED TO DATE = 7.313 ha
NCL COMPLETED TO DATE = 6.904 ha

EMRS RECLAMATION – DAILY PROGRESS

(SEPTEMBER 2, 2021) SCALE: 1:1000

SHEET SIZE - 11" X 17"

TULLOCH ENGINEERING

DESIGNER

REVISIONS

DATE	REMARKS

LEGEND

- CCL LIFT #1
- CCL LIFT #2
- NCL LIFT #3
- NCL LIFT #4
- KEY TRENCH
- LIFT #1 COMP. TEST SAMPLE
- LIFT #2 COMP. TEST SAMPLE
- LIFT #3 COMP. TEST SAMPLE
- LIFT #4 COMP. TEST SAMPLE
- VWP WIRE
- VWP WIRE BURRITO
- PLACED TODAY
- CCL LIFT 2 PLACED TODAY

PROJECT TITLE
NEW GOLD INC
RAINY RIVER
PROJECT


DRAWING TITLE
2021 EMRS
RECLAMATION

PURPOSE
DAILY PROGRESS


DATE	SEPTEMBER 2, 2021
DRAWN	JTS
CHECKED	
SCALE	NTS
ISSUED FOR TENDER	
ISSUED FOR CONSTRUCTION	

DWG. No.	PROJECT No.	PHASE No.
D–3	19–1138	115


2+925.00

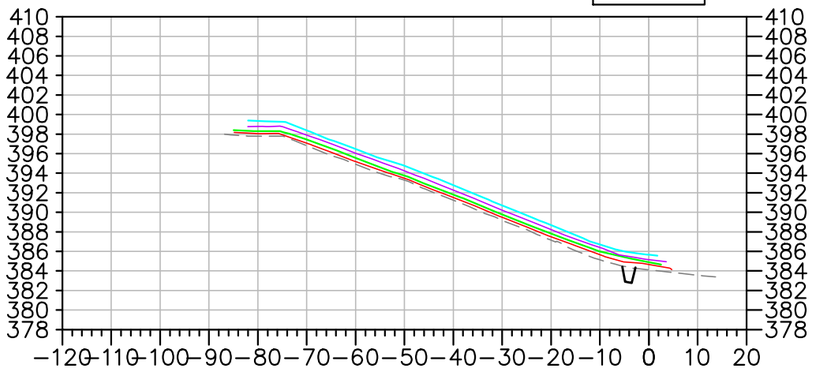


2+900.00

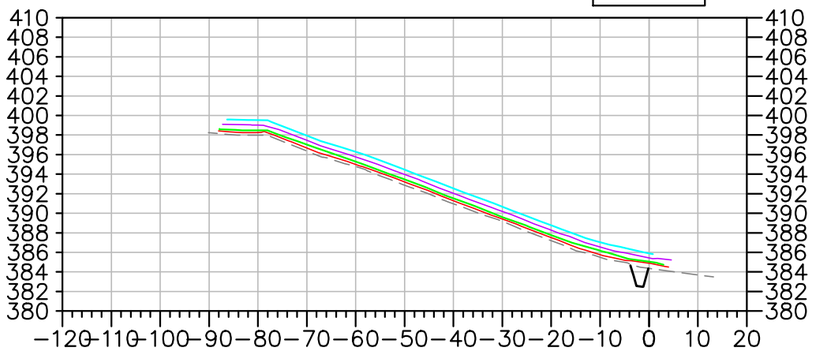


2+800.00

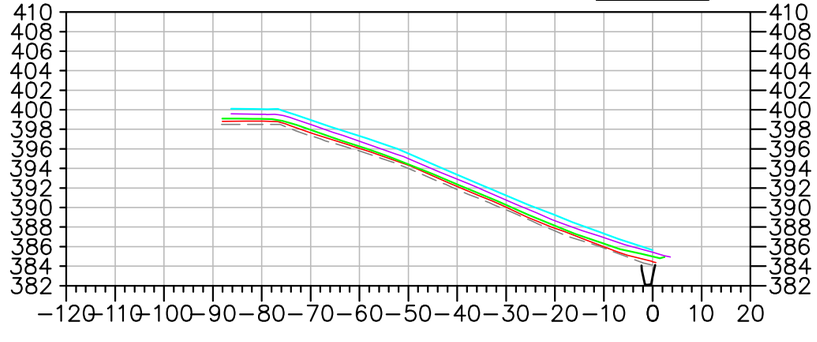


2+700.00

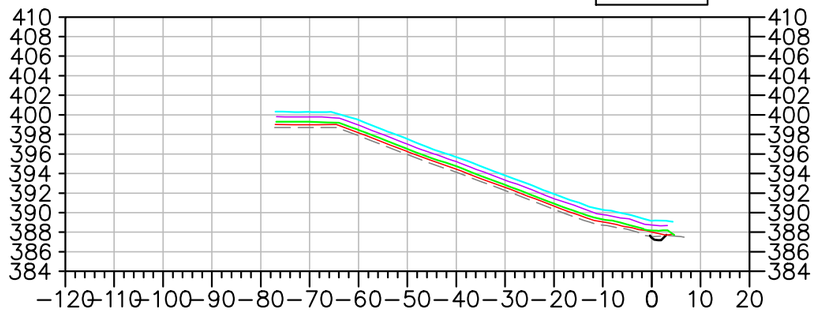


2+600.00

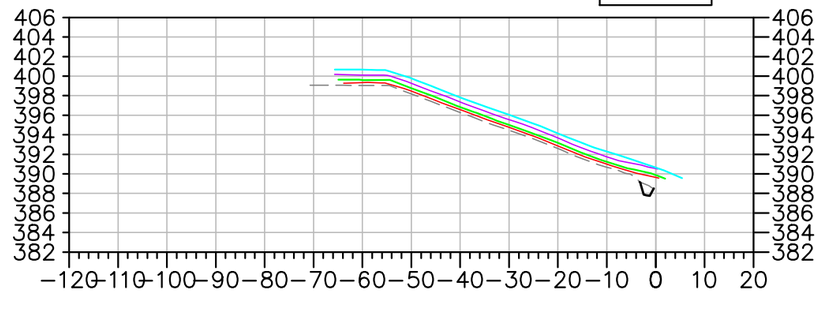

2+500.00

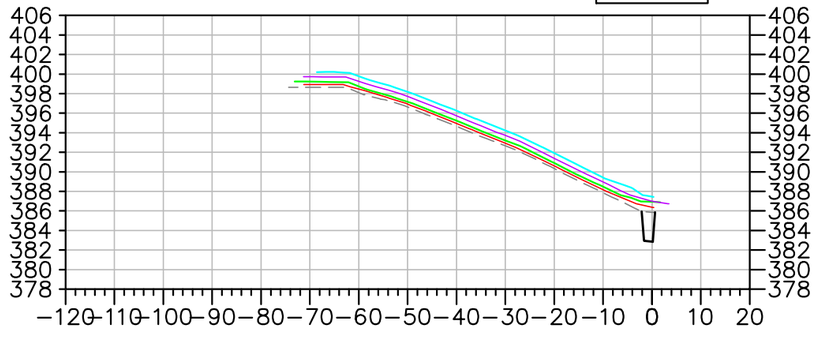

2+400.00

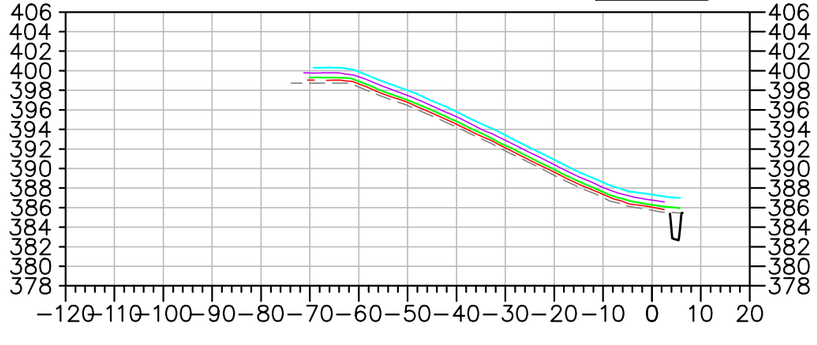

EMRS RECLAMATION – DAILY PROGRESS

(SEPTEMBER 2, 2021) SCALE: N.T.S.

TULLOCH ENGINEERING

DESIGNER

REVISIONS

DATE	REMARKS

LEGEND

- EXISTING ROCK STOCKPILE
- CCL LIFT #1
- CCL LIFT #2
- NCL LIFT #3
- NCL LIFT #4
- KEY TRENCH

Horizontal Datum:
North American Datum 1983 (NAD83)
6 Degree Universal Transverse Mercator (UTM) Grid Coordinates, Zone 15.

Vertical Datum:
Canadian Geodetic Vertical Datum, 1928 Adjustment, Geodetic Elevations

PROJECT TITLE
NEW GOLD INC
RAINY RIVER
PROJECT


DRAWING TITLE
2021 EMRS
RECLAMATION CROSS
SECTIONS


PURPOSE
DAILY PROGRESS


DATE	SEPTEMBER 2, 2021
DRAWN	JTS
CHECKED	
SCALE	NTS
ISSUED FOR TENDER	
ISSUED FOR CONSTRUCTION	


DWG. No.	PROJECT No.	PHASE No.
X-1	19-1138	115

SHEET SIZE – 11" X 17"

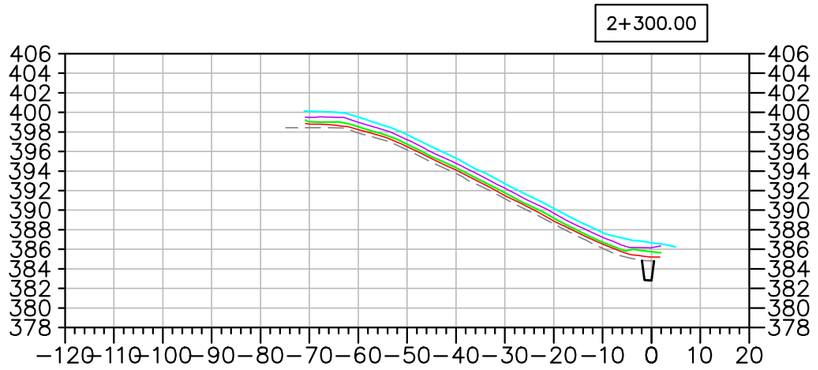

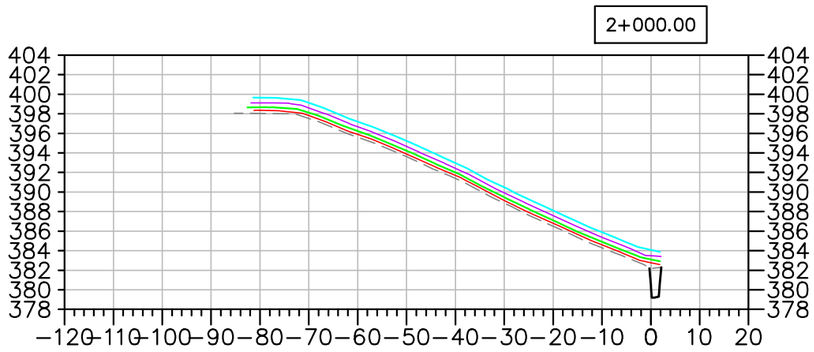

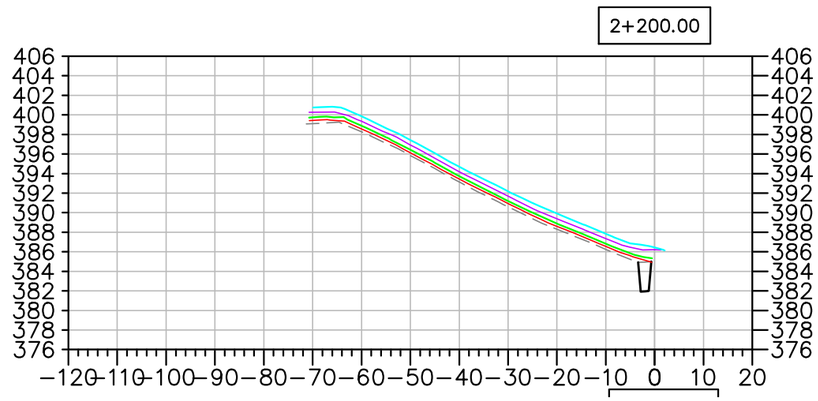

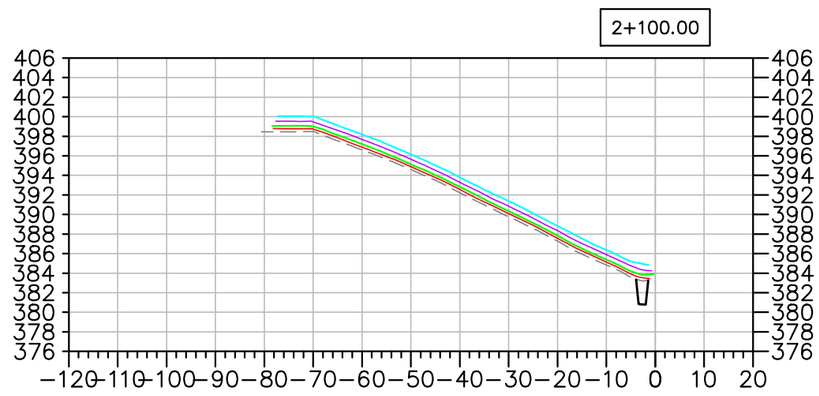

EMRS RECLAMATION – DAILY PROGRESS

(SEPTEMBER 2, 2021) SCALE: N.T.S.

TULLOCH ENGINEERING

DESIGNER

REVISIONS

	DATE	REMARKS

LEGEND

- EXISTING ROCK STOCKPILE
- CCL LIFT #1
- CCL LIFT #2
- NCL LIFT #3
- NCL LIFT #4
- KEY TRENCH

Horizontal Datum:
North American Datum 1983 (NAD83)
6 Degree Universal Transverse Mercator (UTM) Grid Coordinates, Zone 15.

Vertical Datum:
Canadian Geodetic Vertical Datum, 1928 Adjustment, Geodetic Elevations

PROJECT TITLE
NEW GOLD INC
RAINY RIVER
PROJECT


DRAWING TITLE
2021 EMRS
RECLAMATION CROSS
SECTIONS


PURPOSE
DAILY PROGRESS


DATE	SEPTEMBER 2, 2021
DRAWN	JTS
CHECKED	
SCALE	NTS
ISSUED FOR TENDER	
ISSUED FOR CONSTRUCTION	


DWG. No.	PROJECT No.	PHASE No.
X–2	19–1138	115


SHEET SIZE – 11" X 17"

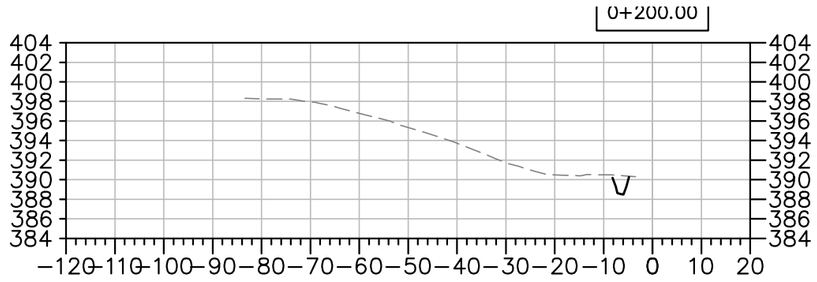


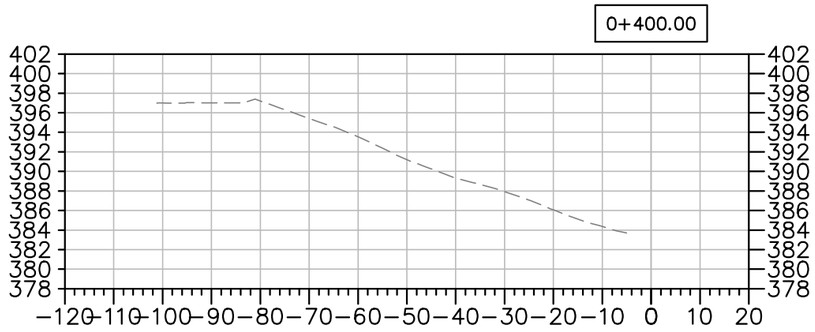

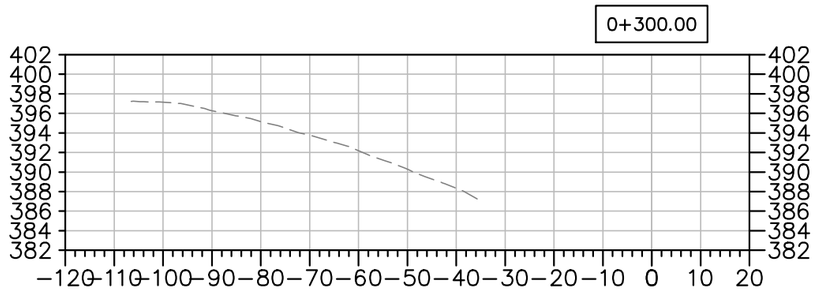

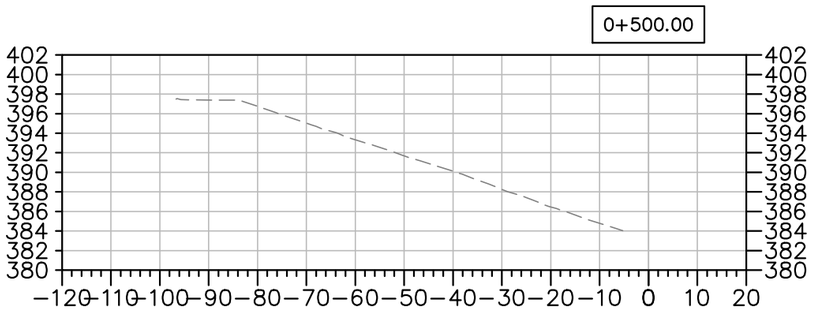

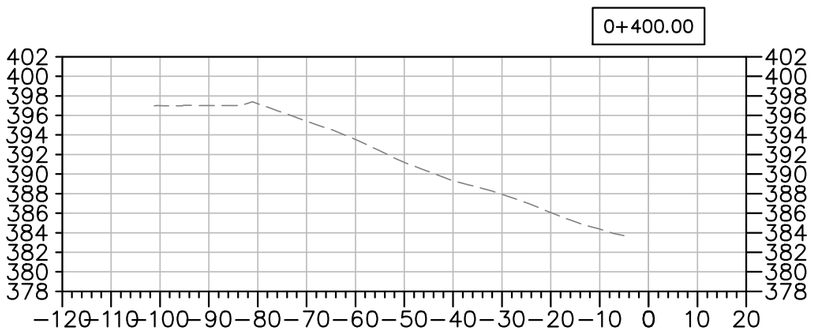

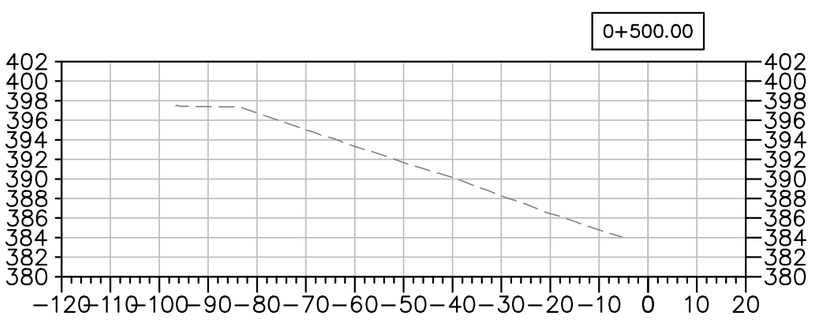

EMRS RECLAMATION – DAILY PROGRESS

(SEPTEMBER 2, 2021) SCALE: N.T.S.

TULLOCH ENGINEERING

DESIGNER

REVISIONS

	DATE	REMARKS

LEGEND

EXISTING ROCK STOCKPILE

CCL LIFT #1

CCL LIFT #2

NCL LIFT #3

NCL LIFT #4

KEY TRENCH

Horizontal Datum:
North American Datum 1983 (NAD83)
6 Degree Universal Transverse Mercator (UTM) Grid Coordinates, Zone 15.

Vertical Datum:
Canadian Geodetic Vertical Datum, 1928 Adjustment, Geodetic Elevations

PROJECT TITLE
NEW GOLD INC
RAINY RIVER
PROJECT

DRAWING TITLE
2021 EMRS
RECLAMATION CROSS
SECTIONS

PURPOSE
DAILY PROGRESS

DATE	SEPTEMBER 2, 2021
DRAWN	JTS
CHECKED	
SCALE	NTS
ISSUED FOR TENDER	
ISSUED FOR CONSTRUCTION	

DWG. No.	PROJECT No.	PHASE No.
X-3	19-1138	115

SHEET SIZE – 11" X 17"

EMRS RECLAMATION

KEY TRENCH EXCAVATION
EXCAVATED SEPTEMBER 3, 2021 = 0m^3
EXCAVATED TO DATE = 4,116m^3

CCL LIFT 1
PLACED SEPTEMBER 3, 2021 = 0m^3
PLACED TO DATE = 22,140m^3


CCL LIFT 2
PLACED SEPTEMBER 3, 2021 = 0m^3
PLACED TO DATE = 19,134m^3

NCL LIFT 3
PLACED SEPTEMBER 3, 2021 = 1,616m^3
PLACED TO DATE = 33,957m^3

NCL LIFT 4
PLACED SEPTEMBER 3, 2021 = 0m^3
PLACED TO DATE = 32,986m^3

AREA COMPLETED
CCL COMPLETED TO DATE = 7.313 ha
NCL COMPLETED TO DATE = 6.904 ha

Horizontal Datum:
North American Datum 1983 (NAD83)
6 Degree Universal Transverse Mercator (UTM) Grid Coordinates, Zone 15.
Vertical Datum:
Canadian Geodetic Vertical Datum, 1928 Adjustment, Geodetic Elevations

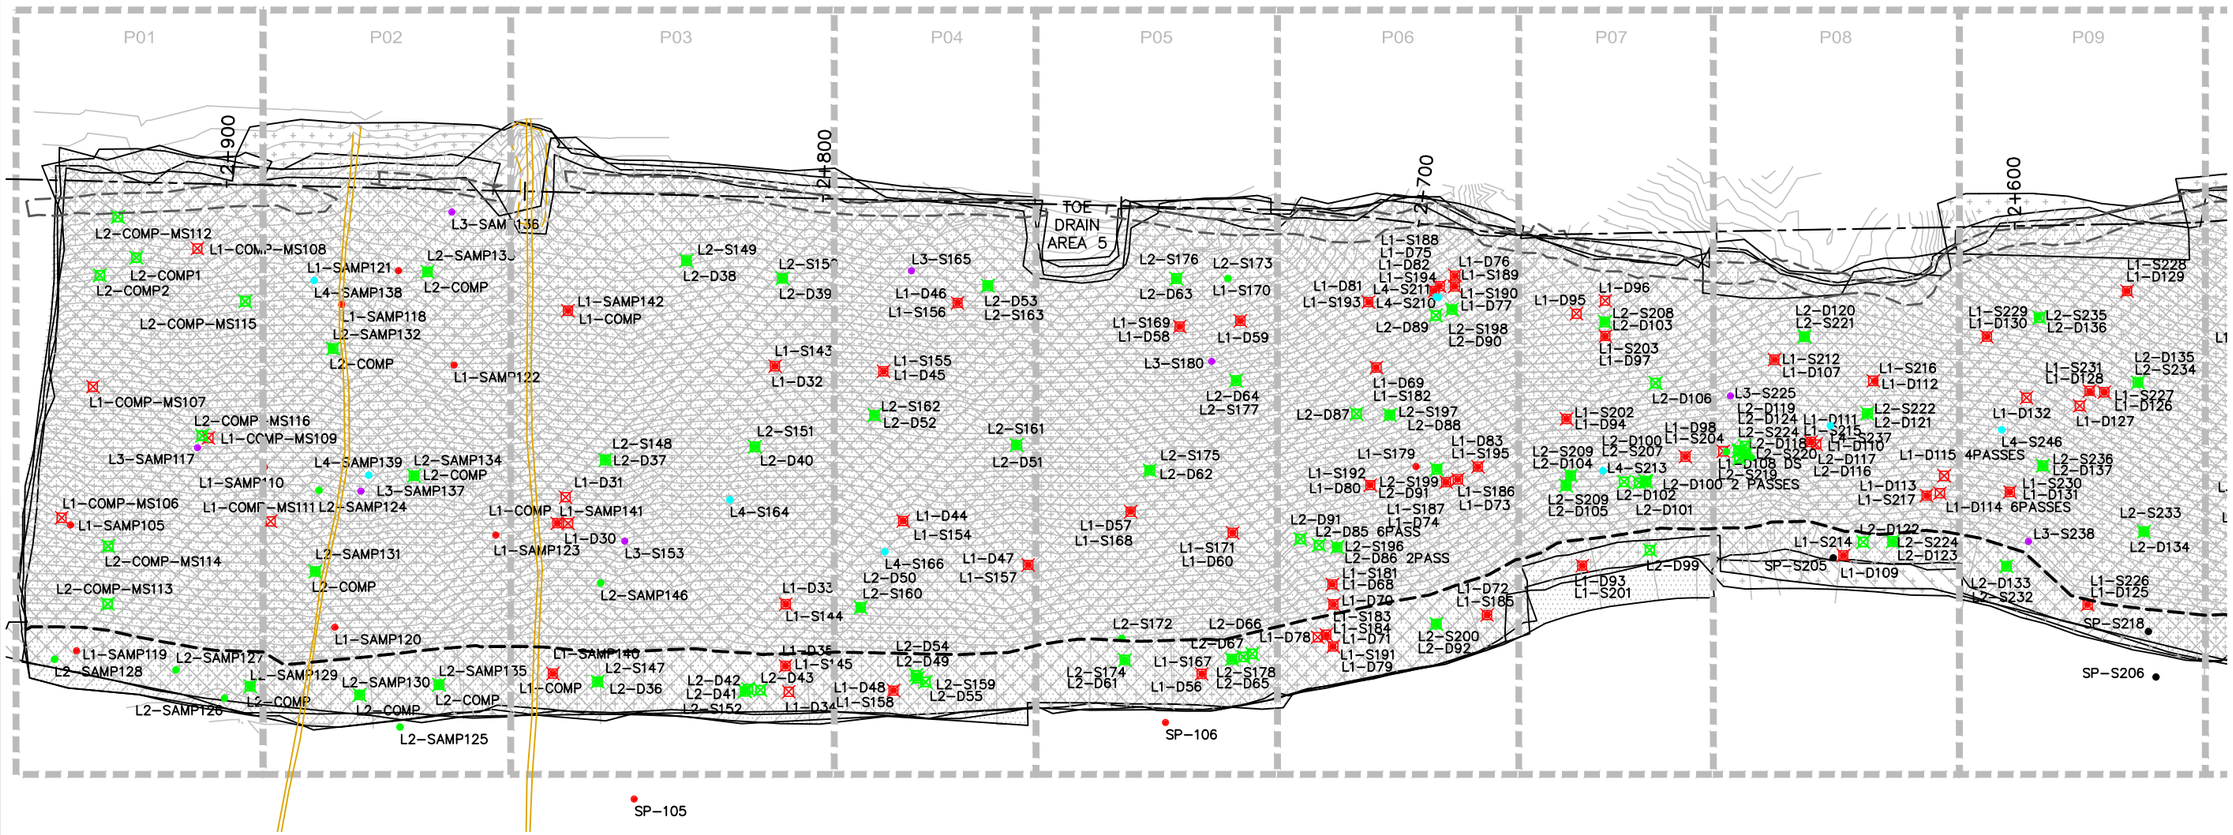

EMRS RECLAMATION – DAILY PROGRESS

(SEPTEMBER 3, 2021) SCALE: 1:1000

TULLOCH ENGINEERING

DESIGNER

REVISIONS

	DATE	REMARKS

LEGEND

- CCL LIFT #1
- CCL LIFT #2
- NCL LIFT #3
- NCL LIFT #4
- KEY TRENCH
- LIFT #1 COMP. TEST SAMPLE
- LIFT #2 COMP. TEST SAMPLE
- LIFT #3 COMP. TEST SAMPLE
- LIFT #4 COMP. TEST SAMPLE
- VWP WIRE
- VWP WIRE BURRITO
- PLACED TODAY
- CCL LIFT 2 PLACED TODAY

PROJECT TITLE
NEW GOLD INC
RAINY RIVER
PROJECT


DRAWING TITLE
2021 EMRS
RECLAMATION

PURPOSE
DAILY PROGRESS

DATE	SEPTEMBER 3, 2021
DRAWN	JTS
CHECKED	
SCALE	NTS
ISSUED FOR TENDER	
ISSUED FOR CONSTRUCTION	

DWG. No.	PROJECT No.	PHASE No.
D-1	19-1138	115

SHEET SIZE - 11" X 17"

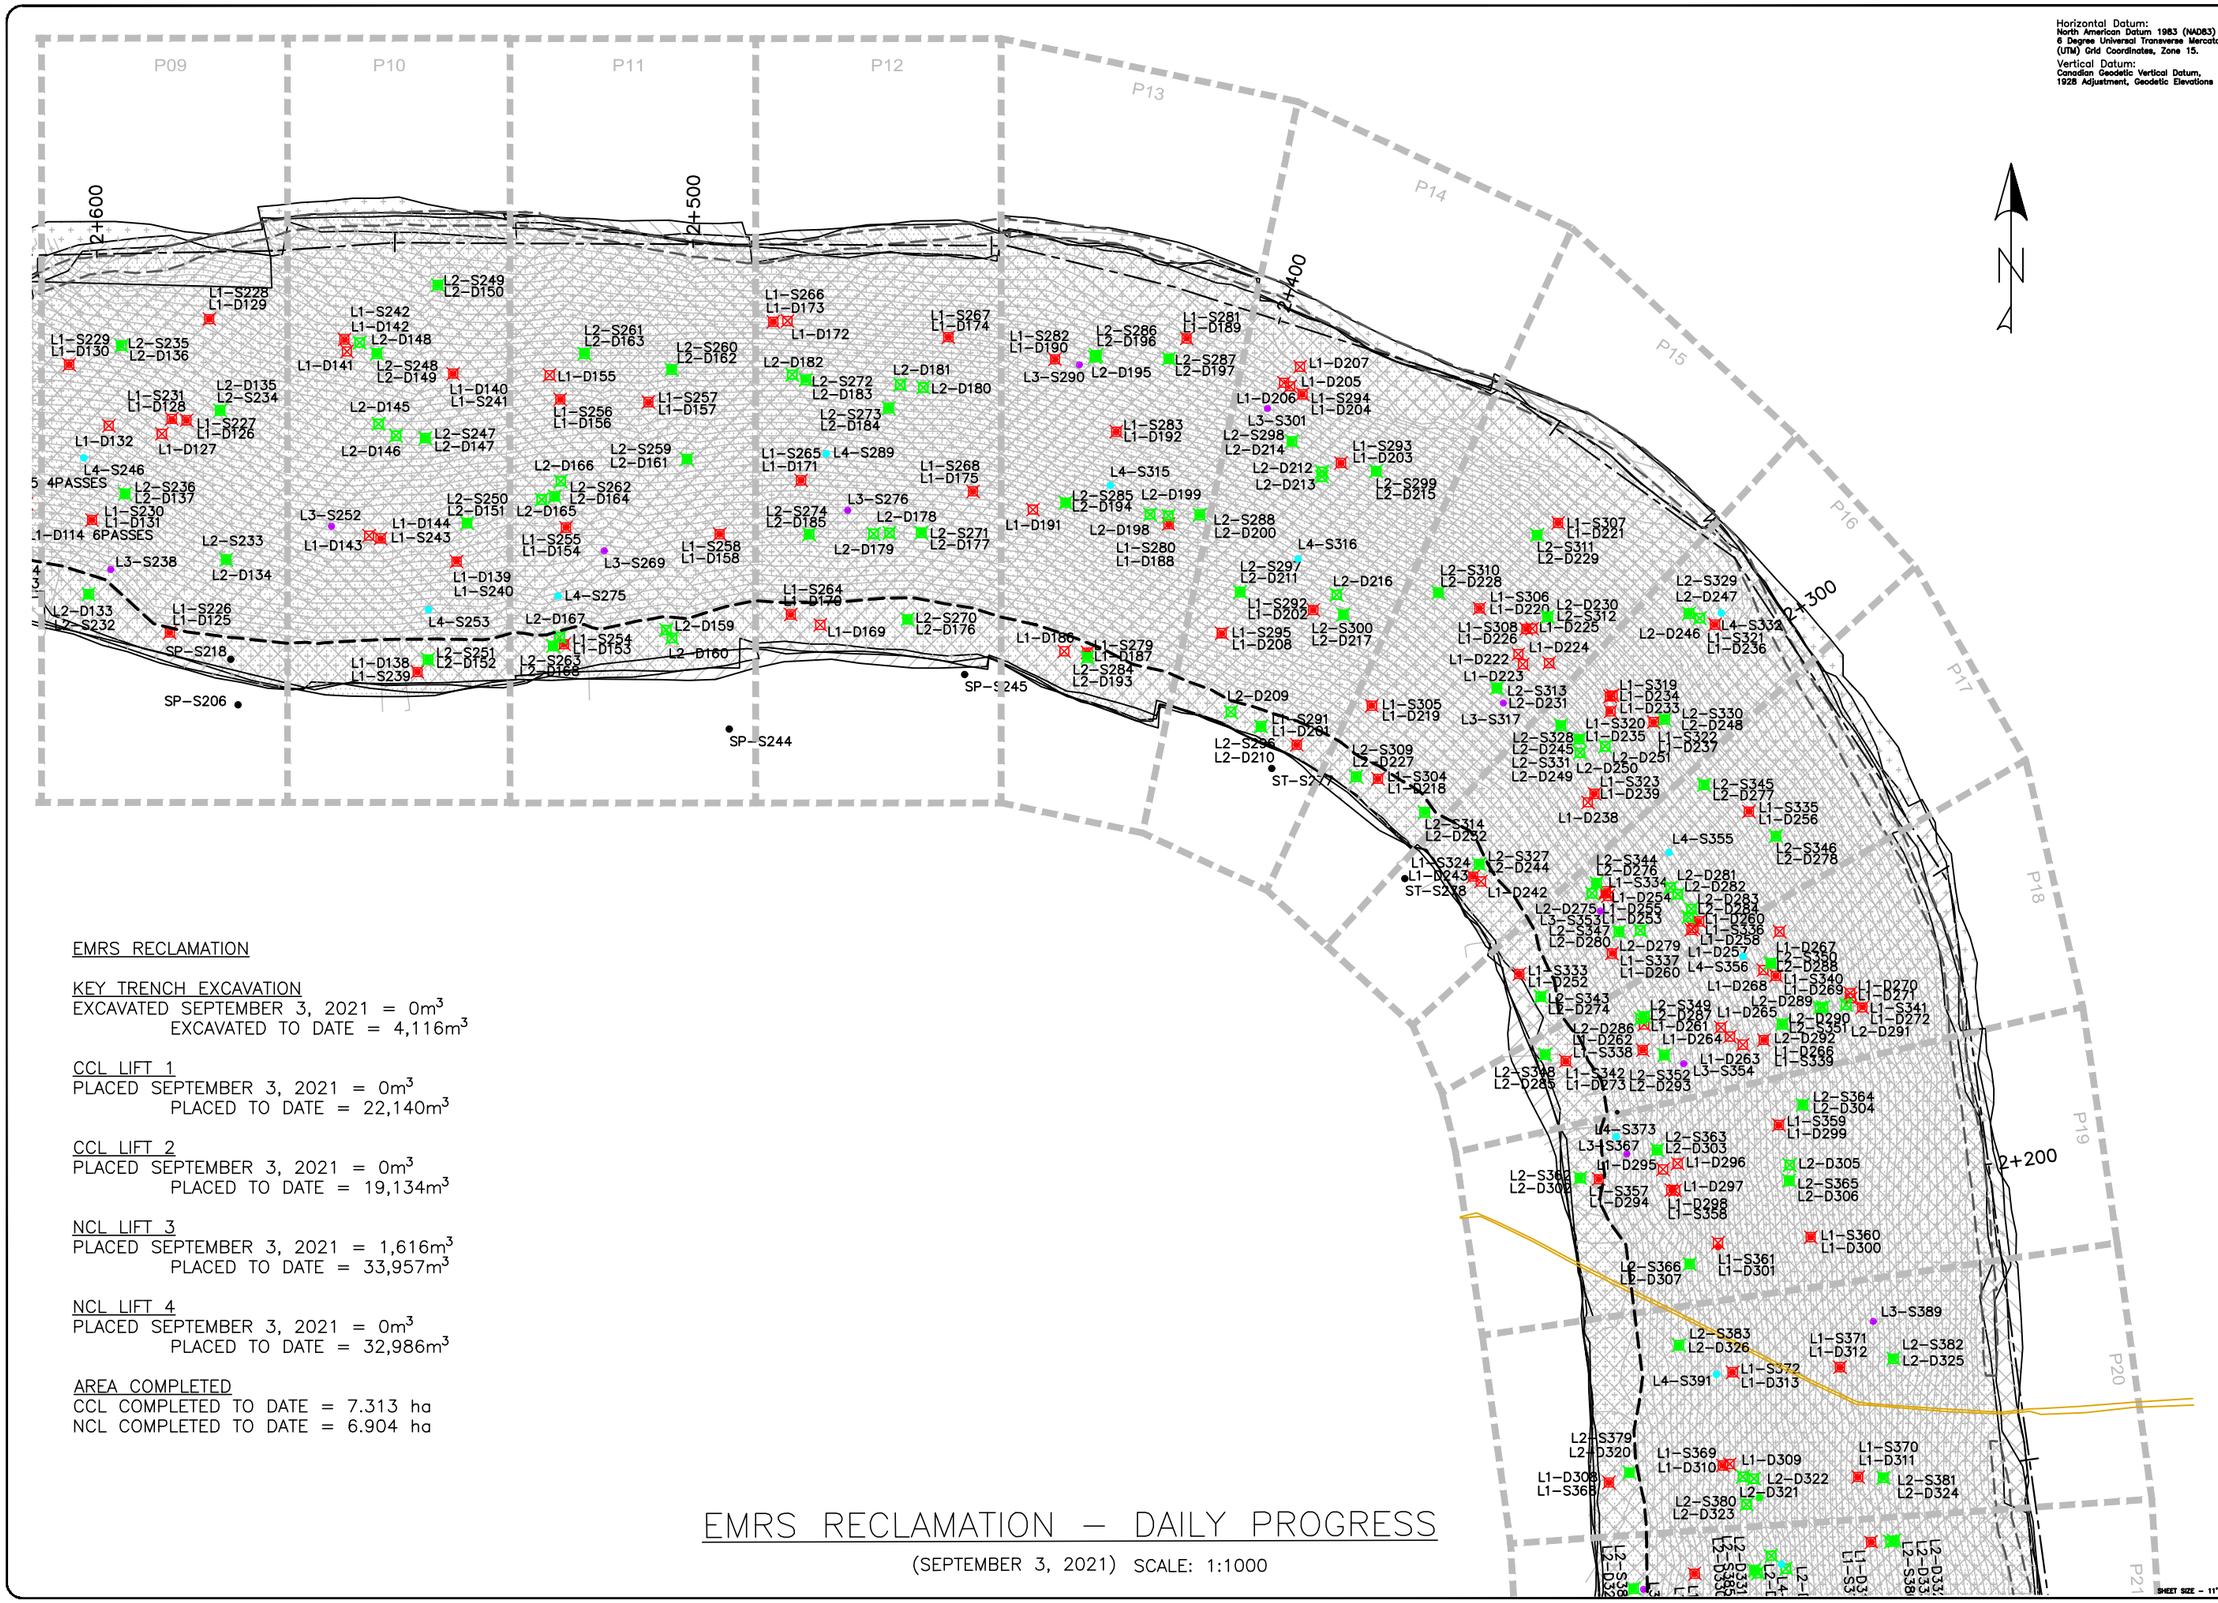

Horizontal Datum:
North American Datum 1983 (NAD83)
6 Degree Universal Transverse Mercator (UTM) Grid Coordinates, Zone 15.
Vertical Datum:
Canadian Geodetic Vertical Datum, 1928 Adjustment, Geodetic Elevations

EMRS RECLAMATION

KEY TRENCH EXCAVATION
EXCAVATED SEPTEMBER 3, 2021 = 0m^3
EXCAVATED TO DATE = 4,116m^3

CCL LIFT 1
PLACED SEPTEMBER 3, 2021 = 0m^3
PLACED TO DATE = 22,140m^3

CCL LIFT 2
PLACED SEPTEMBER 3, 2021 = 0m^3
PLACED TO DATE = 19,134m^3

NCL LIFT 3
PLACED SEPTEMBER 3, 2021 = 1,616m^3
PLACED TO DATE = 33,957m^3

NCL LIFT 4
PLACED SEPTEMBER 3, 2021 = 0m^3
PLACED TO DATE = 32,986m^3

AREA COMPLETED
CCL COMPLETED TO DATE = 7.313 ha
NCL COMPLETED TO DATE = 6.904 ha

EMRS RECLAMATION – DAILY PROGRESS

(SEPTEMBER 3, 2021) SCALE: 1:1000

TULLOCH ENGINEERING

DESIGNER

REVISIONS

DATE	REMARKS

LEGEND

- CCL LIFT #1
- CCL LIFT #2
- NCL LIFT #3
- NCL LIFT #4
- KEY TRENCH
- LIFT #1 COMP. TEST SAMPLE
- LIFT #2 COMP. TEST SAMPLE
- LIFT #3 COMP. TEST SAMPLE
- LIFT #4 COMP. TEST SAMPLE
- VWP WIRE
- VWP WIRE BURRITO
- PLACED TODAY
- CCL LIFT 2 PLACED TODAY

PROJECT TITLE
NEW GOLD INC
RAINY RIVER
PROJECT


DRAWING TITLE
2021 EMRS
RECLAMATION

PURPOSE
DAILY PROGRESS

DATE	SEPTEMBER 3, 2021
DRAWN	JTS
CHECKED	
SCALE	NTS
ISSUED FOR TENDER	
ISSUED FOR CONSTRUCTION	

DWG. No.	PROJECT No.	PHASE No.
D-2	19-1138	115

SHEET SIZE - 11" X 17"

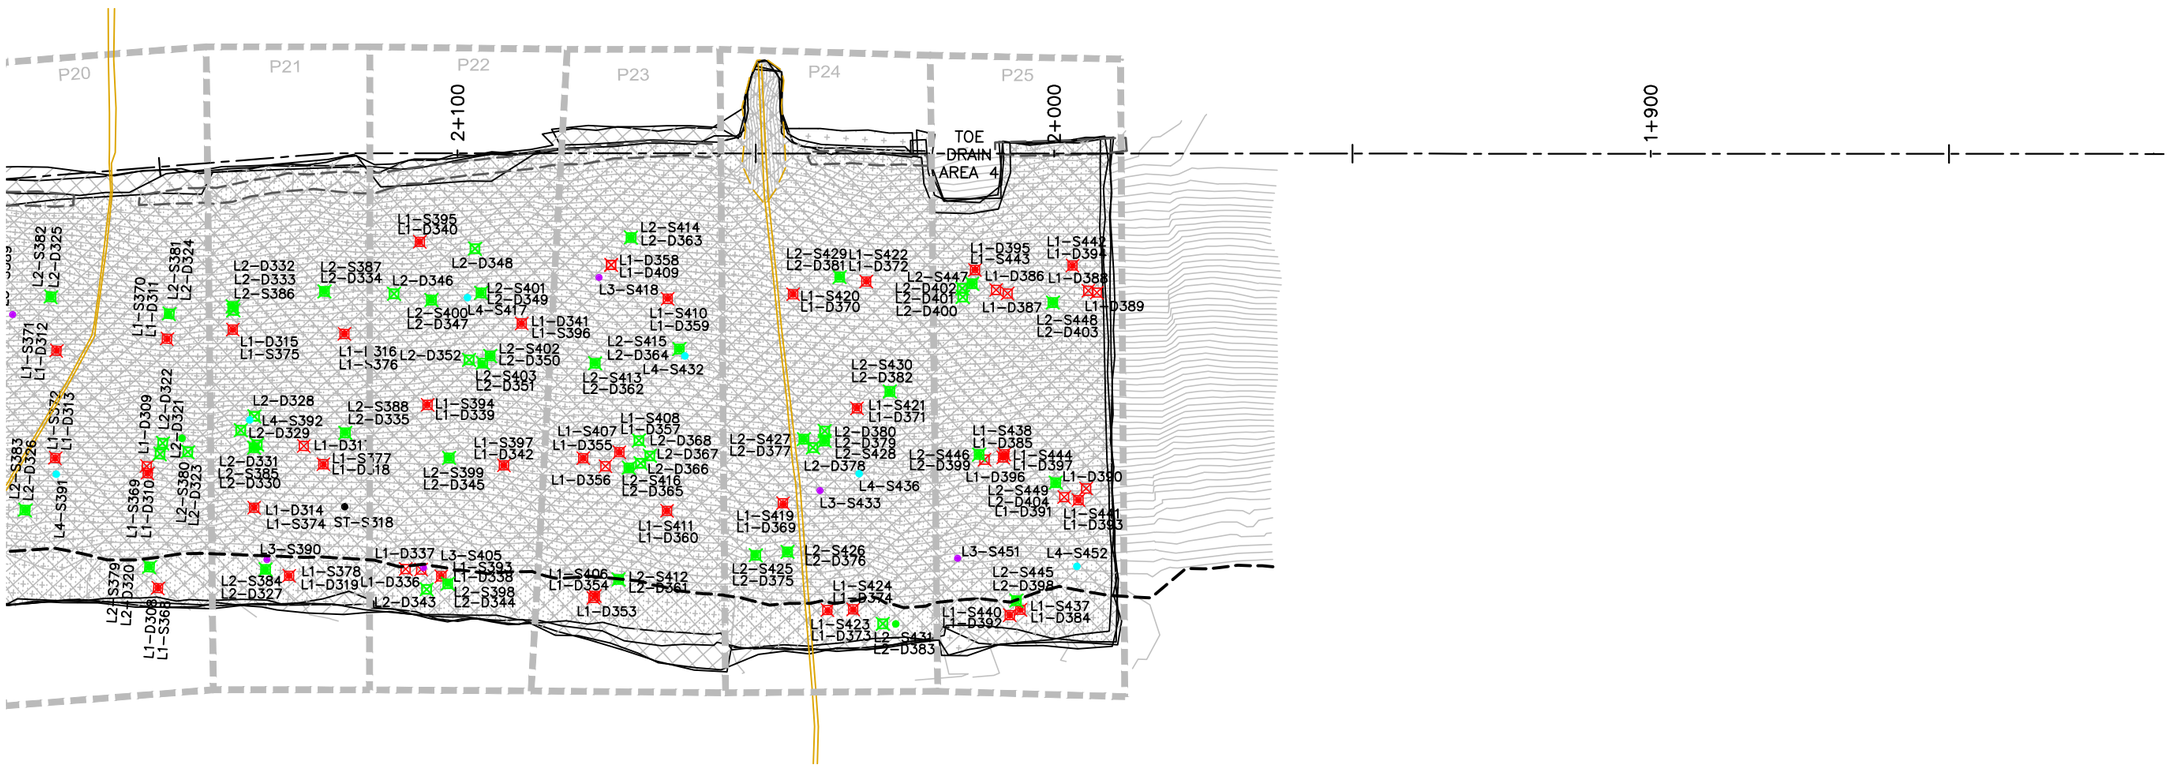

Horizontal Datum:
North American Datum 1983 (NAD83)
6 Degree Universal Transverse Mercator (UTM) Grid Coordinates, Zone 15.
Vertical Datum:
Canadian Geodetic Vertical Datum, 1928 Adjustment, Geodetic Elevations

EMRS RECLAMATION

KEY TRENCH EXCAVATION
EXCAVATED SEPTEMBER 3, 2021 = 0m^3
EXCAVATED TO DATE = 4,116m^3

CCL LIFT 1
PLACED SEPTEMBER 3, 2021 = 0m^3
PLACED TO DATE = 22,140m^3

CCL LIFT 2
PLACED SEPTEMBER 3, 2021 = 0m^3
PLACED TO DATE = 19,134m^3

NCL LIFT 3
PLACED SEPTEMBER 3, 2021 = 1,616m^3
PLACED TO DATE = 33,957m^3

NCL LIFT 4
PLACED SEPTEMBER 3, 2021 = 0m^3
PLACED TO DATE = 32,986m^3

AREA COMPLETED
CCL COMPLETED TO DATE = 7.313 ha
NCL COMPLETED TO DATE = 6.904 ha

EMRS RECLAMATION – DAILY PROGRESS

(SEPTEMBER 3, 2021) SCALE: 1:1000

SHEET SIZE - 11" X 17"

TULLOCH ENGINEERING

DESIGNER

REVISIONS

DATE	REMARKS

LEGEND

- CCL LIFT #1
- CCL LIFT #2
- NCL LIFT #3
- NCL LIFT #4
- KEY TRENCH
- LIFT #1 COMP. TEST SAMPLE
- LIFT #2 COMP. TEST SAMPLE
- LIFT #3 COMP. TEST SAMPLE
- LIFT #4 COMP. TEST SAMPLE
- VWP WIRE
- VWP WIRE BURRITO
- PLACED TODAY
- CCL LIFT 2 PLACED TODAY

PROJECT TITLE
NEW GOLD INC
RAINY RIVER
PROJECT

DRAWING TITLE
2021 EMRS
RECLAMATION

PURPOSE
DAILY PROGRESS

DATE	SEPTEMBER 3, 2021
DRAWN	JTS
CHECKED	
SCALE	NTS
ISSUED FOR TENDER	
ISSUED FOR CONSTRUCTION	

DWG. No.	PROJECT No.	PHASE No.
D–3	19–1138	115



EMRS RECLAMATION

KEY TRENCH EXCAVATION
EXCAVATED SEPTEMBER 3, 2021 = 0m^3
EXCAVATED TO DATE = 4,116m^3

CCL LIFT 1
PLACED SEPTEMBER 3, 2021 = 0m^3
PLACED TO DATE = 22,140m^3

CCL LIFT 2
PLACED SEPTEMBER 3, 2021 = 0m^3
PLACED TO DATE = 19,134m^3

NCL LIFT 3
PLACED SEPTEMBER 3, 2021 = 1,616m^3
PLACED TO DATE = 33,957m^3

NCL LIFT 4
PLACED SEPTEMBER 3, 2021 = 0m^3
PLACED TO DATE = 32,986m^3

AREA COMPLETED
CCL COMPLETED TO DATE = 7.313 ha
NCL COMPLETED TO DATE = 6.904 ha

EMRS RECLAMATION – DAILY PROGRESS

(SEPTEMBER 3, 2021) SCALE: 1:1000

TULLOCH ENGINEERING

DESIGNER

REVISIONS

	DATE	REMARKS

LEGEND

- CCL LIFT #1
- CCL LIFT #2
- NCL LIFT #3
- NCL LIFT #4
- KEY TRENCH
- LIFT #1 COMP. TEST SAMPLE
- LIFT #2 COMP. TEST SAMPLE
- LIFT #3 COMP. TEST SAMPLE
- LIFT #4 COMP. TEST SAMPLE
- VWP WIRE
- VWP WIRE BURRITO
- PLACED TODAY
- CCL LIFT 2 PLACED TODAY

PROJECT TITLE
NEW GOLD INC
RAINY RIVER
PROJECT

DRAWING TITLE
2021 EMRS
RECLAMATION


PURPOSE
DAILY PROGRESS

DATE SEPTEMBER 3, 2021
DRAWN JTS
CHECKED
SCALE NTS
ISSUED FOR TENDER
ISSUED FOR CONSTRUCTION


DWG. No. D-4 | PROJECT No. 19-1138 | PHASE No. 115

SHEET SIZE - 11" X 17"


2+925.00

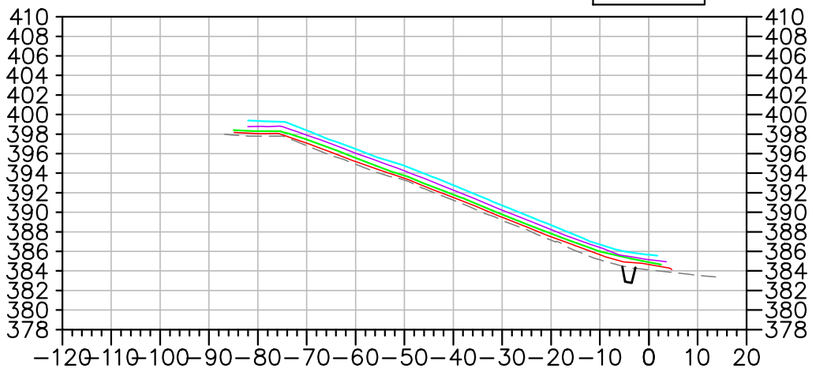


2+900.00

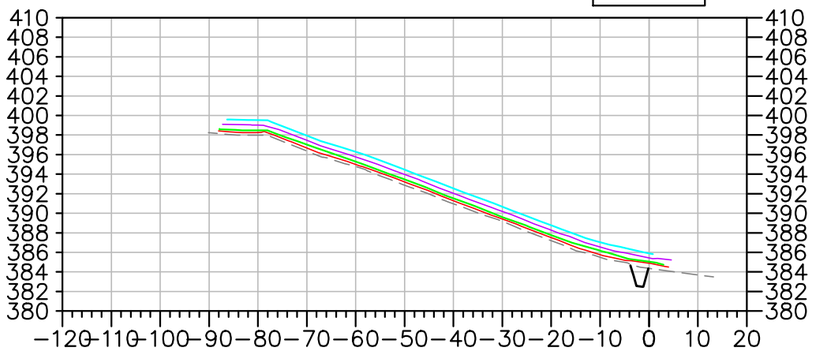


2+800.00

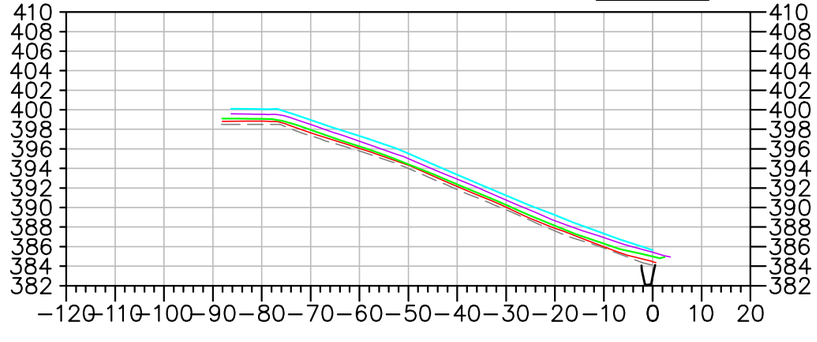


2+700.00

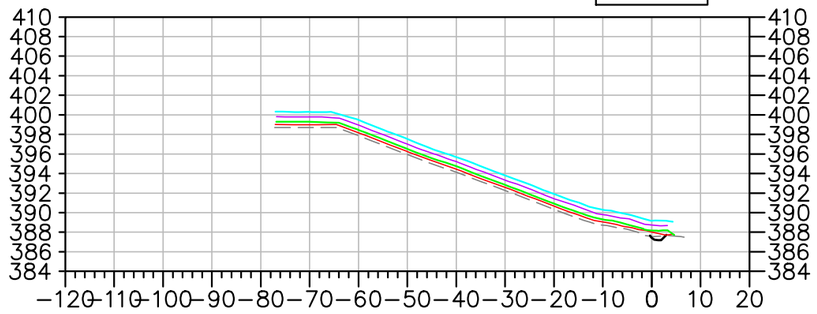


2+600.00

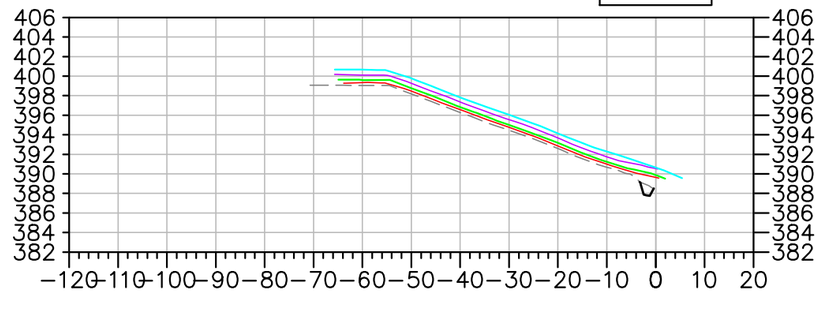

2+500.00

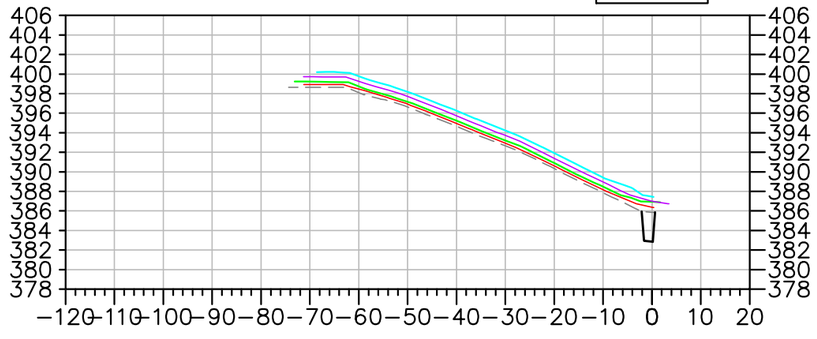

2+400.00

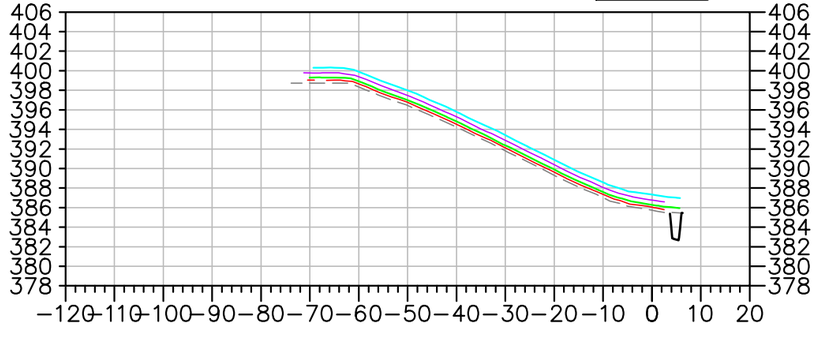

EMRS RECLAMATION – DAILY PROGRESS

(SEPTEMBER 3, 2021) SCALE: N.T.S.

TULLOCH ENGINEERING

DESIGNER

REVISIONS

DATE	REMARKS

LEGEND

- EXISTING ROCK STOCKPILE
- CCL LIFT #1
- CCL LIFT #2
- NCL LIFT #3
- NCL LIFT #4
- KEY TRENCH

Horizontal Datum:
North American Datum 1983 (NAD83)
6 Degree Universal Transverse Mercator (UTM) Grid Coordinates, Zone 15.

Vertical Datum:
Canadian Geodetic Vertical Datum, 1928 Adjustment, Geodetic Elevations

PROJECT TITLE
NEW GOLD INC
RAINY RIVER
PROJECT


DRAWING TITLE
2021 EMRS
RECLAMATION CROSS
SECTIONS


PURPOSE
DAILY PROGRESS


DATE	SEPTEMBER 3, 2021
DRAWN	JTS
CHECKED	
SCALE	NTS
ISSUED FOR TENDER	
ISSUED FOR CONSTRUCTION	


DWG. No.	PROJECT No.	PHASE No.
X-1	19-1138	115

SHEET SIZE – 11" X 17"

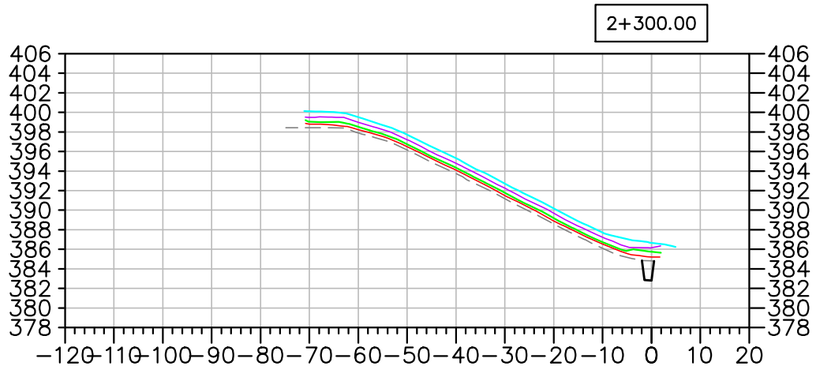

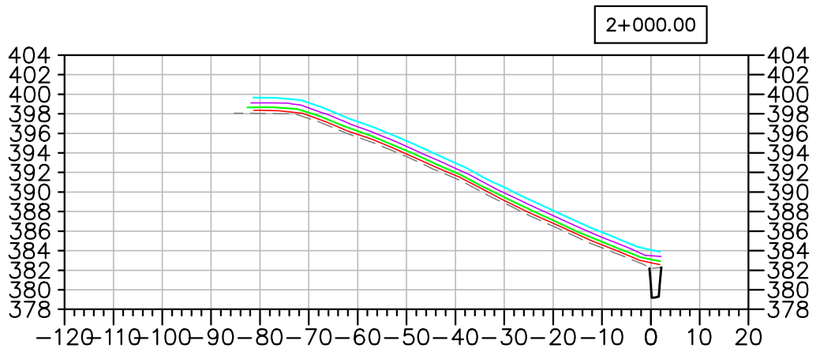

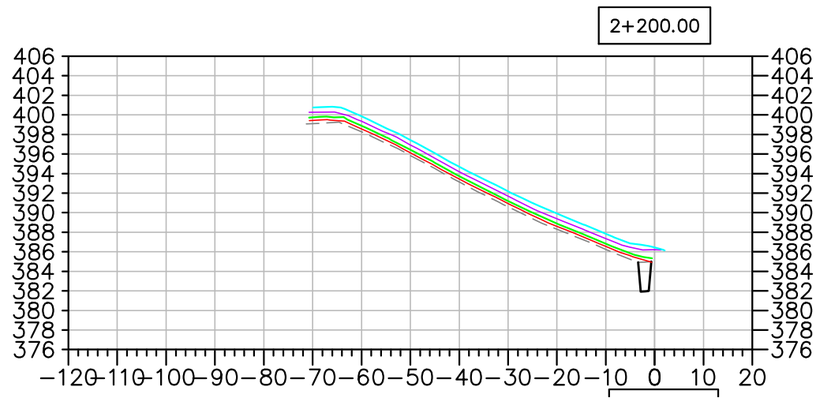

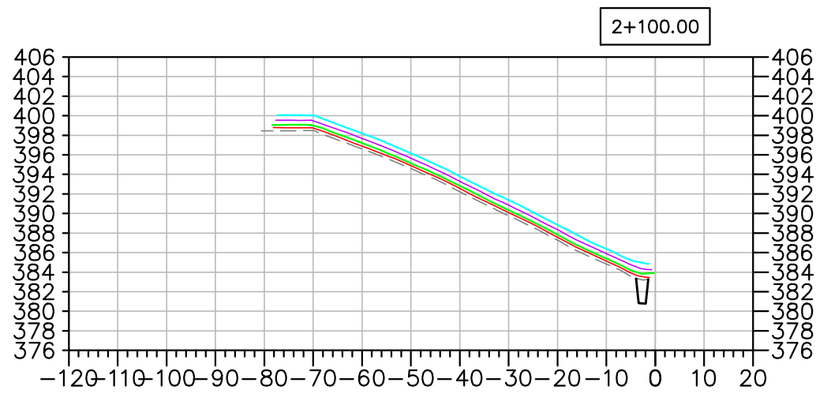

EMRS RECLAMATION – DAILY PROGRESS

(SEPTEMBER 3, 2021) SCALE: N.T.S.

TULLOCH ENGINEERING

DESIGNER

REVISIONS

	DATE	REMARKS

LEGEND

- EXISTING ROCK STOCKPILE
- CCL LIFT #1
- CCL LIFT #2
- NCL LIFT #3
- NCL LIFT #4
- KEY TRENCH

Horizontal Datum:
North American Datum 1983 (NAD83)
6 Degree Universal Transverse Mercator (UTM) Grid Coordinates, Zone 15.

Vertical Datum:
Canadian Geodetic Vertical Datum, 1928 Adjustment, Geodetic Elevations

PROJECT TITLE
NEW GOLD INC
RAINY RIVER
PROJECT


DRAWING TITLE
2021 EMRS
RECLAMATION CROSS
SECTIONS


PURPOSE
DAILY PROGRESS


DATE	SEPTEMBER 3, 2021
DRAWN	JTS
CHECKED	
SCALE	NTS
ISSUED FOR TENDER	
ISSUED FOR CONSTRUCTION	


DWG. No.	PROJECT No.	PHASE No.
X–2	19–1138	115


SHEET SIZE – 11" X 17"

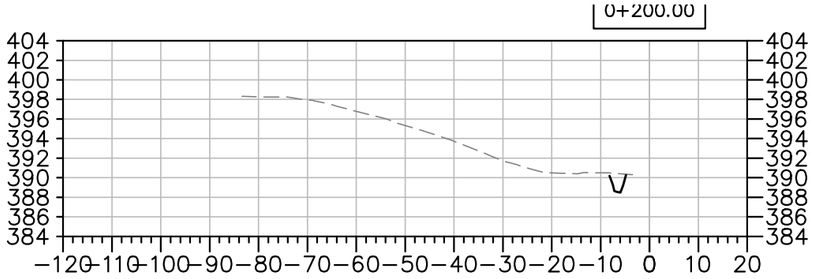


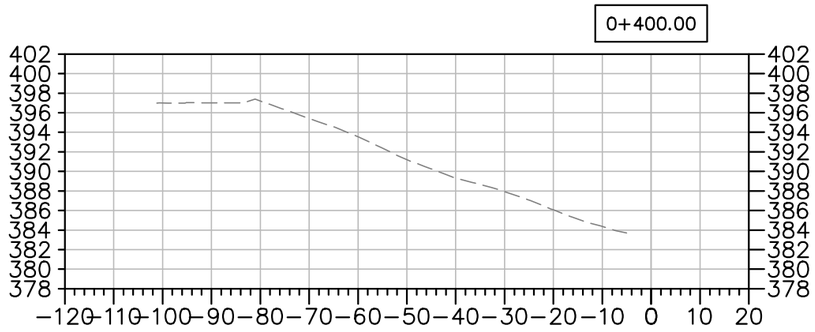

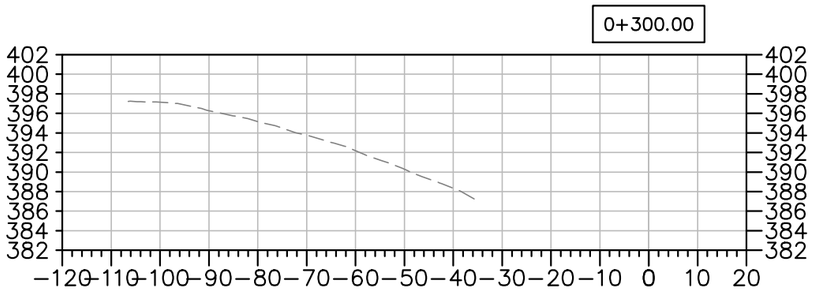

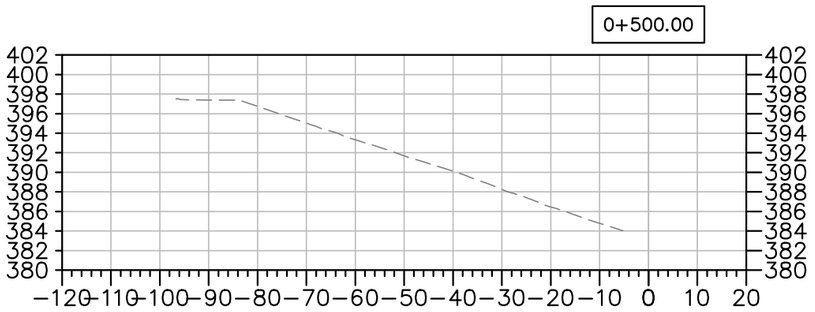

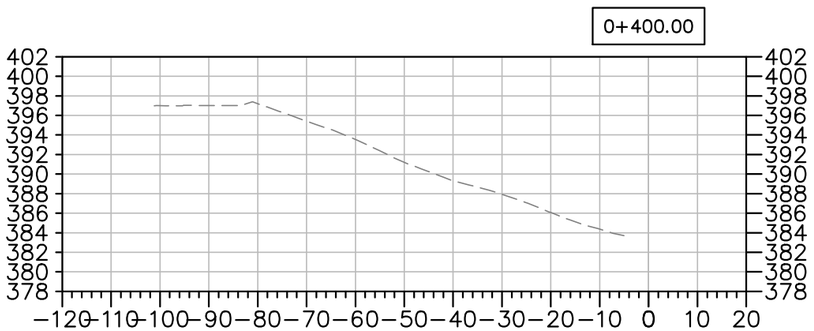

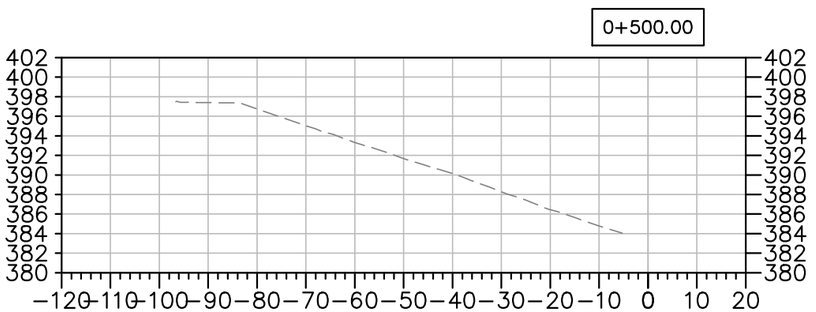

EMRS RECLAMATION – DAILY PROGRESS

(SEPTEMBER 3, 2021) SCALE: N.T.S.

TULLOCH ENGINEERING

DESIGNER

REVISIONS

	DATE	REMARKS

LEGEND

- EXISTING ROCK STOCKPILE
- CCL LIFT #1
- CCL LIFT #2
- NCL LIFT #3
- NCL LIFT #4
- KEY TRENCH

Horizontal Datum:
North American Datum 1983 (NAD83)
6 Degree Universal Transverse Mercator (UTM) Grid Coordinates, Zone 15.

Vertical Datum:
Canadian Geodetic Vertical Datum, 1928 Adjustment, Geodetic Elevations

PROJECT TITLE
NEW GOLD INC
RAINY RIVER
PROJECT

DRAWING TITLE
2021 EMRS
RECLAMATION CROSS
SECTIONS

PURPOSE
DAILY PROGRESS

DATE	SEPTEMBER 3, 2021
DRAWN	JTS
CHECKED	
SCALE	NTS
ISSUED FOR TENDER	
ISSUED FOR CONSTRUCTION	

DWG. No.	PROJECT No.	PHASE No.
X-3	19-1138	115

SHEET SIZE – 11" X 17"

EMRS RECLAMATION

KEY TRENCH EXCAVATION
EXCAVATED SEPTEMBER 4, 2021 = 89m^3
EXCAVATED TO DATE = 4,205m^3

CCL LIFT 1
PLACED SEPTEMBER 4, 2021 = 0m^3
PLACED TO DATE = 22,140m^3


CCL LIFT 2
PLACED SEPTEMBER 4, 2021 = 0m^3
PLACED TO DATE = 19,134m^3

NCL LIFT 3
PLACED SEPTEMBER 4, 2021 = 1,616m^3
PLACED TO DATE = 33,957m^3

NCL LIFT 4
PLACED SEPTEMBER 4, 2021 = 0m^3
PLACED TO DATE = 32,986m^3

AREA COMPLETED
CCL COMPLETED TO DATE = 7.313 ha
NCL COMPLETED TO DATE = 6.904 ha

Horizontal Datum:
North American Datum 1983 (NAD83)
6 Degree Universal Transverse Mercator (UTM) Grid Coordinates, Zone 15.
Vertical Datum:
Canadian Geodetic Vertical Datum, 1928 Adjustment, Geodetic Elevations

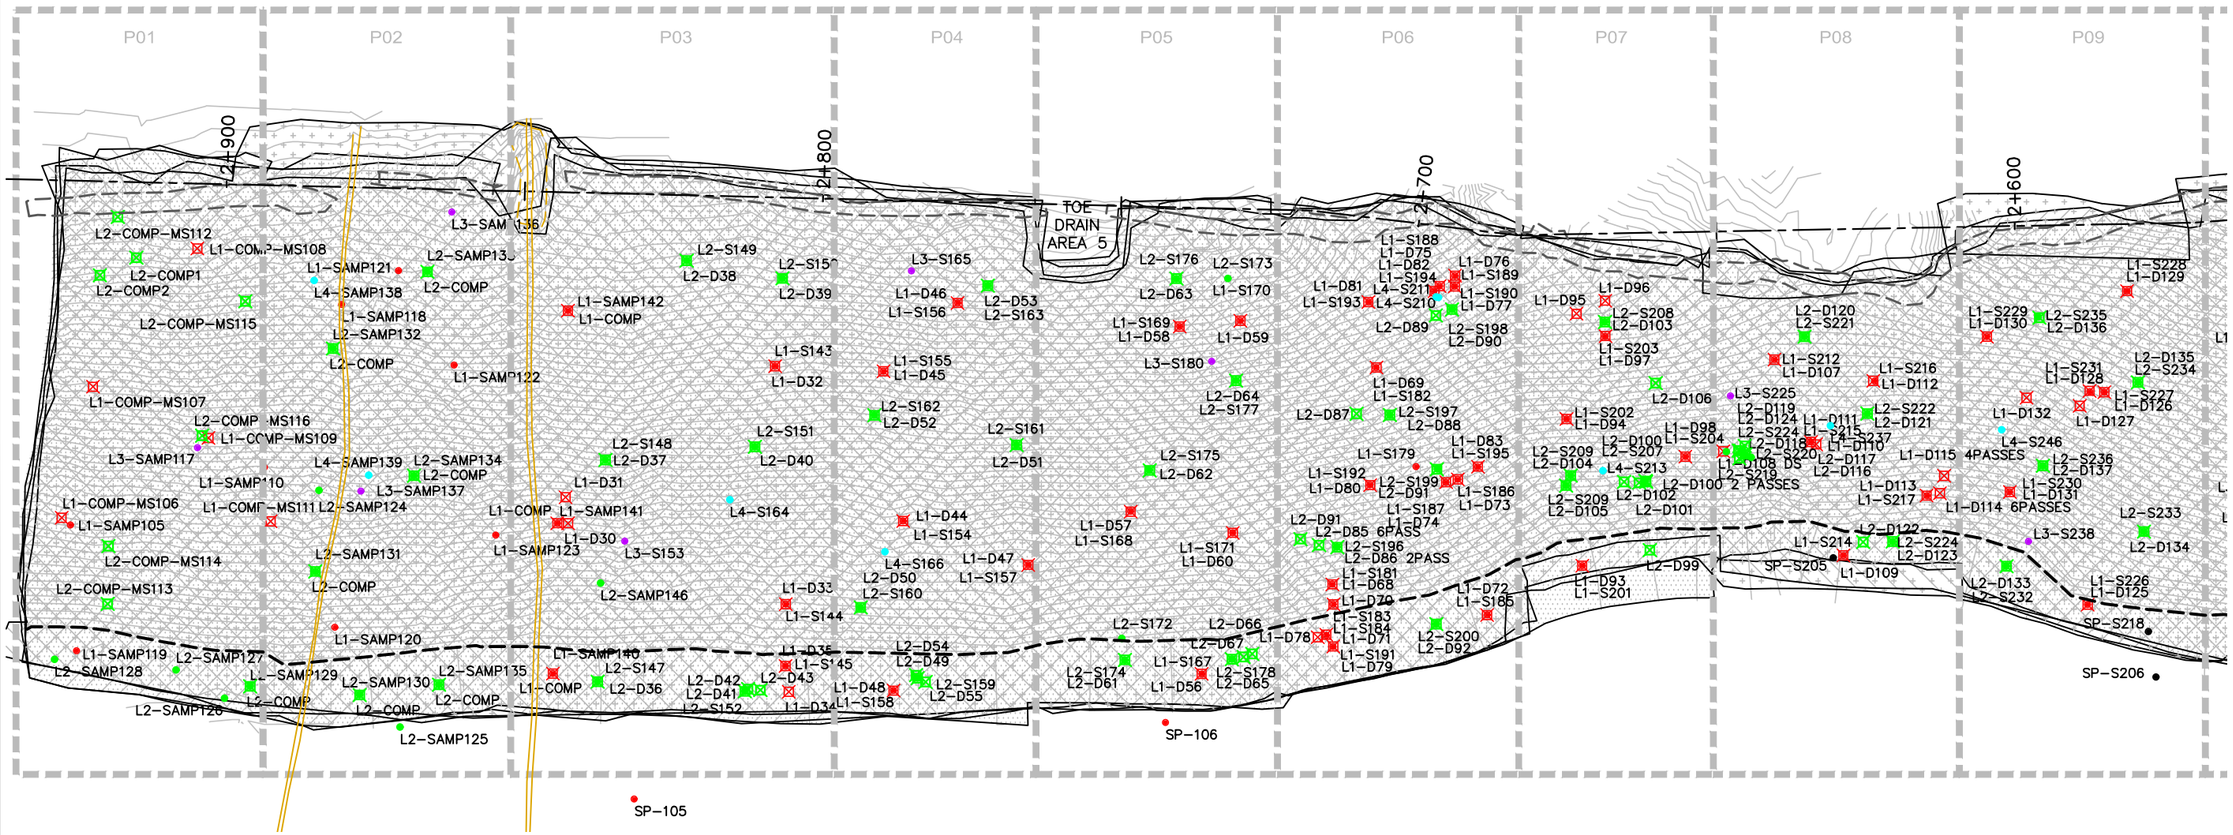

EMRS RECLAMATION – DAILY PROGRESS

(SEPTEMBER 4, 2021) SCALE: 1:1000

TULLOCH ENGINEERING

DESIGNER

REVISIONS

	DATE	REMARKS

LEGEND

- CCL LIFT #1
- CCL LIFT #2
- NCL LIFT #3
- NCL LIFT #4
- KEY TRENCH
- LIFT #1 COMP. TEST SAMPLE
- LIFT #2 COMP. TEST SAMPLE
- LIFT #3 COMP. TEST SAMPLE
- LIFT #4 COMP. TEST SAMPLE
- VWP WIRE
- VWP WIRE BURRITO
- PLACED TODAY
- CCL LIFT 2 PLACED TODAY

PROJECT TITLE
NEW GOLD INC
RAINY RIVER
PROJECT


DRAWING TITLE
2021 EMRS
RECLAMATION

PURPOSE
DAILY PROGRESS

DATE	SEPTEMBER 4, 2021
DRAWN	JTS
CHECKED	
SCALE	NTS
ISSUED FOR TENDER	
ISSUED FOR CONSTRUCTION	

DWG. No.	PROJECT No.	PHASE No.
D-1	19-1138	115

SHEET SIZE - 11" X 17"

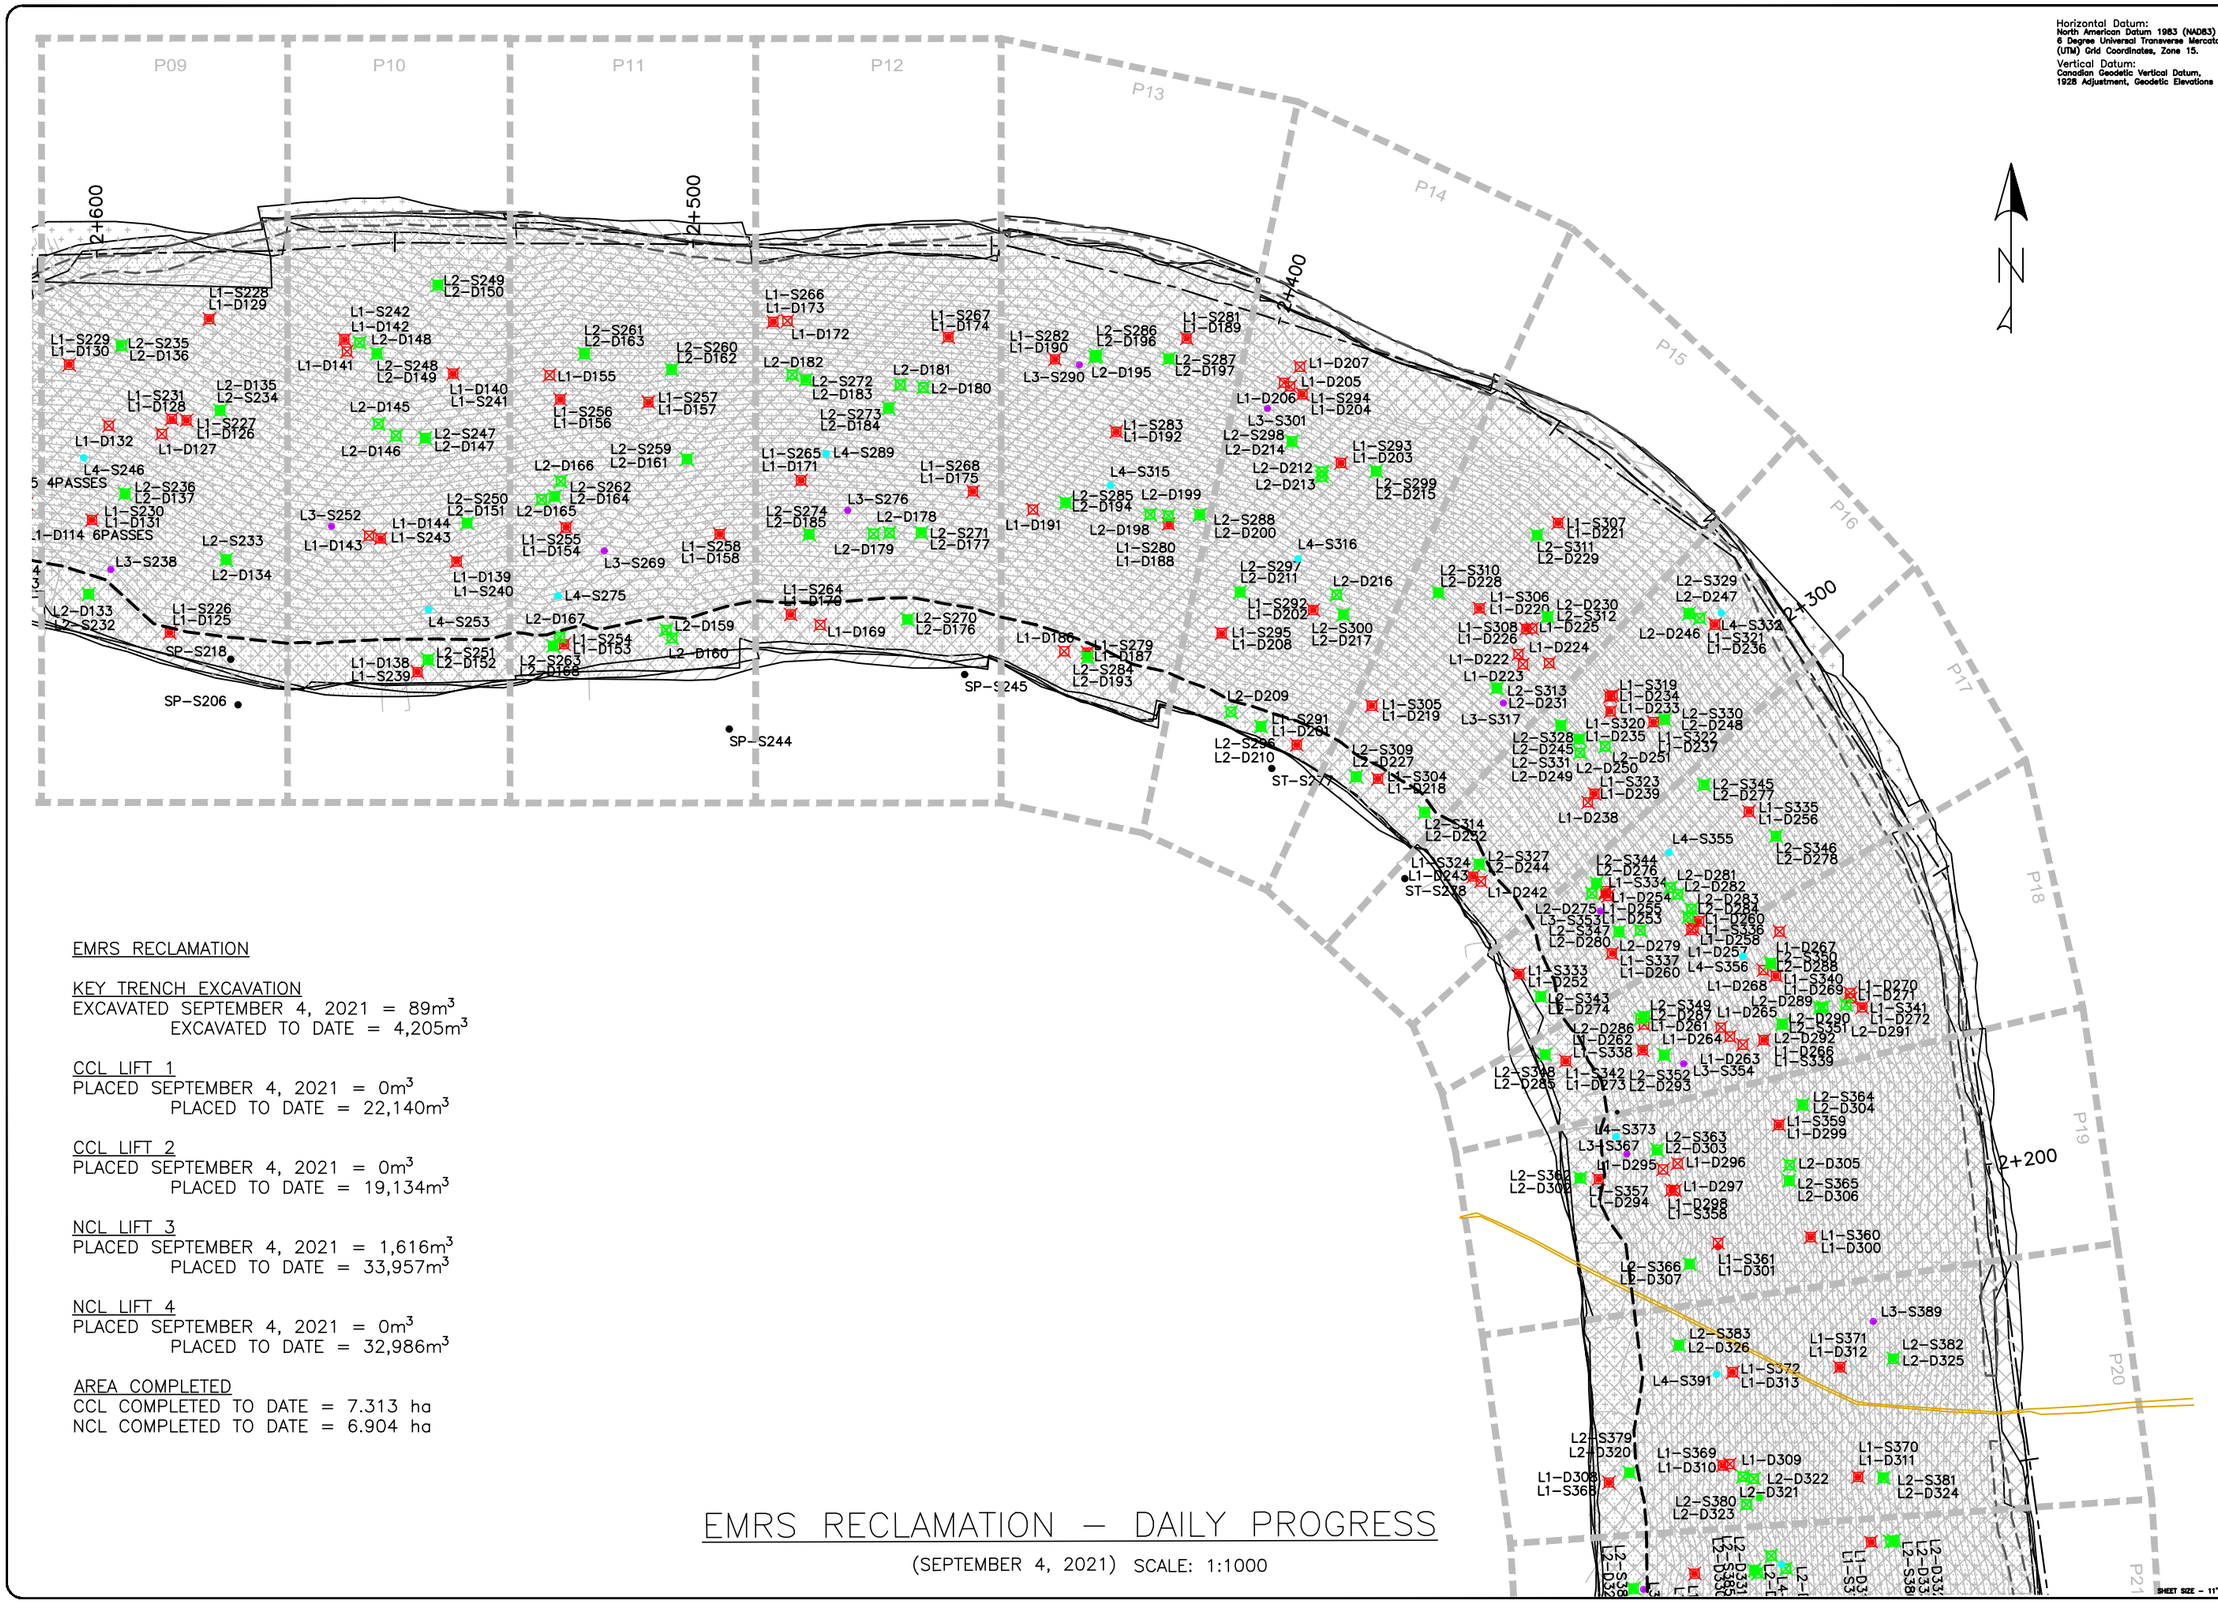

EMRS RECLAMATION

KEY TRENCH EXCAVATION
EXCAVATED SEPTEMBER 4, 2021 = 89m^3
EXCAVATED TO DATE = 4,205m^3

CCL LIFT 1
PLACED SEPTEMBER 4, 2021 = 0m^3
PLACED TO DATE = 22,140m^3

CCL LIFT 2
PLACED SEPTEMBER 4, 2021 = 0m^3
PLACED TO DATE = 19,134m^3

NCL LIFT 3
PLACED SEPTEMBER 4, 2021 = 1,616m^3
PLACED TO DATE = 33,957m^3

NCL LIFT 4
PLACED SEPTEMBER 4, 2021 = 0m^3
PLACED TO DATE = 32,986m^3

AREA COMPLETED
CCL COMPLETED TO DATE = 7.313 ha
NCL COMPLETED TO DATE = 6.904 ha

EMRS RECLAMATION – DAILY PROGRESS

(SEPTEMBER 4, 2021) SCALE: 1:1000

Horizontal Datum:
North American Datum 1983 (NAD83)
6 Degree Universal Transverse Mercator (UTM) Grid Coordinates, Zone 15.
Vertical Datum:
Canadian Geodetic Vertical Datum, 1928 Adjustment, Geodetic Elevations

TULLOCH ENGINEERING

DESIGNER

REVISIONS

DATE	REMARKS

LEGEND

- CCL LIFT #1
- CCL LIFT #2
- NCL LIFT #3
- NCL LIFT #4
- KEY TRENCH
- LIFT #1 COMP. TEST SAMPLE
- LIFT #2 COMP. TEST SAMPLE
- LIFT #3 COMP. TEST SAMPLE
- LIFT #4 COMP. TEST SAMPLE
- VWP WIRE
- VWP WIRE BURRITO
- PLACED TODAY
- CCL LIFT 2 PLACED TODAY

PROJECT TITLE
NEW GOLD INC
RAINY RIVER
PROJECT


DRAWING TITLE
2021 EMRS
RECLAMATION

PURPOSE
DAILY PROGRESS

DATE	SEPTEMBER 4, 2021
DRAWN	JTS
CHECKED	
SCALE	NTS
ISSUED FOR TENDER	
ISSUED FOR CONSTRUCTION	

DWG. No.	PROJECT No.	PHASE No.
D-2	19-1138	115

SHEET SIZE - 11" X 17"

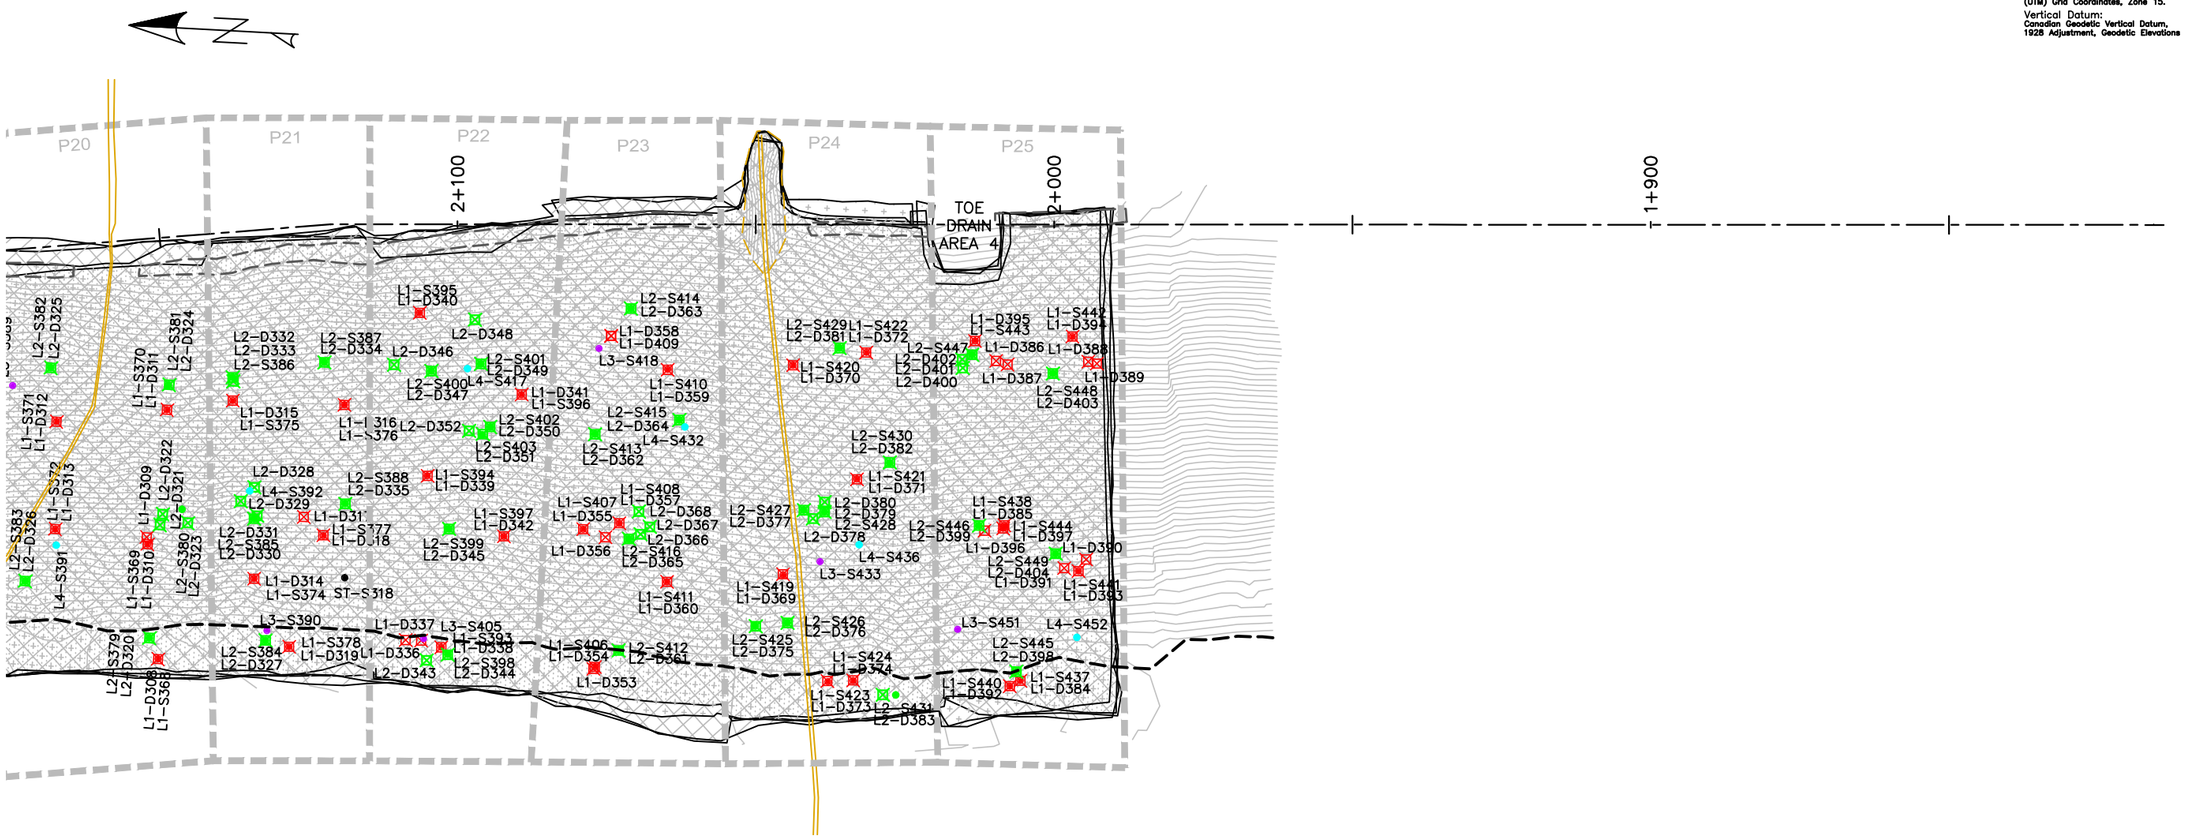

Horizontal Datum:
North American Datum 1983 (NAD83)
6 Degree Universal Transverse Mercator (UTM) Grid Coordinates, Zone 15.
Vertical Datum:
Canadian Geodetic Vertical Datum, 1928 Adjustment, Geodetic Elevations

EMRS RECLAMATION

KEY TRENCH EXCAVATION
EXCAVATED SEPTEMBER 4, 2021 = 89m^3
EXCAVATED TO DATE = 4,205m^3

CCL LIFT 1
PLACED SEPTEMBER 4, 2021 = 0m^3
PLACED TO DATE = 22,140m^3

CCL LIFT 2
PLACED SEPTEMBER 4, 2021 = 0m^3
PLACED TO DATE = 19,134m^3

NCL LIFT 3
PLACED SEPTEMBER 4, 2021 = 1,616m^3
PLACED TO DATE = 33,957m^3

NCL LIFT 4
PLACED SEPTEMBER 4, 2021 = 0m^3
PLACED TO DATE = 32,986m^3

AREA COMPLETED
CCL COMPLETED TO DATE = 7.313 ha
NCL COMPLETED TO DATE = 6.904 ha

EMRS RECLAMATION – DAILY PROGRESS

(SEPTEMBER 4, 2021) SCALE: 1:1000

SHEET SIZE - 11" X 17"

TULLOCH ENGINEERING

DESIGNER

REVISIONS

DATE	REMARKS

LEGEND

- CCL LIFT #1
- CCL LIFT #2
- NCL LIFT #3
- NCL LIFT #4
- KEY TRENCH
- LIFT #1 COMP. TEST SAMPLE
- LIFT #2 COMP. TEST SAMPLE
- LIFT #3 COMP. TEST SAMPLE
- LIFT #4 COMP. TEST SAMPLE
- VWP WIRE
- VWP WIRE BURRITO
- PLACED TODAY
- CCL LIFT 2 PLACED TODAY

PROJECT TITLE
NEW GOLD INC
RAINY RIVER
PROJECT


DRAWING TITLE
2021 EMRS
RECLAMATION

PURPOSE
DAILY PROGRESS

DATE	SEPTEMBER 4, 2021
DRAWN	JTS
CHECKED	
SCALE	NTS
ISSUED FOR TENDER	
ISSUED FOR CONSTRUCTION	

DWG. No.	PROJECT No.	PHASE No.
D-3	19-1138	115

Horizontal Datum:
North American Datum 1983 (NAD83)
6 Degree Universal Transverse Mercator (UTM) Grid Coordinates, Zone 15.
Vertical Datum:
Canadian Geodetic Vertical Datum, 1928 Adjustment, Geodetic Elevations

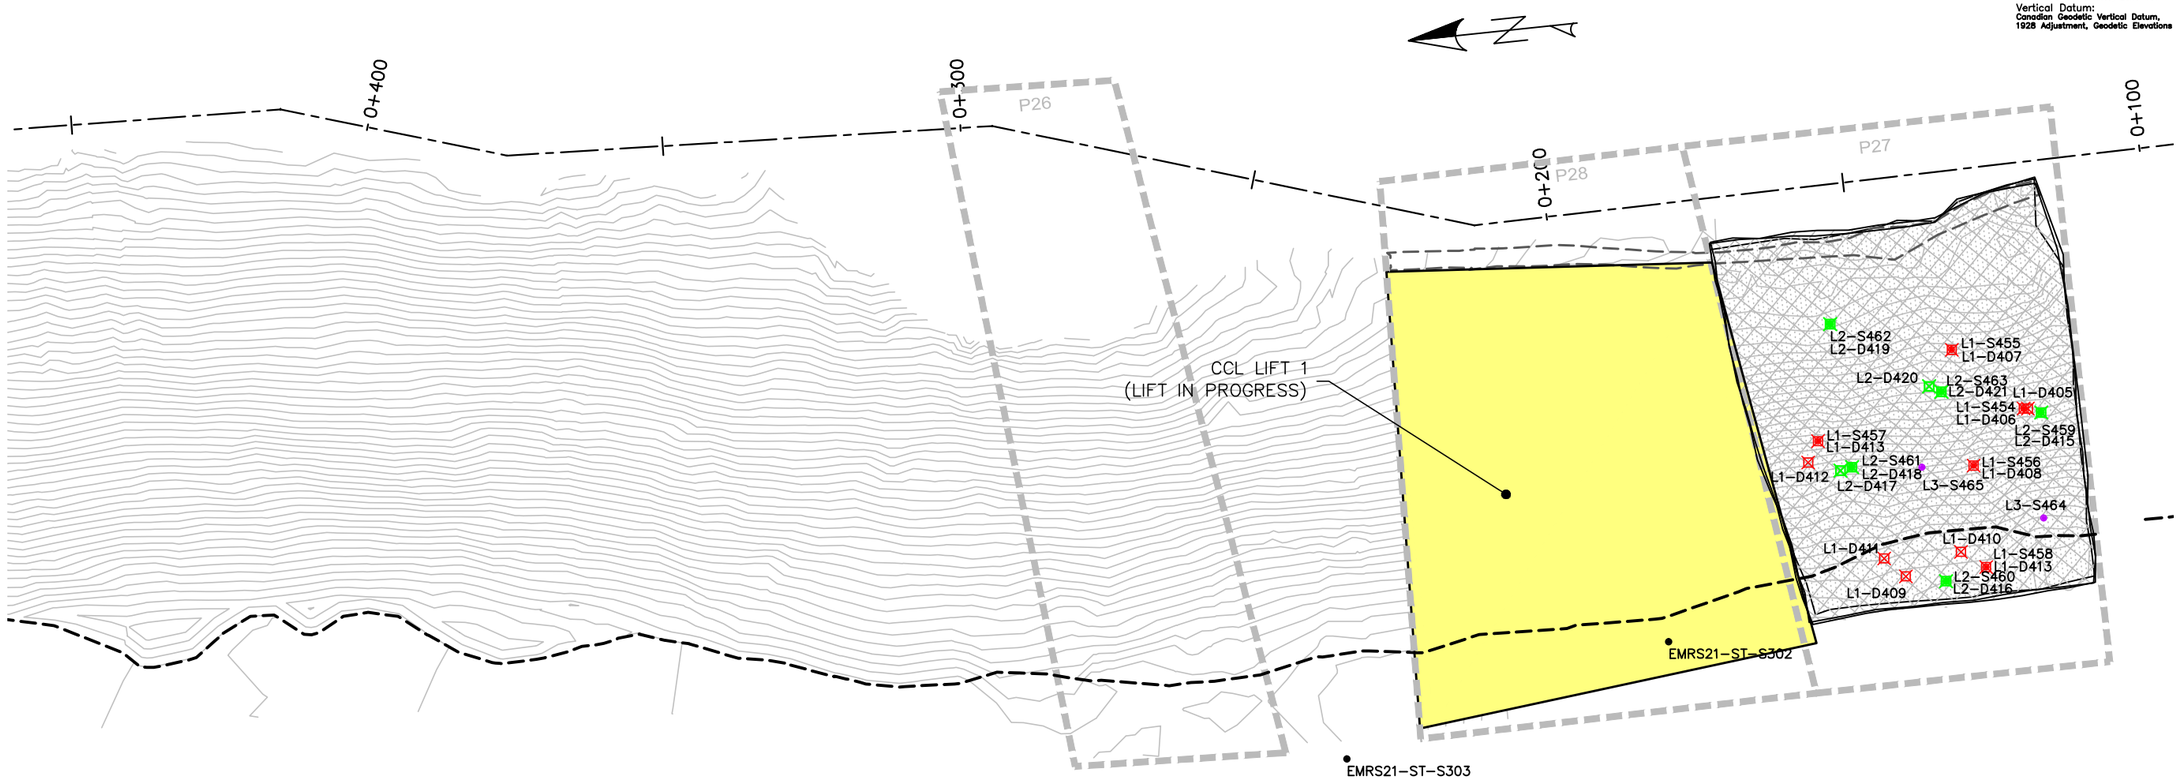

EMRS RECLAMATION

KEY TRENCH EXCAVATION
EXCAVATED SEPTEMBER 4, 2021 = 89m^3
EXCAVATED TO DATE = 4,205m^3

CCL LIFT 1
PLACED SEPTEMBER 4, 2021 = 0m^3
PLACED TO DATE = 22,140m^3

CCL LIFT 2
PLACED SEPTEMBER 4, 2021 = 0m^3
PLACED TO DATE = 19,134m^3

NCL LIFT 3
PLACED SEPTEMBER 4, 2021 = 1,616m^3
PLACED TO DATE = 33,957m^3

NCL LIFT 4
PLACED SEPTEMBER 4, 2021 = 0m^3
PLACED TO DATE = 32,986m^3

AREA COMPLETED
CCL COMPLETED TO DATE = 7.313 ha
NCL COMPLETED TO DATE = 6.904 ha

EMRS RECLAMATION – DAILY PROGRESS

(SEPTEMBER 4, 2021) SCALE: 1:1000

TULLOCH ENGINEERING

DESIGNER

REVISIONS

DATE	REMARKS

LEGEND

- CCL LIFT #1
- CCL LIFT #2
- NCL LIFT #3
- NCL LIFT #4
- KEY TRENCH
- LIFT #1 COMP. TEST SAMPLE
- LIFT #2 COMP. TEST SAMPLE
- LIFT #3 COMP. TEST SAMPLE
- LIFT #4 COMP. TEST SAMPLE
- VWP WIRE
- VWP WIRE BURRITO
- PLACED TODAY
- CCL LIFT 2 PLACED TODAY

PROJECT TITLE
NEW GOLD INC
RAINY RIVER
PROJECT

DRAWING TITLE
2021 EMRS
RECLAMATION


PURPOSE
DAILY PROGRESS

DATE SEPTEMBER 4, 2021
DRAWN JTS
CHECKED
SCALE NTS
ISSUED FOR TENDER
ISSUED FOR CONSTRUCTION


DWG. No. D-4 | PROJECT No. 19-1138 | PHASE No. 115

SHEET SIZE - 11" X 17"


2+925.00

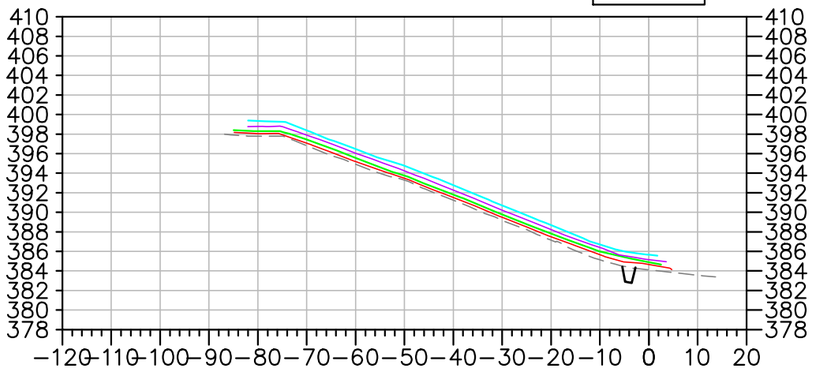


2+900.00

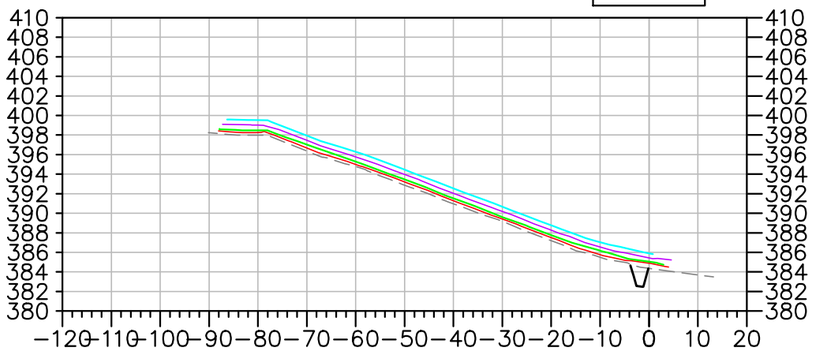


2+800.00

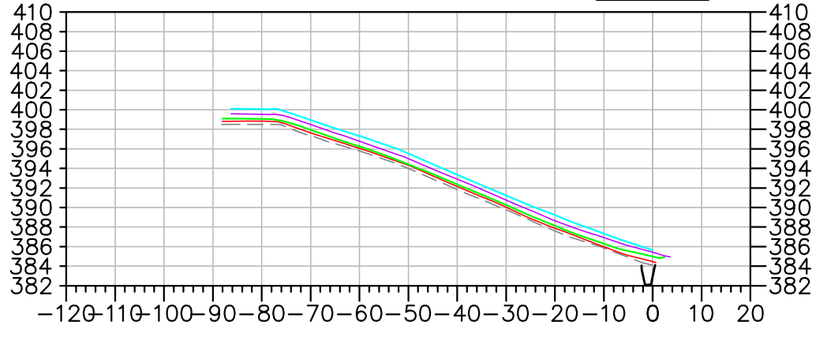


2+700.00

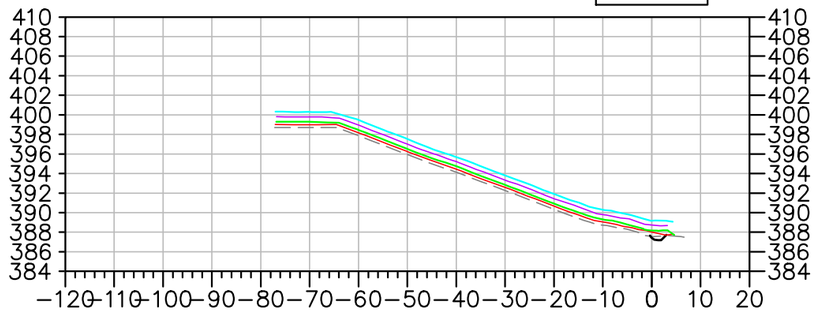


2+600.00

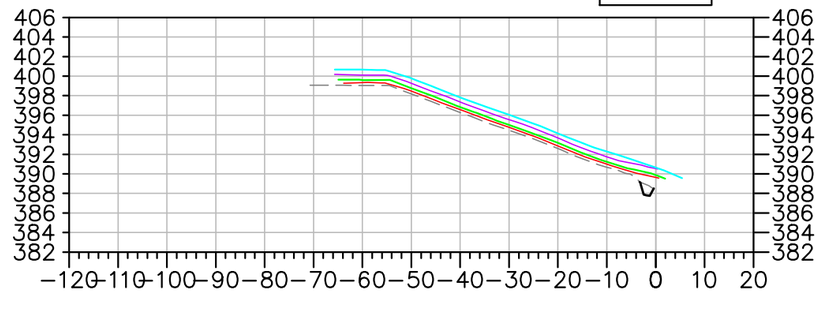

2+500.00

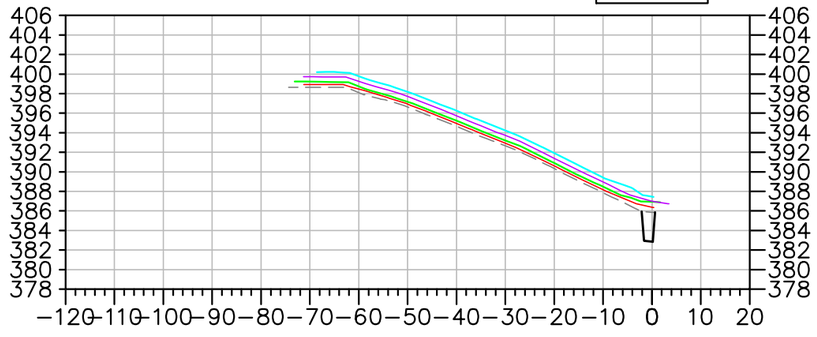

2+400.00

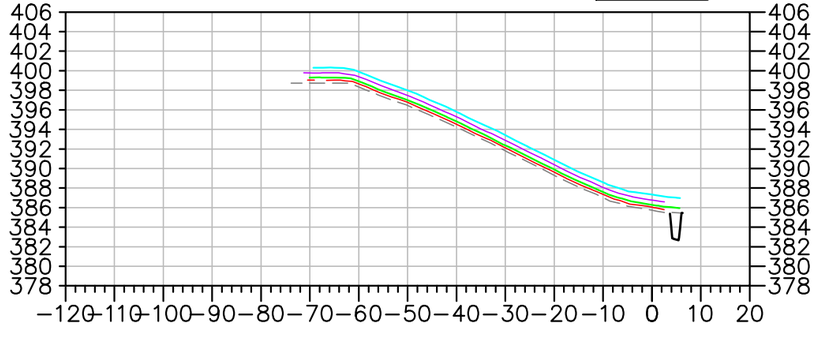

EMRS RECLAMATION – DAILY PROGRESS

(SEPTEMBER 4, 2021) SCALE: N.T.S.

TULLOCH ENGINEERING

DESIGNER

REVISIONS

DATE	REMARKS

LEGEND

- EXISTING ROCK STOCKPILE
- CCL LIFT #1
- CCL LIFT #2
- NCL LIFT #3
- NCL LIFT #4
- KEY TRENCH

Horizontal Datum:
North American Datum 1983 (NAD83)
6 Degree Universal Transverse Mercator (UTM) Grid Coordinates, Zone 15.

Vertical Datum:
Canadian Geodetic Vertical Datum, 1928 Adjustment, Geodetic Elevations

PROJECT TITLE
NEW GOLD INC
RAINY RIVER
PROJECT


DRAWING TITLE
2021 EMRS
RECLAMATION CROSS
SECTIONS


PURPOSE
DAILY PROGRESS


DATE	SEPTEMBER 4, 2021
DRAWN	JTS
CHECKED	
SCALE	NTS
ISSUED FOR TENDER	
ISSUED FOR CONSTRUCTION	


DWG. No.	PROJECT No.	PHASE No.
X-1	19-1138	115

SHEET SIZE – 11" X 17"

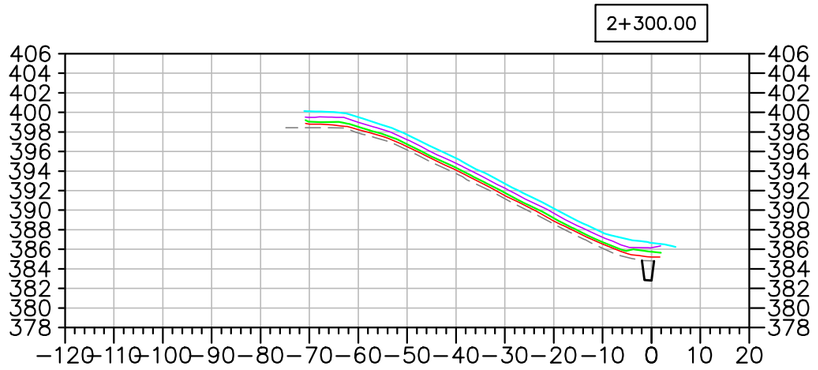

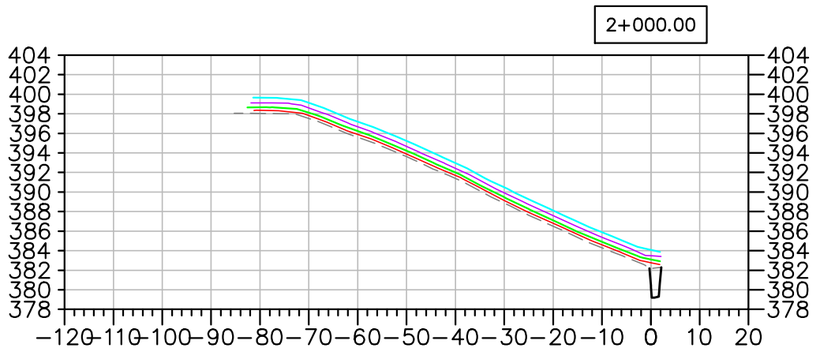

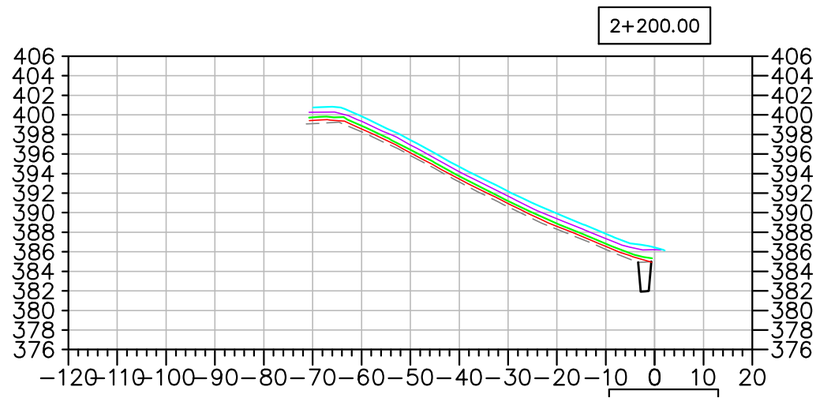

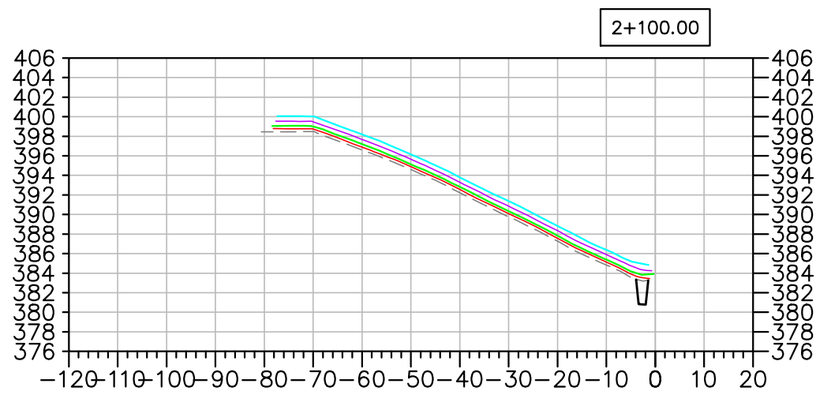

EMRS RECLAMATION – DAILY PROGRESS

(SEPTEMBER 4, 2021) SCALE: N.T.S.

TULLOCH ENGINEERING

DESIGNER

REVISIONS

	DATE	REMARKS

LEGEND

- EXISTING ROCK STOCKPILE
- CCL LIFT #1
- CCL LIFT #2
- NCL LIFT #3
- NCL LIFT #4
- KEY TRENCH

Horizontal Datum:
North American Datum 1983 (NAD83)
6 Degree Universal Transverse Mercator (UTM) Grid Coordinates, Zone 15.

Vertical Datum:
Canadian Geodetic Vertical Datum, 1928 Adjustment, Geodetic Elevations

PROJECT TITLE
NEW GOLD INC
RAINY RIVER
PROJECT


DRAWING TITLE
2021 EMRS
RECLAMATION CROSS
SECTIONS


PURPOSE
DAILY PROGRESS


DATE	SEPTEMBER 4, 2021
DRAWN	JTS
CHECKED	
SCALE	NTS
ISSUED FOR TENDER	
ISSUED FOR CONSTRUCTION	


DWG. No.	PROJECT No.	PHASE No.
X–2	19–1138	115


SHEET SIZE – 11" X 17"

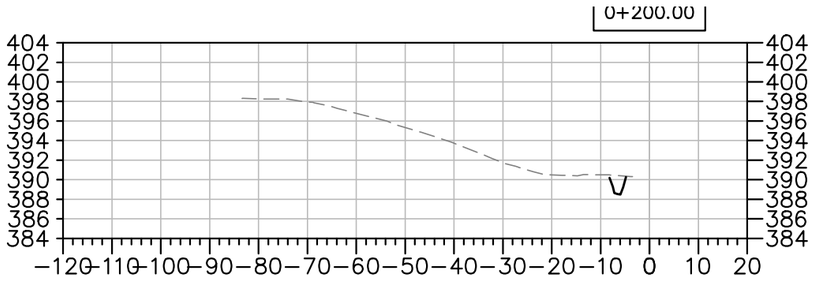


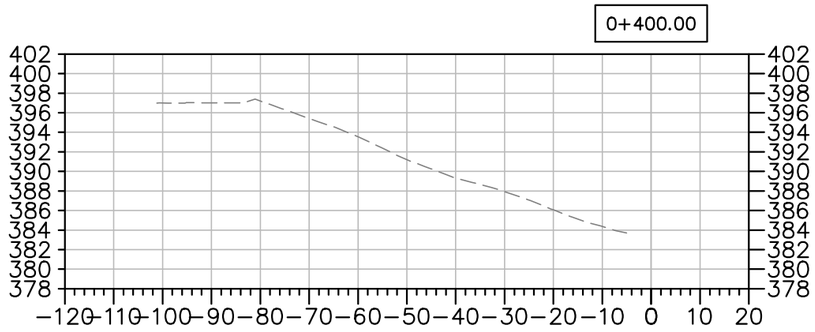

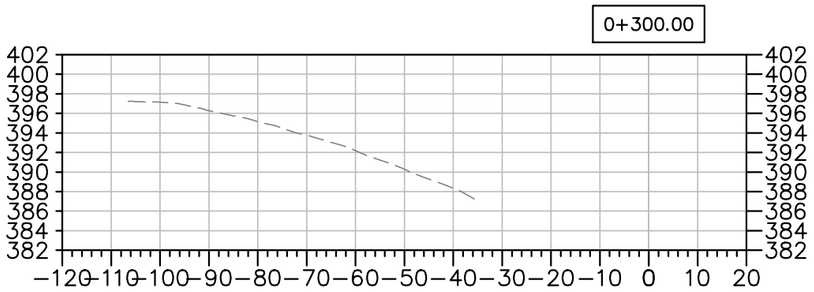

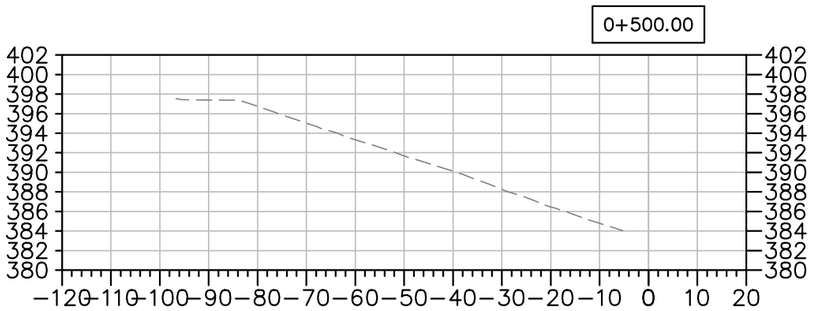

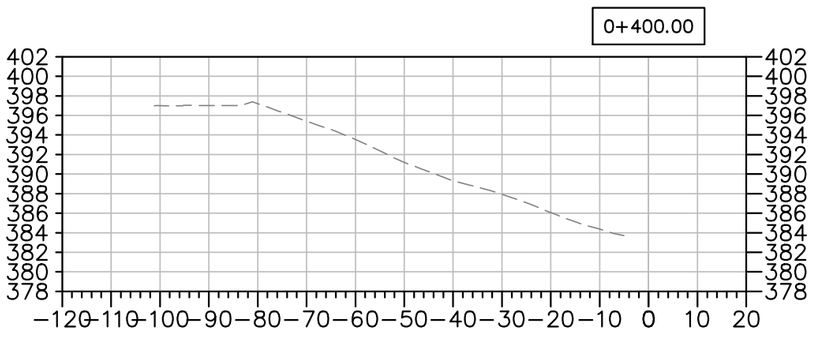

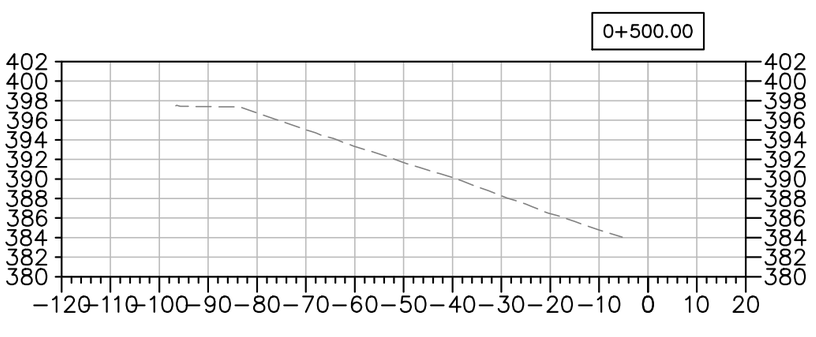

EMRS RECLAMATION – DAILY PROGRESS

(SEPTEMBER 4, 2021) SCALE: N.T.S.

TULLOCH ENGINEERING

DESIGNER

REVISIONS

	DATE	REMARKS

LEGEND

EXISTING ROCK STOCKPILE

CCL LIFT #1

CCL LIFT #2

NCL LIFT #3

NCL LIFT #4

KEY TRENCH

Horizontal Datum:
North American Datum 1983 (NAD83)
6 Degree Universal Transverse Mercator (UTM) Grid Coordinates, Zone 15.

Vertical Datum:
Canadian Geodetic Vertical Datum, 1928 Adjustment, Geodetic Elevations

PROJECT TITLE
NEW GOLD INC
RAINY RIVER
PROJECT

DRAWING TITLE
2021 EMRS
RECLAMATION CROSS
SECTIONS

PURPOSE
DAILY PROGRESS

DATE	SEPTEMBER 4, 2021
DRAWN	JTS
CHECKED	
SCALE	NTS
ISSUED FOR TENDER	
ISSUED FOR CONSTRUCTION	

DWG. No.	PROJECT No.	PHASE No.
X-3	19-1138	115

SHEET SIZE – 11" X 17"

EMRS RECLAMATION

KEY TRENCH EXCAVATION
EXCAVATED SEPTEMBER 5, 2021 = 89m^3
EXCAVATED TO DATE = 4,205m^3

CCL LIFT 1
PLACED SEPTEMBER 5, 2021 = 370m^3
PLACED TO DATE = 22,510m^3


CCL LIFT 2
PLACED SEPTEMBER 5, 2021 = 0m^3
PLACED TO DATE = 19,134m^3

NCL LIFT 3
PLACED SEPTEMBER 5, 2021 = 0m^3
PLACED TO DATE = 33,957m^3

NCL LIFT 4
PLACED SEPTEMBER 5, 2021 = 0m^3
PLACED TO DATE = 32,986m^3

AREA COMPLETED
CCL COMPLETED TO DATE = 7.313 ha
NCL COMPLETED TO DATE = 6.904 ha

Horizontal Datum:
North American Datum 1983 (NAD83)
6 Degree Universal Transverse Mercator (UTM) Grid Coordinates, Zone 15.
Vertical Datum:
Canadian Geodetic Vertical Datum, 1928 Adjustment, Geodetic Elevations

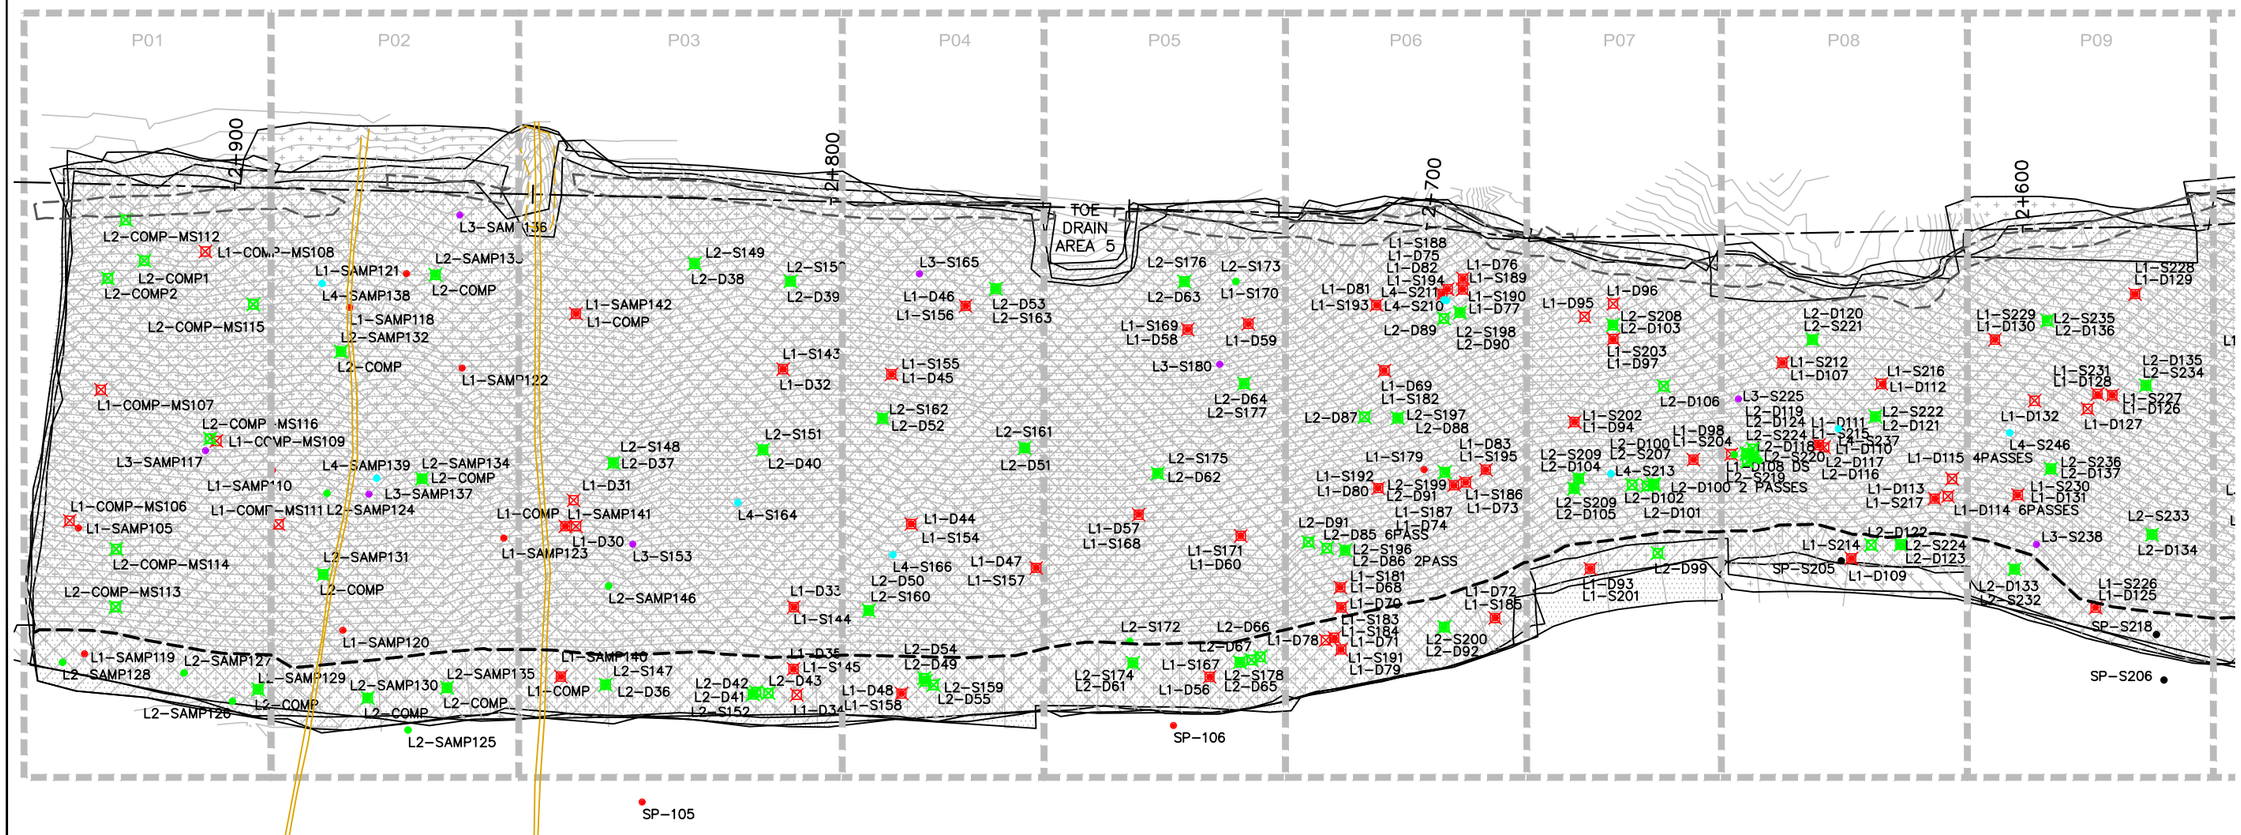

EMRS RECLAMATION – DAILY PROGRESS

(SEPTEMBER 5, 2021) SCALE: 1:1000

TULLOCH ENGINEERING

DESIGNER

REVISIONS

	DATE	REMARKS

LEGEND

- CCL LIFT #1
- CCL LIFT #2
- NCL LIFT #3
- NCL LIFT #4
- KEY TRENCH
- LIFT #1 COMP. TEST SAMPLE
- LIFT #2 COMP. TEST SAMPLE
- LIFT #3 COMP. TEST SAMPLE
- LIFT #4 COMP. TEST SAMPLE
- VWP WIRE
- VWP WIRE BURRITO
- PLACED TODAY
- CCL LIFT 2 PLACED TODAY

PROJECT TITLE
NEW GOLD INC
RAINY RIVER
PROJECT


DRAWING TITLE
2021 EMRS
RECLAMATION

PURPOSE
DAILY PROGRESS

DATE	SEPTEMBER 5, 2021
DRAWN	JTS
CHECKED	
SCALE	NTS
ISSUED FOR TENDER	
ISSUED FOR CONSTRUCTION	

DWG. No.	PROJECT No.	PHASE No.
D-1	19-1138	115

SHEET SIZE - 11" X 17"

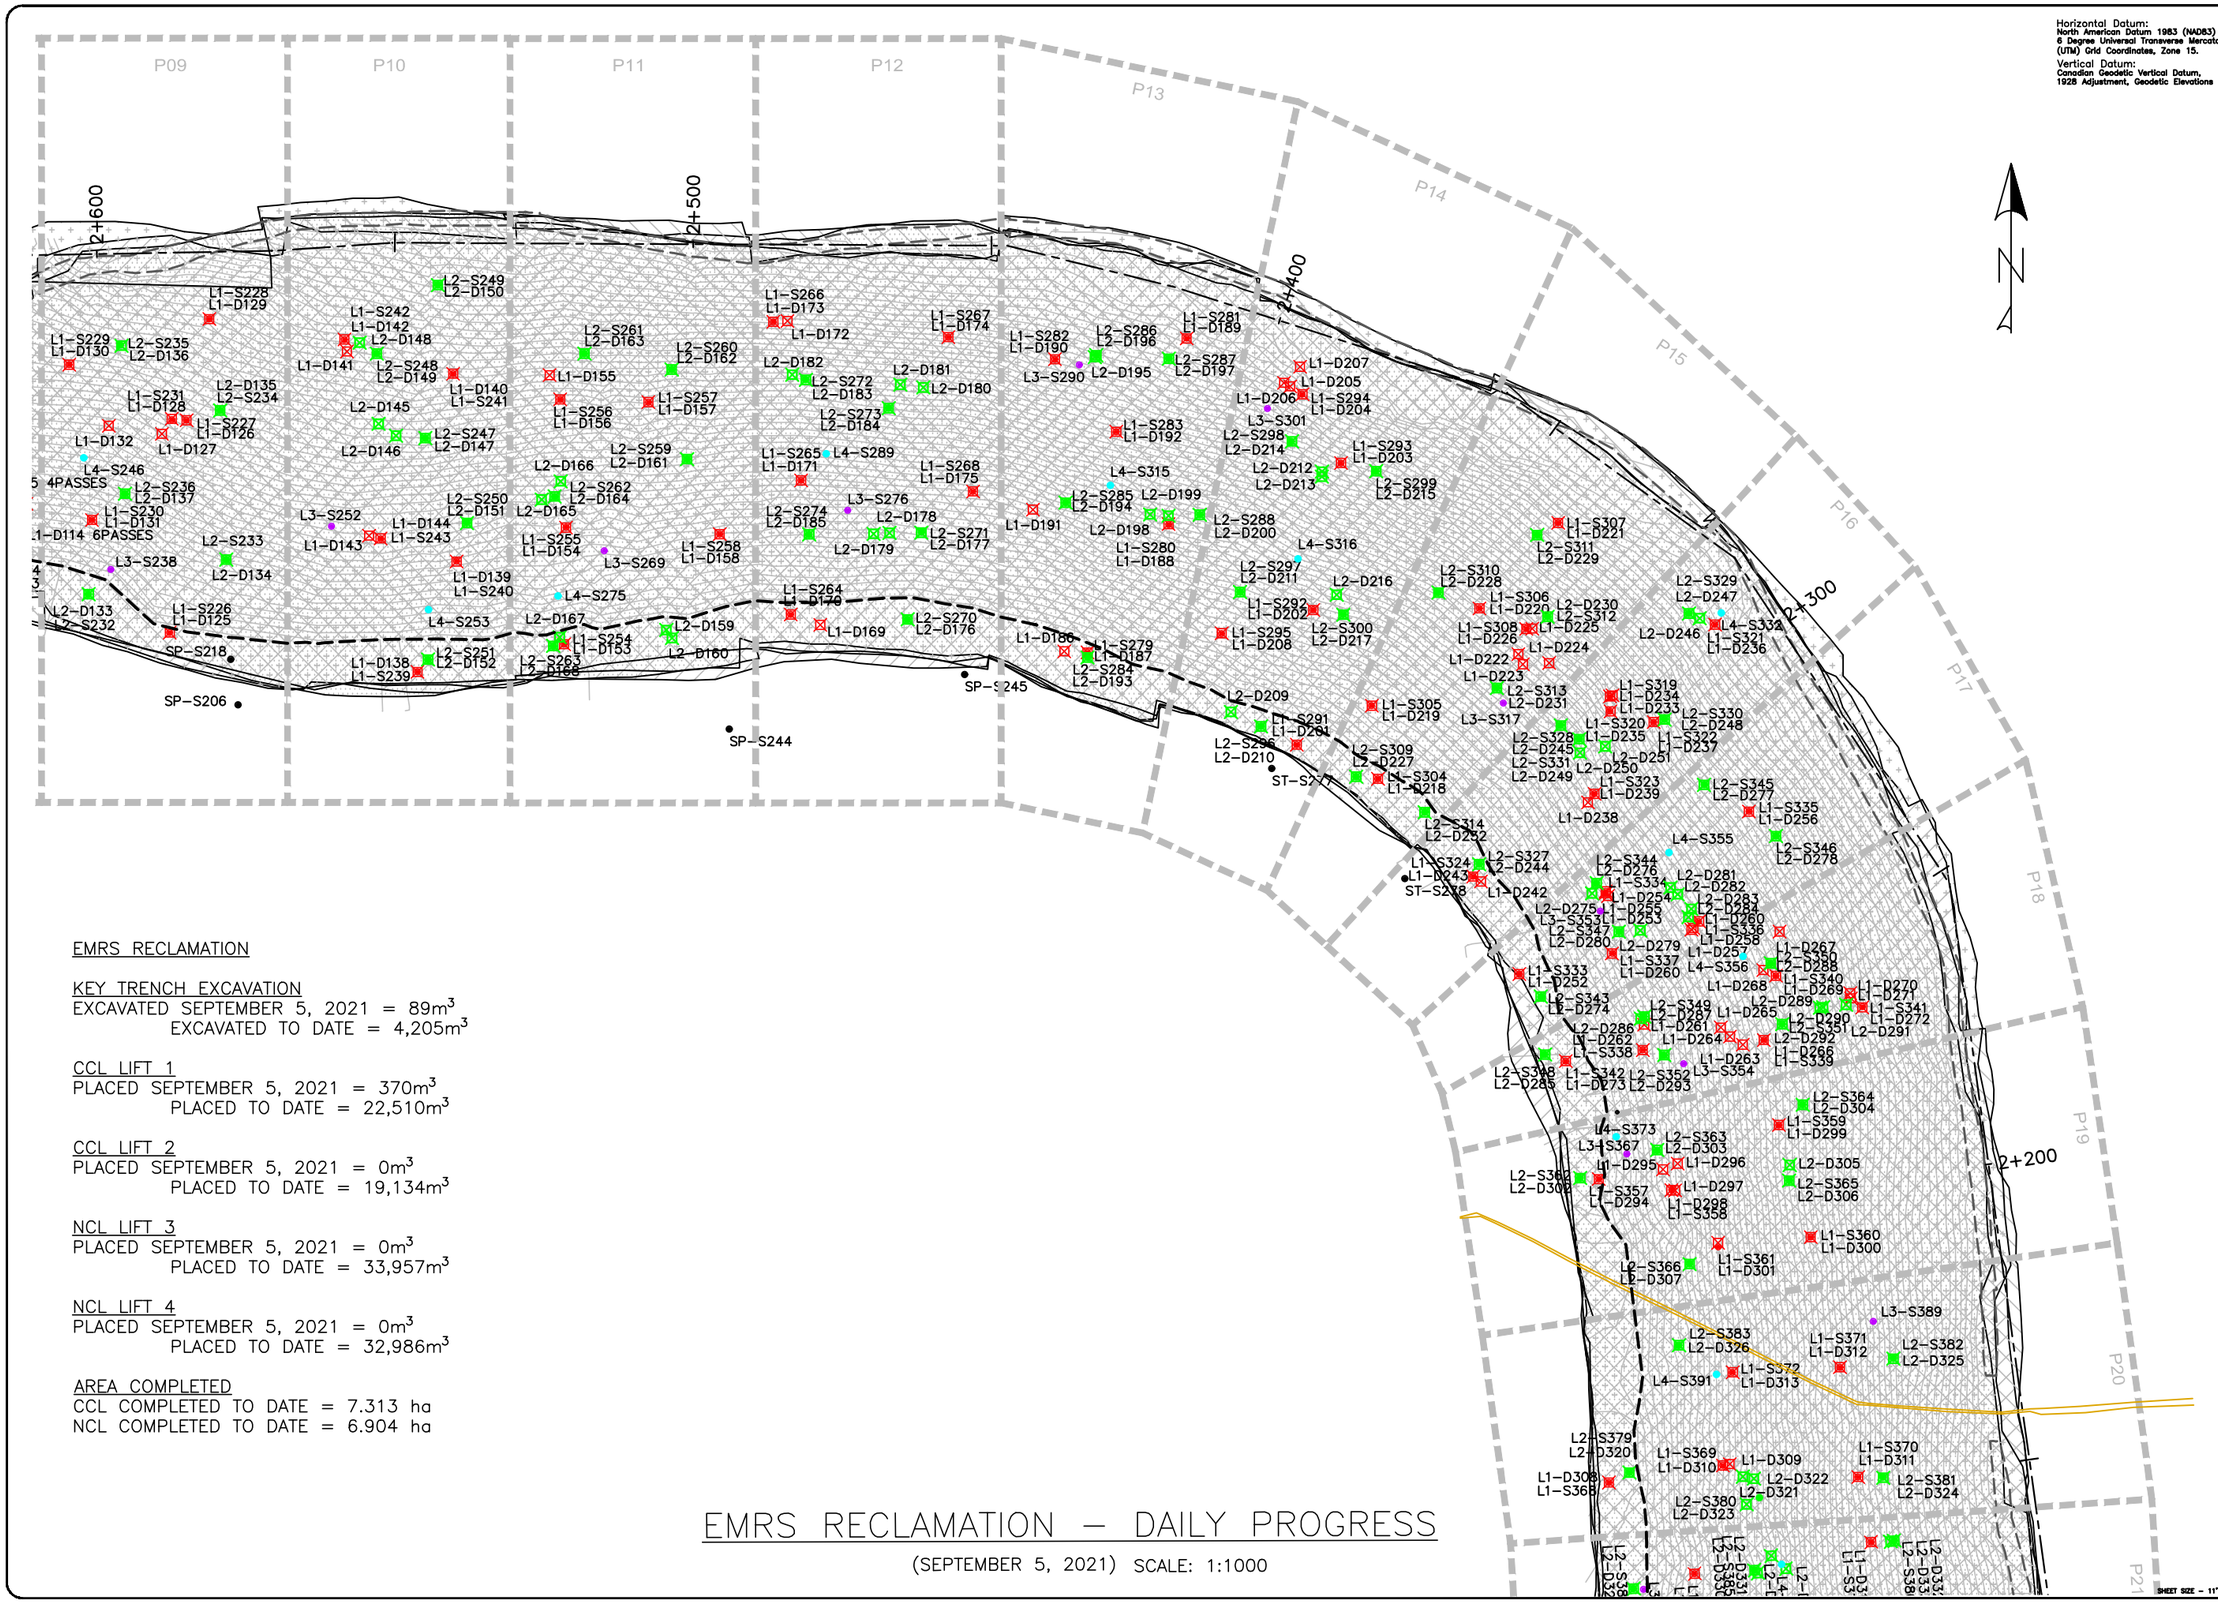

EMRS RECLAMATION

KEY TRENCH EXCAVATION
EXCAVATED SEPTEMBER 5, 2021 = 89m^3
EXCAVATED TO DATE = 4,205m^3

CCL LIFT 1
PLACED SEPTEMBER 5, 2021 = 370m^3
PLACED TO DATE = 22,510m^3

CCL LIFT 2
PLACED SEPTEMBER 5, 2021 = 0m^3
PLACED TO DATE = 19,134m^3

NCL LIFT 3
PLACED SEPTEMBER 5, 2021 = 0m^3
PLACED TO DATE = 33,957m^3

NCL LIFT 4
PLACED SEPTEMBER 5, 2021 = 0m^3
PLACED TO DATE = 32,986m^3

AREA COMPLETED
CCL COMPLETED TO DATE = 7.313 ha
NCL COMPLETED TO DATE = 6.904 ha

EMRS RECLAMATION – DAILY PROGRESS

(SEPTEMBER 5, 2021) SCALE: 1:1000

Horizontal Datum:
North American Datum 1983 (NAD83)
6 Degree Universal Transverse Mercator (UTM) Grid Coordinates, Zone 15.
Vertical Datum:
Canadian Geodetic Vertical Datum, 1928 Adjustment, Geodetic Elevations

TULLOCH ENGINEERING

DESIGNER

REVISIONS

DATE	REMARKS

LEGEND

- CCL LIFT #1
- CCL LIFT #2
- NCL LIFT #3
- NCL LIFT #4
- KEY TRENCH
- LIFT #1 COMP. TEST SAMPLE
- LIFT #2 COMP. TEST SAMPLE
- LIFT #3 COMP. TEST SAMPLE
- LIFT #4 COMP. TEST SAMPLE
- VWP WIRE
- VWP WIRE BURRITO
- PLACED TODAY
- CCL LIFT 2 PLACED TODAY

PROJECT TITLE
NEW GOLD INC
RAINY RIVER
PROJECT


DRAWING TITLE
2021 EMRS
RECLAMATION

PURPOSE
DAILY PROGRESS

DATE	SEPTEMBER 5, 2021
DRAWN	JTS
CHECKED	
SCALE	NTS
ISSUED FOR TENDER	
ISSUED FOR CONSTRUCTION	

DWG. No.	PROJECT No.	PHASE No.
D-2	19-1138	115

SHEET SIZE - 11" X 17"

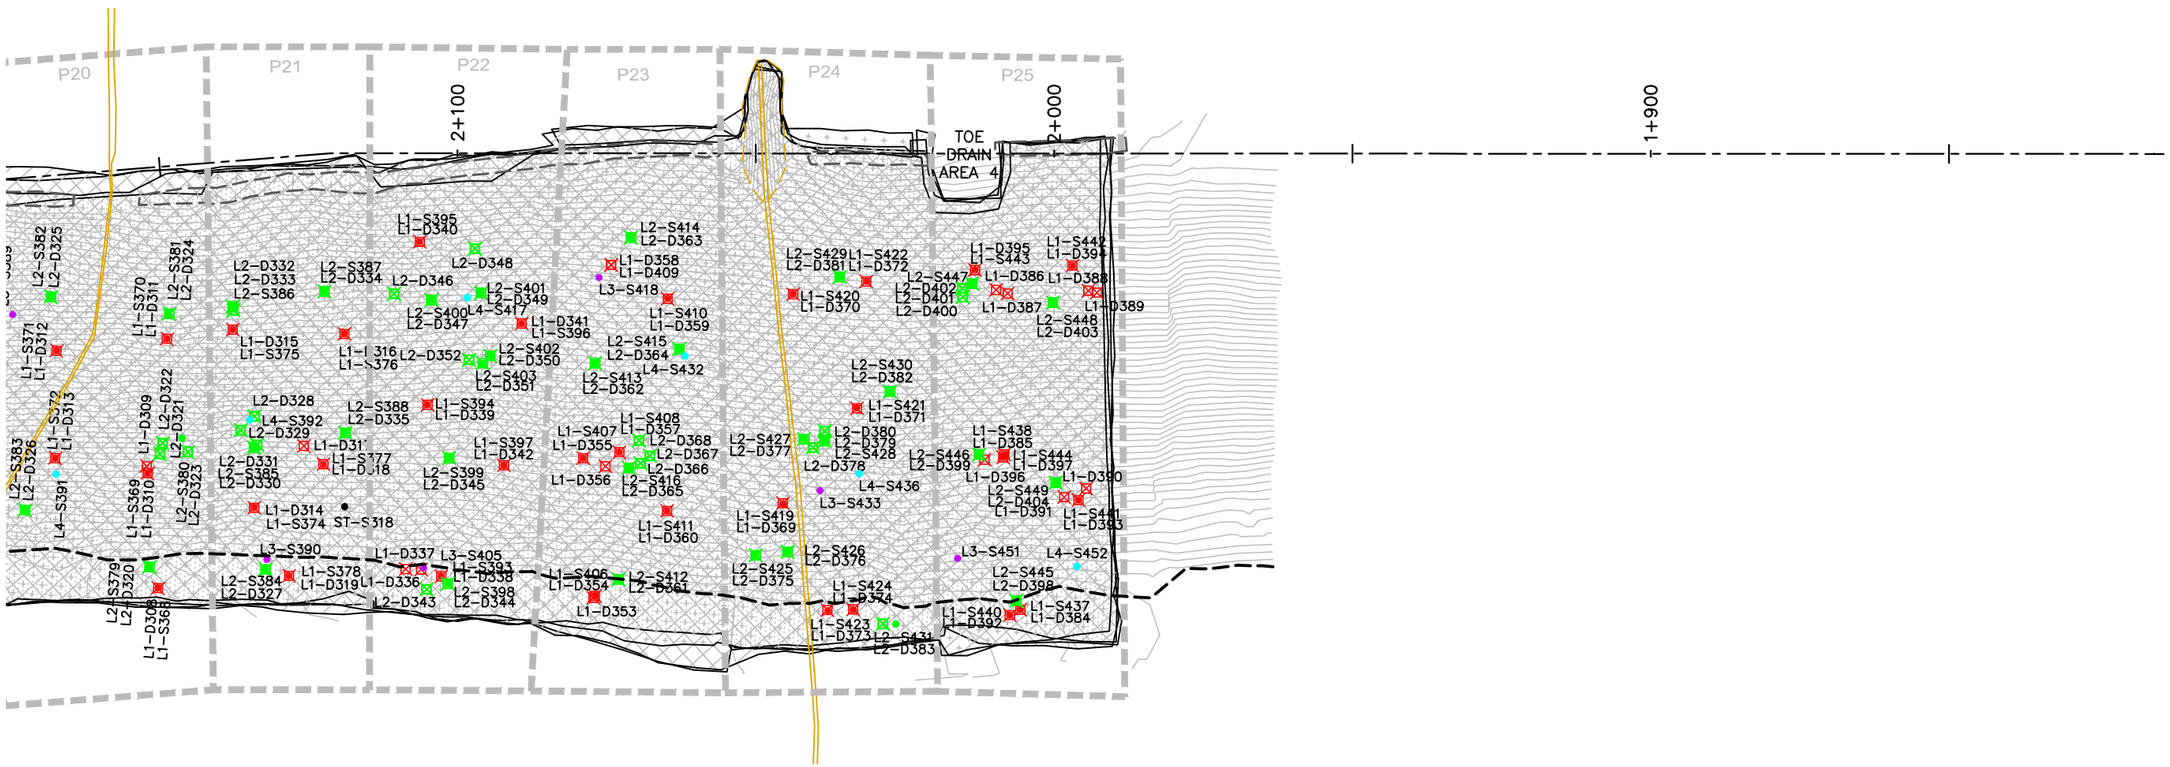

Horizontal Datum:
North American Datum 1983 (NAD83)
6 Degree Universal Transverse Mercator (UTM) Grid Coordinates, Zone 15.
Vertical Datum:
Canadian Geodetic Vertical Datum, 1928 Adjustment, Geodetic Elevations

EMRS RECLAMATION

KEY TRENCH EXCAVATION
EXCAVATED SEPTEMBER 5, 2021 = 89m^3
EXCAVATED TO DATE = 4,205m^3

CCL LIFT 1
PLACED SEPTEMBER 5, 2021 = 370m^3
PLACED TO DATE = 22,510m^3

CCL LIFT 2
PLACED SEPTEMBER 5, 2021 = 0m^3
PLACED TO DATE = 19,134m^3

NCL LIFT 3
PLACED SEPTEMBER 5, 2021 = 0m^3
PLACED TO DATE = 33,957m^3

NCL LIFT 4
PLACED SEPTEMBER 5, 2021 = 0m^3
PLACED TO DATE = 32,986m^3

AREA COMPLETED
CCL COMPLETED TO DATE = 7.313 ha
NCL COMPLETED TO DATE = 6.904 ha

EMRS RECLAMATION – DAILY PROGRESS

(SEPTEMBER 5, 2021) SCALE: 1:1000

TULLOCH ENGINEERING

DESIGNER

REVISIONS

DATE	REMARKS

LEGEND

- CCL LIFT #1
- CCL LIFT #2
- NCL LIFT #3
- NCL LIFT #4
- KEY TRENCH
- LIFT #1 COMP. TEST SAMPLE
- LIFT #2 COMP. TEST SAMPLE
- LIFT #3 COMP. TEST SAMPLE
- LIFT #4 COMP. TEST SAMPLE
- VWP WIRE
- VWP WIRE BURRITO
- PLACED TODAY
- CCL LIFT 2 PLACED TODAY

PROJECT TITLE
NEW GOLD INC
RAINY RIVER
PROJECT

DRAWING TITLE
2021 EMRS
RECLAMATION


PURPOSE
DAILY PROGRESS

DATE	SEPTEMBER 5, 2021
DRAWN	JTS
CHECKED	
SCALE	NTS
ISSUED FOR TENDER	
ISSUED FOR CONSTRUCTION	

DWG. No.	PROJECT No.	PHASE No.
D–3	19–1138	115

SHEET SIZE – 11" X 17"

Horizontal Datum:
North American Datum 1983 (NAD83)
6 Degree Universal Transverse Mercator (UTM) Grid Coordinates, Zone 15.
Vertical Datum:
Canadian Geodetic Vertical Datum, 1928 Adjustment, Geodetic Elevations

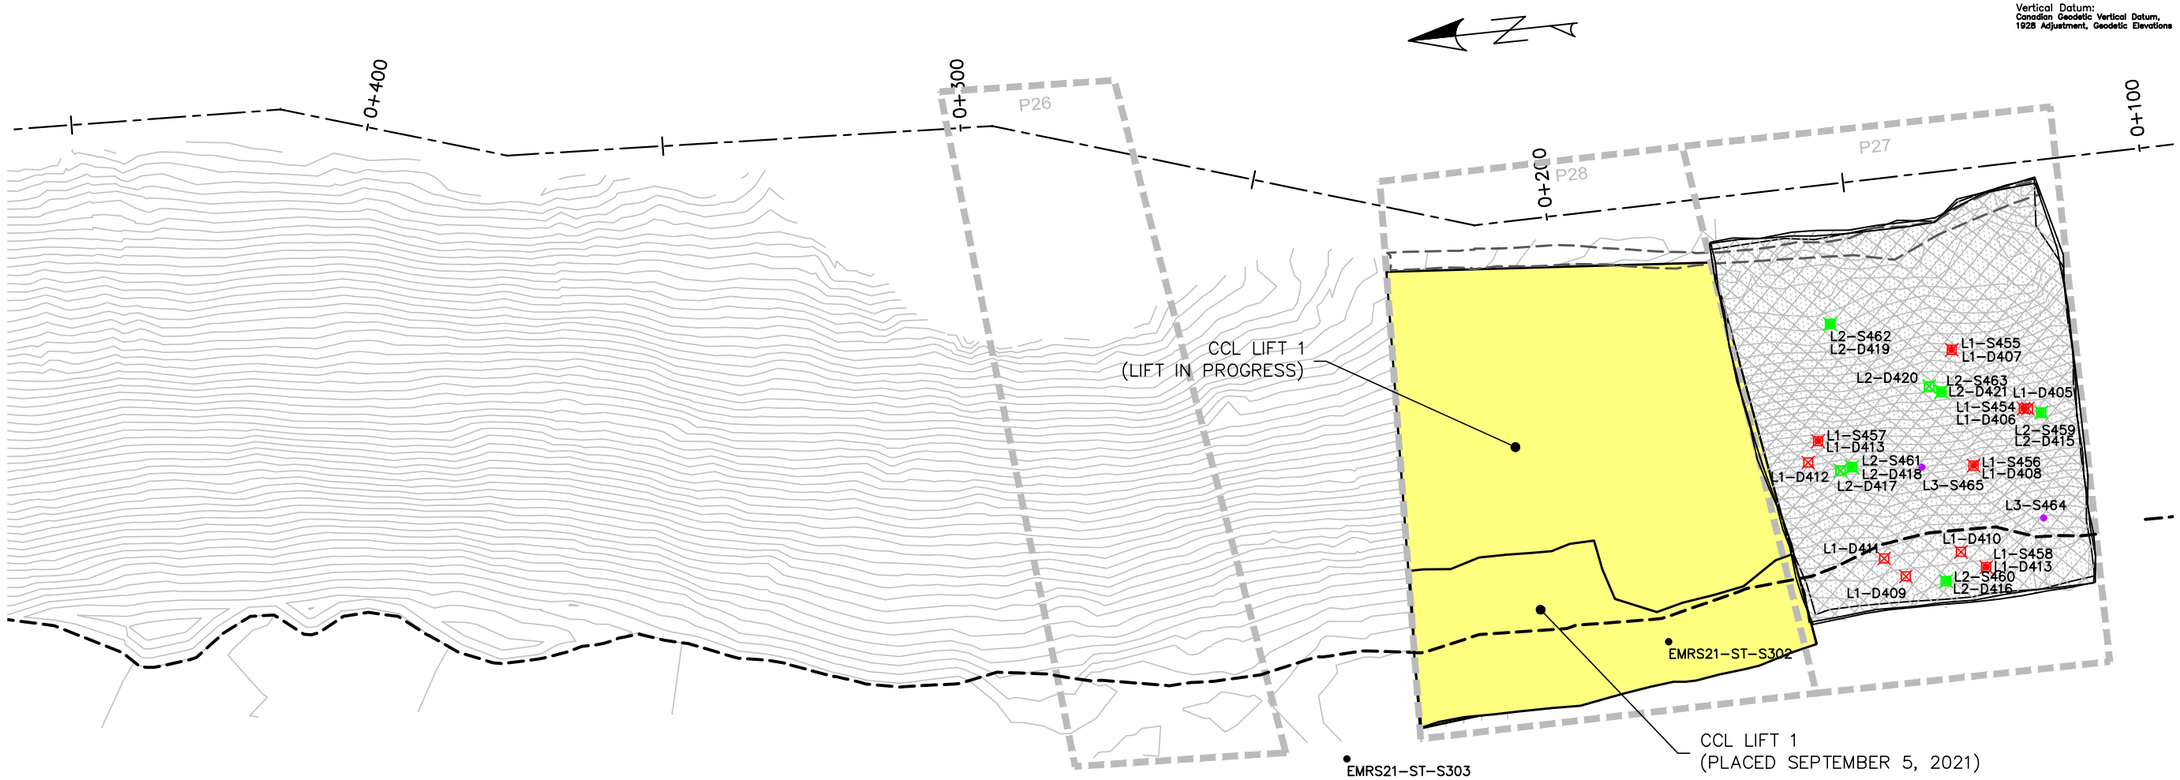

EMRS RECLAMATION

KEY TRENCH EXCAVATION
EXCAVATED SEPTEMBER 5, 2021 = 89m^3
EXCAVATED TO DATE = 4,205m^3

CCL LIFT 1
PLACED SEPTEMBER 5, 2021 = 370m^3
PLACED TO DATE = 22,510m^3

CCL LIFT 2
PLACED SEPTEMBER 5, 2021 = 0m^3
PLACED TO DATE = 19,134m^3

NCL LIFT 3
PLACED SEPTEMBER 5, 2021 = 0m^3
PLACED TO DATE = 33,957m^3

NCL LIFT 4
PLACED SEPTEMBER 5, 2021 = 0m^3
PLACED TO DATE = 32,986m^3

AREA COMPLETED
CCL COMPLETED TO DATE = 7.313 ha
NCL COMPLETED TO DATE = 6.904 ha

EMRS RECLAMATION – DAILY PROGRESS

(SEPTEMBER 5, 2021) SCALE: 1:1000

TULLOCH ENGINEERING

DESIGNER

REVISIONS

DATE	REMARKS

LEGEND

- CCL LIFT #1
- CCL LIFT #2
- NCL LIFT #3
- NCL LIFT #4
- KEY TRENCH
- LIFT #1 COMP. TEST SAMPLE
- LIFT #2 COMP. TEST SAMPLE
- LIFT #3 COMP. TEST SAMPLE
- LIFT #4 COMP. TEST SAMPLE
- VWP WIRE
- VWP WIRE BURRITO
- PLACED TODAY
- CCL LIFT 2 PLACED TODAY

PROJECT TITLE
NEW GOLD INC
RAINY RIVER
PROJECT

DRAWING TITLE
2021 EMRS
RECLAMATION


PURPOSE
DAILY PROGRESS

DATE SEPTEMBER 5, 2021
DRAWN JTS
CHECKED
SCALE NTS
ISSUED FOR TENDER
ISSUED FOR CONSTRUCTION


DWG. No. D-4 | PROJECT No. 19-1138 | PHASE No. 115

SHEET SIZE - 11" X 17"


2+925.00

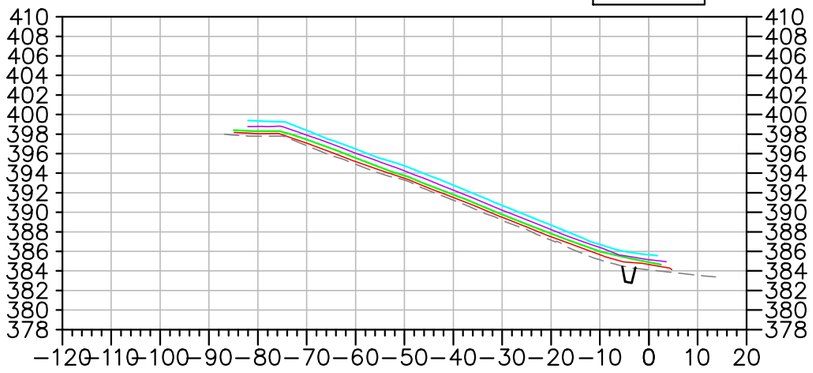


2+900.00

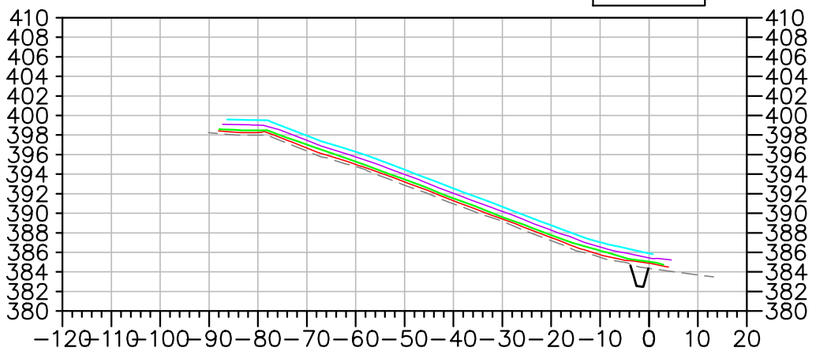


2+800.00

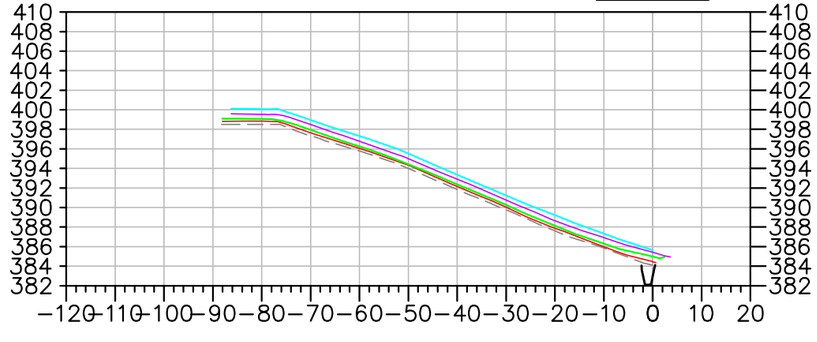


2+700.00

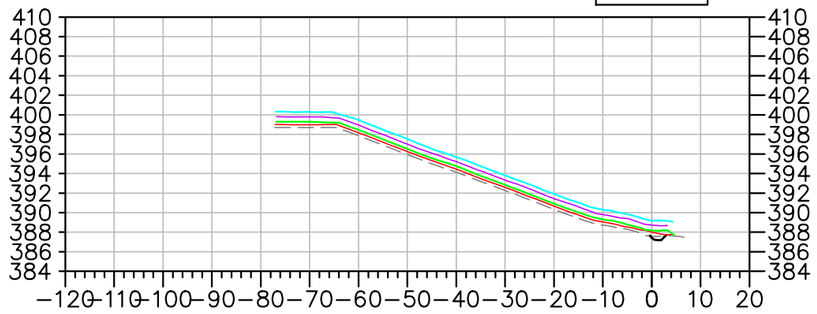


2+600.00

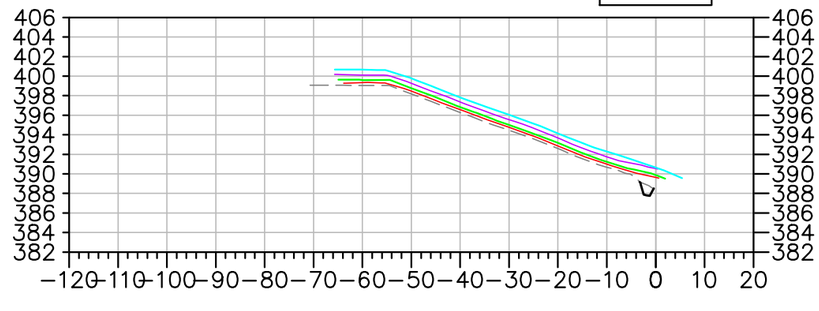

2+500.00

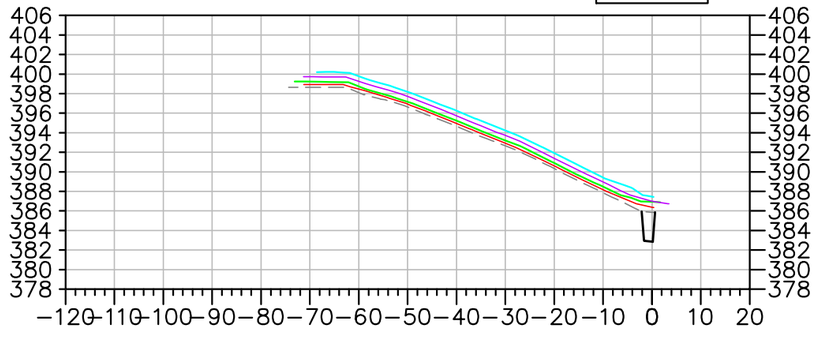

2+400.00

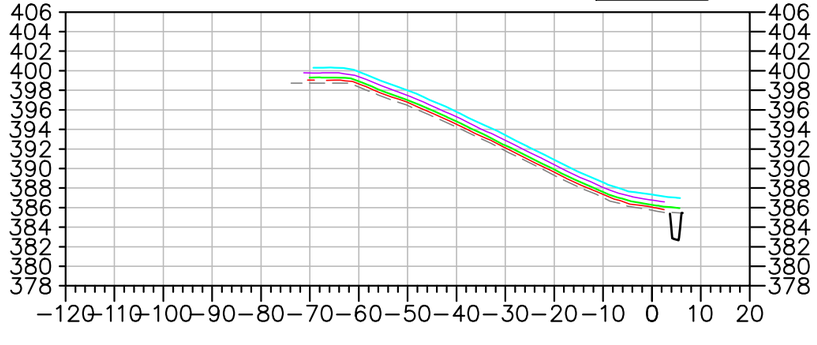

EMRS RECLAMATION – DAILY PROGRESS

(SEPTEMBER 5, 2021) SCALE: N.T.S.

TULLOCH ENGINEERING

DESIGNER

REVISIONS

DATE	REMARKS

LEGEND

- EXISTING ROCK STOCKPILE
- CCL LIFT #1
- CCL LIFT #2
- NCL LIFT #3
- NCL LIFT #4
- KEY TRENCH

Horizontal Datum:
North American Datum 1983 (NAD83)
6 Degree Universal Transverse Mercator (UTM) Grid Coordinates, Zone 15.

Vertical Datum:
Canadian Geodetic Vertical Datum, 1928 Adjustment, Geodetic Elevations

PROJECT TITLE
NEW GOLD INC
RAINY RIVER
PROJECT


DRAWING TITLE
2021 EMRS
RECLAMATION CROSS
SECTIONS


PURPOSE
DAILY PROGRESS


DATE	SEPTEMBER 5, 2021
DRAWN	JTS
CHECKED	
SCALE	NTS
ISSUED FOR TENDER	
ISSUED FOR CONSTRUCTION	


DWG. No.	PROJECT No.	PHASE No.
X-1	19-1138	115

SHEET SIZE – 11" X 17"

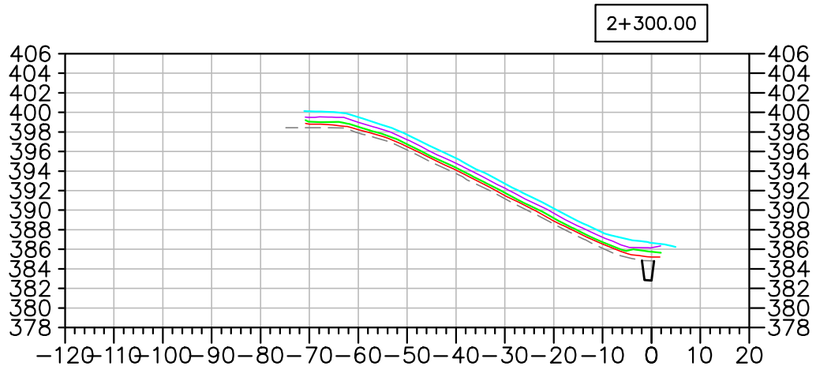

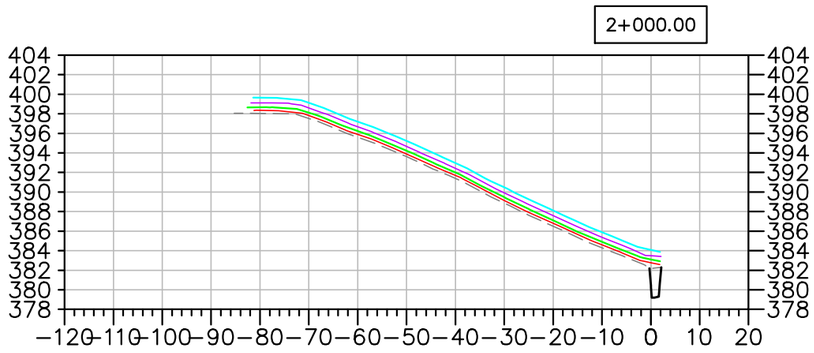

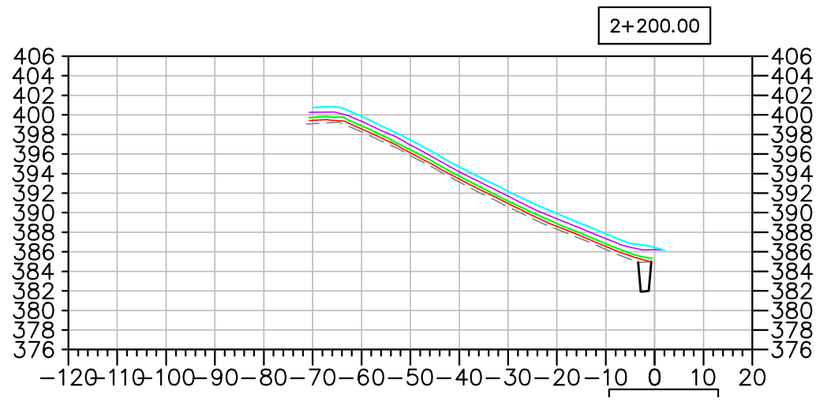

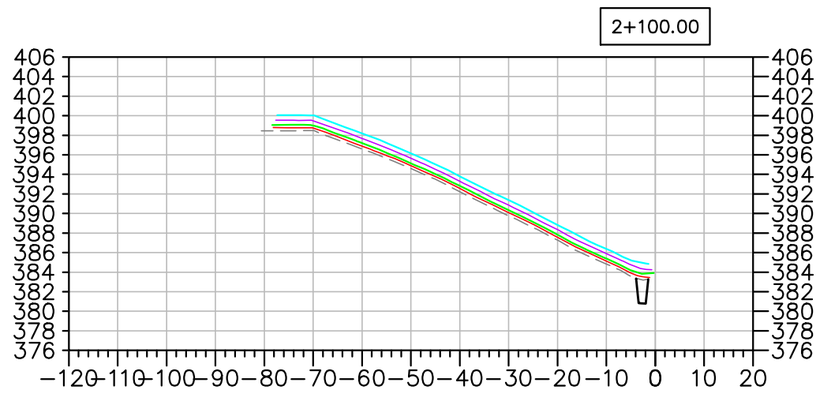

EMRS RECLAMATION – DAILY PROGRESS

(SEPTEMBER 5, 2021) SCALE: N.T.S.

TULLOCH ENGINEERING

DESIGNER

REVISIONS

	DATE	REMARKS

LEGEND

- EXISTING ROCK STOCKPILE
- CCL LIFT #1
- CCL LIFT #2
- NCL LIFT #3
- NCL LIFT #4
- KEY TRENCH

Horizontal Datum:
North American Datum 1983 (NAD83)
6 Degree Universal Transverse Mercator (UTM) Grid Coordinates, Zone 15.

Vertical Datum:
Canadian Geodetic Vertical Datum, 1928 Adjustment, Geodetic Elevations

PROJECT TITLE
NEW GOLD INC
RAINY RIVER
PROJECT


DRAWING TITLE
2021 EMRS
RECLAMATION CROSS
SECTIONS


PURPOSE
DAILY PROGRESS


DATE	SEPTEMBER 5, 2021
DRAWN	JTS
CHECKED	
SCALE	NTS
ISSUED FOR TENDER	
ISSUED FOR CONSTRUCTION	


DWG. No.	PROJECT No.	PHASE No.
X–2	19–1138	115


SHEET SIZE – 11" X 17"

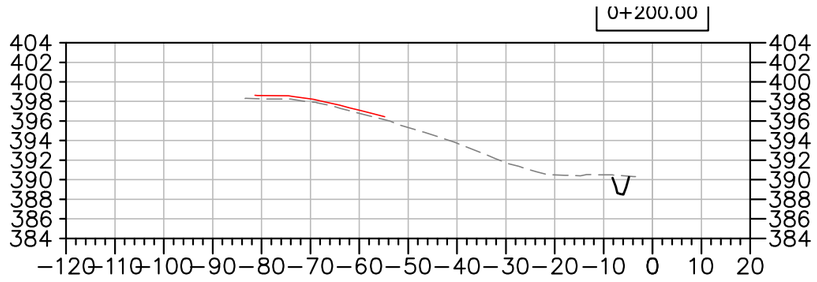


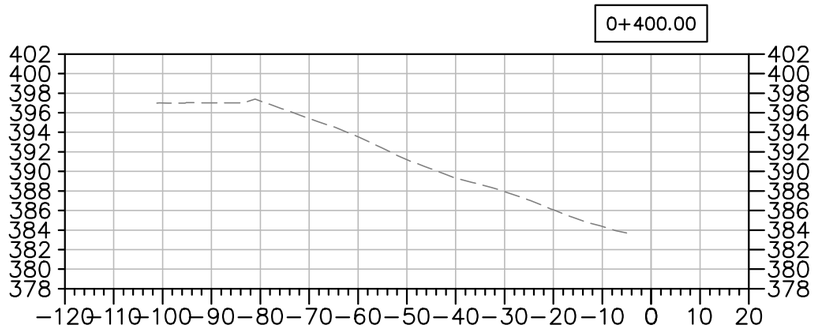

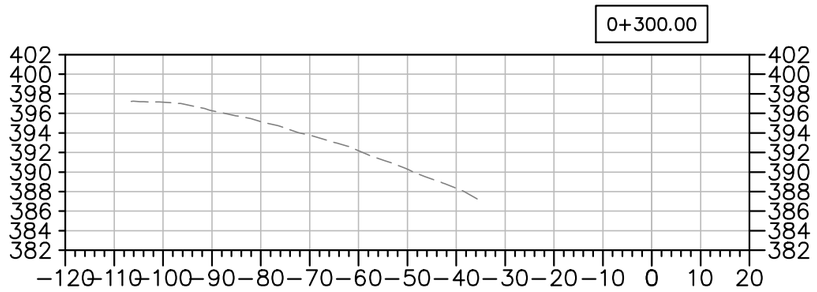

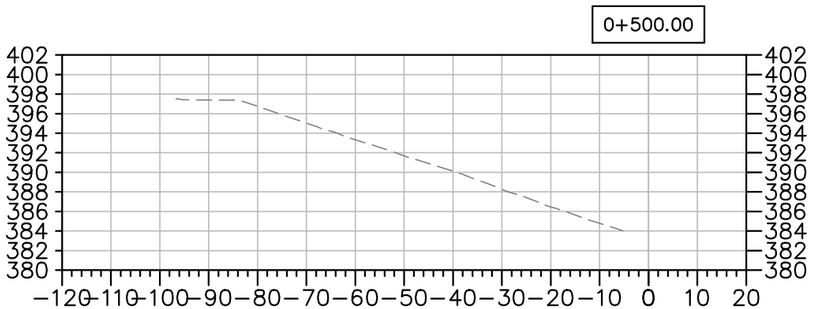

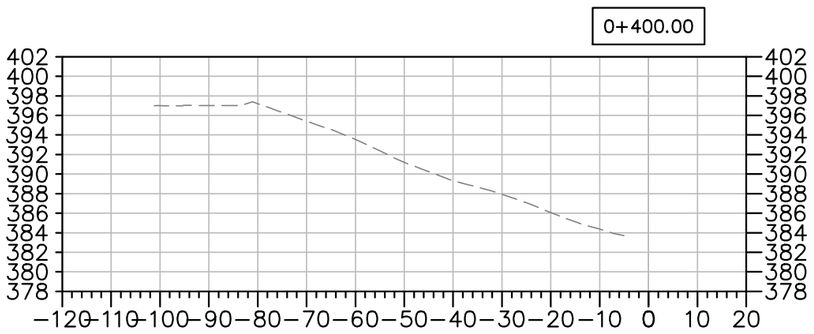

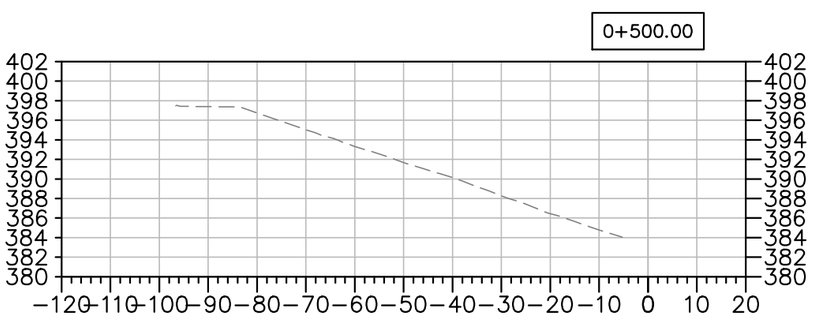

EMRS RECLAMATION – DAILY PROGRESS

(SEPTEMBER 5, 2021) SCALE: N.T.S.

TULLOCH ENGINEERING

DESIGNER

REVISIONS

	DATE	REMARKS

LEGEND

- EXISTING ROCK STOCKPILE
- CCL LIFT #1
- CCL LIFT #2
- NCL LIFT #3
- NCL LIFT #4
- KEY TRENCH

Horizontal Datum:
North American Datum 1983 (NAD83)
6 Degree Universal Transverse Mercator (UTM) Grid Coordinates, Zone 15.

Vertical Datum:
Canadian Geodetic Vertical Datum, 1928 Adjustment, Geodetic Elevations

PROJECT TITLE
NEW GOLD INC
RAINY RIVER
PROJECT

DRAWING TITLE
2021 EMRS
RECLAMATION CROSS
SECTIONS

PURPOSE
DAILY PROGRESS

DATE	SEPTEMBER 5, 2021
DRAWN	JTS
CHECKED	
SCALE	NTS
ISSUED FOR TENDER	
ISSUED FOR CONSTRUCTION	

DWG. No.	PROJECT No.	PHASE No.
X-3	19-1138	115

SHEET SIZE – 11" X 17"

EMRS RECLAMATION

KEY TRENCH EXCAVATION
EXCAVATED SEPTEMBER 6, 2021 = 0m^3
EXCAVATED TO DATE = 4,205m^3

CCL LIFT 1
PLACED SEPTEMBER 6, 2021 = 944m^3
PLACED TO DATE = 23,454m^3


CCL LIFT 2
PLACED SEPTEMBER 6, 2021 = 0m^3
PLACED TO DATE = 19,134m^3

NCL LIFT 3
PLACED SEPTEMBER 6, 2021 = 0m^3
PLACED TO DATE = 33,957m^3

NCL LIFT 4
PLACED SEPTEMBER 6, 2021 = 0m^3
PLACED TO DATE = 32,986m^3

AREA COMPLETED
CCL COMPLETED TO DATE = 7.313 ha
NCL COMPLETED TO DATE = 6.904 ha

Horizontal Datum:
North American Datum 1983 (NAD83)
6 Degree Universal Transverse Mercator (UTM) Grid Coordinates, Zone 15.
Vertical Datum:
Canadian Geodetic Vertical Datum, 1928 Adjustment, Geodetic Elevations

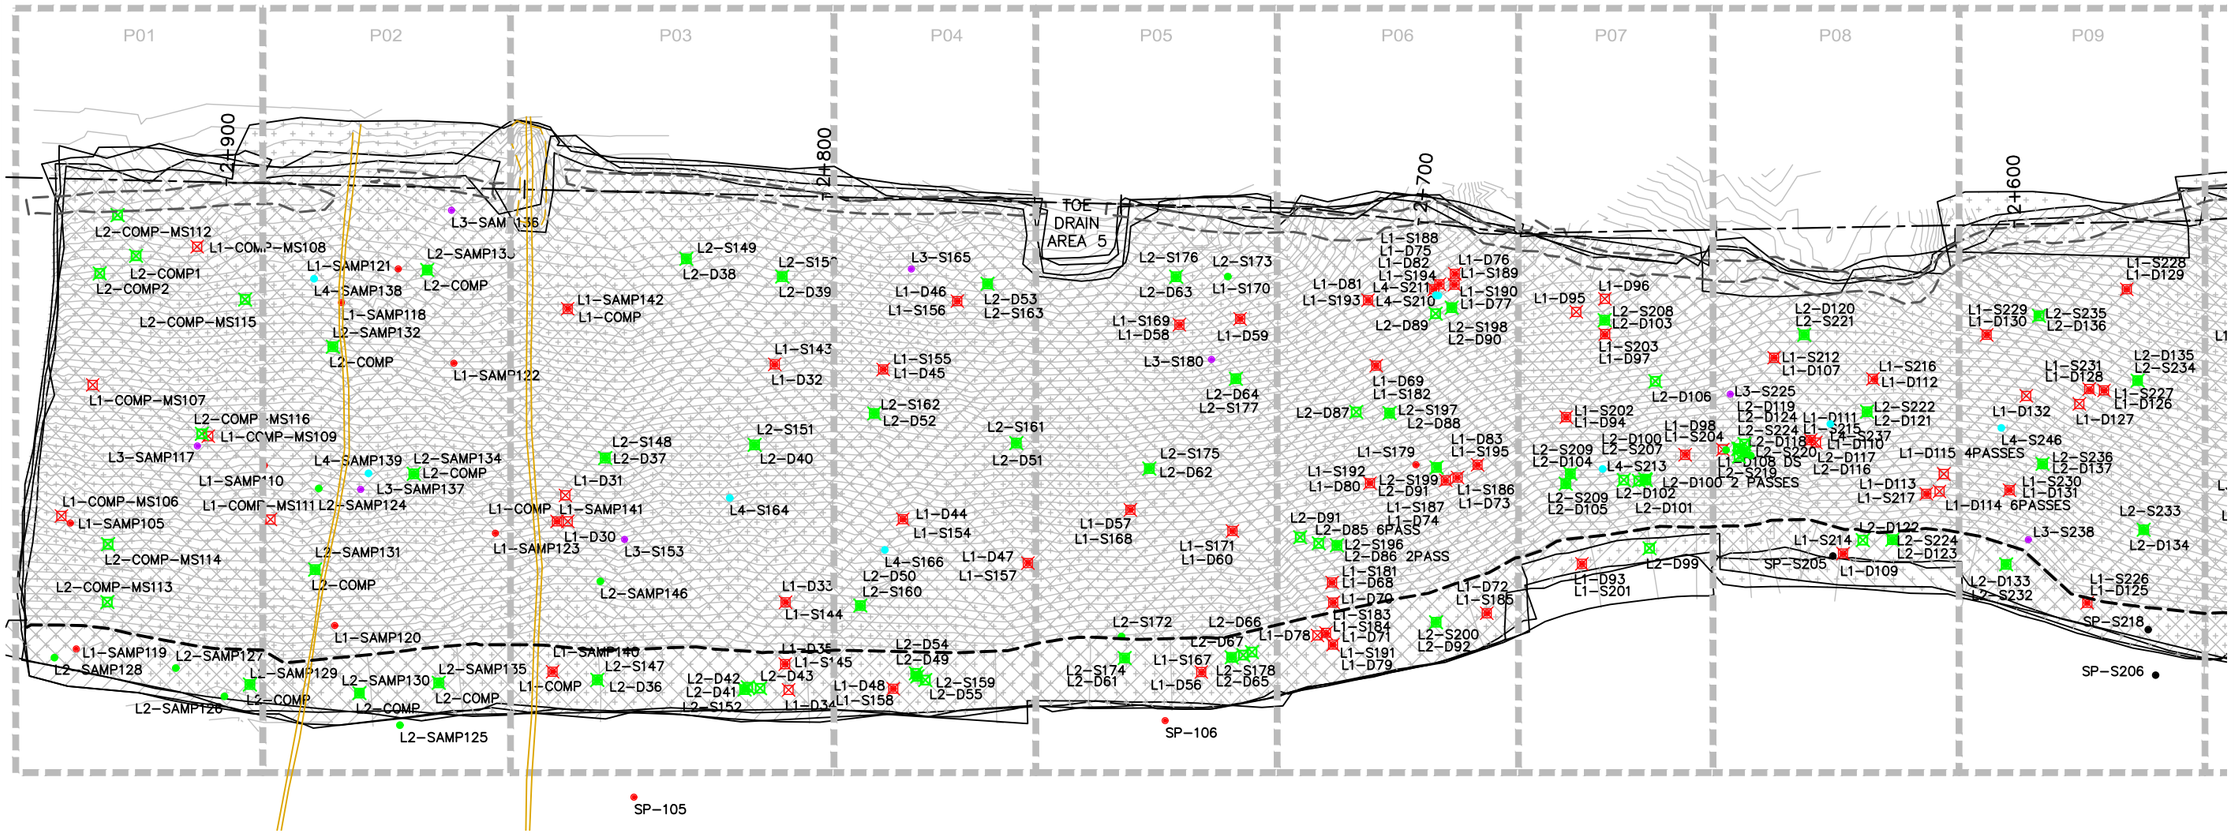

EMRS RECLAMATION – DAILY PROGRESS

(SEPTEMBER 6, 2021) SCALE: 1:1000

TULLOCH ENGINEERING

DESIGNER

REVISIONS

	DATE	REMARKS

LEGEND

- CCL LIFT #1
- CCL LIFT #2
- NCL LIFT #3
- NCL LIFT #4
- KEY TRENCH
- LIFT #1 COMP. TEST SAMPLE
- LIFT #2 COMP. TEST SAMPLE
- LIFT #3 COMP. TEST SAMPLE
- LIFT #4 COMP. TEST SAMPLE
- VWP WIRE
- VWP WIRE BURRITO
- PLACED TODAY
- CCL LIFT 2 PLACED TODAY

PROJECT TITLE
NEW GOLD INC
RAINY RIVER
PROJECT


DRAWING TITLE
2021 EMRS
RECLAMATION

PURPOSE
DAILY PROGRESS

DATE	SEPTEMBER 6, 2021
DRAWN	JTS
CHECKED	
SCALE	NTS
ISSUED FOR TENDER	
ISSUED FOR CONSTRUCTION	

DWG. No.	PROJECT No.	PHASE No.
D-1	19-1138	115

SHEET SIZE - 11" X 17"

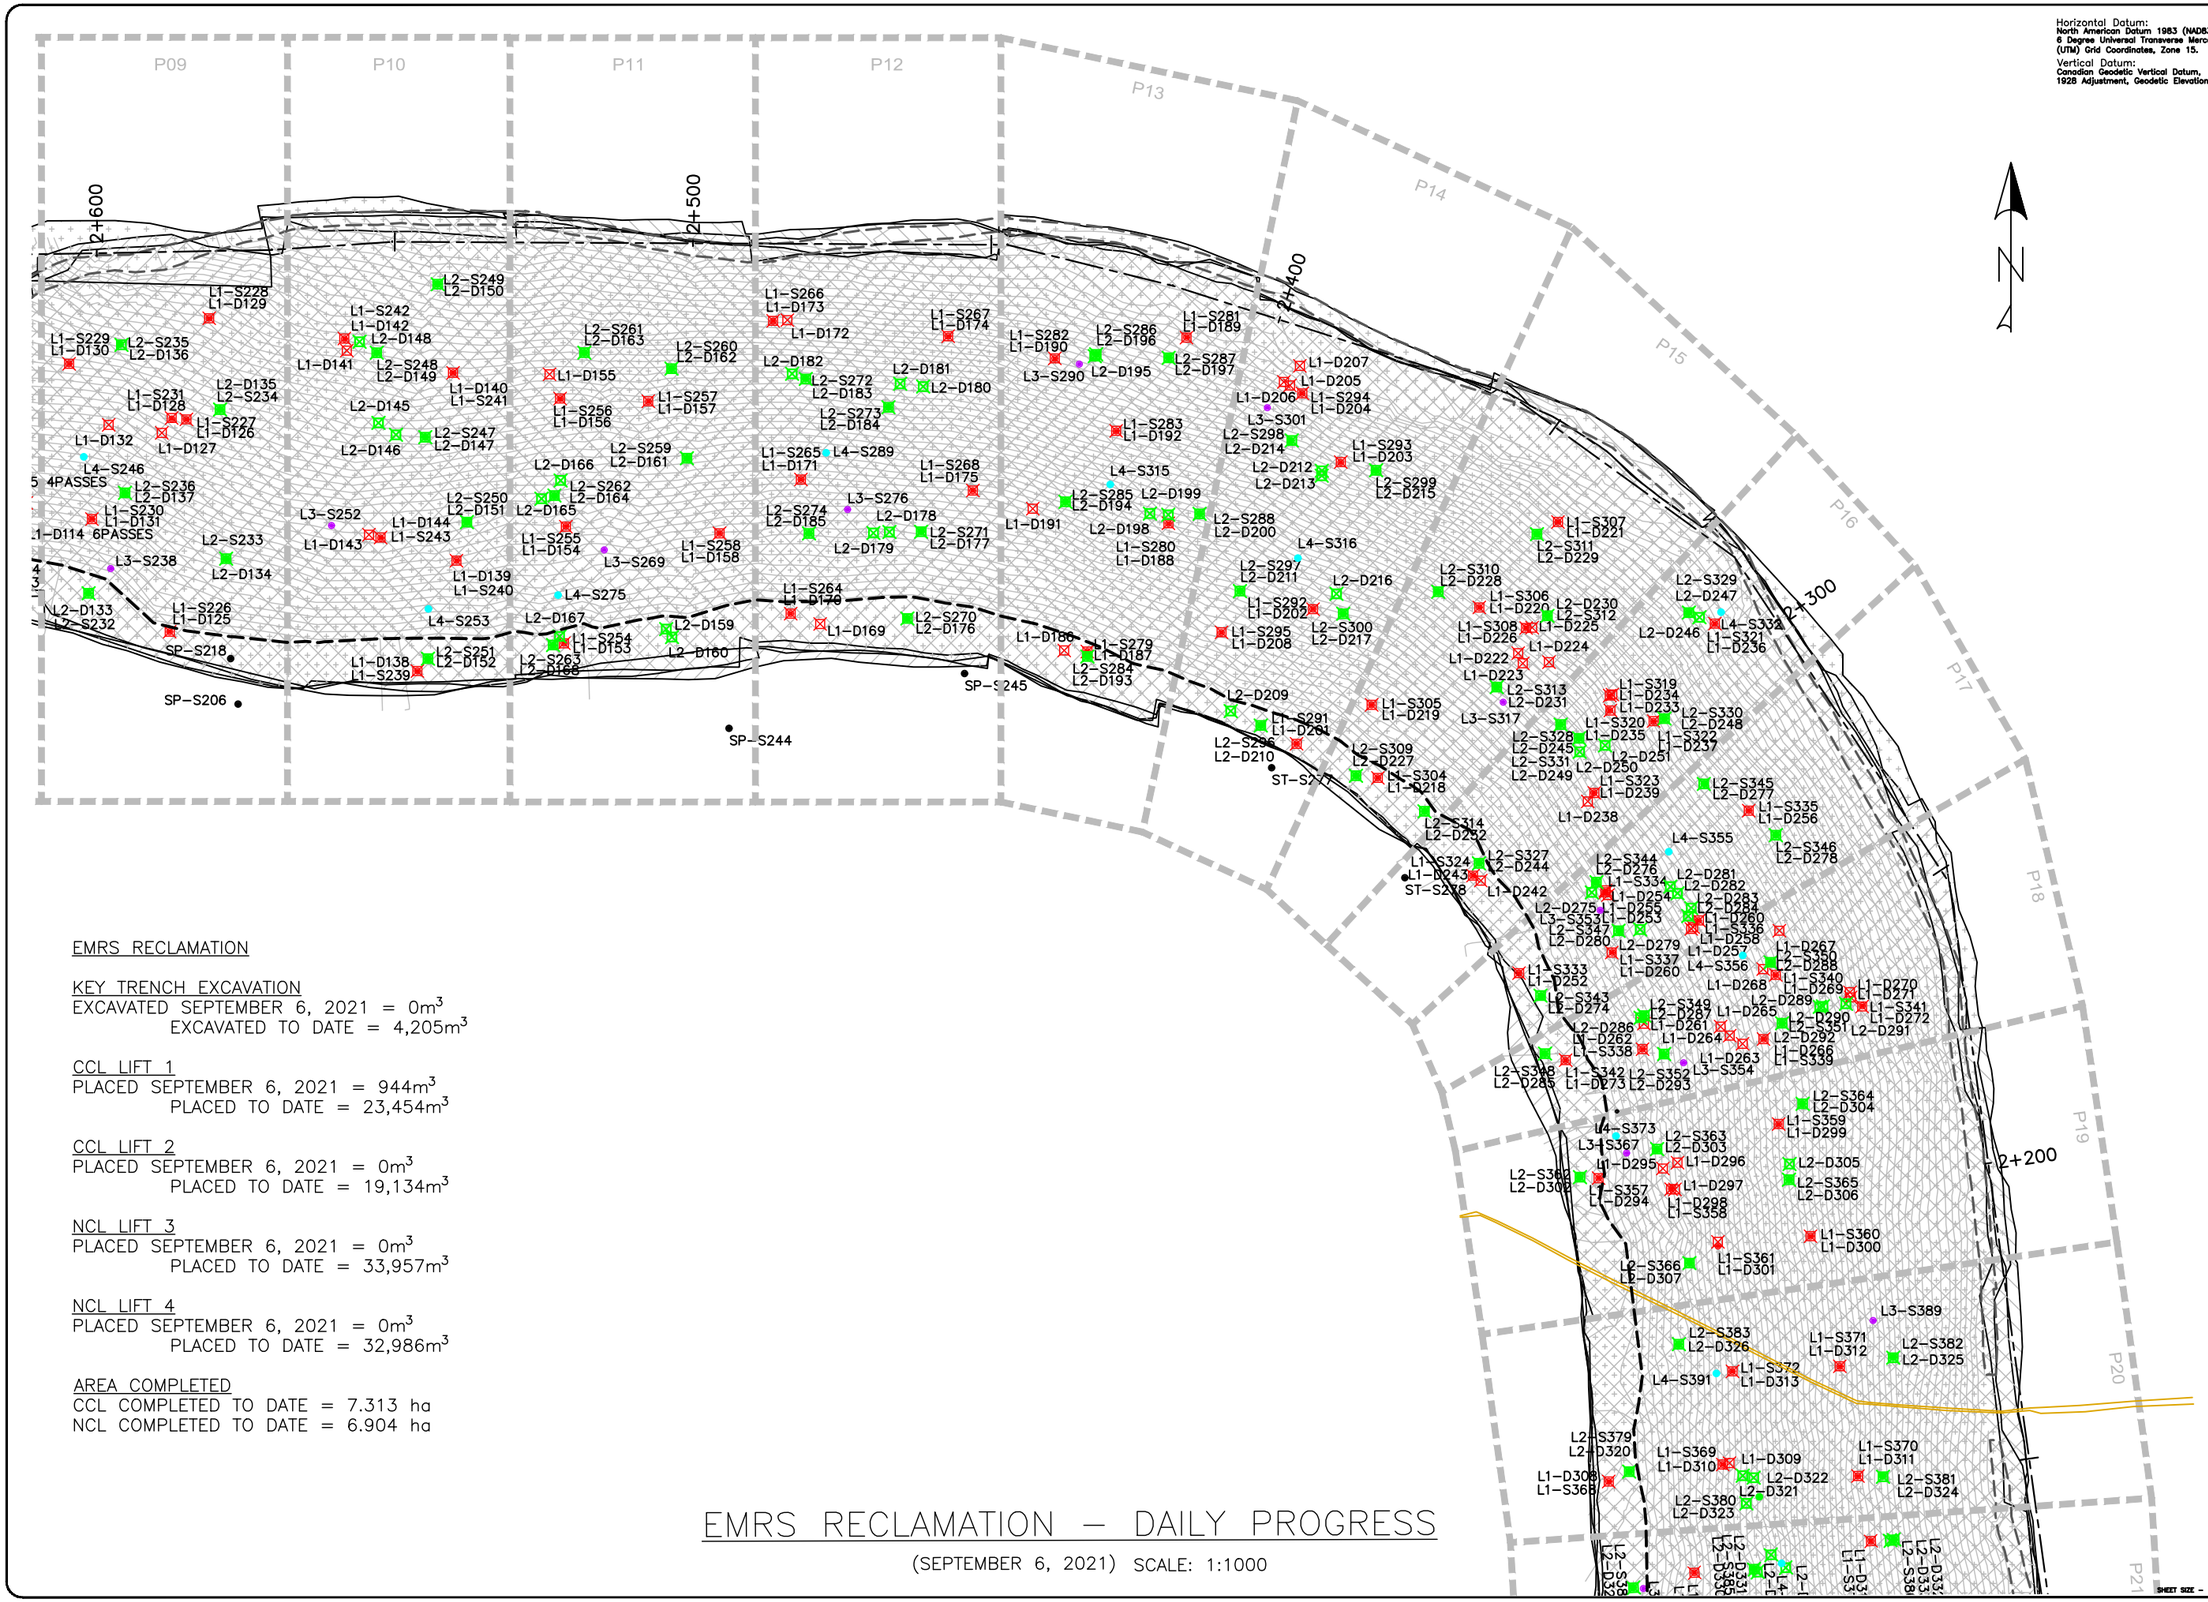

Horizontal Datum:
North American Datum 1983 (NAD83)
6 Degree Universal Transverse Mercator (UTM) Grid Coordinates, Zone 15.

Vertical Datum:
Canadian Geodetic Vertical Datum, 1928 Adjustment, Geodetic Elevations

EMRS RECLAMATION

KEY TRENCH EXCAVATION
EXCAVATED SEPTEMBER 6, 2021 = 0m³
EXCAVATED TO DATE = 4,205m³

CCL LIFT 1
PLACED SEPTEMBER 6, 2021 = 944m³
PLACED TO DATE = 23,454m³

CCL LIFT 2
PLACED SEPTEMBER 6, 2021 = 0m³
PLACED TO DATE = 19,134m³

NCL LIFT 3
PLACED SEPTEMBER 6, 2021 = 0m³
PLACED TO DATE = 33,957m³

NCL LIFT 4
PLACED SEPTEMBER 6, 2021 = 0m³
PLACED TO DATE = 32,986m³

AREA COMPLETED
CCL COMPLETED TO DATE = 7.313 ha
NCL COMPLETED TO DATE = 6.904 ha

EMRS RECLAMATION – DAILY PROGRESS

(SEPTEMBER 6, 2021) SCALE: 1:1000

TULLOCH ENGINEERING

DESIGNER

REVISIONS

DATE	REMARKS

LEGEND

- CCL LIFT #1
- CCL LIFT #2
- NCL LIFT #3
- NCL LIFT #4
- KEY TRENCH
- LIFT #1 COMP. TEST SAMPLE
- LIFT #2 COMP. TEST SAMPLE
- LIFT #3 COMP. TEST SAMPLE
- LIFT #4 COMP. TEST SAMPLE
- VWP WIRE
- VWP WIRE BURRITO
- PLACED TODAY
- CCL LIFT 2 PLACED TODAY

PROJECT TITLE
NEW GOLD INC
RAINY RIVER
PROJECT


DRAWING TITLE
2021 EMRS
RECLAMATION

PURPOSE
DAILY PROGRESS

DATE	SEPTEMBER 6, 2021
DRAWN	JTS
CHECKED	
SCALE	NTS
ISSUED FOR TENDER	
ISSUED FOR CONSTRUCTION	

DWG. No.	PROJECT No.	PHASE No.
D-2	19-1138	115

SHEET SIZE - 11" X 17"

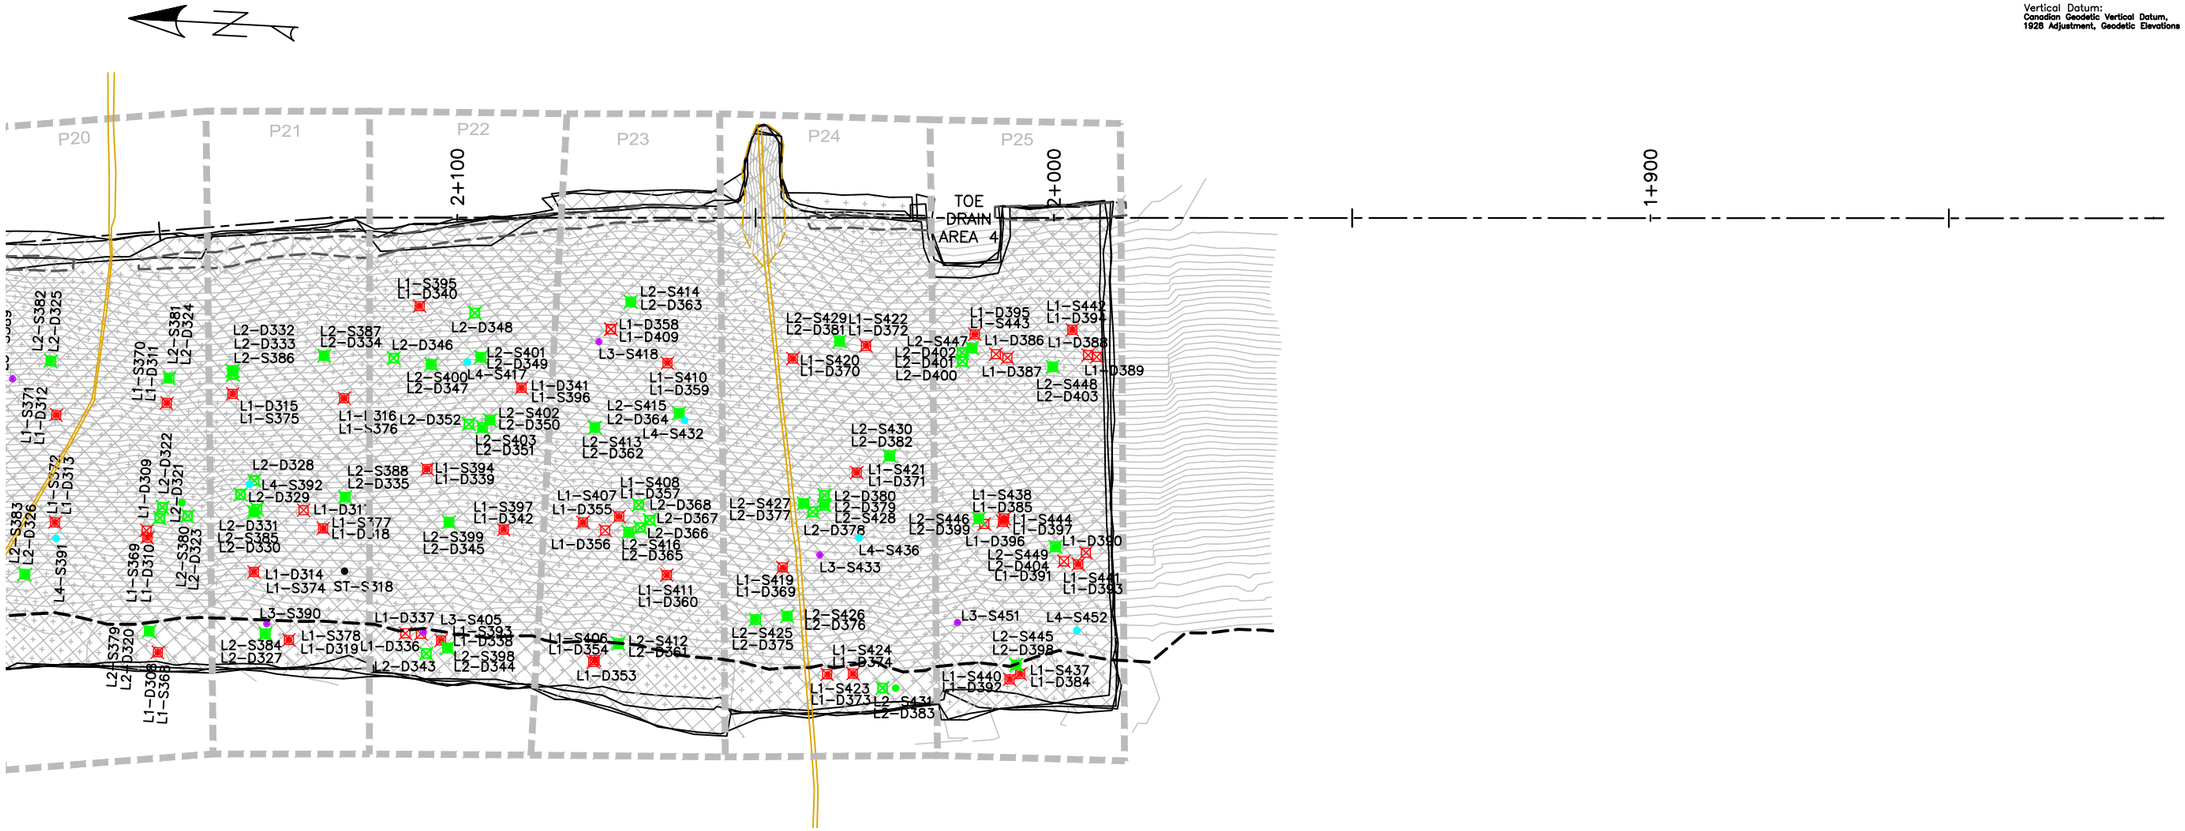

EMRS RECLAMATION

KEY TRENCH EXCAVATION
EXCAVATED SEPTEMBER 6, 2021 = 0m^3
EXCAVATED TO DATE = 4,205m^3

CCL LIFT 1
PLACED SEPTEMBER 6, 2021 = 944m^3
PLACED TO DATE = 23,454m^3

CCL LIFT 2
PLACED SEPTEMBER 6, 2021 = 0m^3
PLACED TO DATE = 19,134m^3

NCL LIFT 3
PLACED SEPTEMBER 6, 2021 = 0m^3
PLACED TO DATE = 33,957m^3

NCL LIFT 4
PLACED SEPTEMBER 6, 2021 = 0m^3
PLACED TO DATE = 32,986m^3

AREA COMPLETED
CCL COMPLETED TO DATE = 7.313 ha
NCL COMPLETED TO DATE = 6.904 ha

EMRS RECLAMATION – DAILY PROGRESS

(SEPTEMBER 6, 2021) SCALE: 1:1000

Horizontal Datum:
North American Datum 1983 (NAD83)
6 Degree Universal Transverse Mercator (UTM) Grid Coordinates, Zone 15.
Vertical Datum:
Canadian Geodetic Vertical Datum, 1928 Adjustment, Geodetic Elevations

TULLOCH ENGINEERING

DESIGNER

REVISIONS

DATE	REMARKS

LEGEND

- CCL LIFT #1
- CCL LIFT #2
- NCL LIFT #3
- NCL LIFT #4
- KEY TRENCH
- LIFT #1 COMP. TEST SAMPLE
- LIFT #2 COMP. TEST SAMPLE
- LIFT #3 COMP. TEST SAMPLE
- LIFT #4 COMP. TEST SAMPLE
- VWP WIRE
- VWP WIRE BURRITO
- PLACED TODAY
- CCL LIFT 2 PLACED TODAY

PROJECT TITLE
NEW GOLD INC
RAINY RIVER
PROJECT


DRAWING TITLE
2021 EMRS
RECLAMATION

PURPOSE
DAILY PROGRESS

DATE	SEPTEMBER 6, 2021
DRAWN	JTS
CHECKED	
SCALE	NTS
ISSUED FOR TENDER	
ISSUED FOR CONSTRUCTION	

DWG. No.	PROJECT No.	PHASE No.
D-3	19-1138	115

SHEET SIZE - 11" X 17"

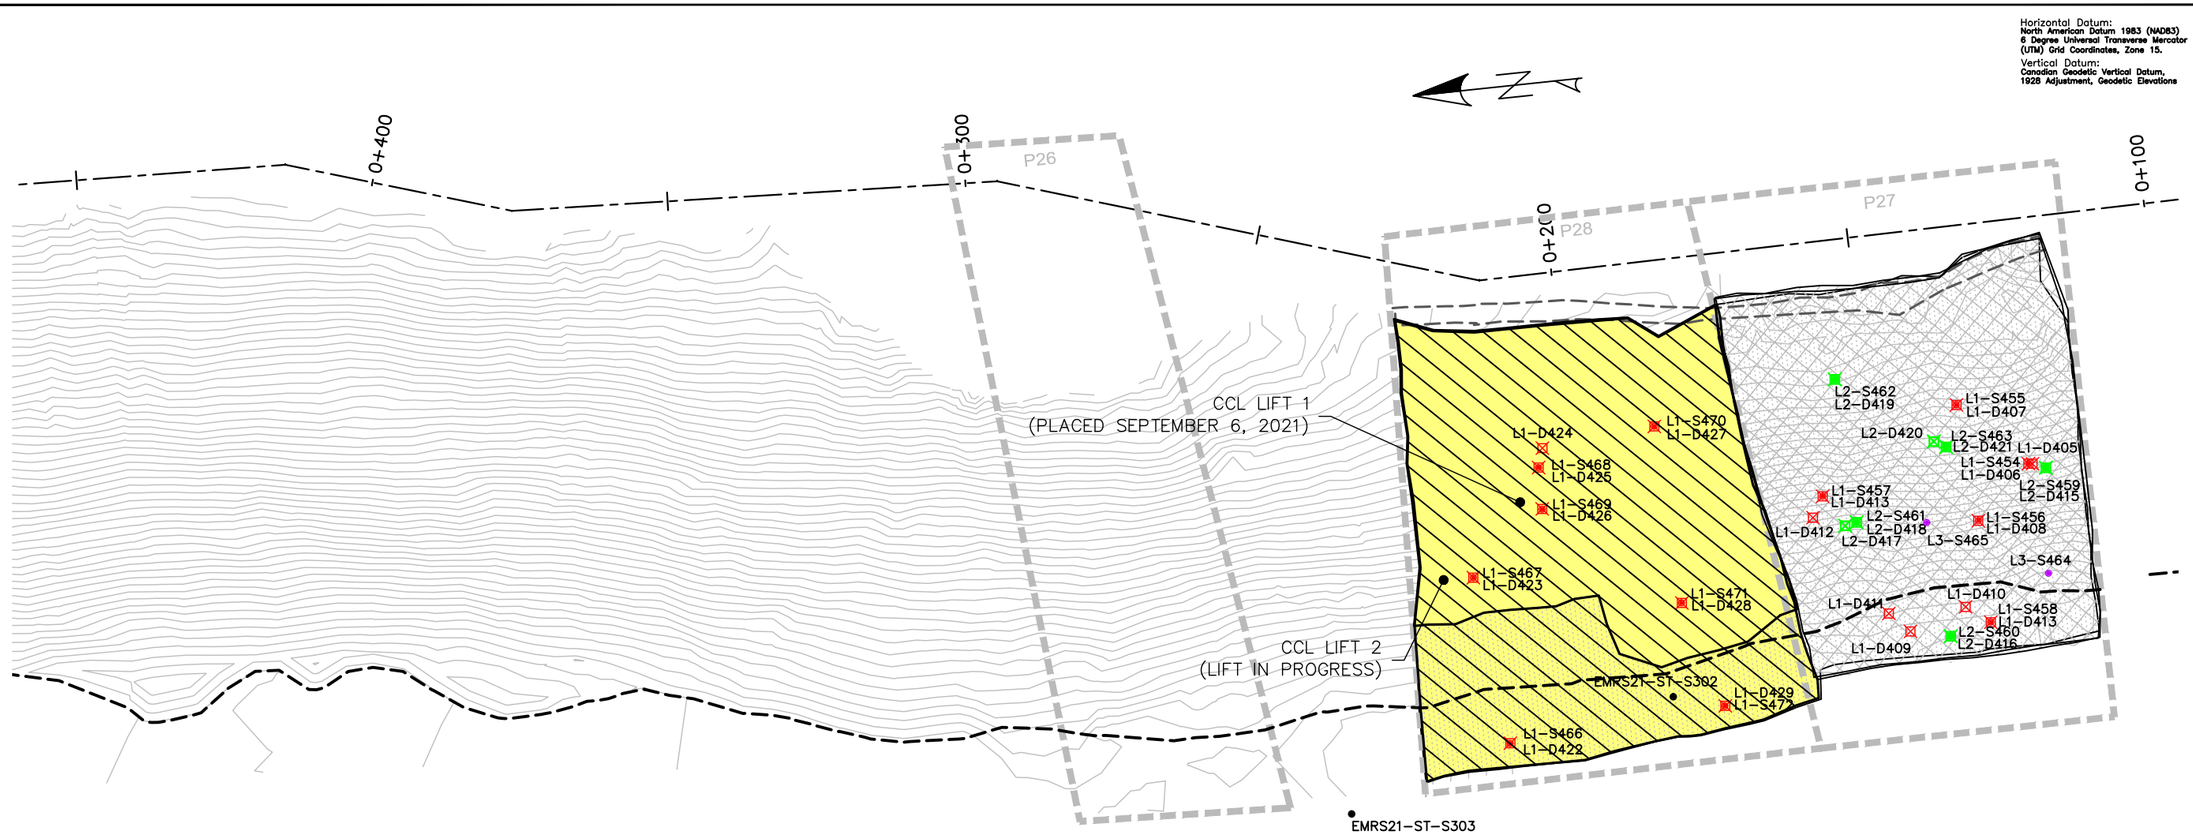

Horizontal Datum:
North American Datum 1983 (NAD83)
6 Degree Universal Transverse Mercator (UTM) Grid Coordinates, Zone 15.

Vertical Datum:
Canadian Geodetic Vertical Datum, 1928 Adjustment, Geodetic Elevations

EMRS RECLAMATION

KEY TRENCH EXCAVATION
EXCAVATED SEPTEMBER 6, 2021 = 0m^3
EXCAVATED TO DATE = 4,205m^3

CCL LIFT 1
PLACED SEPTEMBER 6, 2021 = 944m^3
PLACED TO DATE = 23,454m^3

CCL LIFT 2
PLACED SEPTEMBER 6, 2021 = 0m^3
PLACED TO DATE = 19,134m^3

NCL LIFT 3
PLACED SEPTEMBER 6, 2021 = 0m^3
PLACED TO DATE = 33,957m^3

NCL LIFT 4
PLACED SEPTEMBER 6, 2021 = 0m^3
PLACED TO DATE = 32,986m^3

AREA COMPLETED
CCL COMPLETED TO DATE = 7.313 ha
NCL COMPLETED TO DATE = 6.904 ha

EMRS RECLAMATION – DAILY PROGRESS

(SEPTEMBER 6, 2021) SCALE: 1:1000

TULLOCH ENGINEERING

DESIGNER

REVISIONS

	DATE	REMARKS

LEGEND

- CCL LIFT #1
- CCL LIFT #2
- NCL LIFT #3
- NCL LIFT #4
- KEY TRENCH
- LIFT #1 COMP. TEST SAMPLE
- LIFT #2 COMP. TEST SAMPLE
- LIFT #3 COMP. TEST SAMPLE
- LIFT #4 COMP. TEST SAMPLE
- VWP WIRE
- VWP WIRE BURRITO
- PLACED TODAY
- CCL LIFT 2 PLACED TODAY

PROJECT TITLE
NEW GOLD INC
RAINY RIVER
PROJECT


DRAWING TITLE
2021 EMRS
RECLAMATION


PURPOSE
DAILY PROGRESS


DATE	SEPTEMBER 6, 2021
DRAWN	JTS
CHECKED	
SCALE	NTS
ISSUED FOR TENDER	
ISSUED FOR CONSTRUCTION	


DWG. No.	PROJECT No.	PHASE No.
D-4	19-1138	115


SHEET SIZE - 11" X 17"

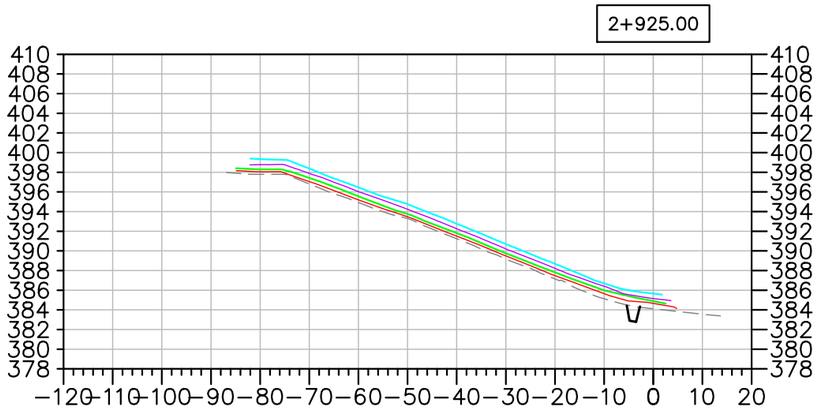


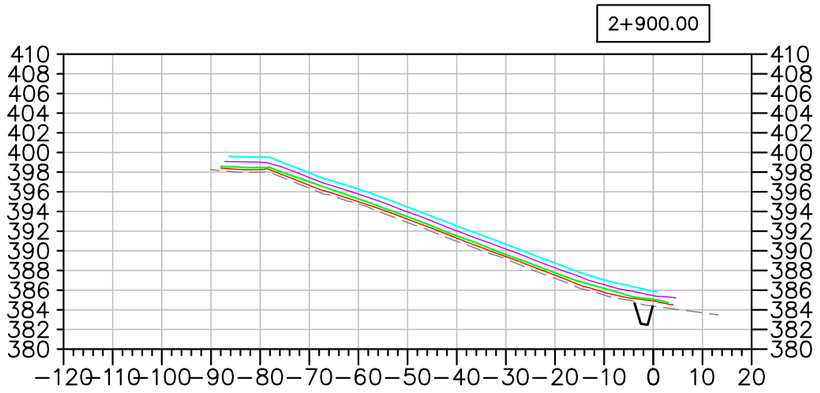


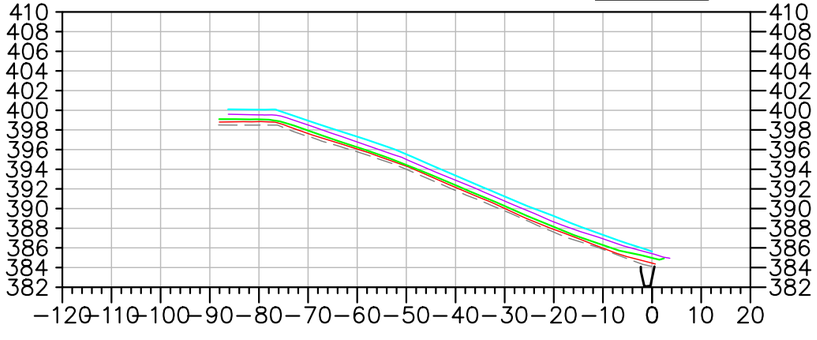

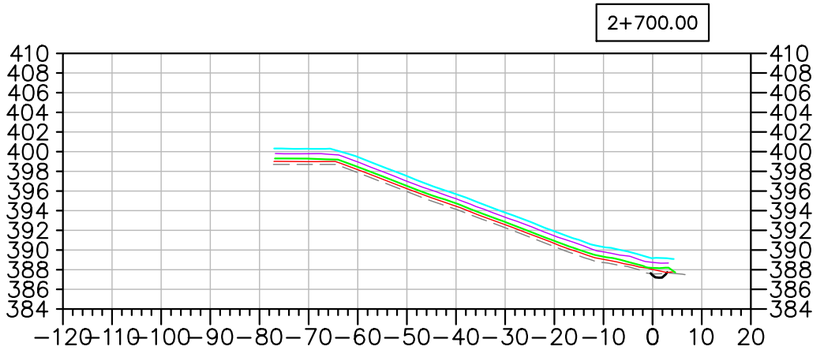

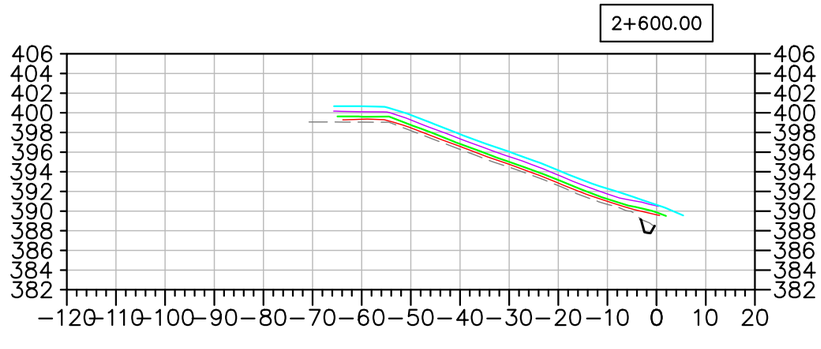

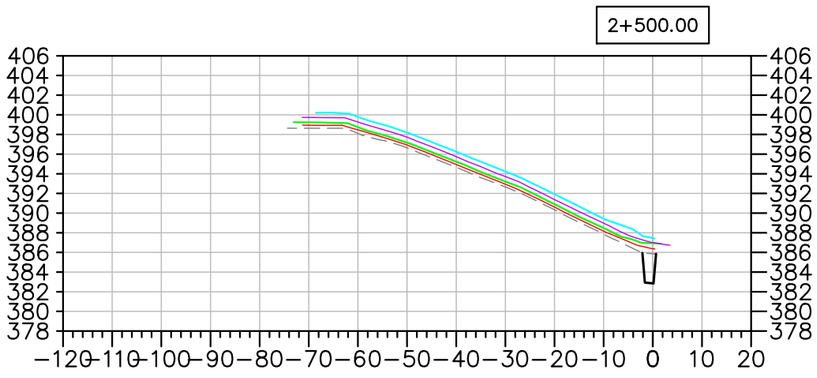

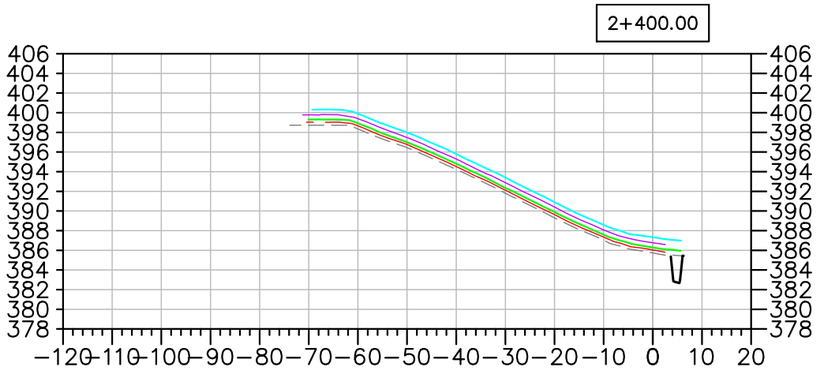

EMRS RECLAMATION – DAILY PROGRESS

(SEPTEMBER 6, 2021) SCALE: N.T.S.

TULLOCH ENGINEERING

DESIGNER

REVISIONS

DATE	REMARKS

LEGEND

- EXISTING ROCK STOCKPILE
- CCL LIFT #1
- CCL LIFT #2
- NCL LIFT #3
- NCL LIFT #4
- KEY TRENCH

Horizontal Datum:
North American Datum 1983 (NAD83)
6 Degree Universal Transverse Mercator (UTM) Grid Coordinates, Zone 15.
Vertical Datum:
Canadian Geodetic Vertical Datum, 1928 Adjustment, Geodetic Elevations

PROJECT TITLE
NEW GOLD INC
RAINY RIVER
PROJECT


DRAWING TITLE
2021 EMRS
RECLAMATION CROSS
SECTIONS


PURPOSE
DAILY PROGRESS


DATE	SEPTEMBER 6, 2021
DRAWN	JTS
CHECKED	
SCALE	NTS
ISSUED FOR TENDER	
ISSUED FOR CONSTRUCTION	


DWG. No.	PROJECT No.	PHASE No.
X-1	19-1138	115

SHEET SIZE – 11" X 17"

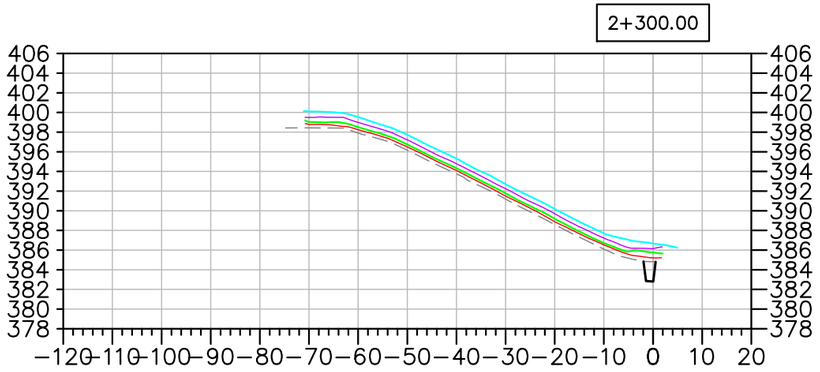

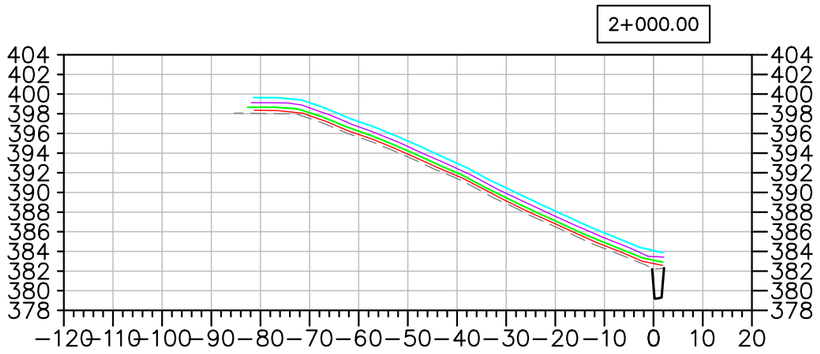

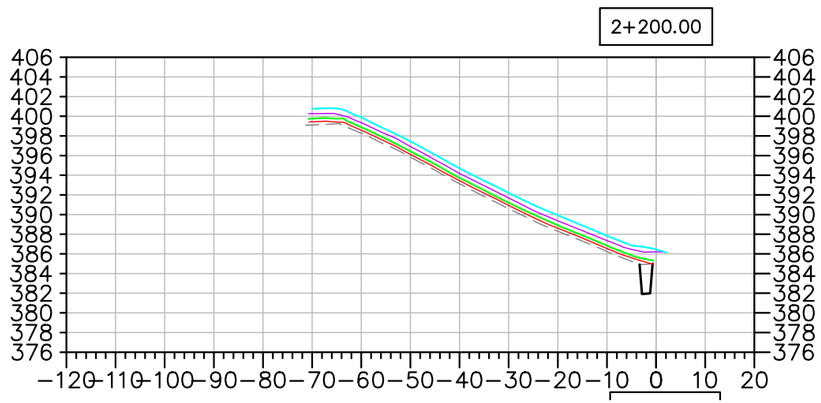

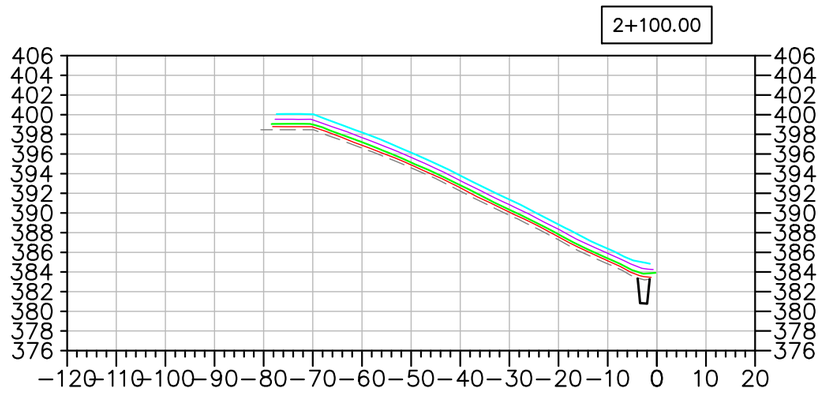

EMRS RECLAMATION – DAILY PROGRESS

(SEPTEMBER 6, 2021) SCALE: N.T.S.

TULLOCH ENGINEERING

DESIGNER

REVISIONS

	DATE	REMARKS

LEGEND

- EXISTING ROCK STOCKPILE
- CCL LIFT #1
- CCL LIFT #2
- NCL LIFT #3
- NCL LIFT #4
- KEY TRENCH

Horizontal Datum:
North American Datum 1983 (NAD83)
6 Degree Universal Transverse Mercator (UTM) Grid Coordinates, Zone 15.

Vertical Datum:
Canadian Geodetic Vertical Datum, 1928 Adjustment, Geodetic Elevations

PROJECT TITLE
NEW GOLD INC
RAINY RIVER PROJECT


DRAWING TITLE
2021 EMRS RECLAMATION CROSS SECTIONS


PURPOSE
DAILY PROGRESS


DATE	SEPTEMBER 6, 2021
DRAWN	JTS
CHECKED	
SCALE	NTS
ISSUED FOR TENDER	
ISSUED FOR CONSTRUCTION	


DWG. No.	PROJECT No.	PHASE No.
X-2	19-1138	115


SHEET SIZE – 11" X 17"

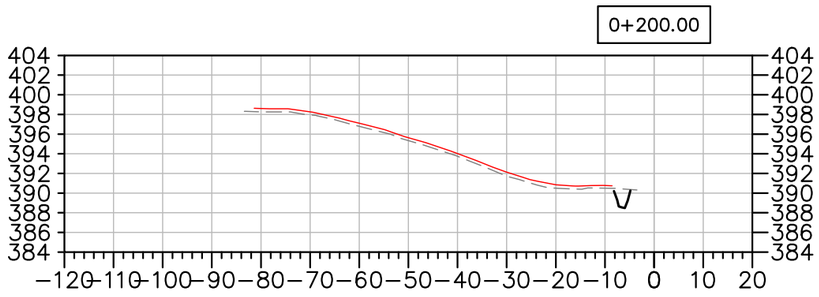


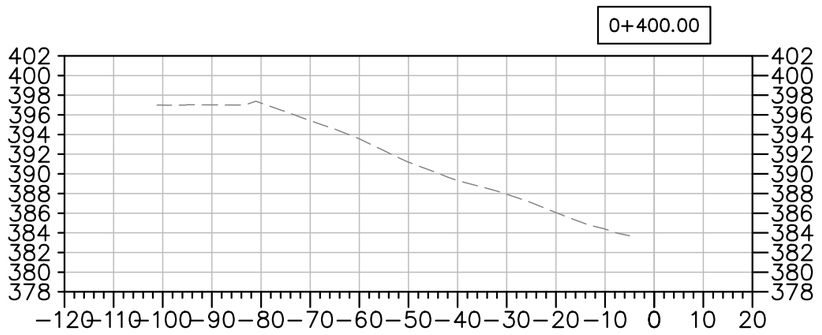

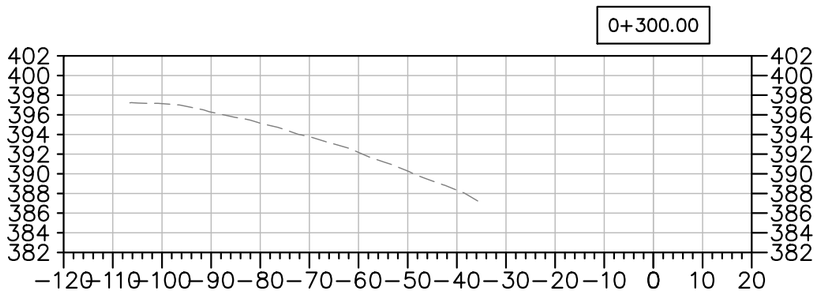

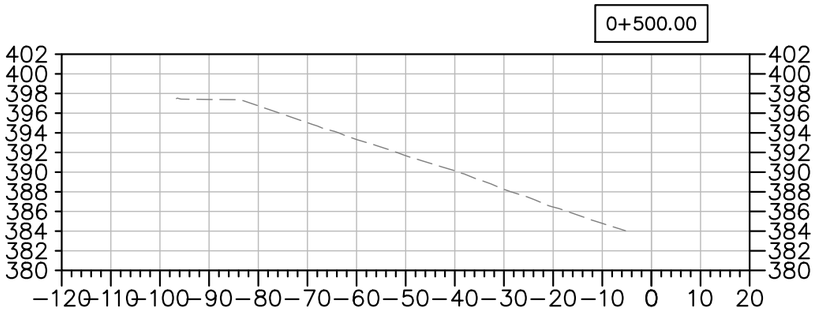

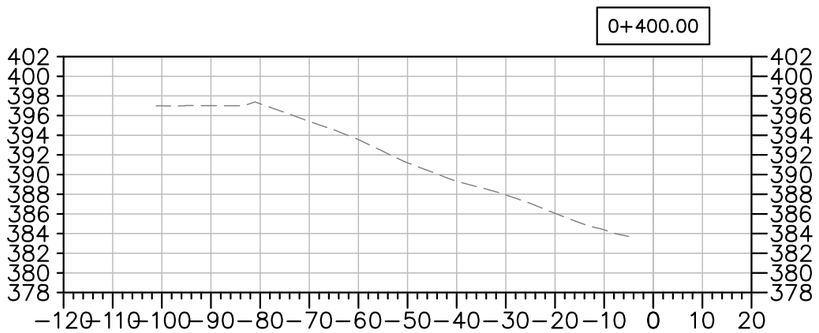

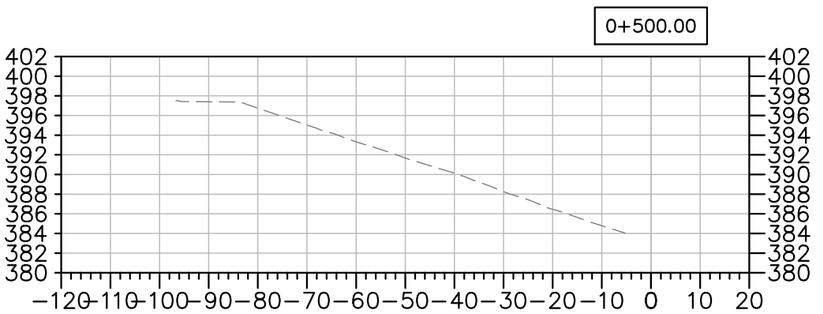

EMRS RECLAMATION – DAILY PROGRESS

(SEPTEMBER 6, 2021) SCALE: N.T.S.

TULLOCH ENGINEERING

DESIGNER

REVISIONS

DATE	REMARKS

LEGEND

- EXISTING ROCK STOCKPILE
- CCL LIFT #1
- CCL LIFT #2
- NCL LIFT #3
- NCL LIFT #4
- KEY TRENCH

Horizontal Datum: North American Datum 1983 (NAD83) 6 Degree Universal Transverse Mercator (UTM) Grid Coordinates, Zone 15.

Vertical Datum: Canadian Geodetic Vertical Datum, 1928 Adjustment, Geodetic Elevations

PROJECT TITLE
NEW GOLD INC
RAINY RIVER
PROJECT

DRAWING TITLE
2021 EMRS
RECLAMATION CROSS
SECTIONS

PURPOSE
DAILY PROGRESS

DATE	SEPTEMBER 6, 2021
DRAWN	JTS
CHECKED	
SCALE	NTS
ISSUED FOR TENDER	
ISSUED FOR CONSTRUCTION	

DWG. No.	PROJECT No.	PHASE No.
X-3	19-1138	115

SHEET SIZE – 11" X 17"

EMRS RECLAMATION

KEY TRENCH EXCAVATION
EXCAVATED SEPTEMBER 7, 2021 = 0m^3
EXCAVATED TO DATE = 4,205m^3

CCL LIFT 1
PLACED SEPTEMBER 7, 2021 = 0m^3
PLACED TO DATE = 23,454m^3


CCL LIFT 2
PLACED SEPTEMBER 7, 2021 = 0m^3
PLACED TO DATE = 19,134m^3

NCL LIFT 3
PLACED SEPTEMBER 7, 2021 = 0m^3
PLACED TO DATE = 33,957m^3

NCL LIFT 4
PLACED SEPTEMBER 7, 2021 = 0m^3
PLACED TO DATE = 32,986m^3

AREA COMPLETED
CCL COMPLETED TO DATE = 7.313 ha
NCL COMPLETED TO DATE = 6.904 ha

Horizontal Datum:
North American Datum 1983 (NAD83)
6 Degree Universal Transverse Mercator (UTM) Grid Coordinates, Zone 15.
Vertical Datum:
Canadian Geodetic Vertical Datum, 1928 Adjustment, Geodetic Elevations

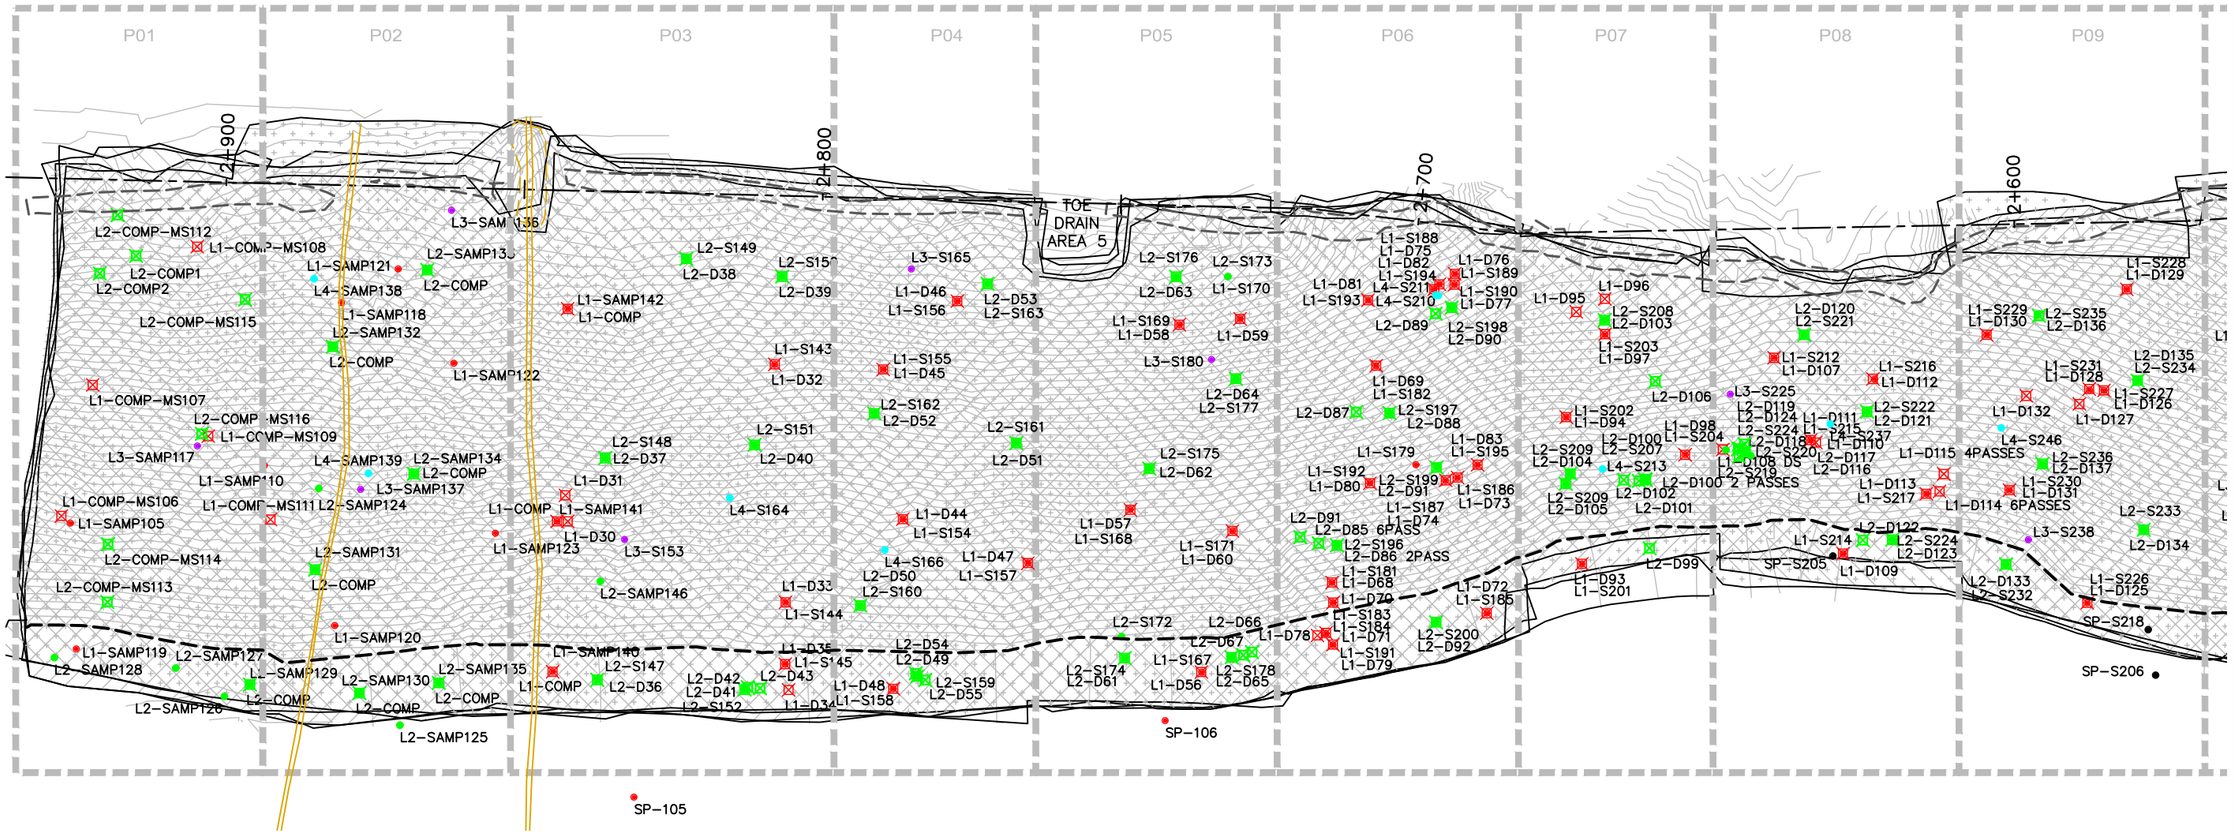

EMRS RECLAMATION – DAILY PROGRESS

(SEPTEMBER 7, 2021) SCALE: 1:1000

TULLOCH ENGINEERING

DESIGNER

REVISIONS

	DATE	REMARKS

LEGEND

- CCL LIFT #1
- CCL LIFT #2
- NCL LIFT #3
- NCL LIFT #4
- KEY TRENCH
- LIFT #1 COMP. TEST SAMPLE
- LIFT #2 COMP. TEST SAMPLE
- LIFT #3 COMP. TEST SAMPLE
- LIFT #4 COMP. TEST SAMPLE
- VWP WIRE
- VWP WIRE BURRITO
- PLACED TODAY
- CCL LIFT 2 PLACED TODAY

PROJECT TITLE
NEW GOLD INC
RAINY RIVER
PROJECT


DRAWING TITLE
2021 EMRS
RECLAMATION

PURPOSE
DAILY PROGRESS

DATE	SEPTEMBER 7, 2021
DRAWN	JTS
CHECKED	
SCALE	NTS
ISSUED FOR TENDER	
ISSUED FOR CONSTRUCTION	

DWG. No.	PROJECT No.	PHASE No.
D-1	19-1138	115

SHEET SIZE – 11" X 17"

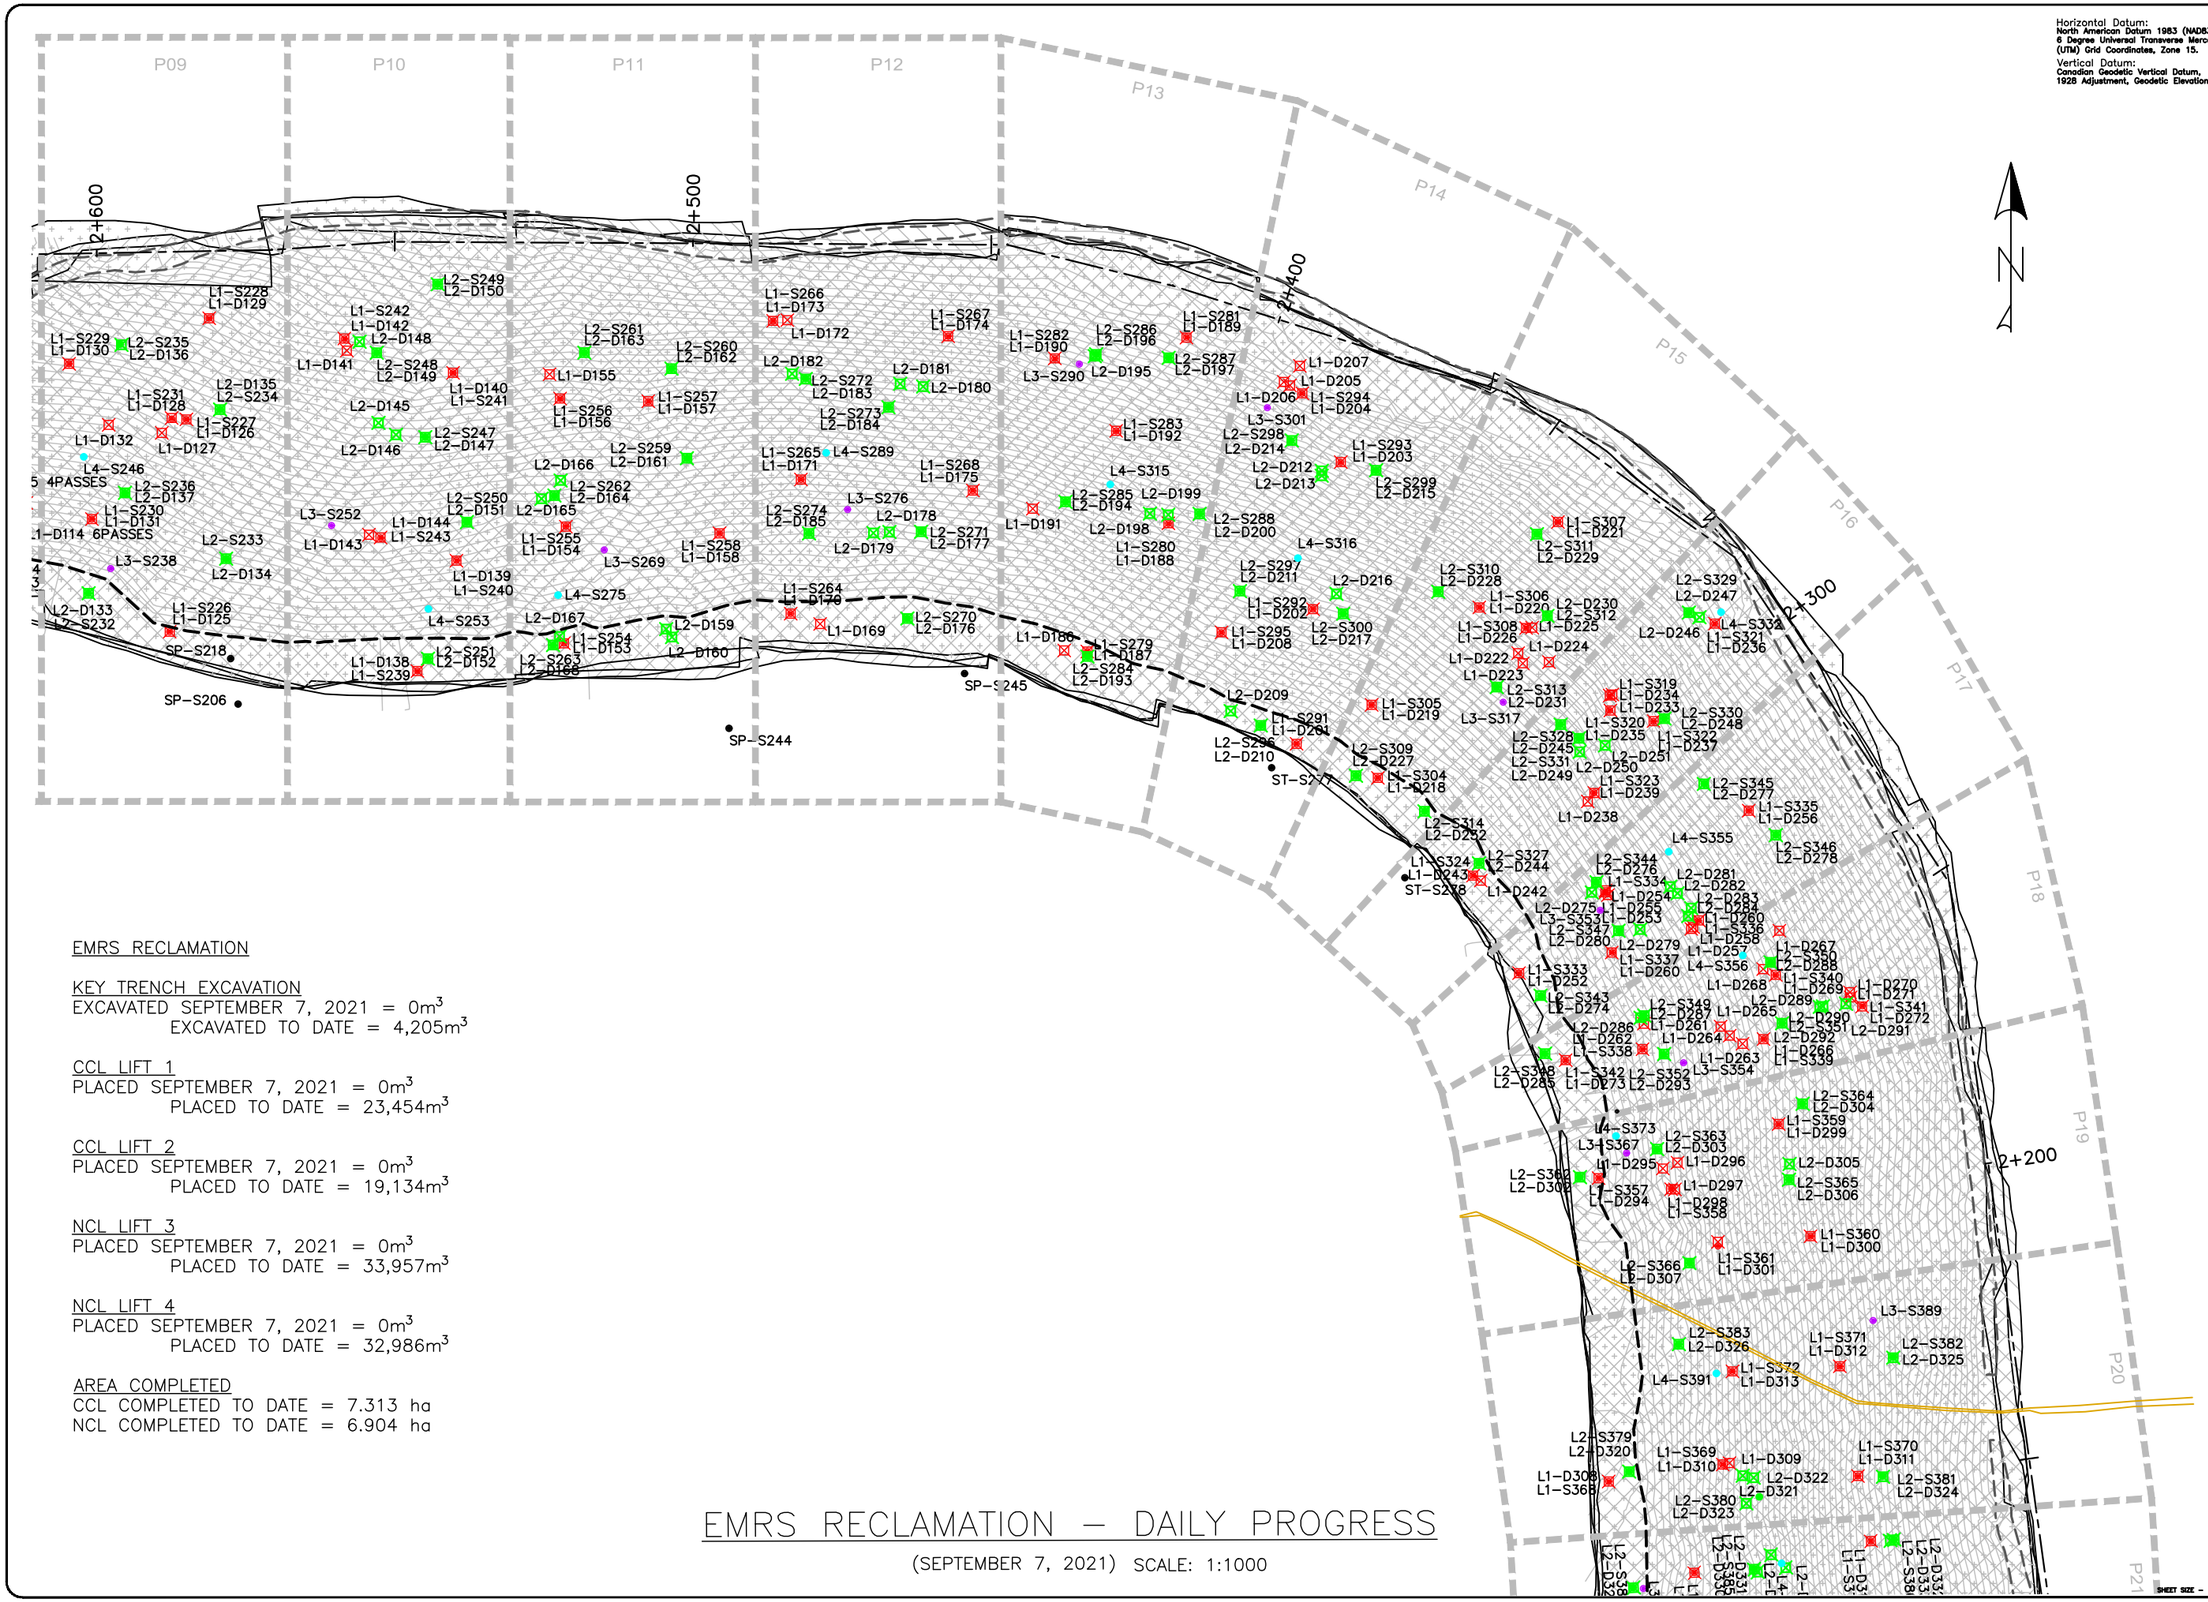

Horizontal Datum:
North American Datum 1983 (NAD83)
6 Degree Universal Transverse Mercator (UTM) Grid Coordinates, Zone 15.

Vertical Datum:
Canadian Geodetic Vertical Datum, 1928 Adjustment, Geodetic Elevations

EMRS RECLAMATION

KEY TRENCH EXCAVATION
EXCAVATED SEPTEMBER 7, 2021 = 0m^3
EXCAVATED TO DATE = 4,205m^3

CCL LIFT 1
PLACED SEPTEMBER 7, 2021 = 0m^3
PLACED TO DATE = 23,454m^3

CCL LIFT 2
PLACED SEPTEMBER 7, 2021 = 0m^3
PLACED TO DATE = 19,134m^3

NCL LIFT 3
PLACED SEPTEMBER 7, 2021 = 0m^3
PLACED TO DATE = 33,957m^3

NCL LIFT 4
PLACED SEPTEMBER 7, 2021 = 0m^3
PLACED TO DATE = 32,986m^3

AREA COMPLETED
CCL COMPLETED TO DATE = 7.313 ha
NCL COMPLETED TO DATE = 6.904 ha

EMRS RECLAMATION – DAILY PROGRESS

(SEPTEMBER 7, 2021) SCALE: 1:1000

TULLOCH ENGINEERING

DESIGNER

REVISIONS

DATE	REMARKS

LEGEND

- CCL LIFT #1
- CCL LIFT #2
- NCL LIFT #3
- NCL LIFT #4
- KEY TRENCH
- LIFT #1 COMP. TEST SAMPLE
- LIFT #2 COMP. TEST SAMPLE
- LIFT #3 COMP. TEST SAMPLE
- LIFT #4 COMP. TEST SAMPLE
- VWP WIRE
- VWP WIRE BURRITO
- PLACED TODAY
- CCL LIFT 2 PLACED TODAY

PROJECT TITLE
NEW GOLD INC
RAINY RIVER
PROJECT


DRAWING TITLE
2021 EMRS
RECLAMATION

PURPOSE
DAILY PROGRESS

DATE	SEPTEMBER 7, 2021
DRAWN	JTS
CHECKED	
SCALE	NTS
ISSUED FOR TENDER	
ISSUED FOR CONSTRUCTION	

DWG. No.	PROJECT No.	PHASE No.
D-2	19-1138	115

SHEET SIZE - 11" X 17"

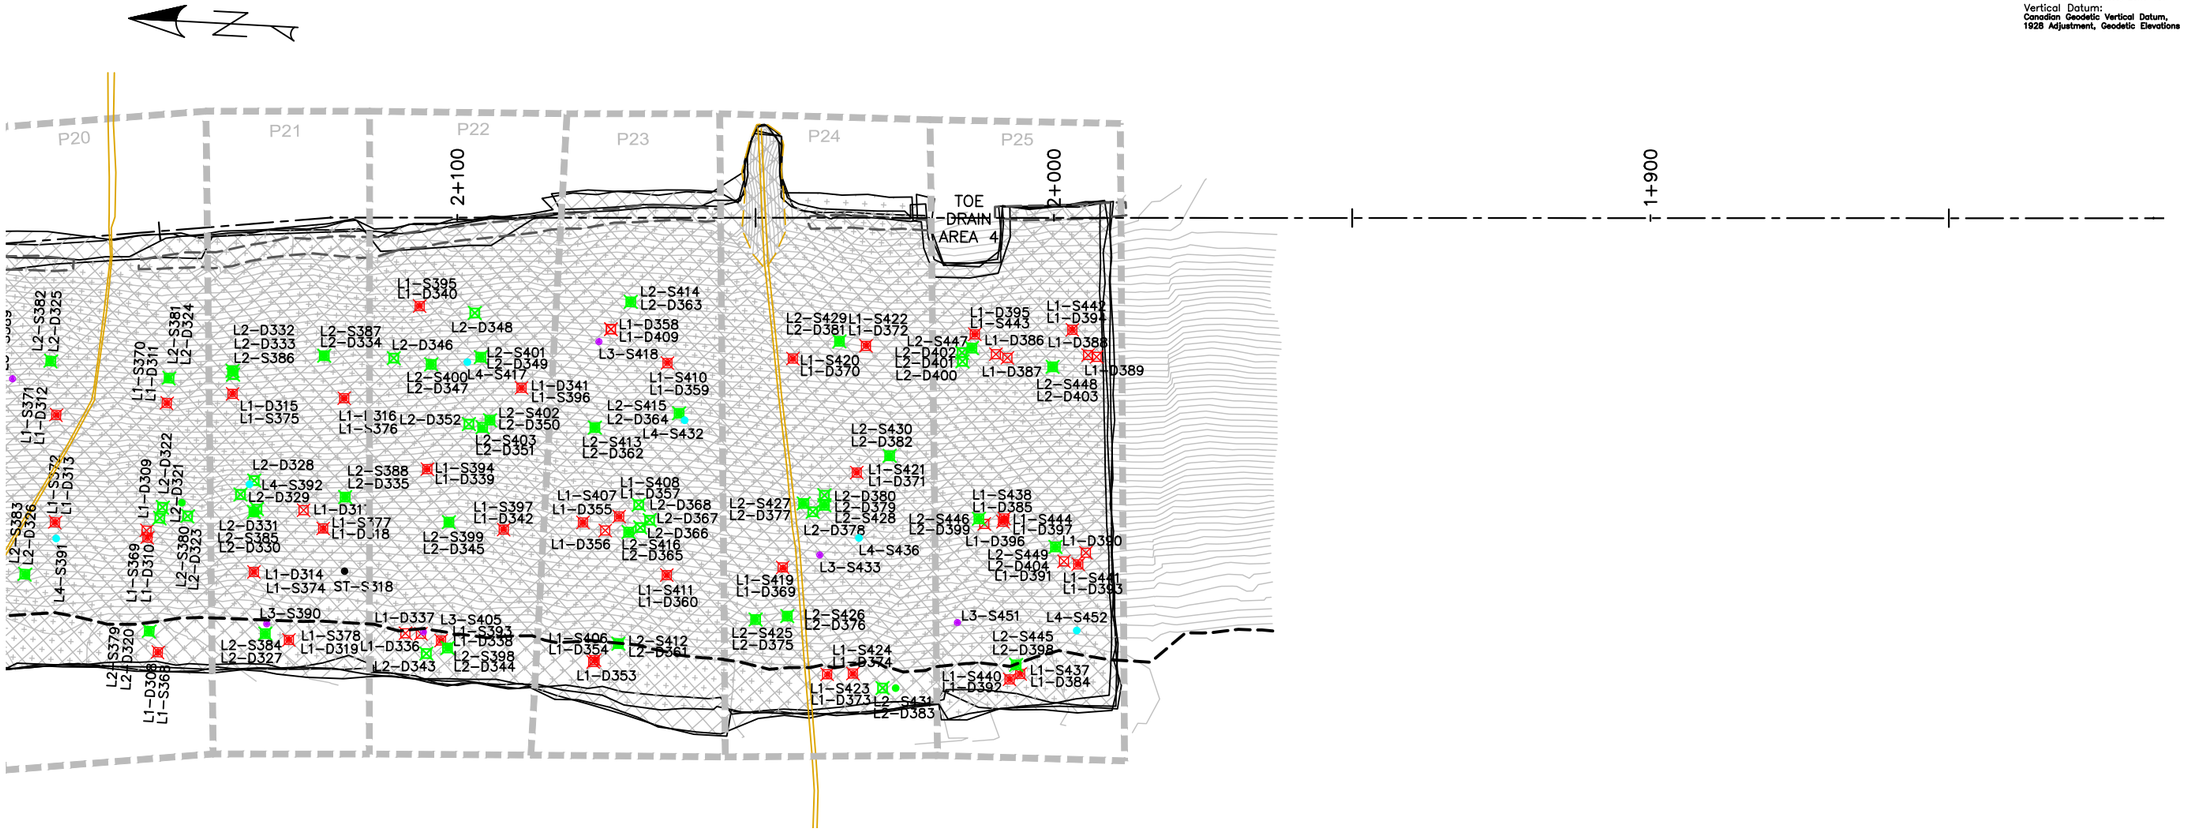

Horizontal Datum:
North American Datum 1983 (NAD83)
6 Degree Universal Transverse Mercator (UTM) Grid Coordinates, Zone 15.

Vertical Datum:
Canadian Geodetic Vertical Datum, 1928 Adjustment, Geodetic Elevations

EMRS RECLAMATION

KEY TRENCH EXCAVATION
EXCAVATED SEPTEMBER 7, 2021 = 0m^3
EXCAVATED TO DATE = 4,205m^3

CCL LIFT 1
PLACED SEPTEMBER 7, 2021 = 0m^3
PLACED TO DATE = 23,454m^3

CCL LIFT 2
PLACED SEPTEMBER 7, 2021 = 0m^3
PLACED TO DATE = 19,134m^3

NCL LIFT 3
PLACED SEPTEMBER 7, 2021 = 0m^3
PLACED TO DATE = 33,957m^3

NCL LIFT 4
PLACED SEPTEMBER 7, 2021 = 0m^3
PLACED TO DATE = 32,986m^3

AREA COMPLETED
CCL COMPLETED TO DATE = 7.313 ha
NCL COMPLETED TO DATE = 6.904 ha

EMRS RECLAMATION – DAILY PROGRESS

(SEPTEMBER 7, 2021) SCALE: 1:1000

TULLOCH ENGINEERING

DESIGNER

REVISIONS

DATE	REMARKS

LEGEND

- CCL LIFT #1
- CCL LIFT #2
- NCL LIFT #3
- NCL LIFT #4
- KEY TRENCH
- LIFT #1 COMP. TEST SAMPLE
- LIFT #2 COMP. TEST SAMPLE
- LIFT #3 COMP. TEST SAMPLE
- LIFT #4 COMP. TEST SAMPLE
- VWP WIRE
- VWP WIRE BURRITO
- PLACED TODAY
- CCL LIFT 2 PLACED TODAY

PROJECT TITLE
NEW GOLD INC
RAINY RIVER
PROJECT

DRAWING TITLE
2021 EMRS
RECLAMATION

PURPOSE
DAILY PROGRESS

DATE	SEPTEMBER 7, 2021
DRAWN	JTS
CHECKED	
SCALE	NTS
ISSUED FOR TENDER	
ISSUED FOR CONSTRUCTION	

DWG. No.	PROJECT No.	PHASE No.
D-3	19-1138	115

SHEET SIZE - 11" X 17"



Horizontal Datum:
North American Datum 1983 (NAD83)
6 Degree Universal Transverse Mercator (UTM) Grid Coordinates, Zone 15.

Vertical Datum:
Canadian Geodetic Vertical Datum, 1928 Adjustment, Geodetic Elevations

EMRS RECLAMATION

KEY TRENCH EXCAVATION
EXCAVATED SEPTEMBER 7, 2021 = 0m^3
EXCAVATED TO DATE = 4,205m^3

CCL LIFT 1
PLACED SEPTEMBER 7, 2021 = 0m^3
PLACED TO DATE = 23,454m^3

CCL LIFT 2
PLACED SEPTEMBER 7, 2021 = 0m^3
PLACED TO DATE = 19,134m^3

NCL LIFT 3
PLACED SEPTEMBER 7, 2021 = 0m^3
PLACED TO DATE = 33,957m^3

NCL LIFT 4
PLACED SEPTEMBER 7, 2021 = 0m^3
PLACED TO DATE = 32,986m^3

AREA COMPLETED
CCL COMPLETED TO DATE = 7.313 ha
NCL COMPLETED TO DATE = 6.904 ha

EMRS RECLAMATION – DAILY PROGRESS

(SEPTEMBER 7, 2021) SCALE: 1:1000

TULLOCH ENGINEERING

DESIGNER

REVISIONS

	DATE	REMARKS

LEGEND

- CCL LIFT #1
- CCL LIFT #2
- NCL LIFT #3
- NCL LIFT #4
- KEY TRENCH
- LIFT #1 COMP. TEST SAMPLE
- LIFT #2 COMP. TEST SAMPLE
- LIFT #3 COMP. TEST SAMPLE
- LIFT #4 COMP. TEST SAMPLE
- VWP WIRE
- VWP WIRE BURRITO
- PLACED TODAY
- CCL LIFT 2 PLACED TODAY

PROJECT TITLE
NEW GOLD INC
RAINY RIVER
PROJECT


DRAWING TITLE
2021 EMRS
RECLAMATION


PURPOSE
DAILY PROGRESS


DATE	SEPTEMBER 7, 2021
DRAWN	JTS
CHECKED	
SCALE	NTS
ISSUED FOR TENDER	
ISSUED FOR CONSTRUCTION	


DWG. No.	PROJECT No.	PHASE No.
D-4	19-1138	115


SHEET SIZE - 11" X 17"

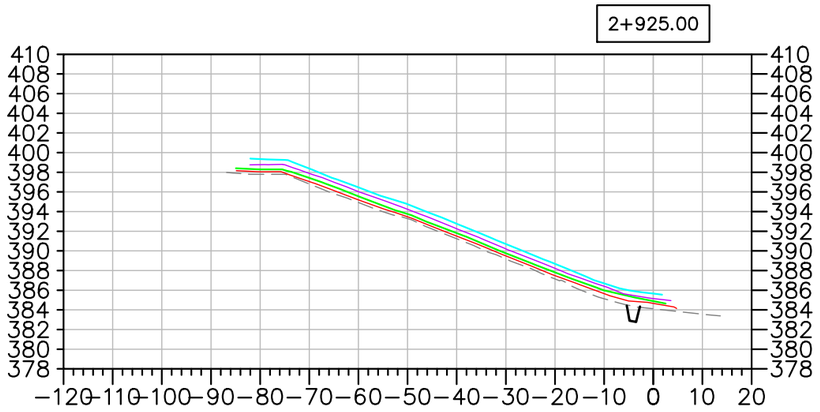


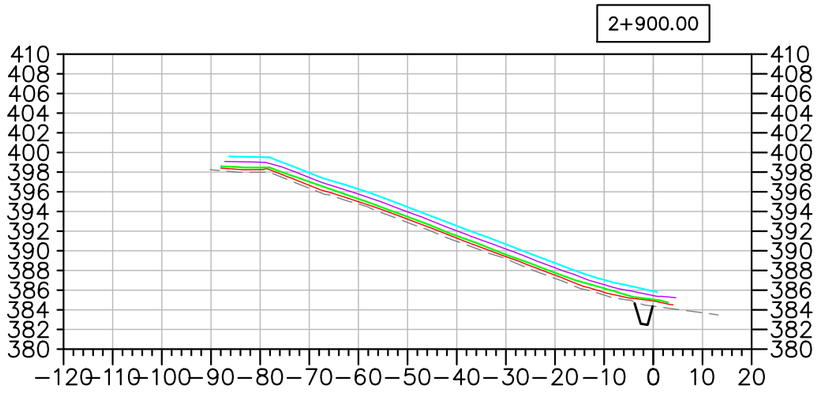


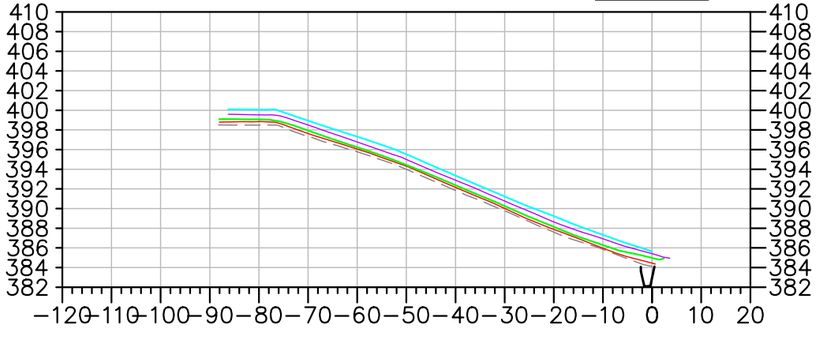

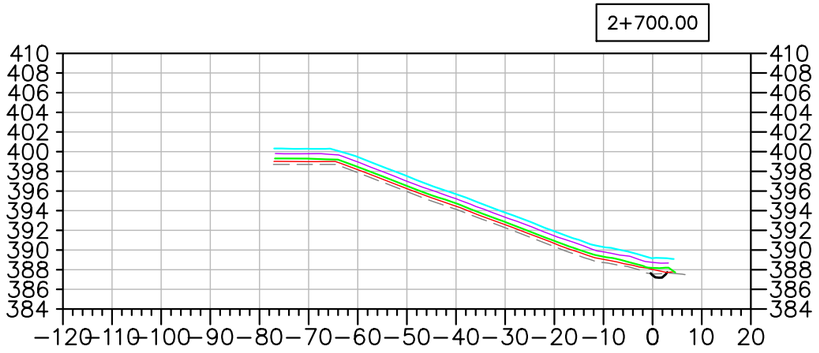

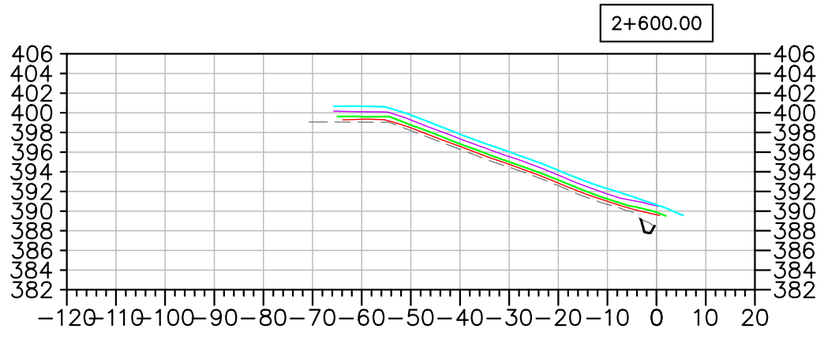

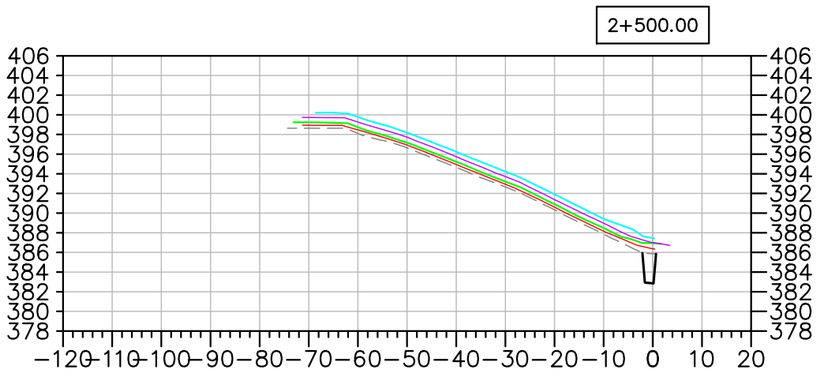

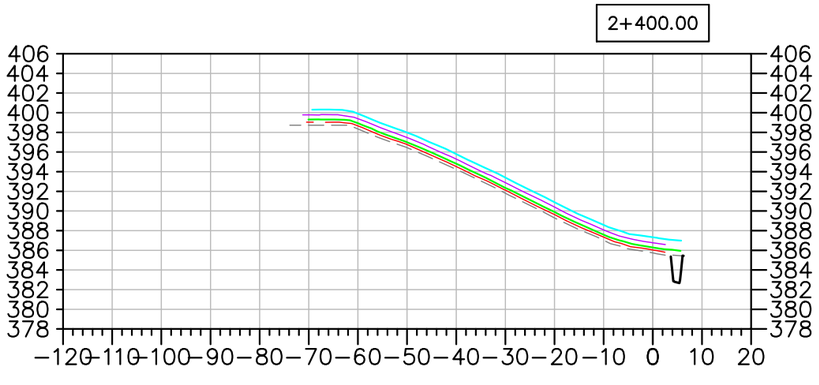

EMRS RECLAMATION – DAILY PROGRESS

(SEPTEMBER 7, 2021) SCALE: N.T.S.

TULLOCH ENGINEERING

DESIGNER

REVISIONS

DATE	REMARKS

LEGEND

- EXISTING ROCK STOCKPILE
- CCL LIFT #1
- CCL LIFT #2
- NCL LIFT #3
- NCL LIFT #4
- KEY TRENCH

Horizontal Datum: North American Datum 1983 (NAD83) 6 Degree Universal Transverse Mercator (UTM) Grid Coordinates, Zone 15.

Vertical Datum: Canadian Geodetic Vertical Datum, 1928 Adjustment, Geodetic Elevations

PROJECT TITLE
NEW GOLD INC
RAINY RIVER
PROJECT


DRAWING TITLE
2021 EMRS
RECLAMATION CROSS
SECTIONS


PURPOSE
DAILY PROGRESS


DATE	SEPTEMBER 7, 2021
DRAWN	JTS
CHECKED	
SCALE	NTS
ISSUED FOR TENDER	
ISSUED FOR CONSTRUCTION	


DWG. No.	PROJECT No.	PHASE No.
X-1	19-1138	115

SHEET SIZE – 11" X 17"

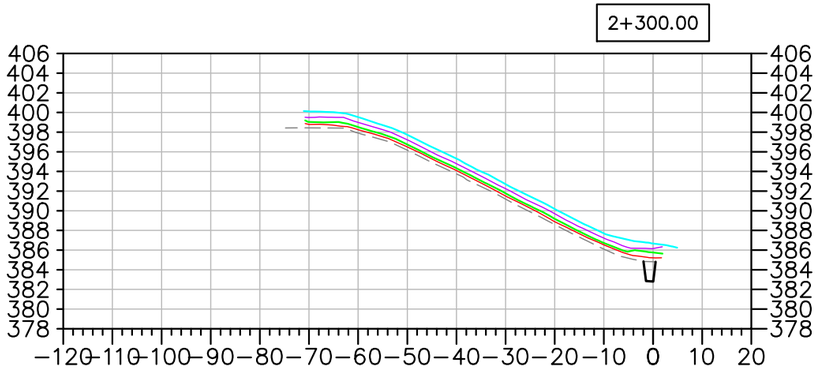

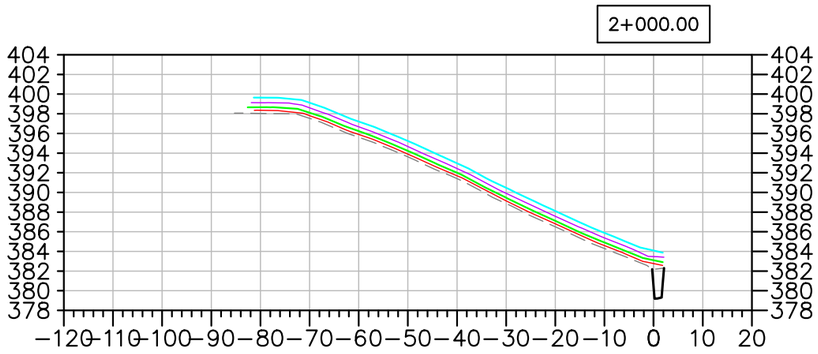

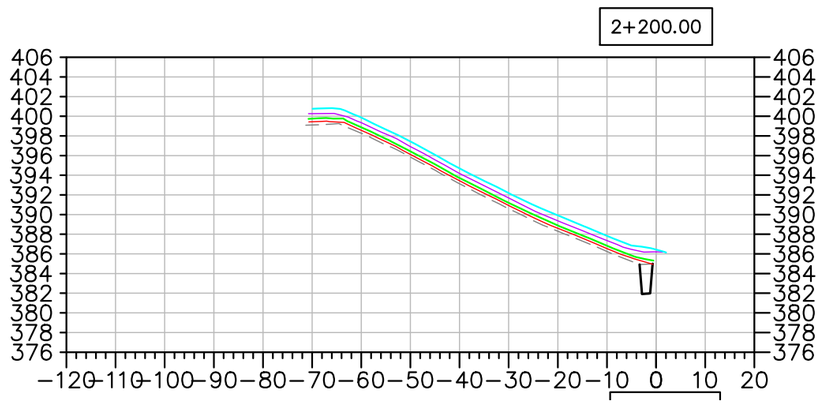

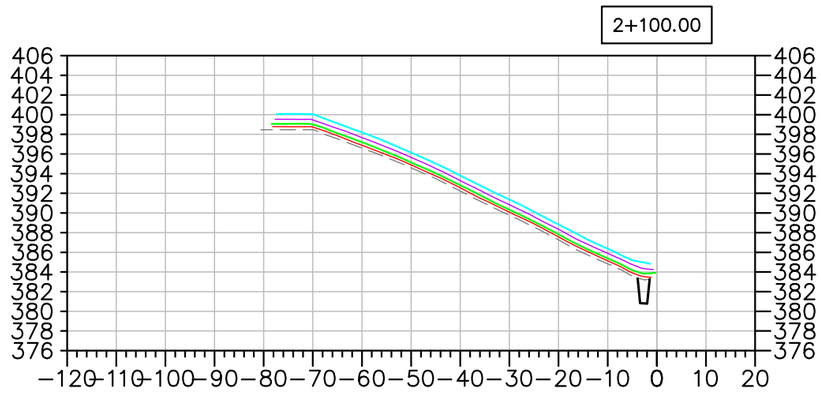

EMRS RECLAMATION – DAILY PROGRESS

(SEPTEMBER 7, 2021) SCALE: N.T.S.

TULLOCH ENGINEERING

DESIGNER

REVISIONS

	DATE	REMARKS

LEGEND

- EXISTING ROCK STOCKPILE
- CCL LIFT #1
- CCL LIFT #2
- NCL LIFT #3
- NCL LIFT #4
- KEY TRENCH

Horizontal Datum:
North American Datum 1983 (NAD83)
6 Degree Universal Transverse Mercator (UTM) Grid Coordinates, Zone 15.

Vertical Datum:
Canadian Geodetic Vertical Datum, 1928 Adjustment, Geodetic Elevations

PROJECT TITLE
NEW GOLD INC
RAINY RIVER PROJECT


DRAWING TITLE
2021 EMRS RECLAMATION CROSS SECTIONS


PURPOSE
DAILY PROGRESS


DATE	SEPTEMBER 7, 2021
DRAWN	JTS
CHECKED	
SCALE	NTS
ISSUED FOR TENDER	
ISSUED FOR CONSTRUCTION	


DWG. No.	PROJECT No.	PHASE No.
X-2	19-1138	115


SHEET SIZE – 11" X 17"

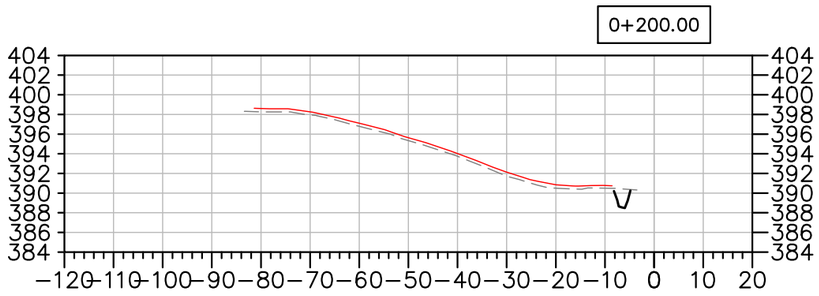


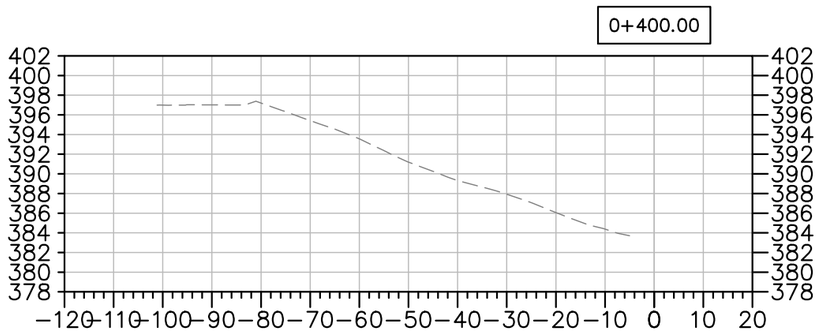

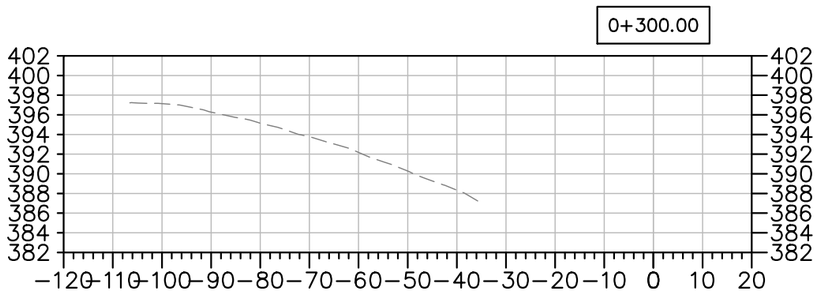

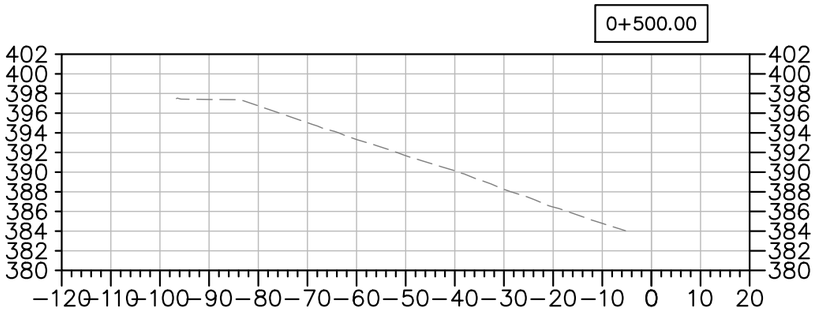

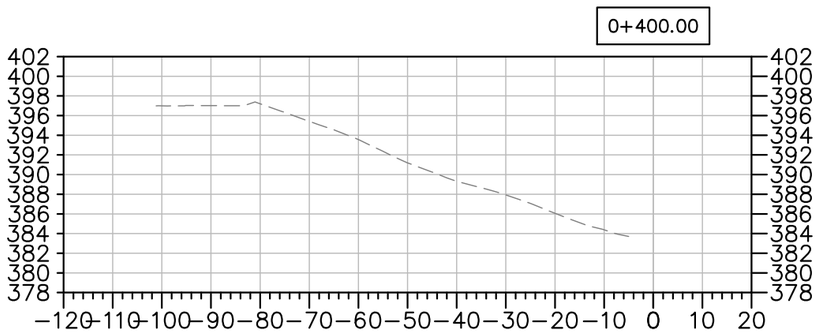

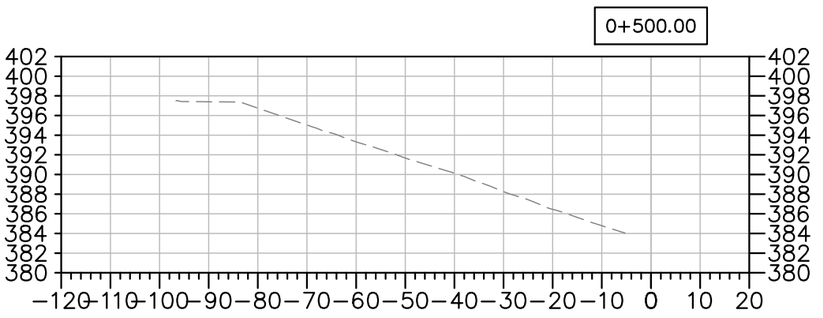

EMRS RECLAMATION – DAILY PROGRESS

(SEPTEMBER 7, 2021) SCALE: N.T.S.

TULLOCH ENGINEERING

DESIGNER

REVISIONS

DATE	REMARKS

LEGEND

- EXISTING ROCK STOCKPILE
- CCL LIFT #1
- CCL LIFT #2
- NCL LIFT #3
- NCL LIFT #4
- KEY TRENCH

Horizontal Datum: North American Datum 1983 (NAD83) 6 Degree Universal Transverse Mercator (UTM) Grid Coordinates, Zone 15.

Vertical Datum: Canadian Geodetic Vertical Datum, 1928 Adjustment, Geodetic Elevations

PROJECT TITLE
NEW GOLD INC
RAINY RIVER
PROJECT

DRAWING TITLE
2021 EMRS
RECLAMATION CROSS
SECTIONS

PURPOSE
DAILY PROGRESS

DATE	SEPTEMBER 7, 2021
DRAWN	JTS
CHECKED	
SCALE	NTS
ISSUED FOR TENDER	
ISSUED FOR CONSTRUCTION	

DWG. No.	PROJECT No.	PHASE No.
X-3	19-1138	115

SHEET SIZE – 11" X 17"

EMRS RECLAMATION

KEY TRENCH EXCAVATION
EXCAVATED SEPTEMBER 8, 2021 = 0m^3
EXCAVATED TO DATE = 4,205m^3

CCL LIFT 1
PLACED SEPTEMBER 8, 2021 = 0m^3
PLACED TO DATE = 23,454m^3


CCL LIFT 2
PLACED SEPTEMBER 8, 2021 = 0m^3
PLACED TO DATE = 19,134m^3

NCL LIFT 3
PLACED SEPTEMBER 8, 2021 = 0m^3
PLACED TO DATE = 33,957m^3

NCL LIFT 4
PLACED SEPTEMBER 8, 2021 = 0m^3
PLACED TO DATE = 32,986m^3

AREA COMPLETED
CCL COMPLETED TO DATE = 7.313 ha
NCL COMPLETED TO DATE = 6.904 ha

Horizontal Datum:
North American Datum 1983 (NAD83)
6 Degree Universal Transverse Mercator (UTM) Grid Coordinates, Zone 15.
Vertical Datum:
Canadian Geodetic Vertical Datum, 1928 Adjustment, Geodetic Elevations

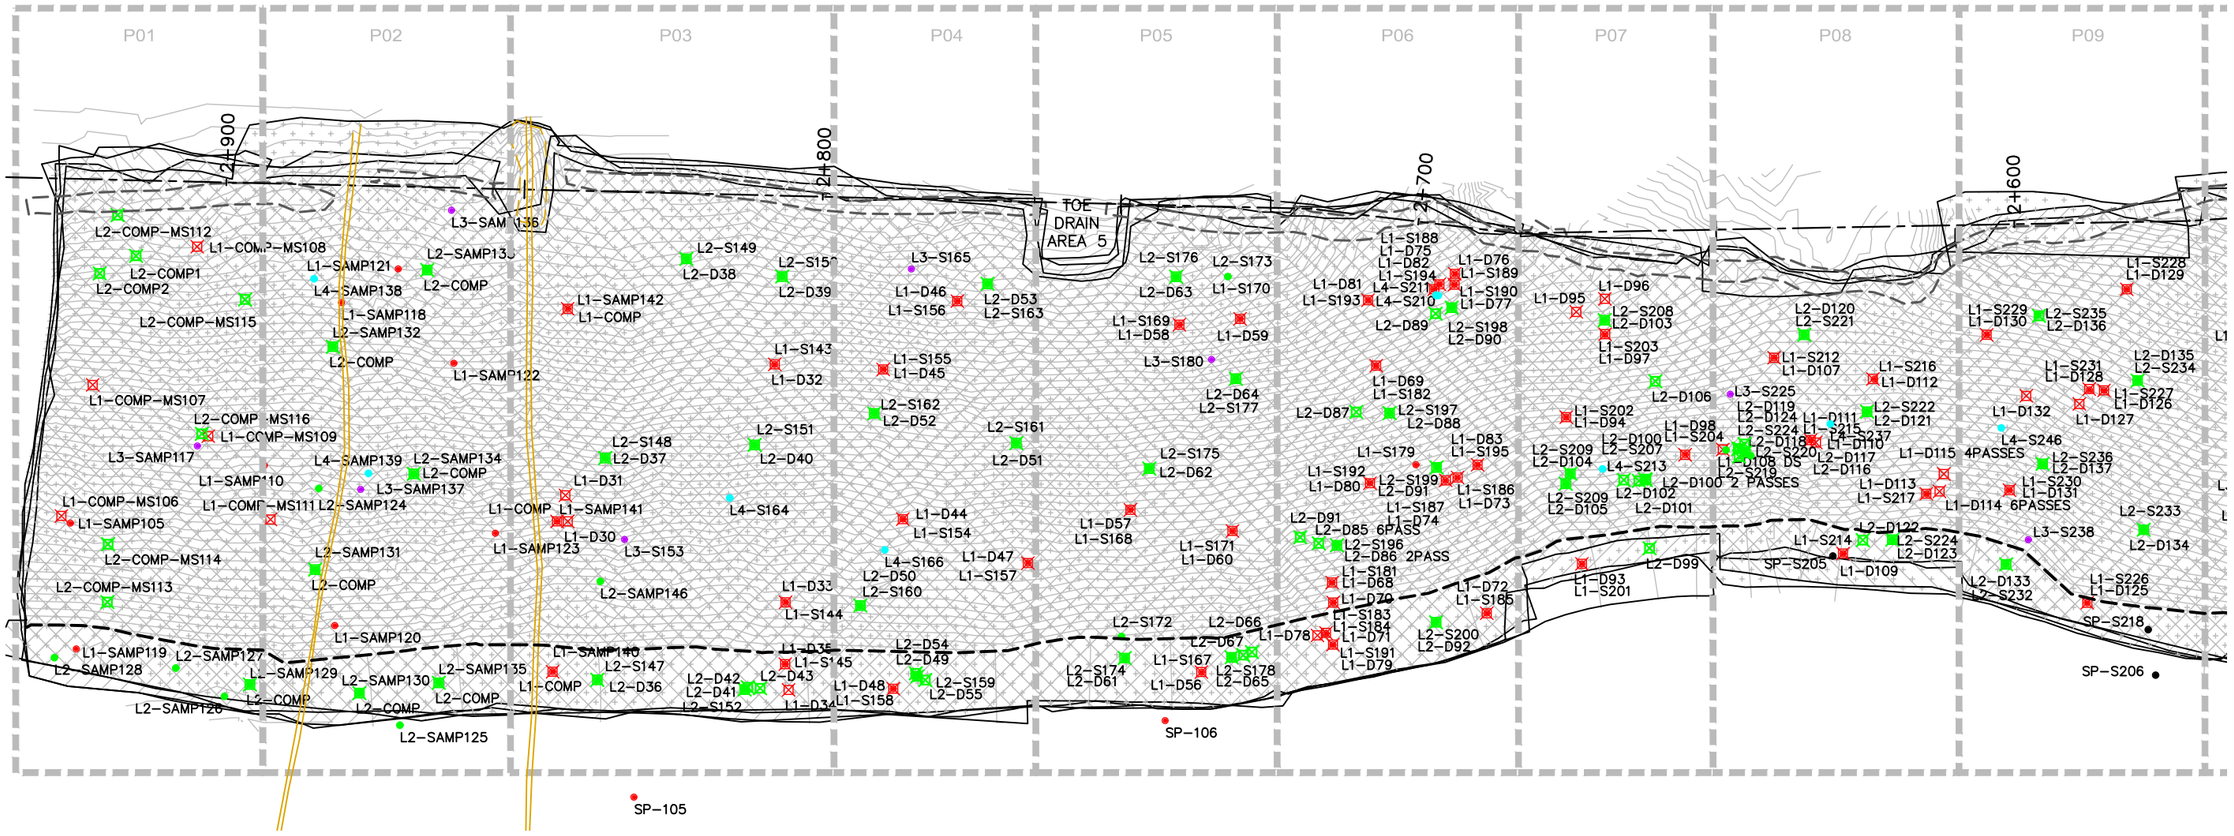

EMRS RECLAMATION – DAILY PROGRESS

(SEPTEMBER 8, 2021) SCALE: 1:1000

TULLOCH ENGINEERING

DESIGNER

REVISIONS

	DATE	REMARKS

LEGEND

- CCL LIFT #1
- CCL LIFT #2
- NCL LIFT #3
- NCL LIFT #4
- KEY TRENCH
- LIFT #1 COMP. TEST SAMPLE
- LIFT #2 COMP. TEST SAMPLE
- LIFT #3 COMP. TEST SAMPLE
- LIFT #4 COMP. TEST SAMPLE
- VWP WIRE
- VWP WIRE BURRITO
- PLACED TODAY
- CCL LIFT 2 PLACED TODAY

PROJECT TITLE
NEW GOLD INC
RAINY RIVER
PROJECT


DRAWING TITLE
2021 EMRS
RECLAMATION

PURPOSE
DAILY PROGRESS

DATE	SEPTEMBER 8, 2021
DRAWN	JTS
CHECKED	
SCALE	NTS
ISSUED FOR TENDER	
ISSUED FOR CONSTRUCTION	

DWG. No.	PROJECT No.	PHASE No.
D-1	19-1138	115

SHEET SIZE – 11" X 17"

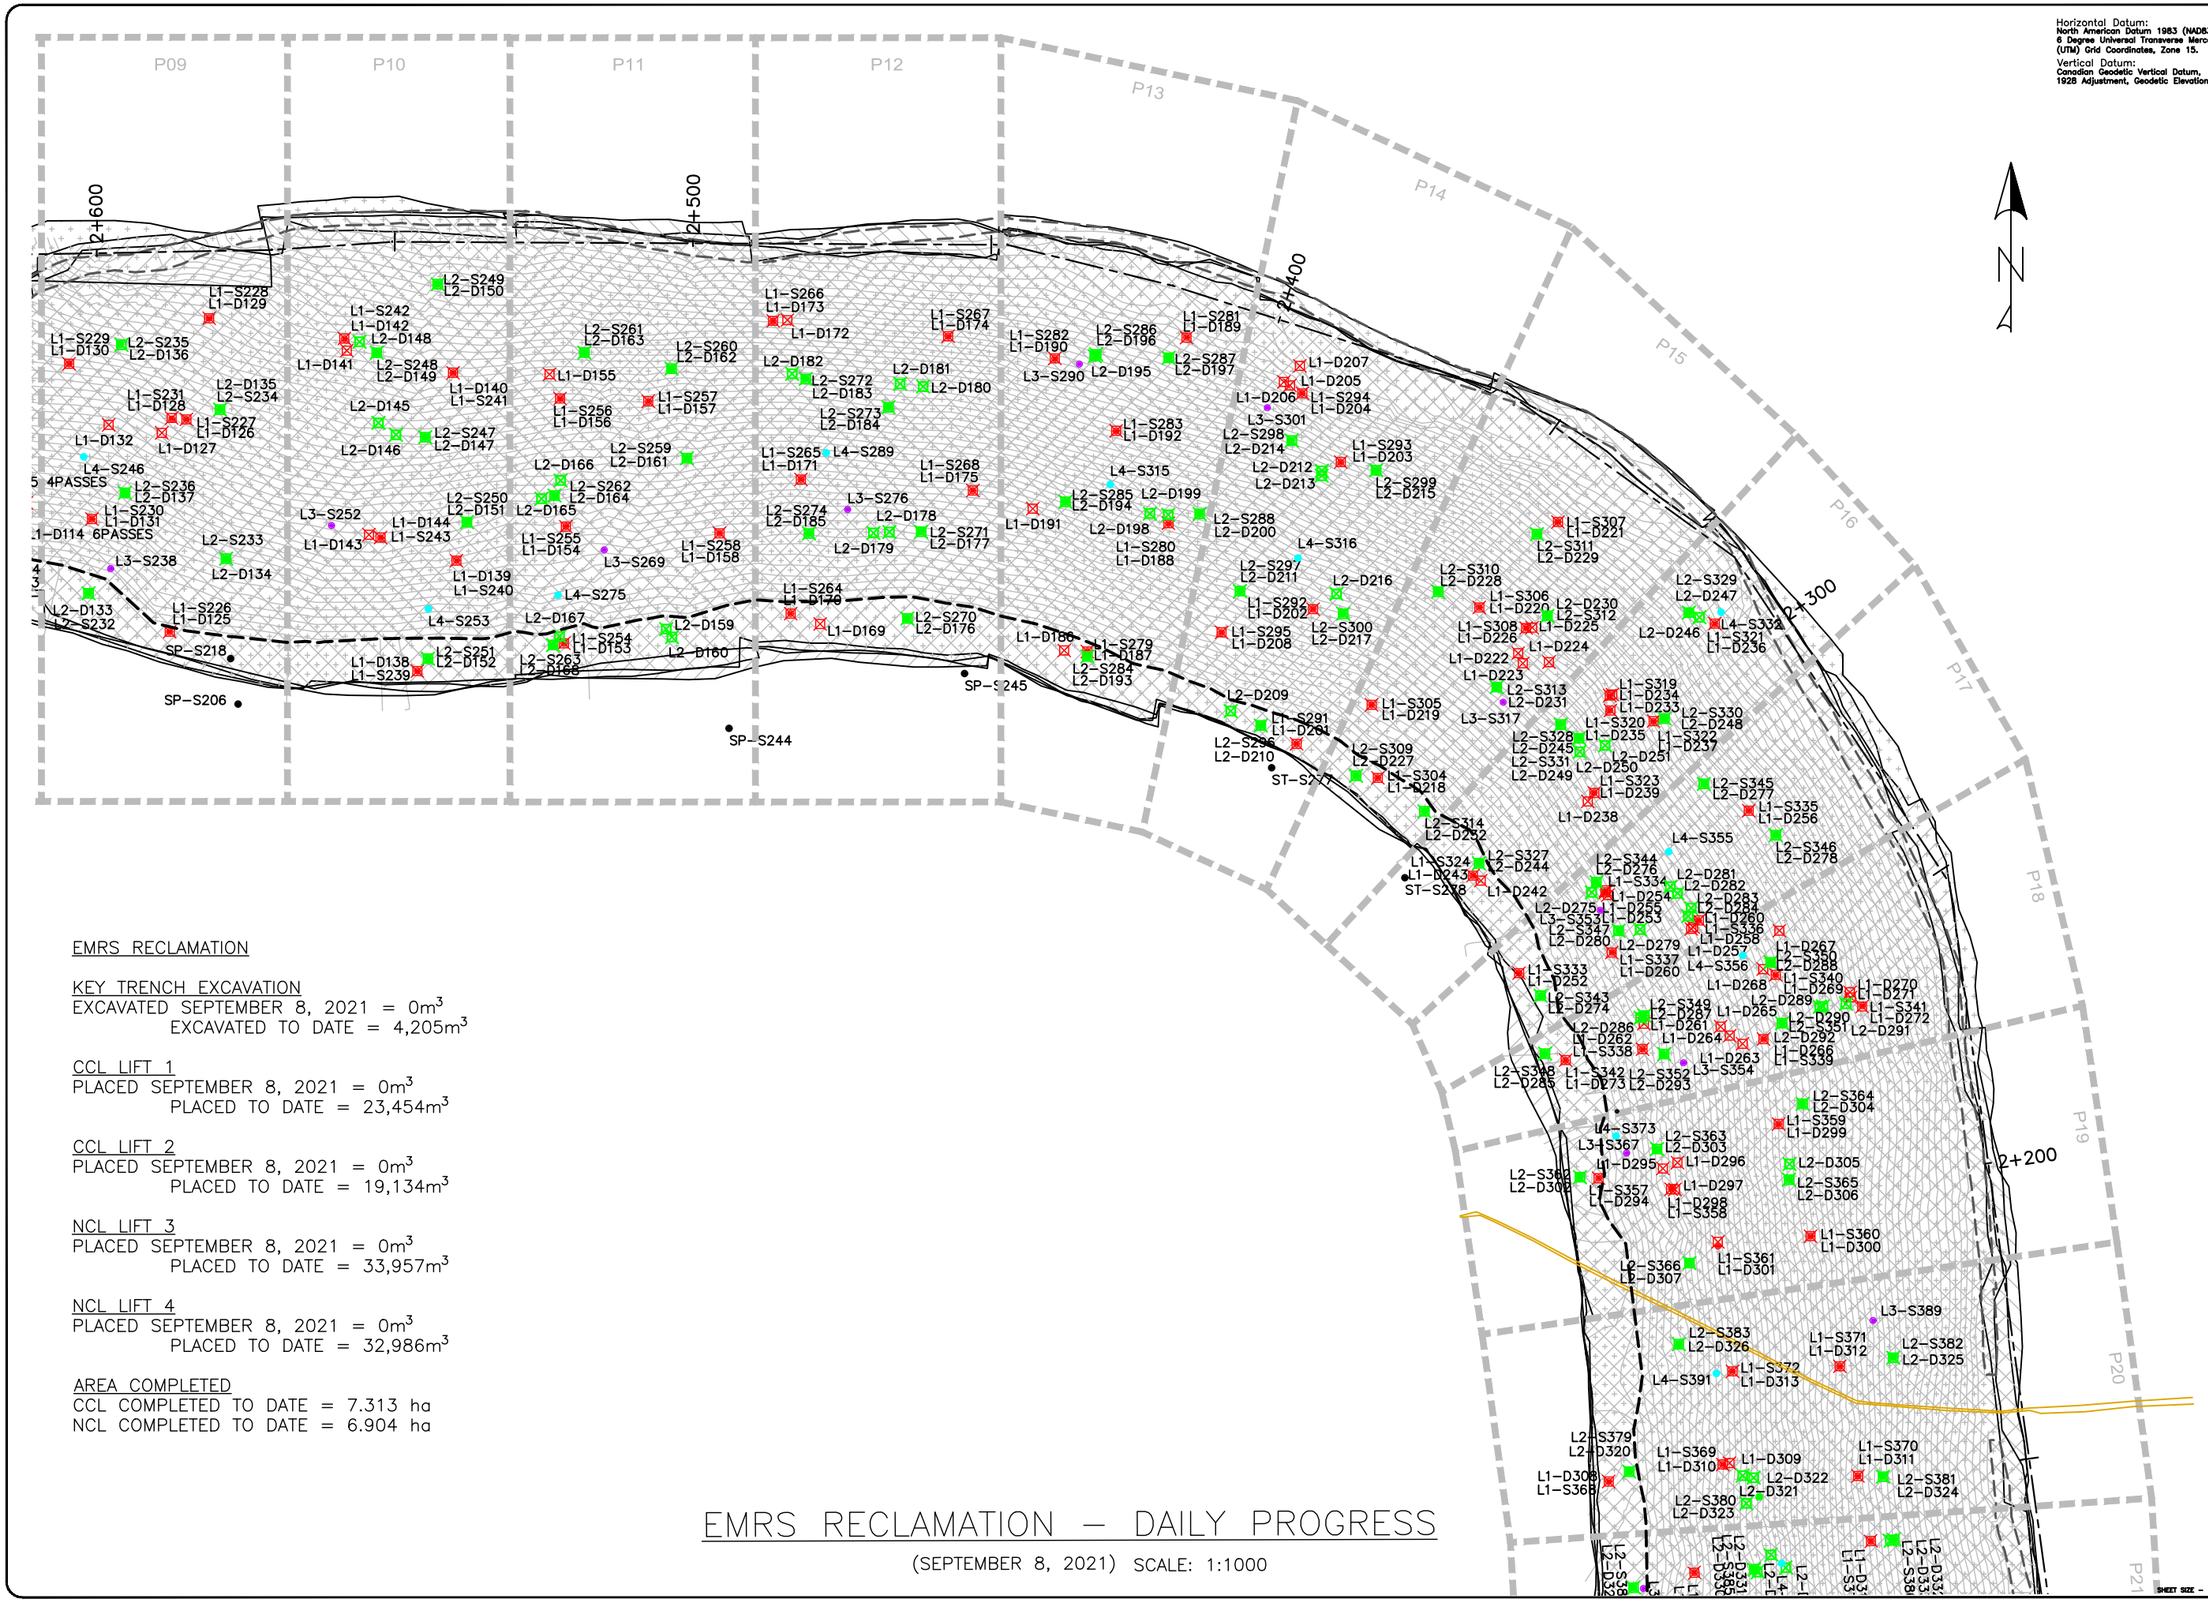

Horizontal Datum:
North American Datum 1983 (NAD83)
6 Degree Universal Transverse Mercator (UTM) Grid Coordinates, Zone 15.

Vertical Datum:
Canadian Geodetic Vertical Datum, 1928 Adjustment, Geodetic Elevations

EMRS RECLAMATION

KEY TRENCH EXCAVATION
EXCAVATED SEPTEMBER 8, 2021 = 0m^3
EXCAVATED TO DATE = 4,205m^3

CCL LIFT 1
PLACED SEPTEMBER 8, 2021 = 0m^3
PLACED TO DATE = 23,454m^3

CCL LIFT 2
PLACED SEPTEMBER 8, 2021 = 0m^3
PLACED TO DATE = 19,134m^3

NCL LIFT 3
PLACED SEPTEMBER 8, 2021 = 0m^3
PLACED TO DATE = 33,957m^3

NCL LIFT 4
PLACED SEPTEMBER 8, 2021 = 0m^3
PLACED TO DATE = 32,986m^3

AREA COMPLETED
CCL COMPLETED TO DATE = 7.313 ha
NCL COMPLETED TO DATE = 6.904 ha

EMRS RECLAMATION – DAILY PROGRESS

(SEPTEMBER 8, 2021) SCALE: 1:1000

TULLOCH ENGINEERING

DESIGNER

REVISIONS

DATE	REMARKS

LEGEND

- CCL LIFT #1
- CCL LIFT #2
- NCL LIFT #3
- NCL LIFT #4
- KEY TRENCH
- LIFT #1 COMP. TEST SAMPLE
- LIFT #2 COMP. TEST SAMPLE
- LIFT #3 COMP. TEST SAMPLE
- LIFT #4 COMP. TEST SAMPLE
- VWP WIRE
- VWP WIRE BURRITO
- PLACED TODAY
- CCL LIFT 2 PLACED TODAY

PROJECT TITLE
NEW GOLD INC
RAINY RIVER
PROJECT


DRAWING TITLE
2021 EMRS
RECLAMATION

PURPOSE
DAILY PROGRESS

DATE	SEPTEMBER 8, 2021
DRAWN	JTS
CHECKED	
SCALE	NTS
ISSUED FOR TENDER	
ISSUED FOR CONSTRUCTION	

DWG. No.	PROJECT No.	PHASE No.
D-2	19-1138	115

SHEET SIZE - 11" X 17"

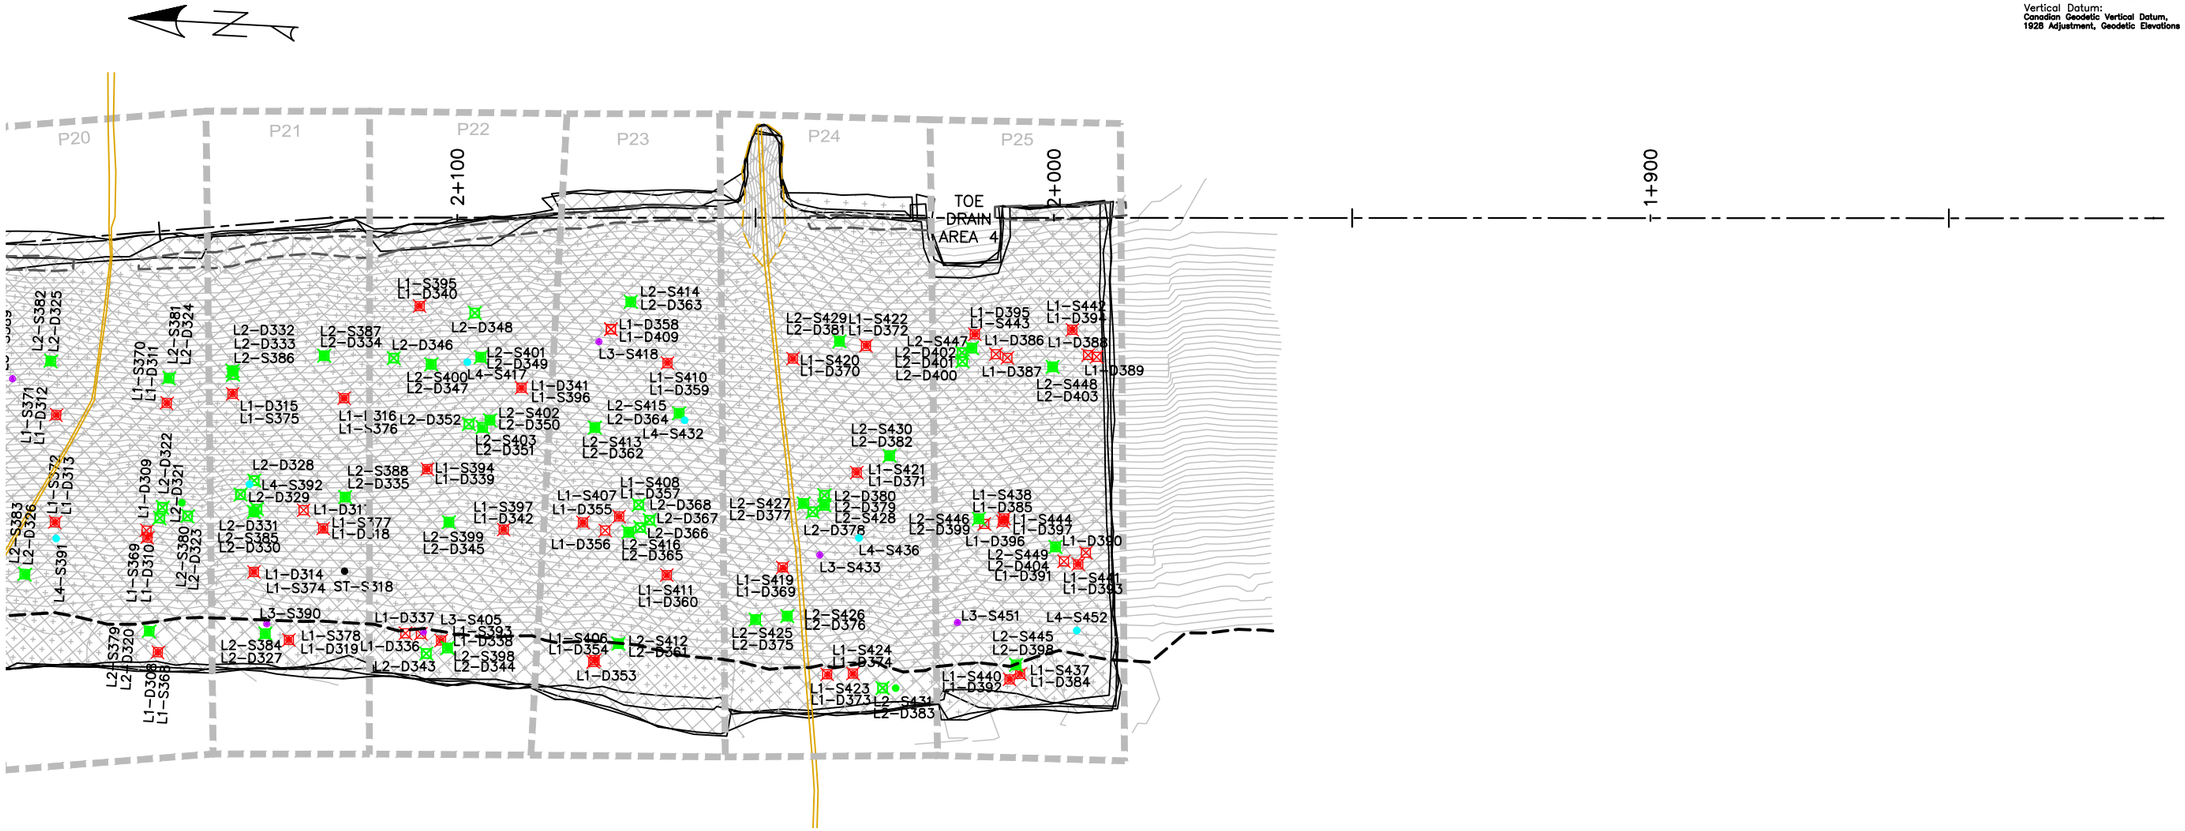

Horizontal Datum:
North American Datum 1983 (NAD83)
6 Degree Universal Transverse Mercator (UTM) Grid Coordinates, Zone 15.

Vertical Datum:
Canadian Geodetic Vertical Datum, 1928 Adjustment, Geodetic Elevations

EMRS RECLAMATION

KEY TRENCH EXCAVATION
EXCAVATED SEPTEMBER 8, 2021 = 0m^3
EXCAVATED TO DATE = 4,205m^3

CCL LIFT 1
PLACED SEPTEMBER 8, 2021 = 0m^3
PLACED TO DATE = 23,454m^3

CCL LIFT 2
PLACED SEPTEMBER 8, 2021 = 0m^3
PLACED TO DATE = 19,134m^3

NCL LIFT 3
PLACED SEPTEMBER 8, 2021 = 0m^3
PLACED TO DATE = 33,957m^3

NCL LIFT 4
PLACED SEPTEMBER 8, 2021 = 0m^3
PLACED TO DATE = 32,986m^3

AREA COMPLETED
CCL COMPLETED TO DATE = 7.313 ha
NCL COMPLETED TO DATE = 6.904 ha

EMRS RECLAMATION – DAILY PROGRESS

(SEPTEMBER 8, 2021) SCALE: 1:1000

TULLOCH ENGINEERING

DESIGNER

REVISIONS

DATE	REMARKS

LEGEND

- CCL LIFT #1
- CCL LIFT #2
- NCL LIFT #3
- NCL LIFT #4
- KEY TRENCH
- LIFT #1 COMP. TEST SAMPLE
- LIFT #2 COMP. TEST SAMPLE
- LIFT #3 COMP. TEST SAMPLE
- LIFT #4 COMP. TEST SAMPLE
- VWP WIRE
- VWP WIRE BURRITO
- PLACED TODAY
- CCL LIFT 2 PLACED TODAY

PROJECT TITLE
NEW GOLD INC
RAINY RIVER
PROJECT

DRAWING TITLE
2021 EMRS
RECLAMATION

PURPOSE
DAILY PROGRESS

DATE	SEPTEMBER 8, 2021
DRAWN	JTS
CHECKED	
SCALE	NTS
ISSUED FOR TENDER	
ISSUED FOR CONSTRUCTION	

DWG. No.	PROJECT No.	PHASE No.
D-3	19-1138	115

SHEET SIZE - 11" X 17"



Horizontal Datum:
North American Datum 1983 (NAD83)
6 Degree Universal Transverse Mercator (UTM) Grid Coordinates, Zone 15.

Vertical Datum:
Canadian Geodetic Vertical Datum, 1928 Adjustment, Geodetic Elevations

EMRS RECLAMATION

KEY TRENCH EXCAVATION
EXCAVATED SEPTEMBER 8, 2021 = 0m^3
EXCAVATED TO DATE = 4,205m^3

CCL LIFT 1
PLACED SEPTEMBER 8, 2021 = 0m^3
PLACED TO DATE = 23,454m^3

CCL LIFT 2
PLACED SEPTEMBER 8, 2021 = 0m^3
PLACED TO DATE = 19,134m^3

NCL LIFT 3
PLACED SEPTEMBER 8, 2021 = 0m^3
PLACED TO DATE = 33,957m^3

NCL LIFT 4
PLACED SEPTEMBER 8, 2021 = 0m^3
PLACED TO DATE = 32,986m^3

AREA COMPLETED
CCL COMPLETED TO DATE = 7.313 ha
NCL COMPLETED TO DATE = 6.904 ha

EMRS RECLAMATION – DAILY PROGRESS

(SEPTEMBER 8, 2021) SCALE: 1:1000

TULLOCH ENGINEERING

DESIGNER

REVISIONS

	DATE	REMARKS

LEGEND

- CCL LIFT #1
- CCL LIFT #2
- NCL LIFT #3
- NCL LIFT #4
- KEY TRENCH
- LIFT #1 COMP. TEST SAMPLE
- LIFT #2 COMP. TEST SAMPLE
- LIFT #3 COMP. TEST SAMPLE
- LIFT #4 COMP. TEST SAMPLE
- VWP WIRE
- VWP WIRE BURRITO
- PLACED TODAY
- CCL LIFT 2 PLACED TODAY

PROJECT TITLE
NEW GOLD INC
RAINY RIVER
PROJECT

DRAWING TITLE
2021 EMRS
RECLAMATION


PURPOSE
DAILY PROGRESS

DATE	SEPTEMBER 8, 2021
DRAWN	JTS
CHECKED	
SCALE	NTS
ISSUED FOR TENDER	
ISSUED FOR CONSTRUCTION	


DWG. No.	PROJECT No.	PHASE No.
D-4	19-1138	115

SHEET SIZE - 11" X 17"


2+925.00

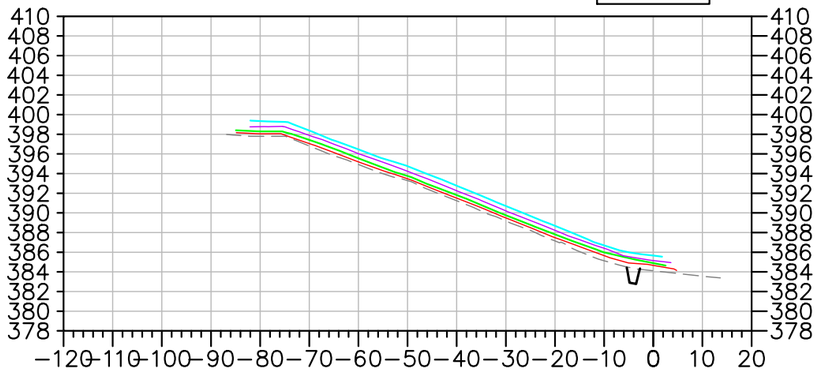


2+900.00

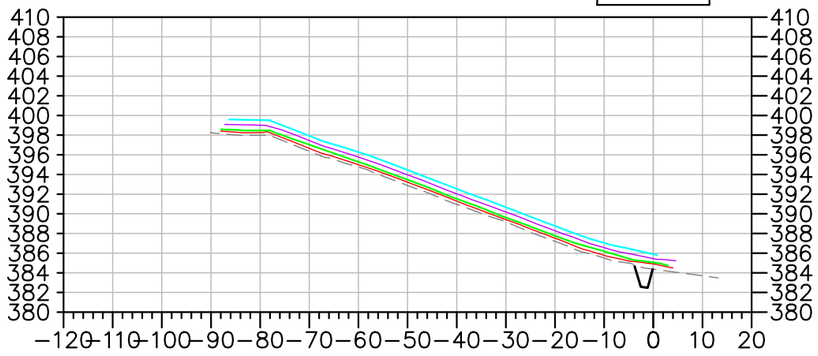


2+800.00

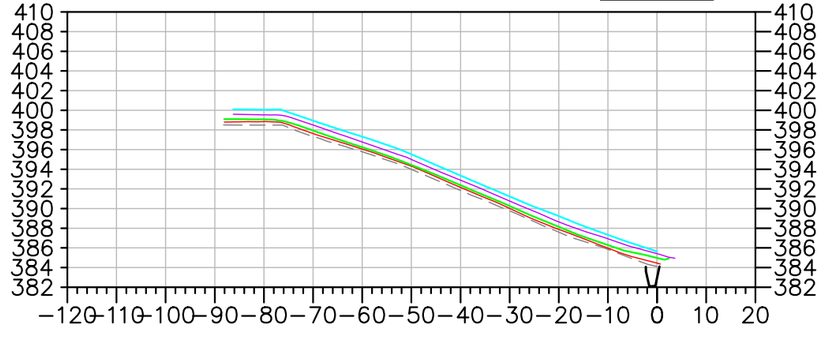


2+700.00

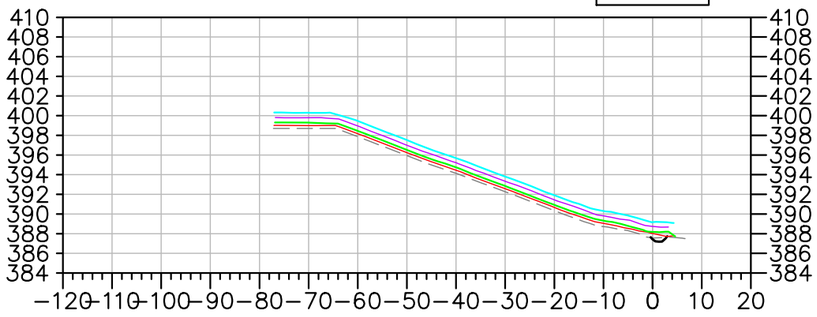


2+600.00

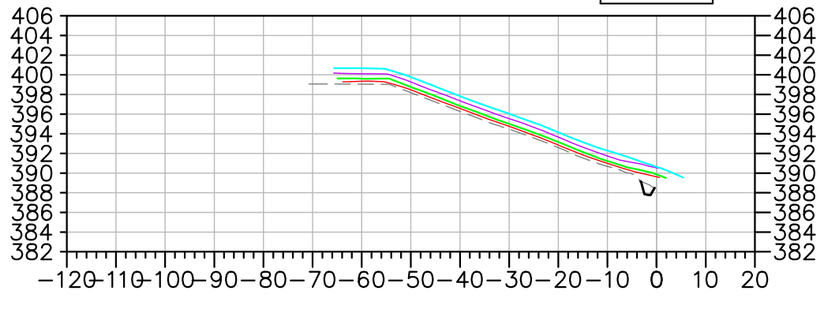

2+500.00

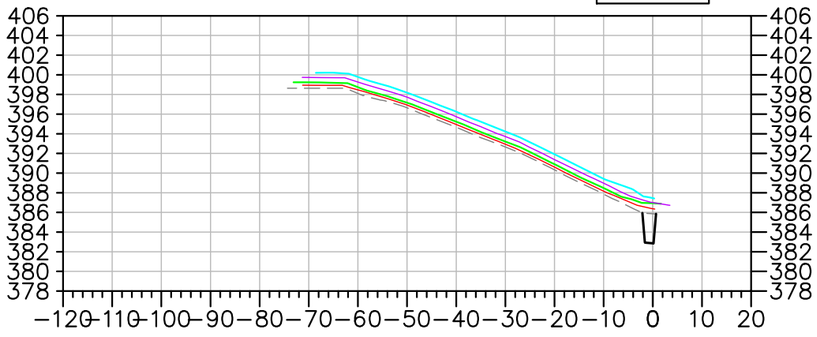

2+400.00

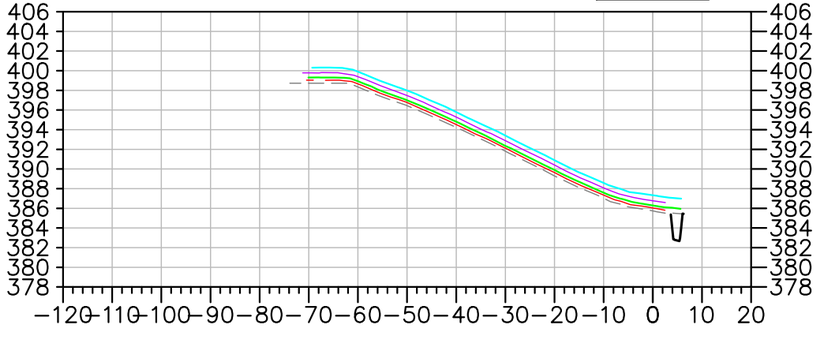

EMRS RECLAMATION – DAILY PROGRESS

(SEPTEMBER 8, 2021) SCALE: N.T.S.

TULLOCH ENGINEERING

DESIGNER

REVISIONS

DATE	REMARKS

LEGEND

- EXISTING ROCK STOCKPILE
- CCL LIFT #1
- CCL LIFT #2
- NCL LIFT #3
- NCL LIFT #4
- KEY TRENCH

Horizontal Datum:
North American Datum 1983 (NAD83)
6 Degree Universal Transverse Mercator (UTM) Grid Coordinates, Zone 15.
Vertical Datum:
Canadian Geodetic Vertical Datum, 1928 Adjustment, Geodetic Elevations

PROJECT TITLE
NEW GOLD INC
RAINY RIVER
PROJECT


DRAWING TITLE
2021 EMRS
RECLAMATION CROSS
SECTIONS


PURPOSE
DAILY PROGRESS


DATE	SEPTEMBER 8, 2021
DRAWN	JTS
CHECKED	
SCALE	NTS
ISSUED FOR TENDER	
ISSUED FOR CONSTRUCTION	


DWG. No.	PROJECT No.	PHASE No.
X-1	19-1138	115

SHEET SIZE – 11" X 17"

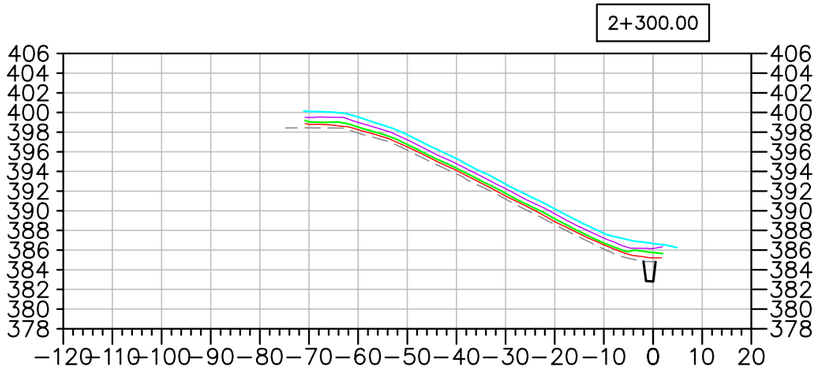

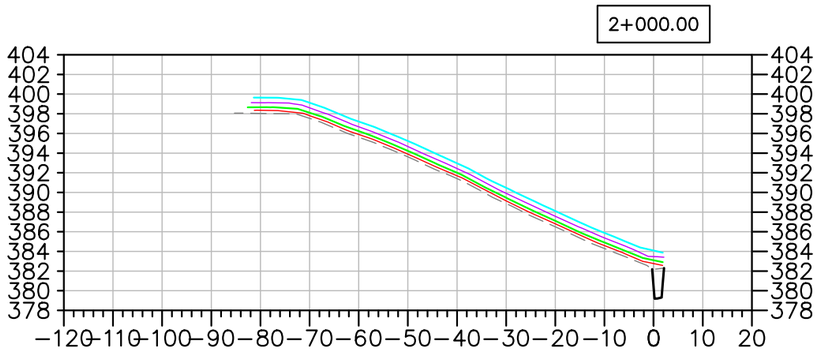

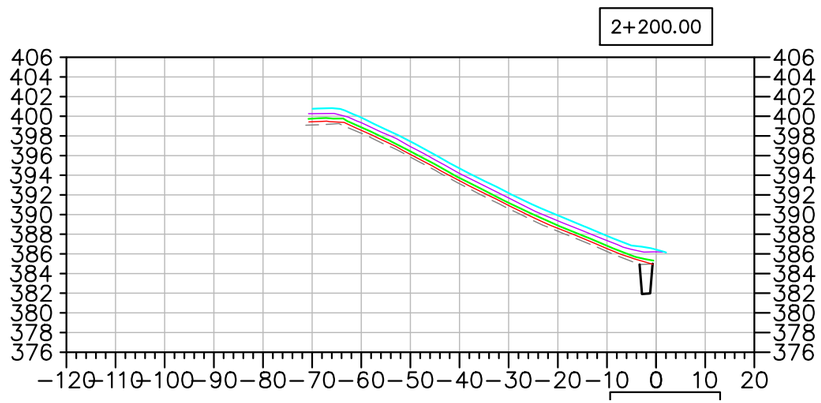

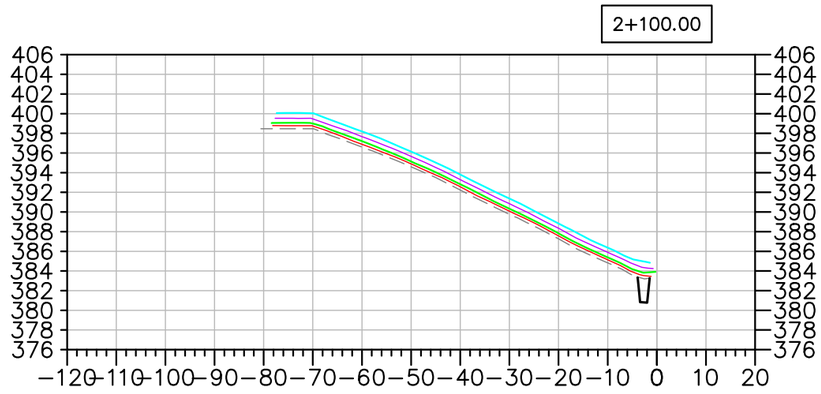

EMRS RECLAMATION – DAILY PROGRESS

(SEPTEMBER 8, 2021) SCALE: N.T.S.

TULLOCH ENGINEERING

DESIGNER

REVISIONS

	DATE	REMARKS

LEGEND

- EXISTING ROCK STOCKPILE
- CCL LIFT #1
- CCL LIFT #2
- NCL LIFT #3
- NCL LIFT #4
- KEY TRENCH

Horizontal Datum:
North American Datum 1983 (NAD83)
6 Degree Universal Transverse Mercator (UTM) Grid Coordinates, Zone 15.

Vertical Datum:
Canadian Geodetic Vertical Datum, 1928 Adjustment, Geodetic Elevations

PROJECT TITLE
NEW GOLD INC
RAINY RIVER PROJECT


DRAWING TITLE
2021 EMRS RECLAMATION CROSS SECTIONS


PURPOSE
DAILY PROGRESS


DATE	SEPTEMBER 8, 2021
DRAWN	JTS
CHECKED	
SCALE	NTS
ISSUED FOR TENDER	
ISSUED FOR CONSTRUCTION	


DWG. No.	PROJECT No.	PHASE No.
X-2	19-1138	115


SHEET SIZE – 11" X 17"

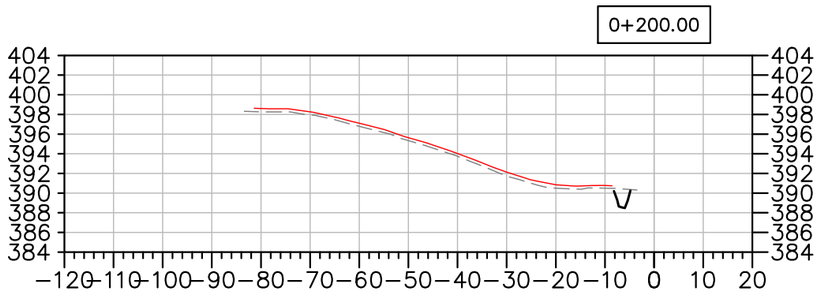


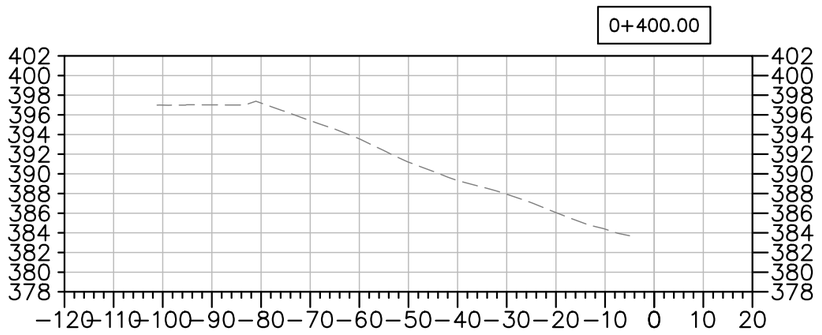

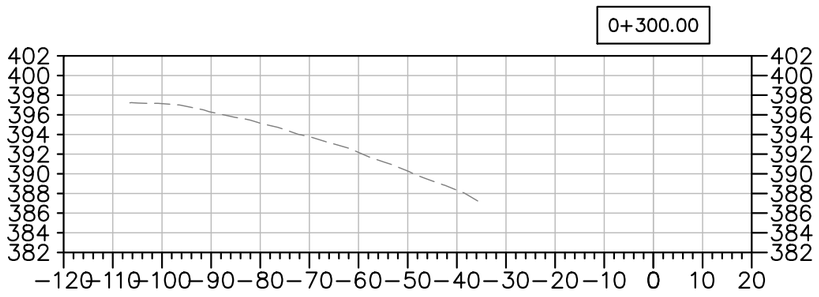

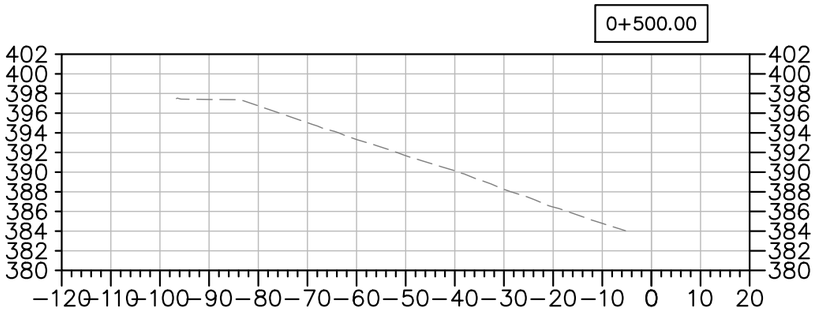

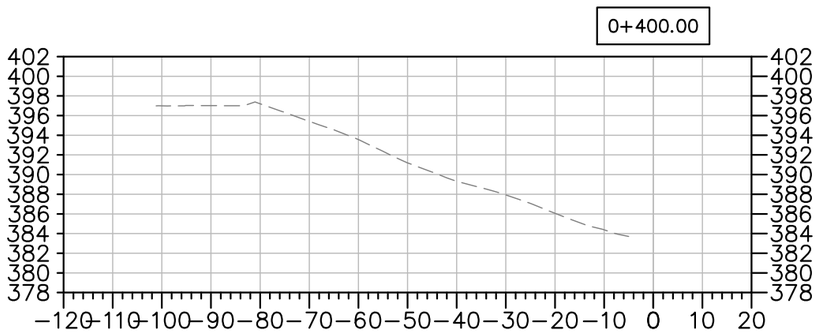

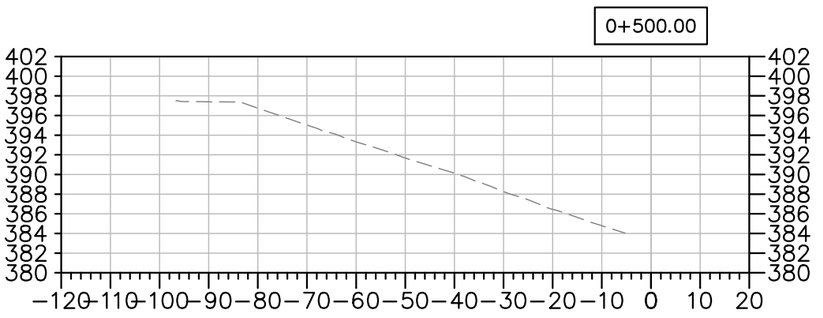

EMRS RECLAMATION – DAILY PROGRESS

(SEPTEMBER 8, 2021) SCALE: N.T.S.

TULLOCH ENGINEERING

DESIGNER

REVISIONS

DATE	REMARKS

LEGEND

- EXISTING ROCK STOCKPILE
- CCL LIFT #1
- CCL LIFT #2
- NCL LIFT #3
- NCL LIFT #4
- KEY TRENCH

Horizontal Datum: North American Datum 1983 (NAD83) 6 Degree Universal Transverse Mercator (UTM) Grid Coordinates, Zone 15.

Vertical Datum: Canadian Geodetic Vertical Datum, 1928 Adjustment, Geodetic Elevations

PROJECT TITLE
NEW GOLD INC
RAINY RIVER
PROJECT

DRAWING TITLE
2021 EMRS
RECLAMATION CROSS
SECTIONS

PURPOSE
DAILY PROGRESS

DATE	SEPTEMBER 8, 2021
DRAWN	JTS
CHECKED	
SCALE	NTS
ISSUED FOR TENDER	
ISSUED FOR CONSTRUCTION	

DWG. No.	PROJECT No.	PHASE No.
X-3	19-1138	115

SHEET SIZE – 11" X 17"

EMRS RECLAMATION

KEY TRENCH EXCAVATION
EXCAVATED SEPTEMBER 9, 2021 = 0m^3
EXCAVATED TO DATE = 4,205m^3

CCL LIFT 1
PLACED SEPTEMBER 9, 2021 = 0m^3
PLACED TO DATE = 23,454m^3


CCL LIFT 2
PLACED SEPTEMBER 9, 2021 = 0m^3
PLACED TO DATE = 19,134m^3

NCL LIFT 3
PLACED SEPTEMBER 9, 2021 = 0m^3
PLACED TO DATE = 33,957m^3

NCL LIFT 4
PLACED SEPTEMBER 9, 2021 = 0m^3
PLACED TO DATE = 32,986m^3

AREA COMPLETED
CCL COMPLETED TO DATE = 7.313 ha
NCL COMPLETED TO DATE = 6.904 ha

Horizontal Datum:
North American Datum 1983 (NAD83)
6 Degree Universal Transverse Mercator (UTM) Grid Coordinates, Zone 15.
Vertical Datum:
Canadian Geodetic Vertical Datum, 1928 Adjustment, Geodetic Elevations

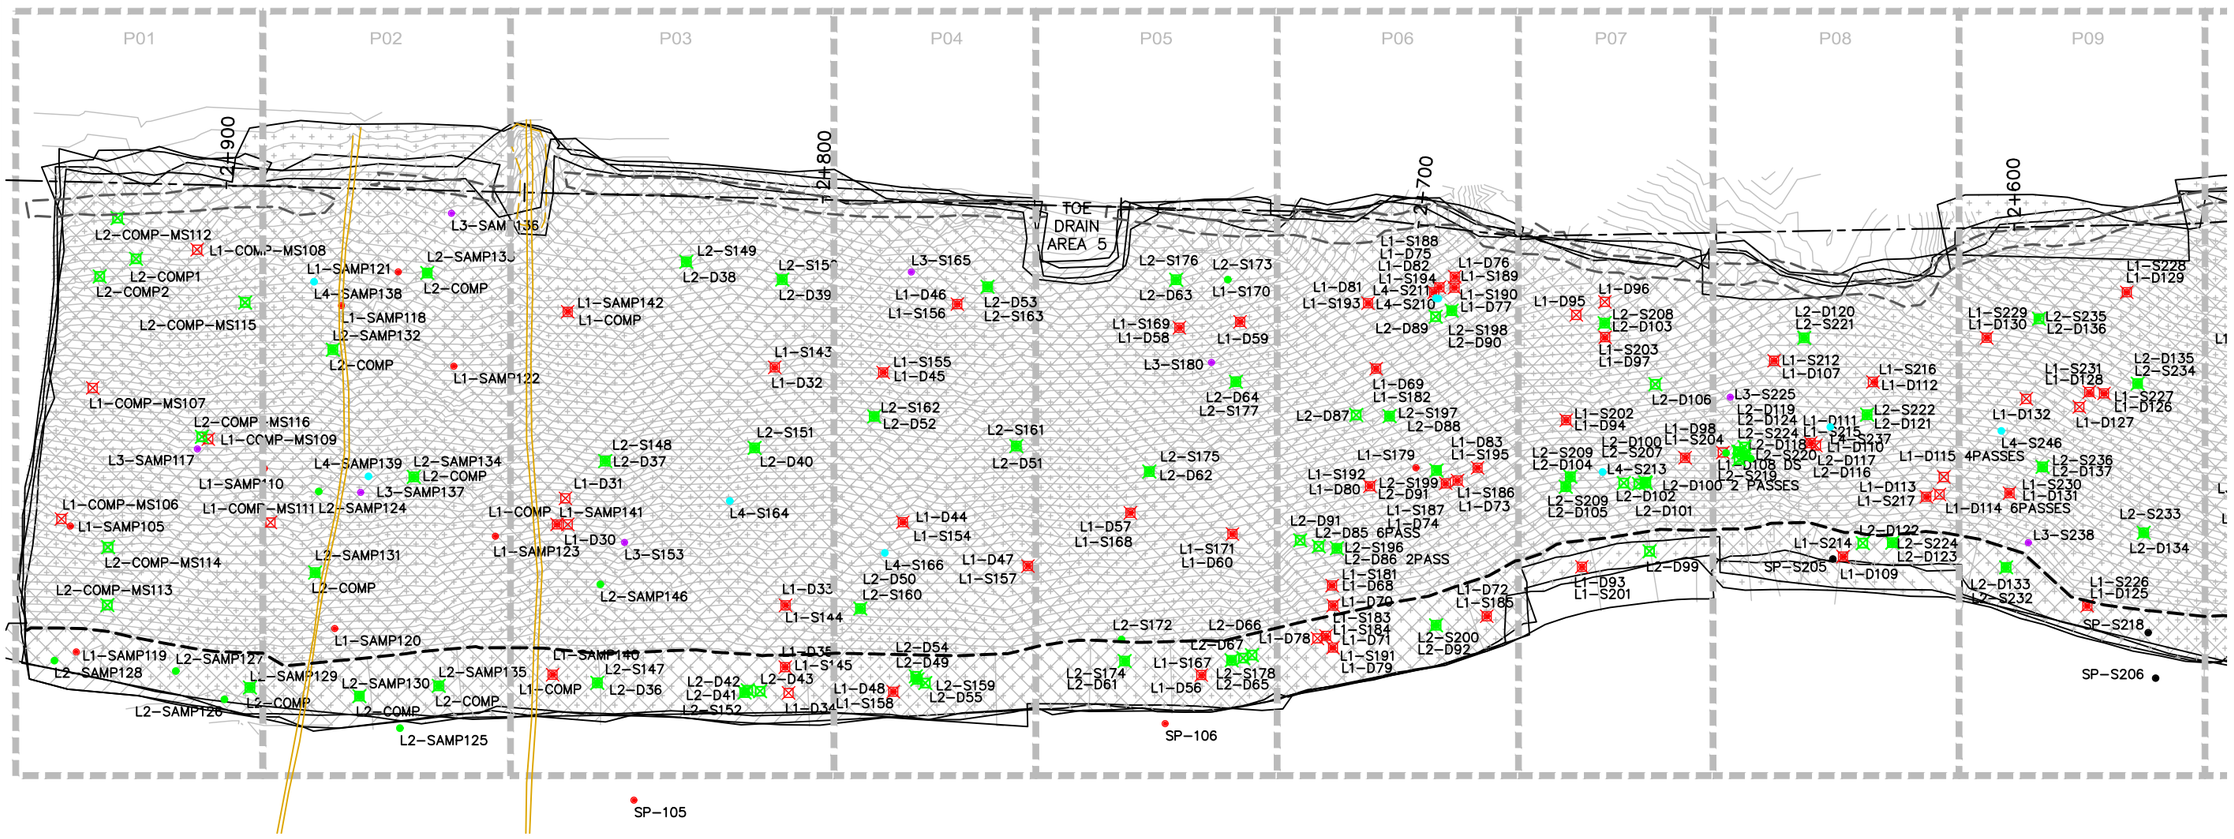

EMRS RECLAMATION – DAILY PROGRESS

(SEPTEMBER 9, 2021) SCALE: 1:1000

SHEET SIZE – 11" X 17"

TULLOCH ENGINEERING

DESIGNER

REVISIONS

	DATE	REMARKS

LEGEND

- CCL LIFT #1
- CCL LIFT #2
- NCL LIFT #3
- NCL LIFT #4
- KEY TRENCH
- LIFT #1 COMP. TEST SAMPLE
- LIFT #2 COMP. TEST SAMPLE
- LIFT #3 COMP. TEST SAMPLE
- LIFT #4 COMP. TEST SAMPLE
- VWP WIRE
- VWP WIRE BURRITO
- PLACED TODAY
- CCL LIFT 2 PLACED TODAY


PROJECT TITLE
NEW GOLD INC
RAINY RIVER
PROJECT

DRAWING TITLE
2021 EMRS
RECLAMATION

PURPOSE
DAILY PROGRESS

DATE	SEPTEMBER 9, 2021
DRAWN	JTS
CHECKED	
SCALE	NTS
ISSUED FOR TENDER	
ISSUED FOR CONSTRUCTION	

DWG. No.	PROJECT No.	PHASE No.
D-1	19-1138	115

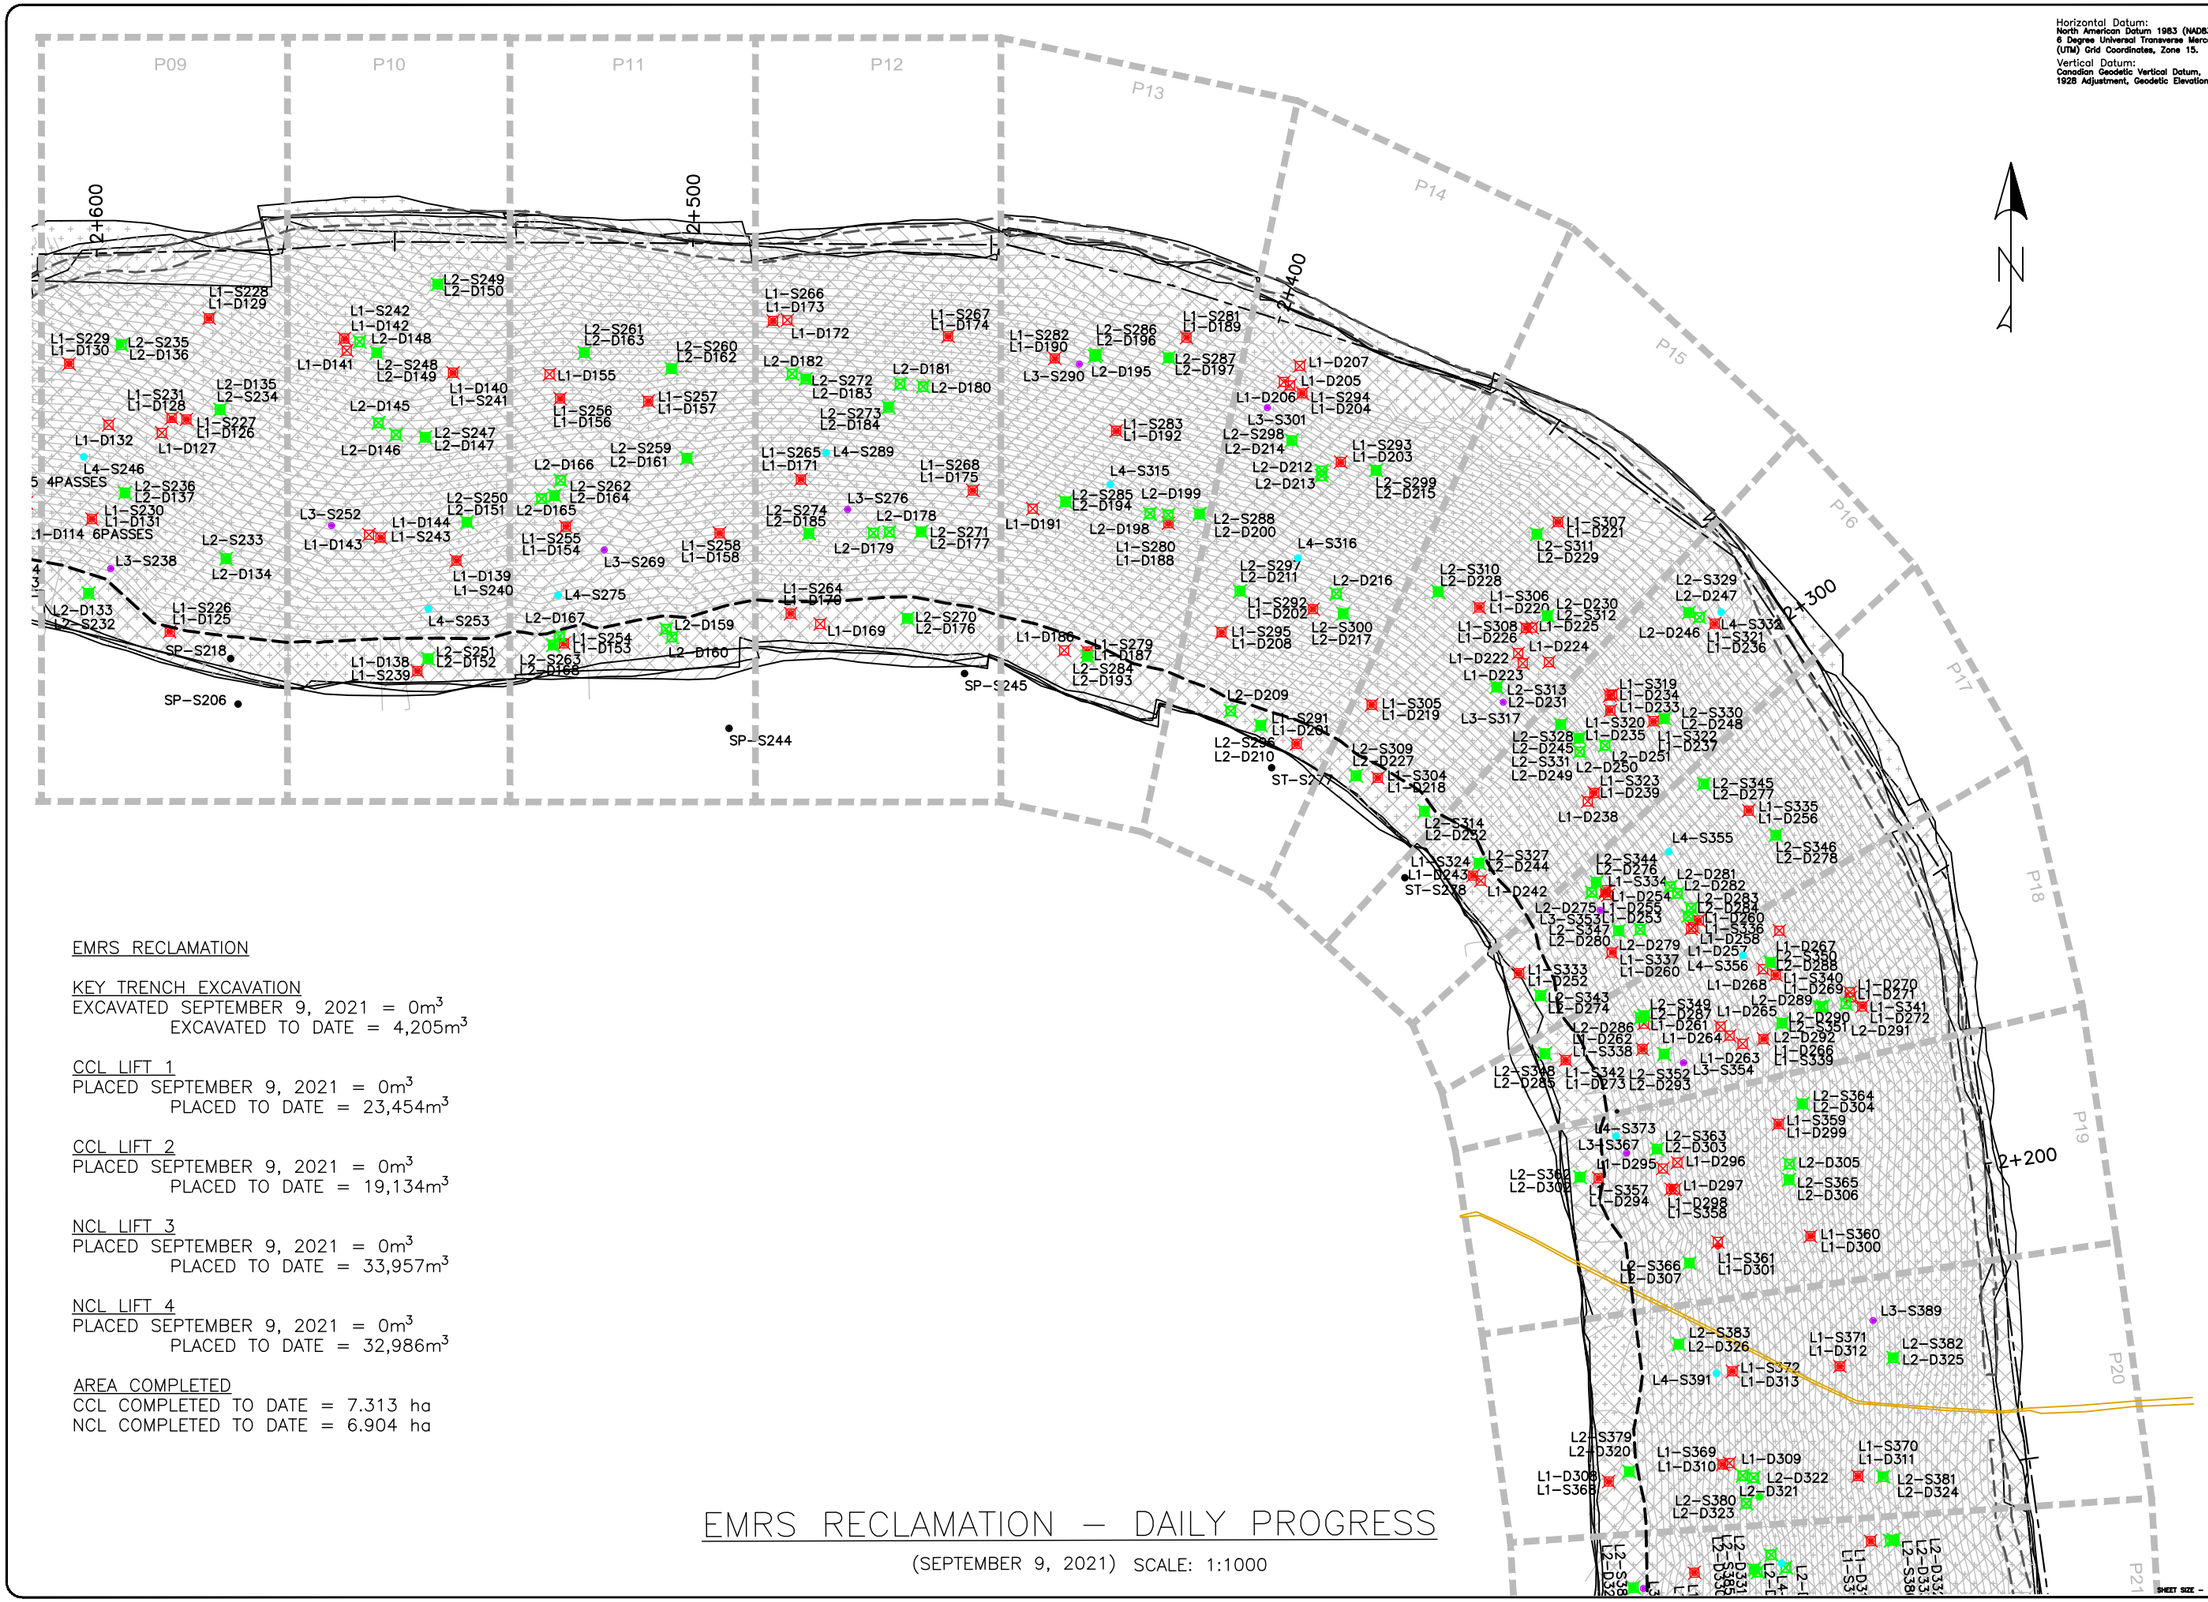

Horizontal Datum:
North American Datum 1983 (NAD83)
6 Degree Universal Transverse Mercator (UTM) Grid Coordinates, Zone 15.

Vertical Datum:
Canadian Geodetic Vertical Datum, 1928 Adjustment, Geodetic Elevations

EMRS RECLAMATION

KEY TRENCH EXCAVATION
EXCAVATED SEPTEMBER 9, 2021 = 0m^3
EXCAVATED TO DATE = 4,205m^3

CCL LIFT 1
PLACED SEPTEMBER 9, 2021 = 0m^3
PLACED TO DATE = 23,454m^3

CCL LIFT 2
PLACED SEPTEMBER 9, 2021 = 0m^3
PLACED TO DATE = 19,134m^3

NCL LIFT 3
PLACED SEPTEMBER 9, 2021 = 0m^3
PLACED TO DATE = 33,957m^3

NCL LIFT 4
PLACED SEPTEMBER 9, 2021 = 0m^3
PLACED TO DATE = 32,986m^3

AREA COMPLETED
CCL COMPLETED TO DATE = 7.313 ha
NCL COMPLETED TO DATE = 6.904 ha

EMRS RECLAMATION – DAILY PROGRESS

(SEPTEMBER 9, 2021) SCALE: 1:1000

TULLOCH ENGINEERING

DESIGNER

REVISIONS

DATE	REMARKS

LEGEND

- CCL LIFT #1
- CCL LIFT #2
- NCL LIFT #3
- NCL LIFT #4
- KEY TRENCH
- LIFT #1 COMP. TEST SAMPLE
- LIFT #2 COMP. TEST SAMPLE
- LIFT #3 COMP. TEST SAMPLE
- LIFT #4 COMP. TEST SAMPLE
- VWP WIRE
- VWP WIRE BURRITO
- PLACED TODAY
- CCL LIFT 2 PLACED TODAY

PROJECT TITLE
NEW GOLD INC
RAINY RIVER
PROJECT


DRAWING TITLE
2021 EMRS
RECLAMATION

PURPOSE
DAILY PROGRESS

DATE	SEPTEMBER 9, 2021
DRAWN	JTS
CHECKED	
SCALE	NTS
ISSUED FOR TENDER	
ISSUED FOR CONSTRUCTION	

DWG. No.	PROJECT No.	PHASE No.
D-2	19-1138	115

SHEET SIZE - 11" X 17"

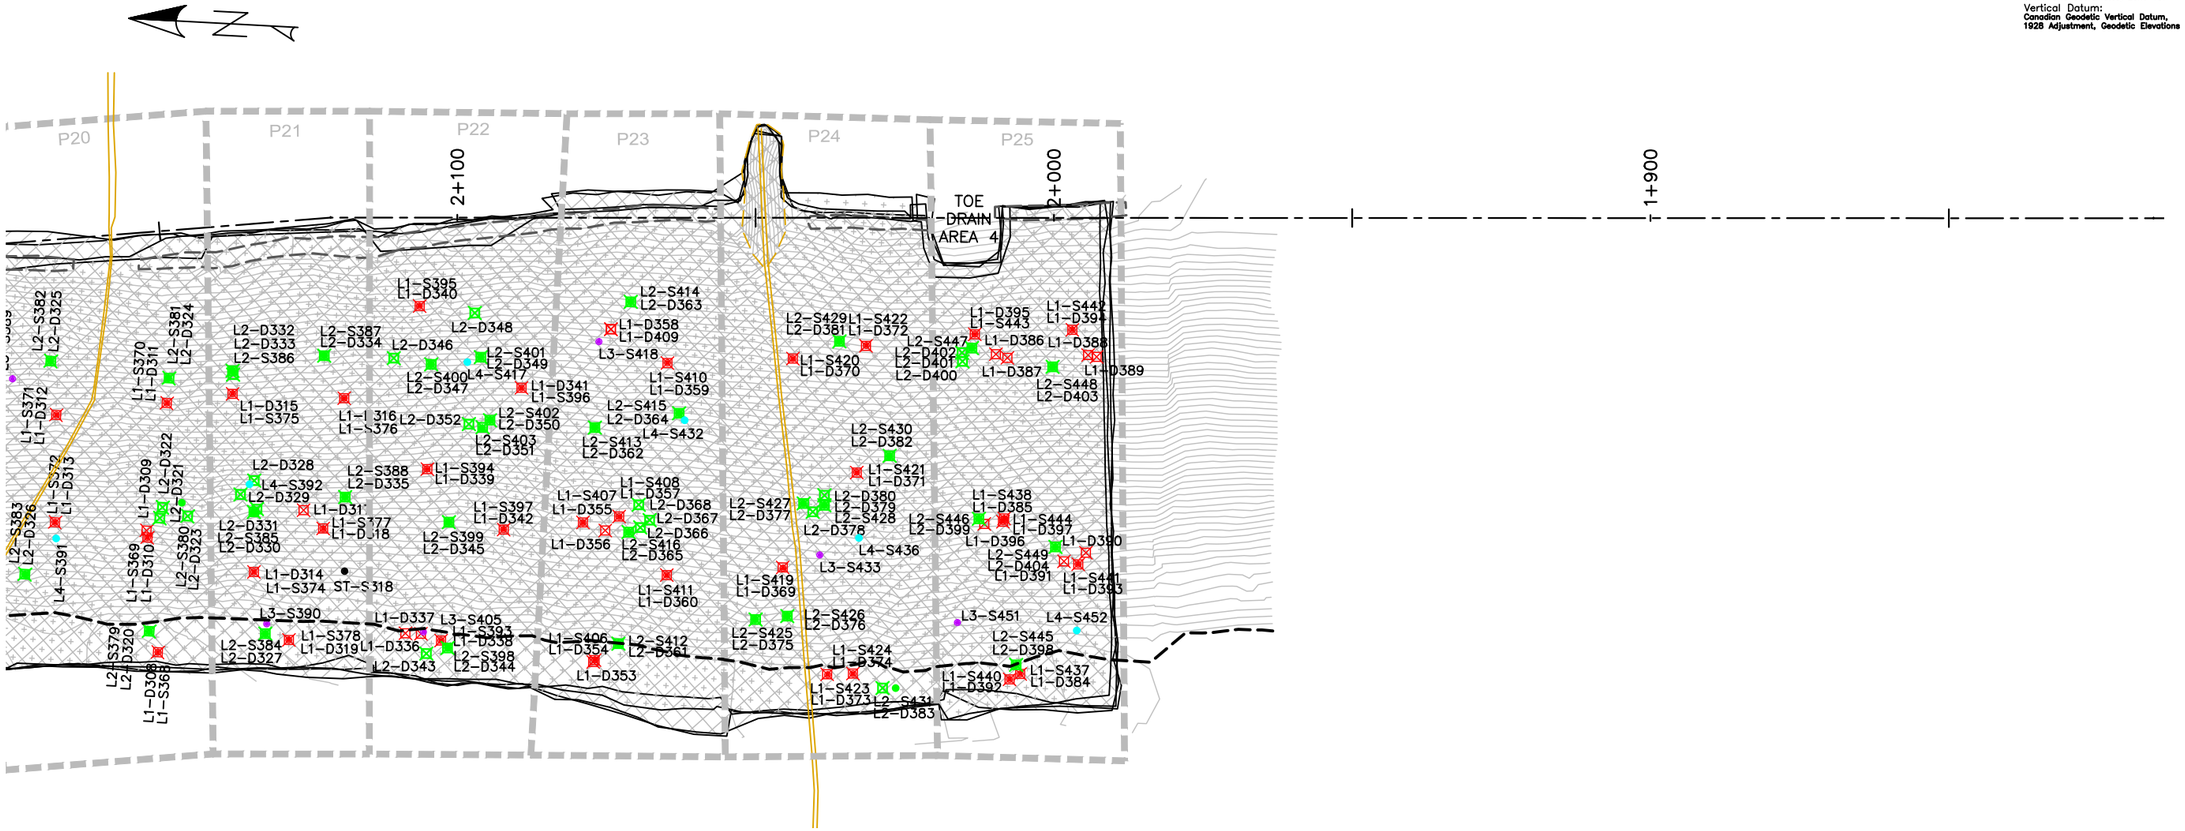

Horizontal Datum:
North American Datum 1983 (NAD83)
6 Degree Universal Transverse Mercator (UTM) Grid Coordinates, Zone 15.

Vertical Datum:
Canadian Geodetic Vertical Datum, 1928 Adjustment, Geodetic Elevations

EMRS RECLAMATION

KEY TRENCH EXCAVATION
EXCAVATED SEPTEMBER 9, 2021 = 0m^3
EXCAVATED TO DATE = 4,205m^3

CCL LIFT 1
PLACED SEPTEMBER 9, 2021 = 0m^3
PLACED TO DATE = 23,454m^3

CCL LIFT 2
PLACED SEPTEMBER 9, 2021 = 0m^3
PLACED TO DATE = 19,134m^3

NCL LIFT 3
PLACED SEPTEMBER 9, 2021 = 0m^3
PLACED TO DATE = 33,957m^3

NCL LIFT 4
PLACED SEPTEMBER 9, 2021 = 0m^3
PLACED TO DATE = 32,986m^3

AREA COMPLETED
CCL COMPLETED TO DATE = 7.313 ha
NCL COMPLETED TO DATE = 6.904 ha

EMRS RECLAMATION – DAILY PROGRESS

(SEPTEMBER 9, 2021) SCALE: 1:1000

TULLOCH ENGINEERING

DESIGNER

REVISIONS

DATE	REMARKS

LEGEND

- CCL LIFT #1
- CCL LIFT #2
- NCL LIFT #3
- NCL LIFT #4
- KEY TRENCH
- LIFT #1 COMP. TEST SAMPLE
- LIFT #2 COMP. TEST SAMPLE
- LIFT #3 COMP. TEST SAMPLE
- LIFT #4 COMP. TEST SAMPLE
- VWP WIRE
- VWP WIRE BURRITO
- PLACED TODAY
- CCL LIFT 2 PLACED TODAY

PROJECT TITLE
NEW GOLD INC
RAINY RIVER
PROJECT

DRAWING TITLE
2021 EMRS
RECLAMATION

PURPOSE
DAILY PROGRESS

DATE	SEPTEMBER 9, 2021
DRAWN	JTS
CHECKED	
SCALE	NTS
ISSUED FOR TENDER	
ISSUED FOR CONSTRUCTION	

DWG. No.	PROJECT No.	PHASE No.
D-3	19-1138	115

SHEET SIZE - 11" X 17"



Horizontal Datum:
North American Datum 1983 (NAD83)
6 Degree Universal Transverse Mercator (UTM) Grid Coordinates, Zone 15.

Vertical Datum:
Canadian Geodetic Vertical Datum, 1928 Adjustment, Geodetic Elevations

EMRS RECLAMATION

KEY TRENCH EXCAVATION
EXCAVATED SEPTEMBER 9, 2021 = 0m^3
EXCAVATED TO DATE = 4,205m^3

CCL LIFT 1
PLACED SEPTEMBER 9, 2021 = 0m^3
PLACED TO DATE = 23,454m^3

CCL LIFT 2
PLACED SEPTEMBER 9, 2021 = 0m^3
PLACED TO DATE = 19,134m^3

NCL LIFT 3
PLACED SEPTEMBER 9, 2021 = 0m^3
PLACED TO DATE = 33,957m^3

NCL LIFT 4
PLACED SEPTEMBER 9, 2021 = 0m^3
PLACED TO DATE = 32,986m^3

AREA COMPLETED
CCL COMPLETED TO DATE = 7.313 ha
NCL COMPLETED TO DATE = 6.904 ha

EMRS RECLAMATION – DAILY PROGRESS

(SEPTEMBER 9, 2021) SCALE: 1:1000

TULLOCH ENGINEERING

DESIGNER

REVISIONS

	DATE	REMARKS

LEGEND

- CCL LIFT #1
- CCL LIFT #2
- NCL LIFT #3
- NCL LIFT #4
- KEY TRENCH
- LIFT #1 COMP. TEST
- LIFT #1 SAMPLE
- LIFT #2 COMP. TEST
- LIFT #2 SAMPLE
- LIFT #3 COMP. TEST
- LIFT #3 SAMPLE
- LIFT #4 COMP. TEST
- LIFT #4 SAMPLE
- VWP WIRE
- VWP WIRE BURRITO
- PLACED TODAY
- CCL LIFT 2 PLACED TODAY

PROJECT TITLE
NEW GOLD INC
RAINY RIVER
PROJECT

DRAWING TITLE
2021 EMRS
RECLAMATION


PURPOSE
DAILY PROGRESS

DATE SEPTEMBER 9, 2021
DRAWN JTS
CHECKED
SCALE NTS
ISSUED FOR TENDER
ISSUED FOR CONSTRUCTION


DWG. No. D-4 | PROJECT No. 19-1138 | PHASE No. 115

SHEET SIZE - 11" X 17"


2+925.00

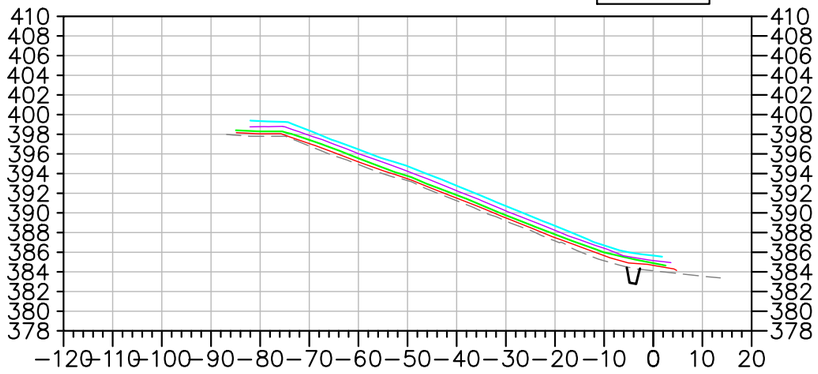


2+900.00

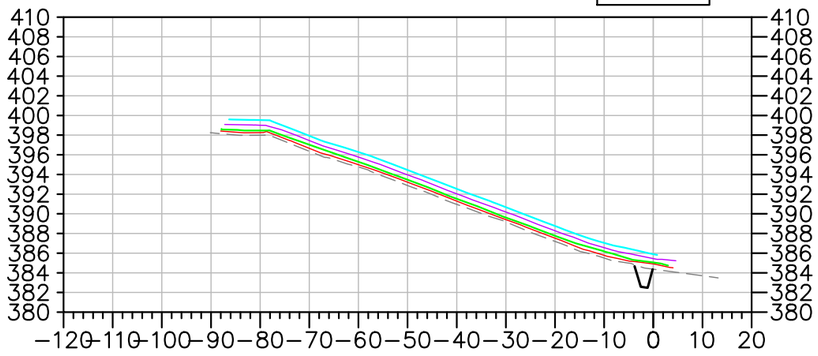


2+800.00

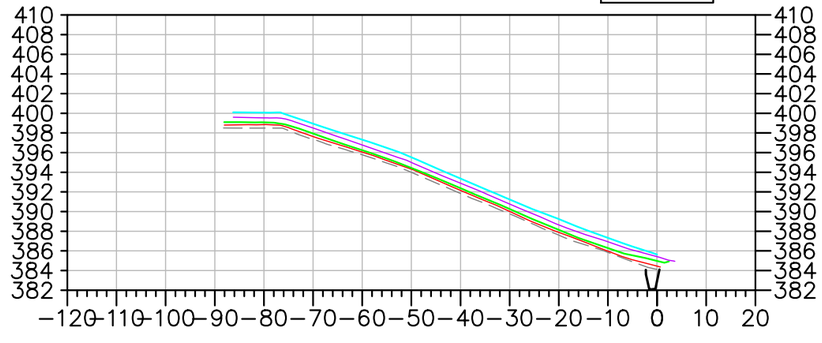


2+700.00

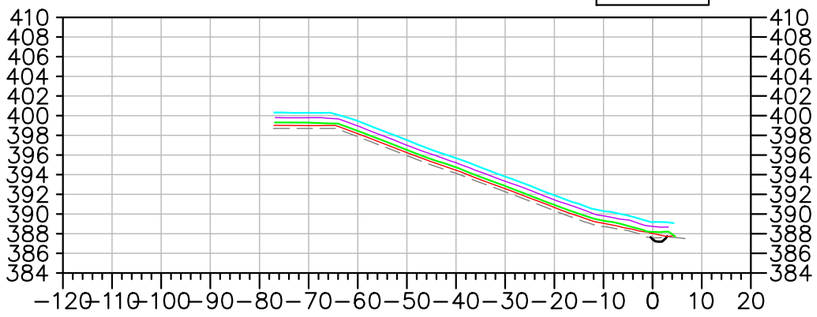


2+600.00

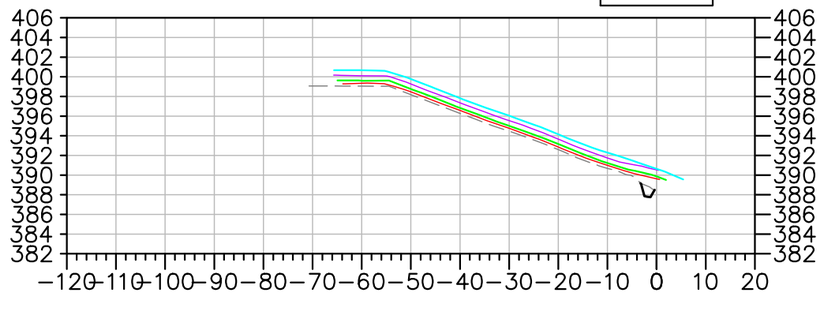

2+500.00

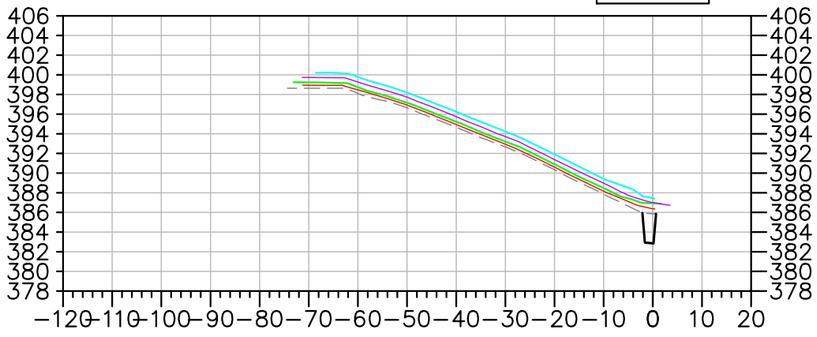

2+400.00

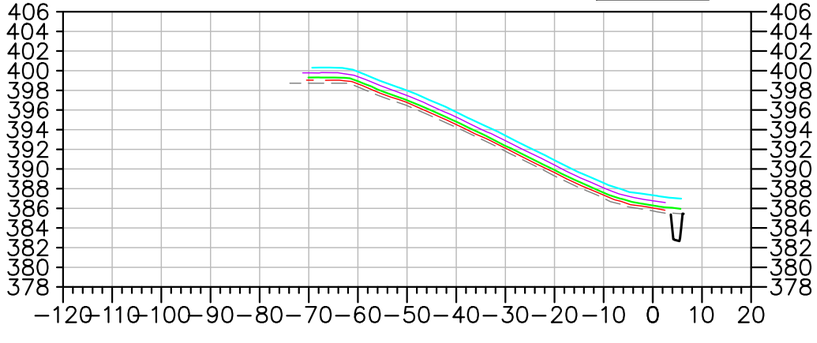

EMRS RECLAMATION – DAILY PROGRESS

(SEPTEMBER 9, 2021) SCALE: N.T.S.

TULLOCH ENGINEERING

DESIGNER

REVISIONS

DATE	REMARKS

LEGEND

- EXISTING ROCK STOCKPILE
- CCL LIFT #1
- CCL LIFT #2
- NCL LIFT #3
- NCL LIFT #4
- KEY TRENCH

Horizontal Datum:
North American Datum 1983 (NAD83)
6 Degree Universal Transverse Mercator (UTM) Grid Coordinates, Zone 15.
Vertical Datum:
Canadian Geodetic Vertical Datum, 1928 Adjustment, Geodetic Elevations

PROJECT TITLE
NEW GOLD INC
RAINY RIVER
PROJECT


DRAWING TITLE
2021 EMRS
RECLAMATION CROSS
SECTIONS


PURPOSE
DAILY PROGRESS


DATE	SEPTEMBER 9, 2021
DRAWN	JTS
CHECKED	
SCALE	NTS
ISSUED FOR TENDER	
ISSUED FOR CONSTRUCTION	


DWG. No.	PROJECT No.	PHASE No.
X-1	19-1138	115

SHEET SIZE – 11" X 17"

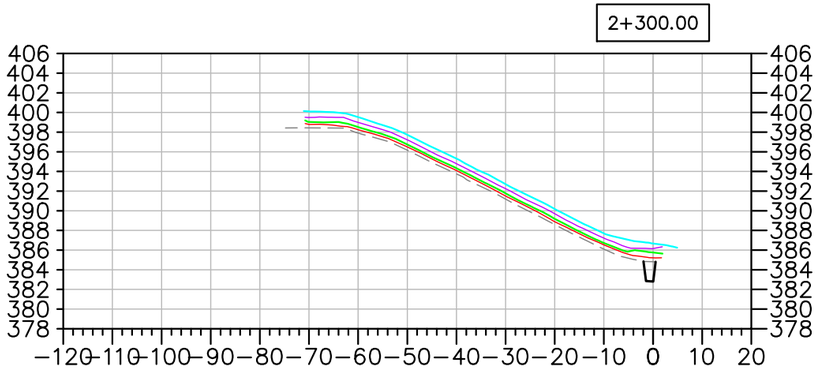

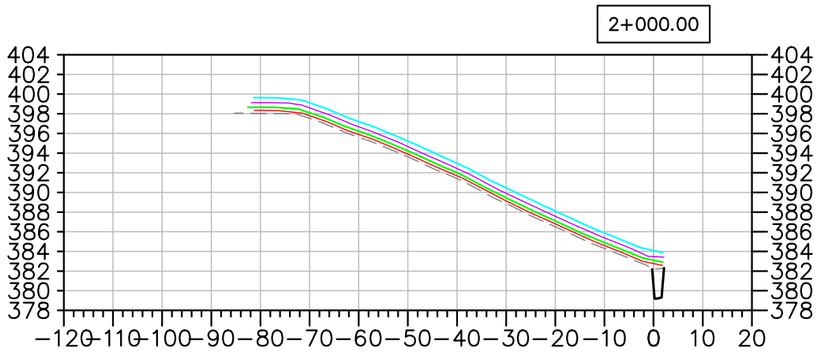

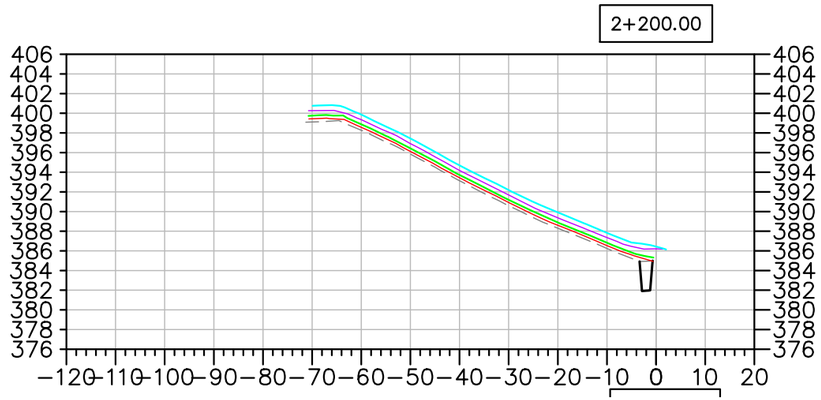

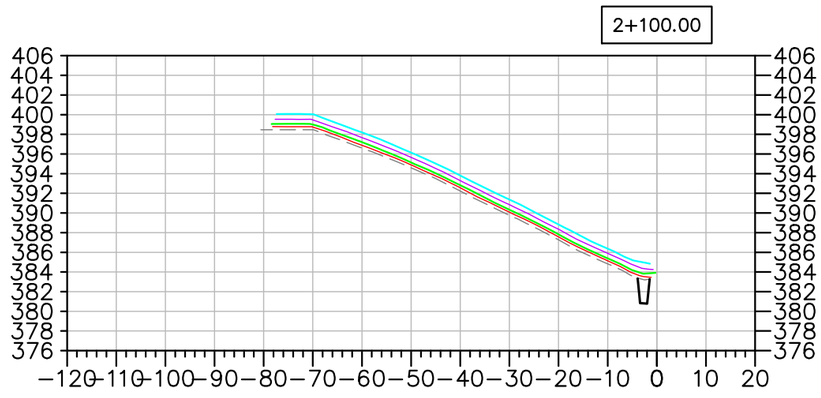

EMRS RECLAMATION – DAILY PROGRESS

(SEPTEMBER 9, 2021) SCALE: N.T.S.

TULLOCH ENGINEERING

DESIGNER

REVISIONS

	DATE	REMARKS

LEGEND

- EXISTING ROCK STOCKPILE
- CCL LIFT #1
- CCL LIFT #2
- NCL LIFT #3
- NCL LIFT #4
- KEY TRENCH

Horizontal Datum:
North American Datum 1983 (NAD83)
6 Degree Universal Transverse Mercator (UTM) Grid Coordinates, Zone 15.

Vertical Datum:
Canadian Geodetic Vertical Datum, 1928 Adjustment, Geodetic Elevations

PROJECT TITLE
NEW GOLD INC
RAINY RIVER PROJECT


DRAWING TITLE
2021 EMRS RECLAMATION CROSS SECTIONS


PURPOSE
DAILY PROGRESS


DATE	SEPTEMBER 9, 2021
DRAWN	JTS
CHECKED	
SCALE	NTS
ISSUED FOR TENDER	
ISSUED FOR CONSTRUCTION	


DWG. No.	PROJECT No.	PHASE No.
X-2	19-1138	115


SHEET SIZE – 11" X 17"

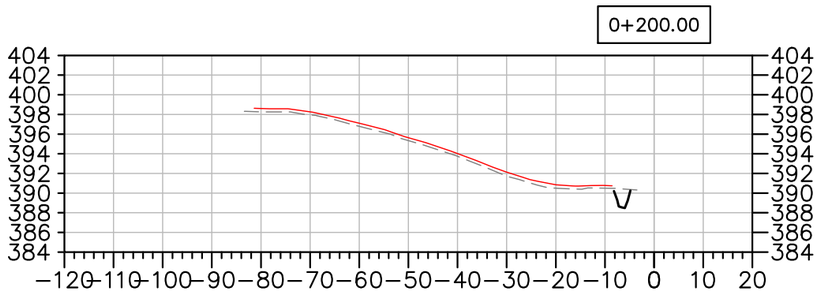


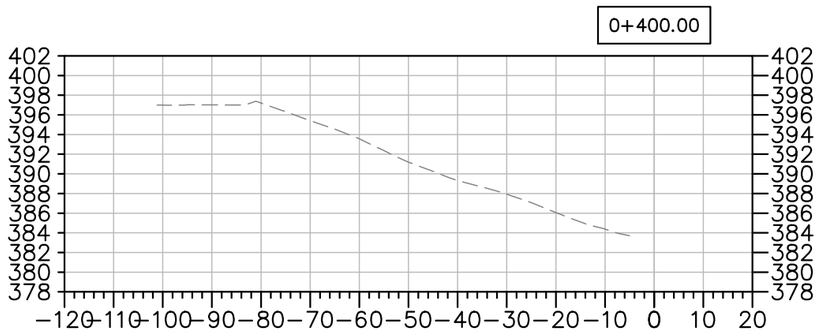

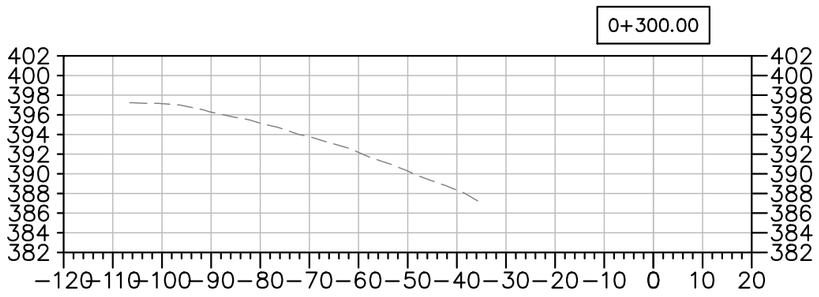

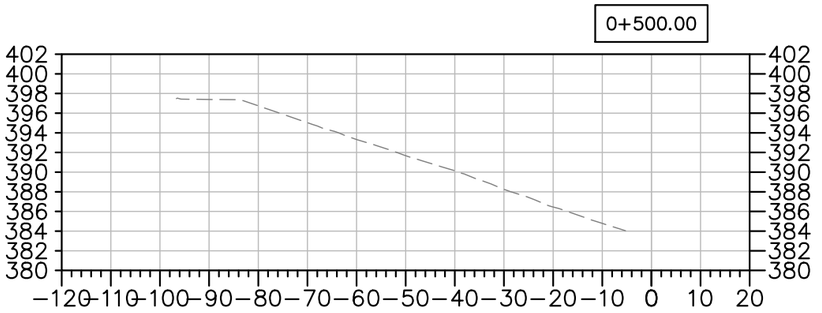

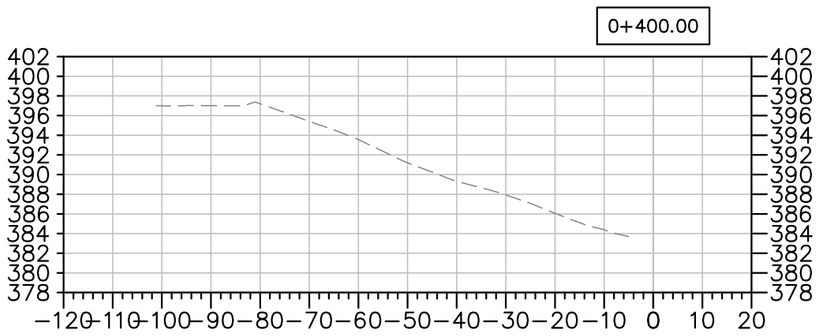

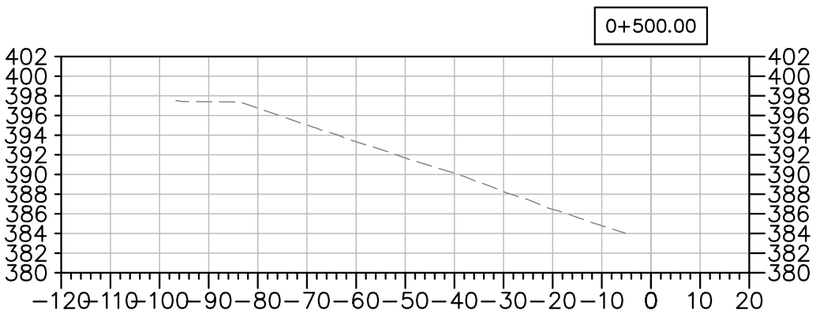

EMRS RECLAMATION – DAILY PROGRESS

(SEPTEMBER 9, 2021) SCALE: N.T.S.

TULLOCH ENGINEERING

DESIGNER

REVISIONS

DATE	REMARKS

LEGEND

- EXISTING ROCK STOCKPILE
- CCL LIFT #1
- CCL LIFT #2
- NCL LIFT #3
- NCL LIFT #4
- KEY TRENCH

Horizontal Datum: North American Datum 1983 (NAD83) 6 Degree Universal Transverse Mercator (UTM) Grid Coordinates, Zone 15.

Vertical Datum: Canadian Geodetic Vertical Datum, 1928 Adjustment, Geodetic Elevations

PROJECT TITLE
NEW GOLD INC
RAINY RIVER
PROJECT

DRAWING TITLE
2021 EMRS
RECLAMATION CROSS
SECTIONS

PURPOSE
DAILY PROGRESS

DATE	SEPTEMBER 9, 2021
DRAWN	JTS
CHECKED	
SCALE	NTS
ISSUED FOR TENDER	
ISSUED FOR CONSTRUCTION	

DWG. No.	PROJECT No.	PHASE No.
X-3	19-1138	115

SHEET SIZE – 11" X 17"

EMRS RECLAMATION

KEY TRENCH EXCAVATION
EXCAVATED SEPTEMBER 10, 2021 = 0m^3
EXCAVATED TO DATE = 4,205m^3

CCL LIFT 1
PLACED SEPTEMBER 10, 2021 = 0m^3
PLACED TO DATE = 23,454m^3


CCL LIFT 2
PLACED SEPTEMBER 10, 2021 = 0m^3
PLACED TO DATE = 19,134m^3

NCL LIFT 3
PLACED SEPTEMBER 10, 2021 = 0m^3
PLACED TO DATE = 33,957m^3

NCL LIFT 4
PLACED SEPTEMBER 10, 2021 = 0m^3
PLACED TO DATE = 32,986m^3

AREA COMPLETED
CCL COMPLETED TO DATE = 7.313 ha
NCL COMPLETED TO DATE = 6.904 ha

Horizontal Datum:
North American Datum 1983 (NAD83)
6 Degree Universal Transverse Mercator (UTM) Grid Coordinates, Zone 15.
Vertical Datum:
Canadian Geodetic Vertical Datum, 1928 Adjustment, Geodetic Elevations

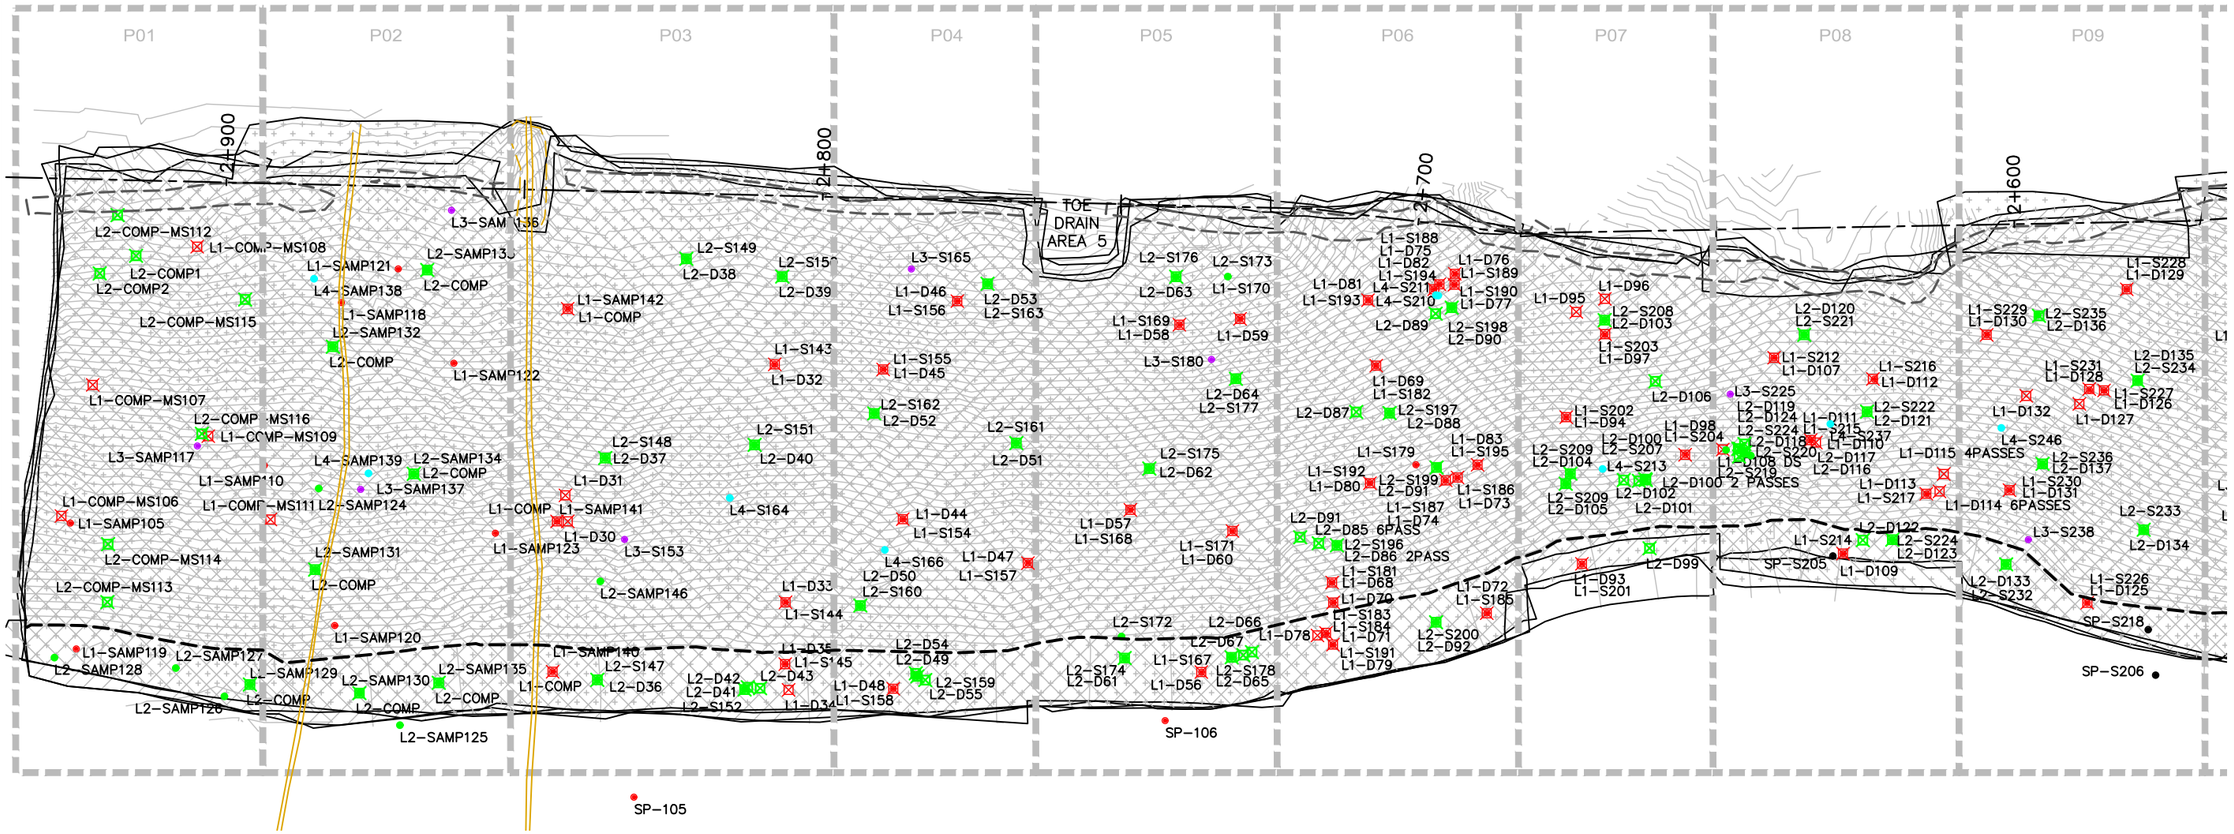

EMRS RECLAMATION – DAILY PROGRESS

(SEPTEMBER 10, 2021 SCALE: 1:1000

TULLOCH ENGINEERING

DESIGNER

REVISIONS

	DATE	REMARKS

LEGEND

- CCL LIFT #1
- CCL LIFT #2
- NCL LIFT #3
- NCL LIFT #4
- KEY TRENCH
- LIFT #1 COMP. TEST SAMPLE
- LIFT #2 COMP. TEST SAMPLE
- LIFT #3 COMP. TEST SAMPLE
- LIFT #4 COMP. TEST SAMPLE
- VWP WIRE
- VWP WIRE BURRITO
- PLACED TODAY
- CCL LIFT 2 PLACED TODAY

PROJECT TITLE
NEW GOLD INC
RAINY RIVER
PROJECT


DRAWING TITLE
2021 EMRS
RECLAMATION

PURPOSE
DAILY PROGRESS

DATE	SEPTEMBER 10, 202
DRAWN	JTS
CHECKED	
SCALE	NTS
ISSUED FOR TENDER	
ISSUED FOR CONSTRUCTION	

DWG. No.	PROJECT No.	PHASE No.
D-1	19-1138	115

SHEET SIZE – 11" X 17"

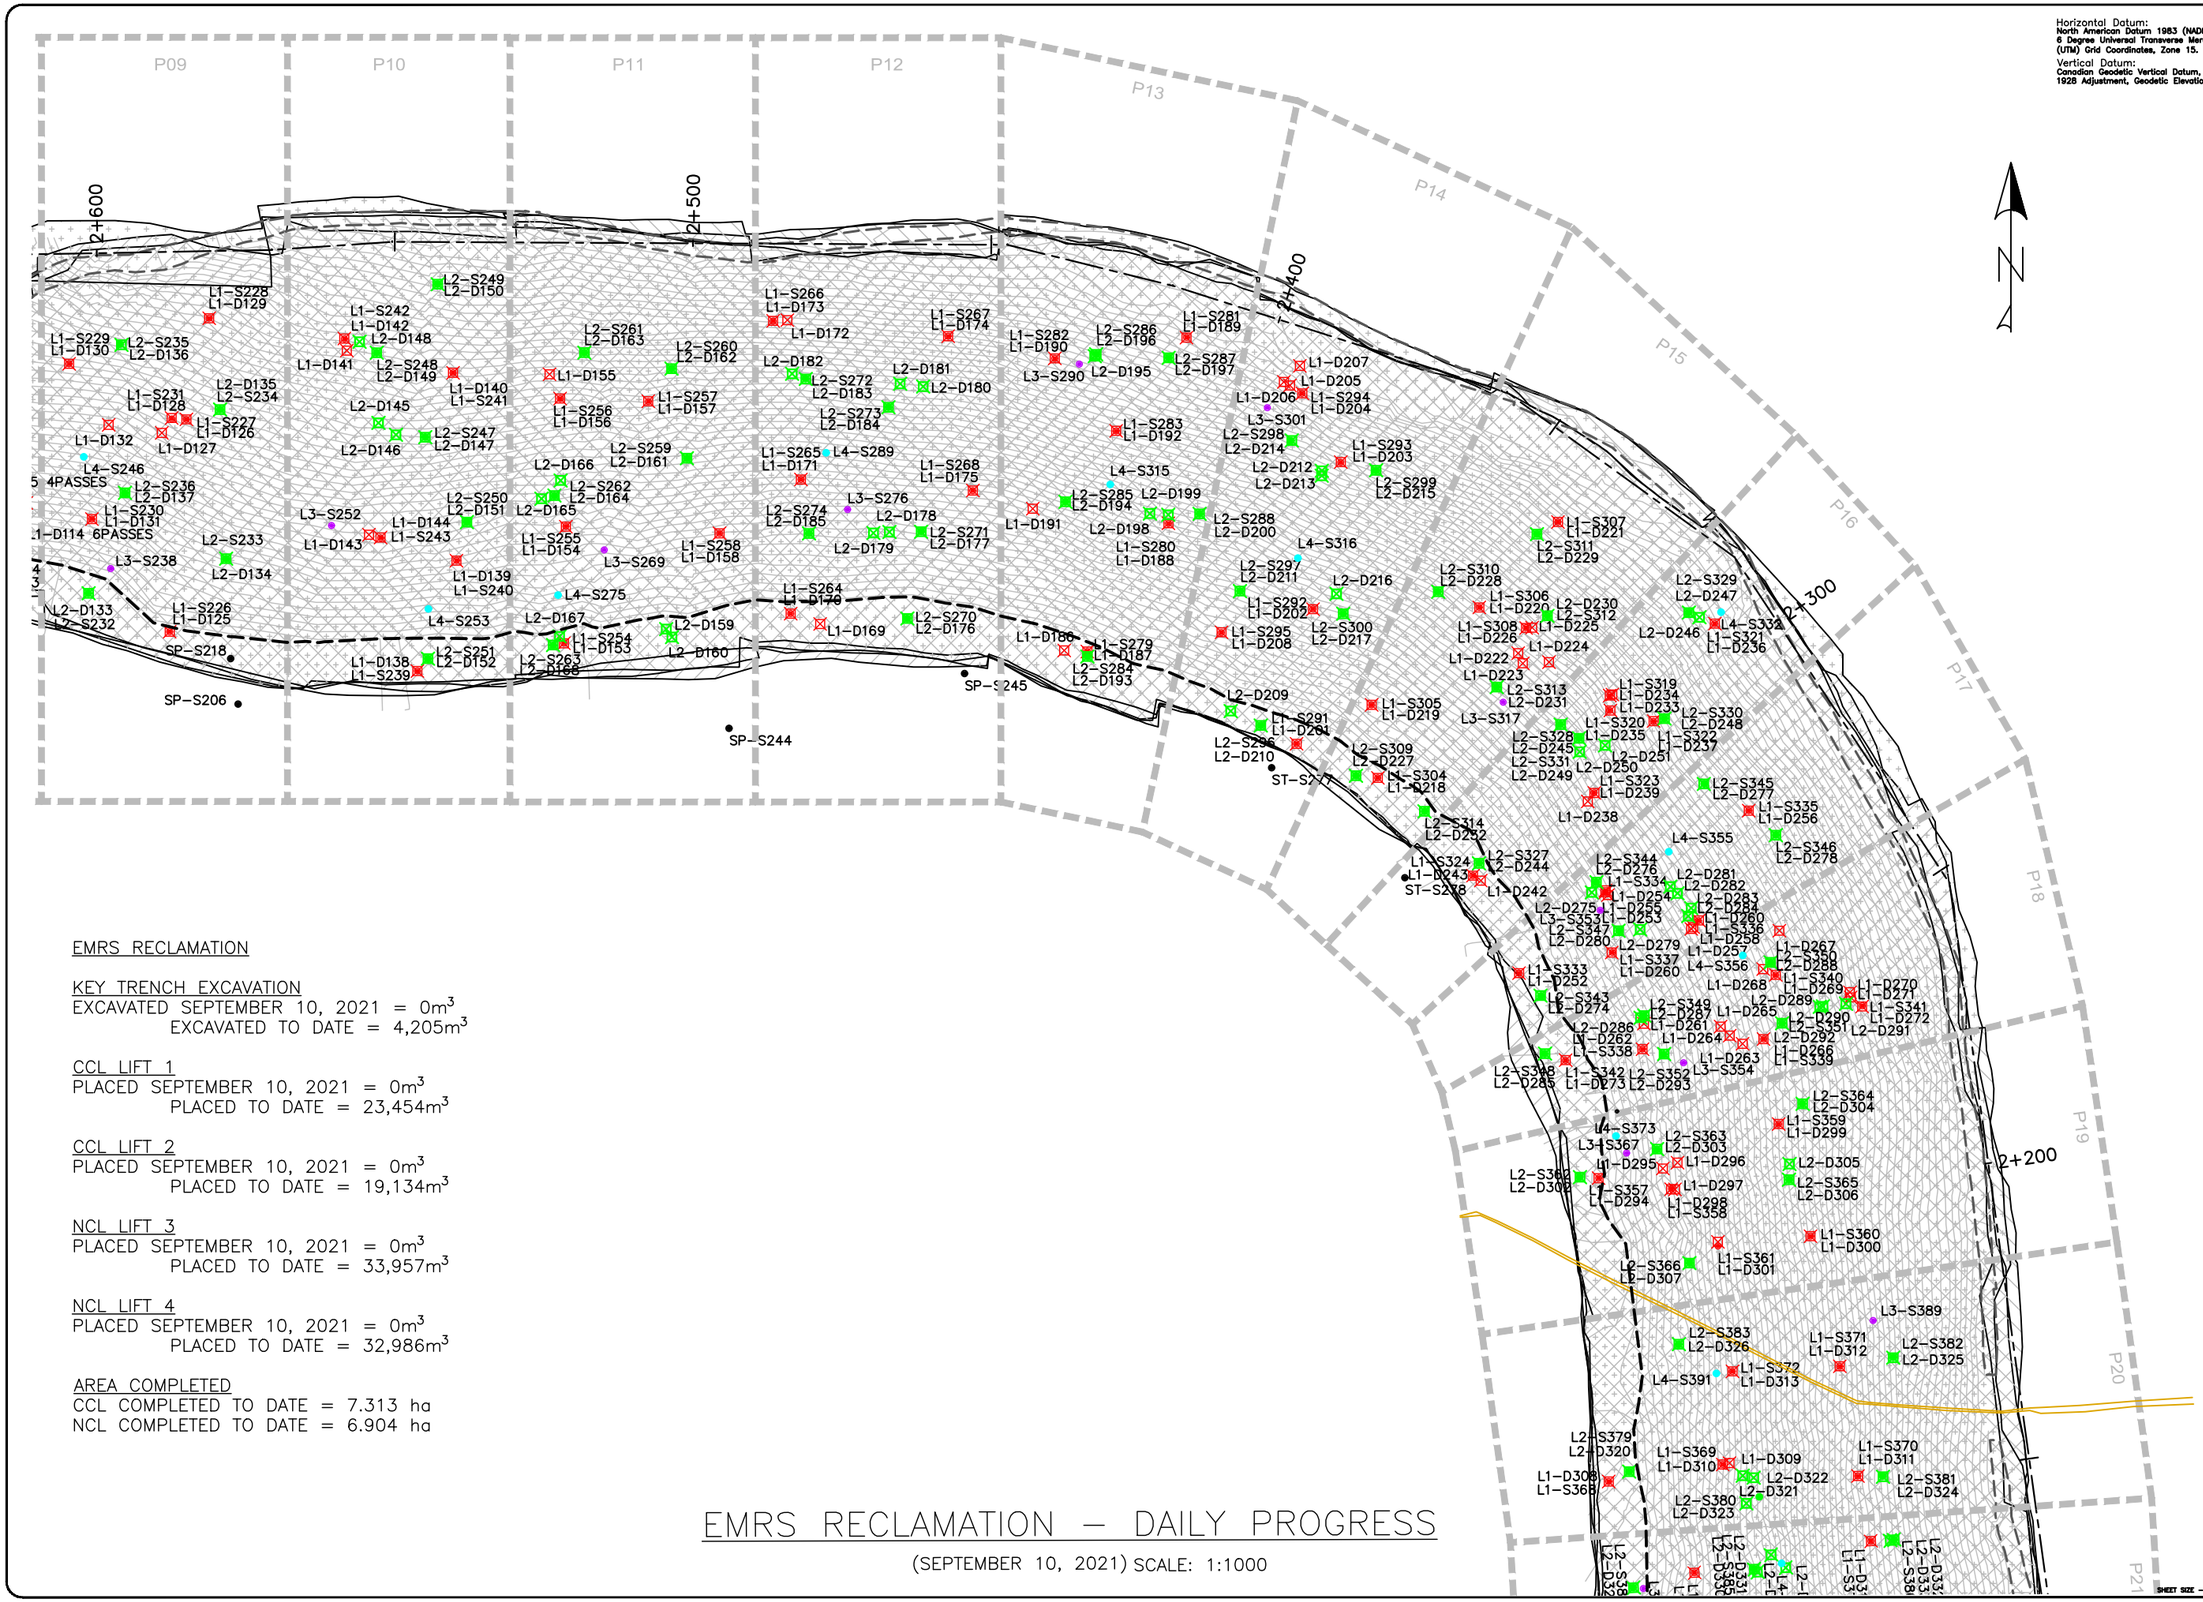

Horizontal Datum:
North American Datum 1983 (NAD83)
6 Degree Universal Transverse Mercator (UTM) Grid Coordinates, Zone 15.

Vertical Datum:
Canadian Geodetic Vertical Datum, 1928 Adjustment, Geodetic Elevations

EMRS RECLAMATION

KEY TRENCH EXCAVATION
EXCAVATED SEPTEMBER 10, 2021 = 0m^3
EXCAVATED TO DATE = 4,205m^3

CCL LIFT 1
PLACED SEPTEMBER 10, 2021 = 0m^3
PLACED TO DATE = 23,454m^3

CCL LIFT 2
PLACED SEPTEMBER 10, 2021 = 0m^3
PLACED TO DATE = 19,134m^3

NCL LIFT 3
PLACED SEPTEMBER 10, 2021 = 0m^3
PLACED TO DATE = 33,957m^3

NCL LIFT 4
PLACED SEPTEMBER 10, 2021 = 0m^3
PLACED TO DATE = 32,986m^3

AREA COMPLETED
CCL COMPLETED TO DATE = 7.313 ha
NCL COMPLETED TO DATE = 6.904 ha

EMRS RECLAMATION – DAILY PROGRESS

(SEPTEMBER 10, 2021) SCALE: 1:1000

TULLOCH ENGINEERING

DESIGNER

REVISIONS

DATE	REMARKS

LEGEND

- CCL LIFT #1
- CCL LIFT #2
- NCL LIFT #3
- NCL LIFT #4
- KEY TRENCH
- LIFT #1 COMP. TEST SAMPLE
- LIFT #2 COMP. TEST SAMPLE
- LIFT #3 COMP. TEST SAMPLE
- LIFT #4 COMP. TEST SAMPLE
- VWP WIRE
- VWP WIRE BURRITO
- PLACED TODAY
- CCL LIFT 2 PLACED TODAY

PROJECT TITLE
NEW GOLD INC
RAINY RIVER
PROJECT


DRAWING TITLE
2021 EMRS
RECLAMATION

PURPOSE
DAILY PROGRESS

DATE	SEPTEMBER 10, 2021
DRAWN	JTS
CHECKED	
SCALE	NTS
ISSUED FOR TENDER	
ISSUED FOR CONSTRUCTION	

DWG. No.	PROJECT No.	PHASE No.
D-2	19-1138	115

SHEET SIZE - 11" X 17"

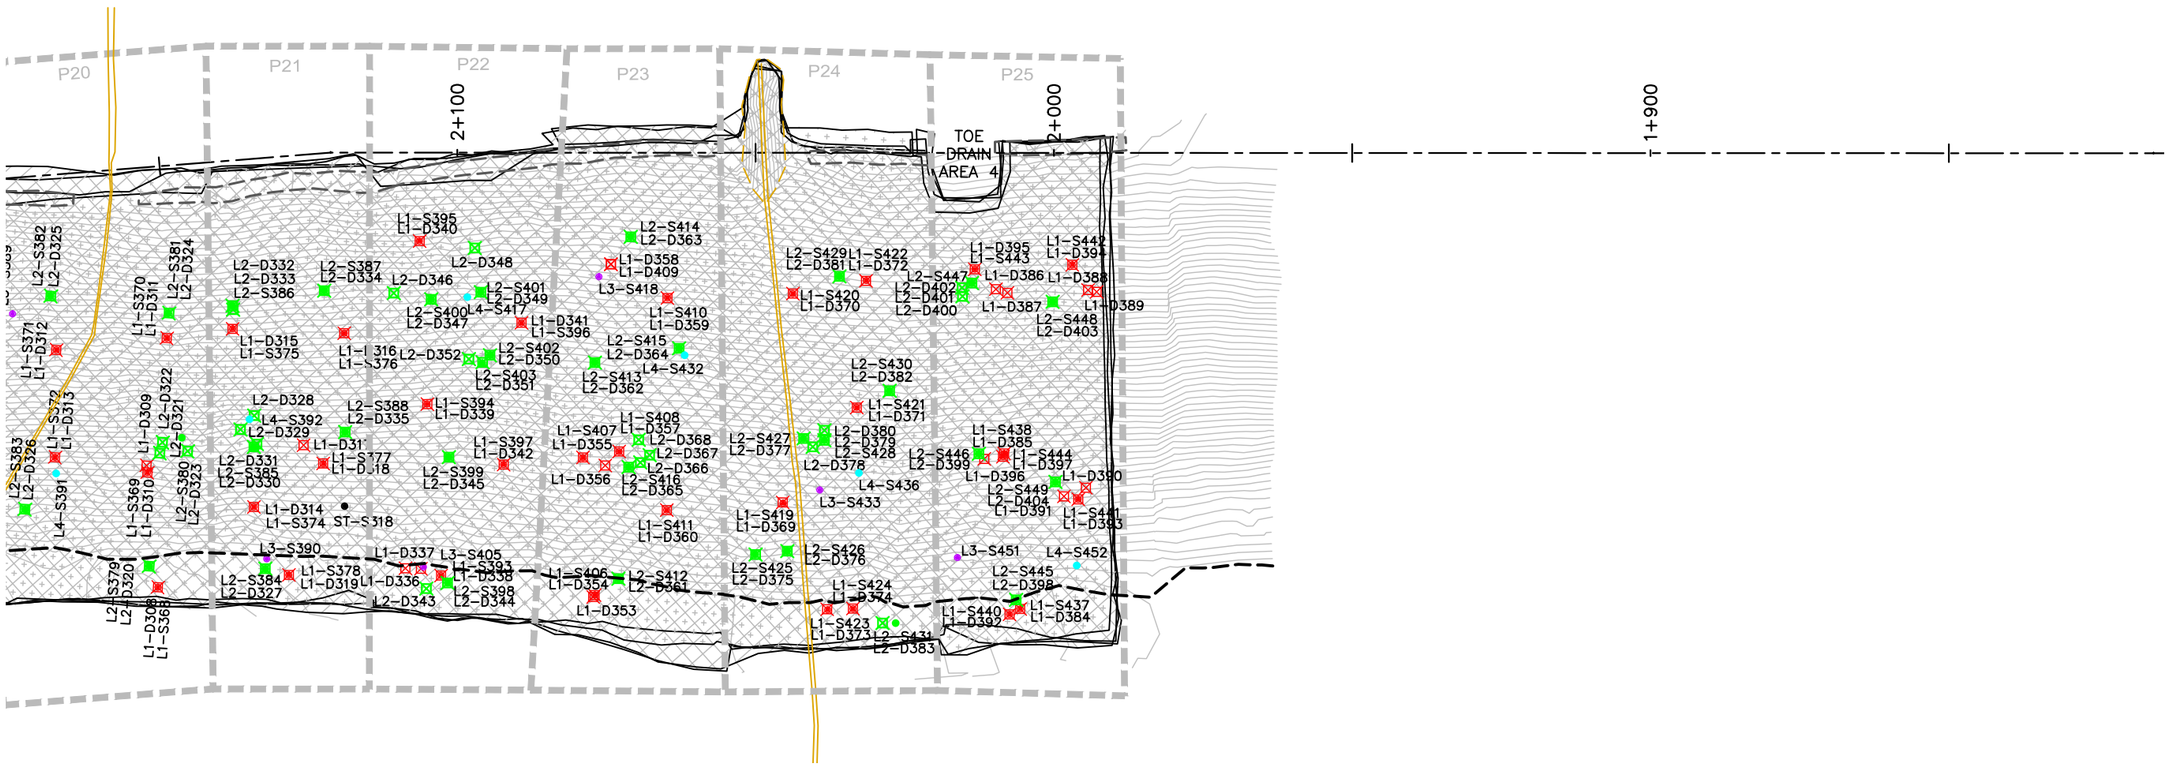

Horizontal Datum:
North American Datum 1983 (NAD83)
6 Degree Universal Transverse Mercator (UTM) Grid Coordinates, Zone 15.

Vertical Datum:
Canadian Geodetic Vertical Datum, 1928 Adjustment, Geodetic Elevations

EMRS RECLAMATION

KEY TRENCH EXCAVATION
EXCAVATED SEPTEMBER 10, 2021 = 0m^3
EXCAVATED TO DATE = 4,205m^3

CCL LIFT 1
PLACED SEPTEMBER 10, 2021 = 0m^3
PLACED TO DATE = 23,454m^3

CCL LIFT 2
PLACED SEPTEMBER 10, 2021 = 0m^3
PLACED TO DATE = 19,134m^3

NCL LIFT 3
PLACED SEPTEMBER 10, 2021 = 0m^3
PLACED TO DATE = 33,957m^3

NCL LIFT 4
PLACED SEPTEMBER 10, 2021 = 0m^3
PLACED TO DATE = 32,986m^3

AREA COMPLETED
CCL COMPLETED TO DATE = 7.313 ha
NCL COMPLETED TO DATE = 6.904 ha

EMRS RECLAMATION – DAILY PROGRESS

(SEPTEMBER 10, 2021 SCALE: 1:1000

TULLOCH ENGINEERING

DESIGNER

REVISIONS

DATE	REMARKS

LEGEND

- CCL LIFT #1
- CCL LIFT #2
- NCL LIFT #3
- NCL LIFT #4
- KEY TRENCH
- LIFT #1 COMP. TEST SAMPLE
- LIFT #2 COMP. TEST SAMPLE
- LIFT #3 COMP. TEST SAMPLE
- LIFT #4 COMP. TEST SAMPLE
- VWP WIRE
- VWP WIRE BURRITO
- PLACED TODAY
- CCL LIFT 2 PLACED TODAY

PROJECT TITLE
NEW GOLD INC
RAINY RIVER
PROJECT

DRAWING TITLE
2021 EMRS
RECLAMATION

PURPOSE
DAILY PROGRESS

DATE	SEPTEMBER 10, 202
DRAWN	JTS
CHECKED	
SCALE	NTS
ISSUED FOR TENDER	
ISSUED FOR CONSTRUCTION	

DWG. No.	PROJECT No.	PHASE No.
D-3	19-1138	115

SHEET SIZE - 11" X 17"



Horizontal Datum:
North American Datum 1983 (NAD83)
6 Degree Universal Transverse Mercator (UTM) Grid Coordinates, Zone 15.

Vertical Datum:
Canadian Geodetic Vertical Datum, 1928 Adjustment, Geodetic Elevations

EMRS RECLAMATION

KEY TRENCH EXCAVATION
EXCAVATED SEPTEMBER 10, 2021 = 0m^3
EXCAVATED TO DATE = 4,205m^3

CCL LIFT 1
PLACED SEPTEMBER 10, 2021 = 0m^3
PLACED TO DATE = 23,454m^3

CCL LIFT 2
PLACED SEPTEMBER 10, 2021 = 0m^3
PLACED TO DATE = 19,134m^3

NCL LIFT 3
PLACED SEPTEMBER 10, 2021 = 0m^3
PLACED TO DATE = 33,957m^3

NCL LIFT 4
PLACED SEPTEMBER 10, 2021 = 0m^3
PLACED TO DATE = 32,986m^3

AREA COMPLETED
CCL COMPLETED TO DATE = 7.313 ha
NCL COMPLETED TO DATE = 6.904 ha

EMRS RECLAMATION – DAILY PROGRESS

(SEPTEMBER 10, 2021) SCALE: 1:1000

TULLOCH ENGINEERING

DESIGNER

REVISIONS

	DATE	REMARKS

LEGEND

- CCL LIFT #1
- CCL LIFT #2
- NCL LIFT #3
- NCL LIFT #4
- KEY TRENCH
- LIFT #1 COMP. TEST SAMPLE
- LIFT #2 COMP. TEST SAMPLE
- LIFT #3 COMP. TEST SAMPLE
- LIFT #4 COMP. TEST SAMPLE
- VWP WIRE
- VWP WIRE BURRITO
- PLACED TODAY
- CCL LIFT 2 PLACED TODAY

PROJECT TITLE
NEW GOLD INC
RAINY RIVER
PROJECT


DRAWING TITLE
2021 EMRS
RECLAMATION


PURPOSE
DAILY PROGRESS


DATE	SEPTEMBER 10, 2021
DRAWN	JTS
CHECKED	
SCALE	NTS
ISSUED FOR TENDER	
ISSUED FOR CONSTRUCTION	


DWG. No.	PROJECT No.	PHASE No.
D-4	19-1138	115


SHEET SIZE - 11" X 17"

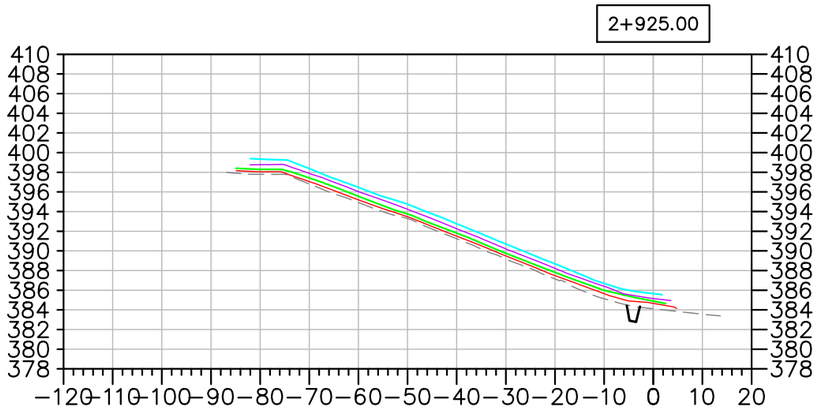


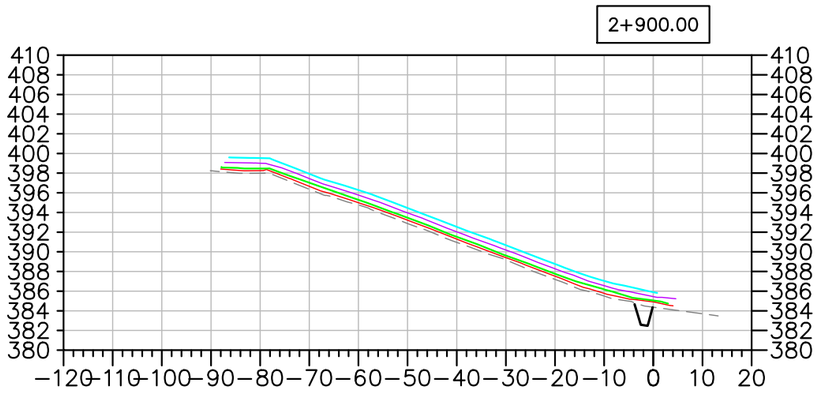


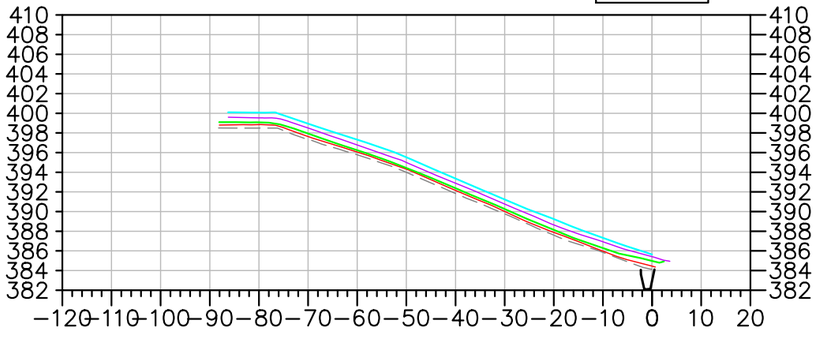

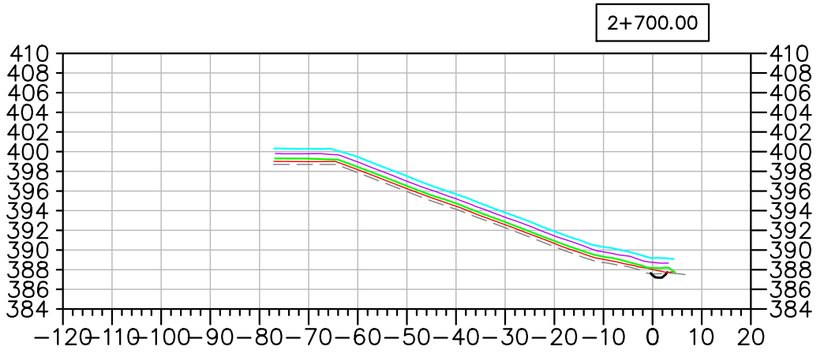

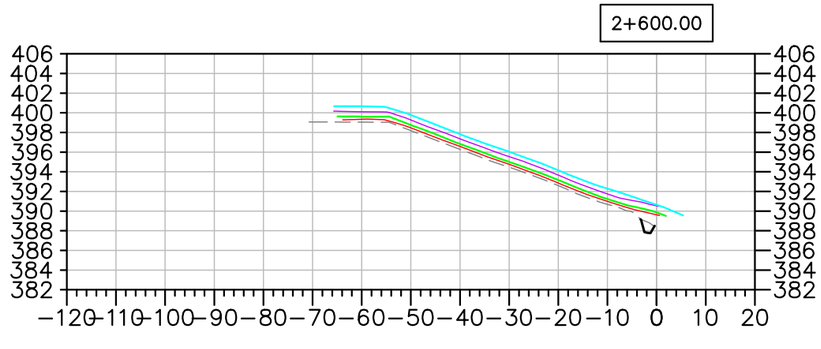

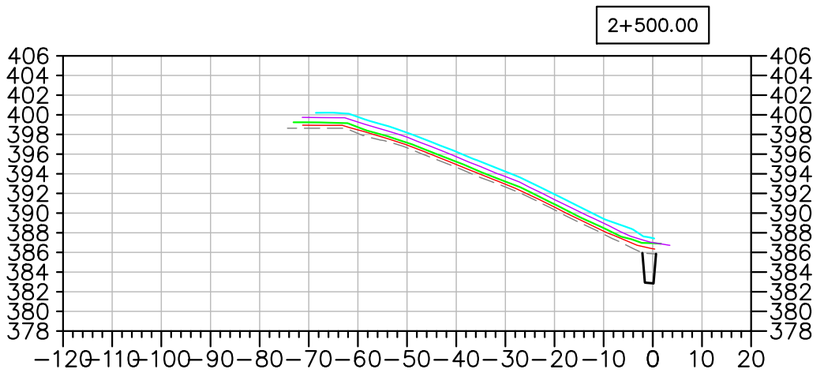

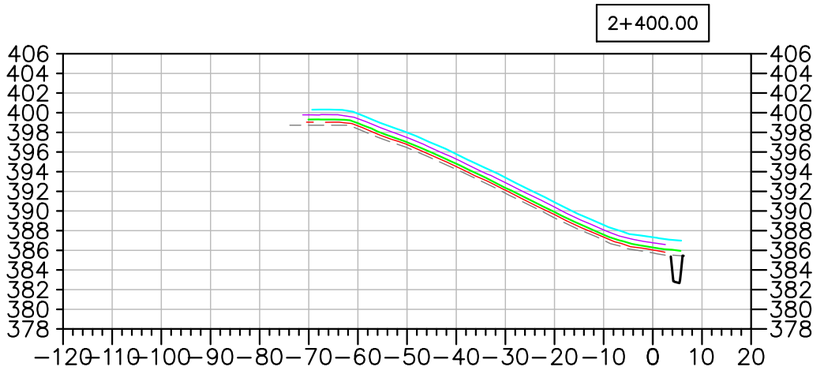

EMRS RECLAMATION – DAILY PROGRESS

(SEPTEMBER 10, 2021) SCALE: N.T.S.

TULLOCH ENGINEERING

DESIGNER

REVISIONS

DATE	REMARKS

LEGEND

- EXISTING ROCK STOCKPILE
- CCL LIFT #1
- CCL LIFT #2
- NCL LIFT #3
- NCL LIFT #4
- KEY TRENCH

Horizontal Datum:
North American Datum 1983 (NAD83)
6 Degree Universal Transverse Mercator (UTM) Grid Coordinates, Zone 15.
Vertical Datum:
Canadian Geodetic Vertical Datum, 1928 Adjustment, Geodetic Elevations

PROJECT TITLE
NEW GOLD INC
RAINY RIVER
PROJECT


DRAWING TITLE
2021 EMRS
RECLAMATION CROSS
SECTIONS


PURPOSE
DAILY PROGRESS


DATE	SEPTEMBER 10, 2021
DRAWN	JTS
CHECKED	
SCALE	NTS
ISSUED FOR TENDER	
ISSUED FOR CONSTRUCTION	


DWG. No.	PROJECT No.	PHASE No.
X-1	19-1138	115

SHEET SIZE – 11" X 17"

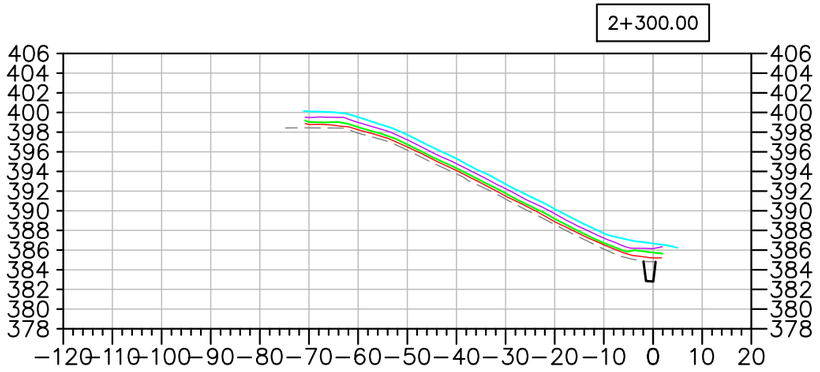

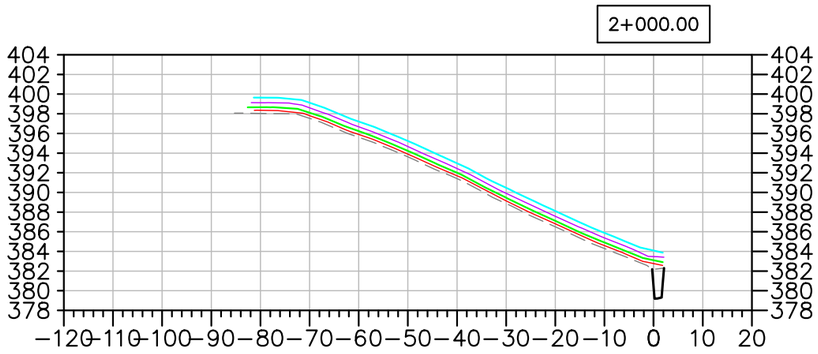

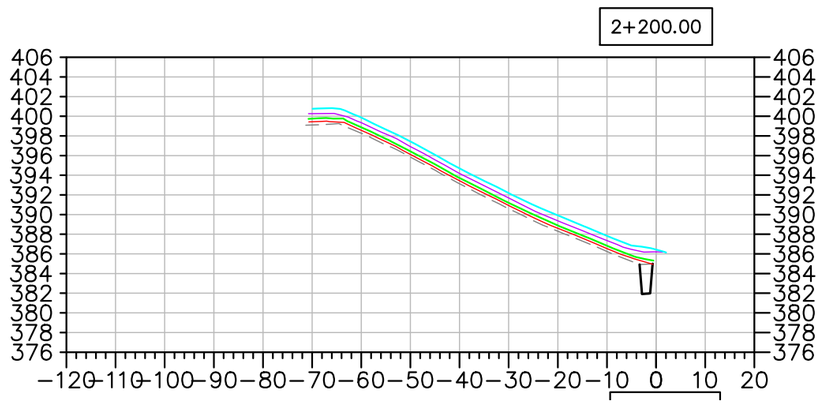

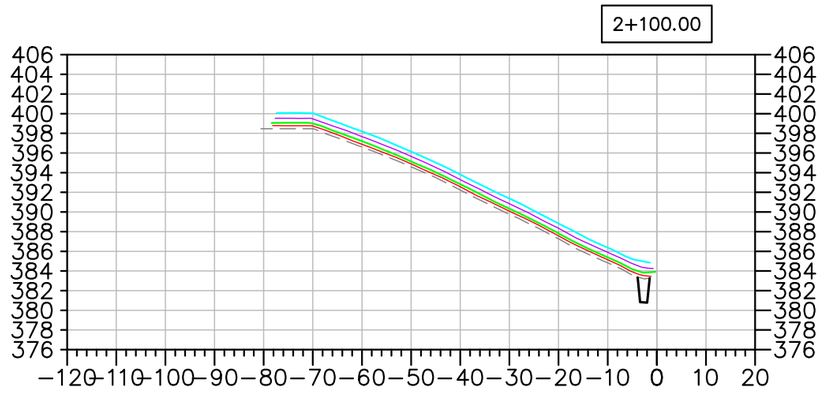

EMRS RECLAMATION – DAILY PROGRESS

(SEPTEMBER 10, 2021 SCALE: N.T.S.

TULLOCH ENGINEERING

DESIGNER

REVISIONS

	DATE	REMARKS

LEGEND

- EXISTING ROCK STOCKPILE
- CCL LIFT #1
- CCL LIFT #2
- NCL LIFT #3
- NCL LIFT #4
- KEY TRENCH

Horizontal Datum:
North American Datum 1983 (NAD83)
6 Degree Universal Transverse Mercator (UTM) Grid Coordinates, Zone 15.

Vertical Datum:
Canadian Geodetic Vertical Datum, 1928 Adjustment, Geodetic Elevations

PROJECT TITLE
NEW GOLD INC
RAINY RIVER PROJECT


DRAWING TITLE
2021 EMRS RECLAMATION CROSS SECTIONS


PURPOSE
DAILY PROGRESS


DATE	SEPTEMBER 10, 2021
DRAWN	JTS
CHECKED	
SCALE	NTS
ISSUED FOR TENDER	
ISSUED FOR CONSTRUCTION	


DWG. No.	PROJECT No.	PHASE No.
X-2	19-1138	115


SHEET SIZE – 11" X 17"

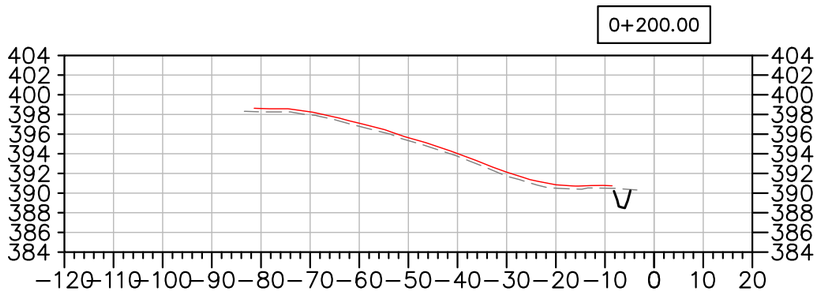


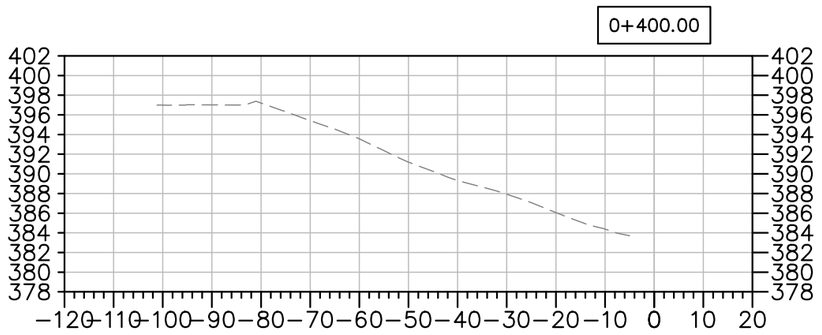

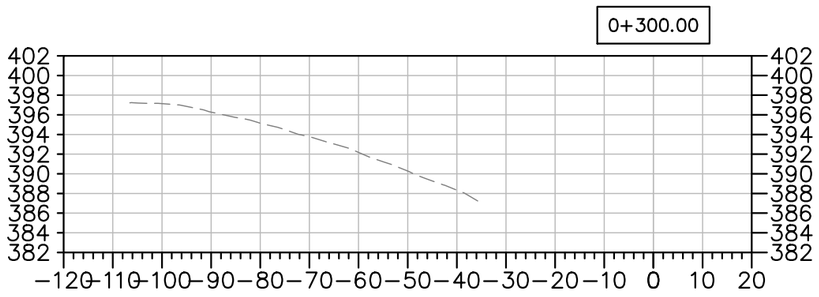

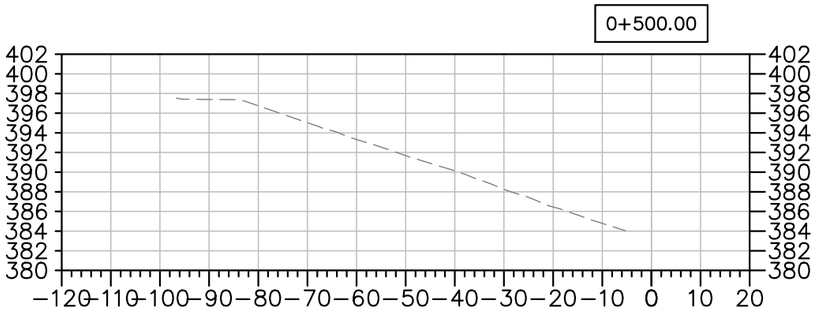

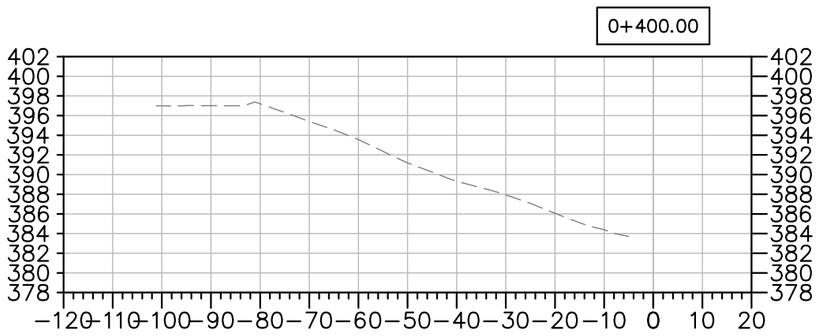

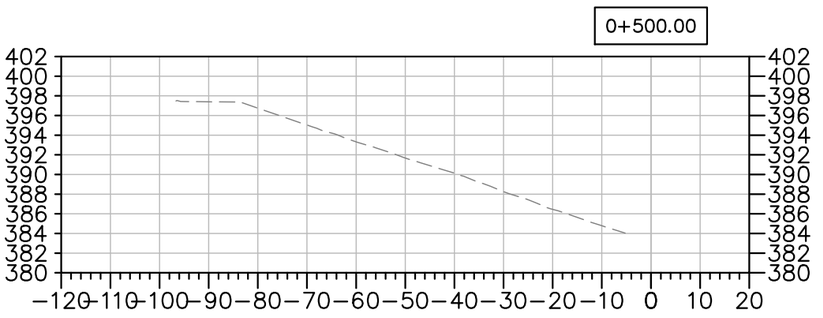

EMRS RECLAMATION – DAILY PROGRESS

(SEPTEMBER 10, 2021 SCALE: N.T.S.

TULLOCH ENGINEERING

DESIGNER

REVISIONS

DATE	REMARKS

LEGEND

- EXISTING ROCK STOCKPILE
- CCL LIFT #1
- CCL LIFT #2
- NCL LIFT #3
- NCL LIFT #4
- KEY TRENCH

Horizontal Datum: North American Datum 1983 (NAD83) 6 Degree Universal Transverse Mercator (UTM) Grid Coordinates, Zone 15.

Vertical Datum: Canadian Geodetic Vertical Datum, 1928 Adjustment, Geodetic Elevations

PROJECT TITLE
NEW GOLD INC
RAINY RIVER
PROJECT

DRAWING TITLE
2021 EMRS
RECLAMATION CROSS
SECTIONS

PURPOSE
DAILY PROGRESS

DATE	SEPTEMBER 10, 2021
DRAWN	JTS
CHECKED	
SCALE	NTS
ISSUED FOR TENDER	
ISSUED FOR CONSTRUCTION	

DWG. No.	PROJECT No.	PHASE No.
X-3	19-1138	115

SHEET SIZE – 11" X 17"

EMRS RECLAMATION

KEY TRENCH EXCAVATION
EXCAVATED SEPTEMBER 11, 2021 = 0m^3
EXCAVATED TO DATE = 4,205m^3

CCL LIFT 1
PLACED SEPTEMBER 11, 2021 = 0m^3
PLACED TO DATE = 23,454m^3


CCL LIFT 2
PLACED SEPTEMBER 11, 2021 = 1,193m^3
PLACED TO DATE = 20,327m^3

NCL LIFT 3
PLACED SEPTEMBER 11, 2021 = 0m^3
PLACED TO DATE = 33,957m^3

NCL LIFT 4
PLACED SEPTEMBER 11, 2021 = 0m^3
PLACED TO DATE = 32,986m^3

AREA COMPLETED
CCL COMPLETED TO DATE = 7.765 ha
NCL COMPLETED TO DATE = 6.904 ha

Horizontal Datum:
North American Datum 1983 (NAD83)
6 Degree Universal Transverse Mercator (UTM) Grid Coordinates, Zone 15.
Vertical Datum:
Canadian Geodetic Vertical Datum, 1928 Adjustment, Geodetic Elevations

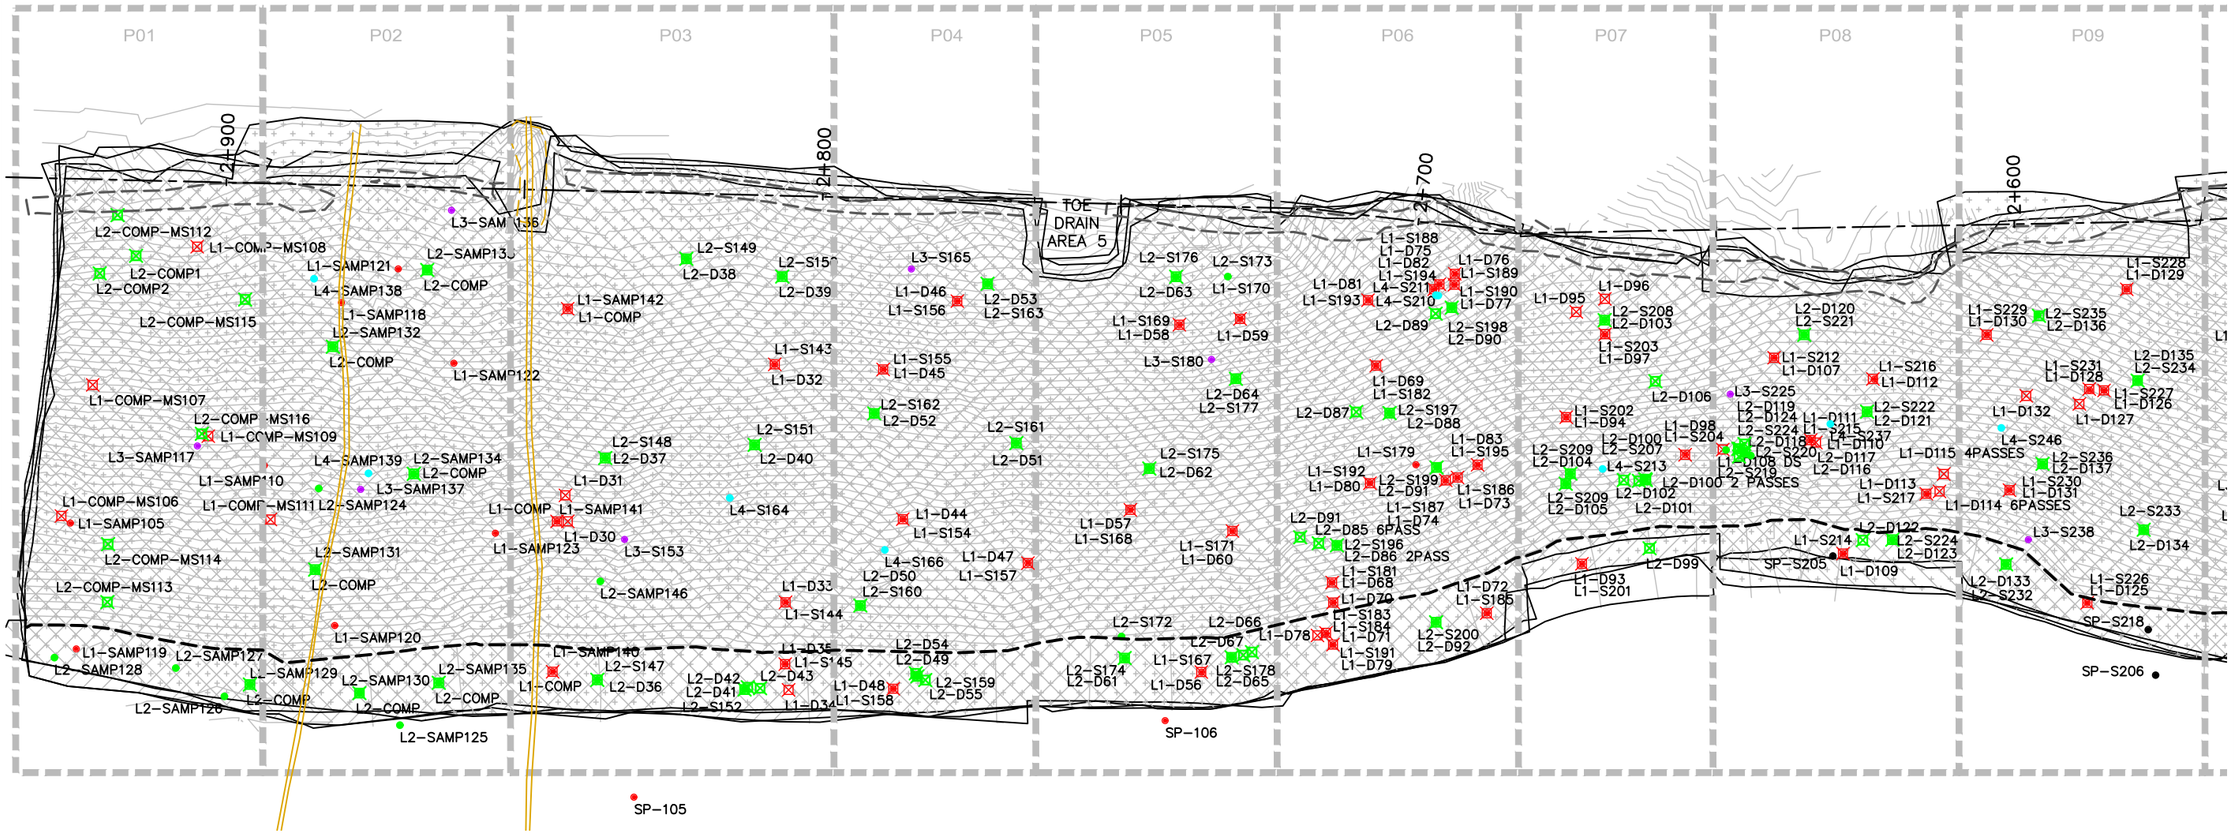

EMRS RECLAMATION – DAILY PROGRESS

(SEPTEMBER 11, 2021 SCALE: 1:1000

SHEET SIZE – 11" X 17"

TULLOCH ENGINEERING

DESIGNER

REVISIONS

	DATE	REMARKS

LEGEND

- CCL LIFT #1
- CCL LIFT #2
- NCL LIFT #3
- NCL LIFT #4
- KEY TRENCH
- LIFT #1 COMP. TEST SAMPLE
- LIFT #2 COMP. TEST SAMPLE
- LIFT #3 COMP. TEST SAMPLE
- LIFT #4 COMP. TEST SAMPLE
- VWP WIRE
- VWP WIRE BURRITO
- PLACED TODAY
- CCL LIFT 2 PLACED TODAY


PROJECT TITLE
NEW GOLD INC
RAINY RIVER
PROJECT

DRAWING TITLE
2021 EMRS
RECLAMATION

PURPOSE
DAILY PROGRESS

DATE	SEPTEMBER 11, 202
DRAWN	JTS
CHECKED	
SCALE	NTS
ISSUED FOR TENDER	
ISSUED FOR CONSTRUCTION	

DWG. No.	PROJECT No.	PHASE No.
D-1	19-1138	115

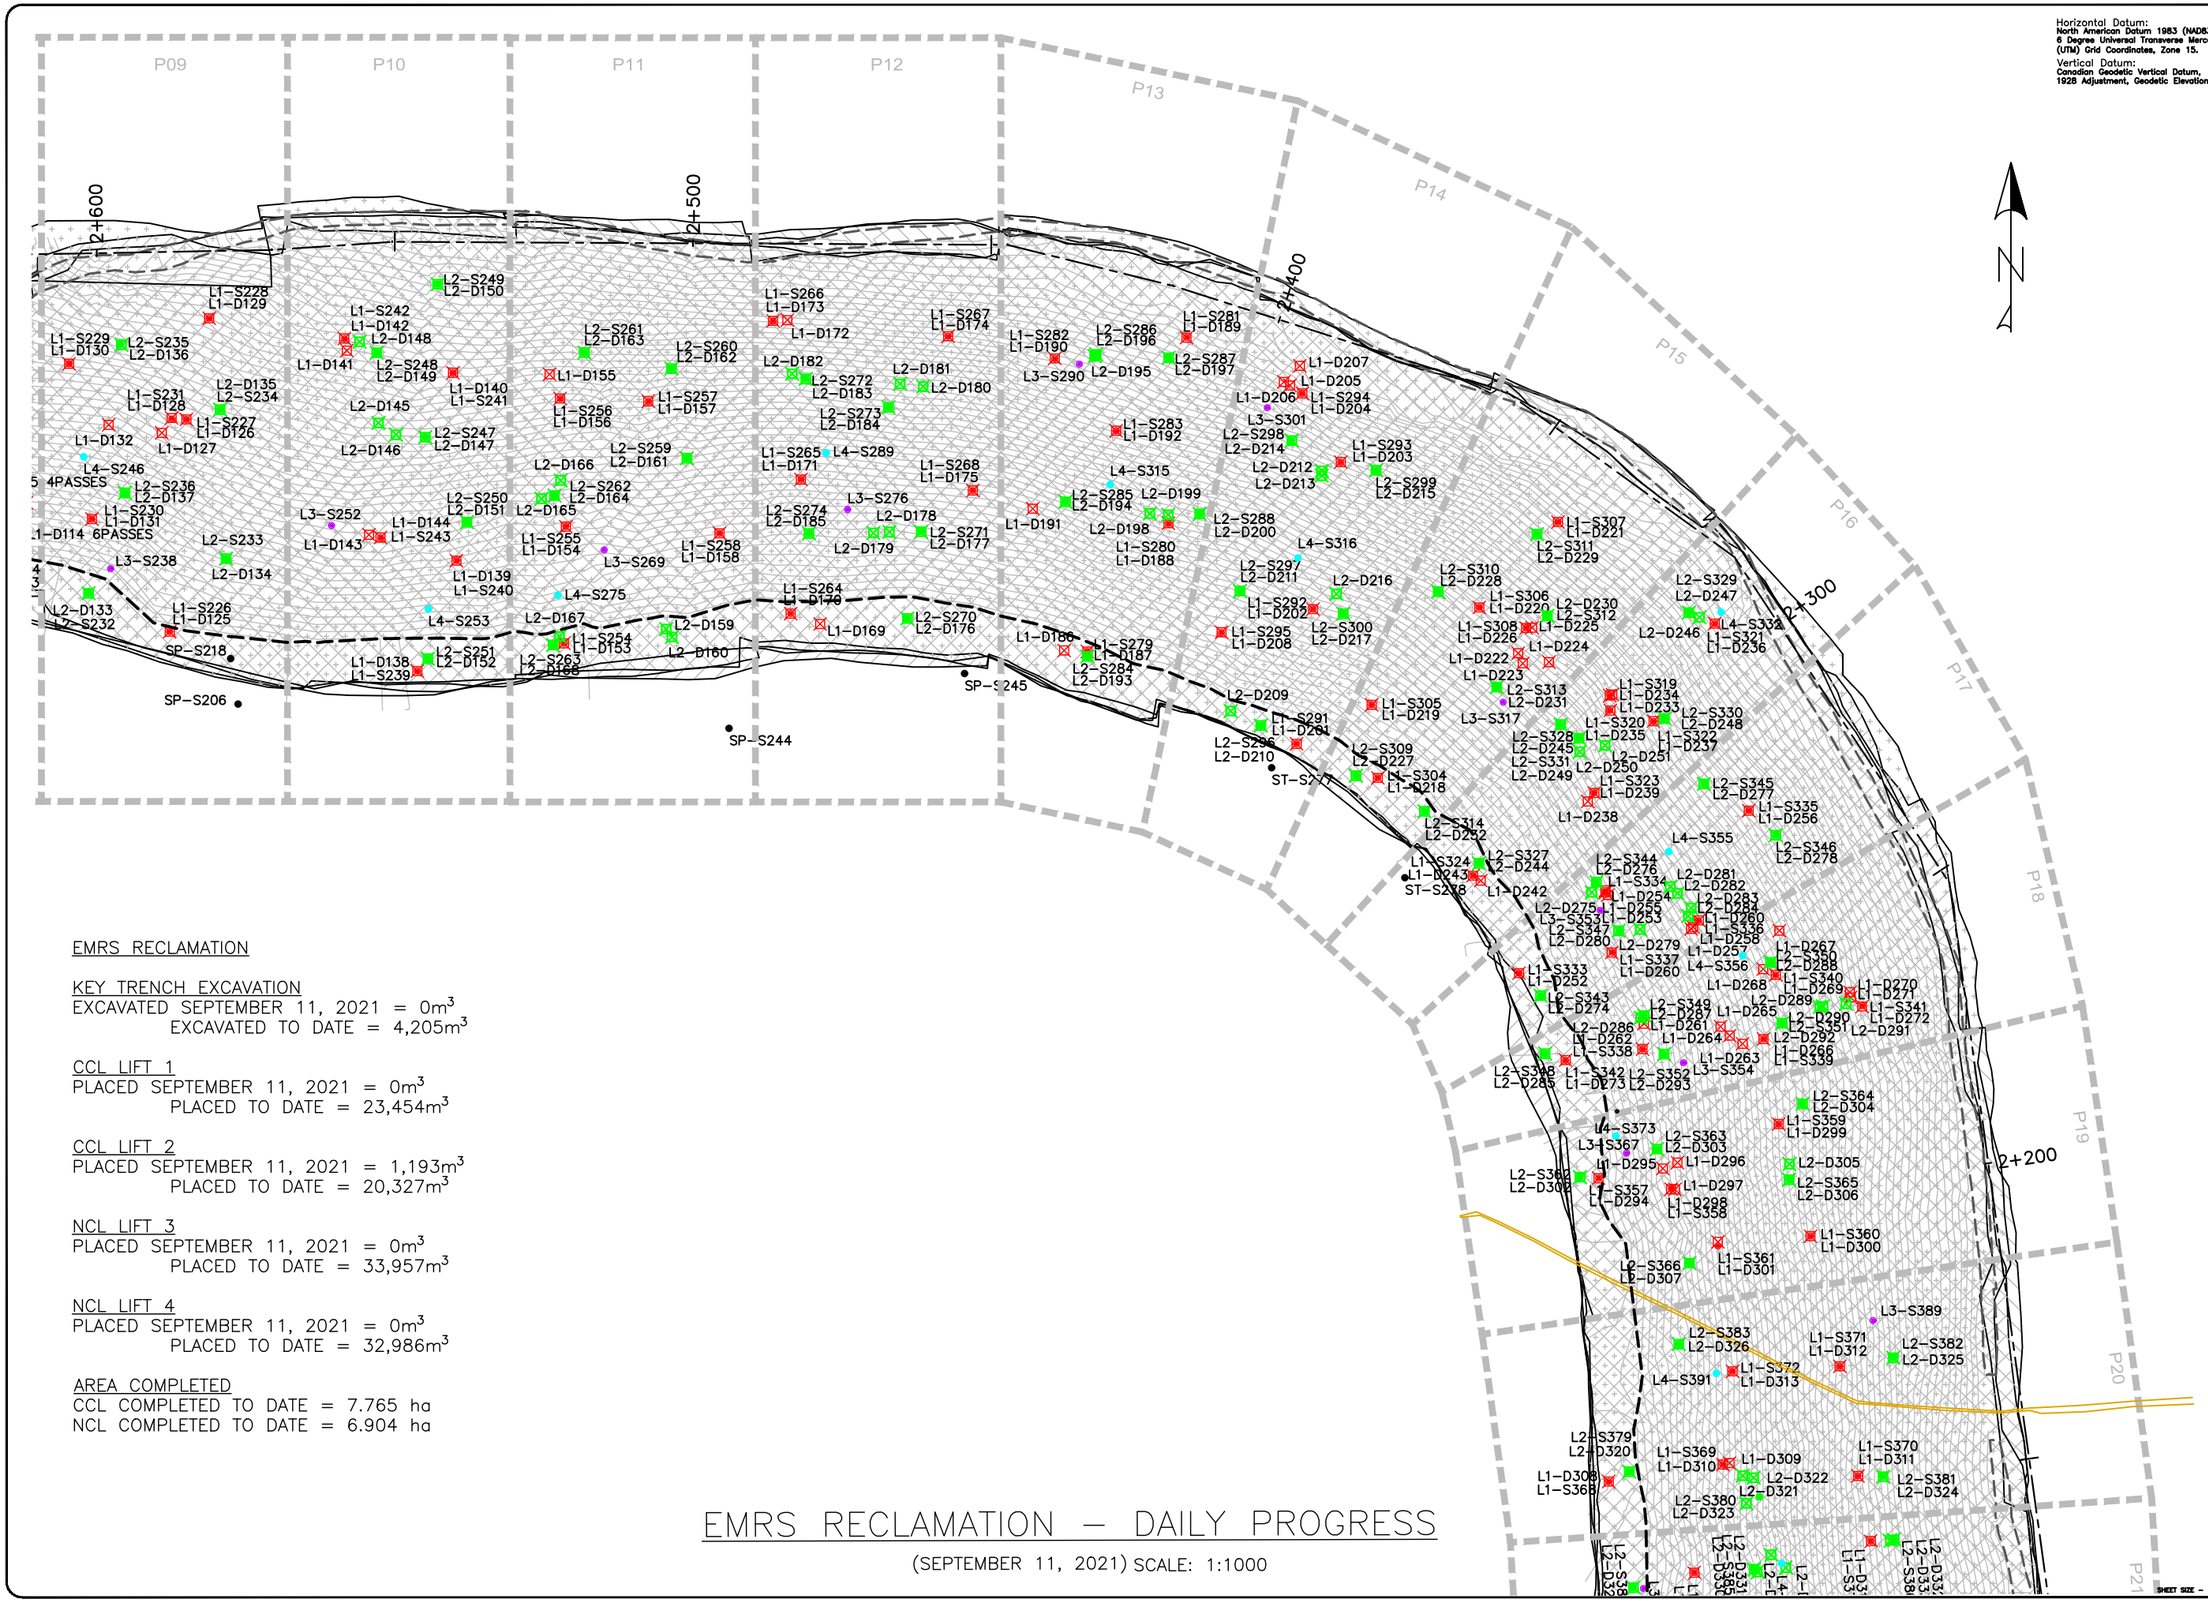

Horizontal Datum:
North American Datum 1983 (NAD83)
6 Degree Universal Transverse Mercator (UTM) Grid Coordinates, Zone 15.

Vertical Datum:
Canadian Geodetic Vertical Datum, 1928 Adjustment, Geodetic Elevations

EMRS RECLAMATION

KEY TRENCH EXCAVATION
EXCAVATED SEPTEMBER 11, 2021 = 0m³
EXCAVATED TO DATE = 4,205m³

CCL LIFT 1
PLACED SEPTEMBER 11, 2021 = 0m³
PLACED TO DATE = 23,454m³

CCL LIFT 2
PLACED SEPTEMBER 11, 2021 = 1,193m³
PLACED TO DATE = 20,327m³

NCL LIFT 3
PLACED SEPTEMBER 11, 2021 = 0m³
PLACED TO DATE = 33,957m³

NCL LIFT 4
PLACED SEPTEMBER 11, 2021 = 0m³
PLACED TO DATE = 32,986m³

AREA COMPLETED
CCL COMPLETED TO DATE = 7.765 ha
NCL COMPLETED TO DATE = 6.904 ha

EMRS RECLAMATION – DAILY PROGRESS

(SEPTEMBER 11, 2021) SCALE: 1:1000

TULLOCH ENGINEERING

DESIGNER

REVISIONS

DATE	REMARKS

LEGEND

- CCL LIFT #1
- CCL LIFT #2
- NCL LIFT #3
- NCL LIFT #4
- KEY TRENCH
- LIFT #1 COMP. TEST SAMPLE
- LIFT #2 COMP. TEST SAMPLE
- LIFT #3 COMP. TEST SAMPLE
- LIFT #4 COMP. TEST SAMPLE
- VWP WIRE
- VWP WIRE BURRITO
- PLACED TODAY
- CCL LIFT 2 PLACED TODAY

PROJECT TITLE
NEW GOLD INC
RAINY RIVER
PROJECT


DRAWING TITLE
2021 EMRS
RECLAMATION

PURPOSE
DAILY PROGRESS

DATE	SEPTEMBER 11, 2021
DRAWN	JTS
CHECKED	
SCALE	NTS
ISSUED FOR TENDER	
ISSUED FOR CONSTRUCTION	

DWG. No.	PROJECT No.	PHASE No.
D-2	19-1138	115

SHEET SIZE - 11" X 17"

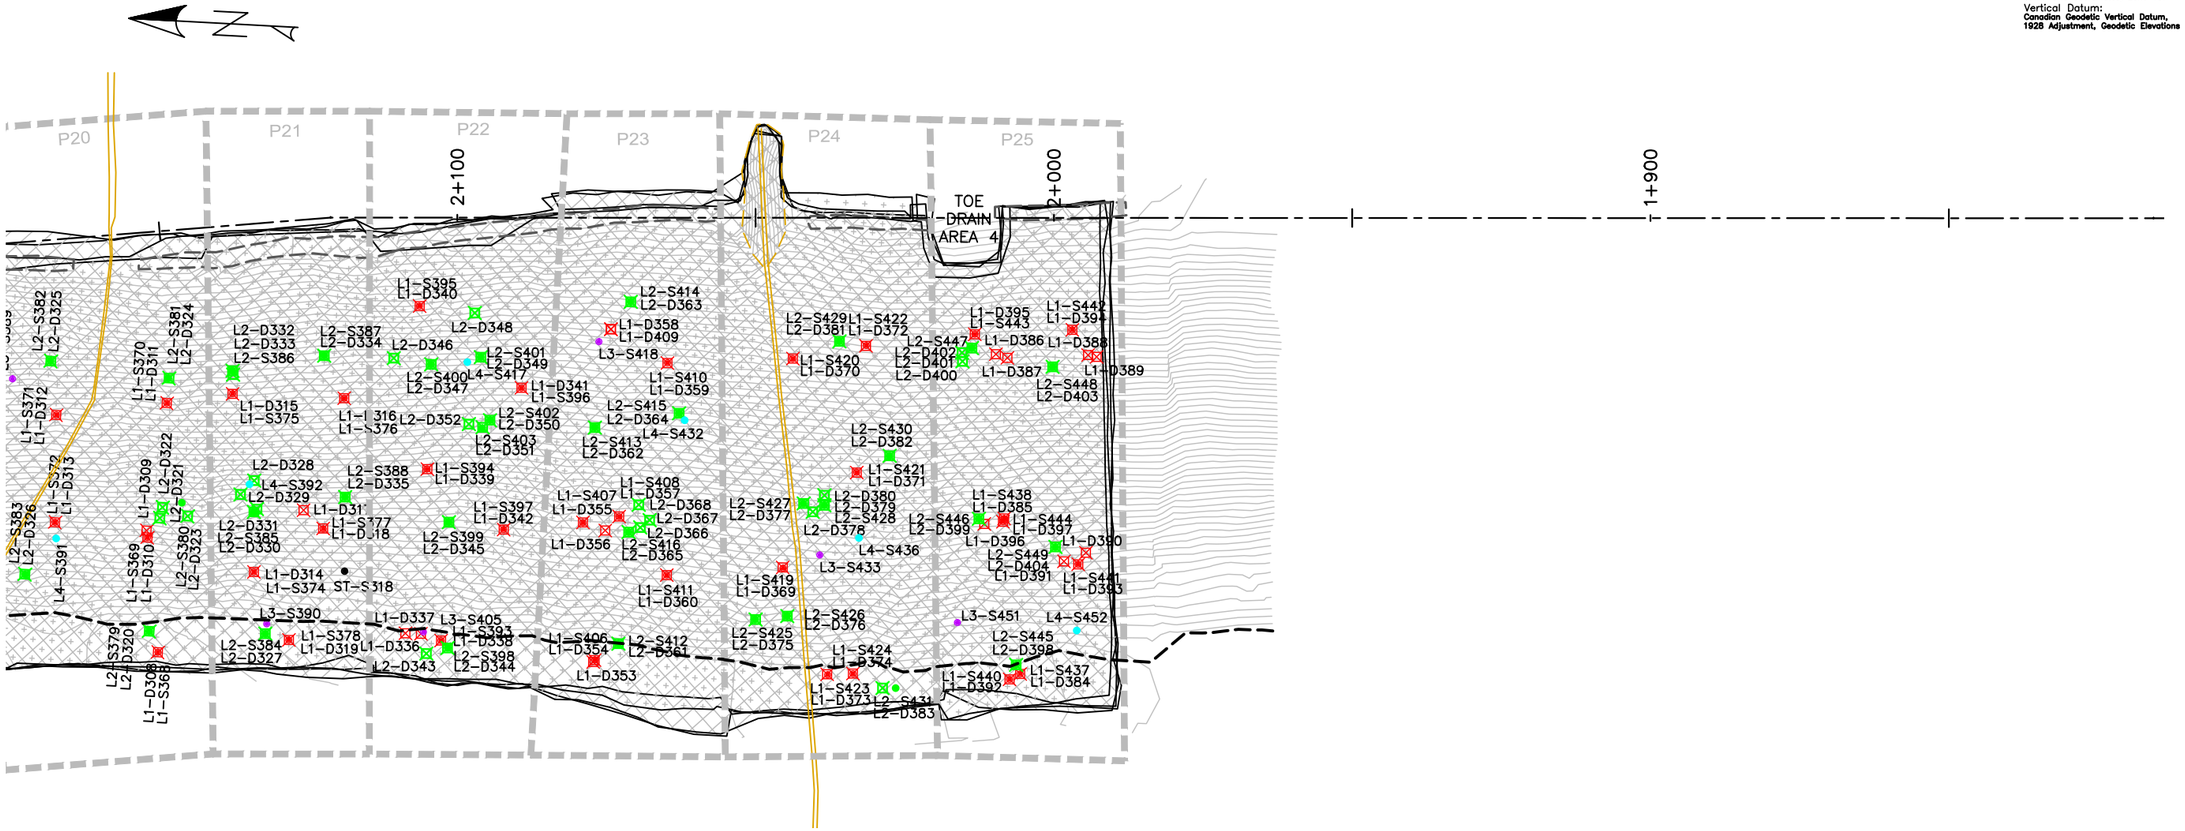

Horizontal Datum:
North American Datum 1983 (NAD83)
6 Degree Universal Transverse Mercator (UTM) Grid Coordinates, Zone 15.

Vertical Datum:
Canadian Geodetic Vertical Datum, 1928 Adjustment, Geodetic Elevations

EMRS RECLAMATION

KEY TRENCH EXCAVATION
EXCAVATED SEPTEMBER 11, 2021 = 0m^3
EXCAVATED TO DATE = 4,205m^3

CCL LIFT 1
PLACED SEPTEMBER 11, 2021 = 0m^3
PLACED TO DATE = 23,454m^3

CCL LIFT 2
PLACED SEPTEMBER 11, 2021 = 1,193m^3
PLACED TO DATE = 20,327m^3

NCL LIFT 3
PLACED SEPTEMBER 11, 2021 = 0m^3
PLACED TO DATE = 33,957m^3

NCL LIFT 4
PLACED SEPTEMBER 11, 2021 = 0m^3
PLACED TO DATE = 32,986m^3

AREA COMPLETED
CCL COMPLETED TO DATE = 7.765 ha
NCL COMPLETED TO DATE = 6.904 ha

EMRS RECLAMATION – DAILY PROGRESS

(SEPTEMBER 11, 2021 SCALE: 1:1000

TULLOCH ENGINEERING

DESIGNER

REVISIONS

DATE	REMARKS

LEGEND

- CCL LIFT #1
- CCL LIFT #2
- NCL LIFT #3
- NCL LIFT #4
- KEY TRENCH
- LIFT #1 COMP. TEST SAMPLE
- LIFT #2 COMP. TEST SAMPLE
- LIFT #3 COMP. TEST SAMPLE
- LIFT #4 COMP. TEST SAMPLE
- VWP WIRE
- VWP WIRE BURRITO
- PLACED TODAY
- CCL LIFT 2 PLACED TODAY

PROJECT TITLE
NEW GOLD INC
RAINY RIVER
PROJECT

DRAWING TITLE
2021 EMRS
RECLAMATION

PURPOSE
DAILY PROGRESS

DATE	SEPTEMBER 11, 202
DRAWN	JTS
CHECKED	
SCALE	NTS
ISSUED FOR TENDER	
ISSUED FOR CONSTRUCTION	

DWG. No.	PROJECT No.	PHASE No.
D-3	19-1138	115

SHEET SIZE - 11" X 17"



Horizontal Datum:
North American Datum 1983 (NAD83)
6 Degree Universal Transverse Mercator (UTM) Grid Coordinates, Zone 15.

Vertical Datum:
Canadian Geodetic Vertical Datum, 1928 Adjustment, Geodetic Elevations

EMRS RECLAMATION

KEY TRENCH EXCAVATION
EXCAVATED SEPTEMBER 11, 2021 = 0m^3
EXCAVATED TO DATE = 4,205m^3

CCL LIFT 1
PLACED SEPTEMBER 11, 2021 = 0m^3
PLACED TO DATE = 23,454m^3

CCL LIFT 2
PLACED SEPTEMBER 11, 2021 = 1,193m^3
PLACED TO DATE = 20,327m^3

NCL LIFT 3
PLACED SEPTEMBER 11, 2021 = 0m^3
PLACED TO DATE = 33,957m^3

NCL LIFT 4
PLACED SEPTEMBER 11, 2021 = 0m^3
PLACED TO DATE = 32,986m^3

AREA COMPLETED
CCL COMPLETED TO DATE = 7.765 ha
NCL COMPLETED TO DATE = 6.904 ha

EMRS RECLAMATION – DAILY PROGRESS

(SEPTEMBER 11, 2021) SCALE: 1:1000

TULLOCH ENGINEERING

DESIGNER

REVISIONS

	DATE	REMARKS

LEGEND

- CCL LIFT #1
- CCL LIFT #2
- NCL LIFT #3
- NCL LIFT #4
- KEY TRENCH
- LIFT #1 COMP. TEST SAMPLE
- LIFT #2 COMP. TEST SAMPLE
- LIFT #3 COMP. TEST SAMPLE
- LIFT #4 COMP. TEST SAMPLE
- VWP WIRE
- VWP WIRE BURRITO
- PLACED TODAY
- CCL LIFT 2 PLACED TODAY

PROJECT TITLE
NEW GOLD INC
RAINY RIVER
PROJECT


DRAWING TITLE
2021 EMRS
RECLAMATION


PURPOSE
DAILY PROGRESS


DATE	SEPTEMBER 11, 2021
DRAWN	JTS
CHECKED	
SCALE	NTS
ISSUED FOR TENDER	
ISSUED FOR CONSTRUCTION	


DWG. No.	PROJECT No.	PHASE No.
D-4	19-1138	115


SHEET SIZE - 11" X 17"

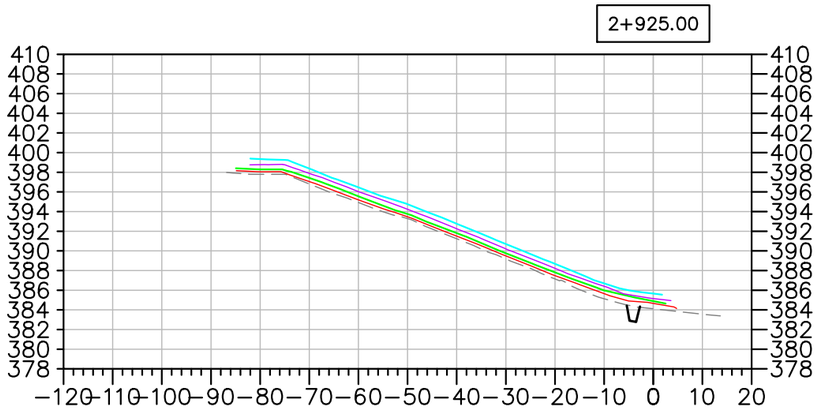


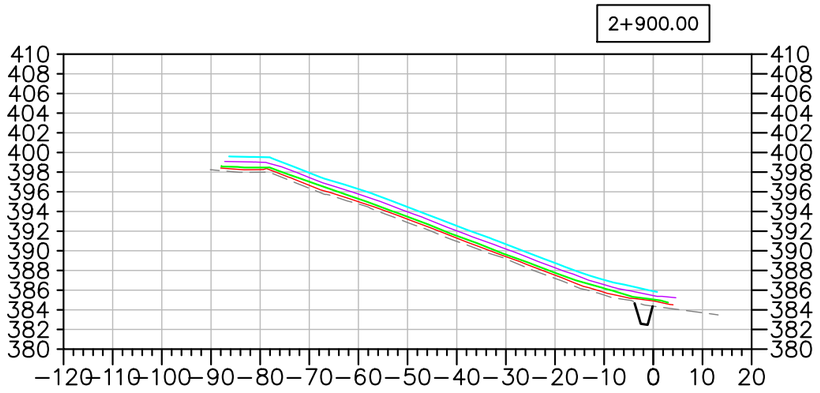


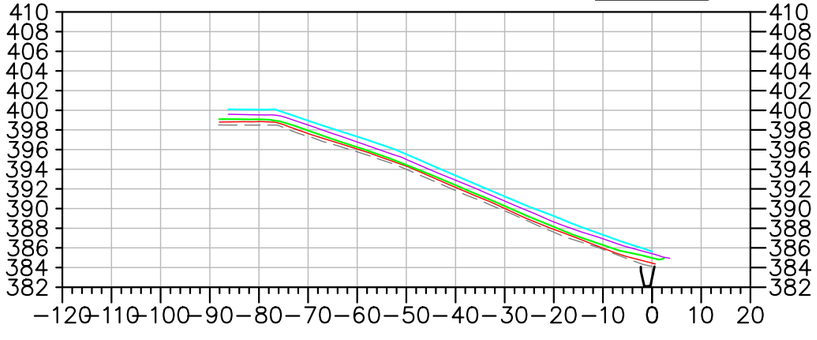

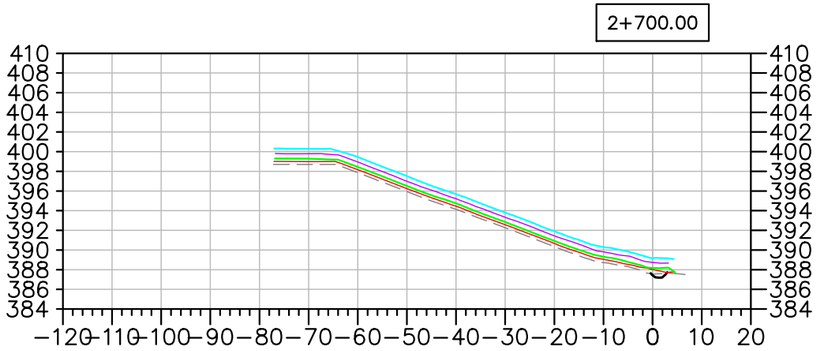

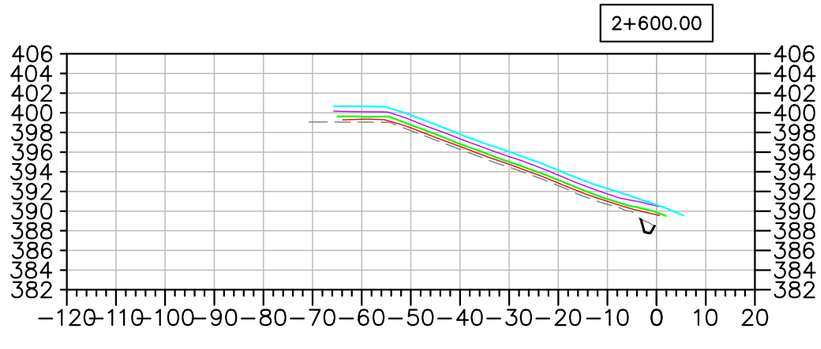

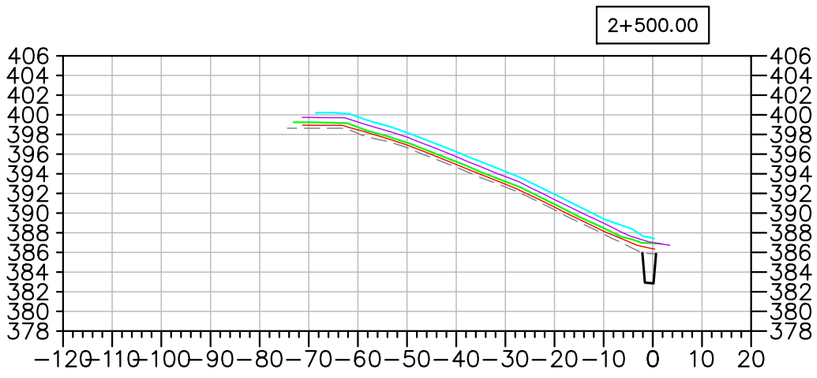

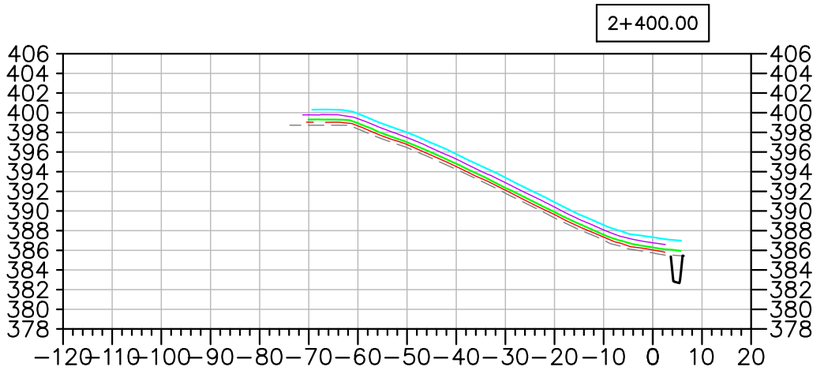

EMRS RECLAMATION – DAILY PROGRESS

(SEPTEMBER 11, 2021) SCALE: N.T.S.

TULLOCH ENGINEERING

DESIGNER

REVISIONS

DATE	REMARKS

LEGEND

- EXISTING ROCK STOCKPILE
- CCL LIFT #1
- CCL LIFT #2
- NCL LIFT #3
- NCL LIFT #4
- KEY TRENCH

Horizontal Datum:
North American Datum 1983 (NAD83)
6 Degree Universal Transverse Mercator (UTM) Grid Coordinates, Zone 15.
Vertical Datum:
Canadian Geodetic Vertical Datum, 1928 Adjustment, Geodetic Elevations

PROJECT TITLE
NEW GOLD INC
RAINY RIVER
PROJECT


DRAWING TITLE
2021 EMRS
RECLAMATION CROSS
SECTIONS


PURPOSE
DAILY PROGRESS


DATE	SEPTEMBER 11, 2021
DRAWN	JTS
CHECKED	
SCALE	NTS
ISSUED FOR TENDER	
ISSUED FOR CONSTRUCTION	


DWG. No.	PROJECT No.	PHASE No.
X-1	19-1138	115

SHEET SIZE – 11" X 17"

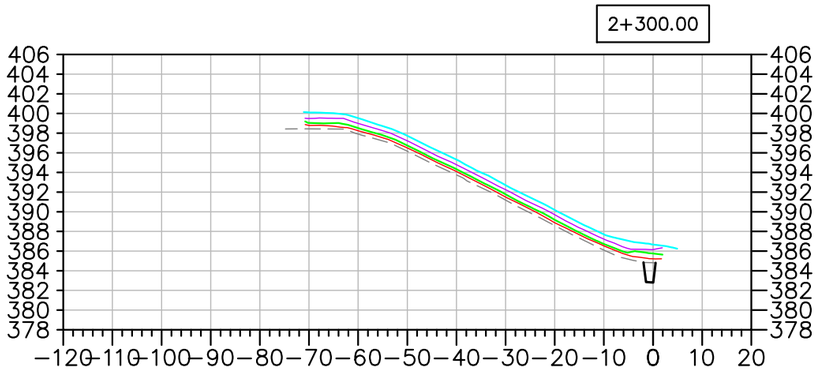

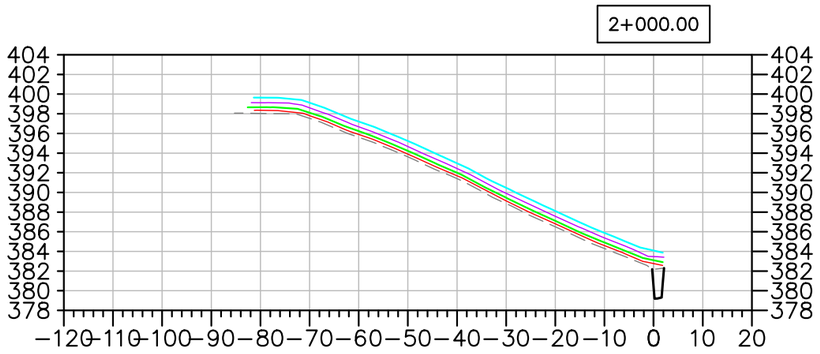

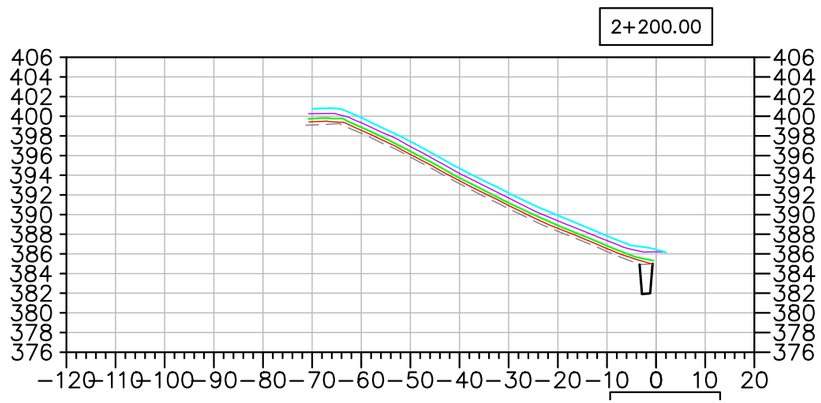

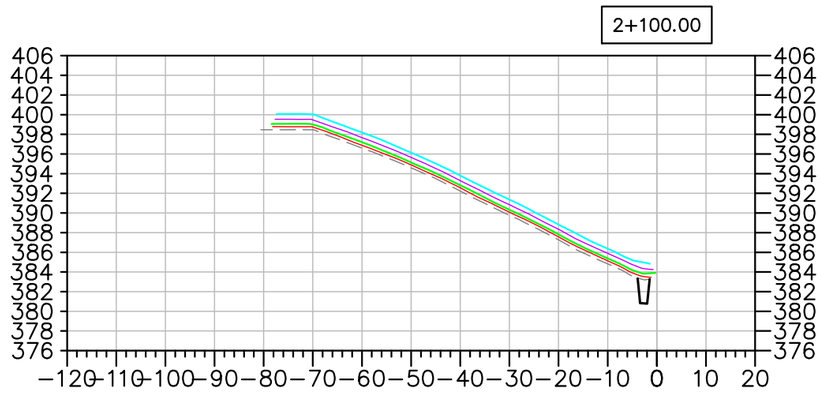

EMRS RECLAMATION – DAILY PROGRESS

(SEPTEMBER 11, 2021 SCALE: N.T.S.

TULLOCH ENGINEERING

DESIGNER

REVISIONS

	DATE	REMARKS

LEGEND

- EXISTING ROCK STOCKPILE
- CCL LIFT #1
- CCL LIFT #2
- NCL LIFT #3
- NCL LIFT #4
- KEY TRENCH

Horizontal Datum:
North American Datum 1983 (NAD83)
6 Degree Universal Transverse Mercator (UTM) Grid Coordinates, Zone 15.

Vertical Datum:
Canadian Geodetic Vertical Datum, 1928 Adjustment, Geodetic Elevations

PROJECT TITLE
NEW GOLD INC
RAINY RIVER PROJECT


DRAWING TITLE
2021 EMRS RECLAMATION CROSS SECTIONS


PURPOSE
DAILY PROGRESS


DATE	SEPTEMBER 11, 2021
DRAWN	JTS
CHECKED	
SCALE	NTS
ISSUED FOR TENDER	
ISSUED FOR CONSTRUCTION	


DWG. No.	PROJECT No.	PHASE No.
X-2	19-1138	115


SHEET SIZE – 11" X 17"

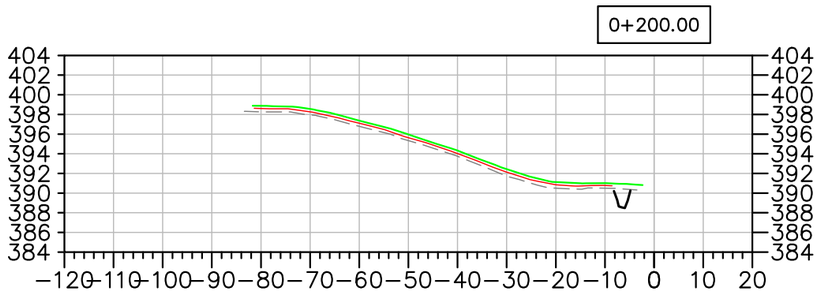


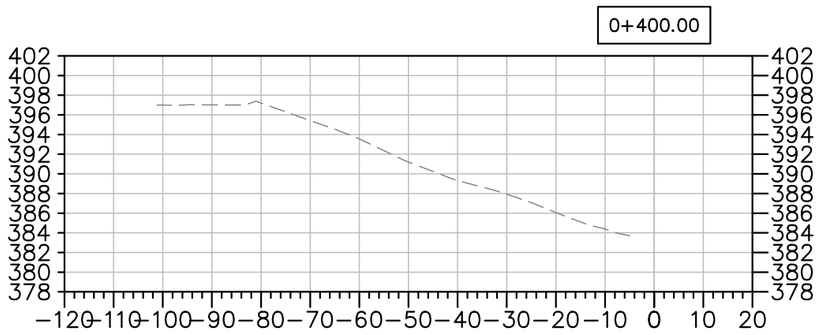

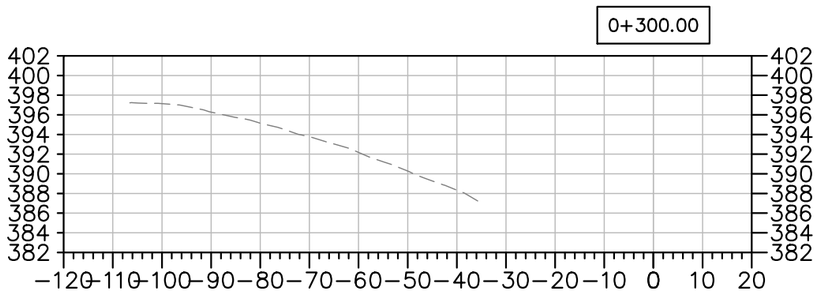

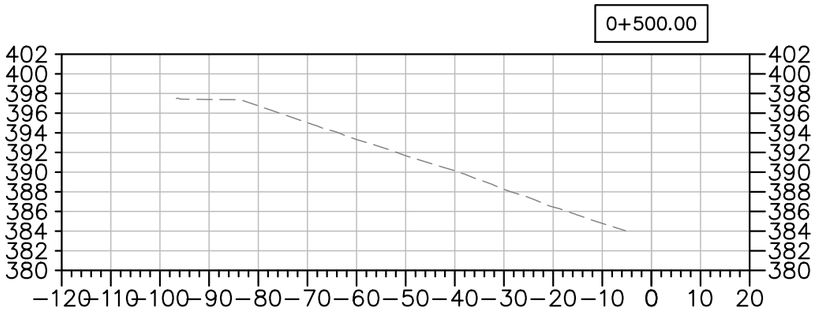

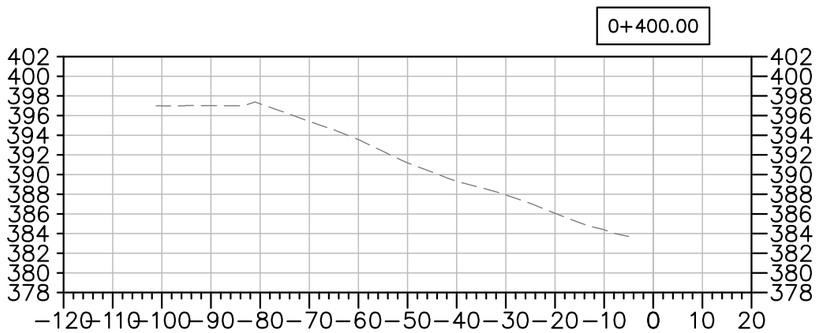

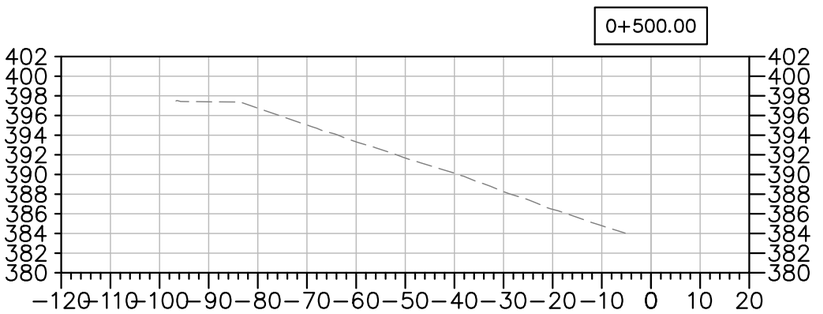

EMRS RECLAMATION – DAILY PROGRESS

(SEPTEMBER 11, 2021 SCALE: N.T.S.

TULLOCH ENGINEERING

DESIGNER

REVISIONS

DATE	REMARKS

LEGEND

- EXISTING ROCK STOCKPILE
- CCL LIFT #1
- CCL LIFT #2
- NCL LIFT #3
- NCL LIFT #4
- KEY TRENCH

Horizontal Datum: North American Datum 1983 (NAD83) 6 Degree Universal Transverse Mercator (UTM) Grid Coordinates, Zone 15.

Vertical Datum: Canadian Geodetic Vertical Datum, 1928 Adjustment, Geodetic Elevations

PROJECT TITLE
NEW GOLD INC
RAINY RIVER
PROJECT

DRAWING TITLE
2021 EMRS
RECLAMATION CROSS
SECTIONS

PURPOSE
DAILY PROGRESS

DATE	SEPTEMBER 11, 2021
DRAWN	JTS
CHECKED	
SCALE	NTS
ISSUED FOR TENDER	
ISSUED FOR CONSTRUCTION	

DWG. No.	PROJECT No.	PHASE No.
X-3	19-1138	115

SHEET SIZE – 11" X 17"

EMRS RECLAMATION

KEY TRENCH EXCAVATION
EXCAVATED SEPTEMBER 12, 2021 = 0m^3
EXCAVATED TO DATE = 4,205m^3

CCL LIFT 1
PLACED SEPTEMBER 12, 2021 = 0m^3
PLACED TO DATE = 23,454m^3


CCL LIFT 2
PLACED SEPTEMBER 12, 2021 = 0m^3
PLACED TO DATE = 20,327m^3

NCL LIFT 3
PLACED SEPTEMBER 12, 2021 = 0m^3
PLACED TO DATE = 33,957m^3

NCL LIFT 4
PLACED SEPTEMBER 12, 2021 = 0m^3
PLACED TO DATE = 32,986m^3

AREA COMPLETED
CCL COMPLETED TO DATE = 7.765 ha
NCL COMPLETED TO DATE = 6.904 ha

Horizontal Datum:
North American Datum 1983 (NAD83)
6 Degree Universal Transverse Mercator (UTM) Grid Coordinates, Zone 15.
Vertical Datum:
Canadian Geodetic Vertical Datum, 1928 Adjustment, Geodetic Elevations

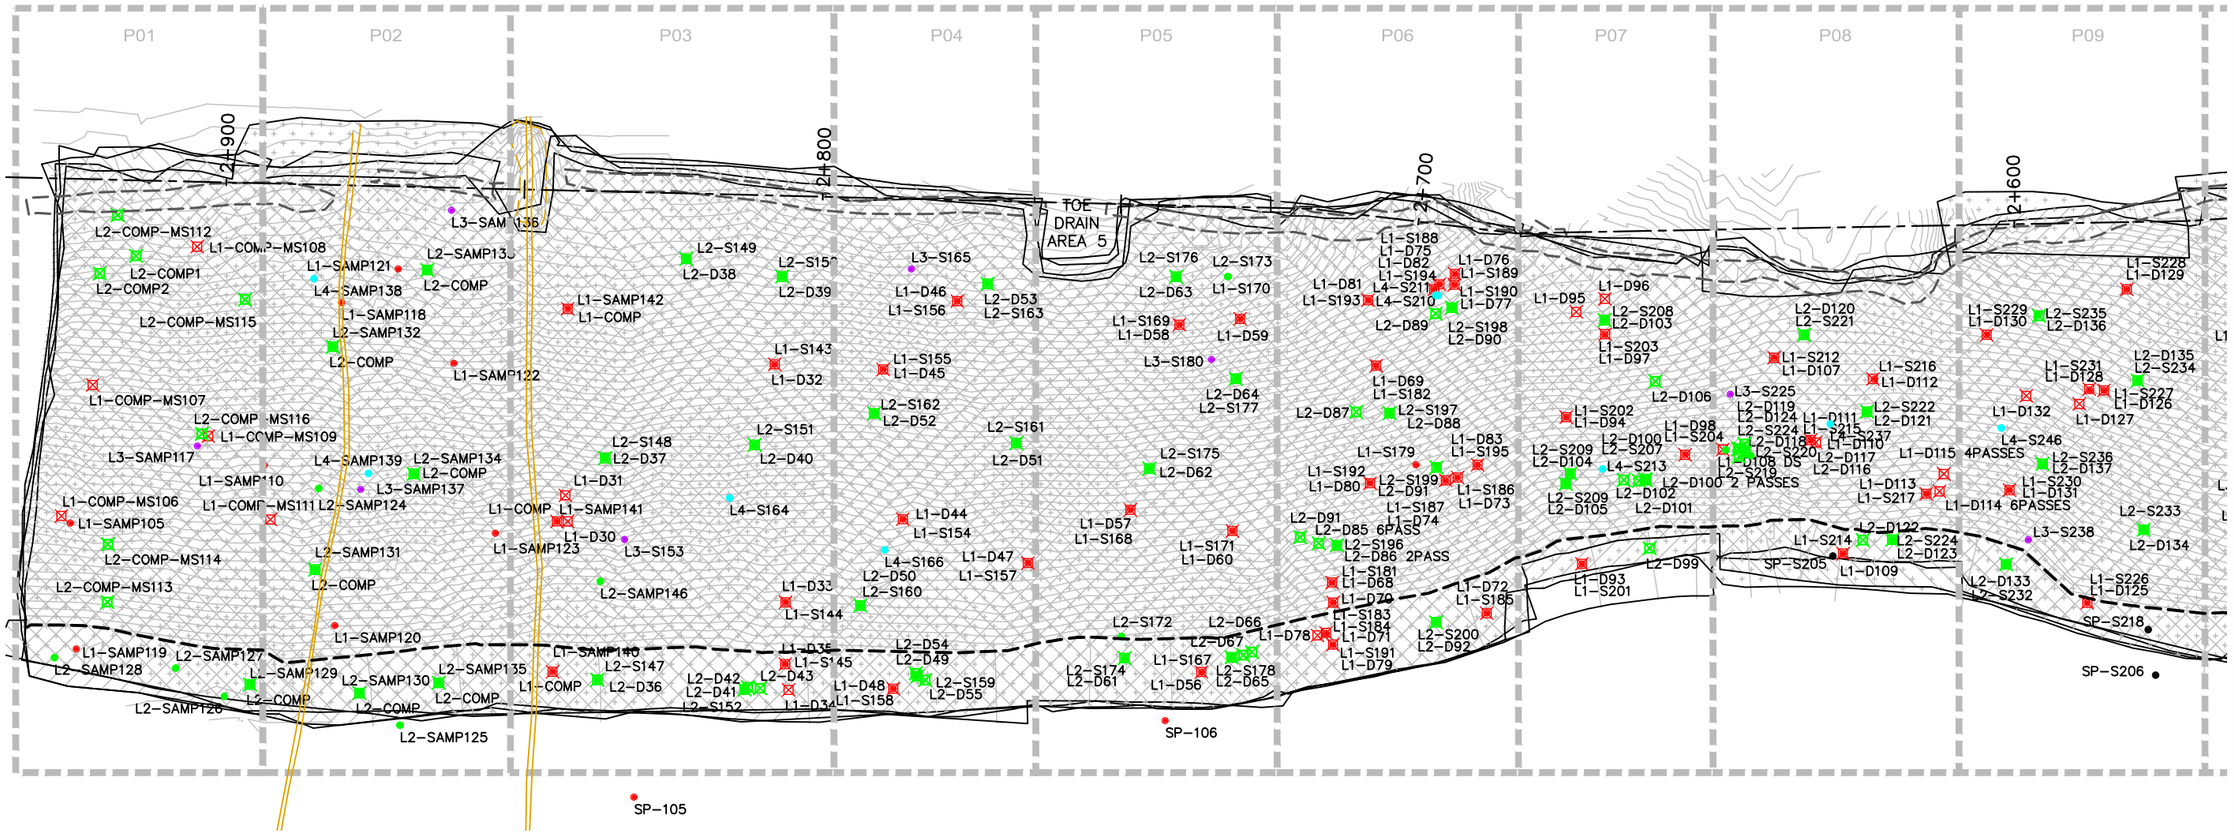

EMRS RECLAMATION – DAILY PROGRESS

(SEPTEMBER 12, 2021 SCALE: 1:1000

SHEET SIZE – 11" X 17"

TULLOCH ENGINEERING

DESIGNER

REVISIONS

	DATE	REMARKS

LEGEND

- CCL LIFT #1
- CCL LIFT #2
- NCL LIFT #3
- NCL LIFT #4
- KEY TRENCH
- LIFT #1 COMP. TEST SAMPLE
- LIFT #2 COMP. TEST SAMPLE
- LIFT #3 COMP. TEST SAMPLE
- LIFT #4 COMP. TEST SAMPLE
- VWP WIRE
- VWP WIRE BURRITO
- PLACED TODAY
- CCL LIFT 2 PLACED TODAY


PROJECT TITLE
NEW GOLD INC
RAINY RIVER
PROJECT

DRAWING TITLE
2021 EMRS
RECLAMATION

PURPOSE
DAILY PROGRESS

DATE	SEPTEMBER 12, 202
DRAWN	JTS
CHECKED	
SCALE	NTS
ISSUED FOR TENDER	
ISSUED FOR CONSTRUCTION	

DWG. No.	PROJECT No.	PHASE No.
D-1	19-1138	115

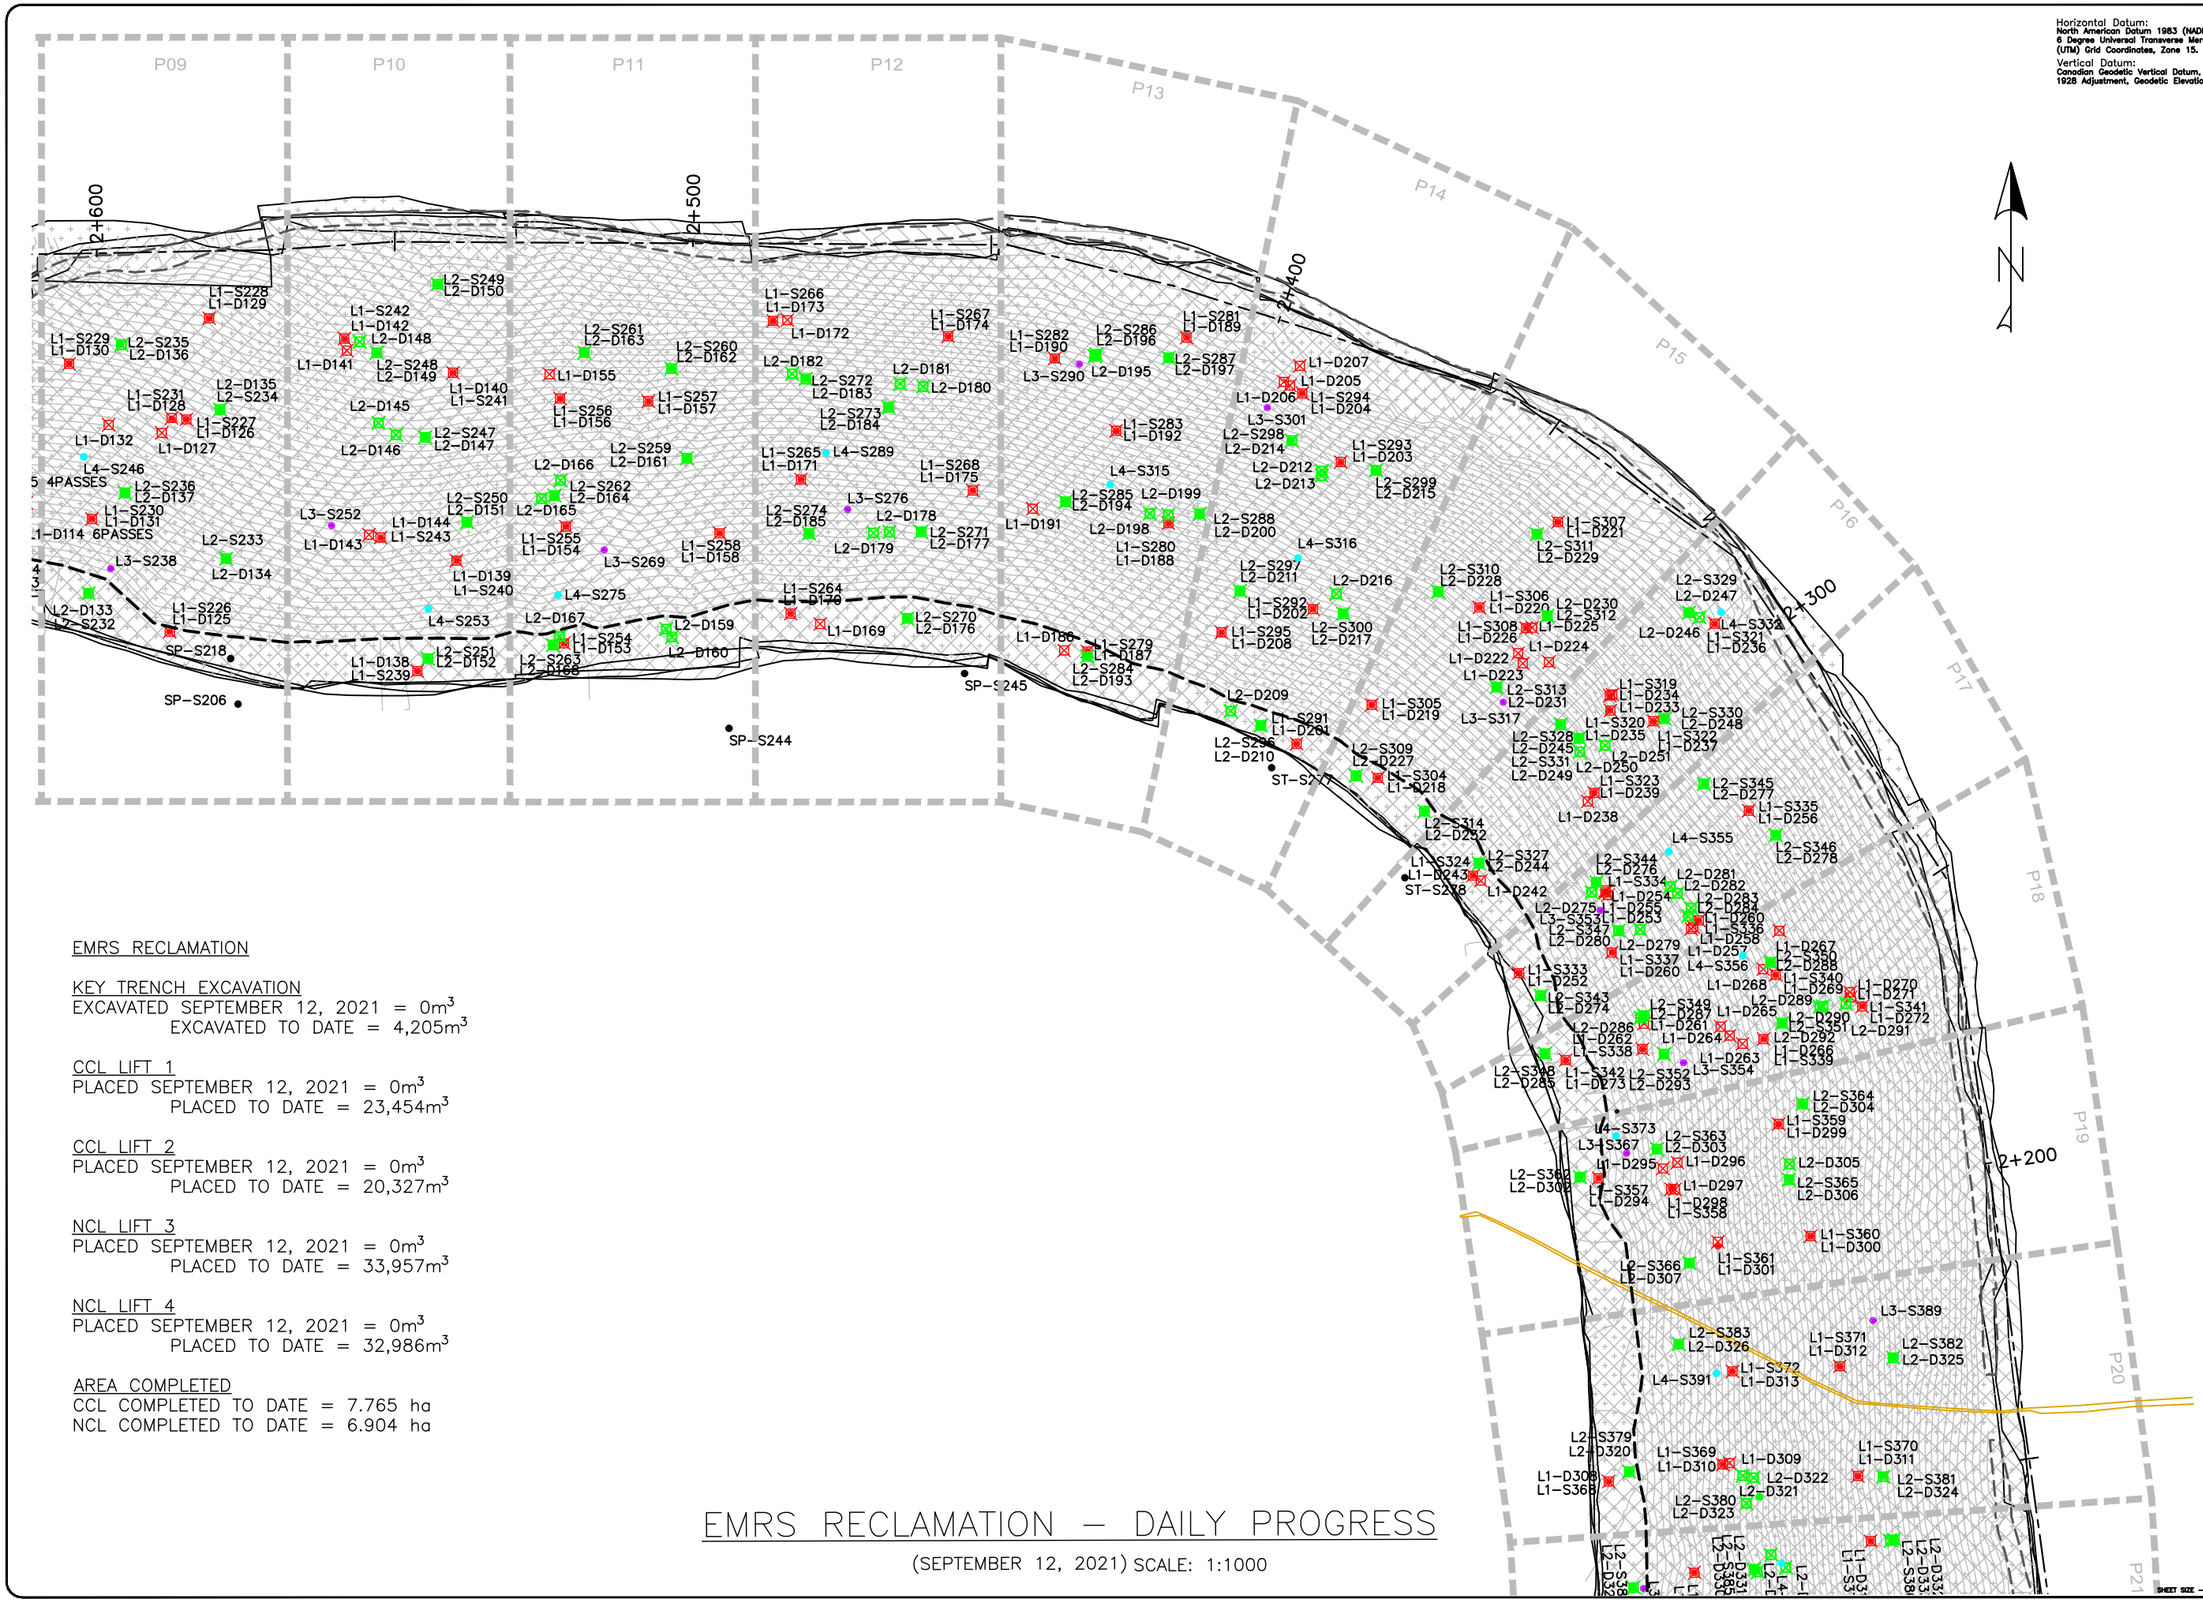

Horizontal Datum:
North American Datum 1983 (NAD83)
6 Degree Universal Transverse Mercator (UTM) Grid Coordinates, Zone 15.

Vertical Datum:
Canadian Geodetic Vertical Datum, 1928 Adjustment, Geodetic Elevations

EMRS RECLAMATION

KEY TRENCH EXCAVATION
EXCAVATED SEPTEMBER 12, 2021 = 0m^3
EXCAVATED TO DATE = 4,205m^3

CCL LIFT 1
PLACED SEPTEMBER 12, 2021 = 0m^3
PLACED TO DATE = 23,454m^3

CCL LIFT 2
PLACED SEPTEMBER 12, 2021 = 0m^3
PLACED TO DATE = 20,327m^3

NCL LIFT 3
PLACED SEPTEMBER 12, 2021 = 0m^3
PLACED TO DATE = 33,957m^3

NCL LIFT 4
PLACED SEPTEMBER 12, 2021 = 0m^3
PLACED TO DATE = 32,986m^3

AREA COMPLETED
CCL COMPLETED TO DATE = 7.765 ha
NCL COMPLETED TO DATE = 6.904 ha

EMRS RECLAMATION – DAILY PROGRESS

(SEPTEMBER 12, 2021) SCALE: 1:1000

TULLOCH ENGINEERING

DESIGNER

REVISIONS

DATE	REMARKS

LEGEND

- CCL LIFT #1
- CCL LIFT #2
- NCL LIFT #3
- NCL LIFT #4
- KEY TRENCH
- LIFT #1 COMP. TEST SAMPLE
- LIFT #2 COMP. TEST SAMPLE
- LIFT #3 COMP. TEST SAMPLE
- LIFT #4 COMP. TEST SAMPLE
- VWP WIRE
- VWP WIRE BURRITO
- PLACED TODAY
- CCL LIFT 2 PLACED TODAY

PROJECT TITLE
NEW GOLD INC
RAINY RIVER
PROJECT


DRAWING TITLE
2021 EMRS
RECLAMATION

PURPOSE
DAILY PROGRESS

DATE	SEPTEMBER 12, 2021
DRAWN	JTS
CHECKED	
SCALE	NTS
ISSUED FOR TENDER	
ISSUED FOR CONSTRUCTION	

DWG. No.	PROJECT No.	PHASE No.
D-2	19-1138	115

SHEET SIZE - 11" X 17"

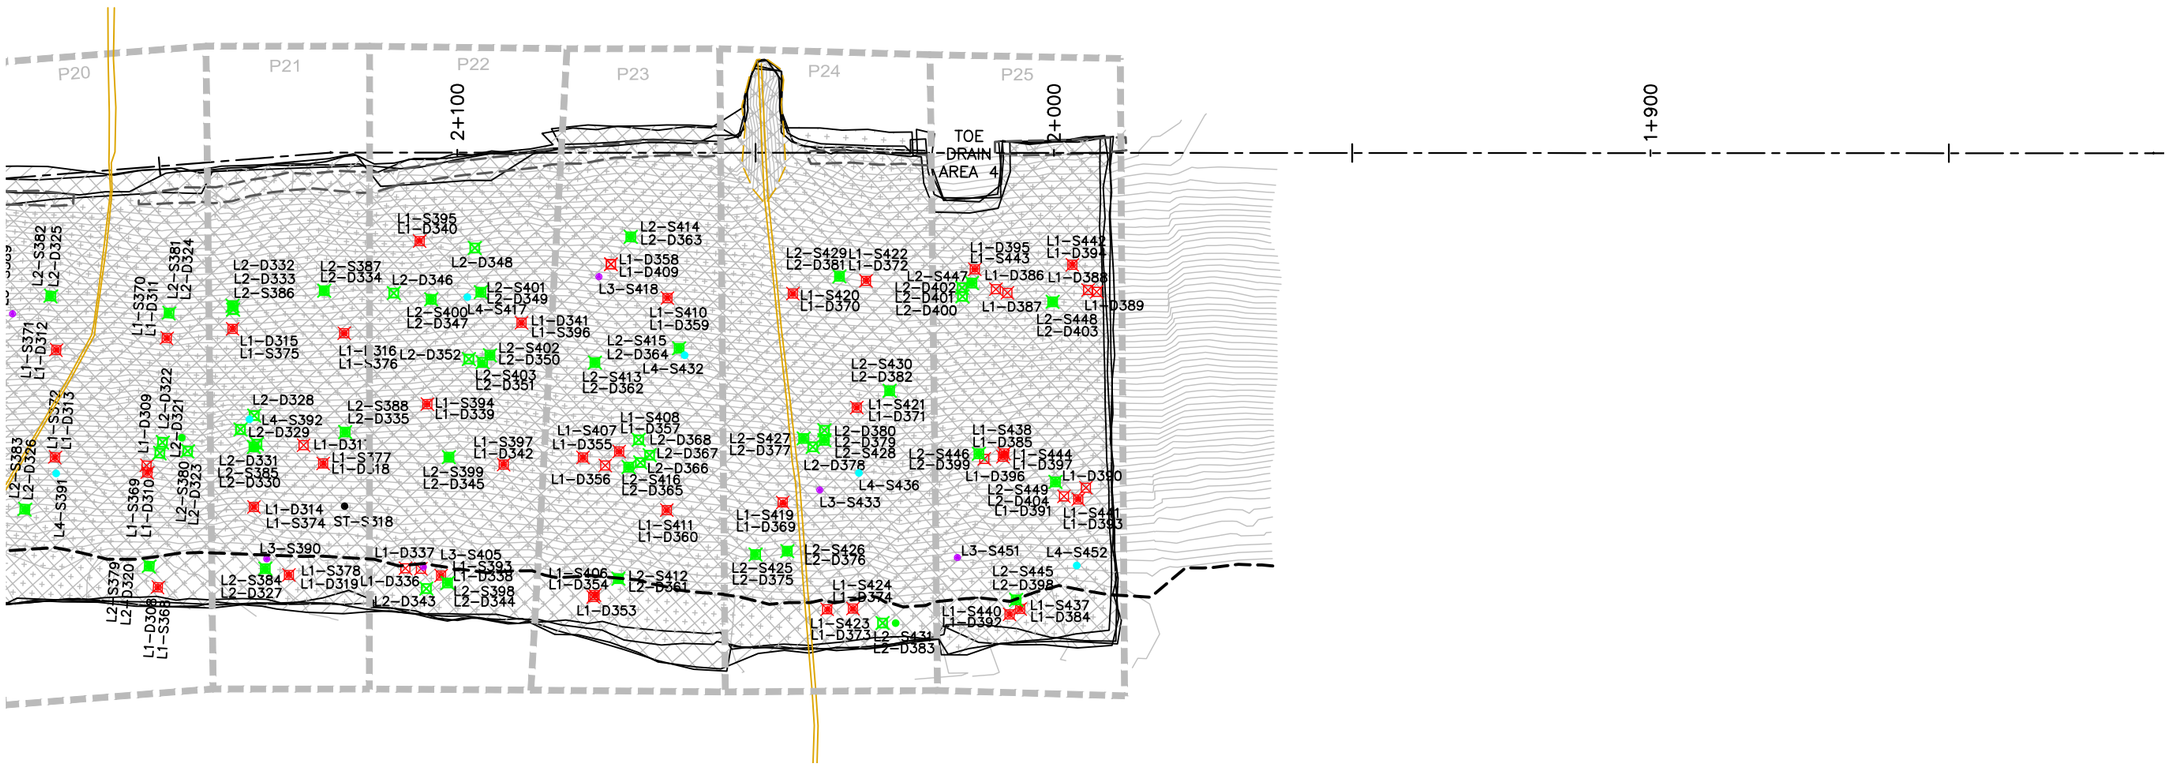

Horizontal Datum:
North American Datum 1983 (NAD83)
6 Degree Universal Transverse Mercator (UTM) Grid Coordinates, Zone 15.

Vertical Datum:
Canadian Geodetic Vertical Datum, 1928 Adjustment, Geodetic Elevations

EMRS RECLAMATION

KEY TRENCH EXCAVATION
EXCAVATED SEPTEMBER 12, 2021 = 0m^3
EXCAVATED TO DATE = 4,205m^3

CCL LIFT 1
PLACED SEPTEMBER 12, 2021 = 0m^3
PLACED TO DATE = 23,454m^3

CCL LIFT 2
PLACED SEPTEMBER 12, 2021 = 0m^3
PLACED TO DATE = 20,327m^3

NCL LIFT 3
PLACED SEPTEMBER 12, 2021 = 0m^3
PLACED TO DATE = 33,957m^3

NCL LIFT 4
PLACED SEPTEMBER 12, 2021 = 0m^3
PLACED TO DATE = 32,986m^3

AREA COMPLETED
CCL COMPLETED TO DATE = 7.765 ha
NCL COMPLETED TO DATE = 6.904 ha

EMRS RECLAMATION – DAILY PROGRESS

(SEPTEMBER 12, 2021 SCALE: 1:1000

TULLOCH ENGINEERING

DESIGNER

REVISIONS

DATE	REMARKS

LEGEND

- CCL LIFT #1
- CCL LIFT #2
- NCL LIFT #3
- NCL LIFT #4
- KEY TRENCH
- LIFT #1 COMP. TEST SAMPLE
- LIFT #2 COMP. TEST SAMPLE
- LIFT #3 COMP. TEST SAMPLE
- LIFT #4 COMP. TEST SAMPLE
- VWP WIRE
- VWP WIRE BURRITO
- PLACED TODAY
- CCL LIFT 2 PLACED TODAY

PROJECT TITLE
NEW GOLD INC
RAINY RIVER
PROJECT

DRAWING TITLE
2021 EMRS
RECLAMATION

PURPOSE
DAILY PROGRESS

DATE	SEPTEMBER 12, 202
DRAWN	JTS
CHECKED	
SCALE	NTS
ISSUED FOR TENDER	
ISSUED FOR CONSTRUCTION	

DWG. No.	PROJECT No.	PHASE No.
D-3	19-1138	115

SHEET SIZE - 11" X 17"



Horizontal Datum:
North American Datum 1983 (NAD83)
6 Degree Universal Transverse Mercator (UTM) Grid Coordinates, Zone 15.

Vertical Datum:
Canadian Geodetic Vertical Datum, 1928 Adjustment, Geodetic Elevations

EMRS RECLAMATION

KEY TRENCH EXCAVATION
EXCAVATED SEPTEMBER 12, 2021 = 0m^3
EXCAVATED TO DATE = 4,205m^3

CCL LIFT 1
PLACED SEPTEMBER 12, 2021 = 0m^3
PLACED TO DATE = 23,454m^3

CCL LIFT 2
PLACED SEPTEMBER 12, 2021 = 0m^3
PLACED TO DATE = 20,327m^3

NCL LIFT 3
PLACED SEPTEMBER 12, 2021 = 0m^3
PLACED TO DATE = 33,957m^3

NCL LIFT 4
PLACED SEPTEMBER 12, 2021 = 0m^3
PLACED TO DATE = 32,986m^3

AREA COMPLETED
CCL COMPLETED TO DATE = 7.765 ha
NCL COMPLETED TO DATE = 6.904 ha

EMRS RECLAMATION – DAILY PROGRESS

(SEPTEMBER 12, 2021) SCALE: 1:1000

TULLOCH ENGINEERING

DESIGNER

REVISIONS

	DATE	REMARKS

LEGEND

- CCL LIFT #1
- CCL LIFT #2
- NCL LIFT #3
- NCL LIFT #4
- KEY TRENCH
- LIFT #1 COMP. TEST SAMPLE
- LIFT #2 COMP. TEST SAMPLE
- LIFT #3 COMP. TEST SAMPLE
- LIFT #4 COMP. TEST SAMPLE
- VWP WIRE
- VWP WIRE BURRITO
- PLACED TODAY
- CCL LIFT 2 PLACED TODAY

PROJECT TITLE
NEW GOLD INC
RAINY RIVER
PROJECT

DRAWING TITLE
2021 EMRS
RECLAMATION


PURPOSE
DAILY PROGRESS

DATE	SEPTEMBER 12, 2021
DRAWN	JTS
CHECKED	
SCALE	NTS
ISSUED FOR TENDER	
ISSUED FOR CONSTRUCTION	


DWG. No.	PROJECT No.	PHASE No.
D-4	19-1138	115

SHEET SIZE - 11" X 17"


2+925.00

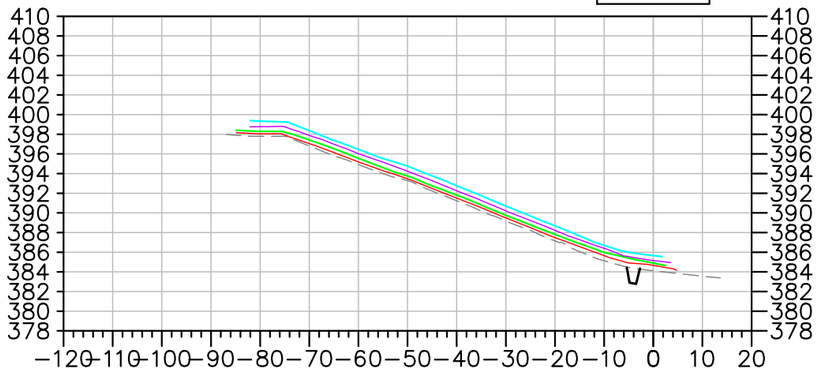


2+900.00

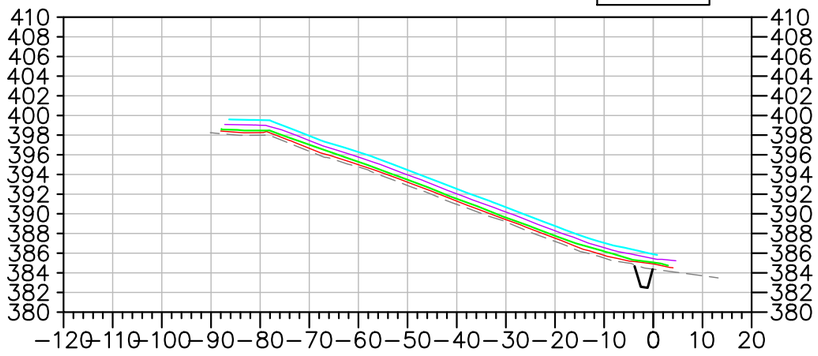


2+800.00

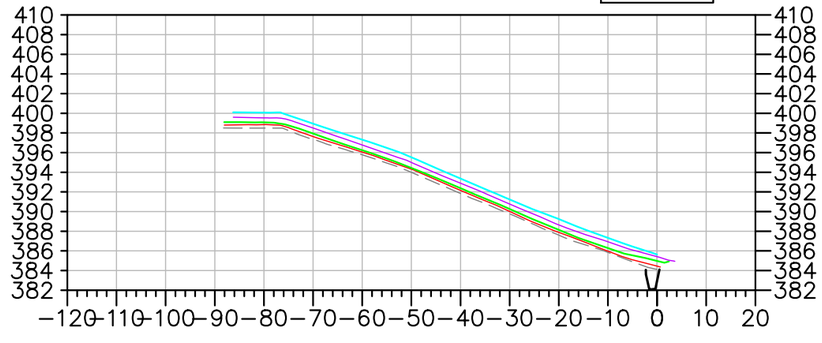


2+700.00

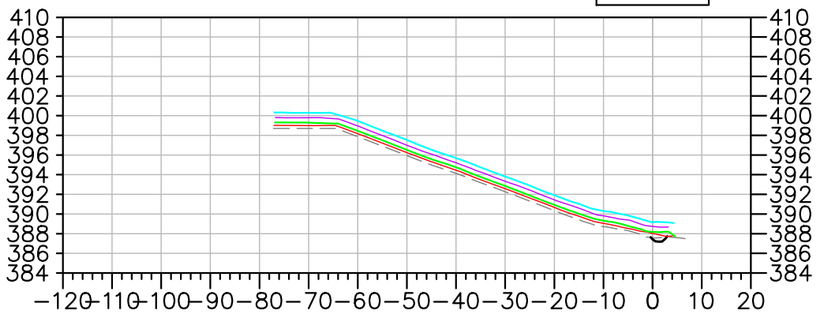


2+600.00

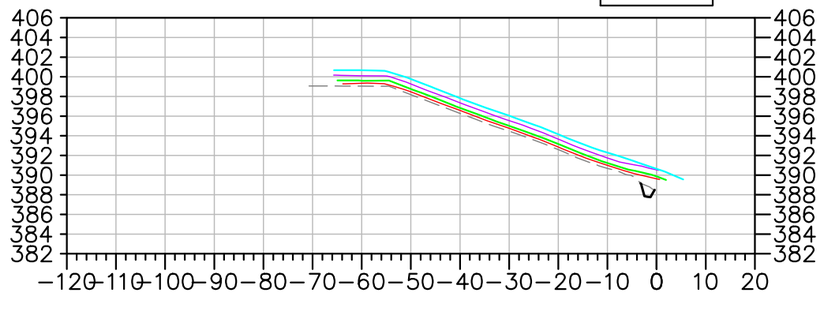

2+500.00

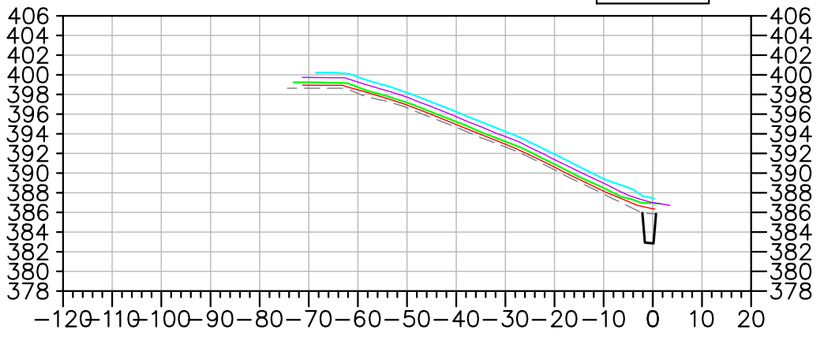

2+400.00

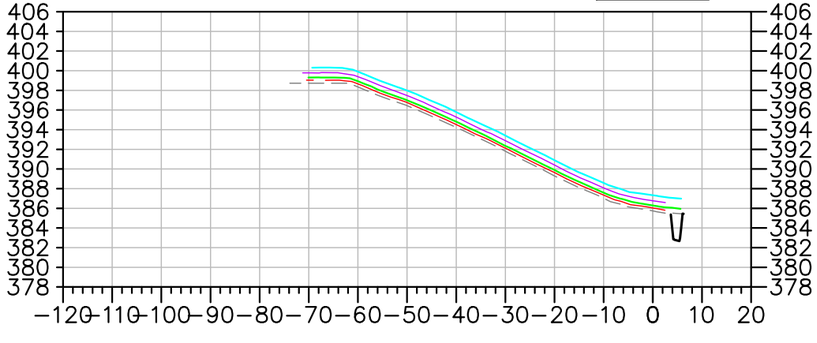

EMRS RECLAMATION – DAILY PROGRESS

(SEPTEMBER 12, 2021) SCALE: N.T.S.

TULLOCH ENGINEERING

DESIGNER

REVISIONS

DATE	REMARKS

LEGEND

- EXISTING ROCK STOCKPILE
- CCL LIFT #1
- CCL LIFT #2
- NCL LIFT #3
- NCL LIFT #4
- KEY TRENCH

Horizontal Datum:
North American Datum 1983 (NAD83)
6 Degree Universal Transverse Mercator (UTM) Grid Coordinates, Zone 15.

Vertical Datum:
Canadian Geodetic Vertical Datum, 1928 Adjustment, Geodetic Elevations

PROJECT TITLE
NEW GOLD INC
RAINY RIVER
PROJECT


DRAWING TITLE
2021 EMRS
RECLAMATION CROSS
SECTIONS


PURPOSE
DAILY PROGRESS


DATE	SEPTEMBER 12, 2021
DRAWN	JTS
CHECKED	
SCALE	NTS
ISSUED FOR TENDER	
ISSUED FOR CONSTRUCTION	


DWG. No.	PROJECT No.	PHASE No.
X-1	19-1138	115

SHEET SIZE – 11" X 17"

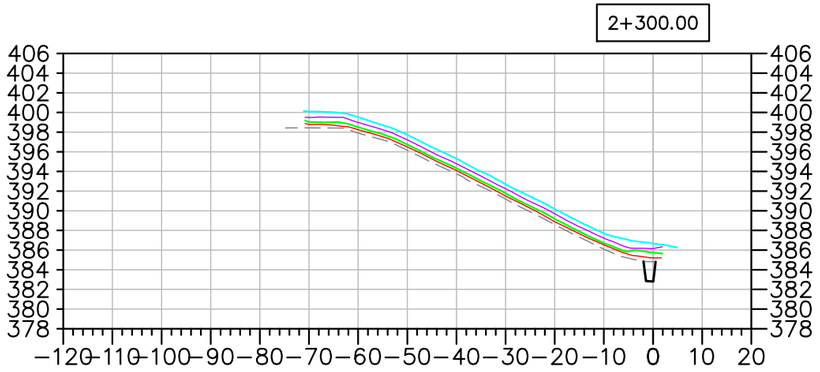

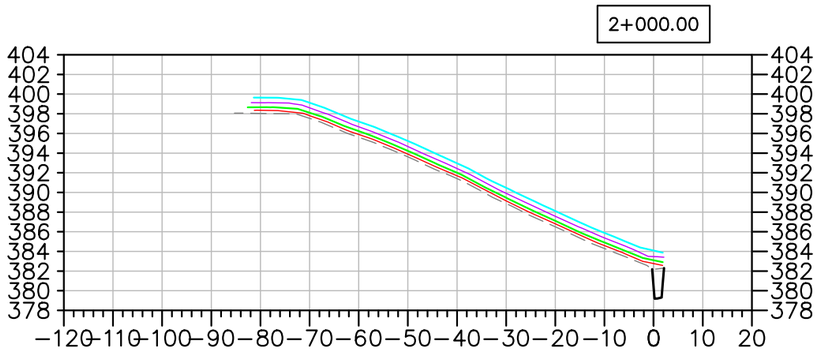

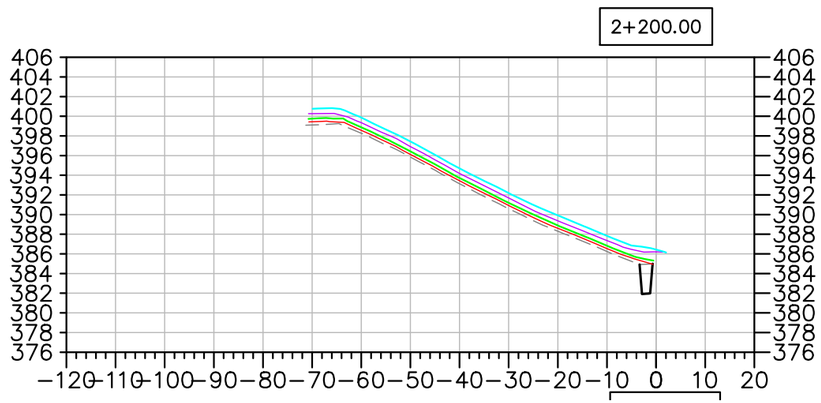

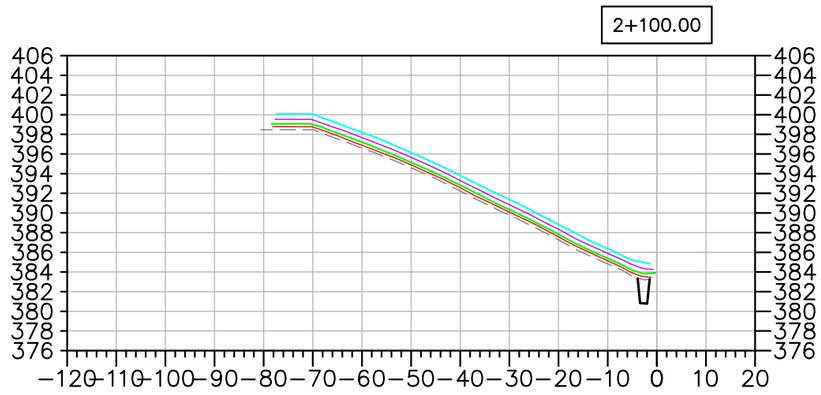

EMRS RECLAMATION – DAILY PROGRESS

(SEPTEMBER 12, 2021 SCALE: N.T.S.

TULLOCH ENGINEERING

DESIGNER

REVISIONS

	DATE	REMARKS

LEGEND

- EXISTING ROCK STOCKPILE
- CCL LIFT #1
- CCL LIFT #2
- NCL LIFT #3
- NCL LIFT #4
- KEY TRENCH

Horizontal Datum:
North American Datum 1983 (NAD83)
6 Degree Universal Transverse Mercator (UTM) Grid Coordinates, Zone 15.

Vertical Datum:
Canadian Geodetic Vertical Datum, 1928 Adjustment, Geodetic Elevations

PROJECT TITLE
NEW GOLD INC
RAINY RIVER PROJECT


DRAWING TITLE
2021 EMRS RECLAMATION CROSS SECTIONS


PURPOSE
DAILY PROGRESS


DATE	SEPTEMBER 12, 2021
DRAWN	JTS
CHECKED	
SCALE	NTS
ISSUED FOR TENDER	
ISSUED FOR CONSTRUCTION	


DWG. No.	PROJECT No.	PHASE No.
X-2	19-1138	115


SHEET SIZE – 11" X 17"

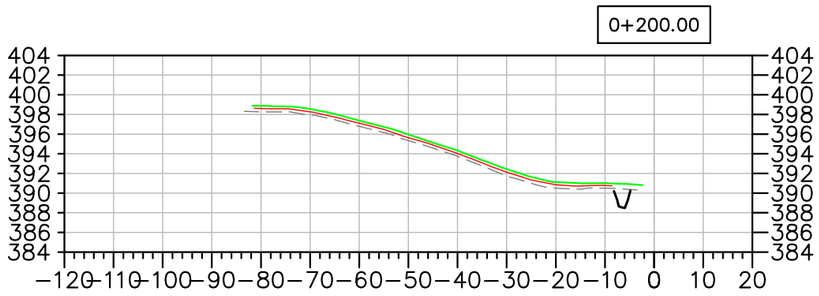


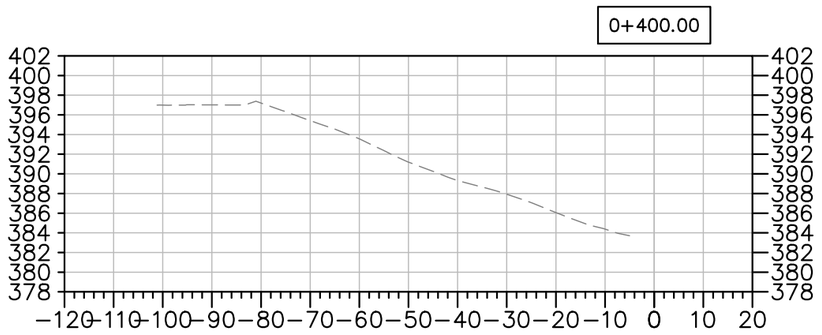

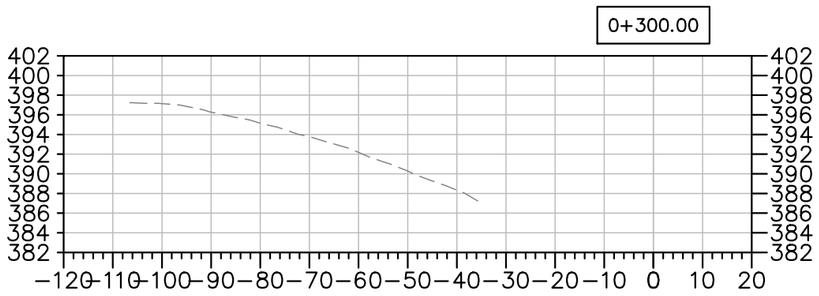

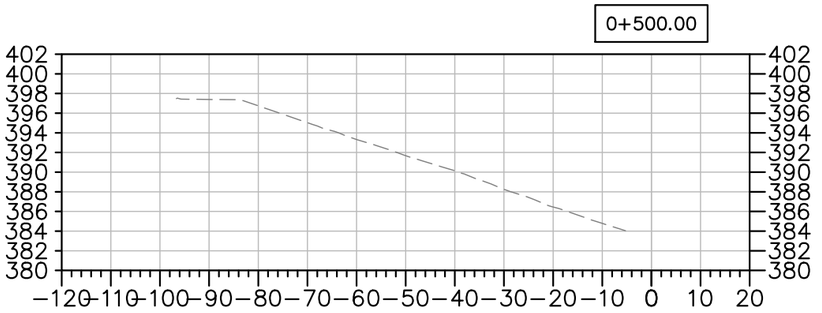

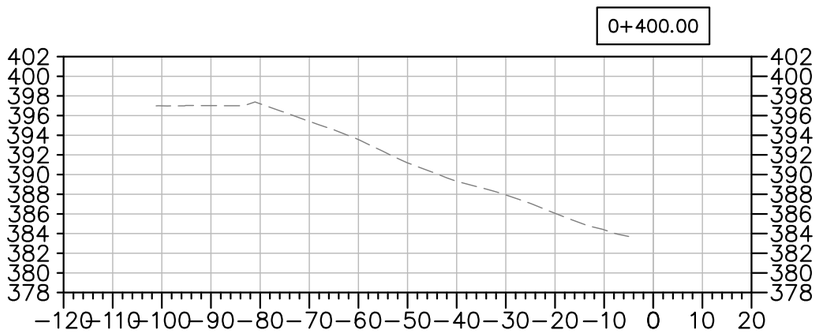

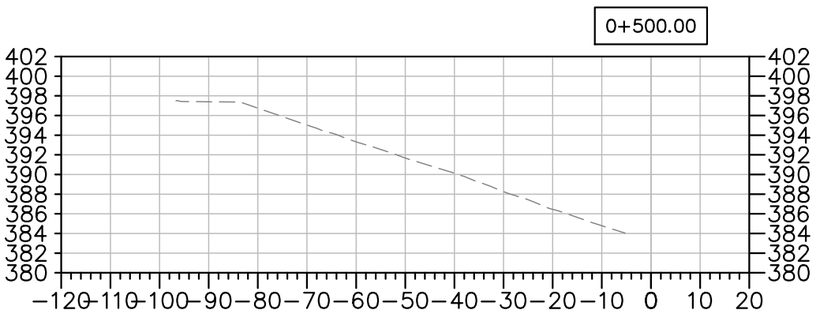

EMRS RECLAMATION – DAILY PROGRESS

(SEPTEMBER 12, 2021 SCALE: N.T.S.

TULLOCH ENGINEERING

DESIGNER

REVISIONS

	DATE	REMARKS

LEGEND

- EXISTING ROCK STOCKPILE
- CCL LIFT #1
- CCL LIFT #2
- NCL LIFT #3
- NCL LIFT #4
- KEY TRENCH

Horizontal Datum: North American Datum 1983 (NAD83) 6 Degree Universal Transverse Mercator (UTM) Grid Coordinates, Zone 15.

Vertical Datum: Canadian Geodetic Vertical Datum, 1928 Adjustment, Geodetic Elevations

PROJECT TITLE

NEW GOLD INC
RAINY RIVER
PROJECT

DRAWING TITLE

2021 EMRS
RECLAMATION CROSS
SECTIONS

PURPOSE

DAILY PROGRESS

DATE	SEPTEMBER 12, 2021
DRAWN	JTS
CHECKED	
SCALE	NTS
ISSUED FOR TENDER	
ISSUED FOR CONSTRUCTION	

DWG. No.	PROJECT No.	PHASE No.
X-3	19-1138	115

SHEET SIZE – 11" X 17"

EMRS RECLAMATION

KEY TRENCH EXCAVATION
EXCAVATED SEPTEMBER 13, 2021 = 0m^3
EXCAVATED TO DATE = 4,205m^3

CCL LIFT 1
PLACED SEPTEMBER 13, 2021 = 0m^3
PLACED TO DATE = 23,454m^3


CCL LIFT 2
PLACED SEPTEMBER 13, 2021 = 0m^3
PLACED TO DATE = 20,327m^3

NCL LIFT 3
PLACED SEPTEMBER 13, 2021 = 2,050m^3
PLACED TO DATE = 36,007m^3

NCL LIFT 4
PLACED SEPTEMBER 13, 2021 = 1,902m^3
PLACED TO DATE = 34,888m^3

AREA COMPLETED
CCL COMPLETED TO DATE = 7.765 ha
NCL COMPLETED TO DATE = 7.255 ha

Horizontal Datum:
North American Datum 1983 (NAD83)
6 Degree Universal Transverse Mercator (UTM) Grid Coordinates, Zone 15.
Vertical Datum:
Canadian Geodetic Vertical Datum, 1928 Adjustment, Geodetic Elevations

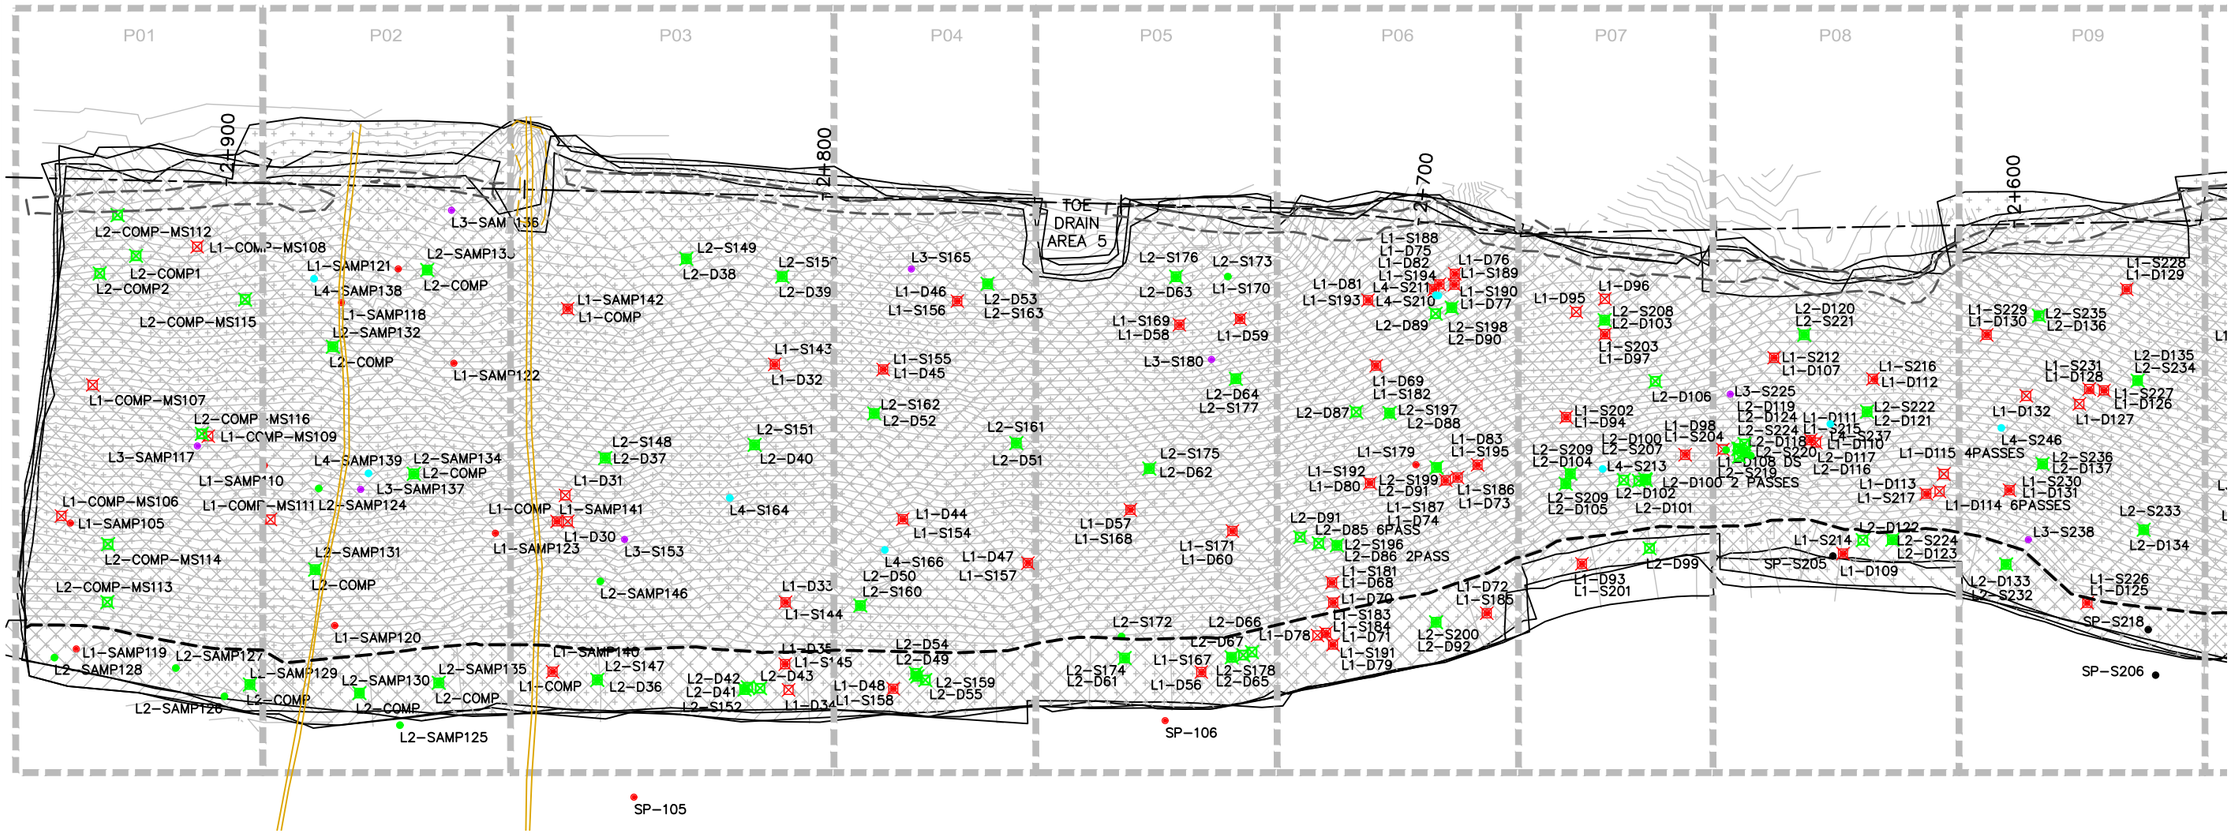

EMRS RECLAMATION – DAILY PROGRESS

(SEPTEMBER 13, 2021 SCALE: 1:1000

SHEET SIZE – 11" X 17"

TULLOCH ENGINEERING

DESIGNER

REVISIONS

	DATE	REMARKS

LEGEND

- CCL LIFT #1
- CCL LIFT #2
- NCL LIFT #3
- NCL LIFT #4
- KEY TRENCH
- LIFT #1 COMP. TEST SAMPLE
- LIFT #2 COMP. TEST SAMPLE
- LIFT #3 COMP. TEST SAMPLE
- LIFT #4 COMP. TEST SAMPLE
- VWP WIRE
- VWP WIRE BURRITO
- PLACED TODAY
- CCL LIFT 2 PLACED TODAY


PROJECT TITLE
NEW GOLD INC
RAINY RIVER
PROJECT

DRAWING TITLE
2021 EMRS
RECLAMATION

PURPOSE
DAILY PROGRESS

DATE	SEPTEMBER 13, 202
DRAWN	JTS
CHECKED	
SCALE	NTS
ISSUED FOR TENDER	
ISSUED FOR CONSTRUCTION	

DWG. No.	PROJECT No.	PHASE No.
D-1	19-1138	115

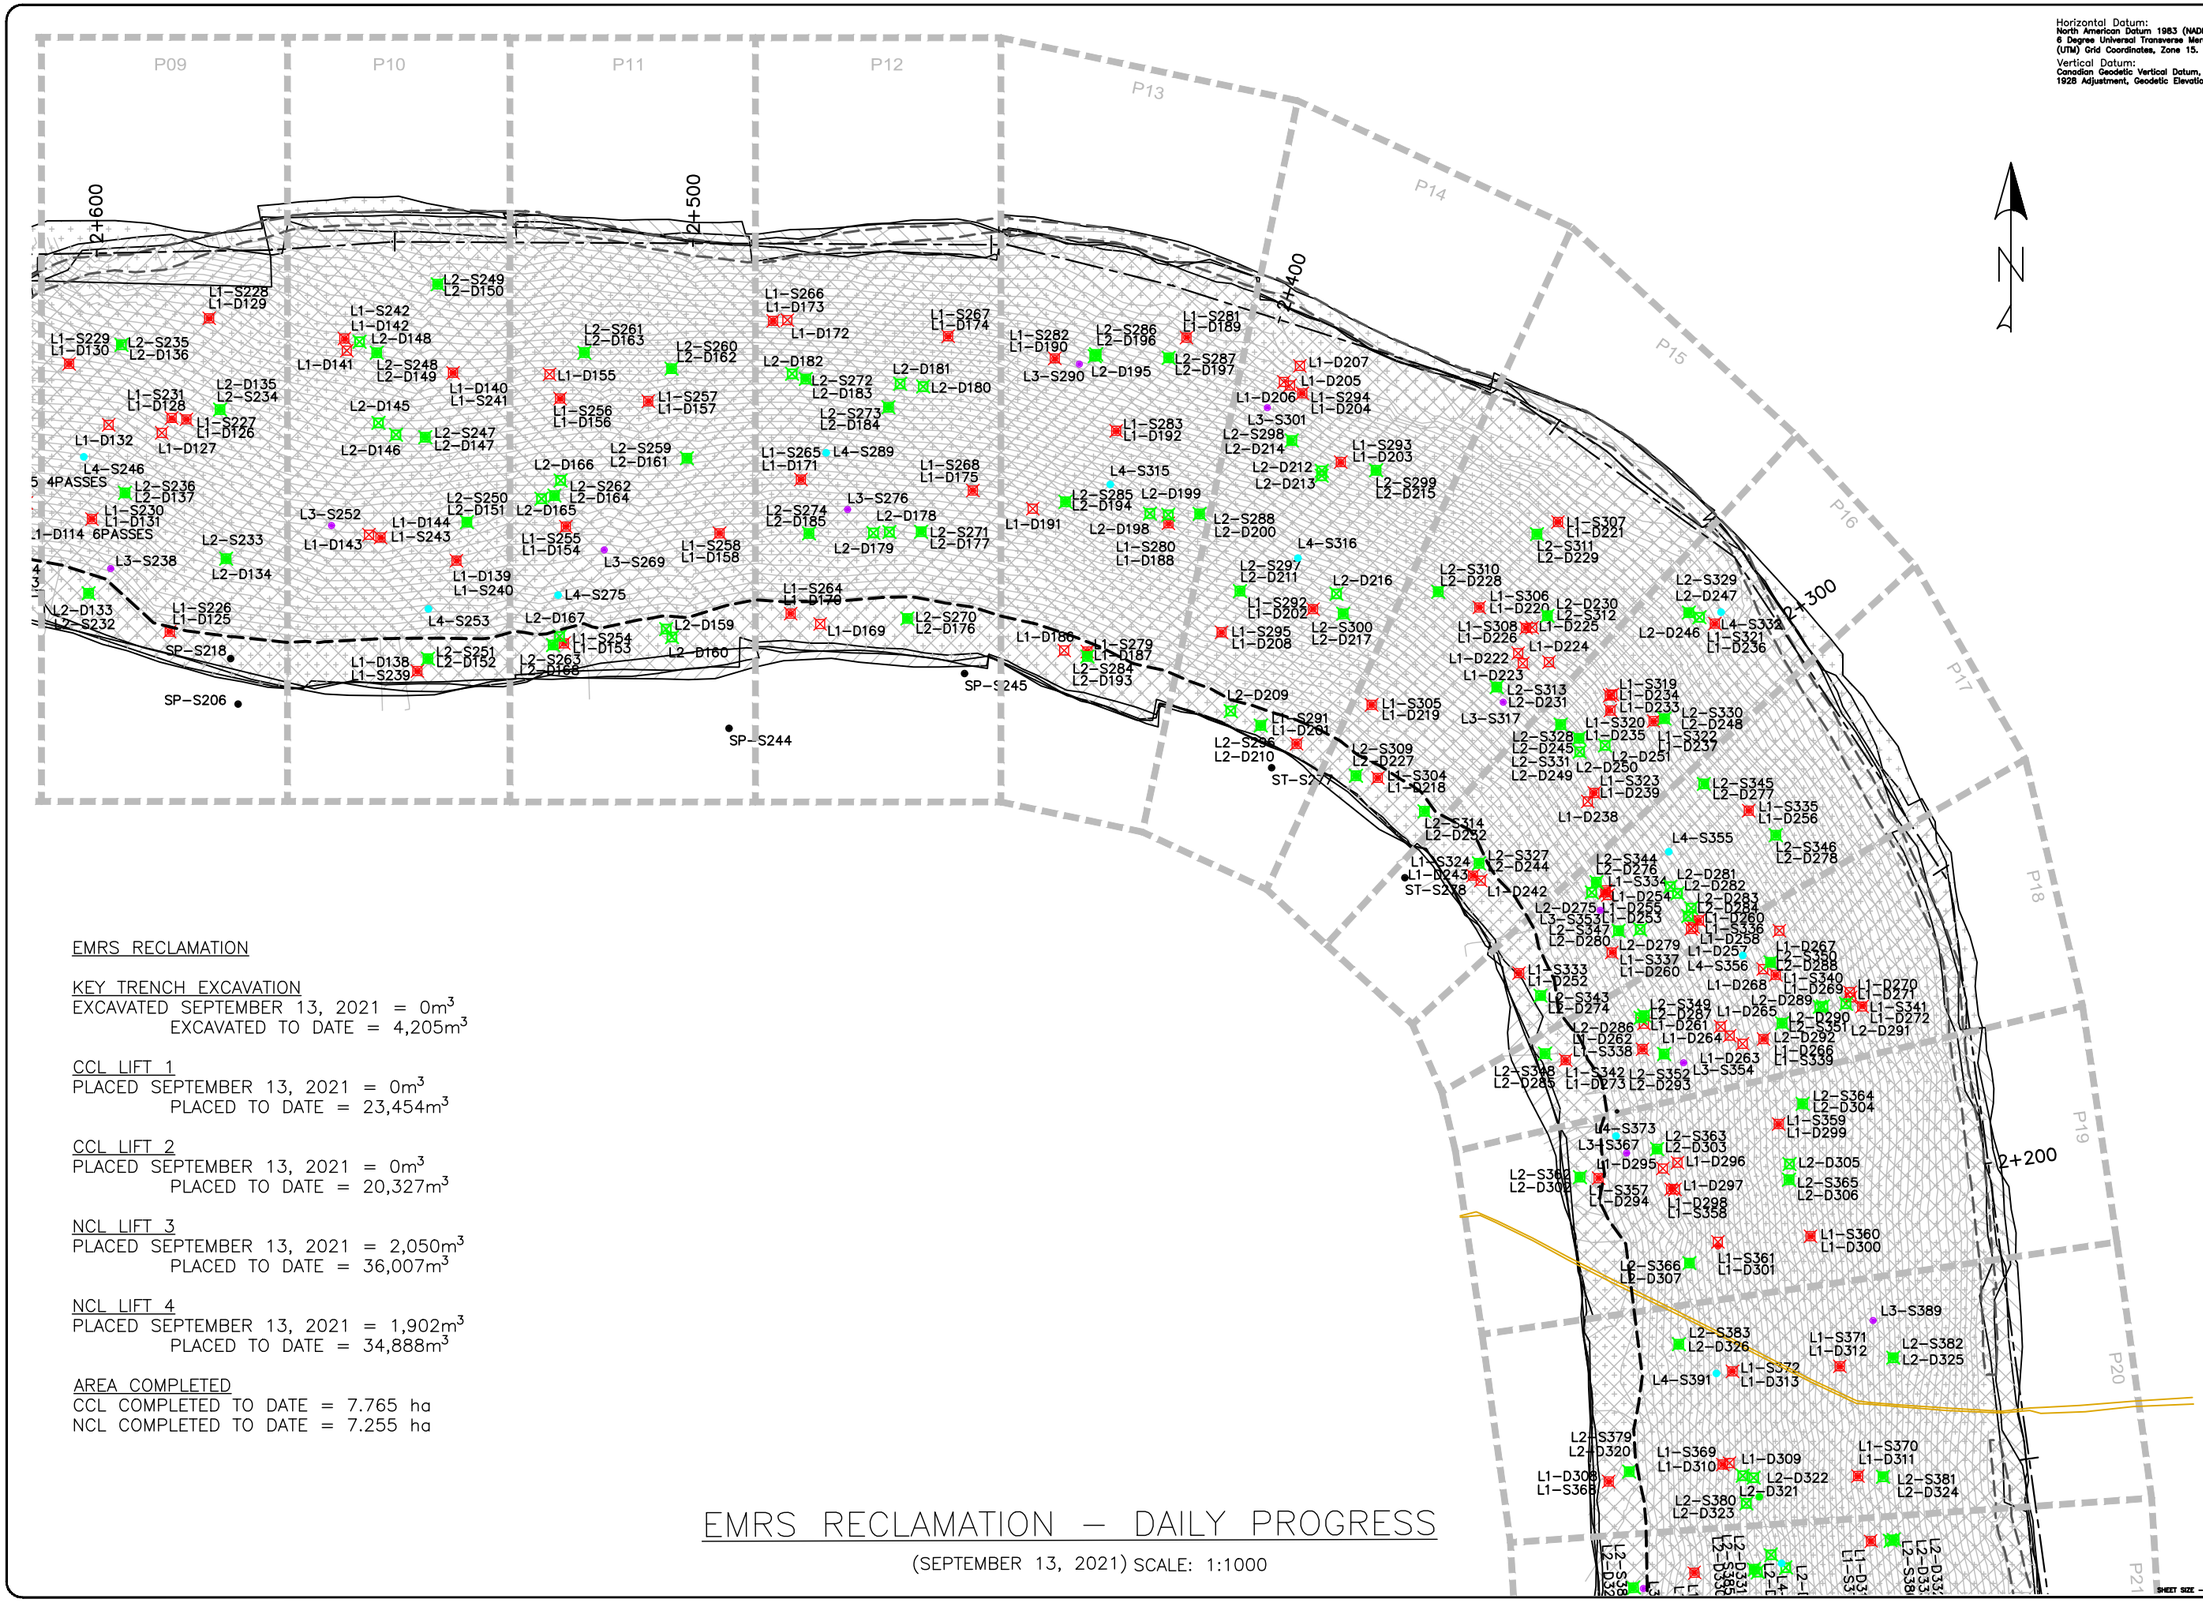

Horizontal Datum:
North American Datum 1983 (NAD83)
6 Degree Universal Transverse Mercator (UTM) Grid Coordinates, Zone 15.

Vertical Datum:
Canadian Geodetic Vertical Datum, 1928 Adjustment, Geodetic Elevations

EMRS RECLAMATION

KEY TRENCH EXCAVATION
EXCAVATED SEPTEMBER 13, 2021 = 0m³
EXCAVATED TO DATE = 4,205m³

CCL LIFT 1
PLACED SEPTEMBER 13, 2021 = 0m³
PLACED TO DATE = 23,454m³

CCL LIFT 2
PLACED SEPTEMBER 13, 2021 = 0m³
PLACED TO DATE = 20,327m³

NCL LIFT 3
PLACED SEPTEMBER 13, 2021 = 2,050m³
PLACED TO DATE = 36,007m³

NCL LIFT 4
PLACED SEPTEMBER 13, 2021 = 1,902m³
PLACED TO DATE = 34,888m³

AREA COMPLETED
CCL COMPLETED TO DATE = 7.765 ha
NCL COMPLETED TO DATE = 7.255 ha

EMRS RECLAMATION – DAILY PROGRESS

(SEPTEMBER 13, 2021) SCALE: 1:1000

TULLOCH ENGINEERING

DESIGNER

REVISIONS

DATE	REMARKS

LEGEND

- CCL LIFT #1
- CCL LIFT #2
- NCL LIFT #3
- NCL LIFT #4
- KEY TRENCH
- LIFT #1 COMP. TEST SAMPLE
- LIFT #2 COMP. TEST SAMPLE
- LIFT #3 COMP. TEST SAMPLE
- LIFT #4 COMP. TEST SAMPLE
- VWP WIRE
- VWP WIRE BURRITO
- PLACED TODAY
- CCL LIFT 2 PLACED TODAY

PROJECT TITLE
NEW GOLD INC
RAINY RIVER
PROJECT


DRAWING TITLE
2021 EMRS
RECLAMATION

PURPOSE
DAILY PROGRESS

DATE	SEPTEMBER 13, 2021
DRAWN	JTS
CHECKED	
SCALE	NTS
ISSUED FOR TENDER	
ISSUED FOR CONSTRUCTION	

DWG. No.	PROJECT No.	PHASE No.
D-2	19-1138	115

SHEET SIZE - 11" X 17"

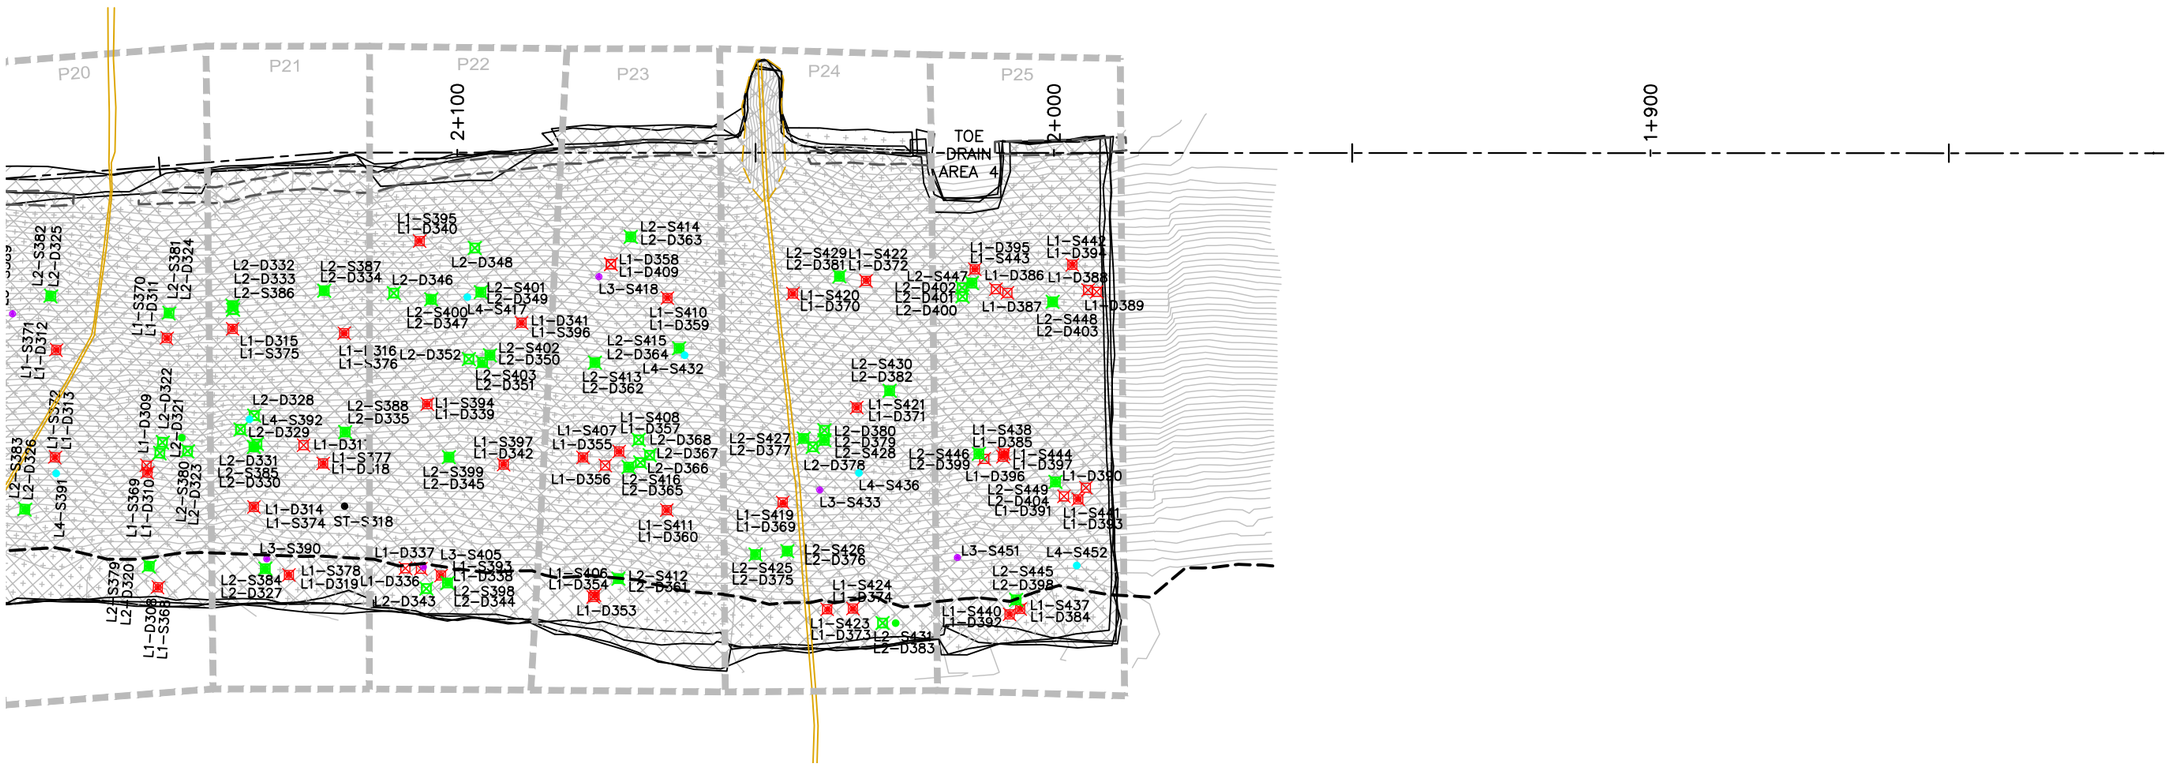

Horizontal Datum:
North American Datum 1983 (NAD83)
6 Degree Universal Transverse Mercator (UTM) Grid Coordinates, Zone 15.

Vertical Datum:
Canadian Geodetic Vertical Datum, 1928 Adjustment, Geodetic Elevations

EMRS RECLAMATION

KEY TRENCH EXCAVATION
EXCAVATED SEPTEMBER 13, 2021 = 0m^3
EXCAVATED TO DATE = 4,205m^3

CCL LIFT 1
PLACED SEPTEMBER 13, 2021 = 0m^3
PLACED TO DATE = 23,454m^3

CCL LIFT 2
PLACED SEPTEMBER 13, 2021 = 0m^3
PLACED TO DATE = 20,327m^3

NCL LIFT 3
PLACED SEPTEMBER 13, 2021 = 2,050m^3
PLACED TO DATE = 36,007m^3

NCL LIFT 4
PLACED SEPTEMBER 13, 2021 = 1,902m^3
PLACED TO DATE = 34,888m^3

AREA COMPLETED
CCL COMPLETED TO DATE = 7.765 ha
NCL COMPLETED TO DATE = 7.255 ha

EMRS RECLAMATION – DAILY PROGRESS

(SEPTEMBER 13, 2021 SCALE: 1:1000

TULLOCH ENGINEERING

DESIGNER

REVISIONS

DATE	REMARKS

LEGEND

- CCL LIFT #1
- CCL LIFT #2
- NCL LIFT #3
- NCL LIFT #4
- KEY TRENCH
- LIFT #1 COMP. TEST SAMPLE
- LIFT #2 COMP. TEST SAMPLE
- LIFT #3 COMP. TEST SAMPLE
- LIFT #4 COMP. TEST SAMPLE
- VWP WIRE
- VWP WIRE BURRITO
- PLACED TODAY
- CCL LIFT 2 PLACED TODAY

PROJECT TITLE
NEW GOLD INC
RAINY RIVER
PROJECT


DRAWING TITLE
2021 EMRS
RECLAMATION

PURPOSE
DAILY PROGRESS

DATE	SEPTEMBER 13, 202
DRAWN	JTS
CHECKED	
SCALE	NTS
ISSUED FOR TENDER	
ISSUED FOR CONSTRUCTION	

DWG. No.	PROJECT No.	PHASE No.
D-3	19-1138	115

SHEET SIZE - 11" X 17"

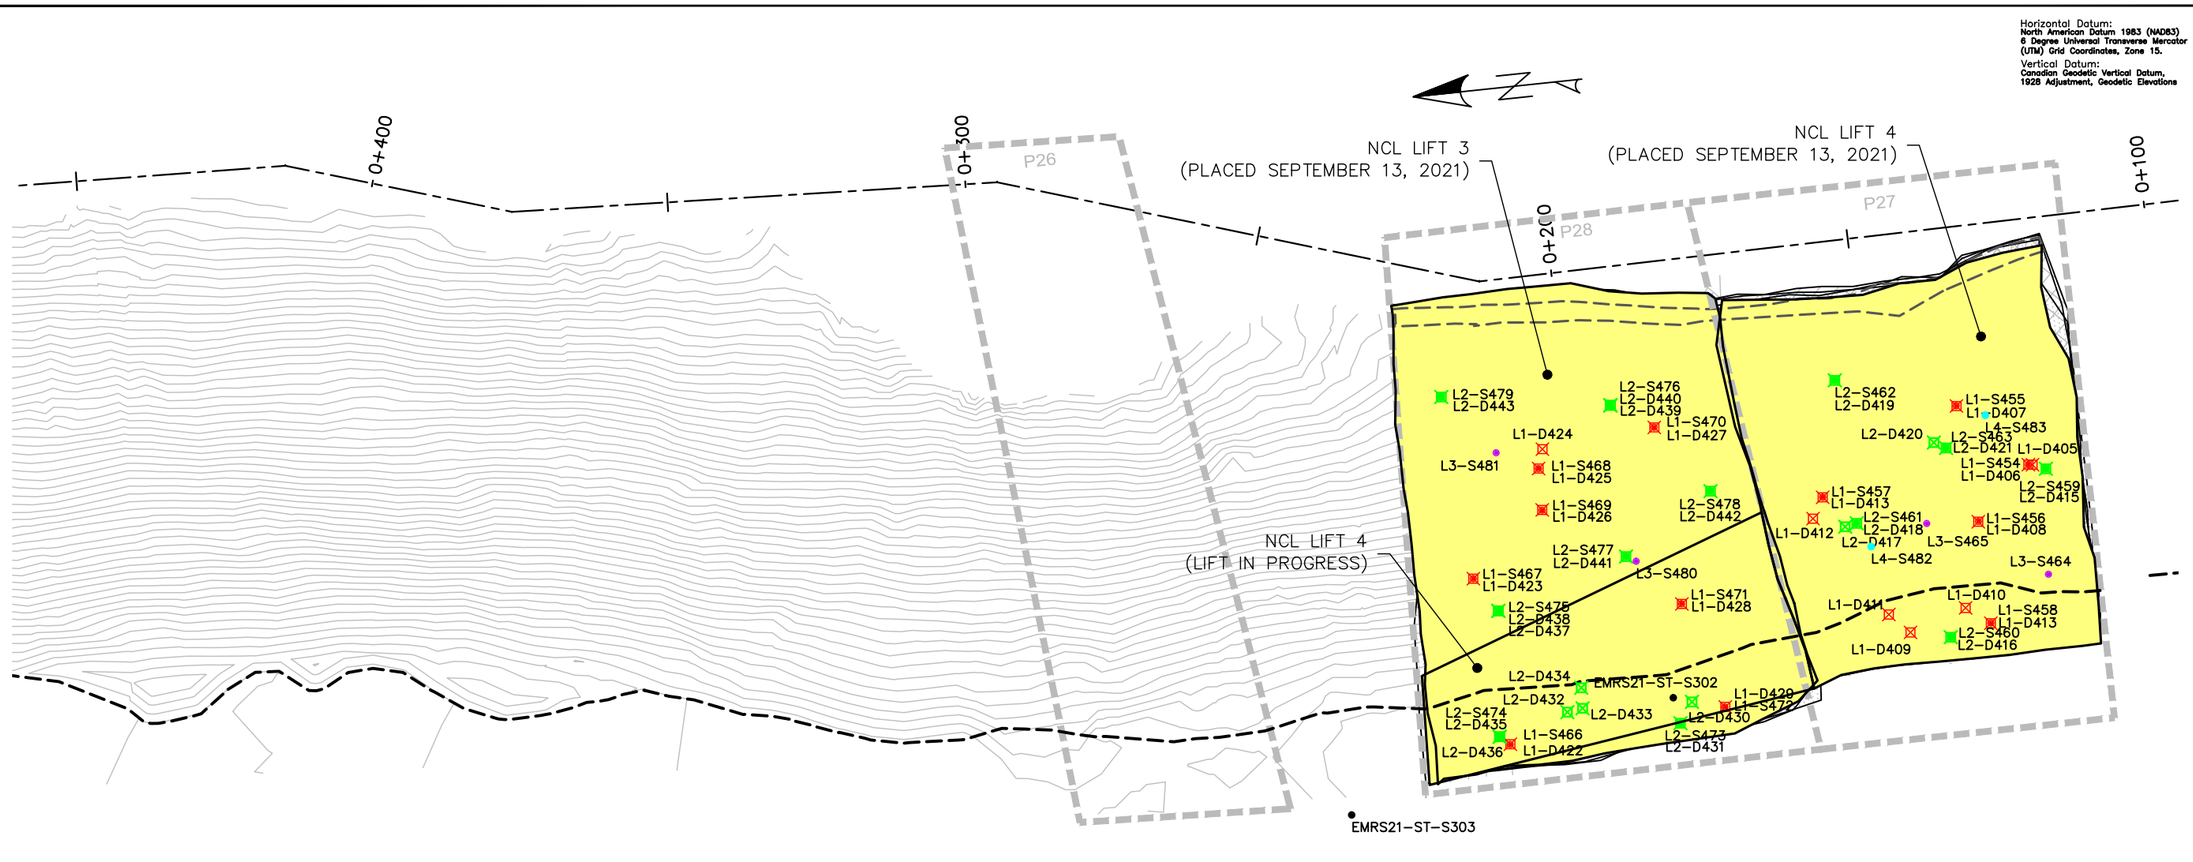

Horizontal Datum:
North American Datum 1983 (NAD83)
6 Degree Universal Transverse Mercator (UTM) Grid Coordinates, Zone 15.

Vertical Datum:
Canadian Geodetic Vertical Datum, 1928 Adjustment, Geodetic Elevations

EMRS RECLAMATION

KEY TRENCH EXCAVATION
EXCAVATED SEPTEMBER 13, 2021 = 0m^3
EXCAVATED TO DATE = 4,205m^3

CCL LIFT 1
PLACED SEPTEMBER 13, 2021 = 0m^3
PLACED TO DATE = 23,454m^3

CCL LIFT 2
PLACED SEPTEMBER 13, 2021 = 0m^3
PLACED TO DATE = 20,327m^3

NCL LIFT 3
PLACED SEPTEMBER 13, 2021 = 2,050m^3
PLACED TO DATE = 36,007m^3

NCL LIFT 4
PLACED SEPTEMBER 13, 2021 = 1,902m^3
PLACED TO DATE = 34,888m^3

AREA COMPLETED
CCL COMPLETED TO DATE = 7.765 ha
NCL COMPLETED TO DATE = 7.255 ha

EMRS RECLAMATION – DAILY PROGRESS

(SEPTEMBER 13, 2021) SCALE: 1:1000

TULLOCH ENGINEERING

DESIGNER

REVISIONS

	DATE	REMARKS

LEGEND

- CCL LIFT #1
- CCL LIFT #2
- NCL LIFT #3
- NCL LIFT #4
- KEY TRENCH
- LIFT #1 COMP. TEST SAMPLE
- LIFT #2 COMP. TEST SAMPLE
- LIFT #3 COMP. TEST SAMPLE
- LIFT #4 COMP. TEST SAMPLE
- VWP WIRE
- VWP WIRE BURRITO
- PLACED TODAY
- CCL LIFT 2 PLACED TODAY

PROJECT TITLE
NEW GOLD INC
RAINY RIVER
PROJECT


DRAWING TITLE
2021 EMRS
RECLAMATION


PURPOSE
DAILY PROGRESS


DATE	SEPTEMBER 13, 2021
DRAWN	JTS
CHECKED	
SCALE	NTS
ISSUED FOR TENDER	
ISSUED FOR CONSTRUCTION	


DWG. No.	PROJECT No.	PHASE No.
D-4	19-1138	115


SHEET SIZE - 11" X 17"

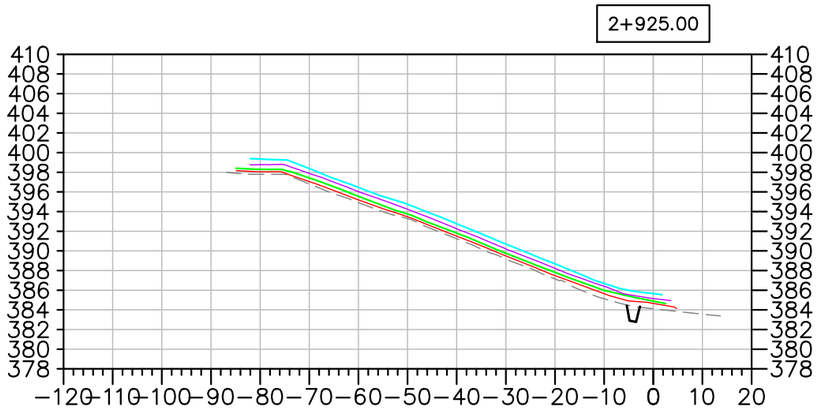


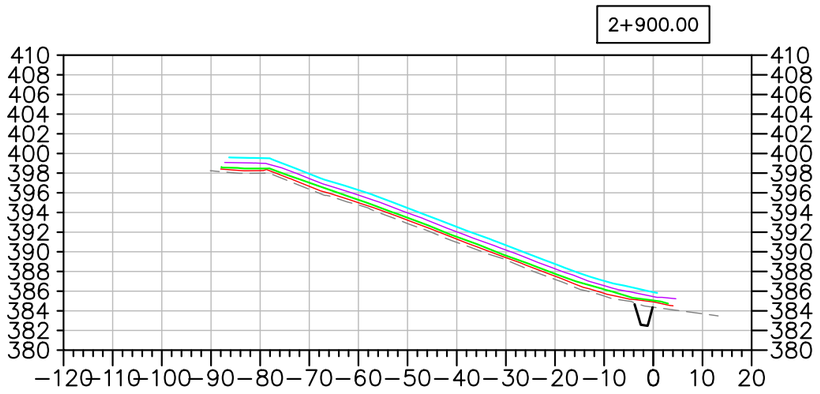


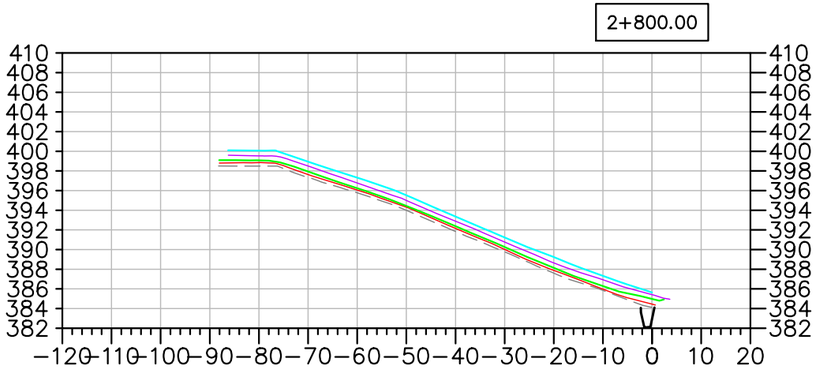

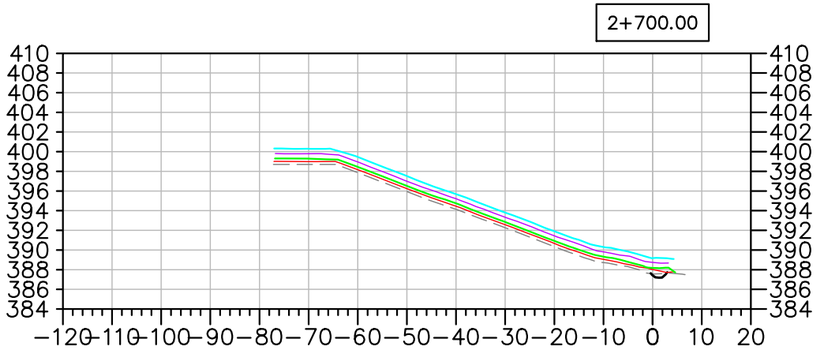

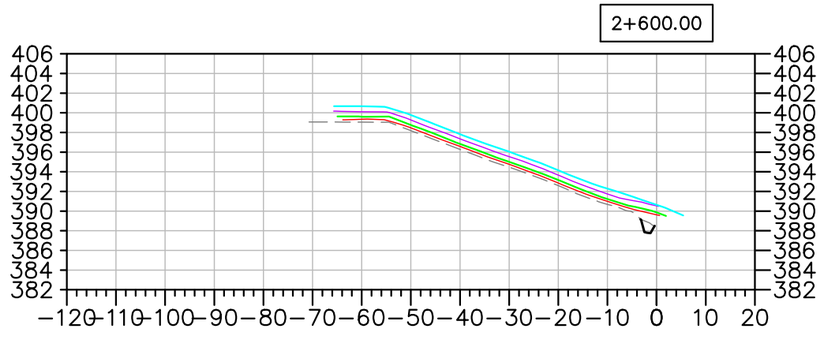

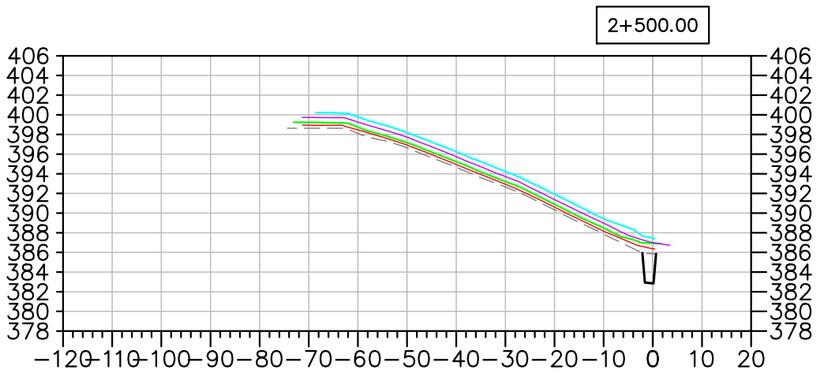

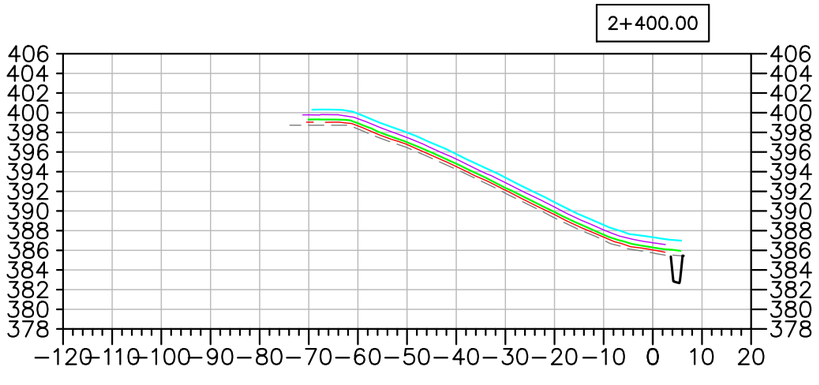

EMRS RECLAMATION – DAILY PROGRESS

(SEPTEMBER 13, 2021) SCALE: N.T.S.

TULLOCH ENGINEERING

DESIGNER

REVISIONS

DATE	REMARKS

LEGEND

- EXISTING ROCK STOCKPILE
- CCL LIFT #1
- CCL LIFT #2
- NCL LIFT #3
- NCL LIFT #4
- KEY TRENCH

Horizontal Datum:
North American Datum 1983 (NAD83)
6 Degree Universal Transverse Mercator (UTM) Grid Coordinates, Zone 15.
Vertical Datum:
Canadian Geodetic Vertical Datum, 1928 Adjustment, Geodetic Elevations

PROJECT TITLE
NEW GOLD INC
RAINY RIVER
PROJECT


DRAWING TITLE
2021 EMRS
RECLAMATION CROSS
SECTIONS


PURPOSE
DAILY PROGRESS


DATE	SEPTEMBER 13, 2021
DRAWN	JTS
CHECKED	
SCALE	NTS
ISSUED FOR TENDER	
ISSUED FOR CONSTRUCTION	


DWG. No.	PROJECT No.	PHASE No.
X-1	19-1138	115

SHEET SIZE – 11" X 17"

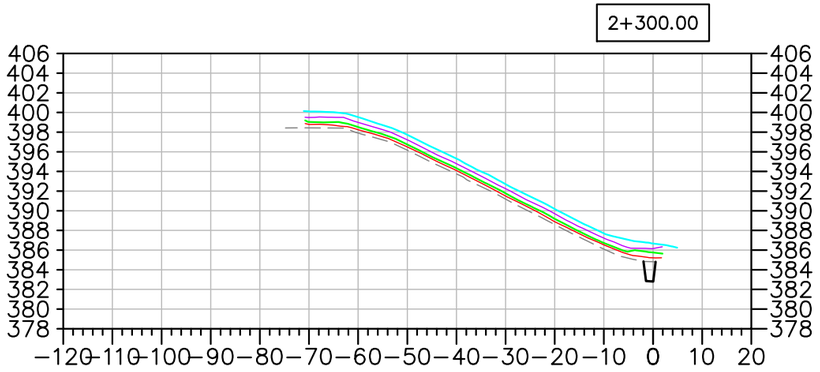

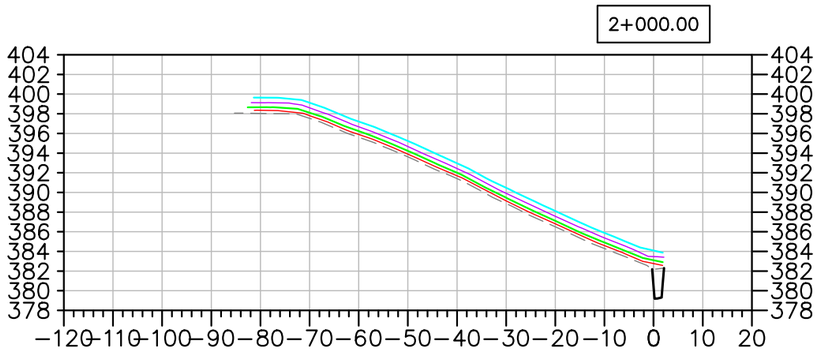

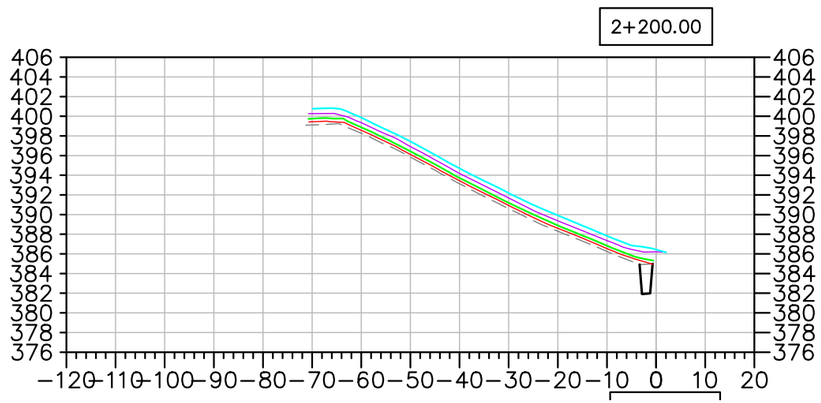

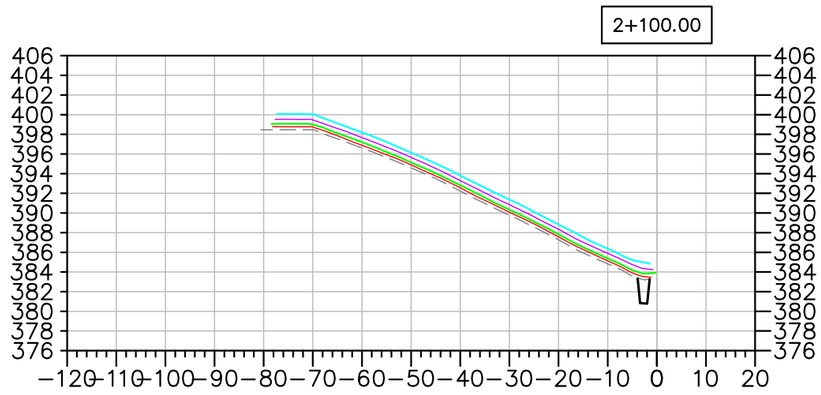

EMRS RECLAMATION – DAILY PROGRESS

(SEPTEMBER 13, 2021 SCALE: N.T.S.

TULLOCH ENGINEERING

DESIGNER

REVISIONS

	DATE	REMARKS

LEGEND

- EXISTING ROCK STOCKPILE
- CCL LIFT #1
- CCL LIFT #2
- NCL LIFT #3
- NCL LIFT #4
- KEY TRENCH

Horizontal Datum:
North American Datum 1983 (NAD83)
6 Degree Universal Transverse Mercator (UTM) Grid Coordinates, Zone 15.

Vertical Datum:
Canadian Geodetic Vertical Datum, 1928 Adjustment, Geodetic Elevations

PROJECT TITLE
NEW GOLD INC
RAINY RIVER PROJECT


DRAWING TITLE
2021 EMRS RECLAMATION CROSS SECTIONS


PURPOSE
DAILY PROGRESS


DATE	SEPTEMBER 13, 2021
DRAWN	JTS
CHECKED	
SCALE	NTS
ISSUED FOR TENDER	
ISSUED FOR CONSTRUCTION	


DWG. No.	PROJECT No.	PHASE No.
X-2	19-1138	115


SHEET SIZE – 11" X 17"

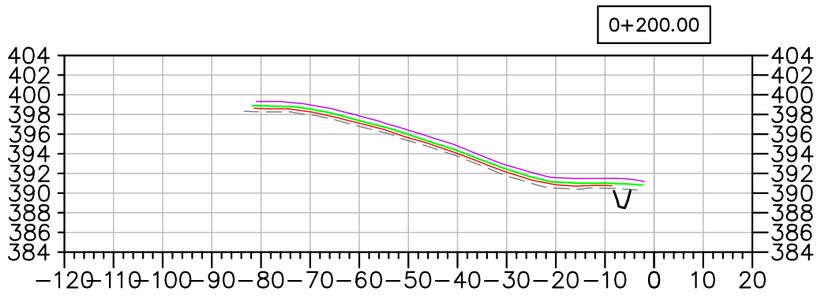


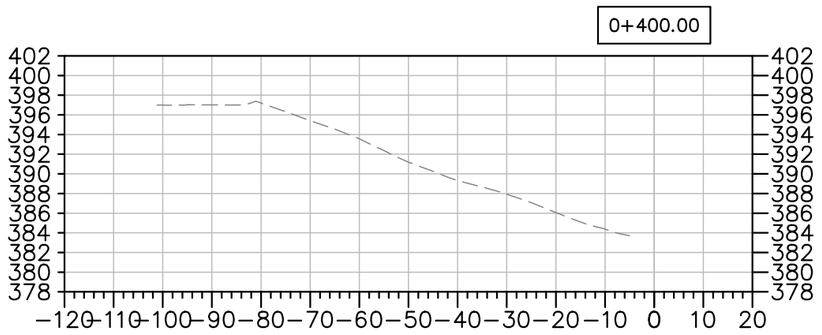

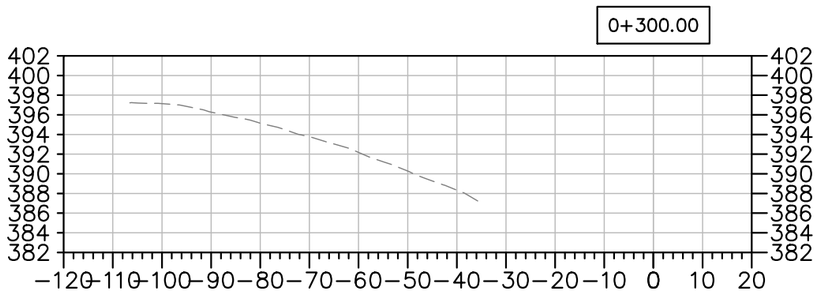

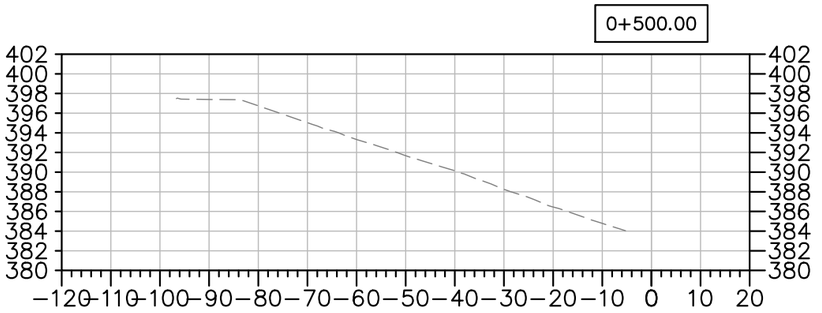

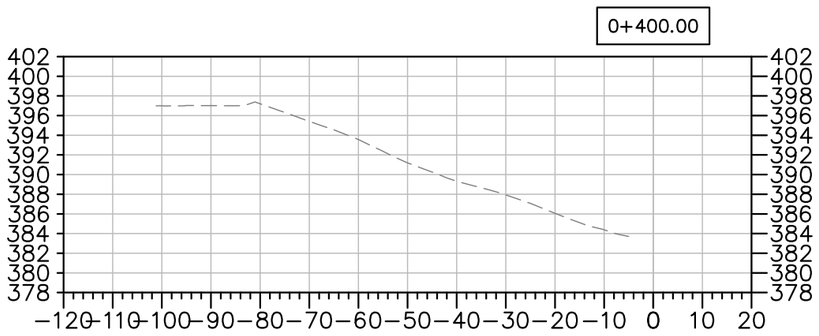

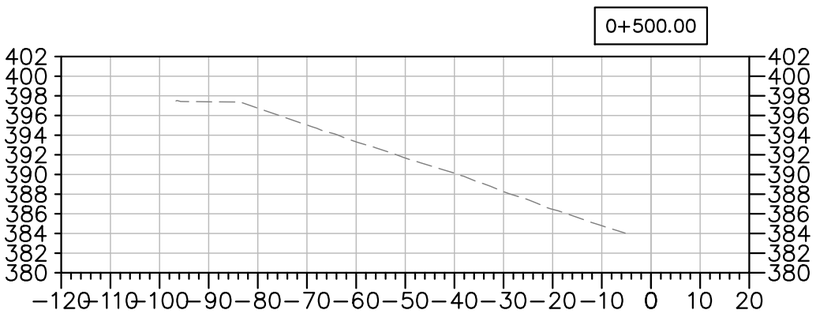

EMRS RECLAMATION – DAILY PROGRESS

(SEPTEMBER 13, 2021 SCALE: N.T.S.

TULLOCH ENGINEERING

DESIGNER

REVISIONS

DATE	REMARKS

LEGEND

- EXISTING ROCK STOCKPILE
- CCL LIFT #1
- CCL LIFT #2
- NCL LIFT #3
- NCL LIFT #4
- KEY TRENCH

Horizontal Datum: North American Datum 1983 (NAD83) 6 Degree Universal Transverse Mercator (UTM) Grid Coordinates, Zone 15.

Vertical Datum: Canadian Geodetic Vertical Datum, 1928 Adjustment, Geodetic Elevations

PROJECT TITLE
NEW GOLD INC
RAINY RIVER
PROJECT

DRAWING TITLE
2021 EMRS
RECLAMATION CROSS
SECTIONS

PURPOSE
DAILY PROGRESS

DATE	SEPTEMBER 13, 2021
DRAWN	JTS
CHECKED	
SCALE	NTS
ISSUED FOR TENDER	
ISSUED FOR CONSTRUCTION	

DWG. No.	PROJECT No.	PHASE No.
X-3	19-1138	115

SHEET SIZE – 11" X 17"

EMRS RECLAMATION

KEY TRENCH EXCAVATION
EXCAVATED SEPTEMBER 14, 2021 = 0m^3
EXCAVATED TO DATE = 4,205m^3

CCL LIFT 1
PLACED SEPTEMBER 14, 2021 = 0m^3
PLACED TO DATE = 23,454m^3


CCL LIFT 2
PLACED SEPTEMBER 14, 2021 = 0m^3
PLACED TO DATE = 20,327m^3

NCL LIFT 3
PLACED SEPTEMBER 14, 2021 = 0m^3
PLACED TO DATE = 36,007m^3

NCL LIFT 4
PLACED SEPTEMBER 14, 2021 = 0m^3
PLACED TO DATE = 34,888m^3

AREA COMPLETED
CCL COMPLETED TO DATE = 7.765 ha
NCL COMPLETED TO DATE = 7.255 ha

Horizontal Datum:
North American Datum 1983 (NAD83)
6 Degree Universal Transverse Mercator (UTM) Grid Coordinates, Zone 15.
Vertical Datum:
Canadian Geodetic Vertical Datum, 1928 Adjustment, Geodetic Elevations

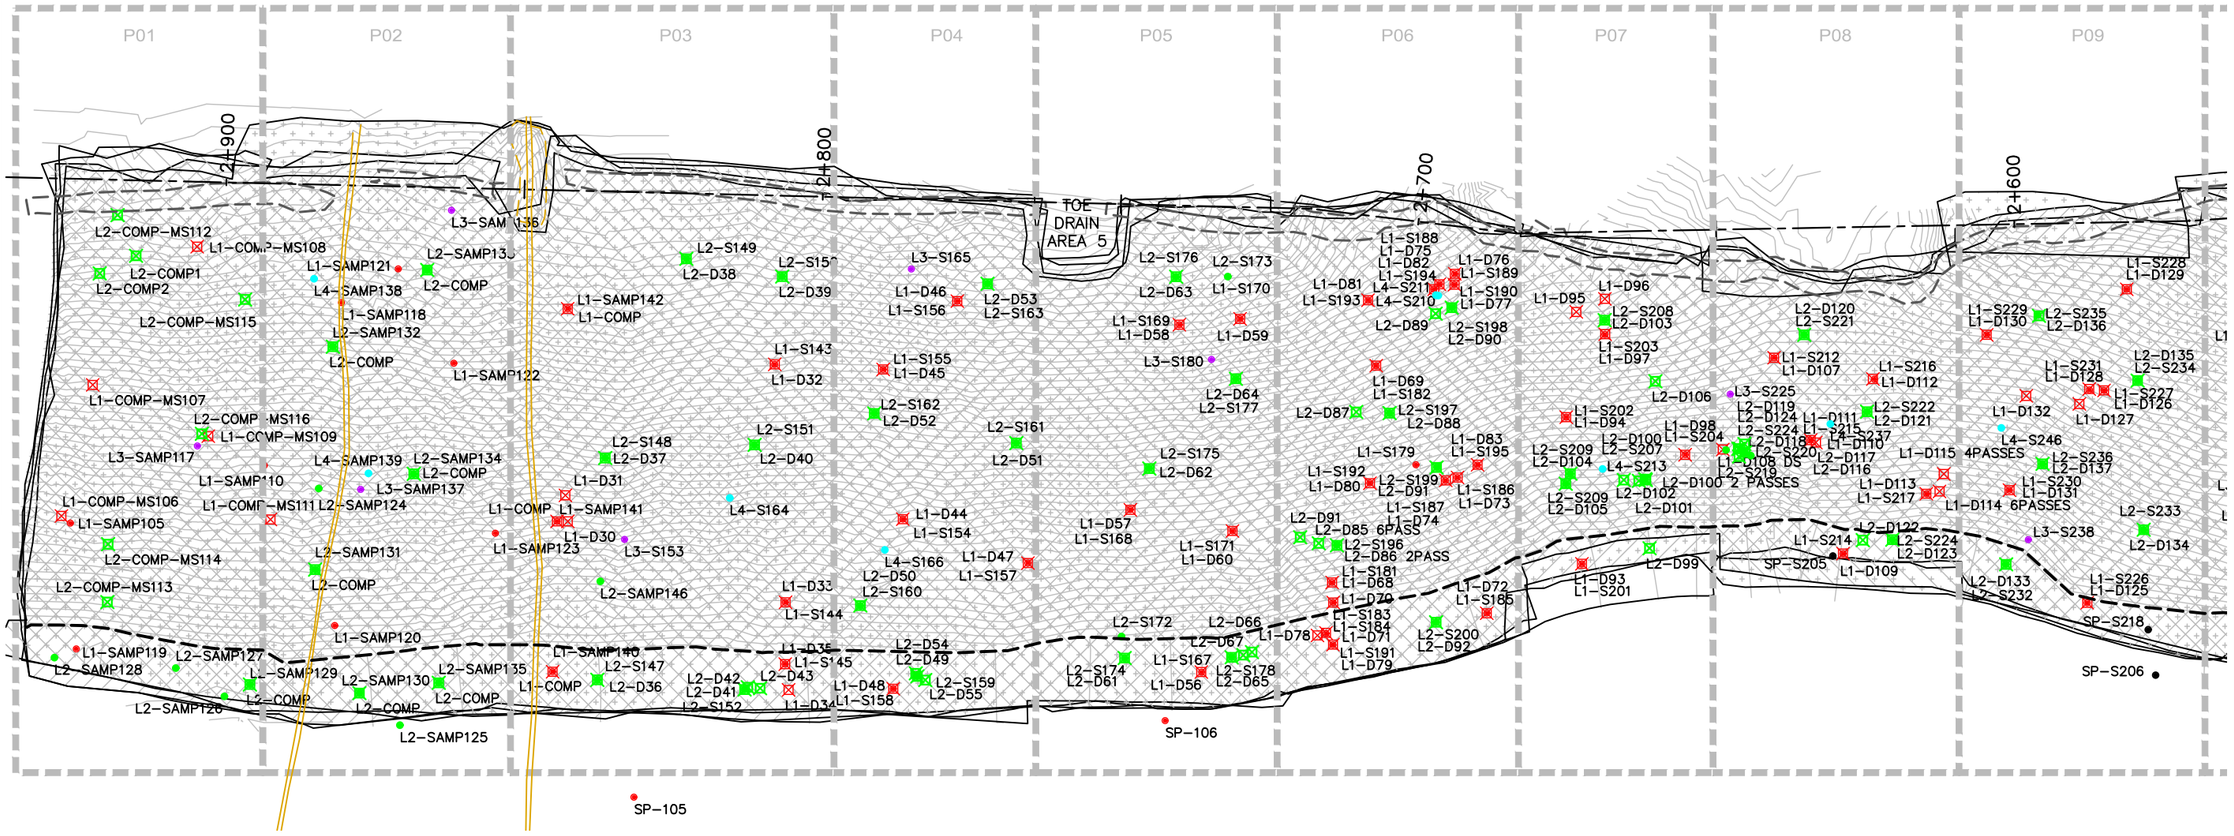

EMRS RECLAMATION – DAILY PROGRESS

(SEPTEMBER 14, 2021 SCALE: 1:1000

SHEET SIZE – 11" X 17"

TULLOCH ENGINEERING

DESIGNER

REVISIONS

	DATE	REMARKS

LEGEND

- CCL LIFT #1
- CCL LIFT #2
- NCL LIFT #3
- NCL LIFT #4
- KEY TRENCH
- LIFT #1 COMP. TEST SAMPLE
- LIFT #2 COMP. TEST SAMPLE
- LIFT #3 COMP. TEST SAMPLE
- LIFT #4 COMP. TEST SAMPLE
- VWP WIRE
- VWP WIRE BURRITO
- PLACED TODAY
- CCL LIFT 2 PLACED TODAY


PROJECT TITLE
NEW GOLD INC
RAINY RIVER
PROJECT

DRAWING TITLE
2021 EMRS
RECLAMATION

PURPOSE
DAILY PROGRESS

DATE	SEPTEMBER 14, 202
DRAWN	JTS
CHECKED	
SCALE	NTS
ISSUED FOR TENDER	
ISSUED FOR CONSTRUCTION	

DWG. No.	PROJECT No.	PHASE No.
D-1	19-1138	115

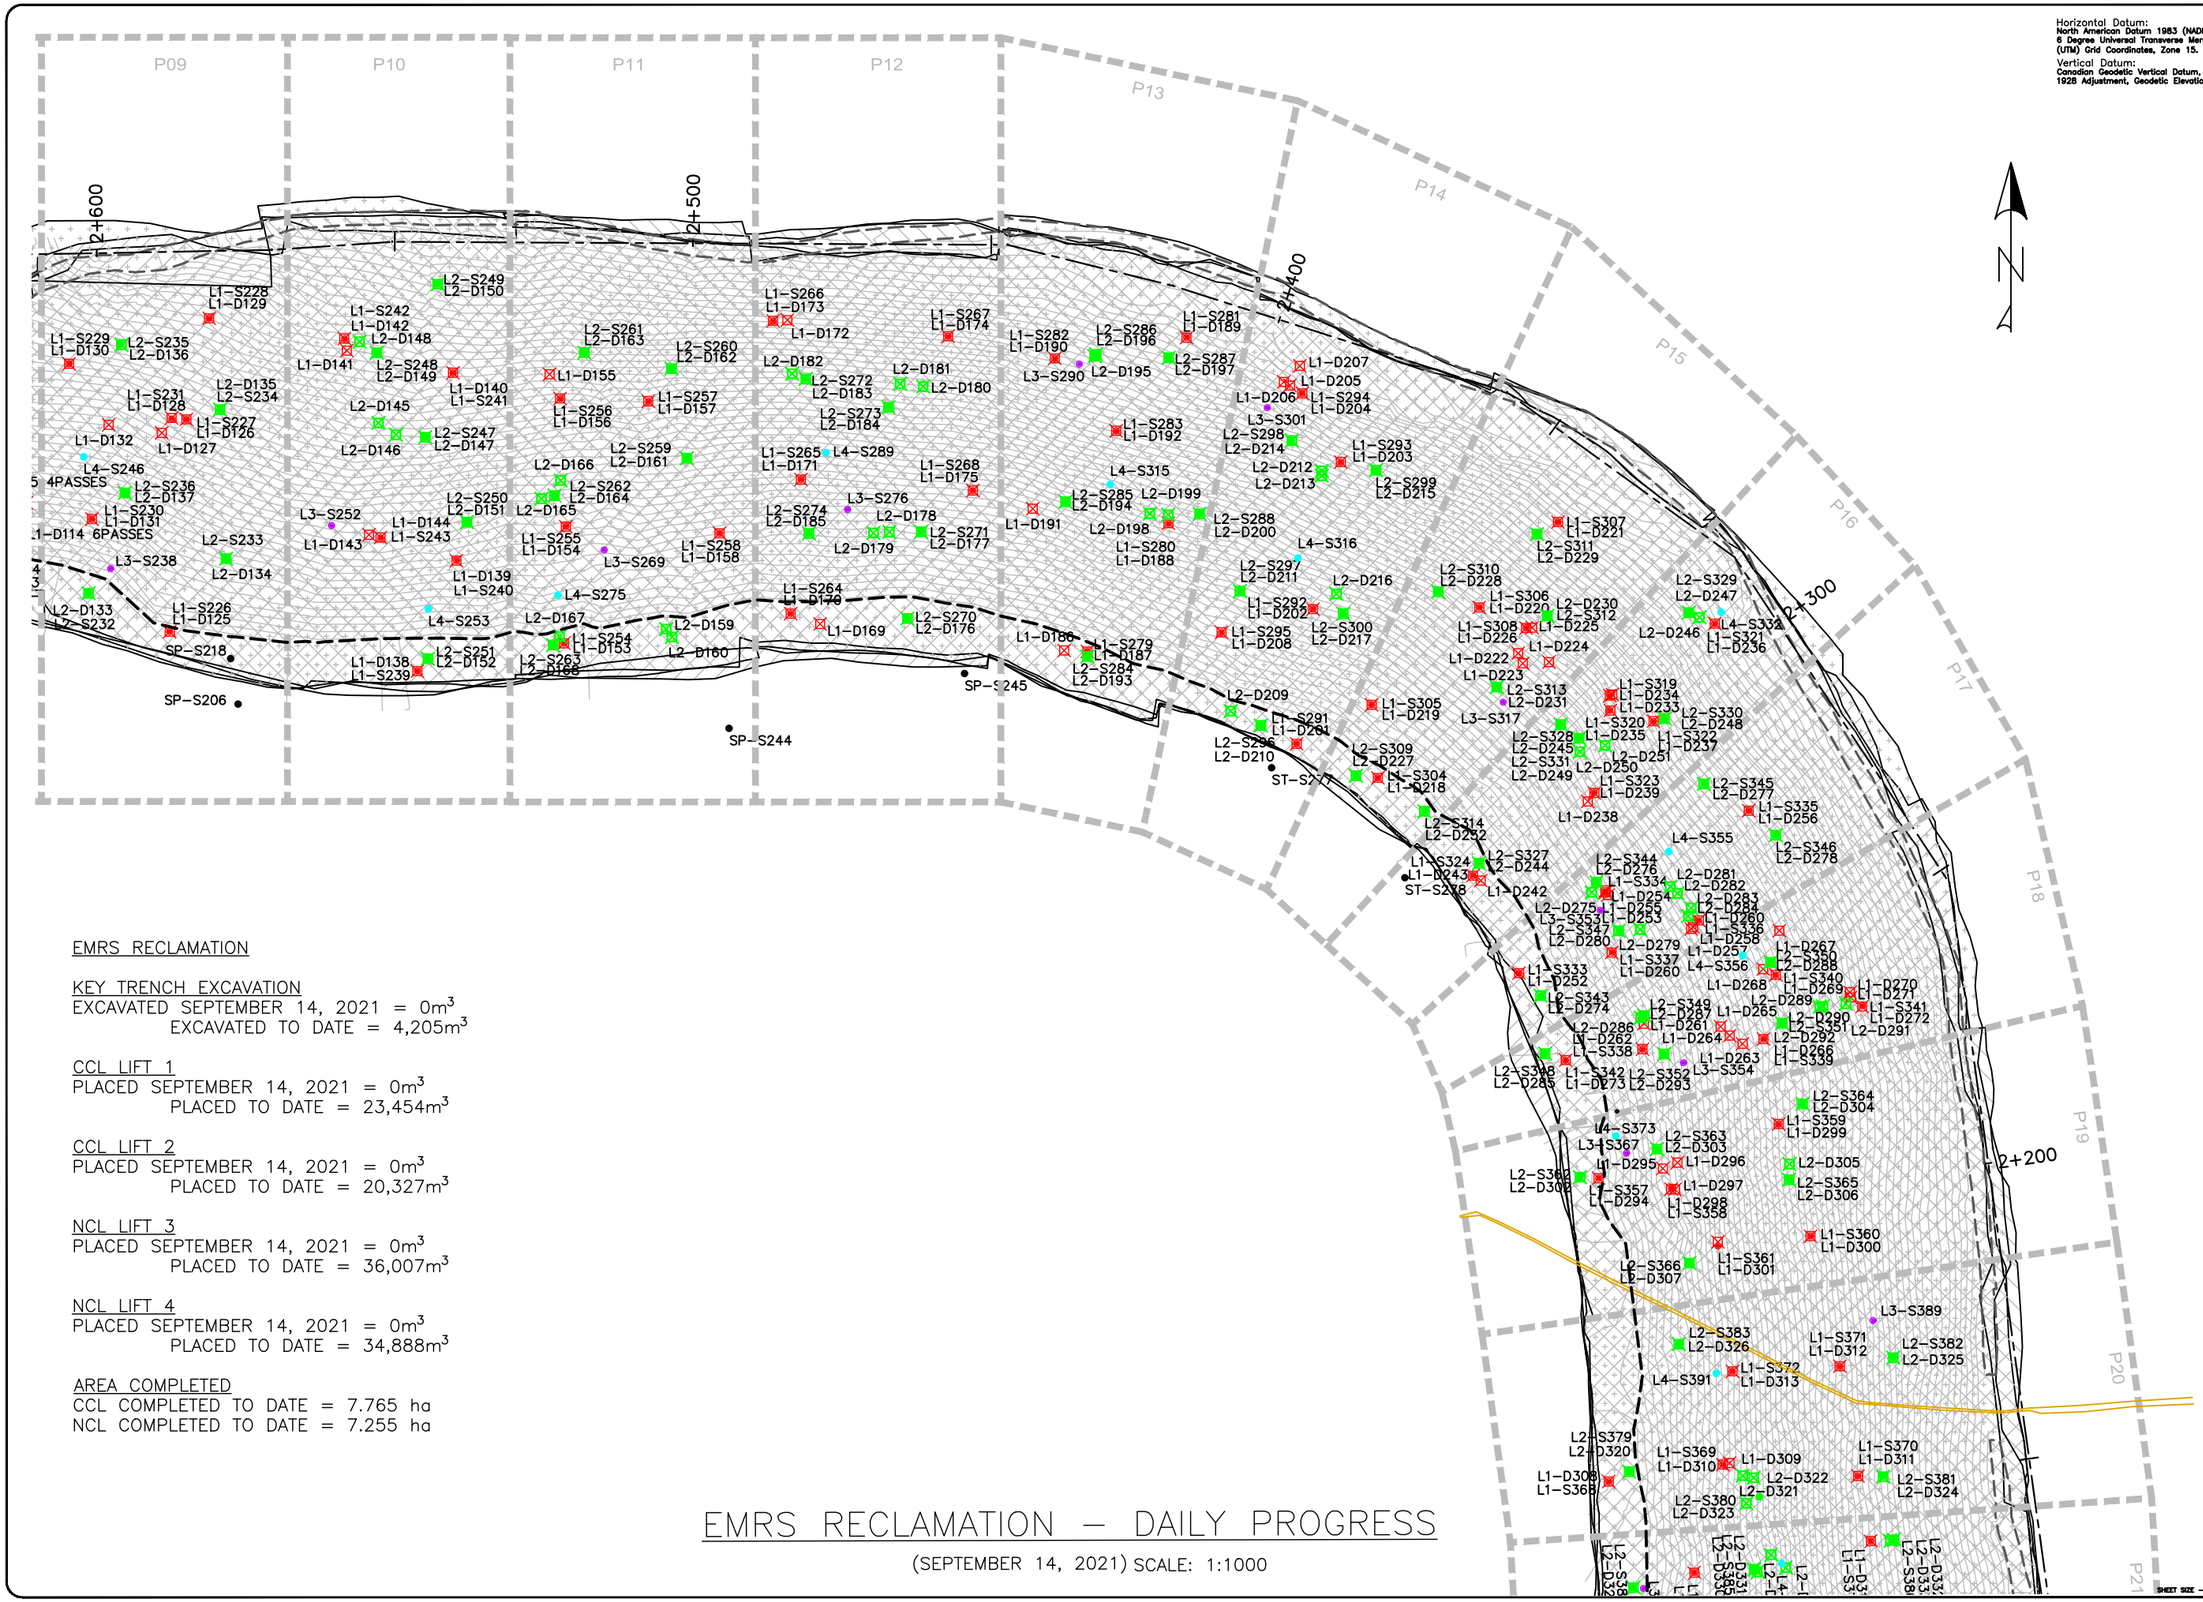

Horizontal Datum:
North American Datum 1983 (NAD83)
6 Degree Universal Transverse Mercator (UTM) Grid Coordinates, Zone 15.

Vertical Datum:
Canadian Geodetic Vertical Datum, 1928 Adjustment, Geodetic Elevations

EMRS RECLAMATION

KEY TRENCH EXCAVATION
EXCAVATED SEPTEMBER 14, 2021 = 0m^3
EXCAVATED TO DATE = 4,205m^3

CCL LIFT 1
PLACED SEPTEMBER 14, 2021 = 0m^3
PLACED TO DATE = 23,454m^3

CCL LIFT 2
PLACED SEPTEMBER 14, 2021 = 0m^3
PLACED TO DATE = 20,327m^3

NCL LIFT 3
PLACED SEPTEMBER 14, 2021 = 0m^3
PLACED TO DATE = 36,007m^3

NCL LIFT 4
PLACED SEPTEMBER 14, 2021 = 0m^3
PLACED TO DATE = 34,888m^3

AREA COMPLETED
CCL COMPLETED TO DATE = 7.765 ha
NCL COMPLETED TO DATE = 7.255 ha

EMRS RECLAMATION – DAILY PROGRESS

(SEPTEMBER 14, 2021) SCALE: 1:1000

TULLOCH ENGINEERING

DESIGNER

REVISIONS

DATE	REMARKS

LEGEND

- CCL LIFT #1
- CCL LIFT #2
- NCL LIFT #3
- NCL LIFT #4
- KEY TRENCH
- LIFT #1 COMP. TEST SAMPLE
- LIFT #2 COMP. TEST SAMPLE
- LIFT #3 COMP. TEST SAMPLE
- LIFT #4 COMP. TEST SAMPLE
- VWP WIRE
- VWP WIRE BURRITO
- PLACED TODAY
- CCL LIFT 2 PLACED TODAY

PROJECT TITLE
NEW GOLD INC
RAINY RIVER
PROJECT


DRAWING TITLE
2021 EMRS
RECLAMATION

PURPOSE
DAILY PROGRESS

DATE	SEPTEMBER 14, 2021
DRAWN	JTS
CHECKED	
SCALE	NTS
ISSUED FOR TENDER	
ISSUED FOR CONSTRUCTION	

DWG. No.	PROJECT No.	PHASE No.
D-2	19-1138	115

SHEET SIZE - 11" X 17"

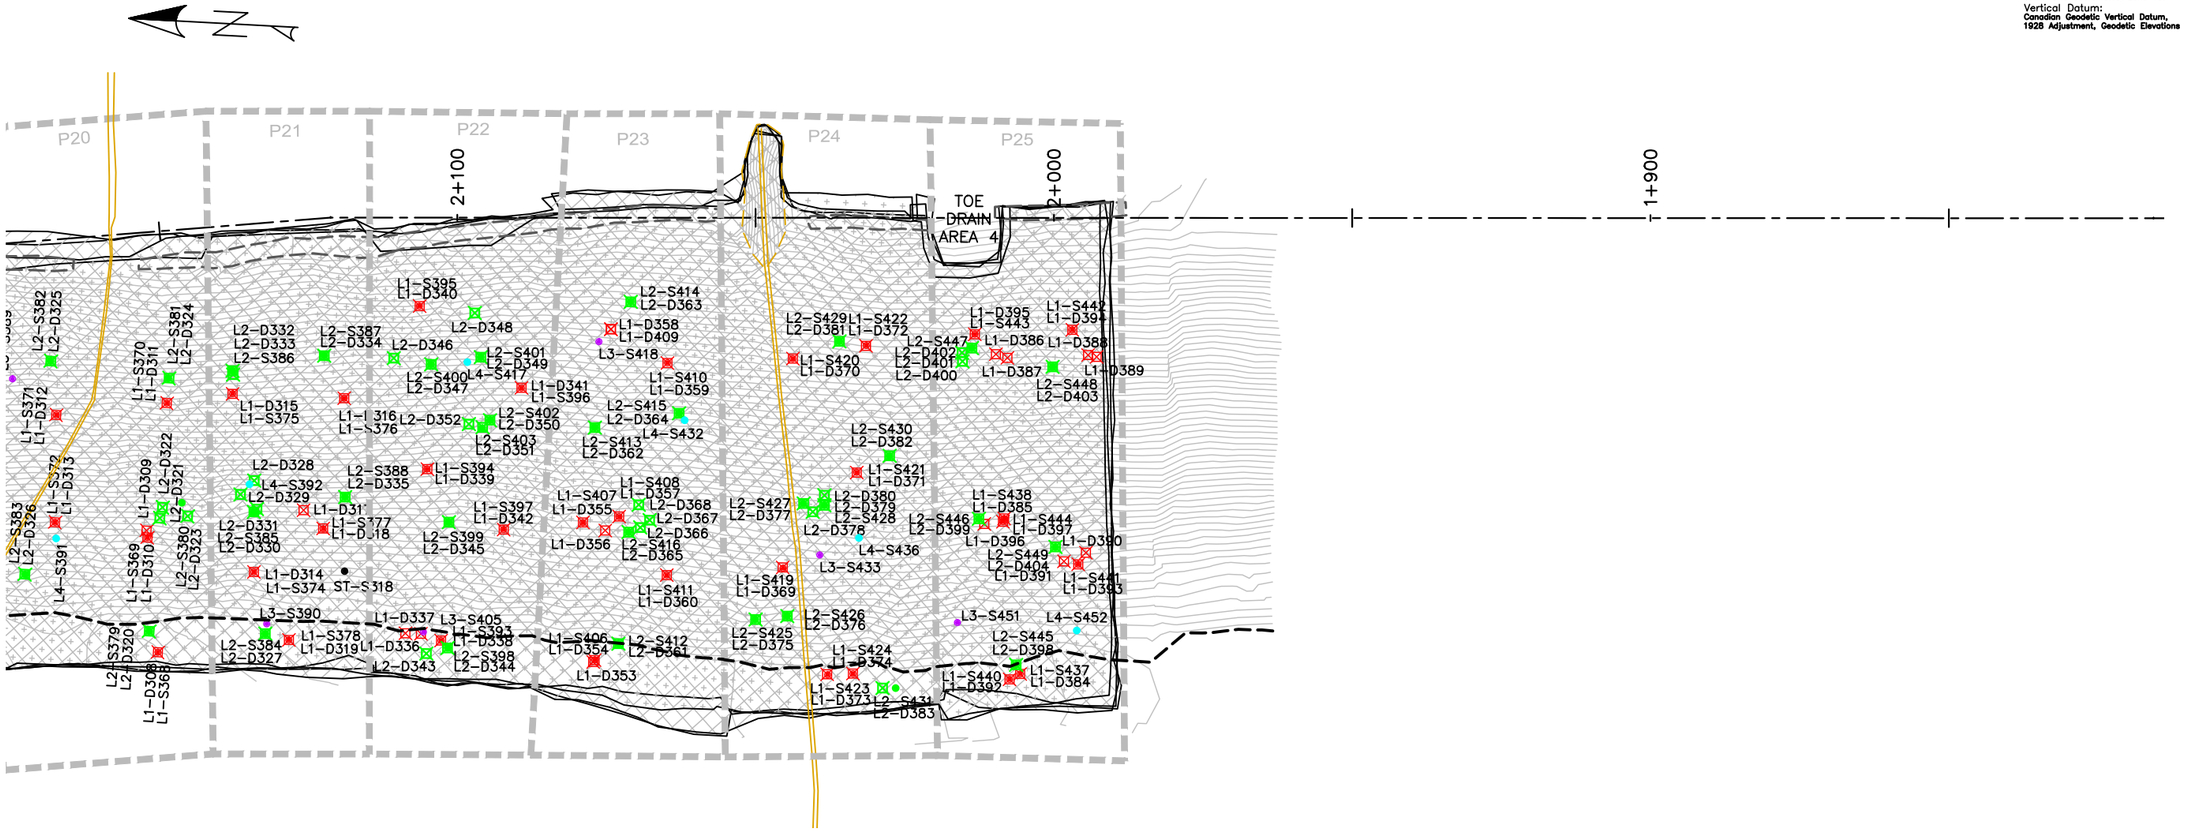

Horizontal Datum:
North American Datum 1983 (NAD83)
6 Degree Universal Transverse Mercator (UTM) Grid Coordinates, Zone 15.

Vertical Datum:
Canadian Geodetic Vertical Datum, 1928 Adjustment, Geodetic Elevations

EMRS RECLAMATION

KEY TRENCH EXCAVATION
EXCAVATED SEPTEMBER 14, 2021 = 0m^3
EXCAVATED TO DATE = 4,205m^3

CCL LIFT 1
PLACED SEPTEMBER 14, 2021 = 0m^3
PLACED TO DATE = 23,454m^3

CCL LIFT 2
PLACED SEPTEMBER 14, 2021 = 0m^3
PLACED TO DATE = 20,327m^3

NCL LIFT 3
PLACED SEPTEMBER 14, 2021 = 0m^3
PLACED TO DATE = 36,007m^3

NCL LIFT 4
PLACED SEPTEMBER 14, 2021 = 0m^3
PLACED TO DATE = 34,888m^3

AREA COMPLETED
CCL COMPLETED TO DATE = 7.765 ha
NCL COMPLETED TO DATE = 7.255 ha

EMRS RECLAMATION – DAILY PROGRESS

(SEPTEMBER 14, 2021 SCALE: 1:1000

TULLOCH ENGINEERING

DESIGNER

REVISIONS

DATE	REMARKS

LEGEND

- CCL LIFT #1
- CCL LIFT #2
- NCL LIFT #3
- NCL LIFT #4
- KEY TRENCH
- LIFT #1 COMP. TEST SAMPLE
- LIFT #2 COMP. TEST SAMPLE
- LIFT #3 COMP. TEST SAMPLE
- LIFT #4 COMP. TEST SAMPLE
- VWP WIRE
- VWP WIRE BURRITO
- PLACED TODAY
- CCL LIFT 2 PLACED TODAY

PROJECT TITLE
NEW GOLD INC
RAINY RIVER
PROJECT


DRAWING TITLE
2021 EMRS
RECLAMATION

PURPOSE
DAILY PROGRESS

DATE	SEPTEMBER 14, 202
DRAWN	JTS
CHECKED	
SCALE	NTS
ISSUED FOR TENDER	
ISSUED FOR CONSTRUCTION	

DWG. No.	PROJECT No.	PHASE No.
D-3	19-1138	115

SHEET SIZE - 11" X 17"

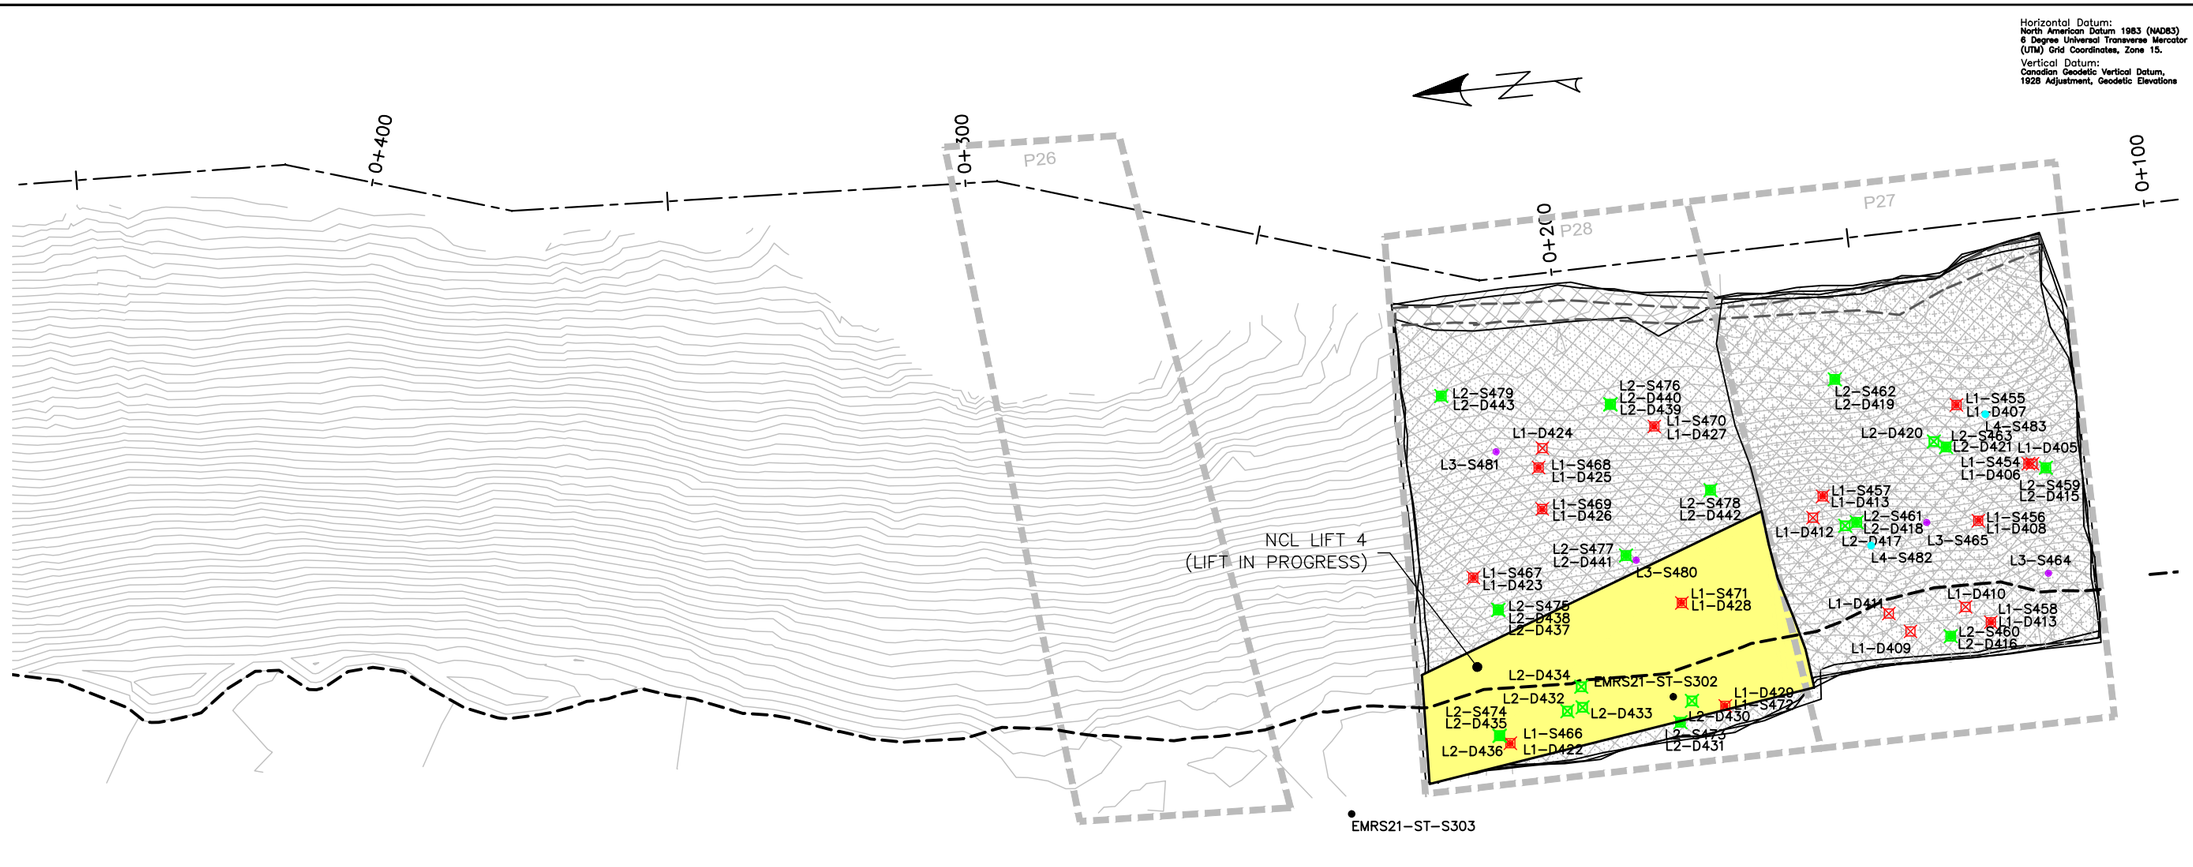

Horizontal Datum:
North American Datum 1983 (NAD83)
6 Degree Universal Transverse Mercator (UTM) Grid Coordinates, Zone 15.

Vertical Datum:
Canadian Geodetic Vertical Datum, 1928 Adjustment, Geodetic Elevations

EMRS RECLAMATION

KEY TRENCH EXCAVATION
EXCAVATED SEPTEMBER 14, 2021 = 0m^3
EXCAVATED TO DATE = 4,205m^3

CCL LIFT 1
PLACED SEPTEMBER 14, 2021 = 0m^3
PLACED TO DATE = 23,454m^3

CCL LIFT 2
PLACED SEPTEMBER 14, 2021 = 0m^3
PLACED TO DATE = 20,327m^3

NCL LIFT 3
PLACED SEPTEMBER 14, 2021 = 0m^3
PLACED TO DATE = 36,007m^3

NCL LIFT 4
PLACED SEPTEMBER 14, 2021 = 0m^3
PLACED TO DATE = 34,888m^3

AREA COMPLETED
CCL COMPLETED TO DATE = 7.765 ha
NCL COMPLETED TO DATE = 7.255 ha

EMRS RECLAMATION – DAILY PROGRESS

(SEPTEMBER 14, 2021) SCALE: 1:1000

TULLOCH ENGINEERING

DESIGNER

REVISIONS

	DATE	REMARKS

LEGEND

- CCL LIFT #1
- CCL LIFT #2
- NCL LIFT #3
- NCL LIFT #4
- KEY TRENCH
- LIFT #1 COMP. TEST SAMPLE
- LIFT #2 COMP. TEST SAMPLE
- LIFT #3 COMP. TEST SAMPLE
- LIFT #4 COMP. TEST SAMPLE
- VWP WIRE
- VWP WIRE BURRITO
- PLACED TODAY
- CCL LIFT 2 PLACED TODAY

PROJECT TITLE
NEW GOLD INC
RAINY RIVER
PROJECT


DRAWING TITLE
2021 EMRS
RECLAMATION


PURPOSE
DAILY PROGRESS


DATE	SEPTEMBER 14, 2021
DRAWN	JTS
CHECKED	
SCALE	NTS
ISSUED FOR TENDER	
ISSUED FOR CONSTRUCTION	


DWG. No.	PROJECT No.	PHASE No.
D-4	19-1138	115


SHEET SIZE - 11" X 17"

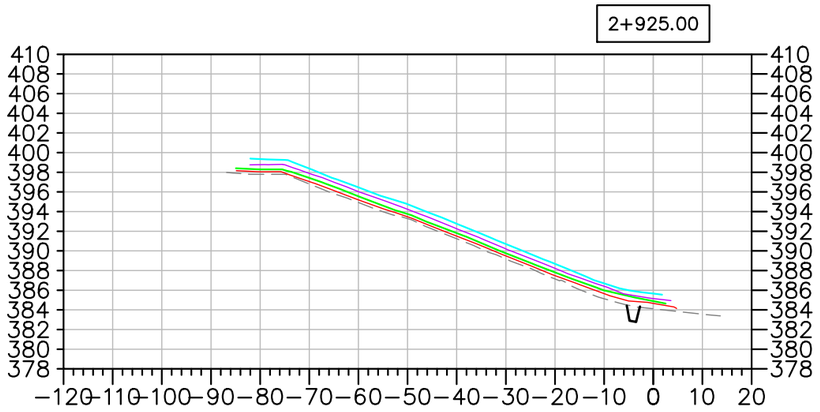


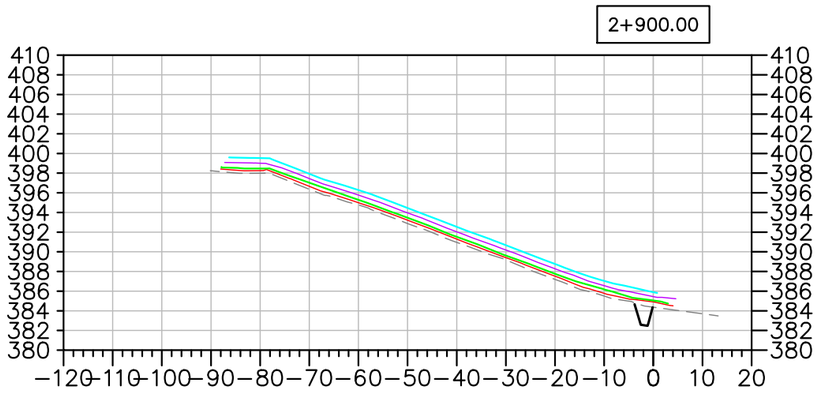


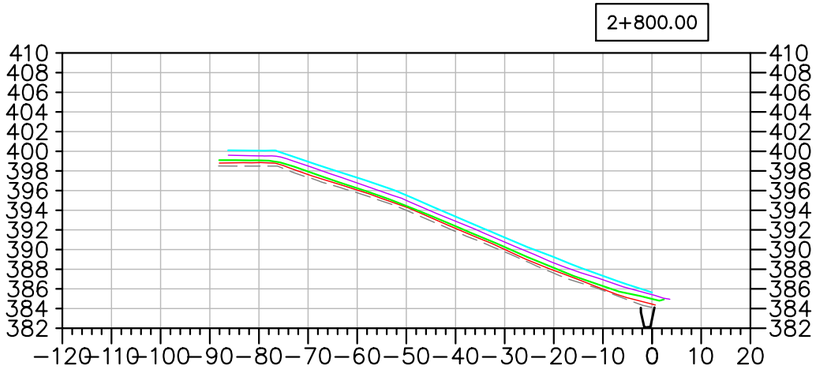

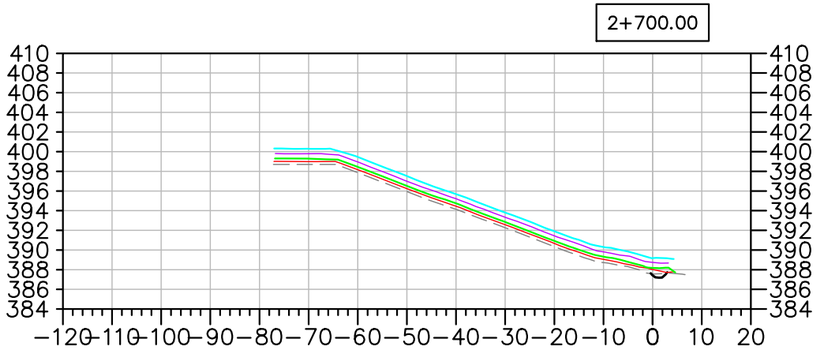

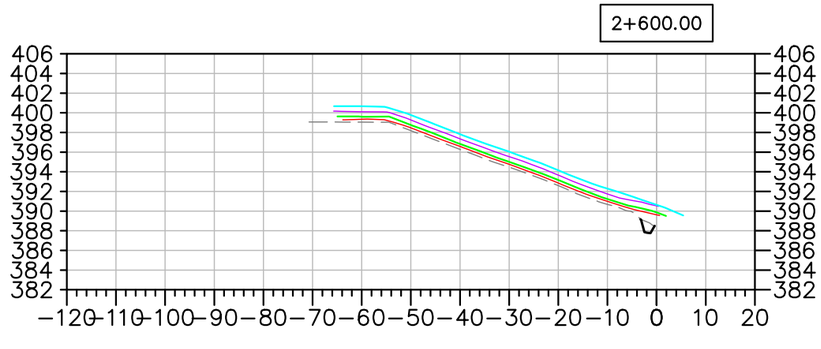

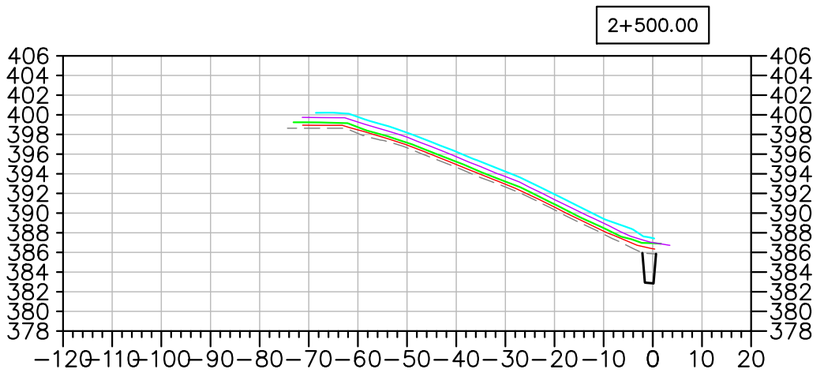

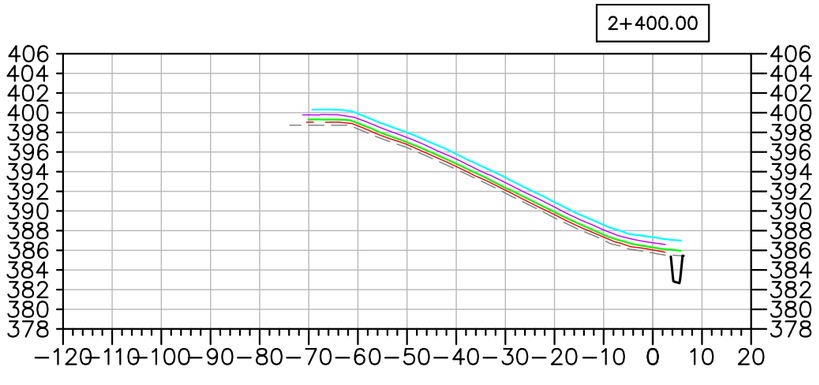

EMRS RECLAMATION – DAILY PROGRESS

(SEPTEMBER 14, 2021) SCALE: N.T.S.

TULLOCH ENGINEERING

DESIGNER

REVISIONS

DATE	REMARKS

LEGEND

- EXISTING ROCK STOCKPILE
- CCL LIFT #1
- CCL LIFT #2
- NCL LIFT #3
- NCL LIFT #4
- KEY TRENCH

Horizontal Datum:
North American Datum 1983 (NAD83)
6 Degree Universal Transverse Mercator (UTM) Grid Coordinates, Zone 15.
Vertical Datum:
Canadian Geodetic Vertical Datum, 1928 Adjustment, Geodetic Elevations

PROJECT TITLE
NEW GOLD INC
RAINY RIVER PROJECT


DRAWING TITLE
2021 EMRS RECLAMATION CROSS SECTIONS


PURPOSE
DAILY PROGRESS


DATE	SEPTEMBER 14, 2021
DRAWN	JTS
CHECKED	
SCALE	NTS
ISSUED FOR TENDER	
ISSUED FOR CONSTRUCTION	


DWG. No.	PROJECT No.	PHASE No.
X-1	19-1138	115

SHEET SIZE – 11" X 17"

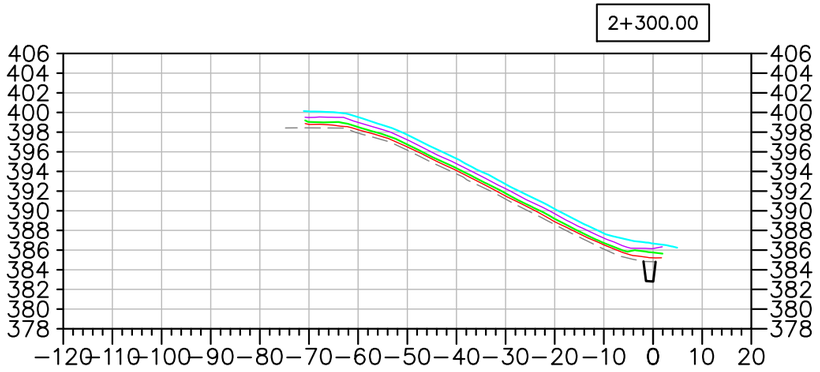

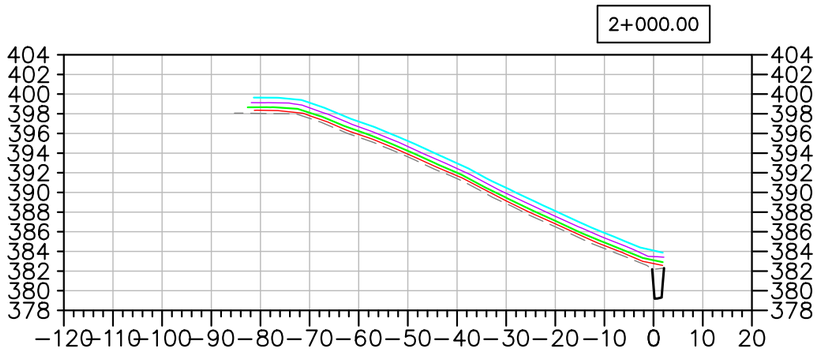

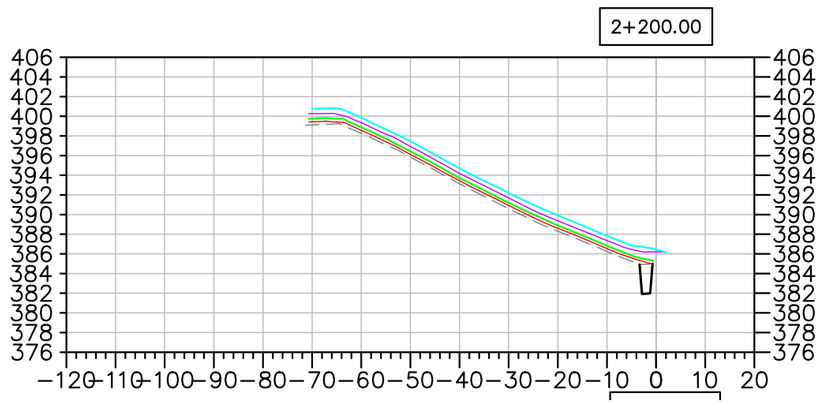

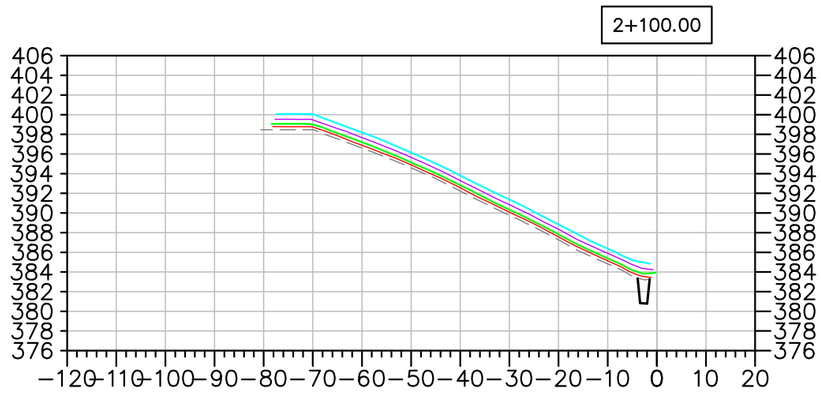

EMRS RECLAMATION – DAILY PROGRESS

(SEPTEMBER 14, 2021 SCALE: N.T.S.

TULLOCH ENGINEERING

DESIGNER

REVISIONS

	DATE	REMARKS

LEGEND

- EXISTING ROCK STOCKPILE
- CCL LIFT #1
- CCL LIFT #2
- NCL LIFT #3
- NCL LIFT #4
- KEY TRENCH

Horizontal Datum:
North American Datum 1983 (NAD83)
6 Degree Universal Transverse Mercator (UTM) Grid Coordinates, Zone 15.

Vertical Datum:
Canadian Geodetic Vertical Datum, 1928 Adjustment, Geodetic Elevations

PROJECT TITLE
NEW GOLD INC
RAINY RIVER PROJECT


DRAWING TITLE
2021 EMRS RECLAMATION CROSS SECTIONS


PURPOSE
DAILY PROGRESS


DATE	SEPTEMBER 14, 2021
DRAWN	JTS
CHECKED	
SCALE	NTS
ISSUED FOR TENDER	
ISSUED FOR CONSTRUCTION	


DWG. No.	PROJECT No.	PHASE No.
X-2	19-1138	115


SHEET SIZE – 11" X 17"

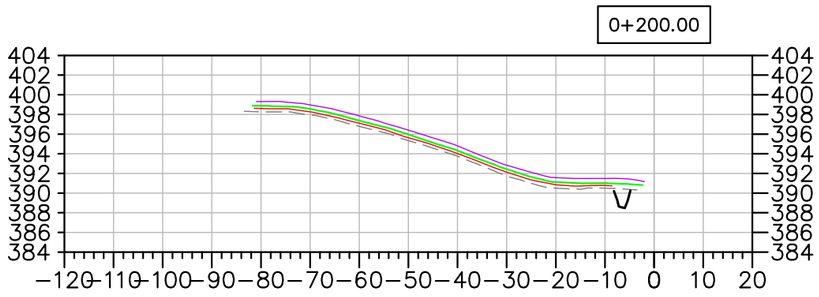


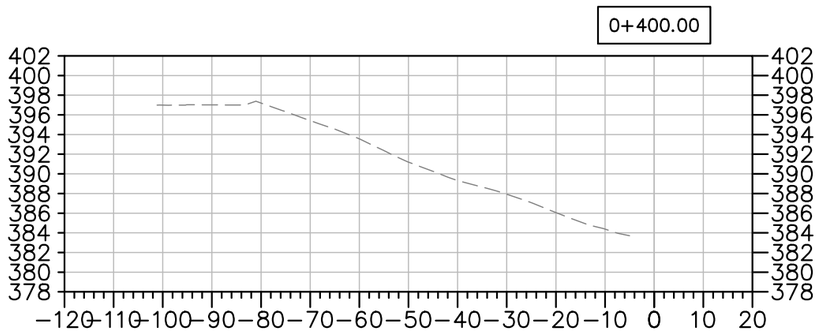

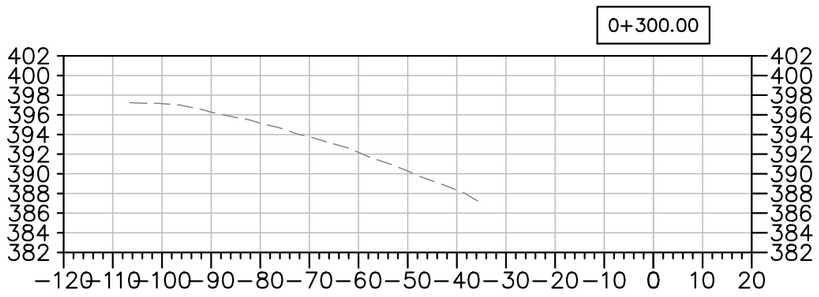

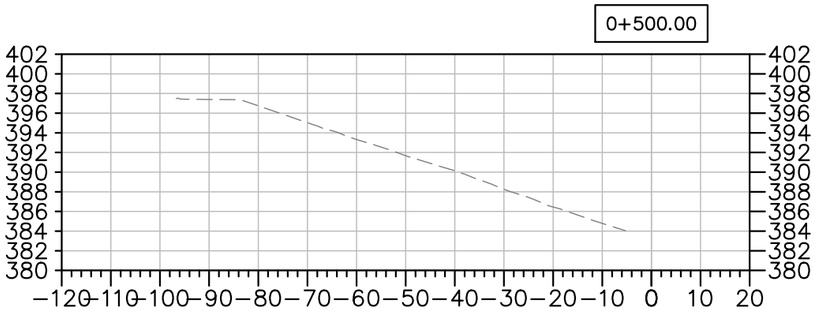

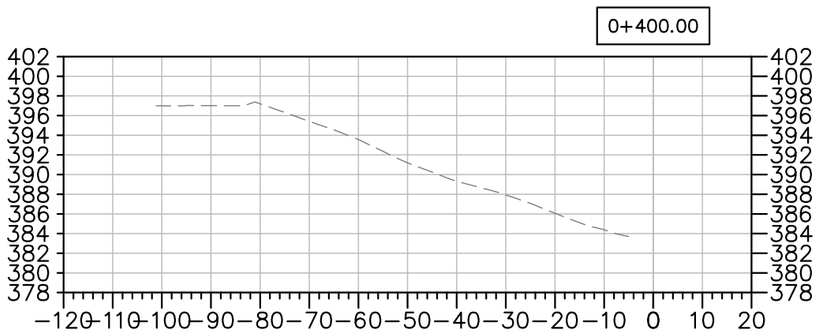

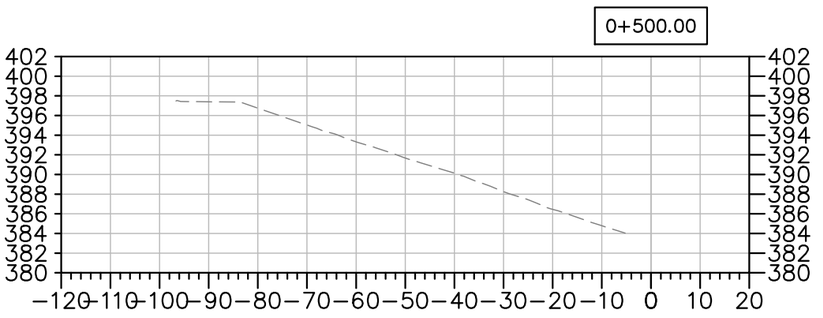

EMRS RECLAMATION – DAILY PROGRESS

(SEPTEMBER 14, 2021 SCALE: N.T.S.

TULLOCH ENGINEERING

DESIGNER

REVISIONS

DATE	REMARKS

LEGEND

- EXISTING ROCK STOCKPILE
- CCL LIFT #1
- CCL LIFT #2
- NCL LIFT #3
- NCL LIFT #4
- KEY TRENCH

Horizontal Datum: North American Datum 1983 (NAD83) 6 Degree Universal Transverse Mercator (UTM) Grid Coordinates, Zone 15.

Vertical Datum: Canadian Geodetic Vertical Datum, 1928 Adjustment, Geodetic Elevations

PROJECT TITLE
NEW GOLD INC
RAINY RIVER
PROJECT

DRAWING TITLE
2021 EMRS
RECLAMATION CROSS
SECTIONS

PURPOSE
DAILY PROGRESS

DATE	SEPTEMBER 14, 2021
DRAWN	JTS
CHECKED	
SCALE	NTS
ISSUED FOR TENDER	
ISSUED FOR CONSTRUCTION	

DWG. No.	PROJECT No.	PHASE No.
X-3	19-1138	115

SHEET SIZE – 11" X 17"

EMRS RECLAMATION

KEY TRENCH EXCAVATION
EXCAVATED SEPTEMBER 15, 2021 = 0m^3
EXCAVATED TO DATE = 4,205m^3

CCL LIFT 1
PLACED SEPTEMBER 15, 2021 = 0m^3
PLACED TO DATE = 23,454m^3


CCL LIFT 2
PLACED SEPTEMBER 15, 2021 = 0m^3
PLACED TO DATE = 20,327m^3

NCL LIFT 3
PLACED SEPTEMBER 15, 2021 = 0m^3
PLACED TO DATE = 36,007m^3

NCL LIFT 4
PLACED SEPTEMBER 15, 2021 = 0m^3
PLACED TO DATE = 34,888m^3

AREA COMPLETED
CCL COMPLETED TO DATE = 7.765 ha
NCL COMPLETED TO DATE = 7.255 ha

Horizontal Datum:
North American Datum 1983 (NAD83)
6 Degree Universal Transverse Mercator (UTM) Grid Coordinates, Zone 15.
Vertical Datum:
Canadian Geodetic Vertical Datum, 1928 Adjustment, Geodetic Elevations

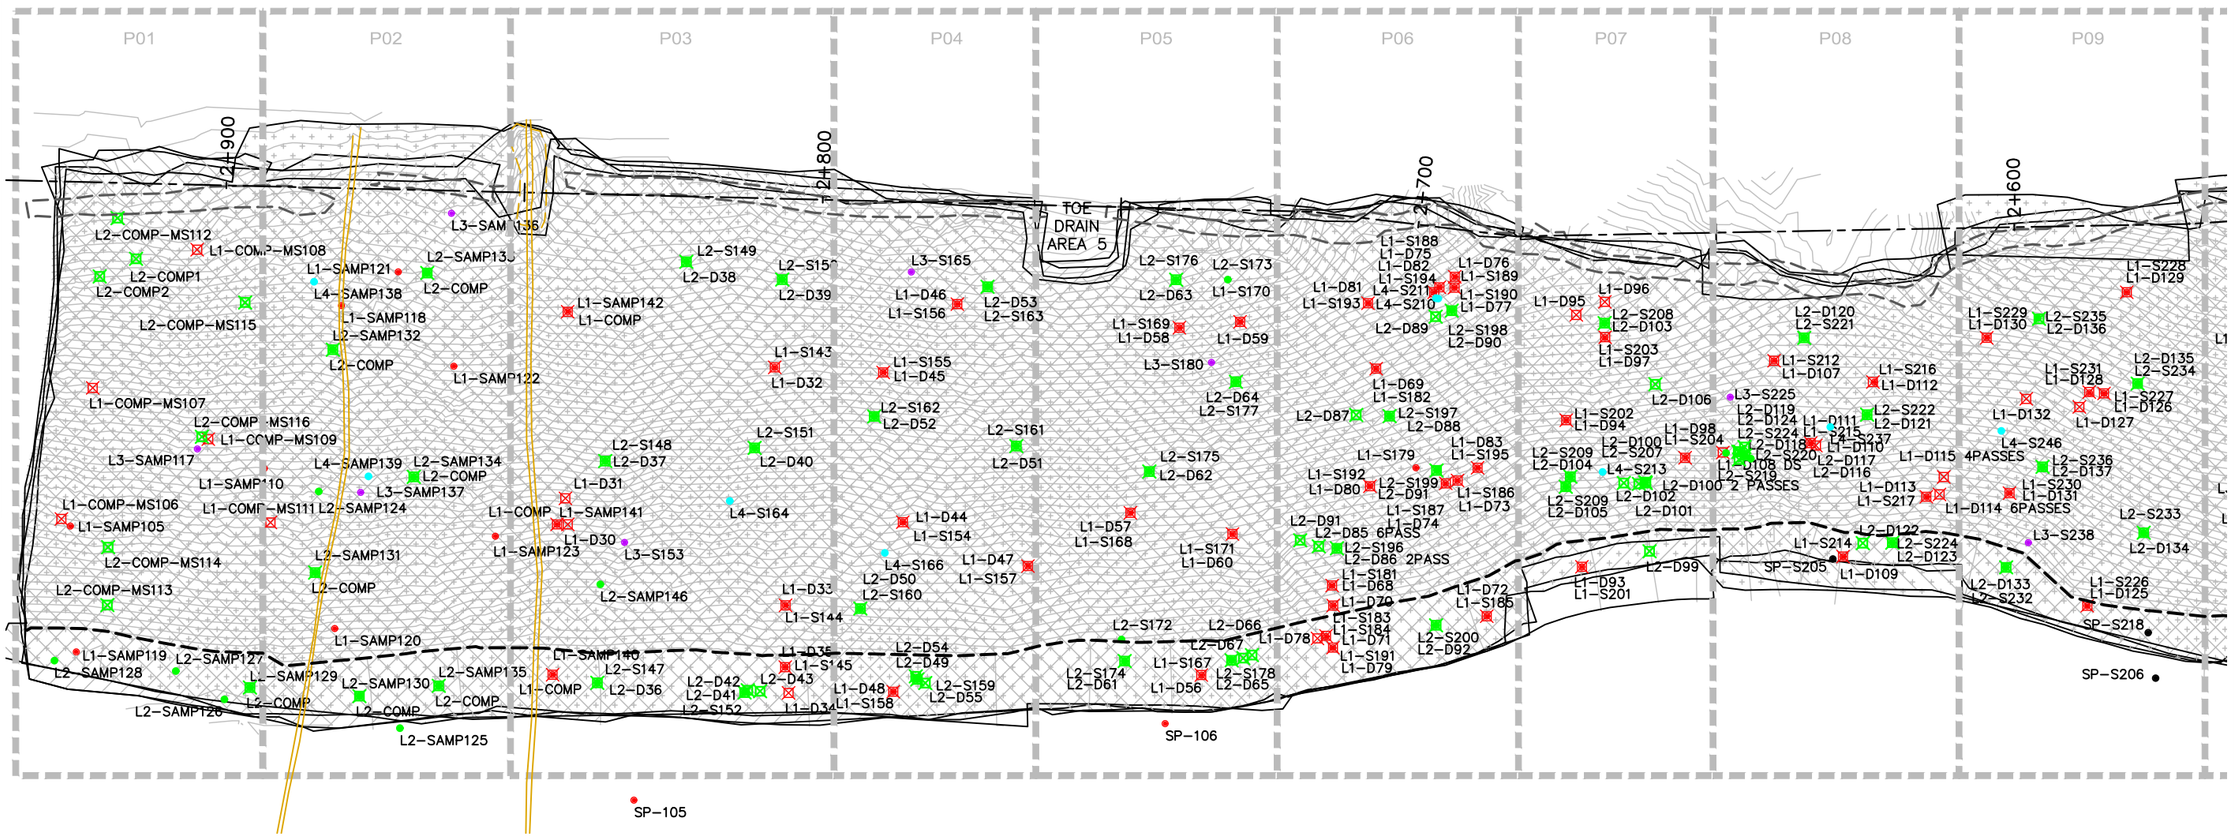

EMRS RECLAMATION – DAILY PROGRESS

(SEPTEMBER 15, 2021 SCALE: 1:1000

SHEET SIZE – 11" X 17"

TULLOCH ENGINEERING

DESIGNER

REVISIONS

	DATE	REMARKS

LEGEND

- CCL LIFT #1
- CCL LIFT #2
- NCL LIFT #3
- NCL LIFT #4
- KEY TRENCH
- LIFT #1 COMP. TEST SAMPLE
- LIFT #2 COMP. TEST SAMPLE
- LIFT #3 COMP. TEST SAMPLE
- LIFT #4 COMP. TEST SAMPLE
- VWP WIRE
- VWP WIRE BURRITO
- PLACED TODAY
- CCL LIFT 2 PLACED TODAY


PROJECT TITLE
NEW GOLD INC
RAINY RIVER
PROJECT

DRAWING TITLE
2021 EMRS
RECLAMATION

PURPOSE
DAILY PROGRESS

DATE	SEPTEMBER 15, 202
DRAWN	JTS
CHECKED	
SCALE	NTS
ISSUED FOR TENDER	
ISSUED FOR CONSTRUCTION	

DWG. No.	PROJECT No.	PHASE No.
D-1	19-1138	115

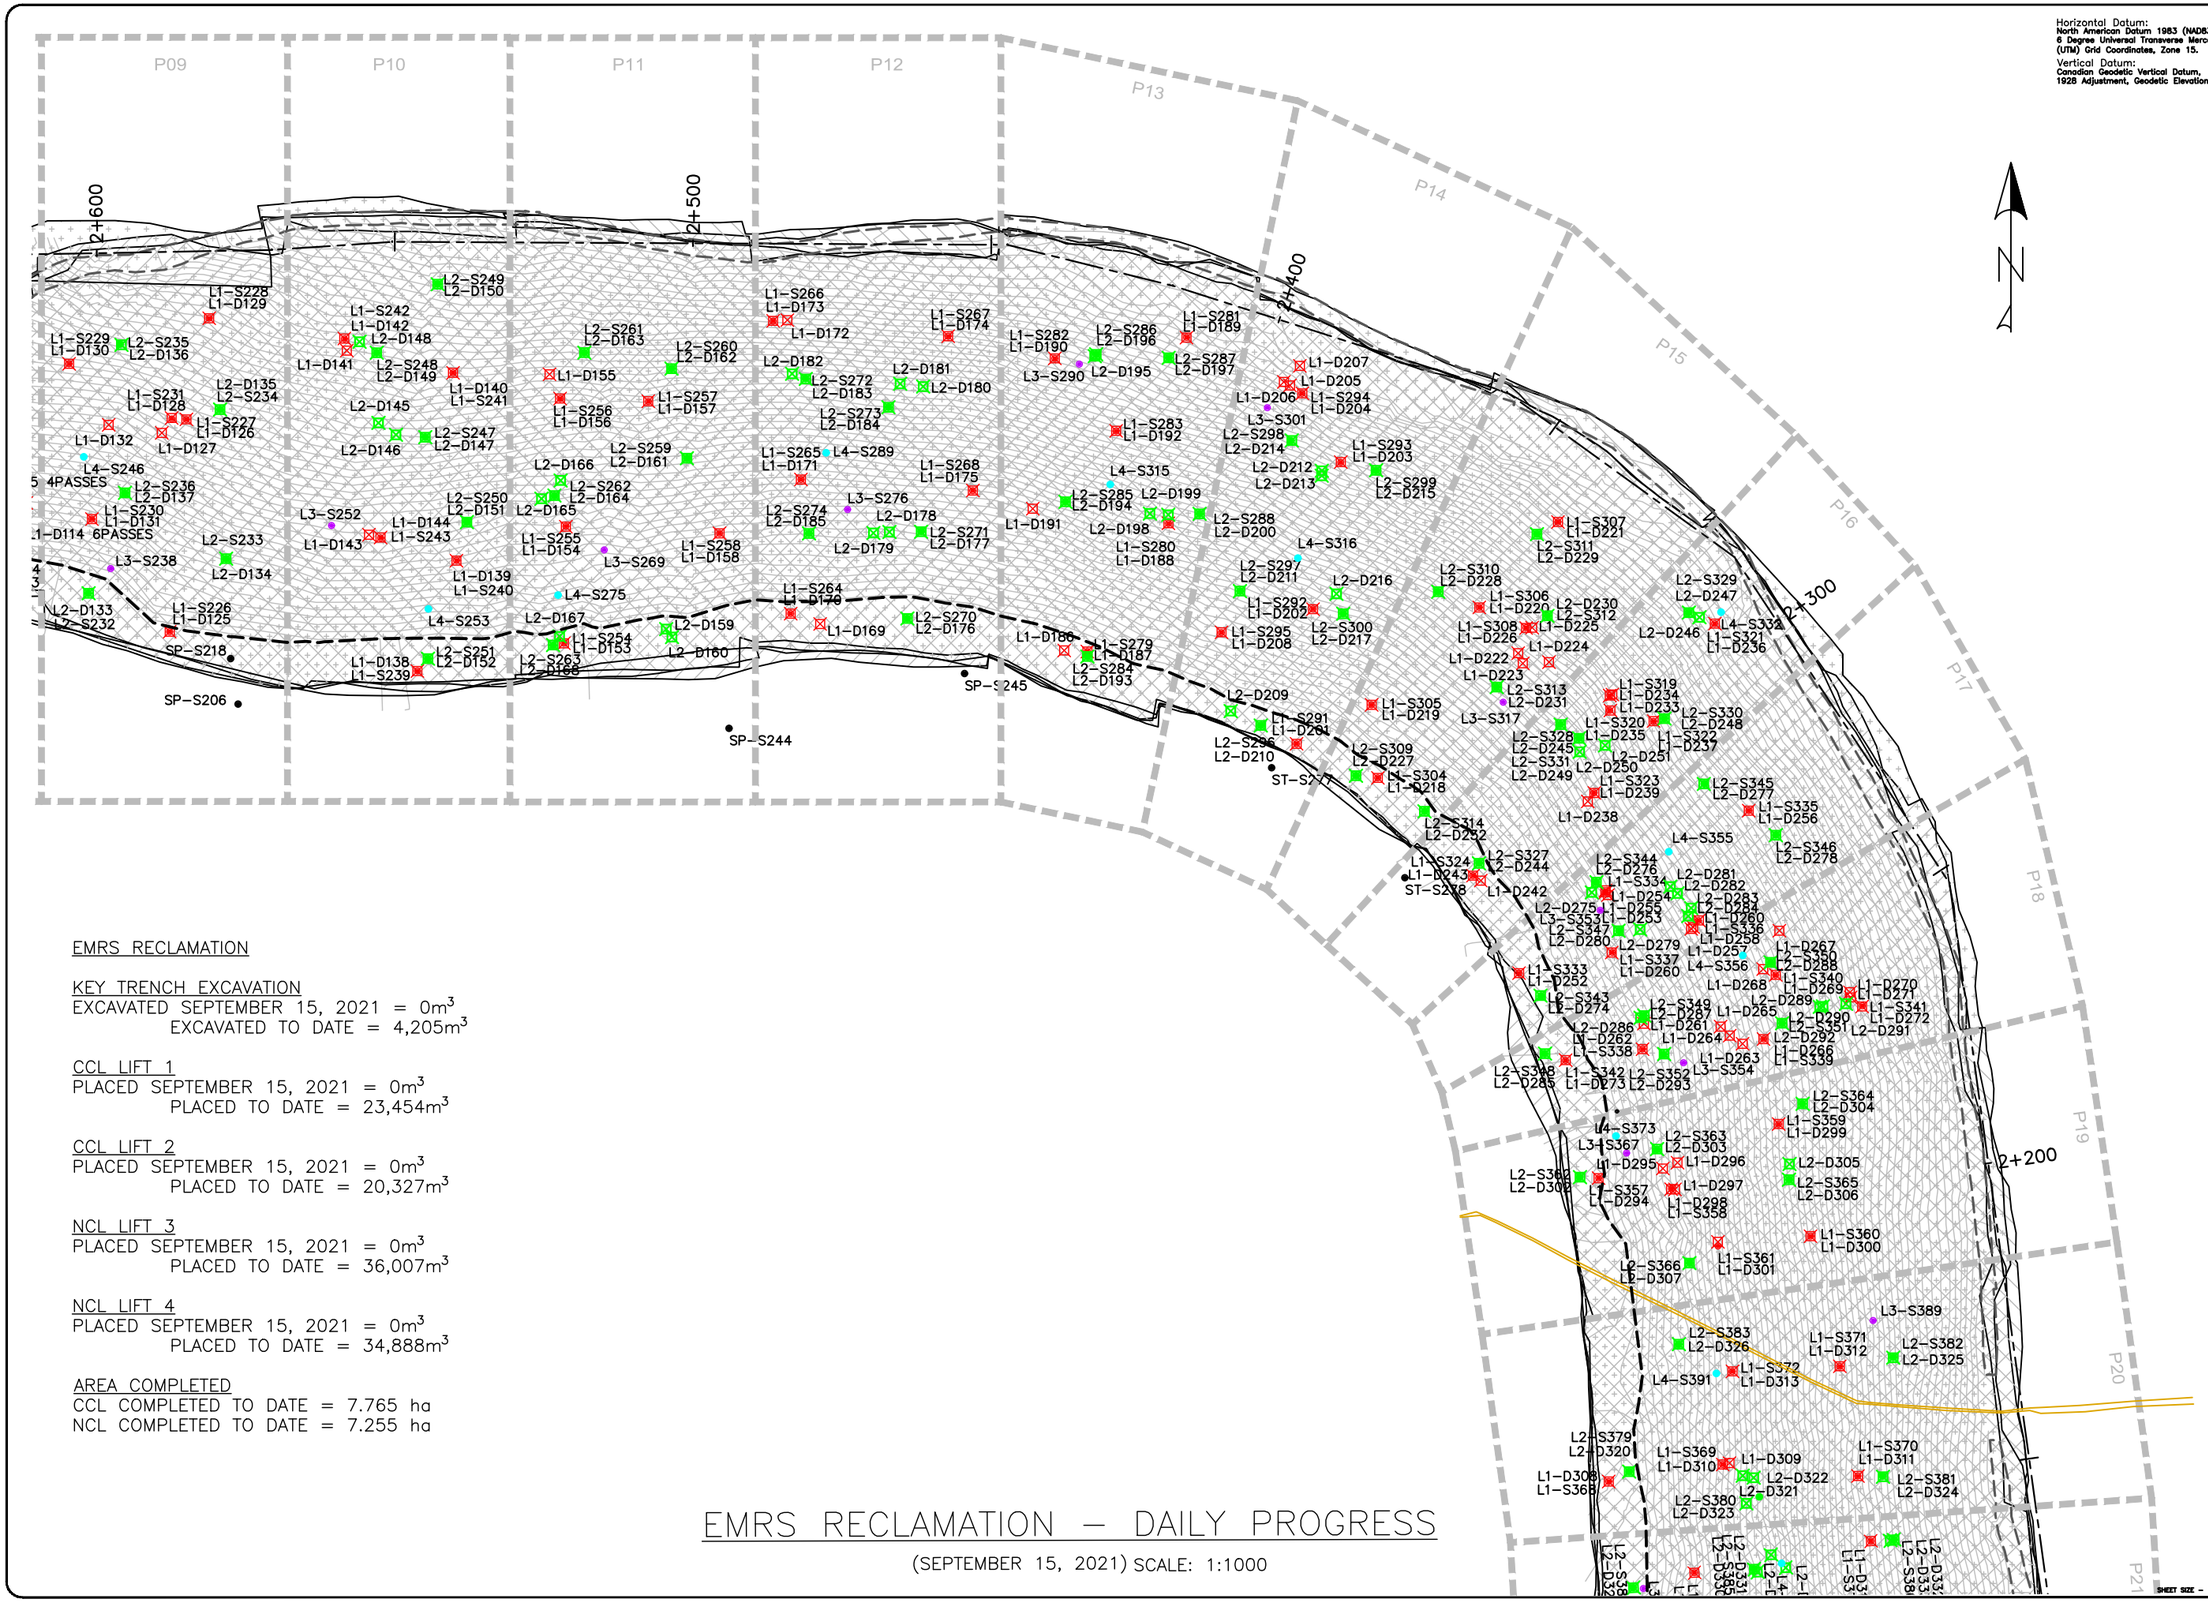

Horizontal Datum:
North American Datum 1983 (NAD83)
6 Degree Universal Transverse Mercator (UTM) Grid Coordinates, Zone 15.

Vertical Datum:
Canadian Geodetic Vertical Datum, 1928 Adjustment, Geodetic Elevations

TULLOCH ENGINEERING

DESIGNER

REVISIONS

DATE	REMARKS

LEGEND

- CCL LIFT #1
- CCL LIFT #2
- NCL LIFT #3
- NCL LIFT #4
- KEY TRENCH
- LIFT #1 COMP. TEST SAMPLE
- LIFT #2 COMP. TEST SAMPLE
- LIFT #3 COMP. TEST SAMPLE
- LIFT #4 COMP. TEST SAMPLE
- VWP WIRE
- VWP WIRE BURRITO
- PLACED TODAY
- CCL LIFT 2 PLACED TODAY

PROJECT TITLE
NEW GOLD INC
RAINY RIVER
PROJECT

DRAWING TITLE
2021 EMRS
RECLAMATION

PURPOSE
DAILY PROGRESS

DATE	SEPTEMBER 15, 2021
DRAWN	JTS
CHECKED	
SCALE	NTS
ISSUED FOR TENDER	
ISSUED FOR CONSTRUCTION	

DWG. No.	PROJECT No.	PHASE No.
D-2	19-1138	115

SHEET SIZE - 11" X 17"

EMRS RECLAMATION

KEY TRENCH EXCAVATION
EXCAVATED SEPTEMBER 15, 2021 = 0m^3
EXCAVATED TO DATE = 4,205m^3

CCL LIFT 1
PLACED SEPTEMBER 15, 2021 = 0m^3
PLACED TO DATE = 23,454m^3

CCL LIFT 2
PLACED SEPTEMBER 15, 2021 = 0m^3
PLACED TO DATE = 20,327m^3


NCL LIFT 3
PLACED SEPTEMBER 15, 2021 = 0m^3
PLACED TO DATE = 36,007m^3

NCL LIFT 4
PLACED SEPTEMBER 15, 2021 = 0m^3
PLACED TO DATE = 34,888m^3

AREA COMPLETED
CCL COMPLETED TO DATE = 7.765 ha
NCL COMPLETED TO DATE = 7.255 ha

EMRS RECLAMATION – DAILY PROGRESS

(SEPTEMBER 15, 2021) SCALE: 1:1000

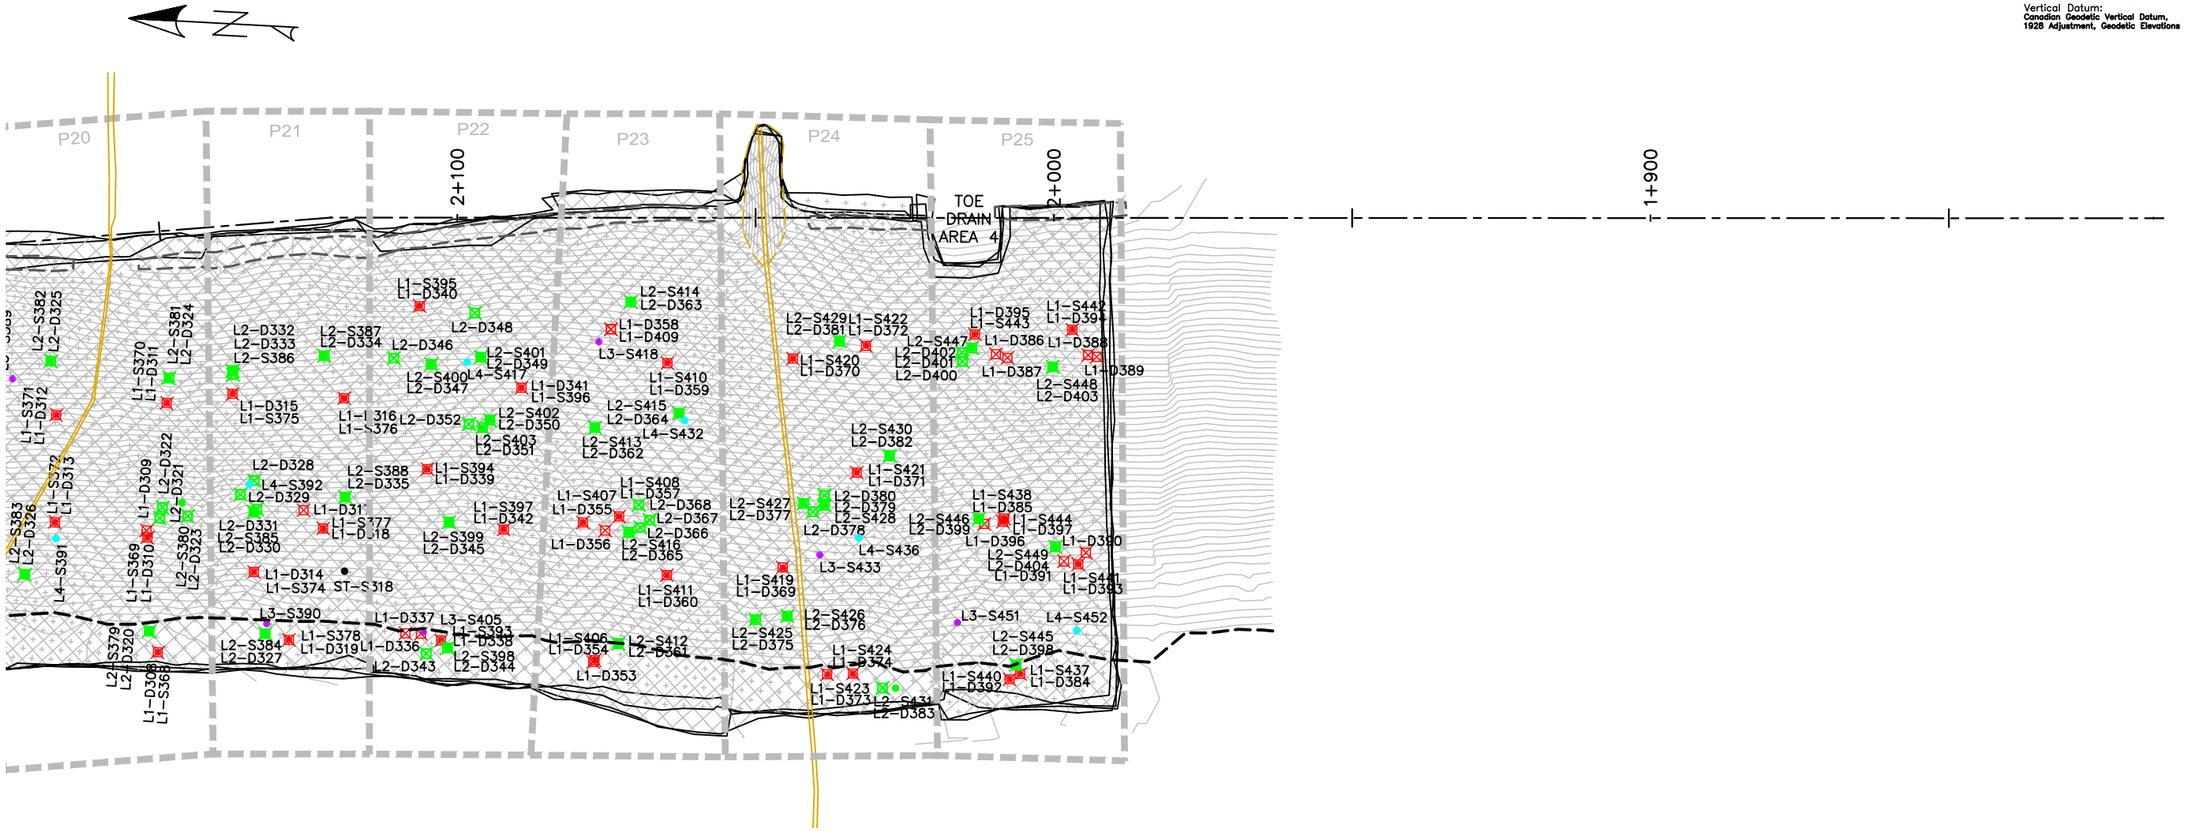

Horizontal Datum:
North American Datum 1983 (NAD83)
6 Degree Universal Transverse Mercator (UTM) Grid Coordinates, Zone 15.

Vertical Datum:
Canadian Geodetic Vertical Datum, 1928 Adjustment, Geodetic Elevations

EMRS RECLAMATION

KEY TRENCH EXCAVATION
EXCAVATED SEPTEMBER 15, 2021 = 0m^3
EXCAVATED TO DATE = 4,205m^3

CCL LIFT 1
PLACED SEPTEMBER 15, 2021 = 0m^3
PLACED TO DATE = 23,454m^3

CCL LIFT 2
PLACED SEPTEMBER 15, 2021 = 0m^3
PLACED TO DATE = 20,327m^3

NCL LIFT 3
PLACED SEPTEMBER 15, 2021 = 0m^3
PLACED TO DATE = 36,007m^3

NCL LIFT 4
PLACED SEPTEMBER 15, 2021 = 0m^3
PLACED TO DATE = 34,888m^3

AREA COMPLETED
CCL COMPLETED TO DATE = 7.765 ha
NCL COMPLETED TO DATE = 7.255 ha

EMRS RECLAMATION – DAILY PROGRESS

(SEPTEMBER 15, 2021 SCALE: 1:1000

TULLOCH ENGINEERING

DESIGNER

REVISIONS

DATE	REMARKS

LEGEND

- CCL LIFT #1
- CCL LIFT #2
- NCL LIFT #3
- NCL LIFT #4
- KEY TRENCH
- LIFT #1 COMP. TEST SAMPLE
- LIFT #2 COMP. TEST SAMPLE
- LIFT #3 COMP. TEST SAMPLE
- LIFT #4 COMP. TEST SAMPLE
- VWP WIRE
- VWP WIRE BURRITO
- PLACED TODAY
- CCL LIFT 2 PLACED TODAY

PROJECT TITLE
NEW GOLD INC
RAINY RIVER
PROJECT


DRAWING TITLE
2021 EMRS
RECLAMATION

PURPOSE
DAILY PROGRESS

DATE	SEPTEMBER 15, 202
DRAWN	JTS
CHECKED	
SCALE	NTS
ISSUED FOR TENDER	
ISSUED FOR CONSTRUCTION	

DWG. No.	PROJECT No.	PHASE No.
D-3	19-1138	115

SHEET SIZE - 11" X 17"

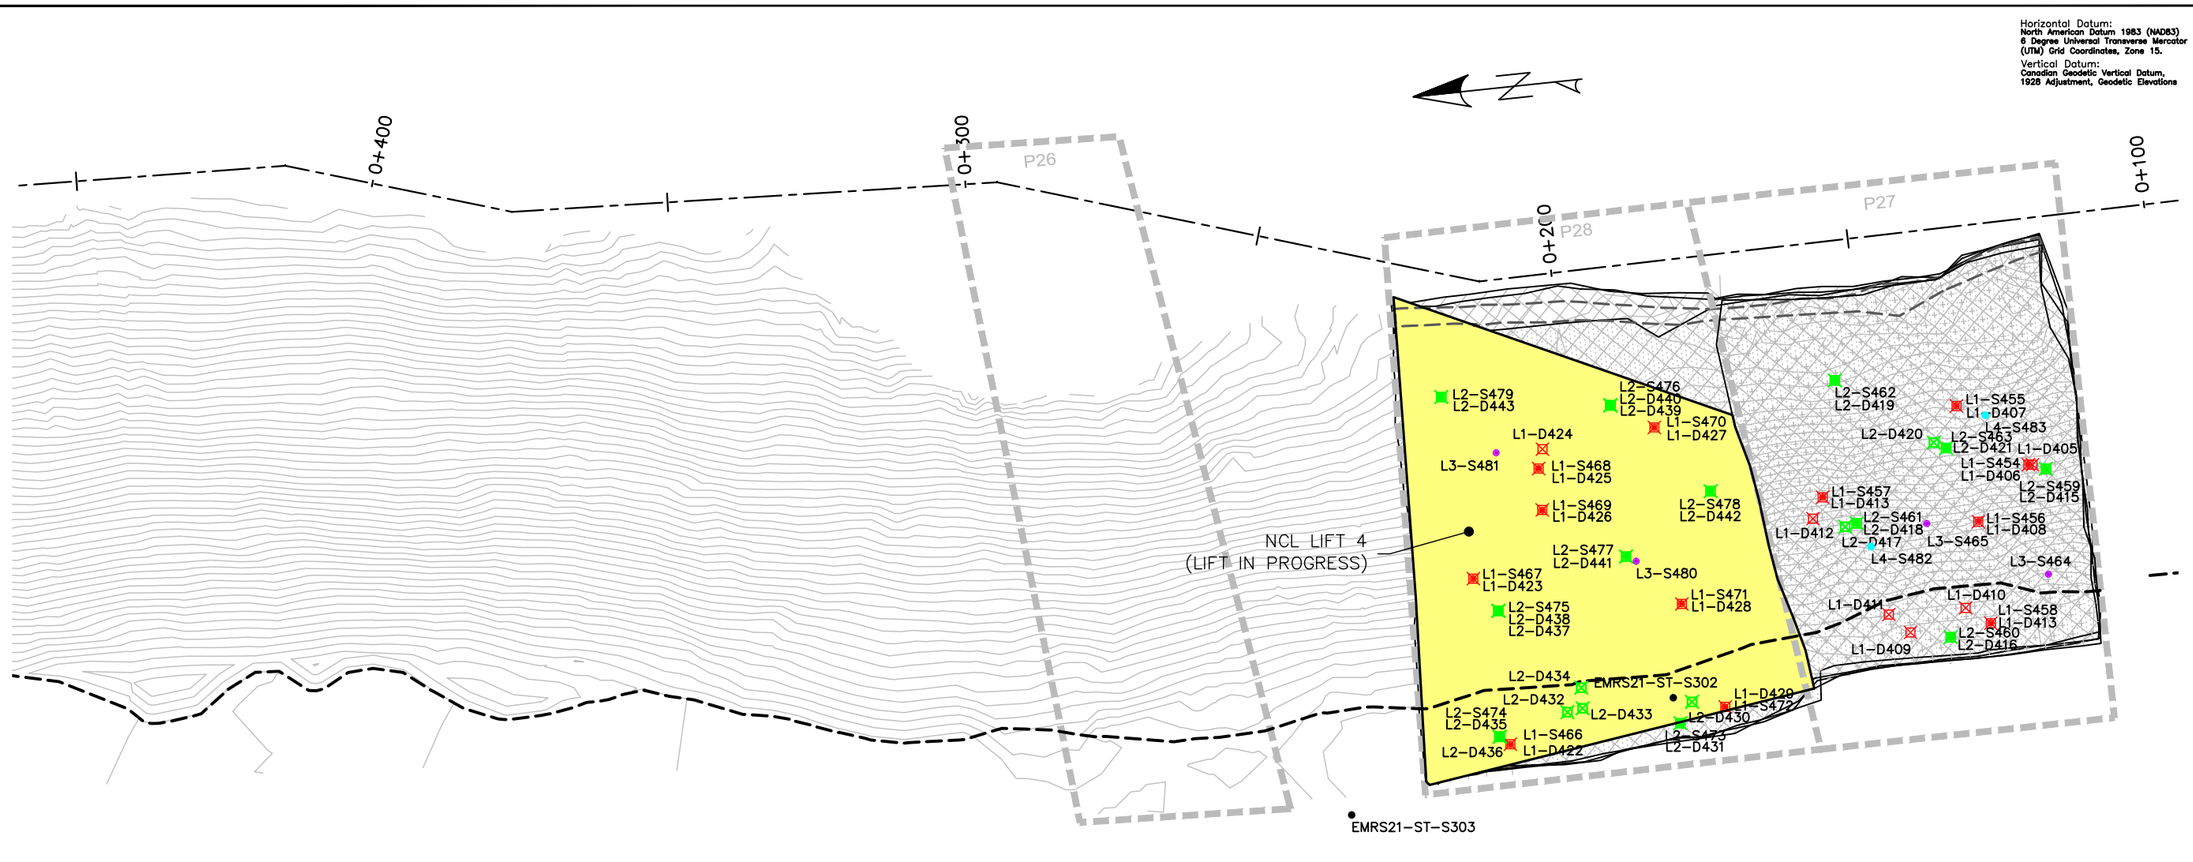

Horizontal Datum:
North American Datum 1983 (NAD83)
6 Degree Universal Transverse Mercator (UTM) Grid Coordinates, Zone 15.

Vertical Datum:
Canadian Geodetic Vertical Datum, 1928 Adjustment, Geodetic Elevations

EMRS RECLAMATION

KEY TRENCH EXCAVATION
EXCAVATED SEPTEMBER 15, 2021 = 0m^3
EXCAVATED TO DATE = 4,205m^3

CCL LIFT 1
PLACED SEPTEMBER 15, 2021 = 0m^3
PLACED TO DATE = 23,454m^3

CCL LIFT 2
PLACED SEPTEMBER 15, 2021 = 0m^3
PLACED TO DATE = 20,327m^3

NCL LIFT 3
PLACED SEPTEMBER 15, 2021 = 0m^3
PLACED TO DATE = 36,007m^3

NCL LIFT 4
PLACED SEPTEMBER 15, 2021 = 0m^3
PLACED TO DATE = 34,888m^3

AREA COMPLETED
CCL COMPLETED TO DATE = 7.765 ha
NCL COMPLETED TO DATE = 7.255 ha

EMRS RECLAMATION – DAILY PROGRESS

(SEPTEMBER 15, 2021) SCALE: 1:1000

TULLOCH ENGINEERING

DESIGNER

REVISIONS

	DATE	REMARKS

LEGEND

- CCL LIFT #1
- CCL LIFT #2
- NCL LIFT #3
- NCL LIFT #4
- KEY TRENCH
- LIFT #1 COMP. TEST SAMPLE
- LIFT #2 COMP. TEST SAMPLE
- LIFT #3 COMP. TEST SAMPLE
- LIFT #4 COMP. TEST SAMPLE
- VWP WIRE
- VWP WIRE BURRITO
- PLACED TODAY
- CCL LIFT 2 PLACED TODAY

PROJECT TITLE
NEW GOLD INC
RAINY RIVER
PROJECT


DRAWING TITLE
2021 EMRS
RECLAMATION


PURPOSE
DAILY PROGRESS


DATE	SEPTEMBER 15, 2021
DRAWN	JTS
CHECKED	
SCALE	NTS
ISSUED FOR TENDER	
ISSUED FOR CONSTRUCTION	


DWG. No.	PROJECT No.	PHASE No.
D-4	19-1138	115


SHEET SIZE - 11" X 17"

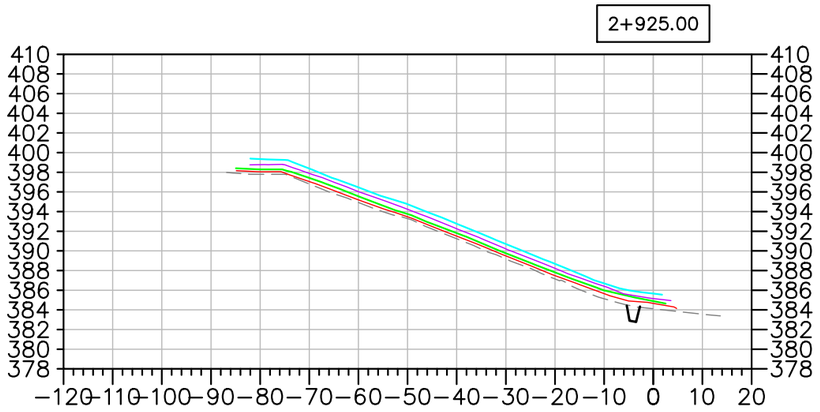


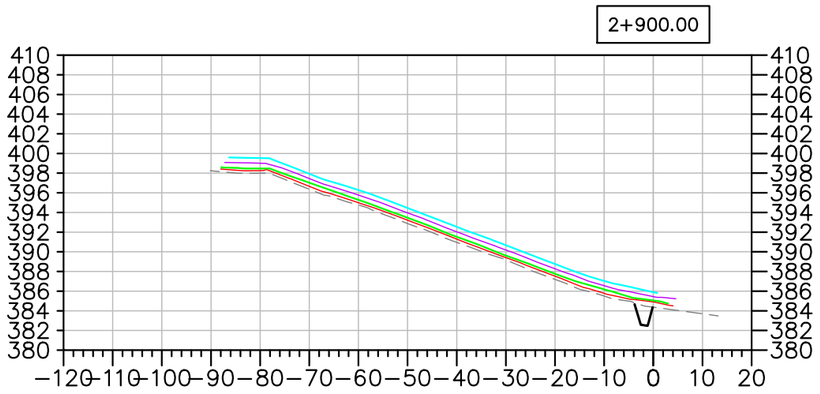


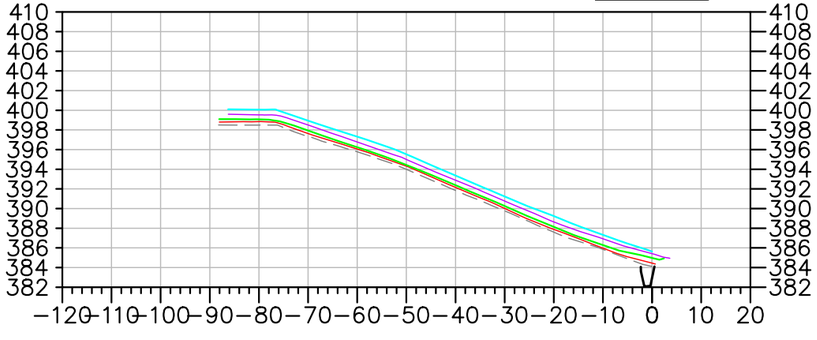

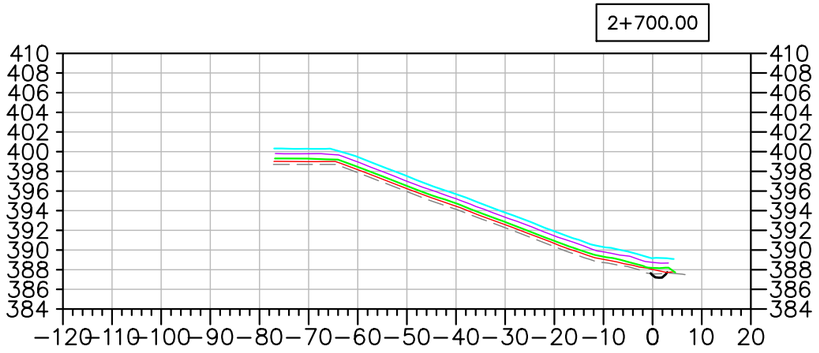

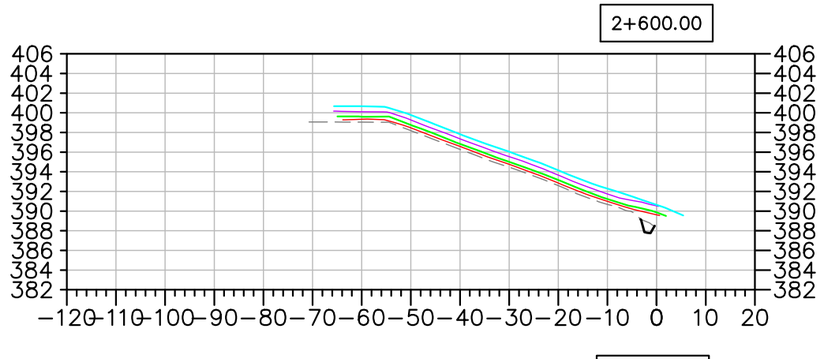

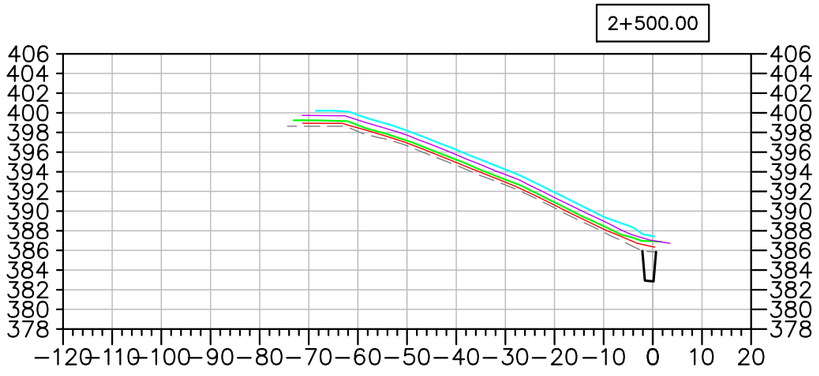

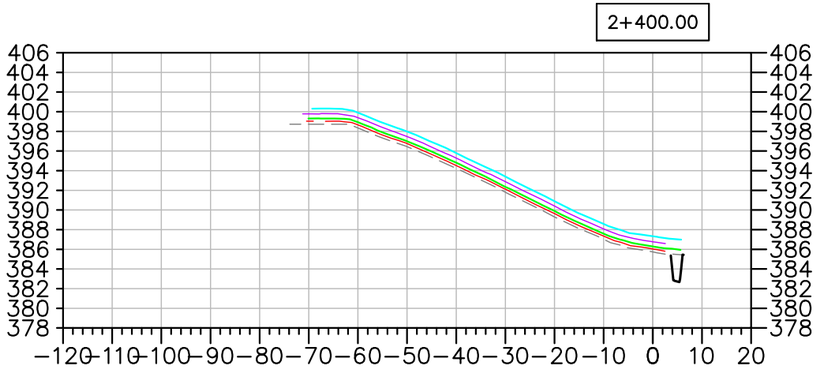

EMRS RECLAMATION – DAILY PROGRESS

(SEPTEMBER 15, 2021) SCALE: N.T.S.

TULLOCH ENGINEERING

DESIGNER

REVISIONS

DATE	REMARKS

LEGEND

- EXISTING ROCK STOCKPILE
- CCL LIFT #1
- CCL LIFT #2
- NCL LIFT #3
- NCL LIFT #4
- KEY TRENCH

Horizontal Datum:
North American Datum 1983 (NAD83)
6 Degree Universal Transverse Mercator (UTM) Grid Coordinates, Zone 15.
Vertical Datum:
Canadian Geodetic Vertical Datum, 1928 Adjustment, Geodetic Elevations

PROJECT TITLE
NEW GOLD INC
RAINY RIVER PROJECT


DRAWING TITLE
2021 EMRS RECLAMATION CROSS SECTIONS


PURPOSE
DAILY PROGRESS


DATE	SEPTEMBER 15, 2021
DRAWN	JTS
CHECKED	
SCALE	NTS
ISSUED FOR TENDER	
ISSUED FOR CONSTRUCTION	


DWG. No.	PROJECT No.	PHASE No.
X-1	19-1138	115

SHEET SIZE – 11" X 17"

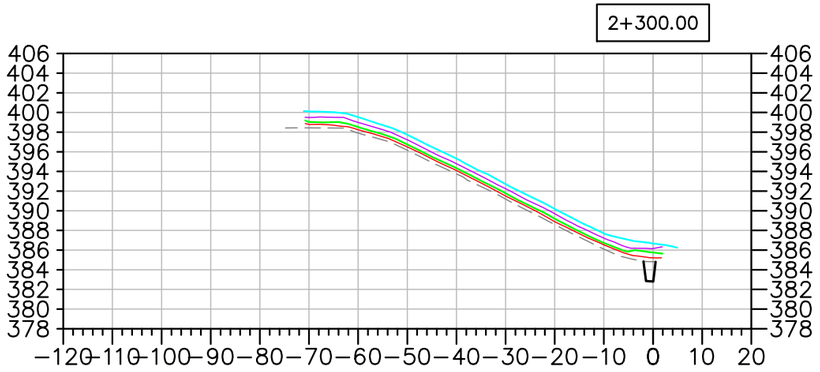

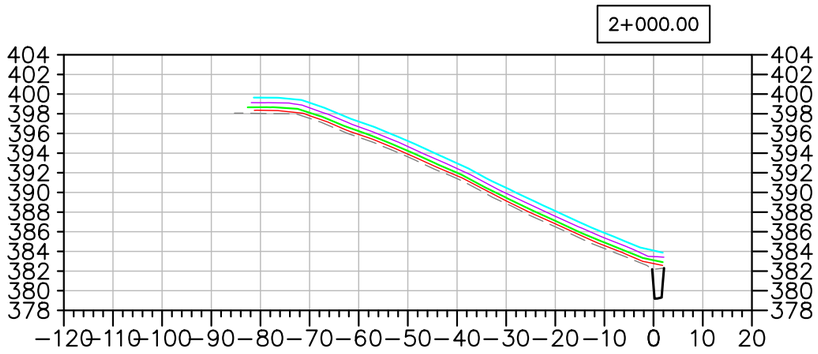

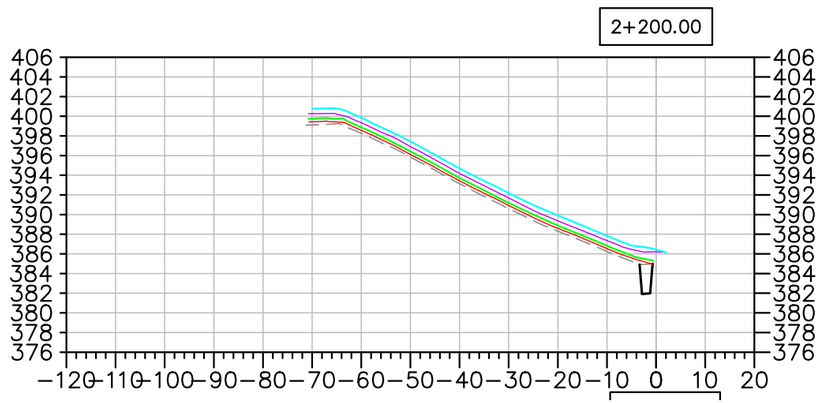

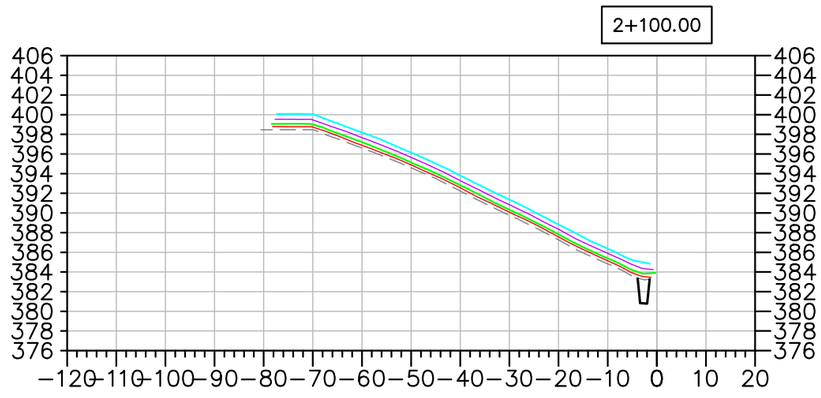

EMRS RECLAMATION – DAILY PROGRESS

(SEPTEMBER 15, 2021 SCALE: N.T.S.

TULLOCH ENGINEERING

DESIGNER

REVISIONS

	DATE	REMARKS

LEGEND

- EXISTING ROCK STOCKPILE
- CCL LIFT #1
- CCL LIFT #2
- NCL LIFT #3
- NCL LIFT #4
- KEY TRENCH

Horizontal Datum:
North American Datum 1983 (NAD83)
6 Degree Universal Transverse Mercator (UTM) Grid Coordinates, Zone 15.

Vertical Datum:
Canadian Geodetic Vertical Datum, 1928 Adjustment, Geodetic Elevations

PROJECT TITLE
NEW GOLD INC
RAINY RIVER PROJECT


DRAWING TITLE
2021 EMRS RECLAMATION CROSS SECTIONS


PURPOSE
DAILY PROGRESS


DATE	SEPTEMBER 15, 2021
DRAWN	JTS
CHECKED	
SCALE	NTS
ISSUED FOR TENDER	
ISSUED FOR CONSTRUCTION	


DWG. No.	PROJECT No.	PHASE No.
X-2	19-1138	115


SHEET SIZE – 11" X 17"

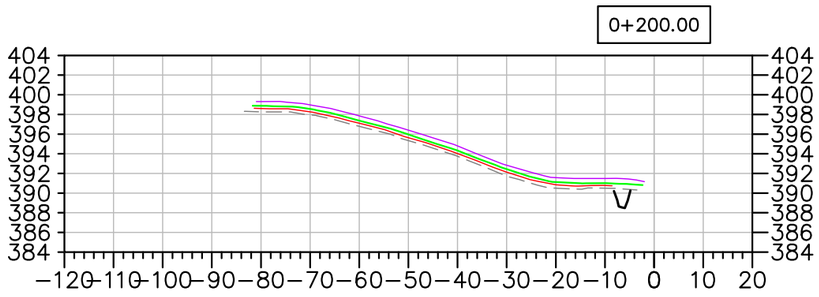


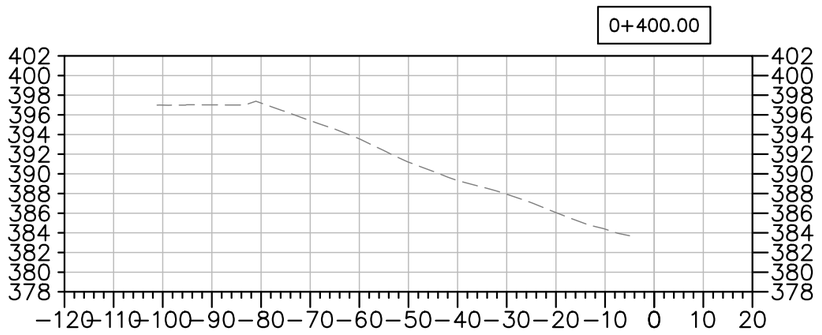

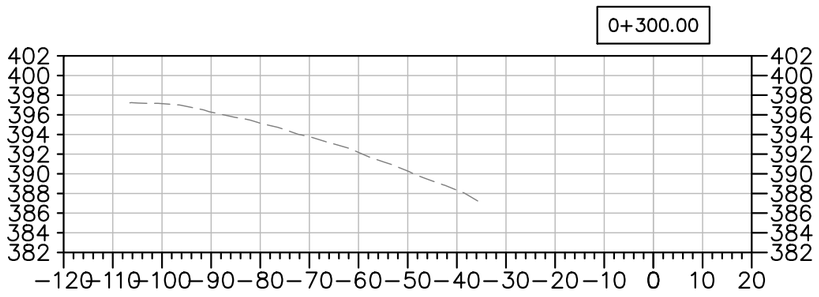

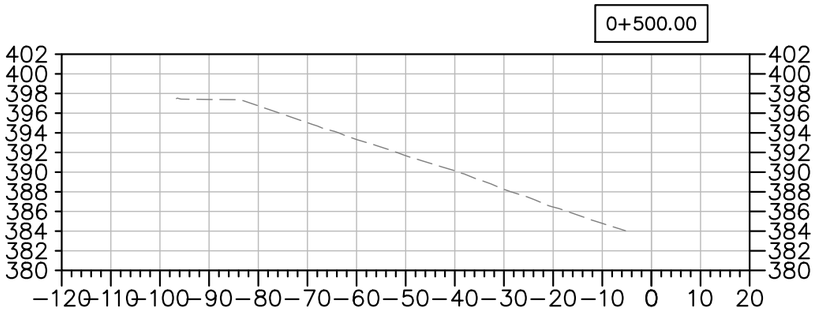

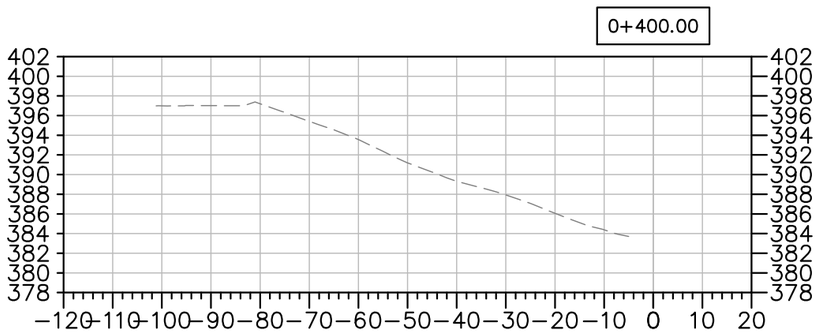

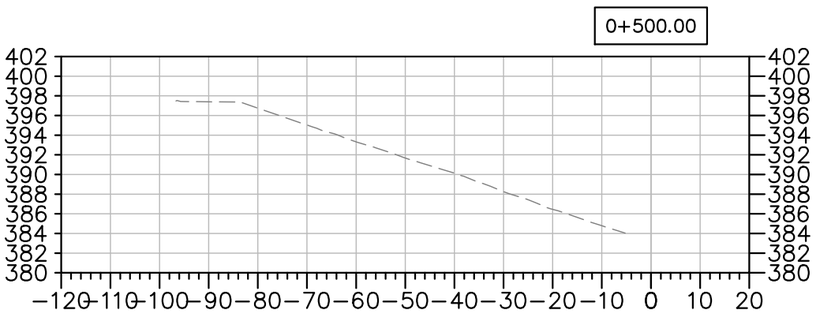

EMRS RECLAMATION – DAILY PROGRESS

(SEPTEMBER 15, 2021 SCALE: N.T.S.

TULLOCH ENGINEERING

DESIGNER

REVISIONS

DATE	REMARKS

LEGEND

- EXISTING ROCK STOCKPILE
- CCL LIFT #1
- CCL LIFT #2
- NCL LIFT #3
- NCL LIFT #4
- KEY TRENCH

Horizontal Datum: North American Datum 1983 (NAD83) 6 Degree Universal Transverse Mercator (UTM) Grid Coordinates, Zone 15.

Vertical Datum: Canadian Geodetic Vertical Datum, 1928 Adjustment, Geodetic Elevations

PROJECT TITLE
NEW GOLD INC
RAINY RIVER
PROJECT

DRAWING TITLE
2021 EMRS
RECLAMATION CROSS
SECTIONS

PURPOSE
DAILY PROGRESS

DATE	SEPTEMBER 15, 2021
DRAWN	JTS
CHECKED	
SCALE	NTS
ISSUED FOR TENDER	
ISSUED FOR CONSTRUCTION	

DWG. No.	PROJECT No.	PHASE No.
X-3	19-1138	115

SHEET SIZE – 11" X 17"

EMRS RECLAMATION

KEY TRENCH EXCAVATION
EXCAVATED SEPTEMBER 16, 2021 = 0m^3
EXCAVATED TO DATE = 4,205m^3

CCL LIFT 1
PLACED SEPTEMBER 16, 2021 = 0m^3
PLACED TO DATE = 23,454m^3


CCL LIFT 2
PLACED SEPTEMBER 16, 2021 = 0m^3
PLACED TO DATE = 20,327m^3

NCL LIFT 3
PLACED SEPTEMBER 16, 2021 = 0m^3
PLACED TO DATE = 36,007m^3

NCL LIFT 4
PLACED SEPTEMBER 16, 2021 = 0m^3
PLACED TO DATE = 34,888m^3

AREA COMPLETED
CCL COMPLETED TO DATE = 7.765 ha
NCL COMPLETED TO DATE = 7.255 ha

Horizontal Datum:
North American Datum 1983 (NAD83)
6 Degree Universal Transverse Mercator (UTM) Grid Coordinates, Zone 15.
Vertical Datum:
Canadian Geodetic Vertical Datum, 1928 Adjustment, Geodetic Elevations

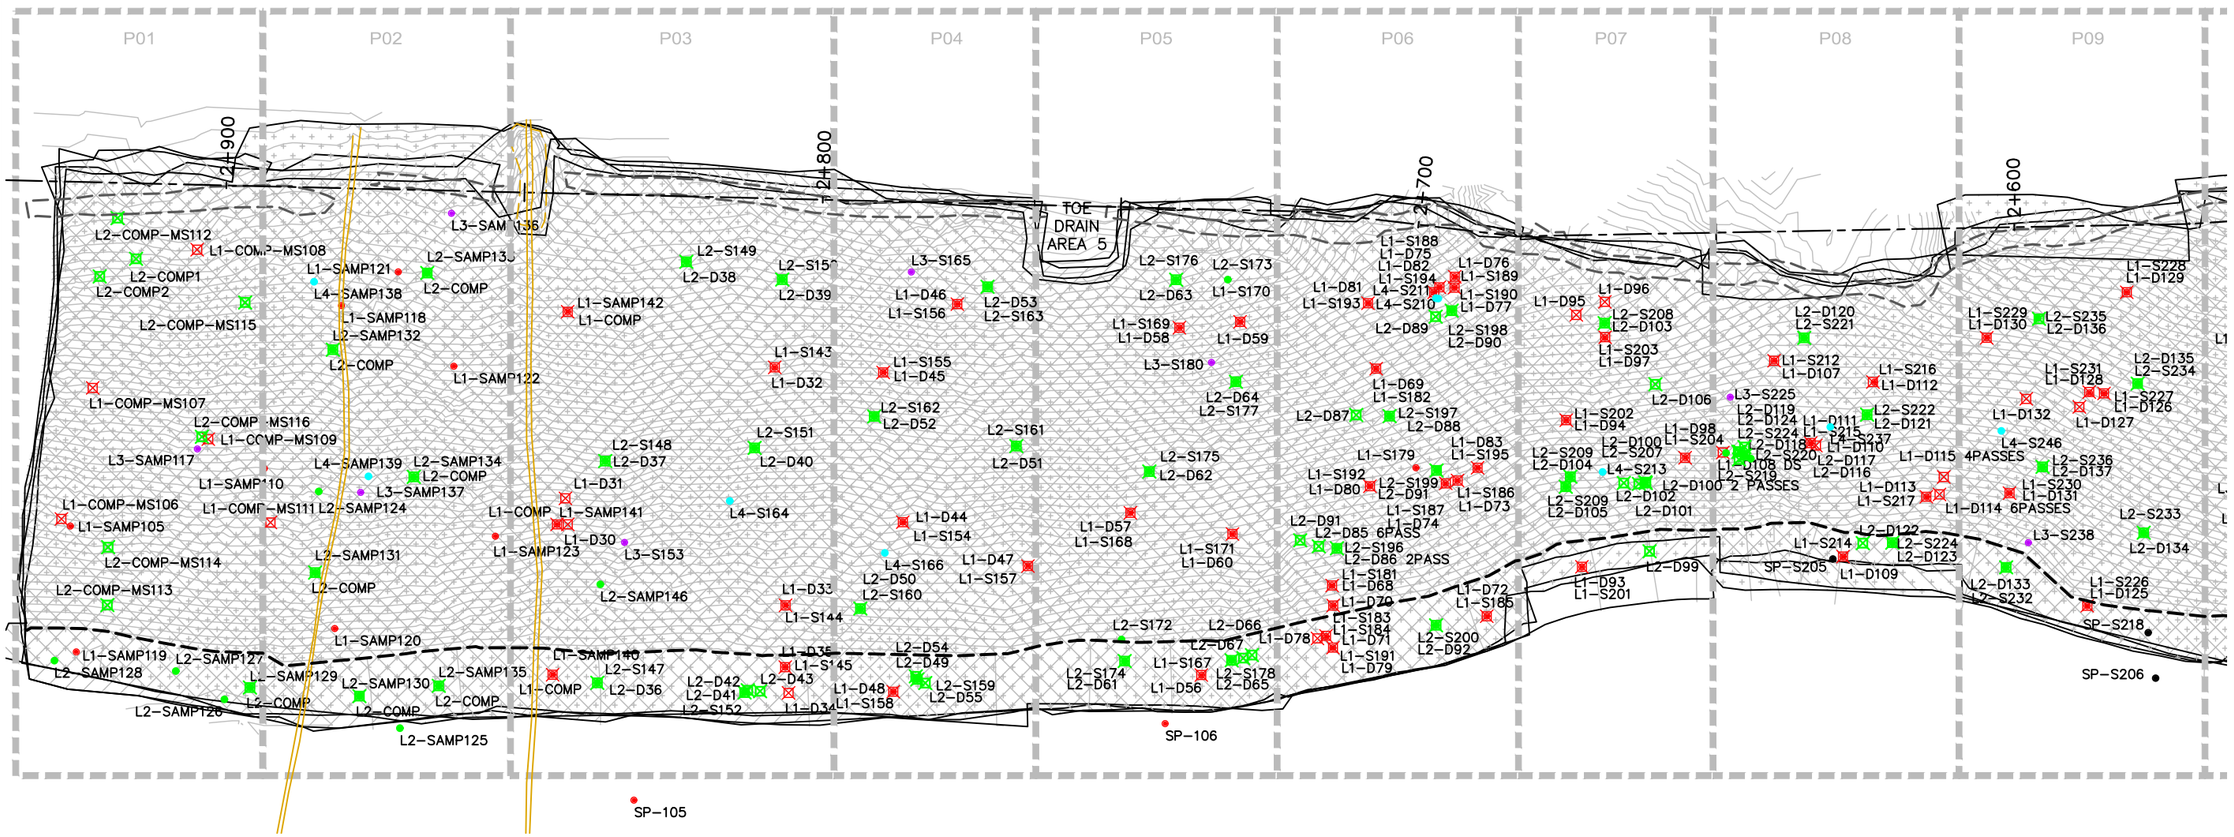

EMRS RECLAMATION – DAILY PROGRESS

(SEPTEMBER 16, 2021 SCALE: 1:1000

SHEET SIZE – 11" X 17"

TULLOCH ENGINEERING

DESIGNER

REVISIONS

	DATE	REMARKS

LEGEND

- CCL LIFT #1
- CCL LIFT #2
- NCL LIFT #3
- NCL LIFT #4
- KEY TRENCH
- LIFT #1 COMP. TEST SAMPLE
- LIFT #2 COMP. TEST SAMPLE
- LIFT #3 COMP. TEST SAMPLE
- LIFT #4 COMP. TEST SAMPLE
- VWP WIRE
- VWP WIRE BURRITO
- PLACED TODAY
- CCL LIFT 2 PLACED TODAY


PROJECT TITLE
NEW GOLD INC
RAINY RIVER
PROJECT

DRAWING TITLE
2021 EMRS
RECLAMATION

PURPOSE
DAILY PROGRESS

DATE	SEPTEMBER 16, 202
DRAWN	JTS
CHECKED	
SCALE	NTS
ISSUED FOR TENDER	
ISSUED FOR CONSTRUCTION	

DWG. No.	PROJECT No.	PHASE No.
D-1	19-1138	115

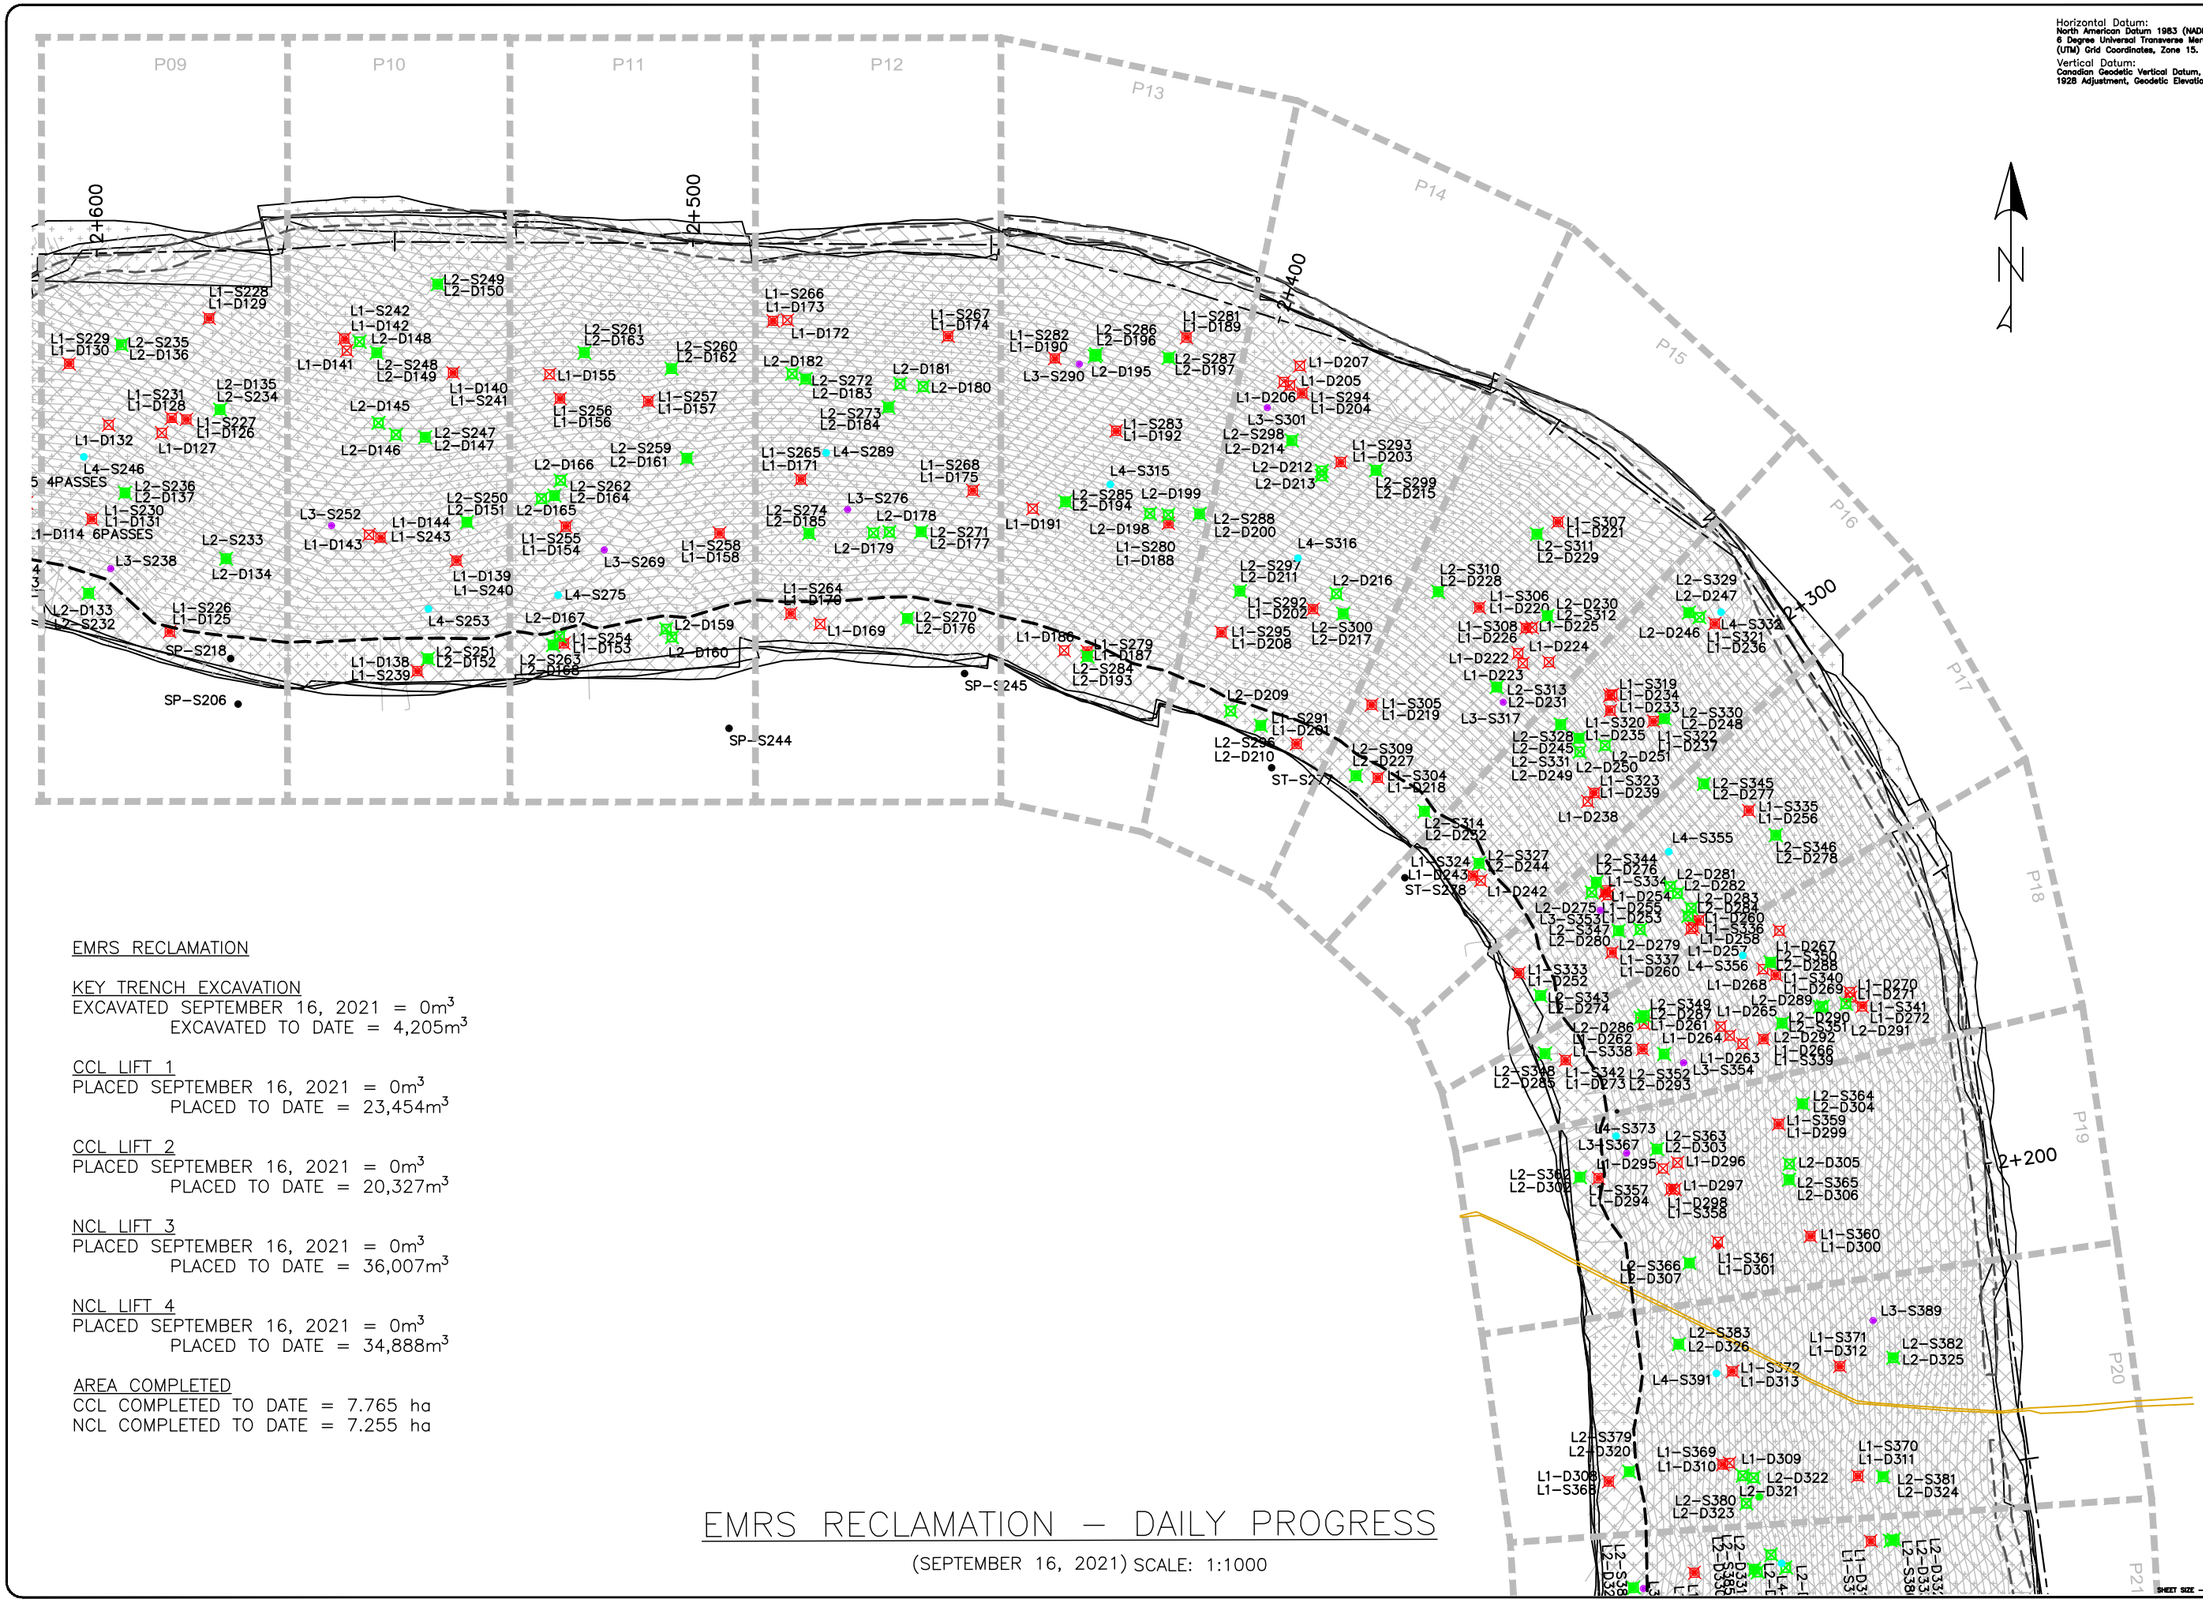

Horizontal Datum:
North American Datum 1983 (NAD83)
6 Degree Universal Transverse Mercator (UTM) Grid Coordinates, Zone 15.

Vertical Datum:
Canadian Geodetic Vertical Datum, 1928 Adjustment, Geodetic Elevations

EMRS RECLAMATION

KEY TRENCH EXCAVATION
EXCAVATED SEPTEMBER 16, 2021 = 0m^3
EXCAVATED TO DATE = 4,205m^3

CCL LIFT 1
PLACED SEPTEMBER 16, 2021 = 0m^3
PLACED TO DATE = 23,454m^3

CCL LIFT 2
PLACED SEPTEMBER 16, 2021 = 0m^3
PLACED TO DATE = 20,327m^3

NCL LIFT 3
PLACED SEPTEMBER 16, 2021 = 0m^3
PLACED TO DATE = 36,007m^3

NCL LIFT 4
PLACED SEPTEMBER 16, 2021 = 0m^3
PLACED TO DATE = 34,888m^3

AREA COMPLETED
CCL COMPLETED TO DATE = 7.765 ha
NCL COMPLETED TO DATE = 7.255 ha

EMRS RECLAMATION – DAILY PROGRESS

(SEPTEMBER 16, 2021) SCALE: 1:1000

TULLOCH ENGINEERING

DESIGNER

REVISIONS

DATE	REMARKS

LEGEND

- CCL LIFT #1
- CCL LIFT #2
- NCL LIFT #3
- NCL LIFT #4
- KEY TRENCH
- LIFT #1 COMP. TEST SAMPLE
- LIFT #2 COMP. TEST SAMPLE
- LIFT #3 COMP. TEST SAMPLE
- LIFT #4 COMP. TEST SAMPLE
- VWP WIRE
- VWP WIRE BURRITO
- PLACED TODAY
- CCL LIFT 2 PLACED TODAY

PROJECT TITLE
NEW GOLD INC
RAINY RIVER
PROJECT


DRAWING TITLE
2021 EMRS
RECLAMATION

PURPOSE
DAILY PROGRESS

DATE	SEPTEMBER 16, 2021
DRAWN	JTS
CHECKED	
SCALE	NTS
ISSUED FOR TENDER	
ISSUED FOR CONSTRUCTION	

DWG. No.	PROJECT No.	PHASE No.
D-2	19-1138	115

SHEET SIZE - 11" X 17"

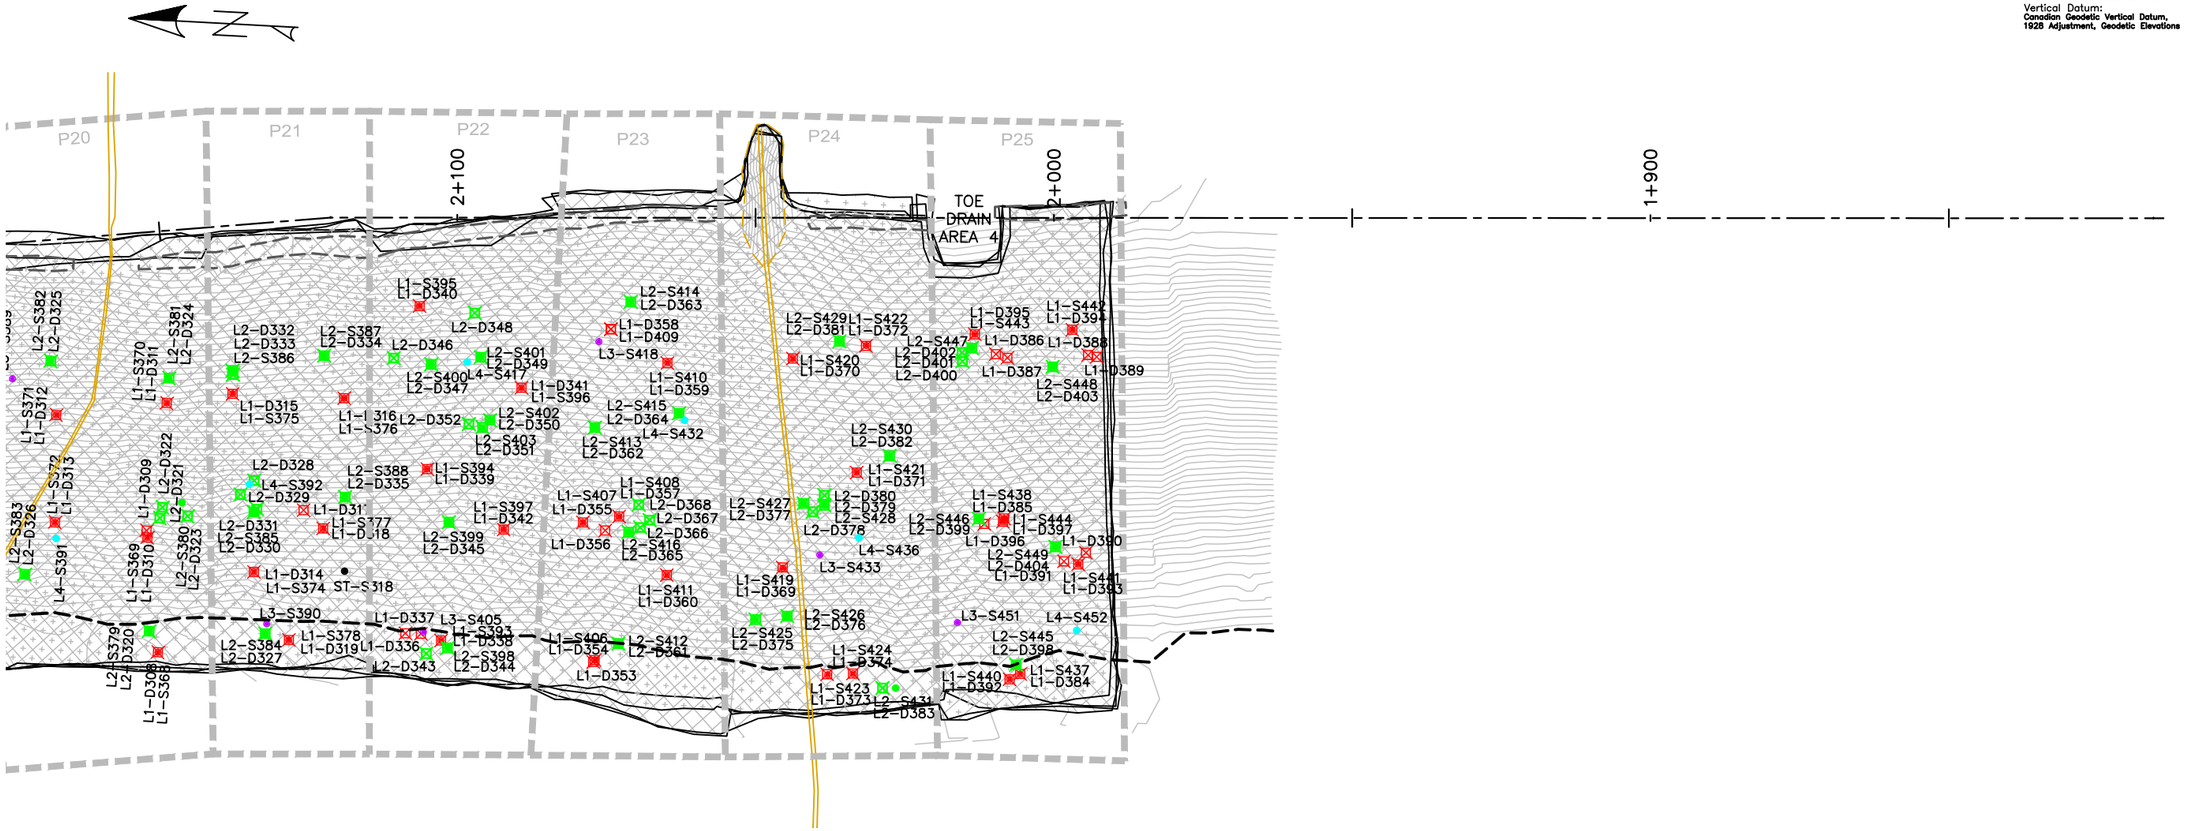

Horizontal Datum:
North American Datum 1983 (NAD83)
6 Degree Universal Transverse Mercator (UTM) Grid Coordinates, Zone 15.

Vertical Datum:
Canadian Geodetic Vertical Datum, 1928 Adjustment, Geodetic Elevations

EMRS RECLAMATION

KEY TRENCH EXCAVATION
EXCAVATED SEPTEMBER 16, 2021 = 0m^3
EXCAVATED TO DATE = 4,205m^3

CCL LIFT 1
PLACED SEPTEMBER 16, 2021 = 0m^3
PLACED TO DATE = 23,454m^3

CCL LIFT 2
PLACED SEPTEMBER 16, 2021 = 0m^3
PLACED TO DATE = 20,327m^3

NCL LIFT 3
PLACED SEPTEMBER 16, 2021 = 0m^3
PLACED TO DATE = 36,007m^3

NCL LIFT 4
PLACED SEPTEMBER 16, 2021 = 0m^3
PLACED TO DATE = 34,888m^3

AREA COMPLETED
CCL COMPLETED TO DATE = 7.765 ha
NCL COMPLETED TO DATE = 7.255 ha

EMRS RECLAMATION – DAILY PROGRESS

(SEPTEMBER 16, 2021 SCALE: 1:1000

TULLOCH ENGINEERING

DESIGNER

REVISIONS

DATE	REMARKS

LEGEND

- CCL LIFT #1
- CCL LIFT #2
- NCL LIFT #3
- NCL LIFT #4
- KEY TRENCH
- LIFT #1 COMP. TEST SAMPLE
- LIFT #2 COMP. TEST SAMPLE
- LIFT #3 COMP. TEST SAMPLE
- LIFT #4 COMP. TEST SAMPLE
- VWP WIRE
- VWP WIRE BURRITO
- PLACED TODAY
- CCL LIFT 2 PLACED TODAY

PROJECT TITLE
NEW GOLD INC
RAINY RIVER
PROJECT


DRAWING TITLE
2021 EMRS
RECLAMATION

PURPOSE
DAILY PROGRESS

DATE	SEPTEMBER 16, 202
DRAWN	JTS
CHECKED	
SCALE	NTS
ISSUED FOR TENDER	
ISSUED FOR CONSTRUCTION	

DWG. No.	PROJECT No.	PHASE No.
D-3	19-1138	115

SHEET SIZE - 11" X 17"

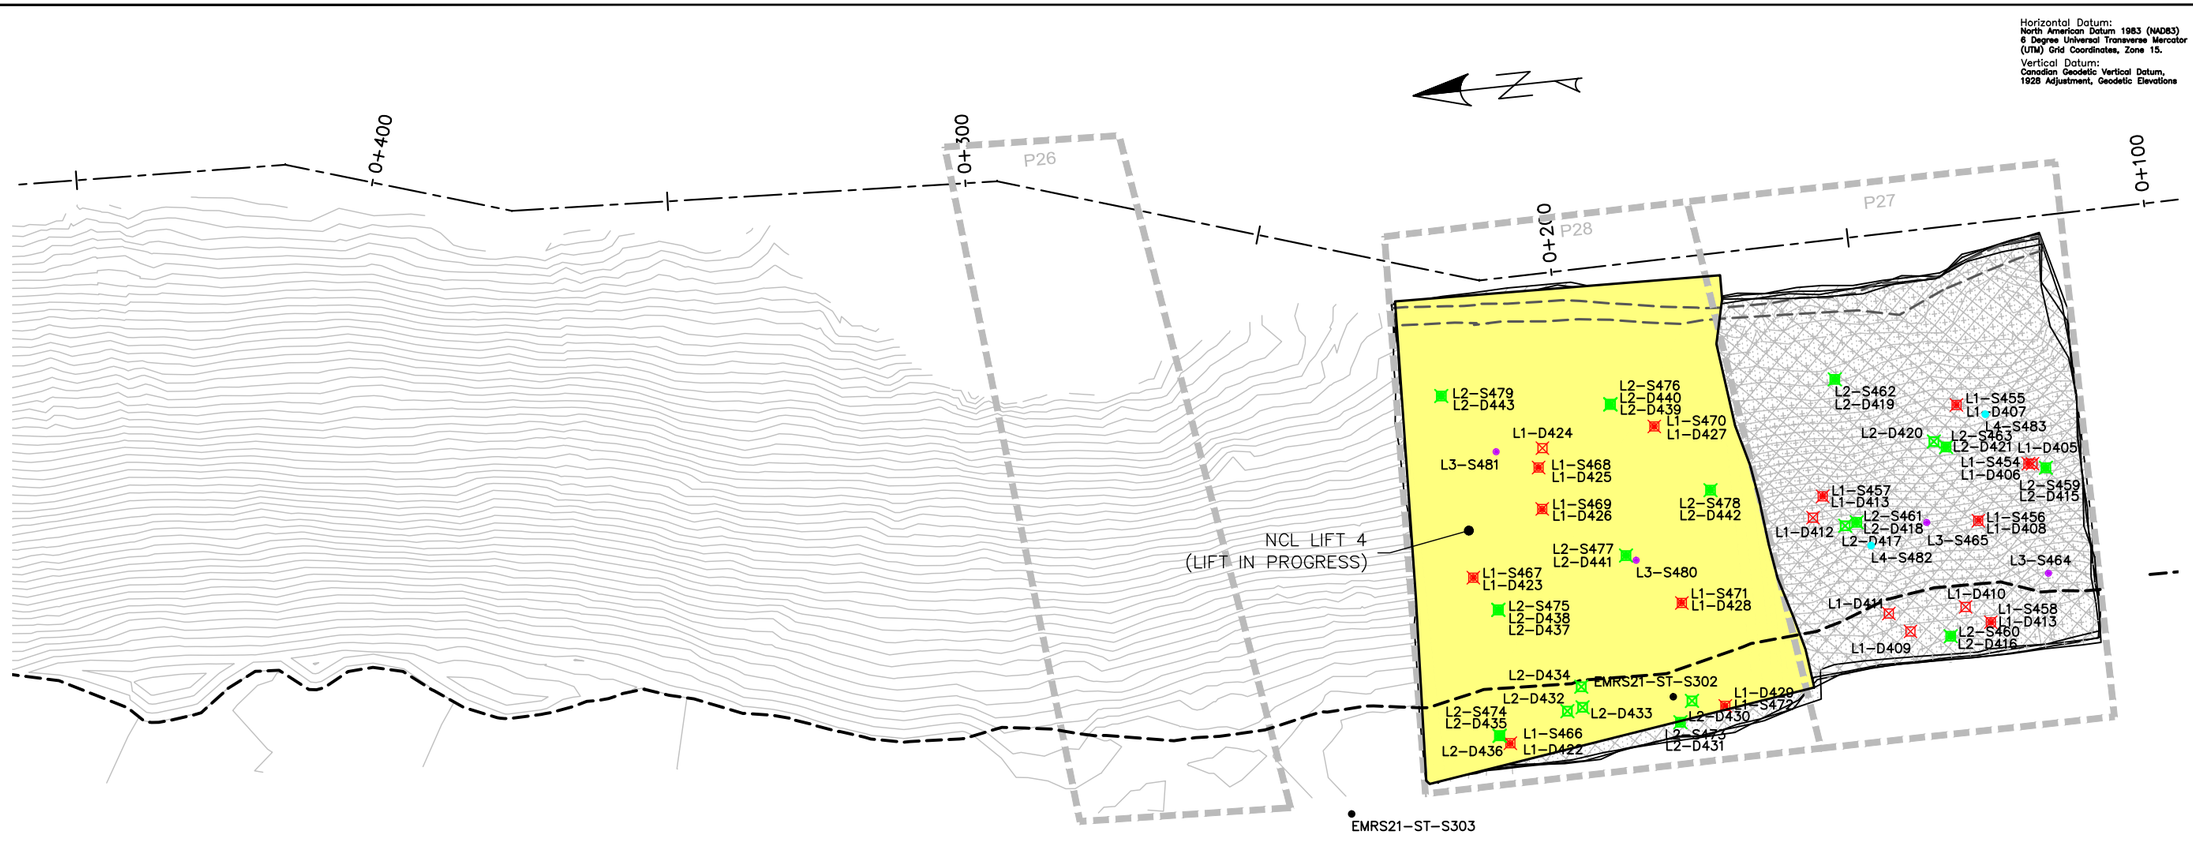

Horizontal Datum:
North American Datum 1983 (NAD83)
6 Degree Universal Transverse Mercator (UTM) Grid Coordinates, Zone 15.

Vertical Datum:
Canadian Geodetic Vertical Datum, 1928 Adjustment, Geodetic Elevations

EMRS RECLAMATION

KEY TRENCH EXCAVATION
EXCAVATED SEPTEMBER 16, 2021 = 0m^3
EXCAVATED TO DATE = 4,205m^3

CCL LIFT 1
PLACED SEPTEMBER 16, 2021 = 0m^3
PLACED TO DATE = 23,454m^3

CCL LIFT 2
PLACED SEPTEMBER 16, 2021 = 0m^3
PLACED TO DATE = 20,327m^3

NCL LIFT 3
PLACED SEPTEMBER 16, 2021 = 0m^3
PLACED TO DATE = 36,007m^3

NCL LIFT 4
PLACED SEPTEMBER 16, 2021 = 0m^3
PLACED TO DATE = 34,888m^3

AREA COMPLETED
CCL COMPLETED TO DATE = 7.765 ha
NCL COMPLETED TO DATE = 7.255 ha

EMRS RECLAMATION – DAILY PROGRESS

(SEPTEMBER 16, 2021) SCALE: 1:1000

TULLOCH ENGINEERING

DESIGNER

REVISIONS

	DATE	REMARKS

LEGEND

- CCL LIFT #1
- CCL LIFT #2
- NCL LIFT #3
- NCL LIFT #4
- KEY TRENCH
- LIFT #1 COMP. TEST SAMPLE
- LIFT #2 COMP. TEST SAMPLE
- LIFT #3 COMP. TEST SAMPLE
- LIFT #4 COMP. TEST SAMPLE
- VWP WIRE
- VWP WIRE BURRITO
- PLACED TODAY
- CCL LIFT 2 PLACED TODAY

PROJECT TITLE
NEW GOLD INC
RAINY RIVER
PROJECT

DRAWING TITLE
2021 EMRS
RECLAMATION


PURPOSE
DAILY PROGRESS

DATE	SEPTEMBER 16, 2021
DRAWN	JTS
CHECKED	
SCALE	NTS
ISSUED FOR TENDER	
ISSUED FOR CONSTRUCTION	


DWG. No.	PROJECT No.	PHASE No.
D-4	19-1138	115

SHEET SIZE - 11" X 17"


2+925.00

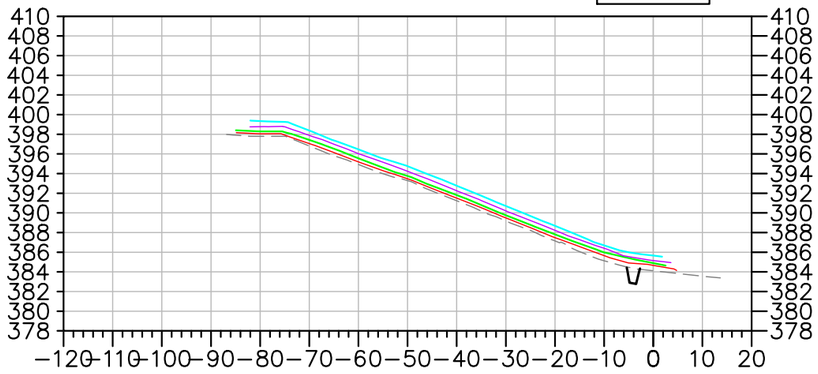


2+900.00

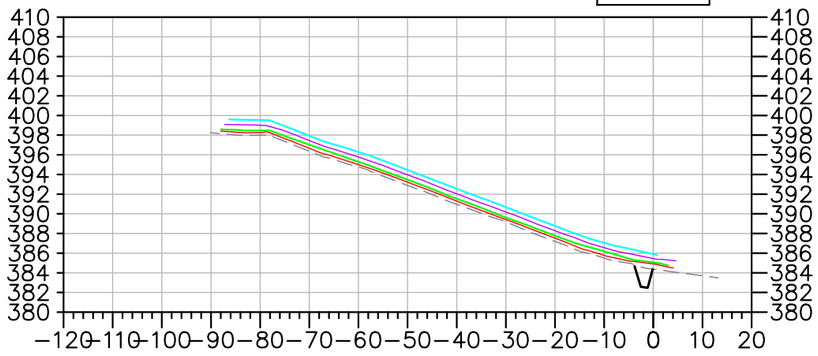


2+800.00

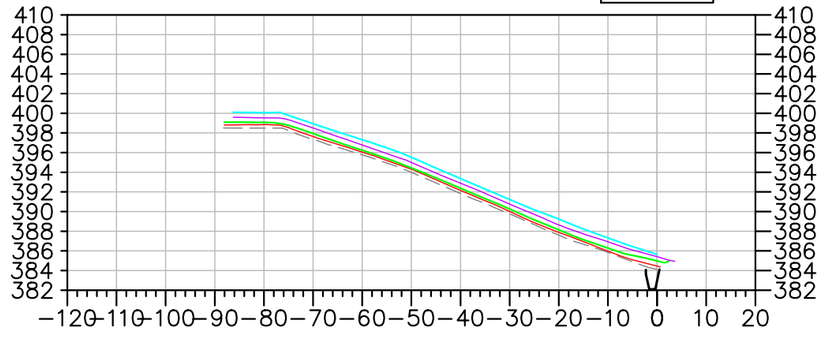


2+700.00

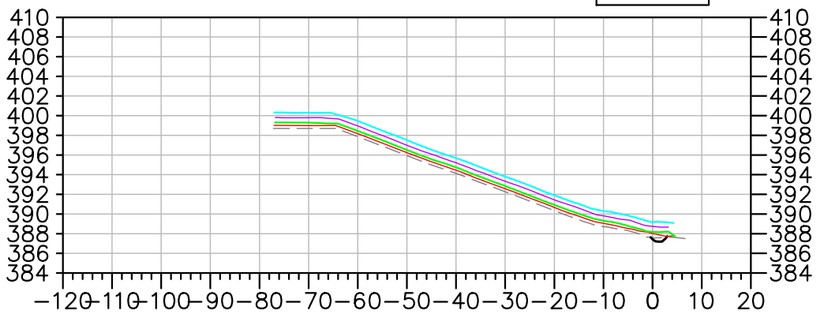


2+600.00

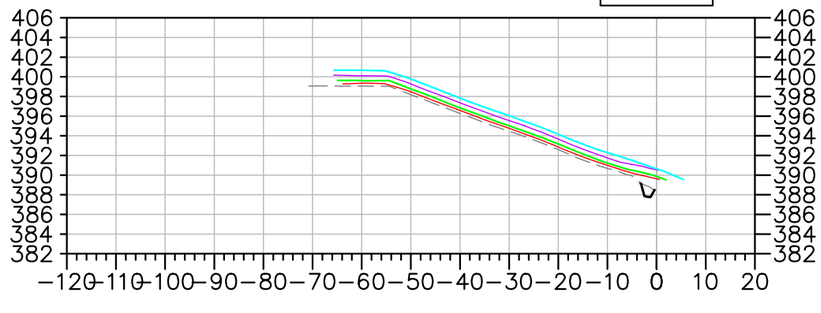

2+500.00

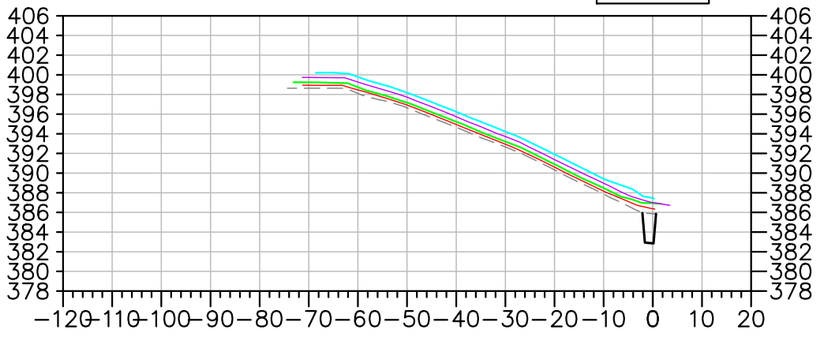

2+400.00

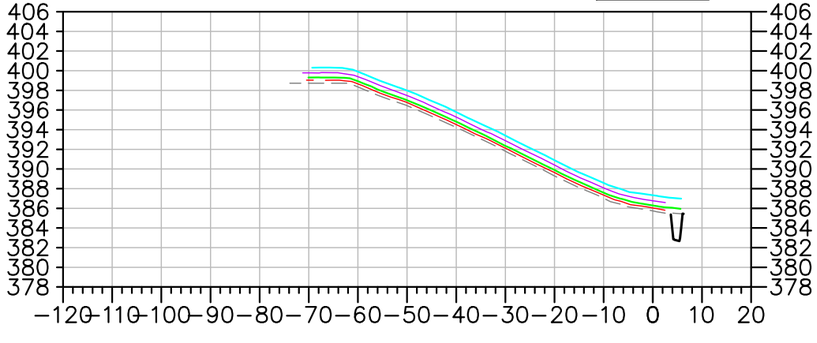

EMRS RECLAMATION – DAILY PROGRESS

(SEPTEMBER 16, 2021) SCALE: N.T.S.

TULLOCH ENGINEERING

DESIGNER

REVISIONS

DATE	REMARKS

LEGEND

- EXISTING ROCK STOCKPILE
- CCL LIFT #1
- CCL LIFT #2
- NCL LIFT #3
- NCL LIFT #4
- KEY TRENCH

Horizontal Datum:
North American Datum 1983 (NAD83)
6 Degree Universal Transverse Mercator (UTM) Grid Coordinates, Zone 15.
Vertical Datum:
Canadian Geodetic Vertical Datum, 1928 Adjustment, Geodetic Elevations

PROJECT TITLE
NEW GOLD INC
RAINY RIVER
PROJECT


DRAWING TITLE
2021 EMRS
RECLAMATION CROSS
SECTIONS


PURPOSE
DAILY PROGRESS


DATE	SEPTEMBER 16, 2021
DRAWN	JTS
CHECKED	
SCALE	NTS
ISSUED FOR TENDER	
ISSUED FOR CONSTRUCTION	


DWG. No.	PROJECT No.	PHASE No.
X-1	19-1138	115

SHEET SIZE – 11" X 17"

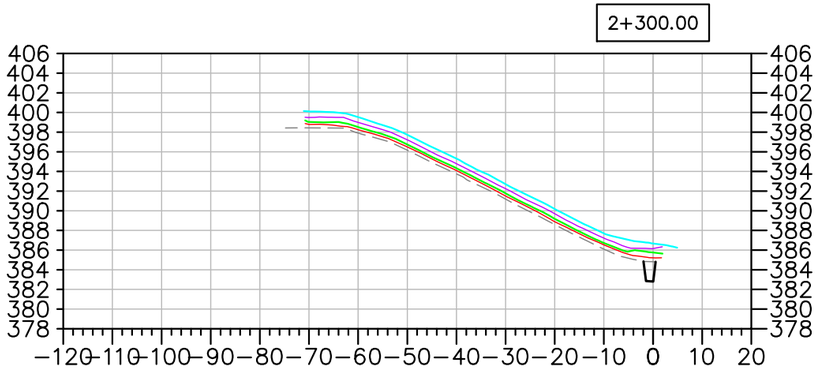

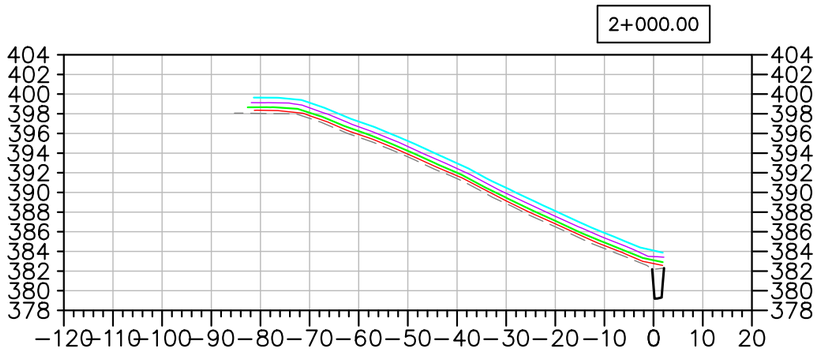

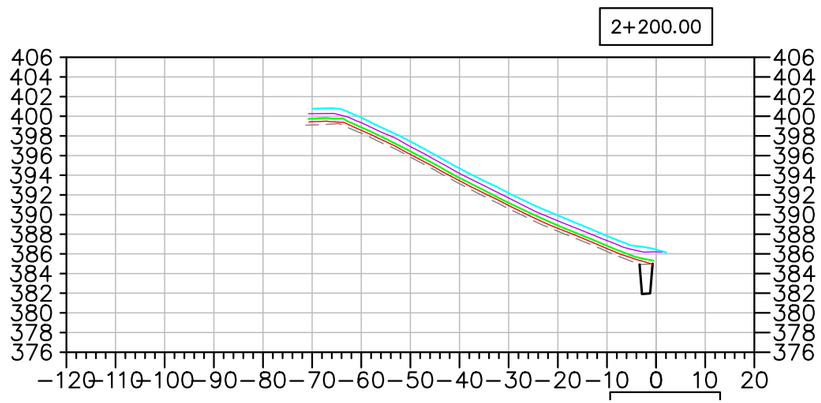

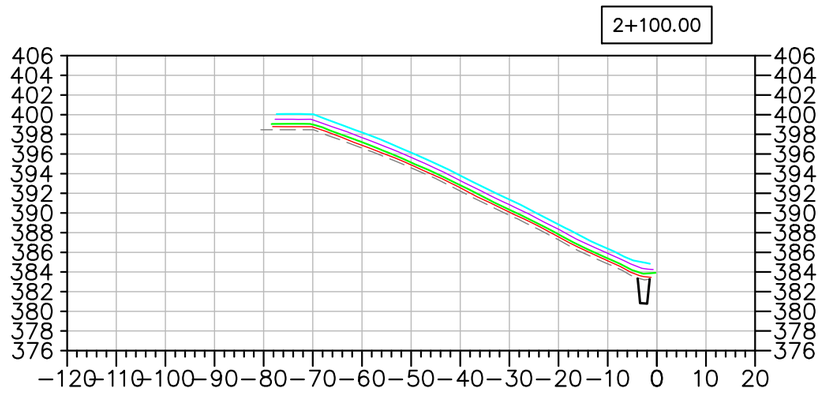

EMRS RECLAMATION – DAILY PROGRESS

(SEPTEMBER 16, 2021 SCALE: N.T.S.

TULLOCH ENGINEERING

DESIGNER

REVISIONS

	DATE	REMARKS

LEGEND

- EXISTING ROCK STOCKPILE
- CCL LIFT #1
- CCL LIFT #2
- NCL LIFT #3
- NCL LIFT #4
- KEY TRENCH

Horizontal Datum:
North American Datum 1983 (NAD83)
6 Degree Universal Transverse Mercator (UTM) Grid Coordinates, Zone 15.
Vertical Datum:
Canadian Geodetic Vertical Datum, 1928 Adjustment, Geodetic Elevations

PROJECT TITLE
NEW GOLD INC
RAINY RIVER PROJECT


DRAWING TITLE
2021 EMRS RECLAMATION CROSS SECTIONS


PURPOSE
DAILY PROGRESS


DATE	SEPTEMBER 16, 2021
DRAWN	JTS
CHECKED	
SCALE	NTS
ISSUED FOR TENDER	
ISSUED FOR CONSTRUCTION	


DWG. No.	PROJECT No.	PHASE No.
X-2	19-1138	115


SHEET SIZE – 11" X 17"

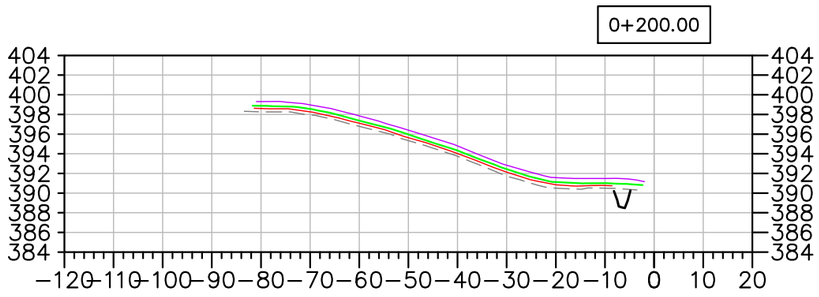


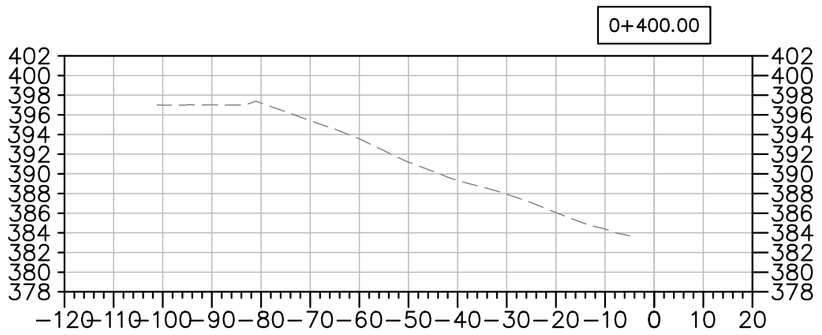

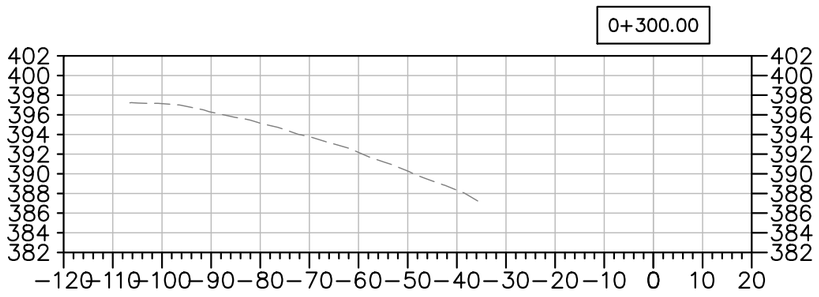

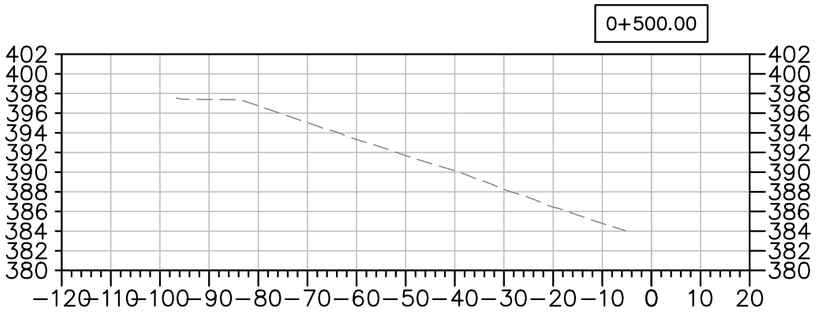

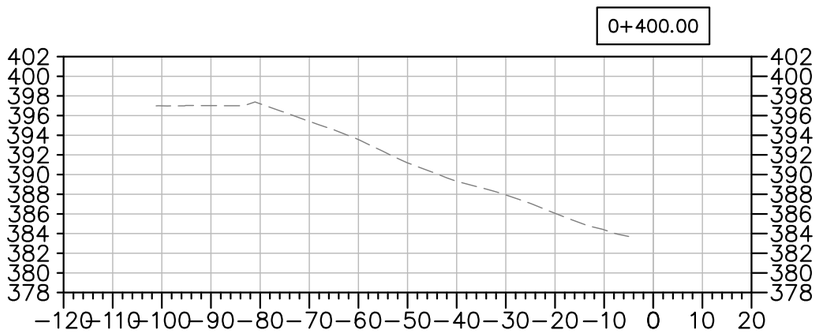

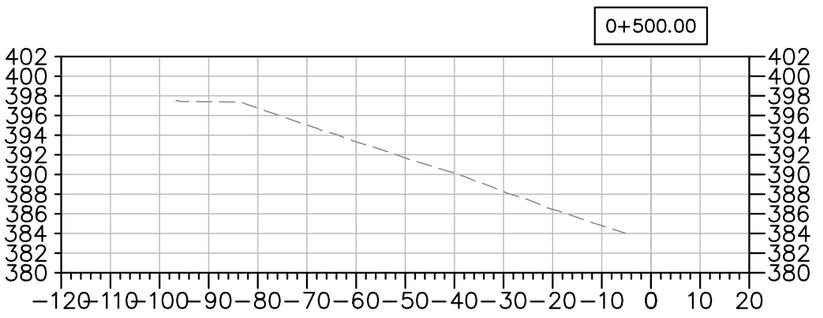

EMRS RECLAMATION – DAILY PROGRESS

(SEPTEMBER 16, 2021 SCALE: N.T.S.

TULLOCH ENGINEERING

DESIGNER

REVISIONS

DATE	REMARKS

LEGEND

- EXISTING ROCK STOCKPILE
- CCL LIFT #1
- CCL LIFT #2
- NCL LIFT #3
- NCL LIFT #4
- KEY TRENCH

Horizontal Datum: North American Datum 1983 (NAD83) 6 Degree Universal Transverse Mercator (UTM) Grid Coordinates, Zone 15.

Vertical Datum: Canadian Geodetic Vertical Datum, 1928 Adjustment, Geodetic Elevations

PROJECT TITLE
NEW GOLD INC
RAINY RIVER
PROJECT

DRAWING TITLE
2021 EMRS
RECLAMATION CROSS
SECTIONS

PURPOSE
DAILY PROGRESS

DATE	SEPTEMBER 16, 2021
DRAWN	JTS
CHECKED	
SCALE	NTS
ISSUED FOR TENDER	
ISSUED FOR CONSTRUCTION	

DWG. No.	PROJECT No.	PHASE No.
X-3	19-1138	115

SHEET SIZE – 11" X 17"

EMRS RECLAMATION

KEY TRENCH EXCAVATION
EXCAVATED SEPTEMBER 19, 2021 = 0m^3
EXCAVATED TO DATE = 4,423m^3

CCL LIFT 1
PLACED SEPTEMBER 19, 2021 = 1,496m^3
PLACED TO DATE = 24,950m^3


CCL LIFT 2
PLACED SEPTEMBER 19, 2021 = 0m^3
PLACED TO DATE = 20,327m^3

NCL LIFT 3
PLACED SEPTEMBER 19, 2021 = 0m^3
PLACED TO DATE = 36,007m^3

NCL LIFT 4
PLACED SEPTEMBER 19, 2021 = 0m^3
PLACED TO DATE = 34,888m^3

AREA COMPLETED
CCL COMPLETED TO DATE = 7.765 ha
NCL COMPLETED TO DATE = 7.255 ha

Horizontal Datum:
North American Datum 1983 (NAD83)
6 Degree Universal Transverse Mercator (UTM) Grid Coordinates, Zone 15.
Vertical Datum:
Canadian Geodetic Vertical Datum, 1928 Adjustment, Geodetic Elevations

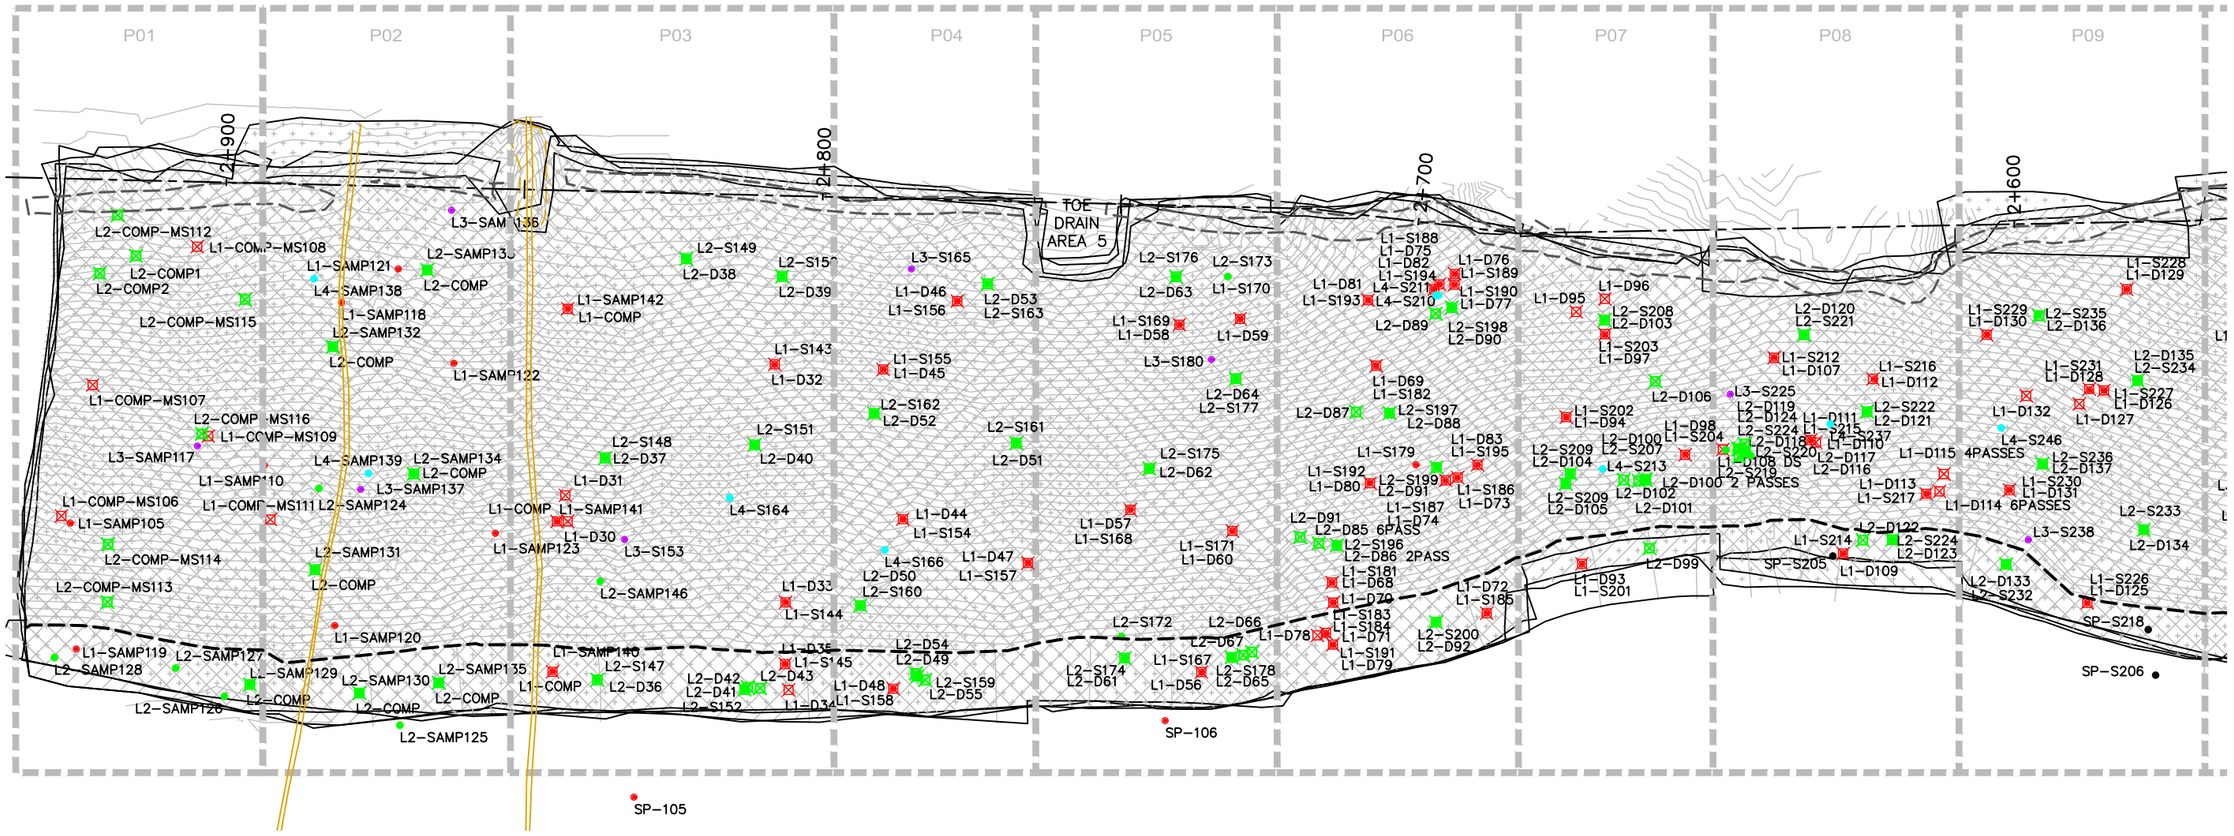

EMRS RECLAMATION – DAILY PROGRESS

(SEPTEMBER 19, 2021 SCALE: 1:1000

SHEET SIZE – 11" X 17"

TULLOCH ENGINEERING

DESIGNER

REVISIONS

	DATE	REMARKS

LEGEND

- CCL LIFT #1
- CCL LIFT #2
- NCL LIFT #3
- NCL LIFT #4
- KEY TRENCH
- LIFT #1 COMP. TEST SAMPLE
- LIFT #2 COMP. TEST SAMPLE
- LIFT #3 COMP. TEST SAMPLE
- LIFT #4 COMP. TEST SAMPLE
- VWP WIRE
- VWP WIRE BURRITO
- PLACED TODAY
- CCL LIFT 2 PLACED TODAY


PROJECT TITLE
NEW GOLD INC
RAINY RIVER
PROJECT

DRAWING TITLE
2021 EMRS
RECLAMATION

PURPOSE
DAILY PROGRESS

DATE	SEPTEMBER 19, 202
DRAWN	JTS
CHECKED	
SCALE	NTS
ISSUED FOR TENDER	
ISSUED FOR CONSTRUCTION	

DWG. No.	PROJECT No.	PHASE No.
D-1	19-1138	115

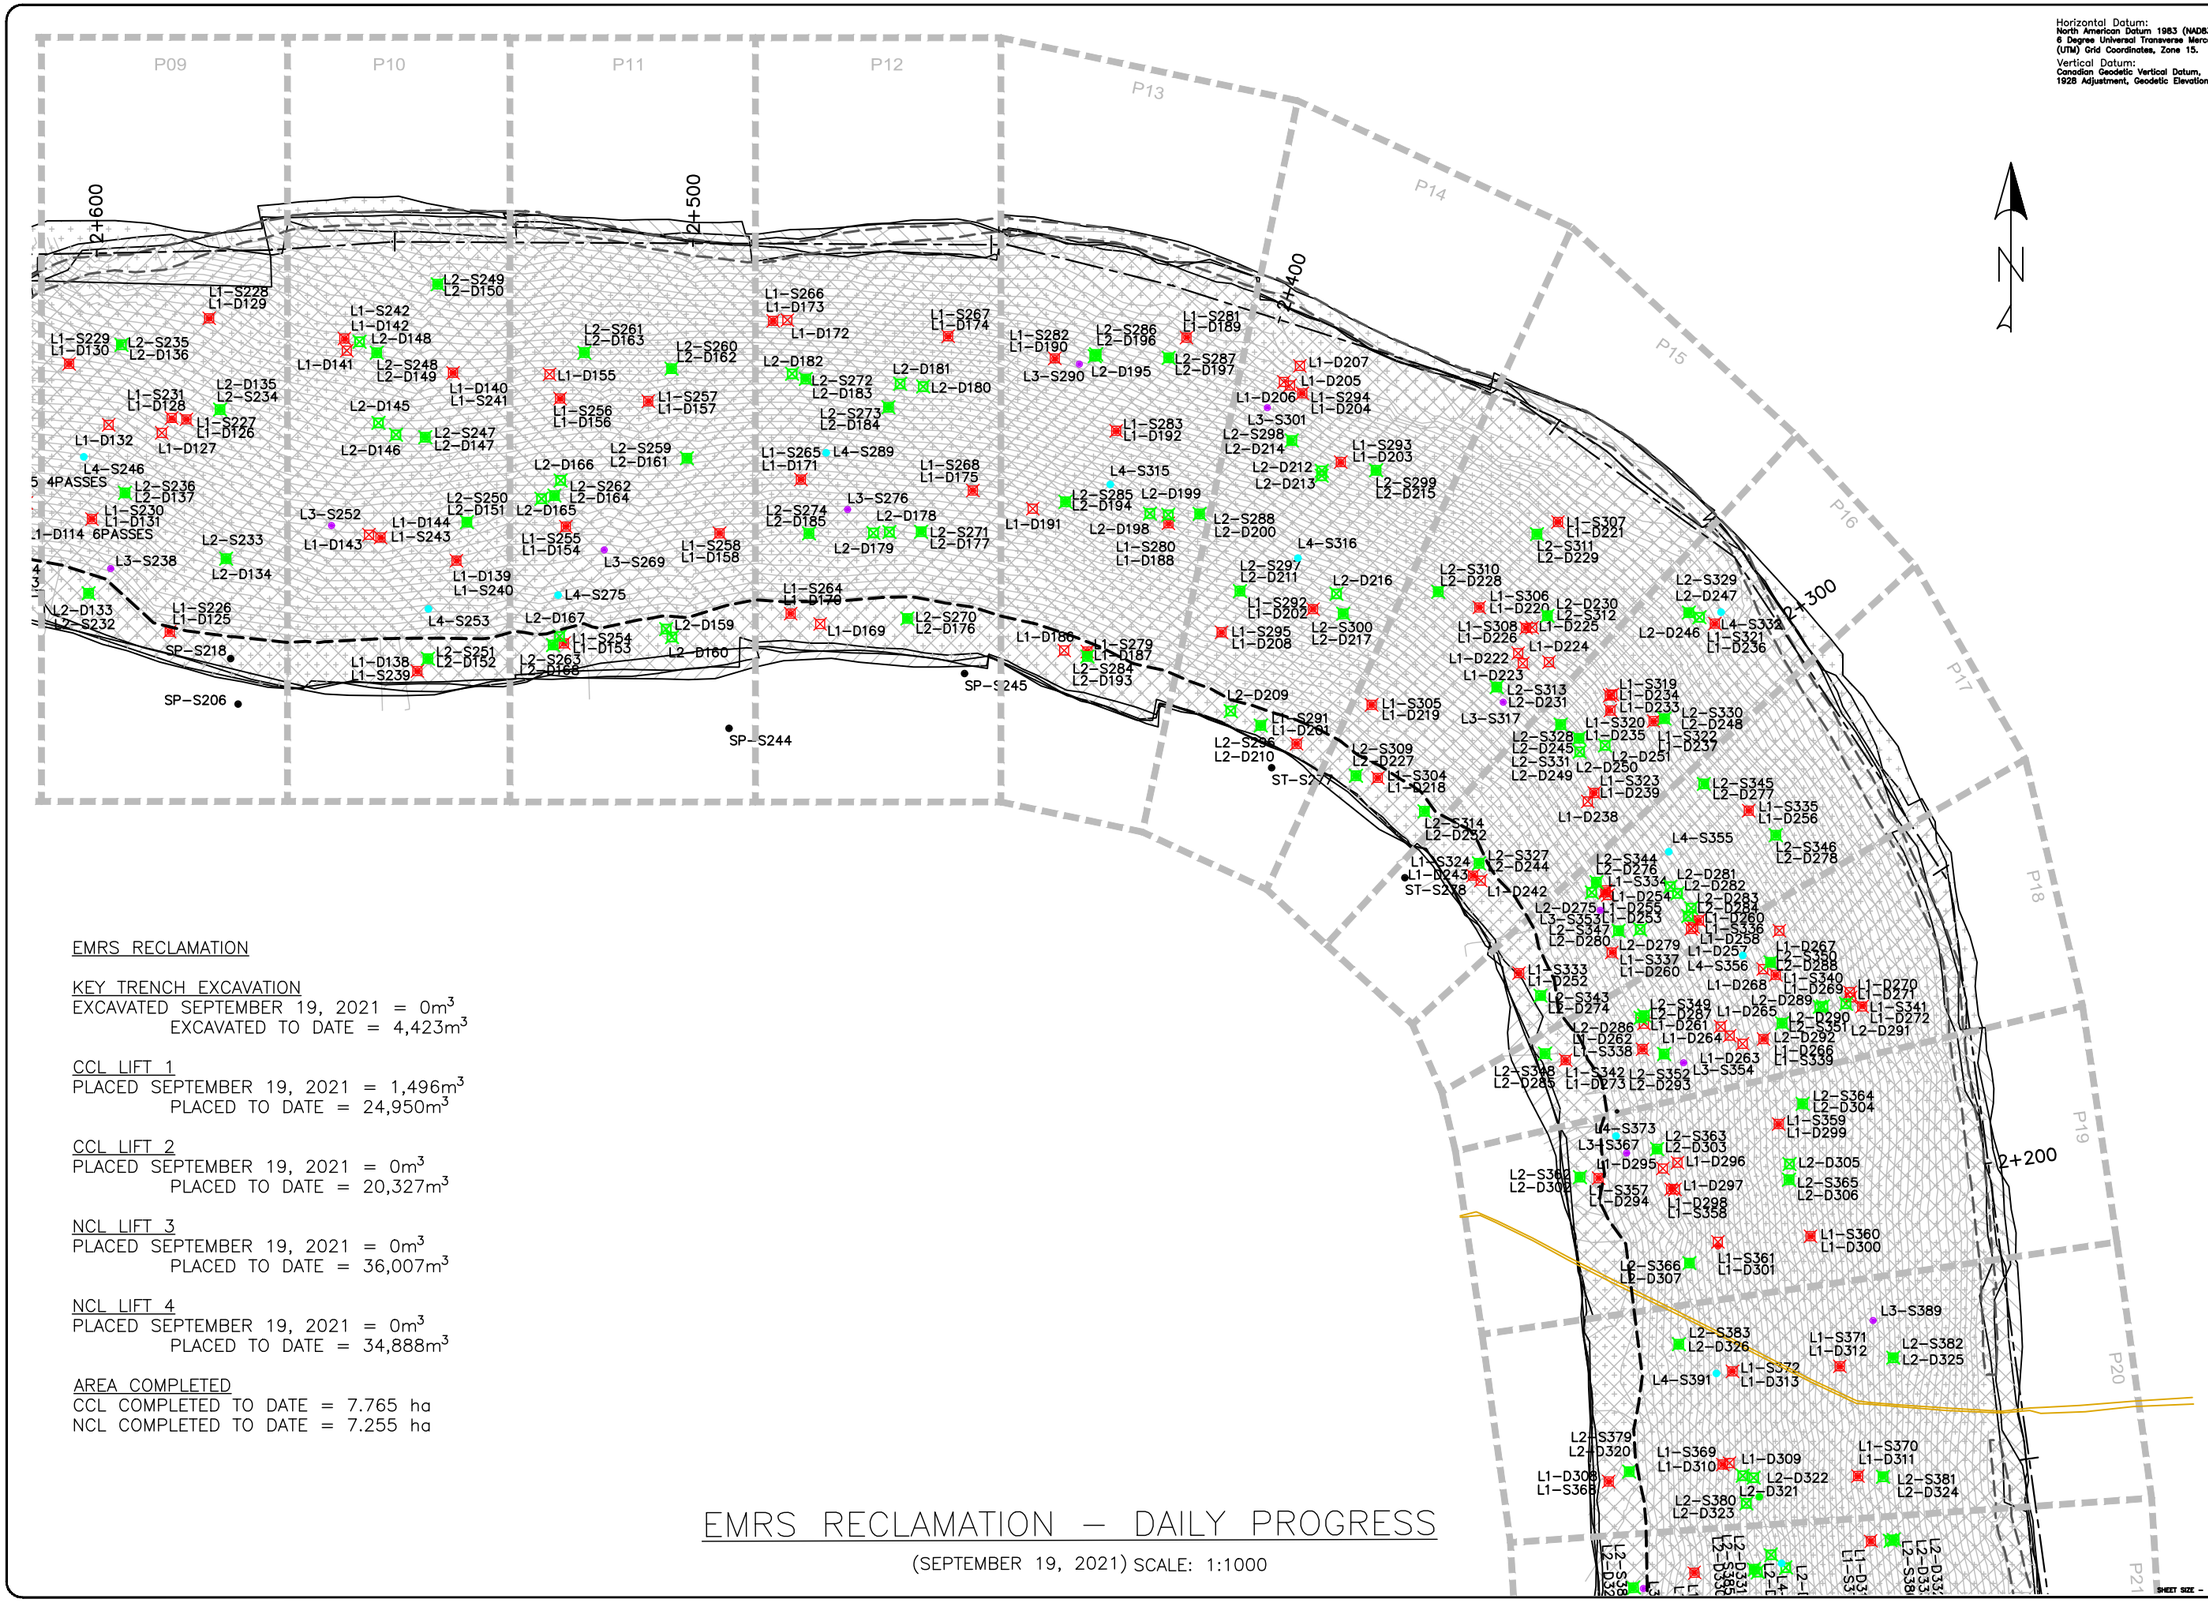

Horizontal Datum:
North American Datum 1983 (NAD83)
6 Degree Universal Transverse Mercator (UTM) Grid Coordinates, Zone 15.

Vertical Datum:
Canadian Geodetic Vertical Datum, 1928 Adjustment, Geodetic Elevations

EMRS RECLAMATION

KEY TRENCH EXCAVATION
EXCAVATED SEPTEMBER 19, 2021 = 0m^3
EXCAVATED TO DATE = 4,423m^3

CCL LIFT 1
PLACED SEPTEMBER 19, 2021 = 1,496m^3
PLACED TO DATE = 24,950m^3

CCL LIFT 2
PLACED SEPTEMBER 19, 2021 = 0m^3
PLACED TO DATE = 20,327m^3

NCL LIFT 3
PLACED SEPTEMBER 19, 2021 = 0m^3
PLACED TO DATE = 36,007m^3

NCL LIFT 4
PLACED SEPTEMBER 19, 2021 = 0m^3
PLACED TO DATE = 34,888m^3

AREA COMPLETED
CCL COMPLETED TO DATE = 7.765 ha
NCL COMPLETED TO DATE = 7.255 ha

EMRS RECLAMATION – DAILY PROGRESS

(SEPTEMBER 19, 2021) SCALE: 1:1000

TULLOCH ENGINEERING

DESIGNER

REVISIONS

DATE	REMARKS

LEGEND

- CCL LIFT #1
- CCL LIFT #2
- NCL LIFT #3
- NCL LIFT #4
- KEY TRENCH
- LIFT #1 COMP. TEST SAMPLE
- LIFT #2 COMP. TEST SAMPLE
- LIFT #3 COMP. TEST SAMPLE
- LIFT #4 COMP. TEST SAMPLE
- VWP WIRE
- VWP WIRE BURRITO
- PLACED TODAY
- CCL LIFT 2 PLACED TODAY

PROJECT TITLE
NEW GOLD INC
RAINY RIVER
PROJECT


DRAWING TITLE
2021 EMRS
RECLAMATION

PURPOSE
DAILY PROGRESS

DATE	SEPTEMBER 19, 2021
DRAWN	JTS
CHECKED	
SCALE	NTS
ISSUED FOR TENDER	
ISSUED FOR CONSTRUCTION	

DWG. No.	PROJECT No.	PHASE No.
D-2	19-1138	115

SHEET SIZE - 11" X 17"

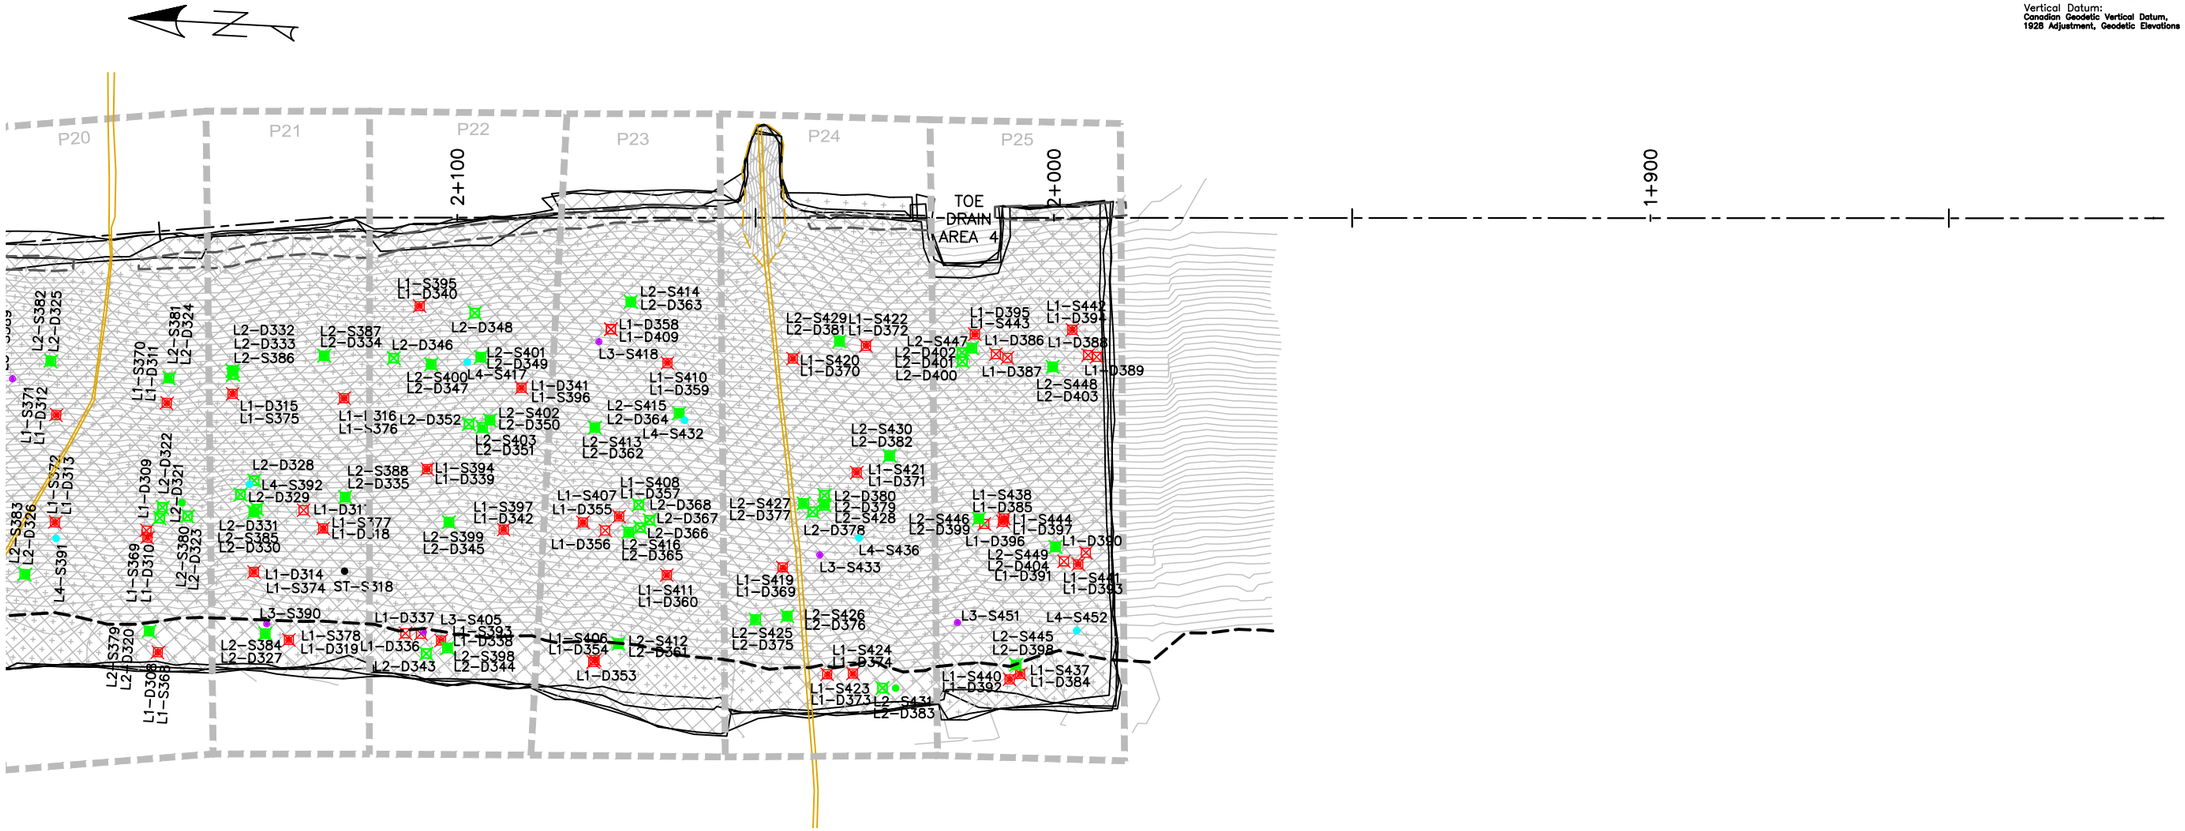

EMRS RECLAMATION

KEY TRENCH EXCAVATION
EXCAVATED SEPTEMBER 19, 2021 = 0m^3
EXCAVATED TO DATE = 4,423m^3

CCL LIFT 1
PLACED SEPTEMBER 19, 2021 = 1,496m^3
PLACED TO DATE = 24,950m^3

CCL LIFT 2
PLACED SEPTEMBER 19, 2021 = 0m^3
PLACED TO DATE = 20,327m^3

NCL LIFT 3
PLACED SEPTEMBER 19, 2021 = 0m^3
PLACED TO DATE = 36,007m^3

NCL LIFT 4
PLACED SEPTEMBER 19, 2021 = 0m^3
PLACED TO DATE = 34,888m^3

AREA COMPLETED
CCL COMPLETED TO DATE = 7.765 ha
NCL COMPLETED TO DATE = 7.255 ha

EMRS RECLAMATION – DAILY PROGRESS

(SEPTEMBER 19, 2021 SCALE: 1:1000

Horizontal Datum:
North American Datum 1983 (NAD83)
6 Degree Universal Transverse Mercator (UTM) Grid Coordinates, Zone 15.
Vertical Datum:
Canadian Geodetic Vertical Datum, 1928 Adjustment, Geodetic Elevations

TULLOCH ENGINEERING

DESIGNER

REVISIONS

DATE	REMARKS

LEGEND

- CCL LIFT #1
- CCL LIFT #2
- NCL LIFT #3
- NCL LIFT #4
- KEY TRENCH
- LIFT #1 COMP. TEST SAMPLE
- LIFT #2 COMP. TEST SAMPLE
- LIFT #3 COMP. TEST SAMPLE
- LIFT #4 COMP. TEST SAMPLE
- VWP WIRE
- VWP WIRE BURRITO
- PLACED TODAY
- CCL LIFT 2 PLACED TODAY

PROJECT TITLE
NEW GOLD INC
RAINY RIVER
PROJECT


DRAWING TITLE
2021 EMRS
RECLAMATION

PURPOSE
DAILY PROGRESS

DATE	SEPTEMBER 19, 202
DRAWN	JTS
CHECKED	
SCALE	NTS
ISSUED FOR TENDER	
ISSUED FOR CONSTRUCTION	

DWG. No.	PROJECT No.	PHASE No.
D-3	19-1138	115

SHEET SIZE - 11" X 17"

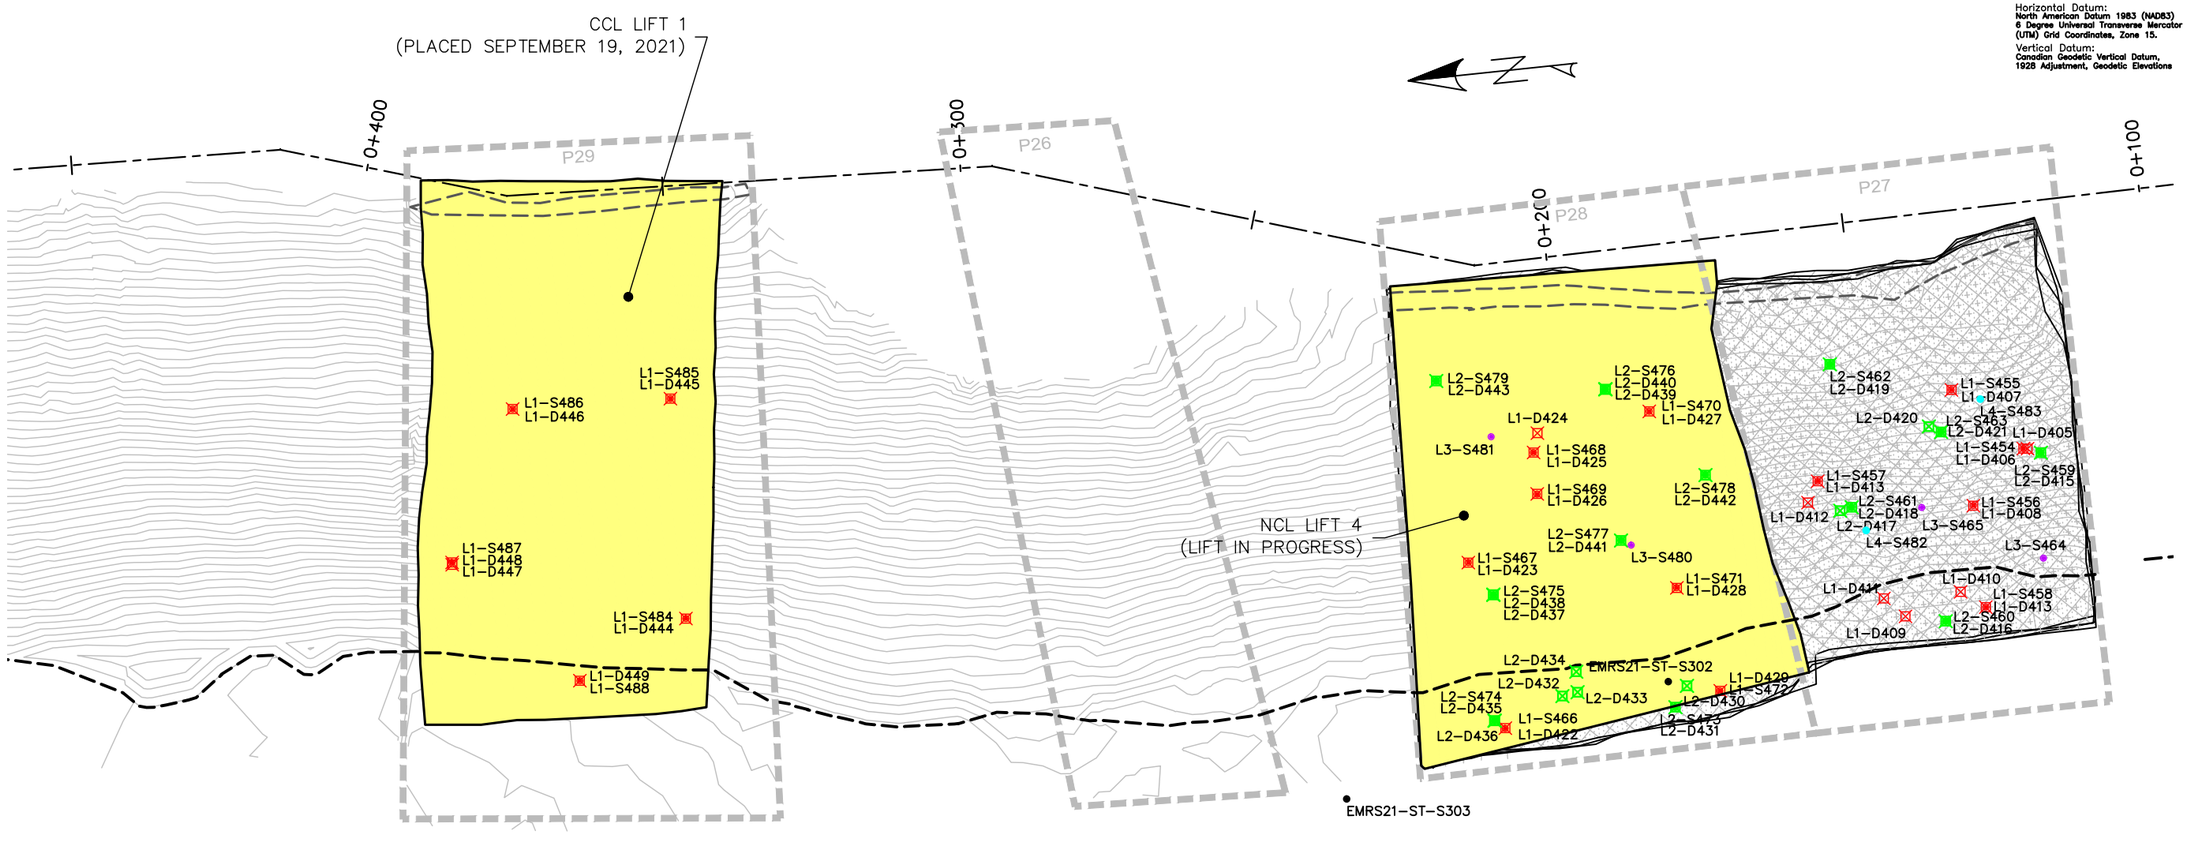

Horizontal Datum:
North American Datum 1983 (NAD83)
6 Degree Universal Transverse Mercator
(UTM) Grid Coordinates, Zone 15.

Vertical Datum:
Canadian Geodetic Vertical Datum,
1928 Adjustment, Geodetic Elevations

EMRS RECLAMATION

KEY TRENCH EXCAVATION
EXCAVATED SEPTEMBER 19, 2021 = 0m^3
EXCAVATED TO DATE = 4,423m^3

CCL LIFT 1
PLACED SEPTEMBER 19, 2021 = 1,496m^3
PLACED TO DATE = 24,950m^3

CCL LIFT 2
PLACED SEPTEMBER 19, 2021 = 0m^3
PLACED TO DATE = 20,327m^3

NCL LIFT 3
PLACED SEPTEMBER 19, 2021 = 0m^3
PLACED TO DATE = 36,007m^3

NCL LIFT 4
PLACED SEPTEMBER 19, 2021 = 0m^3
PLACED TO DATE = 34,888m^3

AREA COMPLETED
CCL COMPLETED TO DATE = 7.765 ha
NCL COMPLETED TO DATE = 7.255 ha

EMRS RECLAMATION – DAILY PROGRESS

(SEPTEMBER 19, 2021) SCALE: 1:1000

TULLOCH ENGINEERING

DESIGNER

REVISIONS

DATE	REMARKS

LEGEND

- CCL LIFT #1
- CCL LIFT #2
- NCL LIFT #3
- NCL LIFT #4
- KEY TRENCH
- LIFT #1 COMP. TEST SAMPLE
- LIFT #2 COMP. TEST SAMPLE
- LIFT #3 COMP. TEST SAMPLE
- LIFT #4 COMP. TEST SAMPLE
- VWP WIRE
- VWP WIRE BURRITO
- PLACED TODAY
- CCL LIFT 2 PLACED TODAY

PROJECT TITLE
NEW GOLD INC
RAINY RIVER
PROJECT


DRAWING TITLE
2021 EMRS
RECLAMATION


PURPOSE
DAILY PROGRESS


DATE	SEPTEMBER 19, 2021
DRAWN	JTS
CHECKED	
SCALE	NTS
ISSUED FOR TENDER	
ISSUED FOR CONSTRUCTION	


DWG. No.	PROJECT No.	PHASE No.
D-4	19-1138	115


SHEET SIZE - 11" X 17"

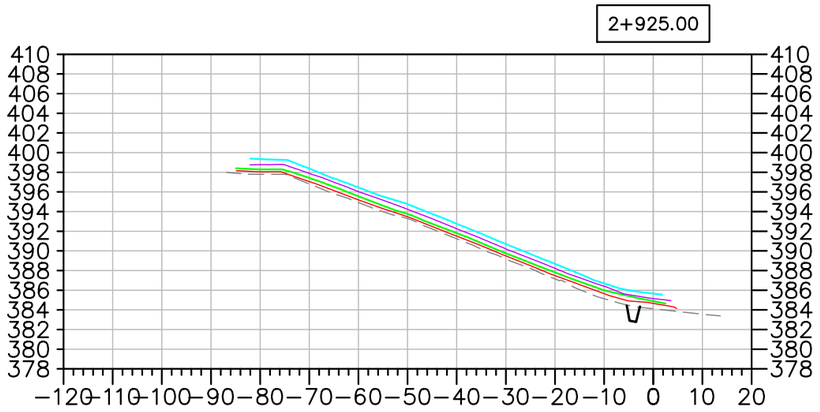


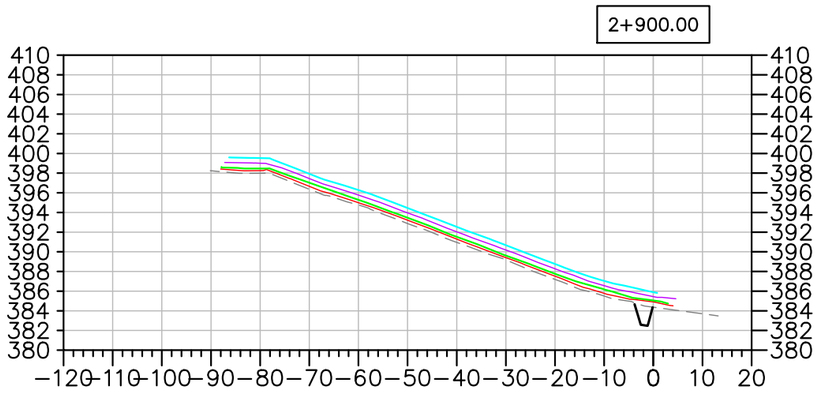


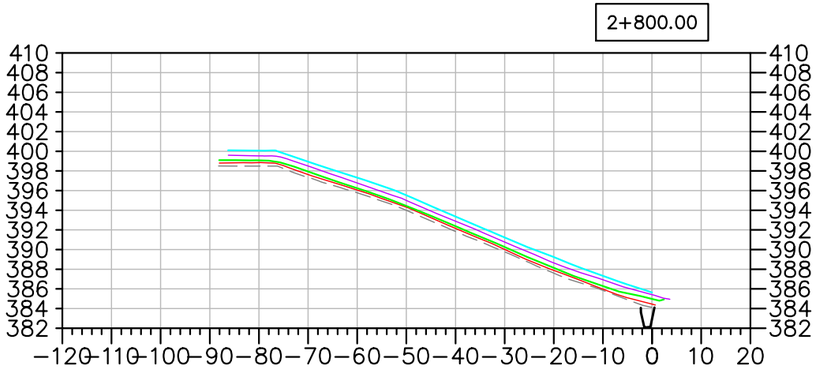

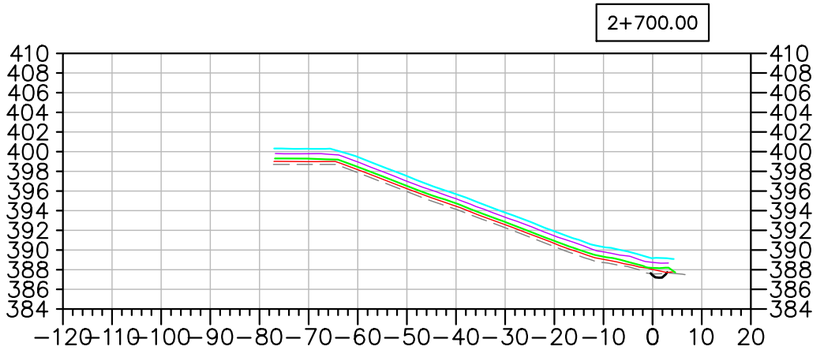

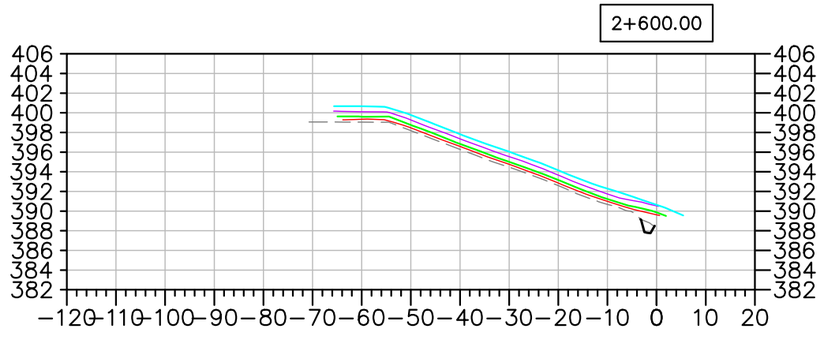

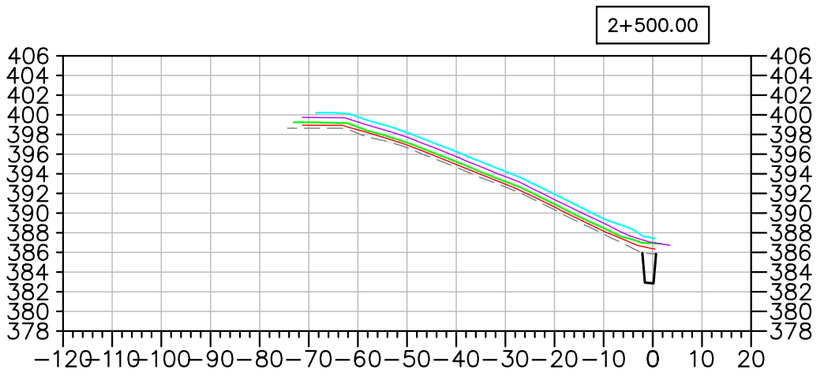

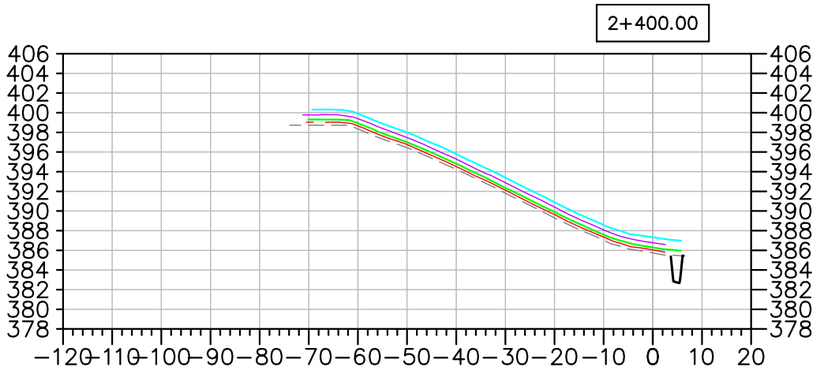

EMRS RECLAMATION – DAILY PROGRESS

(SEPTEMBER 19, 2021) SCALE: N.T.S.

TULLOCH ENGINEERING

DESIGNER

REVISIONS

DATE	REMARKS

LEGEND

- EXISTING ROCK STOCKPILE
- CCL LIFT #1
- CCL LIFT #2
- NCL LIFT #3
- NCL LIFT #4
- KEY TRENCH

Horizontal Datum:
North American Datum 1983 (NAD83)
6 Degree Universal Transverse Mercator (UTM) Grid Coordinates, Zone 15.
Vertical Datum:
Canadian Geodetic Vertical Datum, 1928 Adjustment, Geodetic Elevations

PROJECT TITLE
NEW GOLD INC
RAINY RIVER
PROJECT


DRAWING TITLE
2021 EMRS
RECLAMATION CROSS
SECTIONS


PURPOSE
DAILY PROGRESS


DATE	SEPTEMBER 19, 2021
DRAWN	JTS
CHECKED	
SCALE	NTS
ISSUED FOR TENDER	
ISSUED FOR CONSTRUCTION	


DWG. No.	PROJECT No.	PHASE No.
X-1	19-1138	115

SHEET SIZE – 11" X 17"

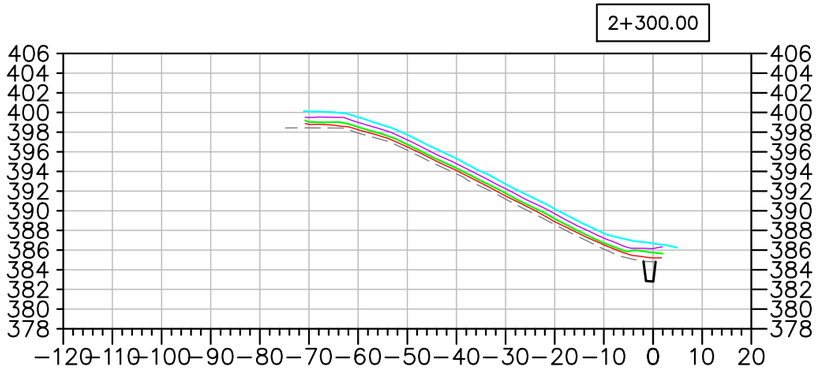

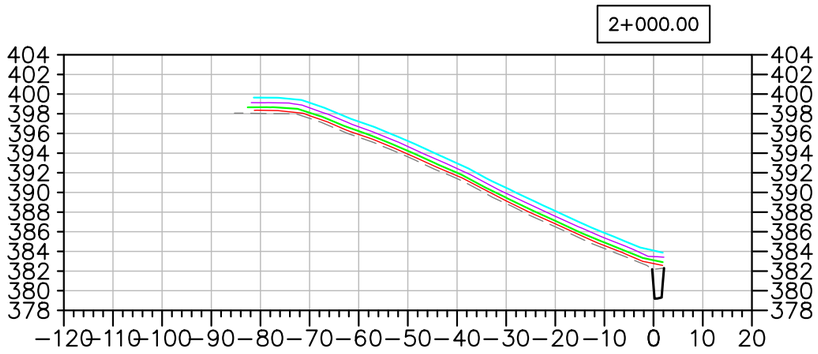

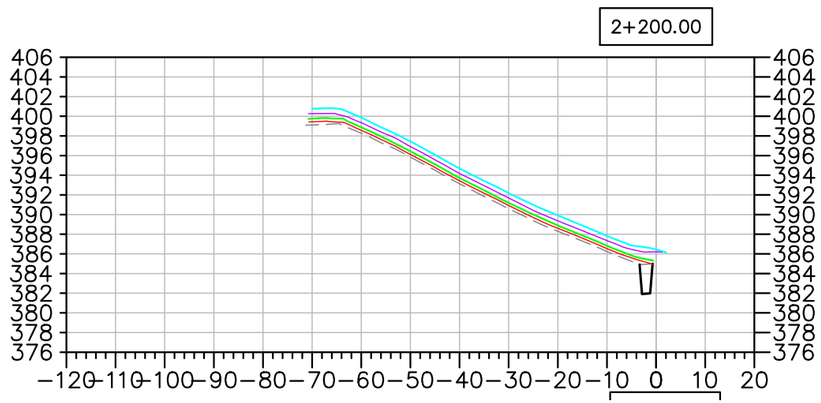

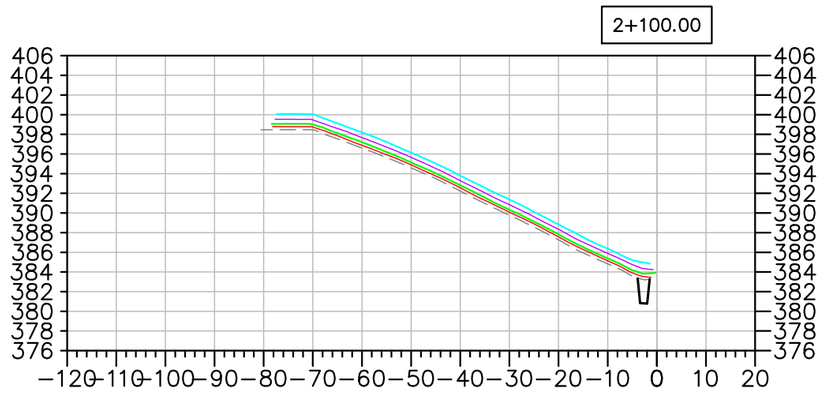

EMRS RECLAMATION – DAILY PROGRESS

(SEPTEMBER 19, 2021 SCALE: N.T.S.

TULLOCH ENGINEERING

DESIGNER

REVISIONS

	DATE	REMARKS

LEGEND

- EXISTING ROCK STOCKPILE
- CCL LIFT #1
- CCL LIFT #2
- NCL LIFT #3
- NCL LIFT #4
- KEY TRENCH

Horizontal Datum:
North American Datum 1983 (NAD83)
6 Degree Universal Transverse Mercator (UTM) Grid Coordinates, Zone 15.

Vertical Datum:
Canadian Geodetic Vertical Datum, 1928 Adjustment, Geodetic Elevations

PROJECT TITLE
NEW GOLD INC
RAINY RIVER PROJECT


DRAWING TITLE
2021 EMRS RECLAMATION CROSS SECTIONS


PURPOSE
DAILY PROGRESS


DATE	SEPTEMBER 19, 2021
DRAWN	JTS
CHECKED	
SCALE	NTS
ISSUED FOR TENDER	
ISSUED FOR CONSTRUCTION	


DWG. No.	PROJECT No.	PHASE No.
X-2	19-1138	115


SHEET SIZE – 11" X 17"

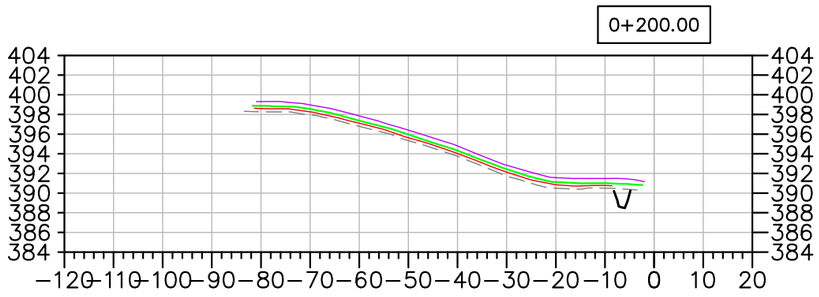


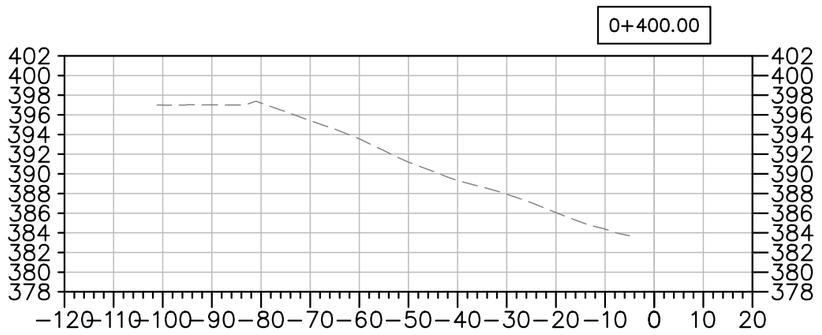

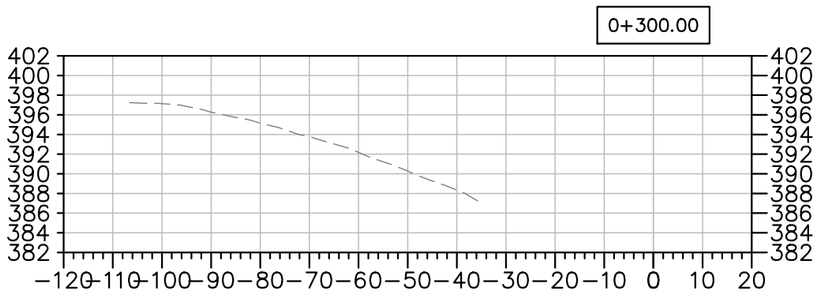

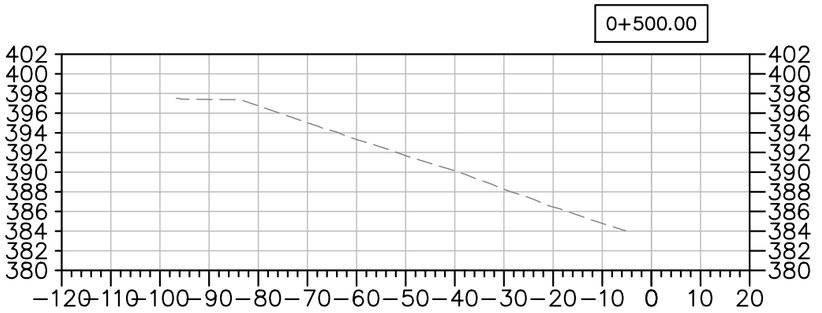

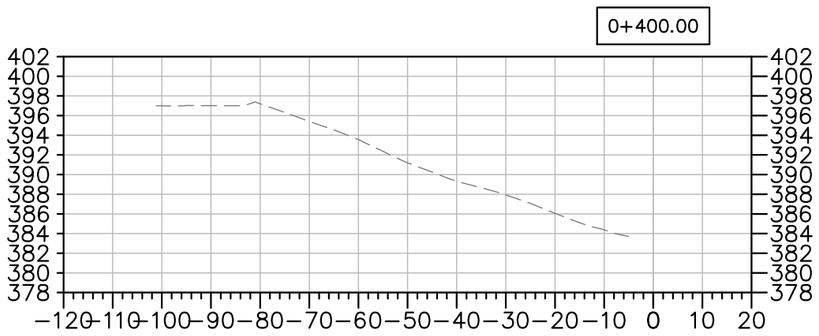

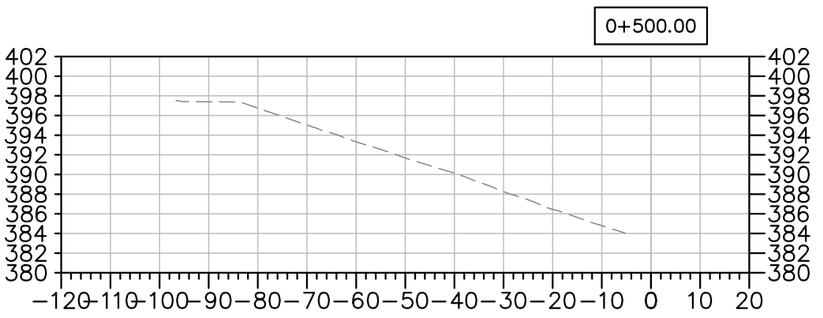

EMRS RECLAMATION – DAILY PROGRESS

(SEPTEMBER 19, 2021 SCALE: N.T.S.

TULLOCH ENGINEERING

DESIGNER

REVISIONS

DATE	REMARKS

LEGEND

- EXISTING ROCK STOCKPILE
- CCL LIFT #1
- CCL LIFT #2
- NCL LIFT #3
- NCL LIFT #4
- KEY TRENCH

Horizontal Datum: North American Datum 1983 (NAD83) 6 Degree Universal Transverse Mercator (UTM) Grid Coordinates, Zone 15.

Vertical Datum: Canadian Geodetic Vertical Datum, 1928 Adjustment, Geodetic Elevations

PROJECT TITLE
NEW GOLD INC
RAINY RIVER
PROJECT

DRAWING TITLE
2021 EMRS
RECLAMATION CROSS
SECTIONS

PURPOSE
DAILY PROGRESS

DATE	SEPTEMBER 19, 2021
DRAWN	JTS
CHECKED	
SCALE	NTS
ISSUED FOR TENDER	
ISSUED FOR CONSTRUCTION	

DWG. No.	PROJECT No.	PHASE No.
X-3	19-1138	115

SHEET SIZE – 11" X 17"

EMRS RECLAMATION

KEY TRENCH EXCAVATION
EXCAVATED SEPTEMBER 20, 2021 = 0m^3
EXCAVATED TO DATE = 4,423m^3

CCL LIFT 1
PLACED SEPTEMBER 20, 2021 = 0m^3
PLACED TO DATE = 24,950m^3


CCL LIFT 2
PLACED SEPTEMBER 20, 2021 = 0m^3
PLACED TO DATE = 20,327m^3

NCL LIFT 3
PLACED SEPTEMBER 20, 2021 = 0m^3
PLACED TO DATE = 36,007m^3

NCL LIFT 4
PLACED SEPTEMBER 20, 2021 = 0m^3
PLACED TO DATE = 34,888m^3

AREA COMPLETED
CCL COMPLETED TO DATE = 7.765 ha
NCL COMPLETED TO DATE = 7.255 ha

Horizontal Datum:
North American Datum 1983 (NAD83)
6 Degree Universal Transverse Mercator (UTM) Grid Coordinates, Zone 15.
Vertical Datum:
Canadian Geodetic Vertical Datum, 1928 Adjustment, Geodetic Elevations

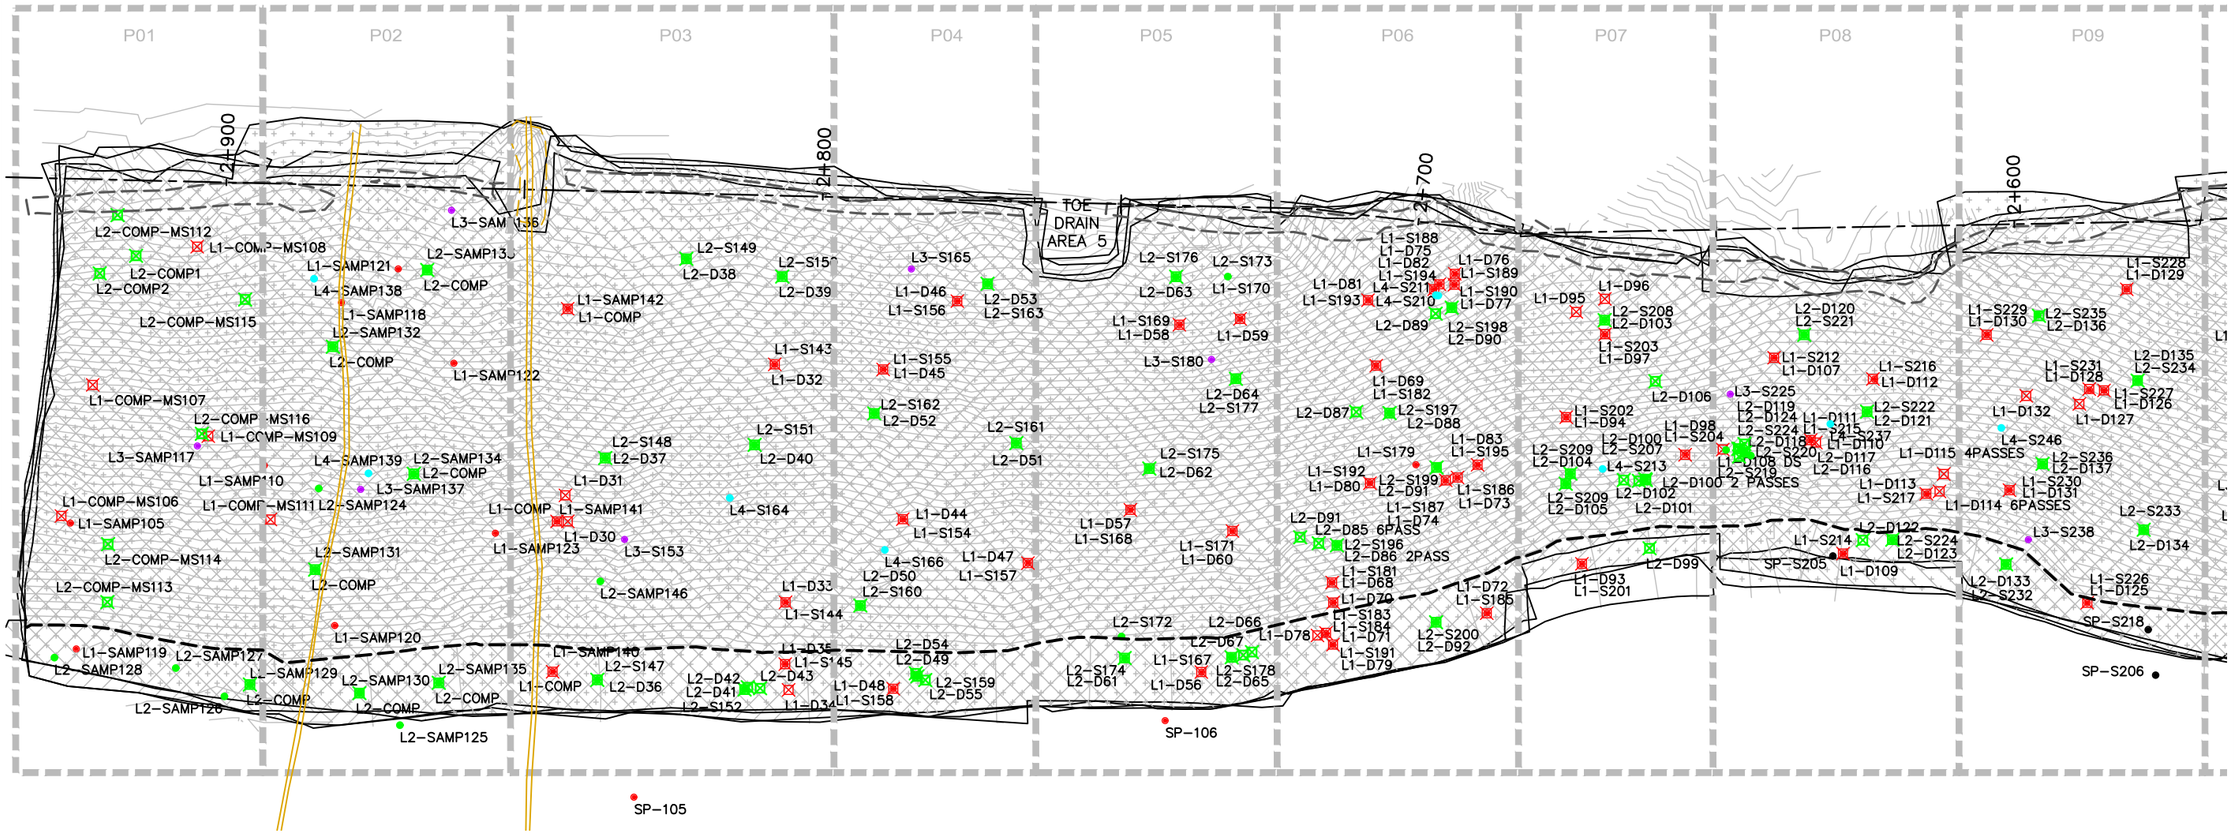

EMRS RECLAMATION – DAILY PROGRESS

(SEPTEMBER 20, 2021 SCALE: 1:1000

TULLOCH ENGINEERING

DESIGNER

REVISIONS

	DATE	REMARKS

LEGEND

- CCL LIFT #1
- CCL LIFT #2
- NCL LIFT #3
- NCL LIFT #4
- KEY TRENCH
- LIFT #1 COMP. TEST SAMPLE
- LIFT #2 COMP. TEST SAMPLE
- LIFT #3 COMP. TEST SAMPLE
- LIFT #4 COMP. TEST SAMPLE
- VWP WIRE
- VWP WIRE BURRITO
- PLACED TODAY
- CCL LIFT 2 PLACED TODAY

PROJECT TITLE
NEW GOLD INC
RAINY RIVER
PROJECT


DRAWING TITLE
2021 EMRS
RECLAMATION

PURPOSE
DAILY PROGRESS

DATE	SEPTEMBER 20, 202
DRAWN	JTS
CHECKED	
SCALE	NTS
ISSUED FOR TENDER	
ISSUED FOR CONSTRUCTION	

DWG. No.	PROJECT No.	PHASE No.
D-1	19-1138	115

SHEET SIZE - 11" X 17"

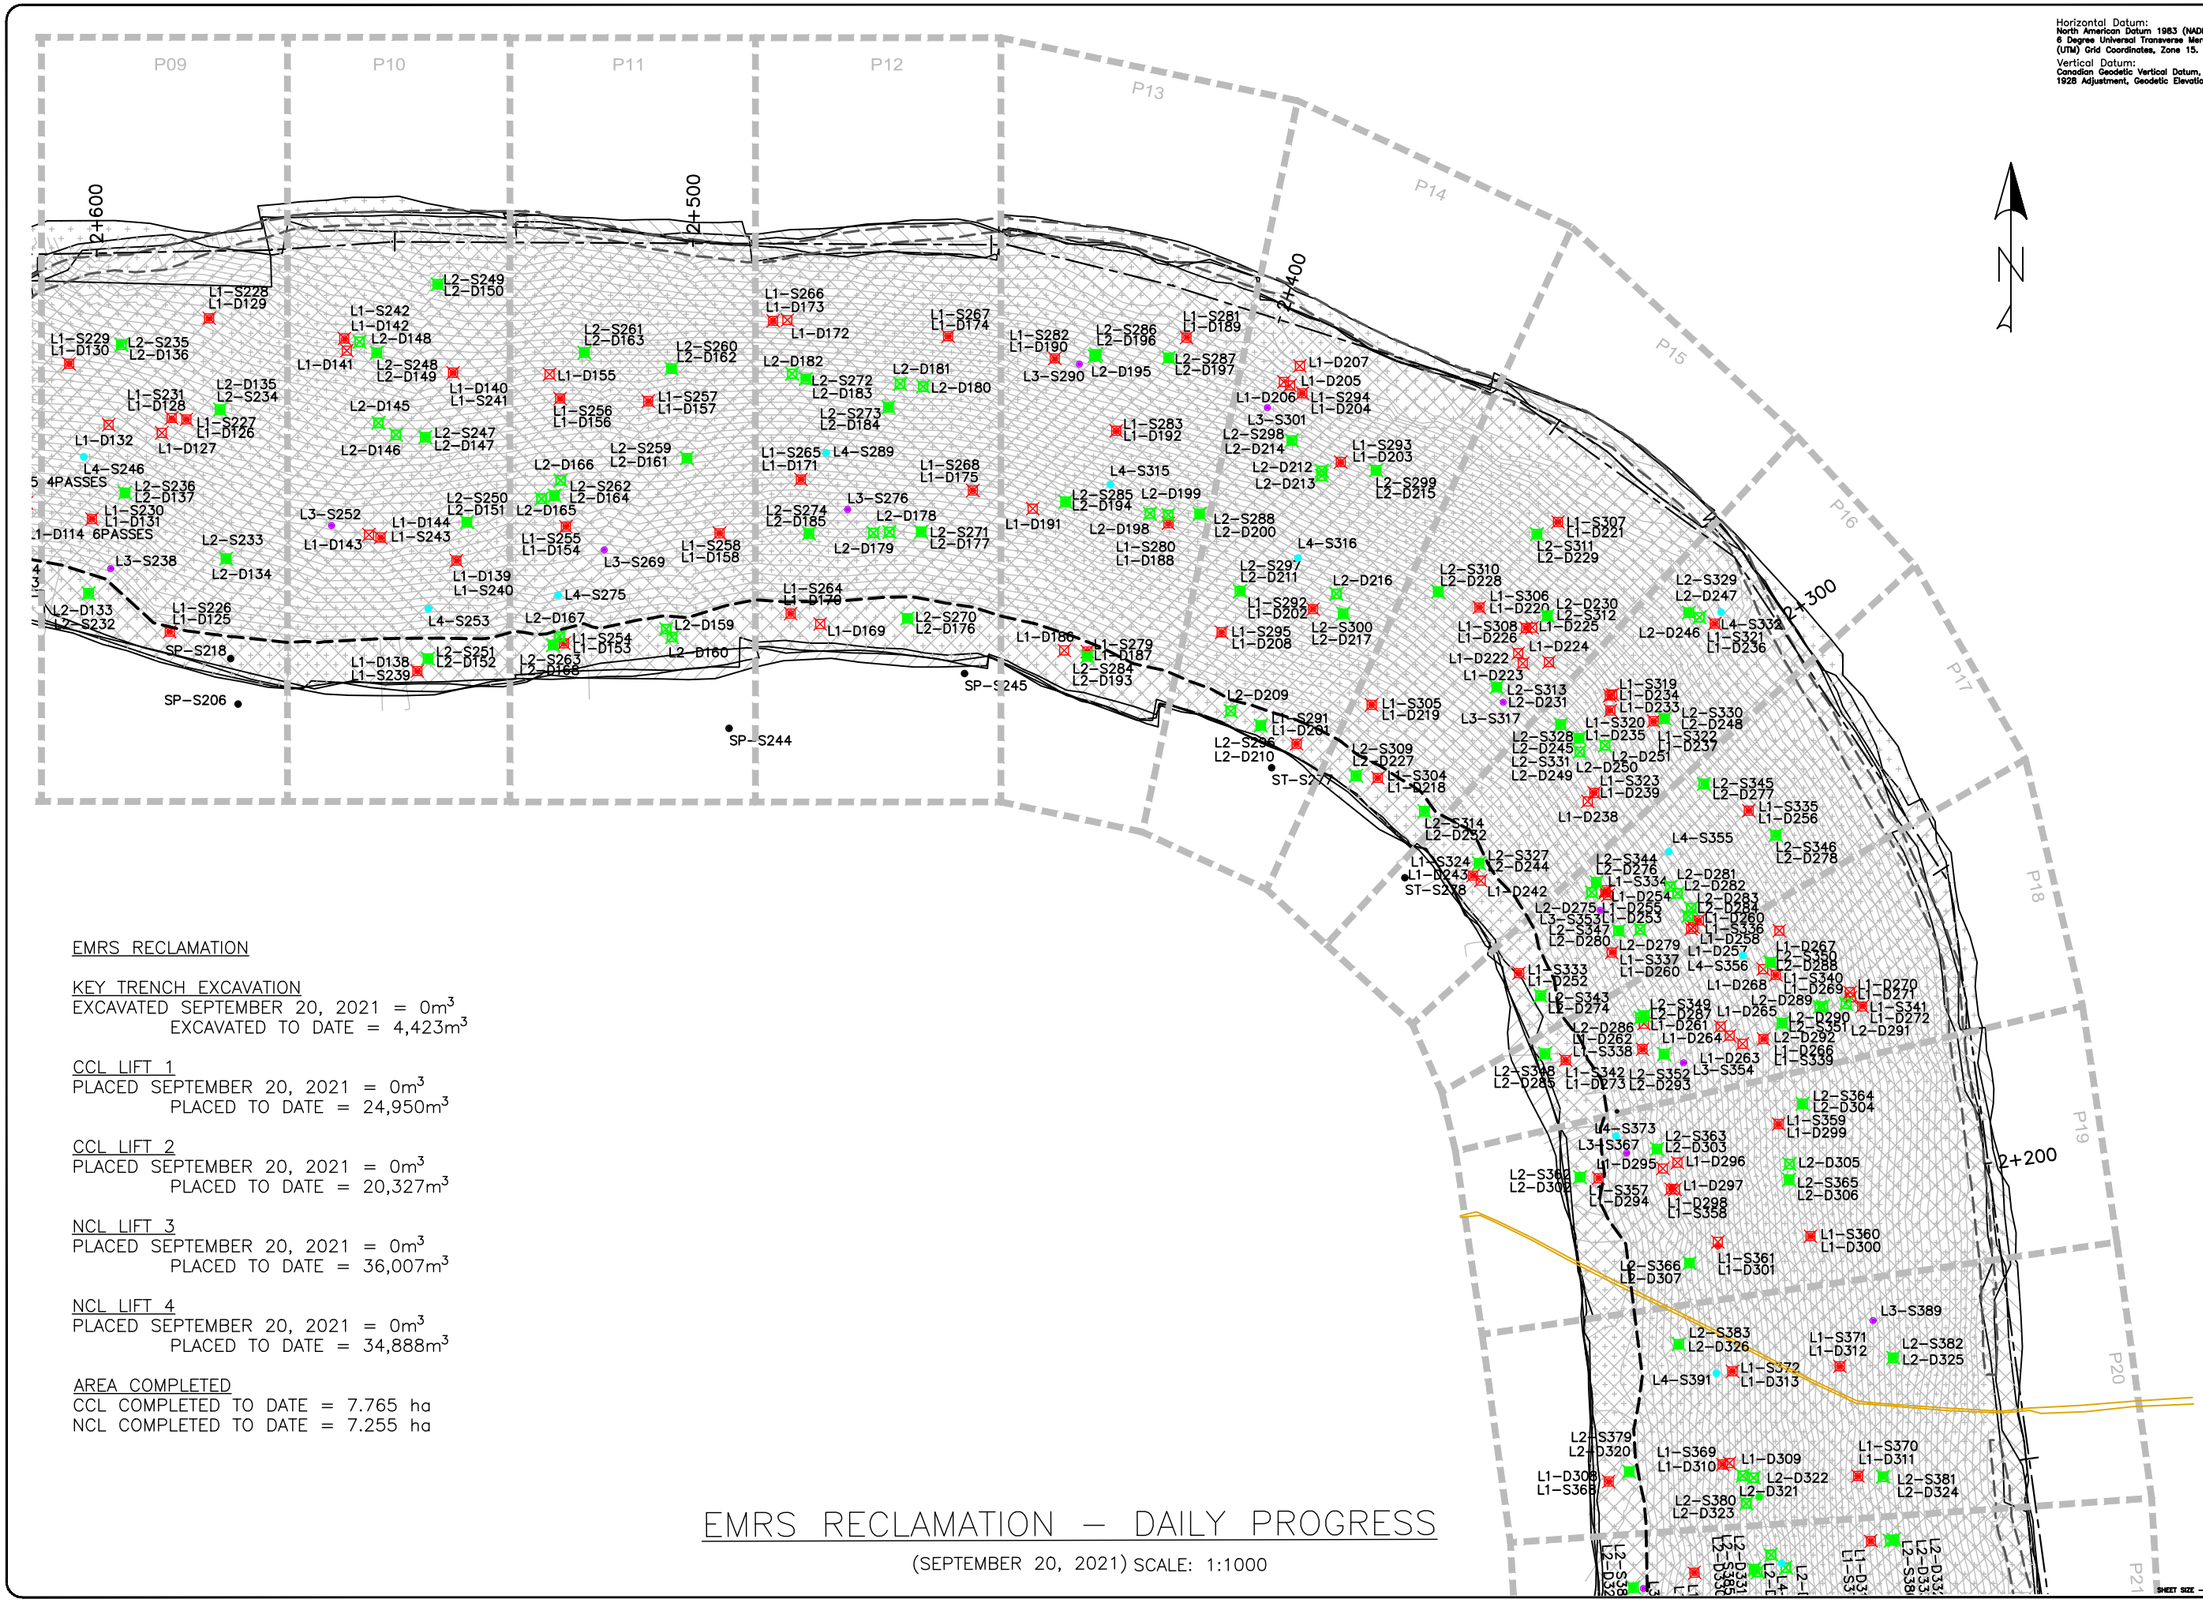

Horizontal Datum:
North American Datum 1983 (NAD83)
6 Degree Universal Transverse Mercator (UTM) Grid Coordinates, Zone 15.

Vertical Datum:
Canadian Geodetic Vertical Datum, 1928 Adjustment, Geodetic Elevations

EMRS RECLAMATION

KEY TRENCH EXCAVATION
EXCAVATED SEPTEMBER 20, 2021 = 0m^3
EXCAVATED TO DATE = 4,423m^3

CCL LIFT 1
PLACED SEPTEMBER 20, 2021 = 0m^3
PLACED TO DATE = 24,950m^3

CCL LIFT 2
PLACED SEPTEMBER 20, 2021 = 0m^3
PLACED TO DATE = 20,327m^3

NCL LIFT 3
PLACED SEPTEMBER 20, 2021 = 0m^3
PLACED TO DATE = 36,007m^3

NCL LIFT 4
PLACED SEPTEMBER 20, 2021 = 0m^3
PLACED TO DATE = 34,888m^3

AREA COMPLETED
CCL COMPLETED TO DATE = 7.765 ha
NCL COMPLETED TO DATE = 7.255 ha

EMRS RECLAMATION – DAILY PROGRESS

(SEPTEMBER 20, 2021) SCALE: 1:1000

TULLOCH ENGINEERING

DESIGNER

REVISIONS

DATE	REMARKS

LEGEND

- CCL LIFT #1
- CCL LIFT #2
- NCL LIFT #3
- NCL LIFT #4
- KEY TRENCH
- LIFT #1 COMP. TEST
- LIFT #1 SAMPLE
- LIFT #2 COMP. TEST
- LIFT #2 SAMPLE
- LIFT #3 COMP. TEST
- LIFT #3 SAMPLE
- LIFT #4 COMP. TEST
- LIFT #4 SAMPLE
- VWP WIRE
- VWP WIRE BURRITO
- PLACED TODAY
- CCL LIFT 2 PLACED TODAY

PROJECT TITLE
NEW GOLD INC
RAINY RIVER
PROJECT


DRAWING TITLE
2021 EMRS
RECLAMATION

PURPOSE
DAILY PROGRESS

DATE	SEPTEMBER 20, 2021
DRAWN	JTS
CHECKED	
SCALE	NTS
ISSUED FOR TENDER	
ISSUED FOR CONSTRUCTION	

DWG. No.	PROJECT No.	PHASE No.
D-2	19-1138	115

SHEET SIZE - 11" X 17"

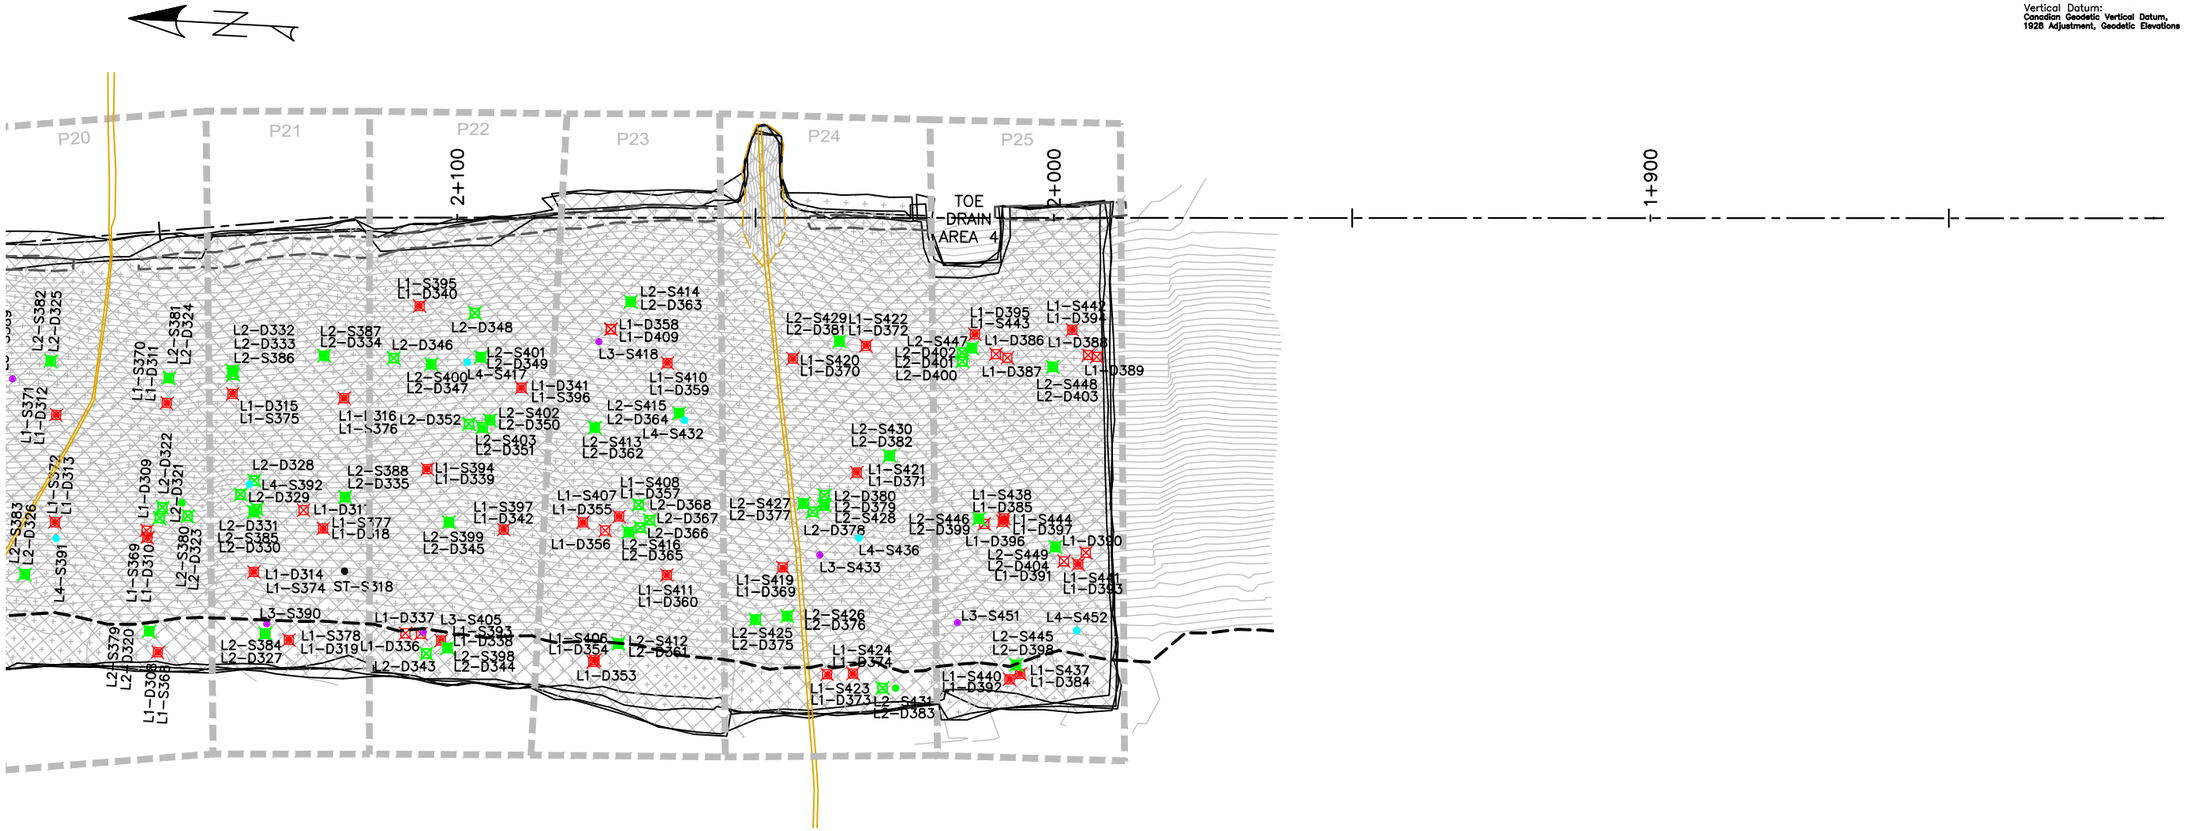

Horizontal Datum:
North American Datum 1983 (NAD83)
6 Degree Universal Transverse Mercator (UTM) Grid Coordinates, Zone 15.

Vertical Datum:
Canadian Geodetic Vertical Datum, 1928 Adjustment, Geodetic Elevations

EMRS RECLAMATION

KEY TRENCH EXCAVATION
EXCAVATED SEPTEMBER 20, 2021 = 0m^3
EXCAVATED TO DATE = 4,423m^3

CCL LIFT 1
PLACED SEPTEMBER 20, 2021 = 0m^3
PLACED TO DATE = 24,950m^3

CCL LIFT 2
PLACED SEPTEMBER 20, 2021 = 0m^3
PLACED TO DATE = 20,327m^3

NCL LIFT 3
PLACED SEPTEMBER 20, 2021 = 0m^3
PLACED TO DATE = 36,007m^3

NCL LIFT 4
PLACED SEPTEMBER 20, 2021 = 0m^3
PLACED TO DATE = 34,888m^3

AREA COMPLETED
CCL COMPLETED TO DATE = 7.765 ha
NCL COMPLETED TO DATE = 7.255 ha

EMRS RECLAMATION – DAILY PROGRESS

(SEPTEMBER 20, 2021 SCALE: 1:1000

TULLOCH ENGINEERING

DESIGNER

REVISIONS

DATE	REMARKS

LEGEND

- CCL LIFT #1
- CCL LIFT #2
- NCL LIFT #3
- NCL LIFT #4
- KEY TRENCH
- LIFT #1 COMP. TEST SAMPLE
- LIFT #2 COMP. TEST SAMPLE
- LIFT #3 COMP. TEST SAMPLE
- LIFT #4 COMP. TEST SAMPLE
- VWP WIRE
- VWP WIRE BURRITO
- PLACED TODAY
- CCL LIFT 2 PLACED TODAY

PROJECT TITLE
NEW GOLD INC
RAINY RIVER
PROJECT


DRAWING TITLE
2021 EMRS
RECLAMATION

PURPOSE
DAILY PROGRESS

DATE	SEPTEMBER 20, 202
DRAWN	JTS
CHECKED	
SCALE	NTS
ISSUED FOR TENDER	
ISSUED FOR CONSTRUCTION	

DWG. No.	PROJECT No.	PHASE No.
D-3	19-1138	115

SHEET SIZE - 11" X 17"

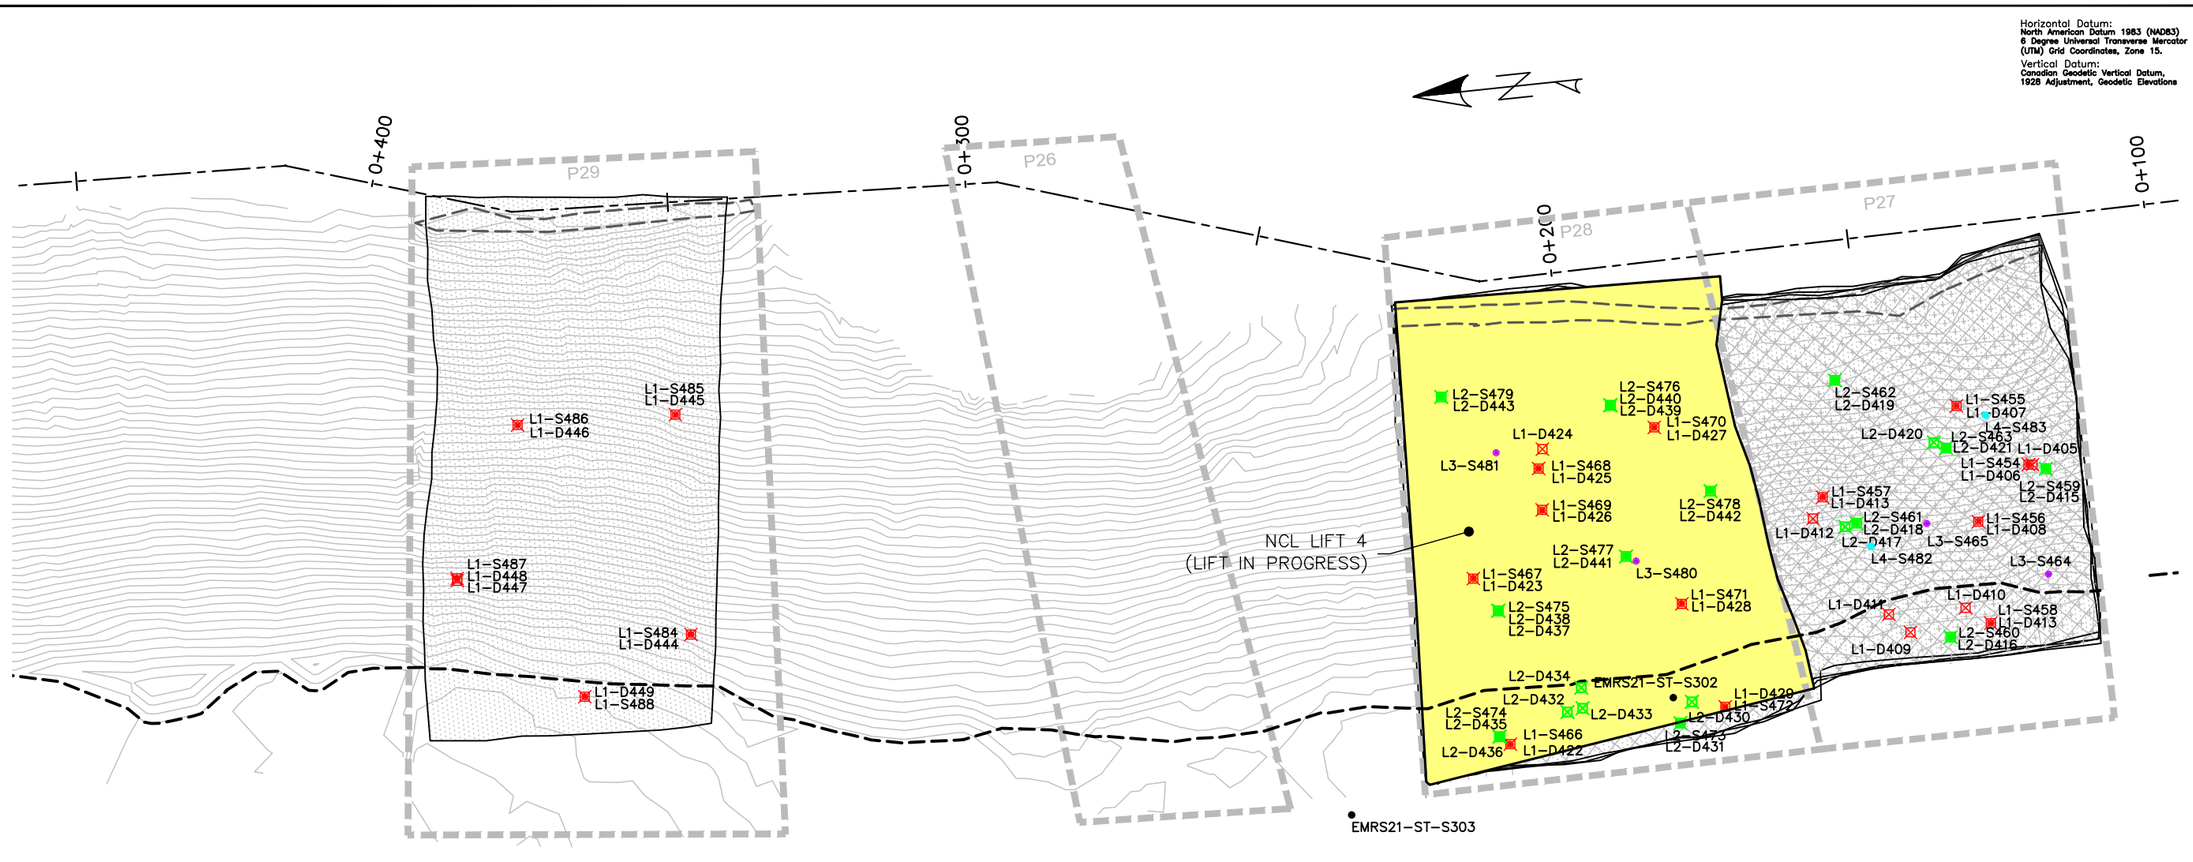

Horizontal Datum:
North American Datum 1983 (NAD83)
6 Degree Universal Transverse Mercator (UTM) Grid Coordinates, Zone 15.

Vertical Datum:
Canadian Geodetic Vertical Datum, 1928 Adjustment, Geodetic Elevations

EMRS RECLAMATION

KEY TRENCH EXCAVATION
EXCAVATED SEPTEMBER 20, 2021 = 0m^3
EXCAVATED TO DATE = 4,423m^3

CCL LIFT 1
PLACED SEPTEMBER 20, 2021 = 0m^3
PLACED TO DATE = 24,950m^3

CCL LIFT 2
PLACED SEPTEMBER 20, 2021 = 0m^3
PLACED TO DATE = 20,327m^3

NCL LIFT 3
PLACED SEPTEMBER 20, 2021 = 0m^3
PLACED TO DATE = 36,007m^3

NCL LIFT 4
PLACED SEPTEMBER 20, 2021 = 0m^3
PLACED TO DATE = 34,888m^3

AREA COMPLETED
CCL COMPLETED TO DATE = 7.765 ha
NCL COMPLETED TO DATE = 7.255 ha

EMRS RECLAMATION – DAILY PROGRESS

(SEPTEMBER 20, 2021) SCALE: 1:1000

TULLOCH ENGINEERING

DESIGNER

REVISIONS

DATE	REMARKS

LEGEND

- CCL LIFT #1
- CCL LIFT #2
- NCL LIFT #3
- NCL LIFT #4
- KEY TRENCH
- LIFT #1 COMP. TEST SAMPLE
- LIFT #2 COMP. TEST SAMPLE
- LIFT #3 COMP. TEST SAMPLE
- LIFT #4 COMP. TEST SAMPLE
- VWP WIRE
- VWP WIRE BURRITO
- PLACED TODAY
- CCL LIFT 2 PLACED TODAY

PROJECT TITLE
NEW GOLD INC
RAINY RIVER
PROJECT

DRAWING TITLE
2021 EMRS
RECLAMATION


PURPOSE
DAILY PROGRESS

DATE	SEPTEMBER 20, 2021
DRAWN	JTS
CHECKED	
SCALE	NTS
ISSUED FOR TENDER	
ISSUED FOR CONSTRUCTION	


DWG. No.	PROJECT No.	PHASE No.
D-4	19-1138	115

SHEET SIZE - 11" X 17"


2+925.00

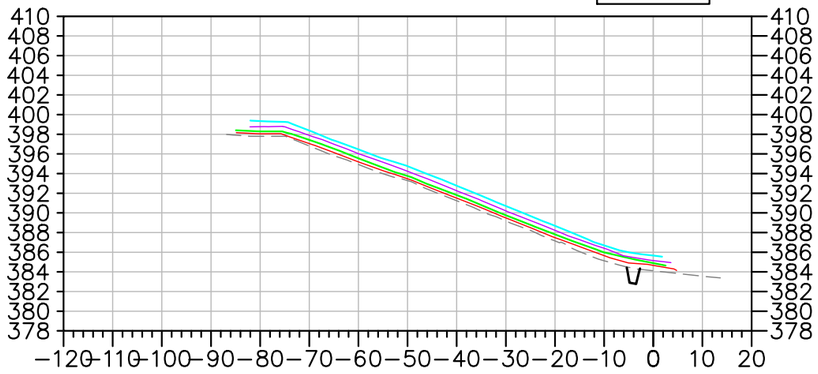


2+900.00

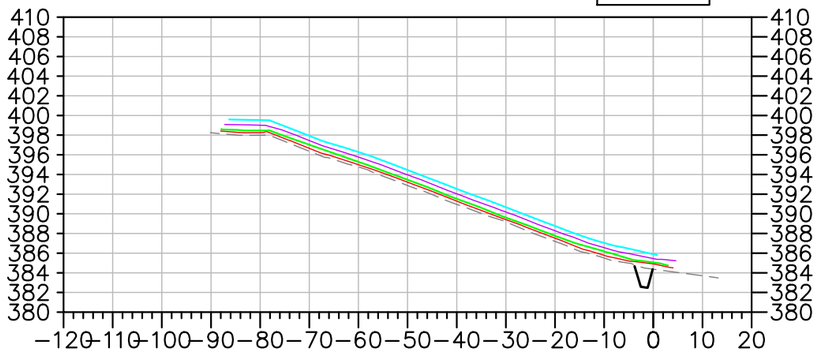


2+800.00

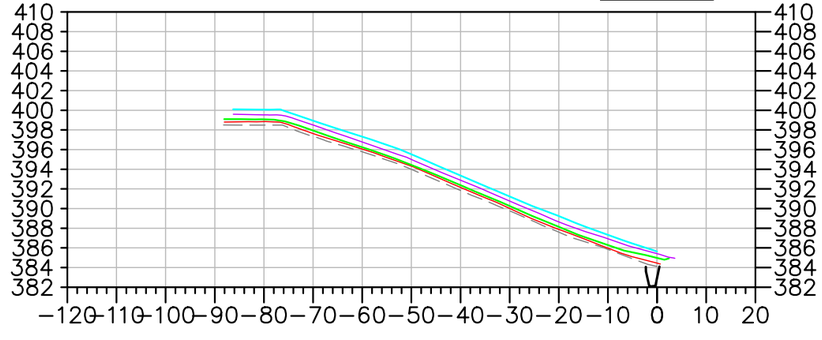


2+700.00

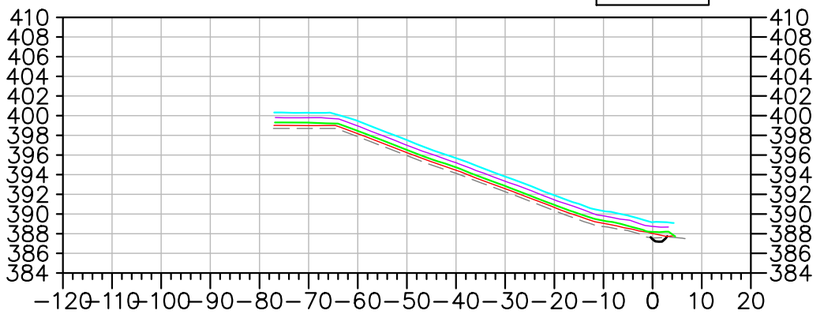


2+600.00

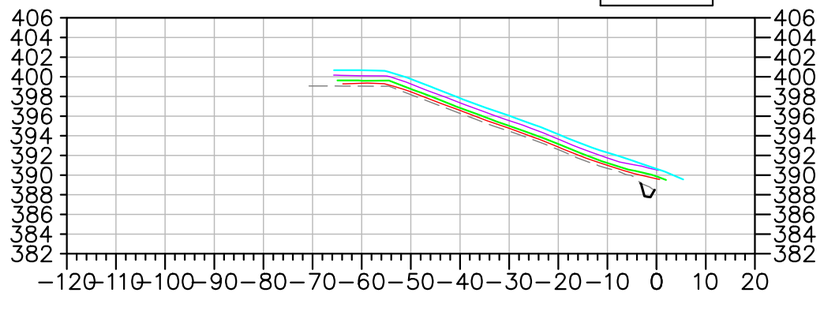

2+500.00

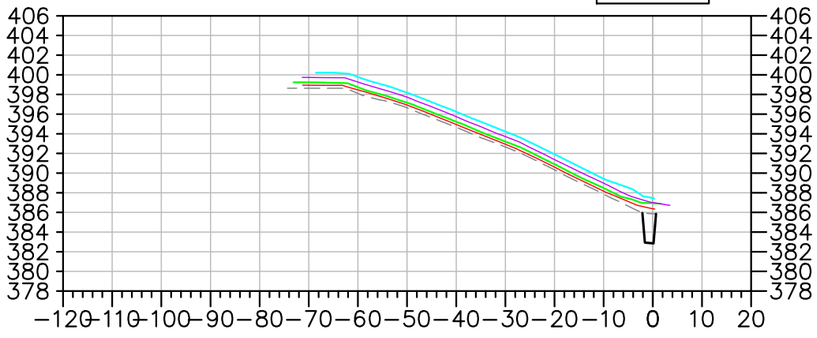

2+400.00

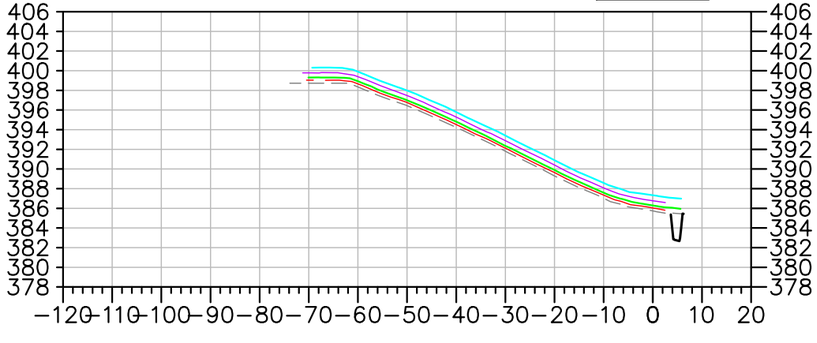

EMRS RECLAMATION – DAILY PROGRESS

(SEPTEMBER 20, 2021) SCALE: N.T.S.

TULLOCH ENGINEERING

DESIGNER

REVISIONS

DATE	REMARKS

LEGEND

- EXISTING ROCK STOCKPILE
- CCL LIFT #1
- CCL LIFT #2
- NCL LIFT #3
- NCL LIFT #4
- KEY TRENCH

Horizontal Datum:
North American Datum 1983 (NAD83)
6 Degree Universal Transverse Mercator (UTM) Grid Coordinates, Zone 15.
Vertical Datum:
Canadian Geodetic Vertical Datum, 1928 Adjustment, Geodetic Elevations

PROJECT TITLE
NEW GOLD INC
RAINY RIVER
PROJECT


DRAWING TITLE
2021 EMRS
RECLAMATION CROSS
SECTIONS


PURPOSE
DAILY PROGRESS


DATE	SEPTEMBER 20, 2021
DRAWN	JTS
CHECKED	
SCALE	NTS
ISSUED FOR TENDER	
ISSUED FOR CONSTRUCTION	


DWG. No.	PROJECT No.	PHASE No.
X-1	19-1138	115

SHEET SIZE – 11" X 17"

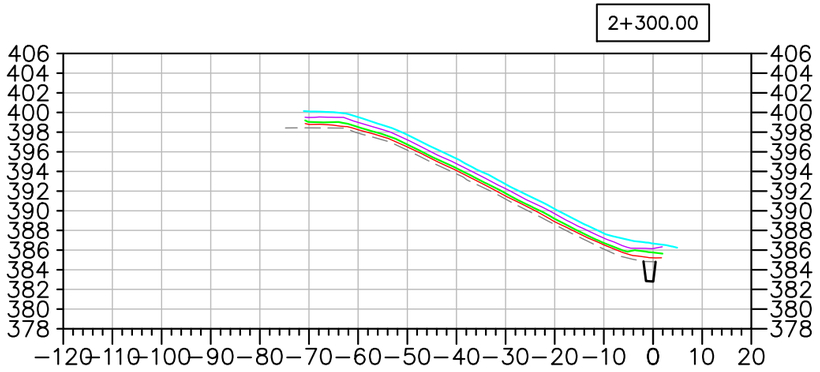

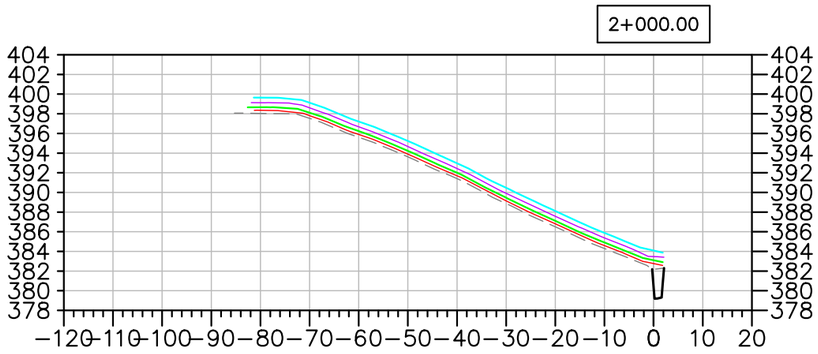

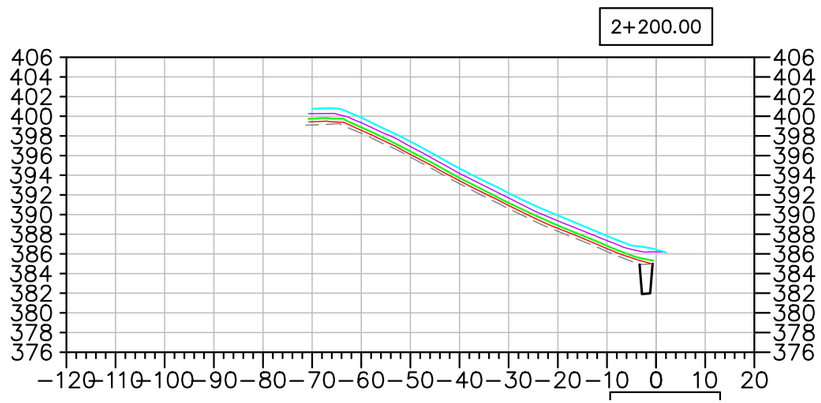

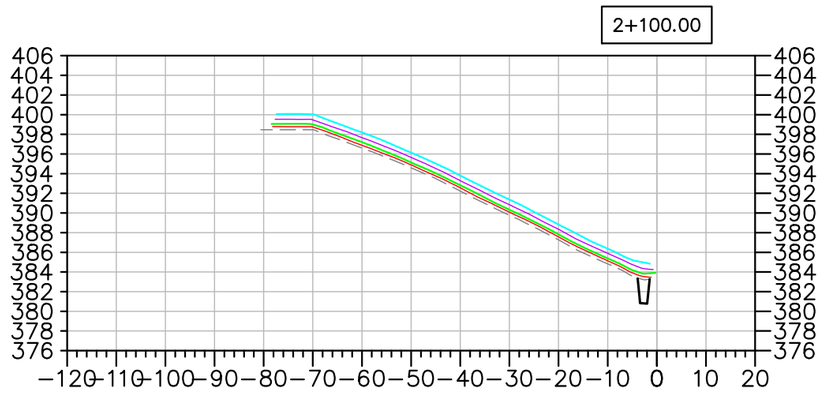

EMRS RECLAMATION – DAILY PROGRESS

(SEPTEMBER 20, 2021 SCALE: N.T.S.

TULLOCH ENGINEERING

DESIGNER

REVISIONS

	DATE	REMARKS

LEGEND

- EXISTING ROCK STOCKPILE
- CCL LIFT #1
- CCL LIFT #2
- NCL LIFT #3
- NCL LIFT #4
- KEY TRENCH

Horizontal Datum:
North American Datum 1983 (NAD83)
6 Degree Universal Transverse Mercator (UTM) Grid Coordinates, Zone 15.

Vertical Datum:
Canadian Geodetic Vertical Datum, 1928 Adjustment, Geodetic Elevations

PROJECT TITLE
NEW GOLD INC
RAINY RIVER PROJECT


DRAWING TITLE
2021 EMRS RECLAMATION CROSS SECTIONS


PURPOSE
DAILY PROGRESS


DATE	SEPTEMBER 20, 2021
DRAWN	JTS
CHECKED	
SCALE	NTS
ISSUED FOR TENDER	
ISSUED FOR CONSTRUCTION	


DWG. No.	PROJECT No.	PHASE No.
X-2	19-1138	115


SHEET SIZE – 11" X 17"

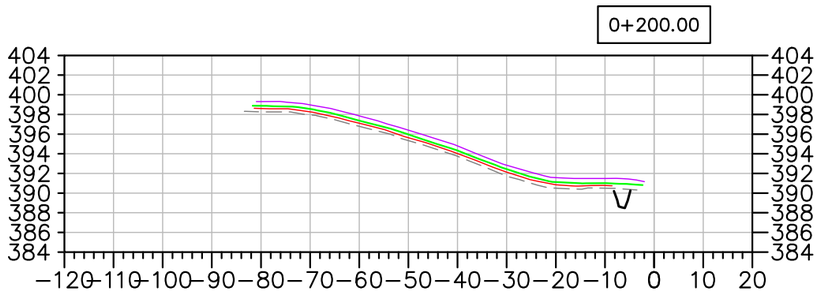


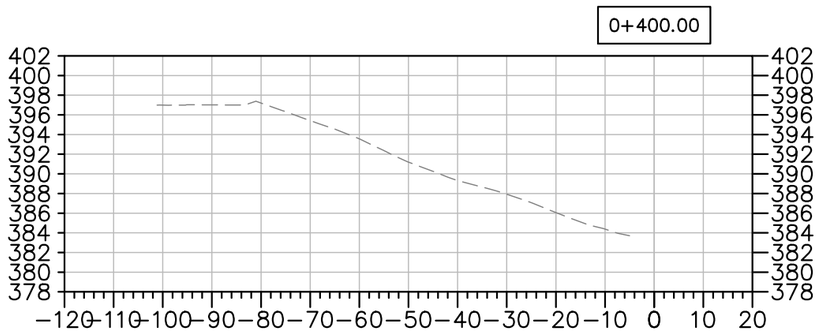

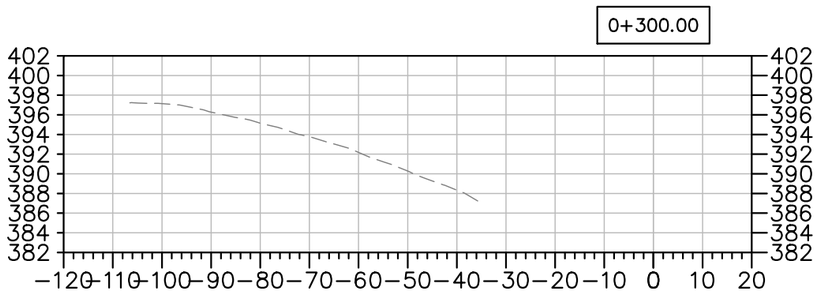

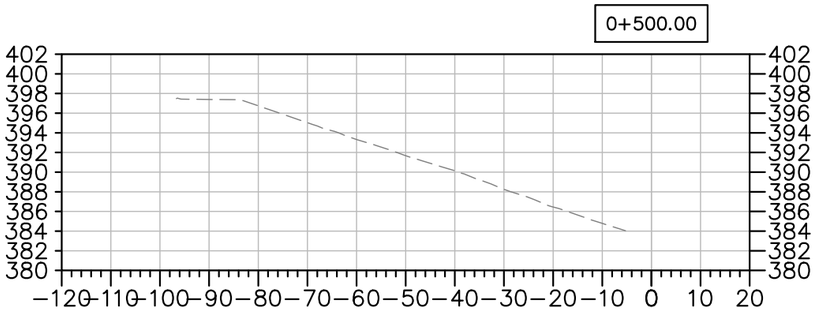

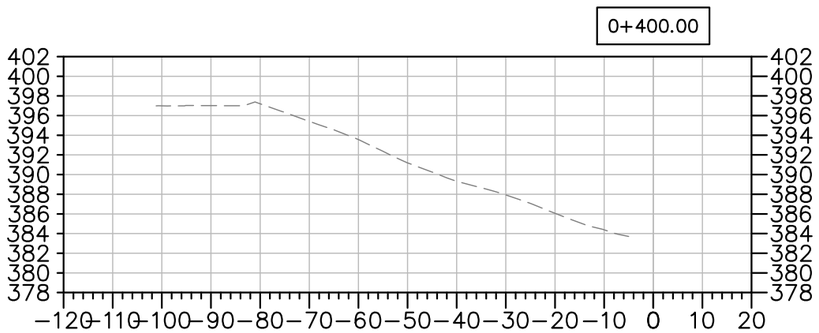

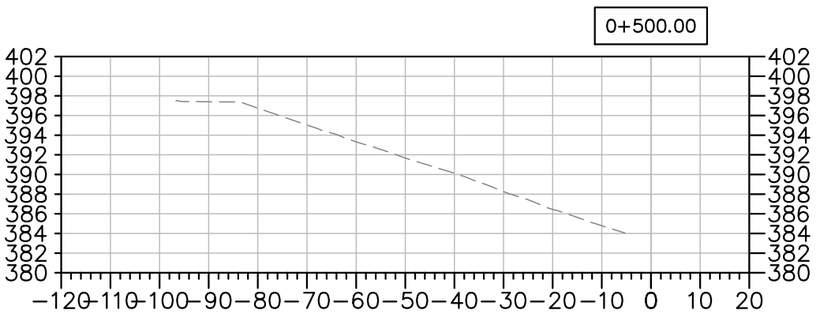

EMRS RECLAMATION – DAILY PROGRESS

(SEPTEMBER 20, 2021 SCALE: N.T.S.

TULLOCH ENGINEERING

DESIGNER

REVISIONS

DATE	REMARKS

LEGEND

- EXISTING ROCK STOCKPILE
- CCL LIFT #1
- CCL LIFT #2
- NCL LIFT #3
- NCL LIFT #4
- KEY TRENCH

Horizontal Datum: North American Datum 1983 (NAD83) 6 Degree Universal Transverse Mercator (UTM) Grid Coordinates, Zone 15.

Vertical Datum: Canadian Geodetic Vertical Datum, 1928 Adjustment, Geodetic Elevations

PROJECT TITLE

NEW GOLD INC
RAINY RIVER
PROJECT

DRAWING TITLE

2021 EMRS
RECLAMATION CROSS
SECTIONS

PURPOSE

DAILY PROGRESS

DATE	SEPTEMBER 20, 2021
DRAWN	JTS
CHECKED	
SCALE	NTS
ISSUED FOR TENDER	
ISSUED FOR CONSTRUCTION	

DWG. No.	PROJECT No.	PHASE No.
X-3	19-1138	115

SHEET SIZE – 11" X 17"

EMRS RECLAMATION

KEY TRENCH EXCAVATION
EXCAVATED SEPTEMBER 21, 2021 = 0m^3
EXCAVATED TO DATE = 4,423m^3

CCL LIFT 1
PLACED SEPTEMBER 21, 2021 = 0m^3
PLACED TO DATE = 24,950m^3


CCL LIFT 2
PLACED SEPTEMBER 21, 2021 = 0m^3
PLACED TO DATE = 20,327m^3

NCL LIFT 3
PLACED SEPTEMBER 21, 2021 = 0m^3
PLACED TO DATE = 36,007m^3

NCL LIFT 4
PLACED SEPTEMBER 21, 2021 = 0m^3
PLACED TO DATE = 34,888m^3

AREA COMPLETED
CCL COMPLETED TO DATE = 7.765 ha
NCL COMPLETED TO DATE = 7.255 ha

Horizontal Datum:
North American Datum 1983 (NAD83)
6 Degree Universal Transverse Mercator (UTM) Grid Coordinates, Zone 15.
Vertical Datum:
Canadian Geodetic Vertical Datum, 1928 Adjustment, Geodetic Elevations

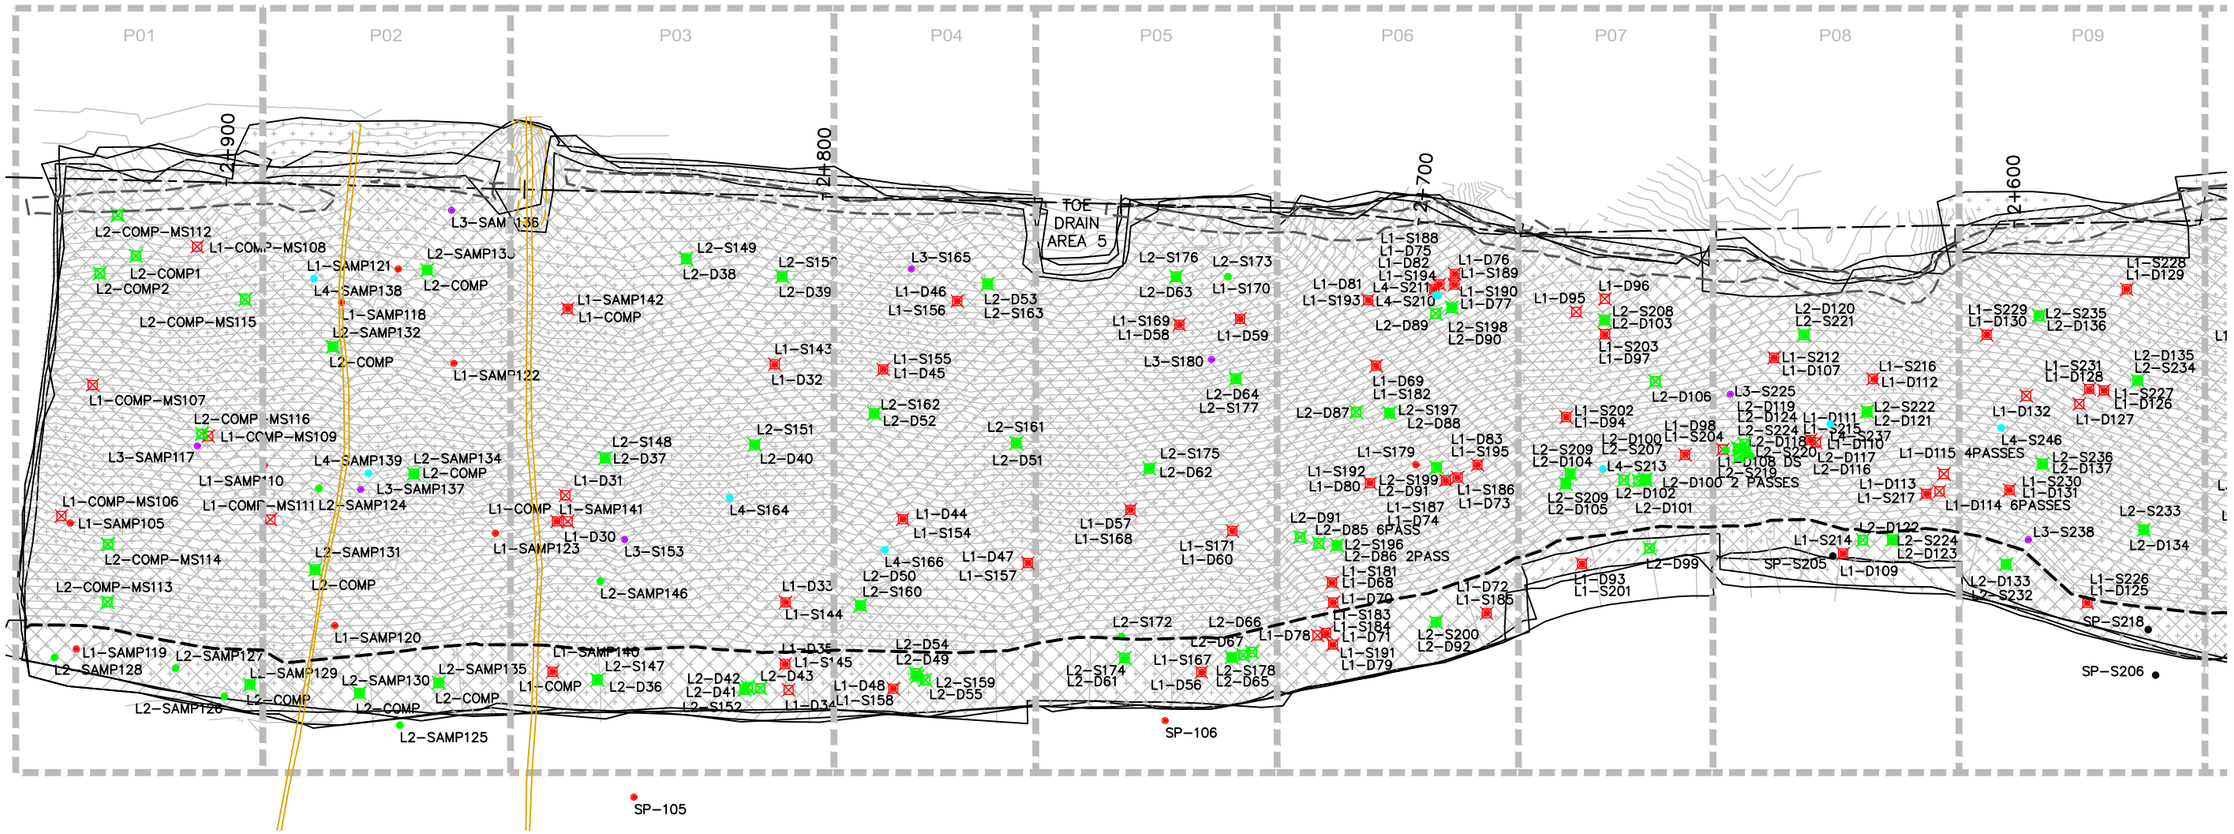

EMRS RECLAMATION – DAILY PROGRESS

(SEPTEMBER 21, 2021 SCALE: 1:1000

SHEET SIZE – 11" X 17"

TULLOCH ENGINEERING

DESIGNER

REVISIONS

	DATE	REMARKS

LEGEND

- CCL LIFT #1
- CCL LIFT #2
- NCL LIFT #3
- NCL LIFT #4
- KEY TRENCH
- LIFT #1 COMP. TEST SAMPLE
- LIFT #2 COMP. TEST SAMPLE
- LIFT #3 COMP. TEST SAMPLE
- LIFT #4 COMP. TEST SAMPLE
- VWP WIRE
- VWP WIRE BURRITO
- PLACED TODAY
- CCL LIFT 2 PLACED TODAY


PROJECT TITLE
NEW GOLD INC
RAINY RIVER
PROJECT

DRAWING TITLE
2021 EMRS
RECLAMATION

PURPOSE
DAILY PROGRESS

DATE	SEPTEMBER 21, 202
DRAWN	JTS
CHECKED	
SCALE	NTS
ISSUED FOR TENDER	
ISSUED FOR CONSTRUCTION	

DWG. No.	PROJECT No.	PHASE No.
D-1	19-1138	115

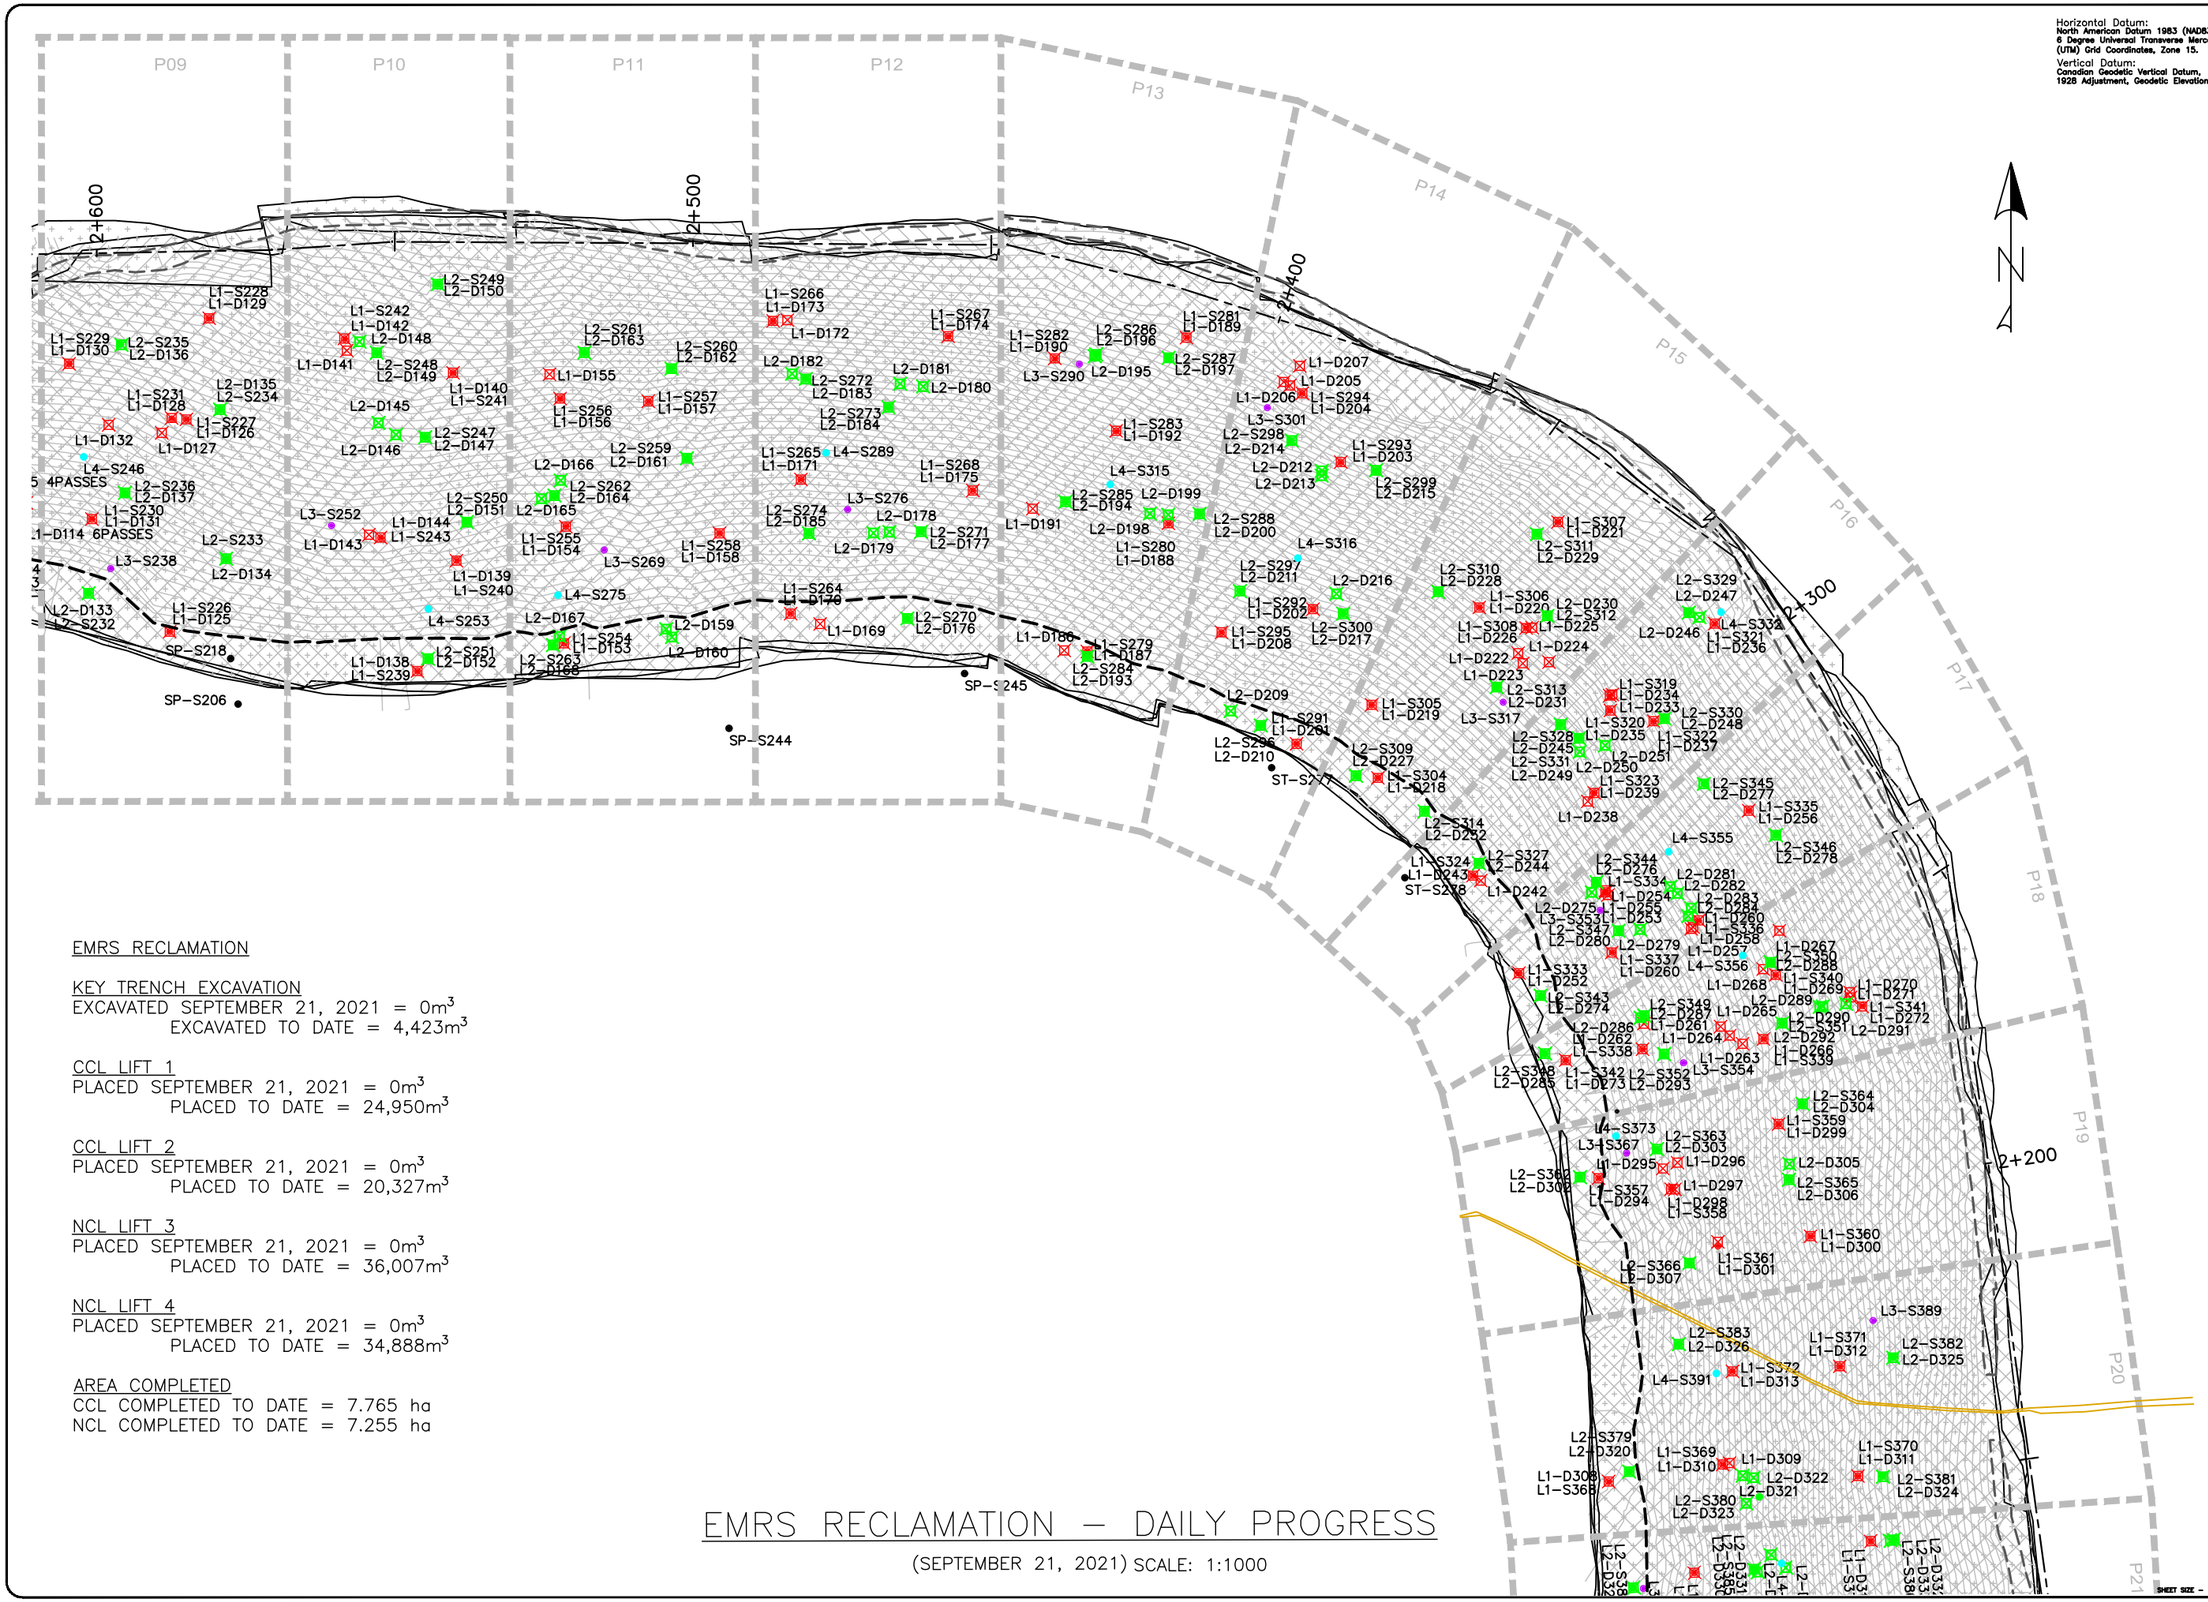

Horizontal Datum:
North American Datum 1983 (NAD83)
6 Degree Universal Transverse Mercator (UTM) Grid Coordinates, Zone 15.

Vertical Datum:
Canadian Geodetic Vertical Datum, 1928 Adjustment, Geodetic Elevations

EMRS RECLAMATION

KEY TRENCH EXCAVATION
EXCAVATED SEPTEMBER 21, 2021 = 0m^3
EXCAVATED TO DATE = 4,423m^3

CCL LIFT 1
PLACED SEPTEMBER 21, 2021 = 0m^3
PLACED TO DATE = 24,950m^3

CCL LIFT 2
PLACED SEPTEMBER 21, 2021 = 0m^3
PLACED TO DATE = 20,327m^3

NCL LIFT 3
PLACED SEPTEMBER 21, 2021 = 0m^3
PLACED TO DATE = 36,007m^3

NCL LIFT 4
PLACED SEPTEMBER 21, 2021 = 0m^3
PLACED TO DATE = 34,888m^3

AREA COMPLETED
CCL COMPLETED TO DATE = 7.765 ha
NCL COMPLETED TO DATE = 7.255 ha

EMRS RECLAMATION – DAILY PROGRESS

(SEPTEMBER 21, 2021) SCALE: 1:1000

TULLOCH ENGINEERING

DESIGNER

REVISIONS

DATE	REMARKS

LEGEND

- CCL LIFT #1
- CCL LIFT #2
- NCL LIFT #3
- NCL LIFT #4
- KEY TRENCH
- LIFT #1 COMP. TEST SAMPLE
- LIFT #2 COMP. TEST SAMPLE
- LIFT #3 COMP. TEST SAMPLE
- LIFT #4 COMP. TEST SAMPLE
- VWP WIRE
- VWP WIRE BURRITO
- PLACED TODAY
- CCL LIFT 2 PLACED TODAY

PROJECT TITLE
NEW GOLD INC
RAINY RIVER
PROJECT


DRAWING TITLE
2021 EMRS
RECLAMATION

PURPOSE
DAILY PROGRESS

DATE	SEPTEMBER 21, 2021
DRAWN	JTS
CHECKED	
SCALE	NTS
ISSUED FOR TENDER	
ISSUED FOR CONSTRUCTION	

DWG. No.	PROJECT No.	PHASE No.
D-2	19-1138	115

SHEET SIZE - 11" X 17"

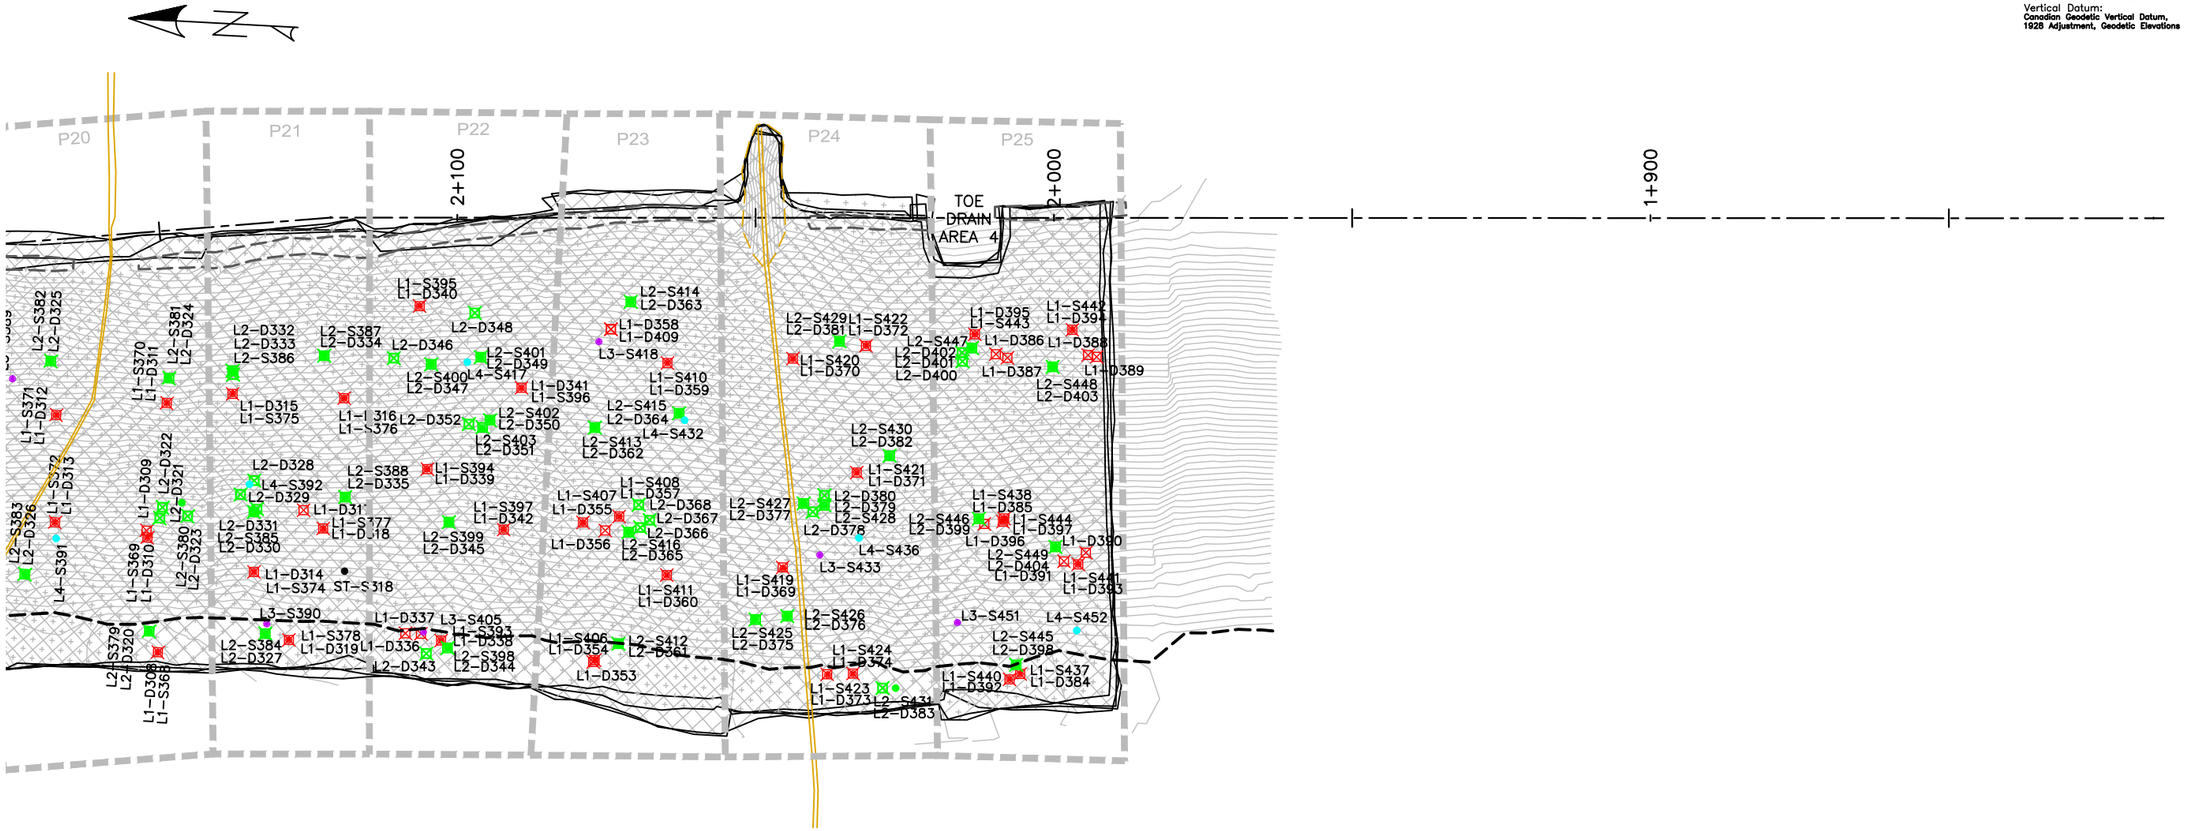

EMRS RECLAMATION

KEY TRENCH EXCAVATION
EXCAVATED SEPTEMBER 21, 2021 = 0m^3
EXCAVATED TO DATE = 4,423m^3

CCL LIFT 1
PLACED SEPTEMBER 21, 2021 = 0m^3
PLACED TO DATE = 24,950m^3

CCL LIFT 2
PLACED SEPTEMBER 21, 2021 = 0m^3
PLACED TO DATE = 20,327m^3

NCL LIFT 3
PLACED SEPTEMBER 21, 2021 = 0m^3
PLACED TO DATE = 36,007m^3

NCL LIFT 4
PLACED SEPTEMBER 21, 2021 = 0m^3
PLACED TO DATE = 34,888m^3

AREA COMPLETED
CCL COMPLETED TO DATE = 7.765 ha
NCL COMPLETED TO DATE = 7.255 ha

EMRS RECLAMATION – DAILY PROGRESS

(SEPTEMBER 21, 2021 SCALE: 1:1000

Horizontal Datum:
North American Datum 1983 (NAD83)
6 Degree Universal Transverse Mercator (UTM) Grid Coordinates, Zone 15.
Vertical Datum:
Canadian Geodetic Vertical Datum, 1928 Adjustment, Geodetic Elevations

TULLOCH ENGINEERING

DESIGNER

REVISIONS

DATE	REMARKS

LEGEND

- CCL LIFT #1
- CCL LIFT #2
- NCL LIFT #3
- NCL LIFT #4
- KEY TRENCH
- LIFT #1 COMP. TEST SAMPLE
- LIFT #2 COMP. TEST SAMPLE
- LIFT #3 COMP. TEST SAMPLE
- LIFT #4 COMP. TEST SAMPLE
- VWP WIRE
- VWP WIRE BURRITO
- PLACED TODAY
- CCL LIFT 2 PLACED TODAY

PROJECT TITLE
NEW GOLD INC
RAINY RIVER
PROJECT


DRAWING TITLE
2021 EMRS
RECLAMATION

PURPOSE
DAILY PROGRESS

DATE	SEPTEMBER 21, 202
DRAWN	JTS
CHECKED	
SCALE	NTS
ISSUED FOR TENDER	
ISSUED FOR CONSTRUCTION	

DWG. No.	PROJECT No.	PHASE No.
D-3	19-1138	115

SHEET SIZE - 11" X 17"

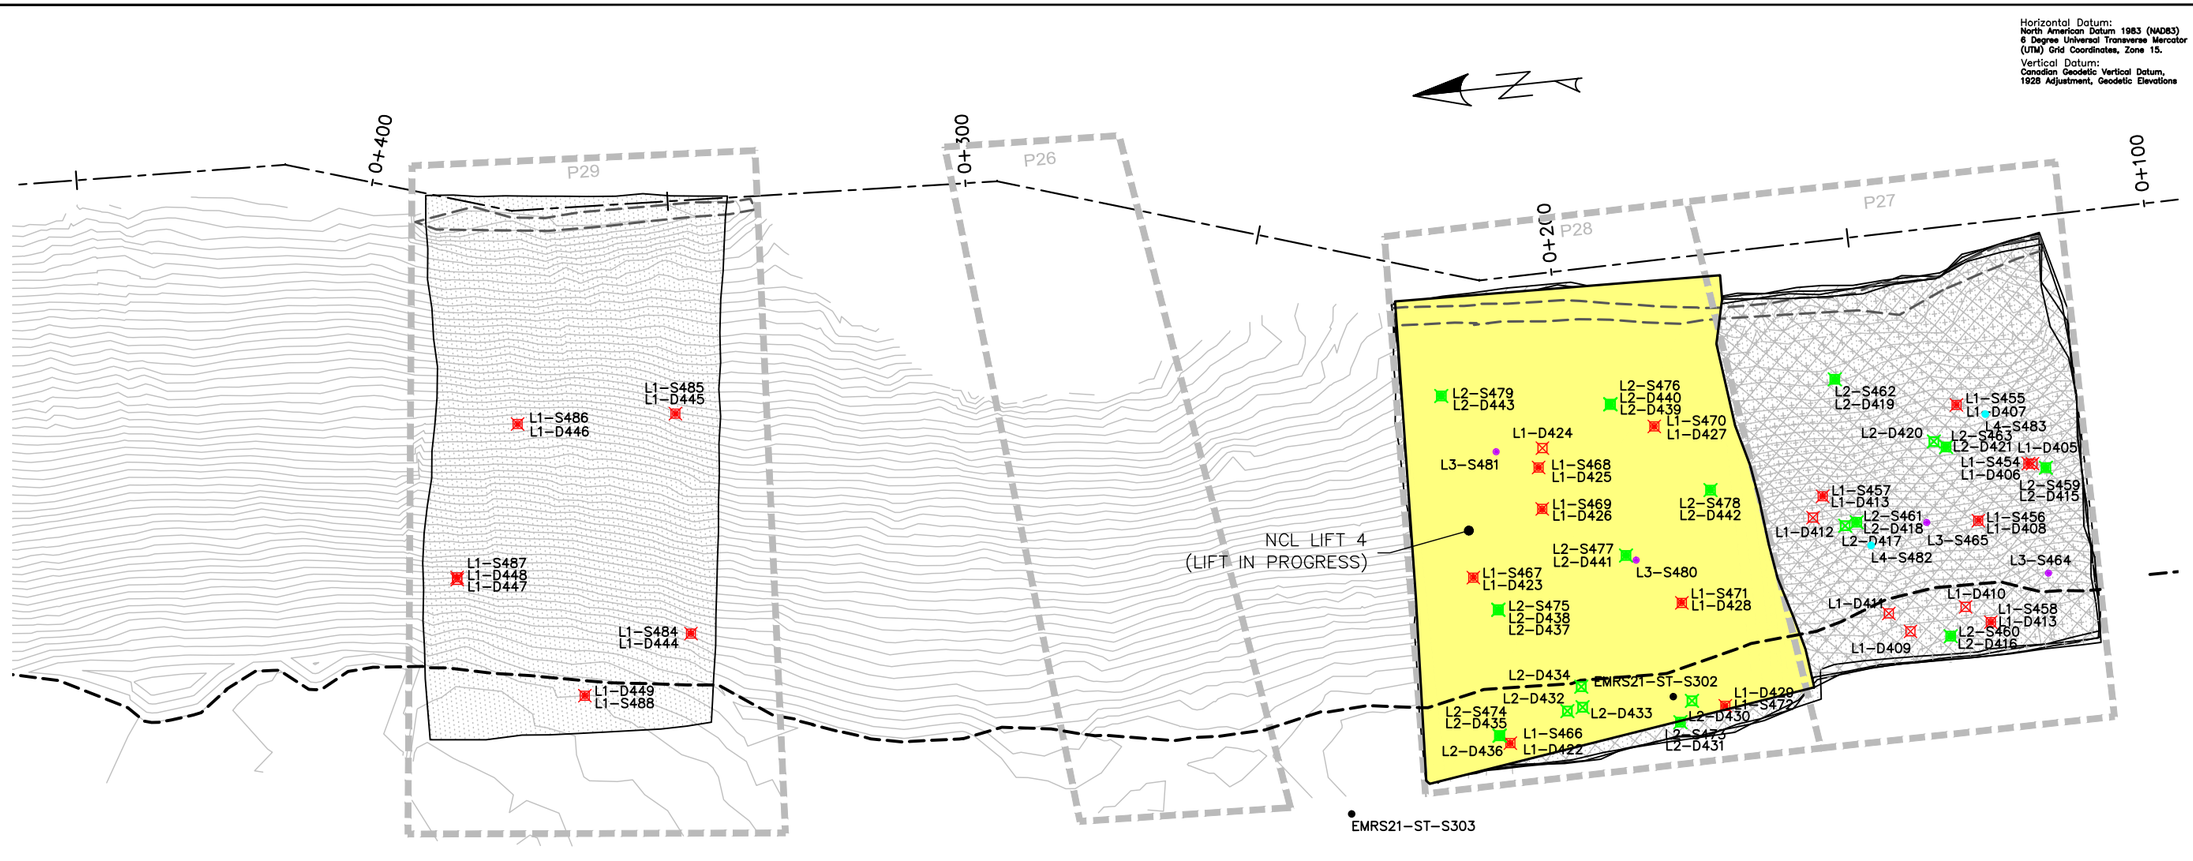

Horizontal Datum:
North American Datum 1983 (NAD83)
6 Degree Universal Transverse Mercator (UTM) Grid Coordinates, Zone 15.

Vertical Datum:
Canadian Geodetic Vertical Datum, 1928 Adjustment, Geodetic Elevations

EMRS RECLAMATION

KEY TRENCH EXCAVATION
EXCAVATED SEPTEMBER 21, 2021 = 0m^3
EXCAVATED TO DATE = 4,423m^3

CCL LIFT 1
PLACED SEPTEMBER 21, 2021 = 0m^3
PLACED TO DATE = 24,950m^3

CCL LIFT 2
PLACED SEPTEMBER 21, 2021 = 0m^3
PLACED TO DATE = 20,327m^3

NCL LIFT 3
PLACED SEPTEMBER 21, 2021 = 0m^3
PLACED TO DATE = 36,007m^3

NCL LIFT 4
PLACED SEPTEMBER 21, 2021 = 0m^3
PLACED TO DATE = 34,888m^3

AREA COMPLETED
CCL COMPLETED TO DATE = 7.765 ha
NCL COMPLETED TO DATE = 7.255 ha

EMRS RECLAMATION – DAILY PROGRESS

(SEPTEMBER 21, 2021) SCALE: 1:1000

TULLOCH ENGINEERING

DESIGNER

REVISIONS

DATE	REMARKS

LEGEND

- CCL LIFT #1
- CCL LIFT #2
- NCL LIFT #3
- NCL LIFT #4
- KEY TRENCH
- LIFT #1 COMP. TEST SAMPLE
- LIFT #2 COMP. TEST SAMPLE
- LIFT #3 COMP. TEST SAMPLE
- LIFT #4 COMP. TEST SAMPLE
- VWP WIRE
- VWP WIRE BURRITO
- PLACED TODAY
- CCL LIFT 2 PLACED TODAY

PROJECT TITLE
NEW GOLD INC
RAINY RIVER
PROJECT


DRAWING TITLE
2021 EMRS
RECLAMATION


PURPOSE
DAILY PROGRESS


DATE	SEPTEMBER 21, 2021
DRAWN	JTS
CHECKED	
SCALE	NTS
ISSUED FOR TENDER	
ISSUED FOR CONSTRUCTION	


DWG. No.	PROJECT No.	PHASE No.
D-4	19-1138	115


SHEET SIZE - 11" X 17"

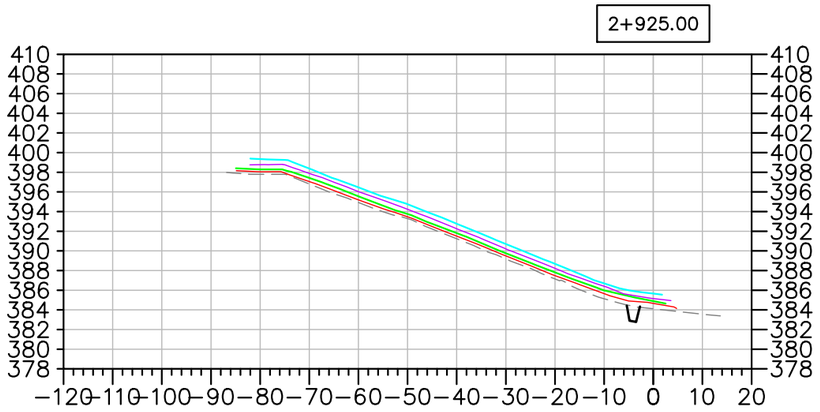


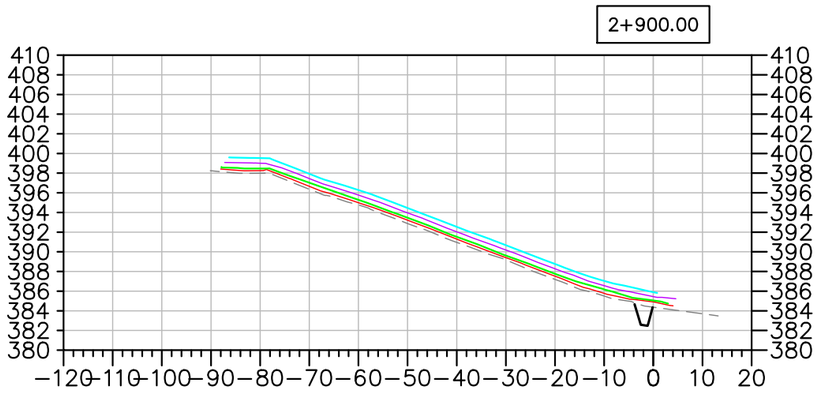


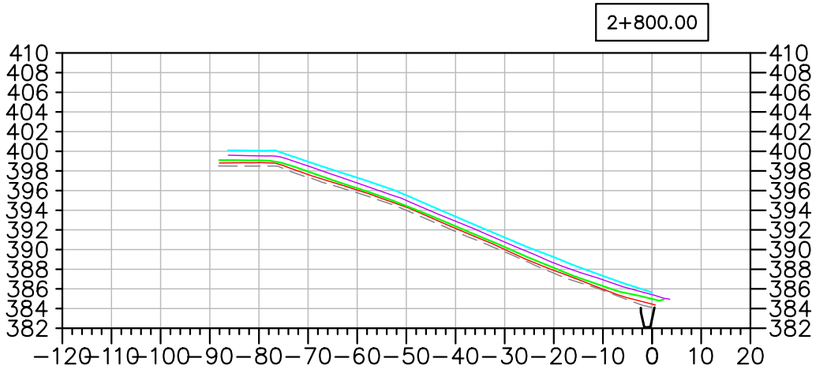

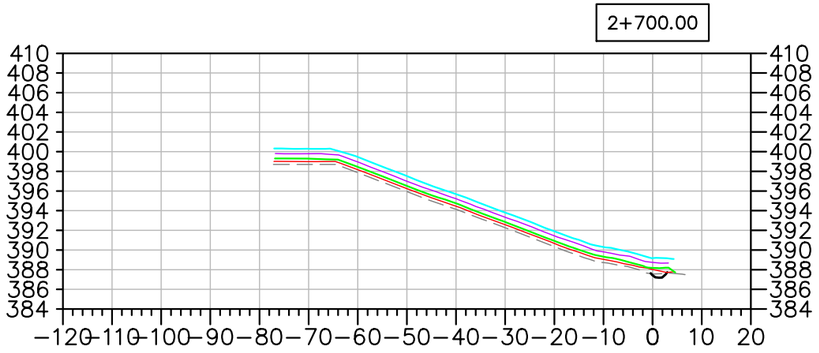

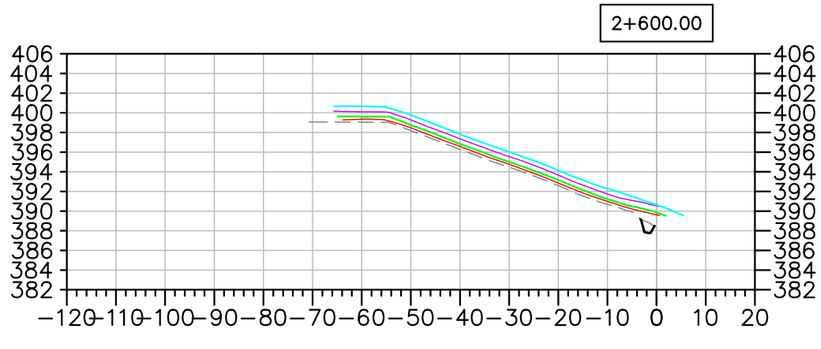

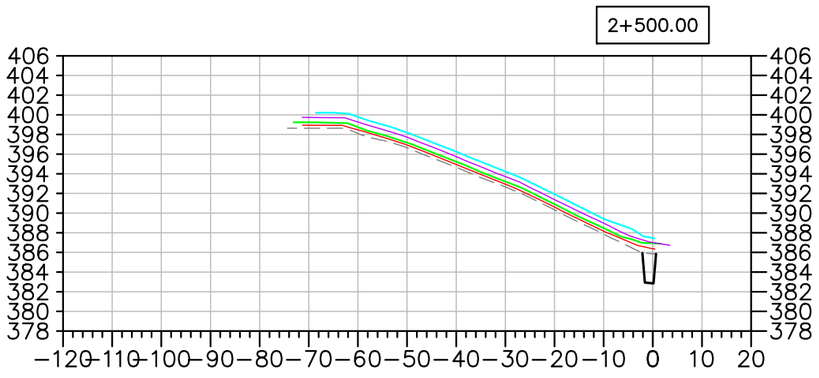

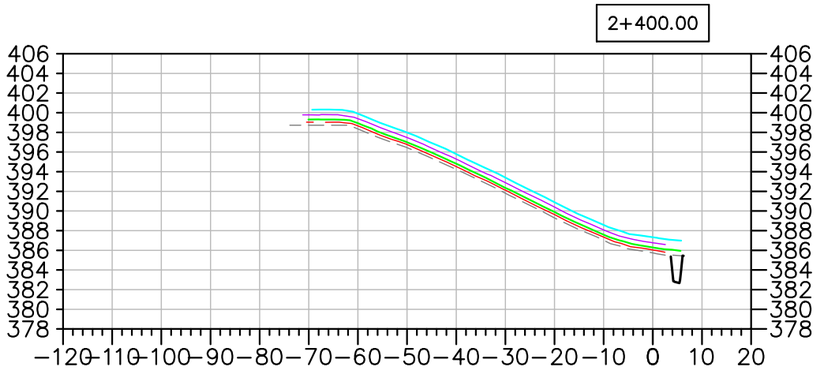

EMRS RECLAMATION – DAILY PROGRESS

(SEPTEMBER 21, 2021) SCALE: N.T.S.

TULLOCH ENGINEERING

DESIGNER

REVISIONS

DATE	REMARKS

LEGEND

- EXISTING ROCK STOCKPILE
- CCL LIFT #1
- CCL LIFT #2
- NCL LIFT #3
- NCL LIFT #4
- KEY TRENCH

Horizontal Datum:
North American Datum 1983 (NAD83)
6 Degree Universal Transverse Mercator (UTM) Grid Coordinates, Zone 15.
Vertical Datum:
Canadian Geodetic Vertical Datum, 1928 Adjustment, Geodetic Elevations

PROJECT TITLE
NEW GOLD INC
RAINY RIVER
PROJECT


DRAWING TITLE
2021 EMRS
RECLAMATION CROSS
SECTIONS


PURPOSE
DAILY PROGRESS


DATE	SEPTEMBER 21, 2021
DRAWN	JTS
CHECKED	
SCALE	NTS
ISSUED FOR TENDER	
ISSUED FOR CONSTRUCTION	


DWG. No.	PROJECT No.	PHASE No.
X-1	19-1138	115

SHEET SIZE – 11" X 17"

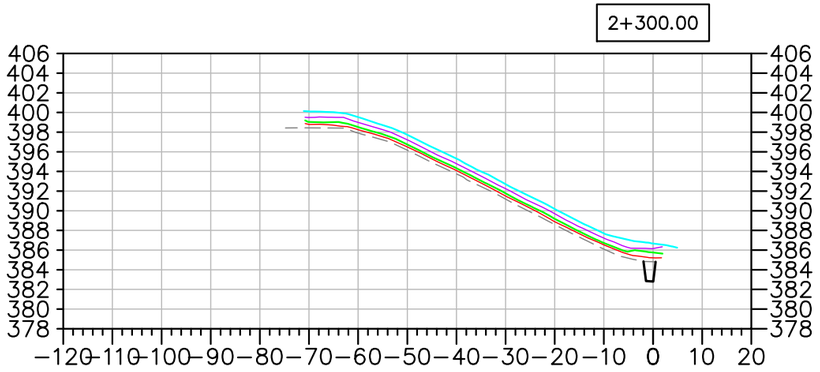

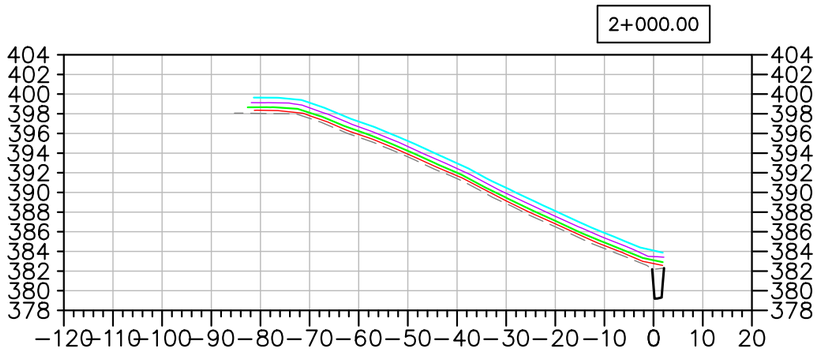

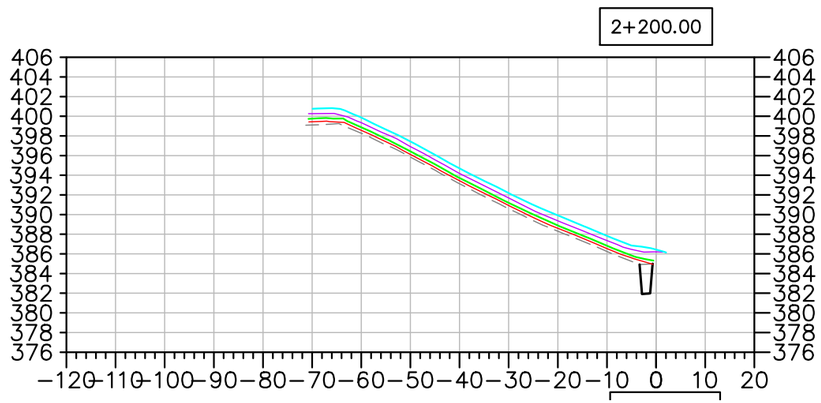

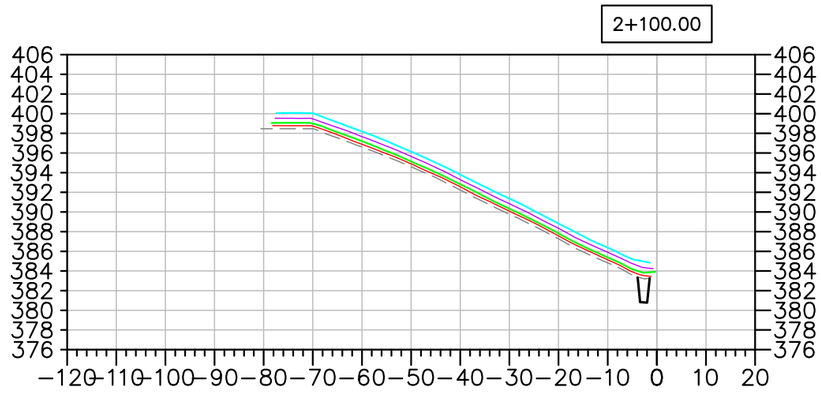

EMRS RECLAMATION – DAILY PROGRESS

(SEPTEMBER 21, 2021 SCALE: N.T.S.

TULLOCH ENGINEERING

DESIGNER

REVISIONS

	DATE	REMARKS

LEGEND

- EXISTING ROCK STOCKPILE
- CCL LIFT #1
- CCL LIFT #2
- NCL LIFT #3
- NCL LIFT #4
- KEY TRENCH

Horizontal Datum:
North American Datum 1983 (NAD83)
6 Degree Universal Transverse Mercator (UTM) Grid Coordinates, Zone 15.

Vertical Datum:
Canadian Geodetic Vertical Datum, 1928 Adjustment, Geodetic Elevations

PROJECT TITLE
NEW GOLD INC
RAINY RIVER PROJECT


DRAWING TITLE
2021 EMRS RECLAMATION CROSS SECTIONS


PURPOSE
DAILY PROGRESS


DATE	SEPTEMBER 21, 2021
DRAWN	JTS
CHECKED	
SCALE	NTS
ISSUED FOR TENDER	
ISSUED FOR CONSTRUCTION	


DWG. No.	PROJECT No.	PHASE No.
X-2	19-1138	115


SHEET SIZE – 11" X 17"

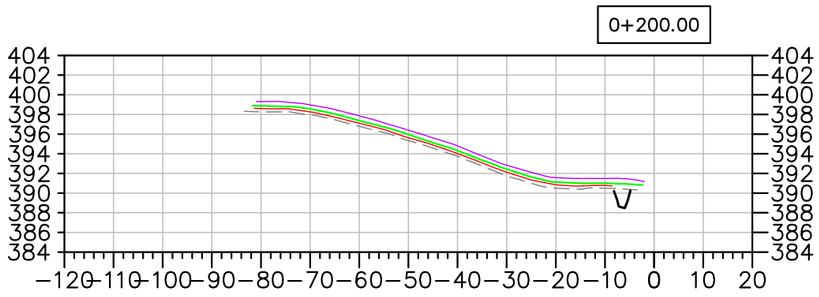


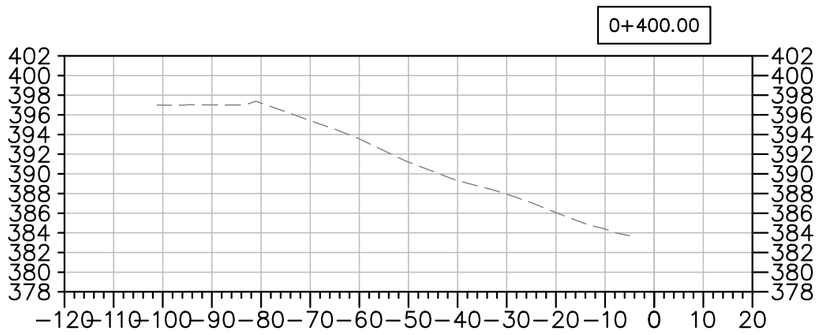

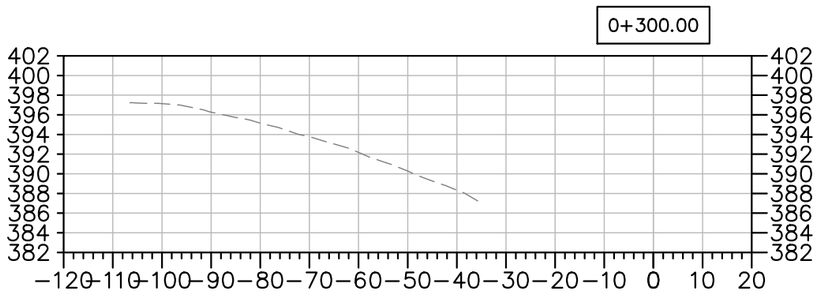

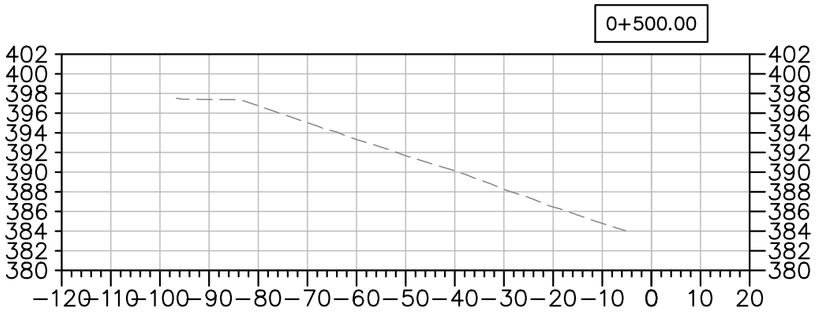

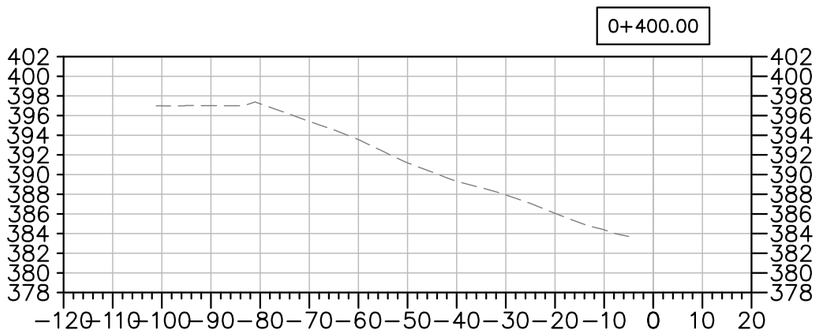

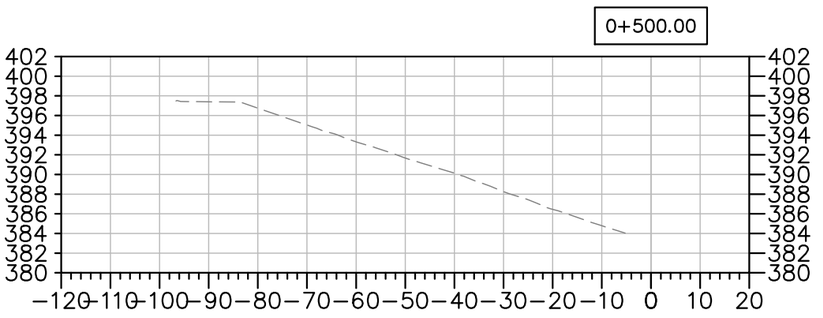

EMRS RECLAMATION – DAILY PROGRESS

(SEPTEMBER 21, 2021 SCALE: N.T.S.

TULLOCH ENGINEERING

DESIGNER

REVISIONS

DATE	REMARKS

LEGEND

- EXISTING ROCK STOCKPILE
- CCL LIFT #1
- CCL LIFT #2
- NCL LIFT #3
- NCL LIFT #4
- KEY TRENCH

Horizontal Datum:
North American Datum 1983 (NAD83)
6 Degree Universal Transverse Mercator (UTM) Grid Coordinates, Zone 15.
Vertical Datum:
Canadian Geodetic Vertical Datum, 1928 Adjustment, Geodetic Elevations

PROJECT TITLE
NEW GOLD INC
RAINY RIVER PROJECT

DRAWING TITLE
2021 EMRS RECLAMATION CROSS SECTIONS

PURPOSE
DAILY PROGRESS

DATE	SEPTEMBER 21, 2021
DRAWN	JTS
CHECKED	
SCALE	NTS
ISSUED FOR TENDER	
ISSUED FOR CONSTRUCTION	

DWG. No.	PROJECT No.	PHASE No.
X-3	19-1138	115

SHEET SIZE – 11" X 17"

EMRS RECLAMATION

KEY TRENCH EXCAVATION
EXCAVATED SEPTEMBER 22, 2021 = 0m^3
EXCAVATED TO DATE = 4,423m^3

CCL LIFT 1
PLACED SEPTEMBER 22, 2021 = 0m^3
PLACED TO DATE = 24,950m^3


CCL LIFT 2
PLACED SEPTEMBER 22, 2021 = 0m^3
PLACED TO DATE = 20,327m^3

NCL LIFT 3
PLACED SEPTEMBER 22, 2021 = 0m^3
PLACED TO DATE = 36,007m^3

NCL LIFT 4
PLACED SEPTEMBER 22, 2021 = 2,952m^3
PLACED TO DATE = 37,840m^3

AREA COMPLETED
CCL COMPLETED TO DATE = 7.765 ha
NCL COMPLETED TO DATE = 7.708 ha

Horizontal Datum:
North American Datum 1983 (NAD83)
6 Degree Universal Transverse Mercator (UTM) Grid Coordinates, Zone 15.
Vertical Datum:
Canadian Geodetic Vertical Datum, 1928 Adjustment, Geodetic Elevations

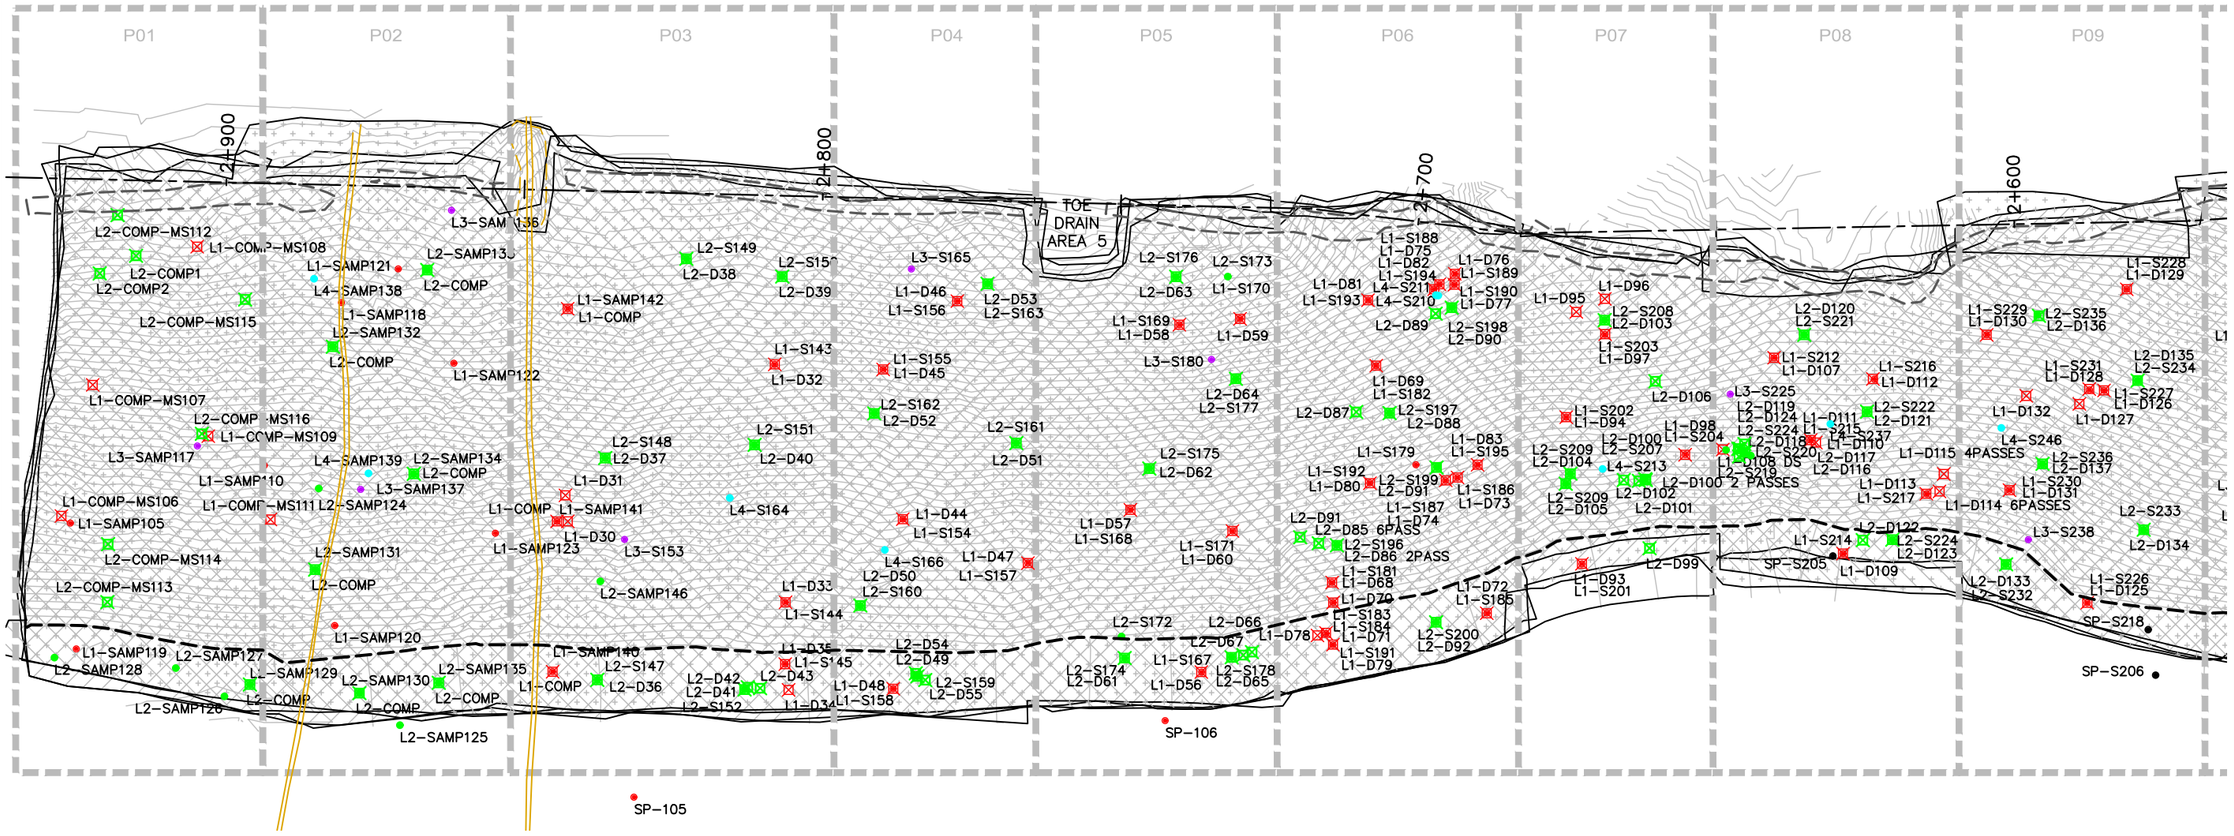

EMRS RECLAMATION – DAILY PROGRESS

(SEPTEMBER 22, 2021 SCALE: 1:1000

TULLOCH ENGINEERING

DESIGNER

REVISIONS

	DATE	REMARKS

LEGEND

- CCL LIFT #1
- CCL LIFT #2
- NCL LIFT #3
- NCL LIFT #4
- KEY TRENCH
- LIFT #1 COMP. TEST SAMPLE
- LIFT #2 COMP. TEST SAMPLE
- LIFT #3 COMP. TEST SAMPLE
- LIFT #4 COMP. TEST SAMPLE
- VWP WIRE
- VWP WIRE BURRITO
- PLACED TODAY
- CCL LIFT 2 PLACED TODAY

PROJECT TITLE
NEW GOLD INC
RAINY RIVER
PROJECT


DRAWING TITLE
2021 EMRS
RECLAMATION

PURPOSE
DAILY PROGRESS

DATE	SEPTEMBER 22, 202
DRAWN	JTS
CHECKED	
SCALE	NTS
ISSUED FOR TENDER	
ISSUED FOR CONSTRUCTION	

DWG. No.	PROJECT No.	PHASE No.
D-1	19-1138	115

SHEET SIZE - 11" X 17"

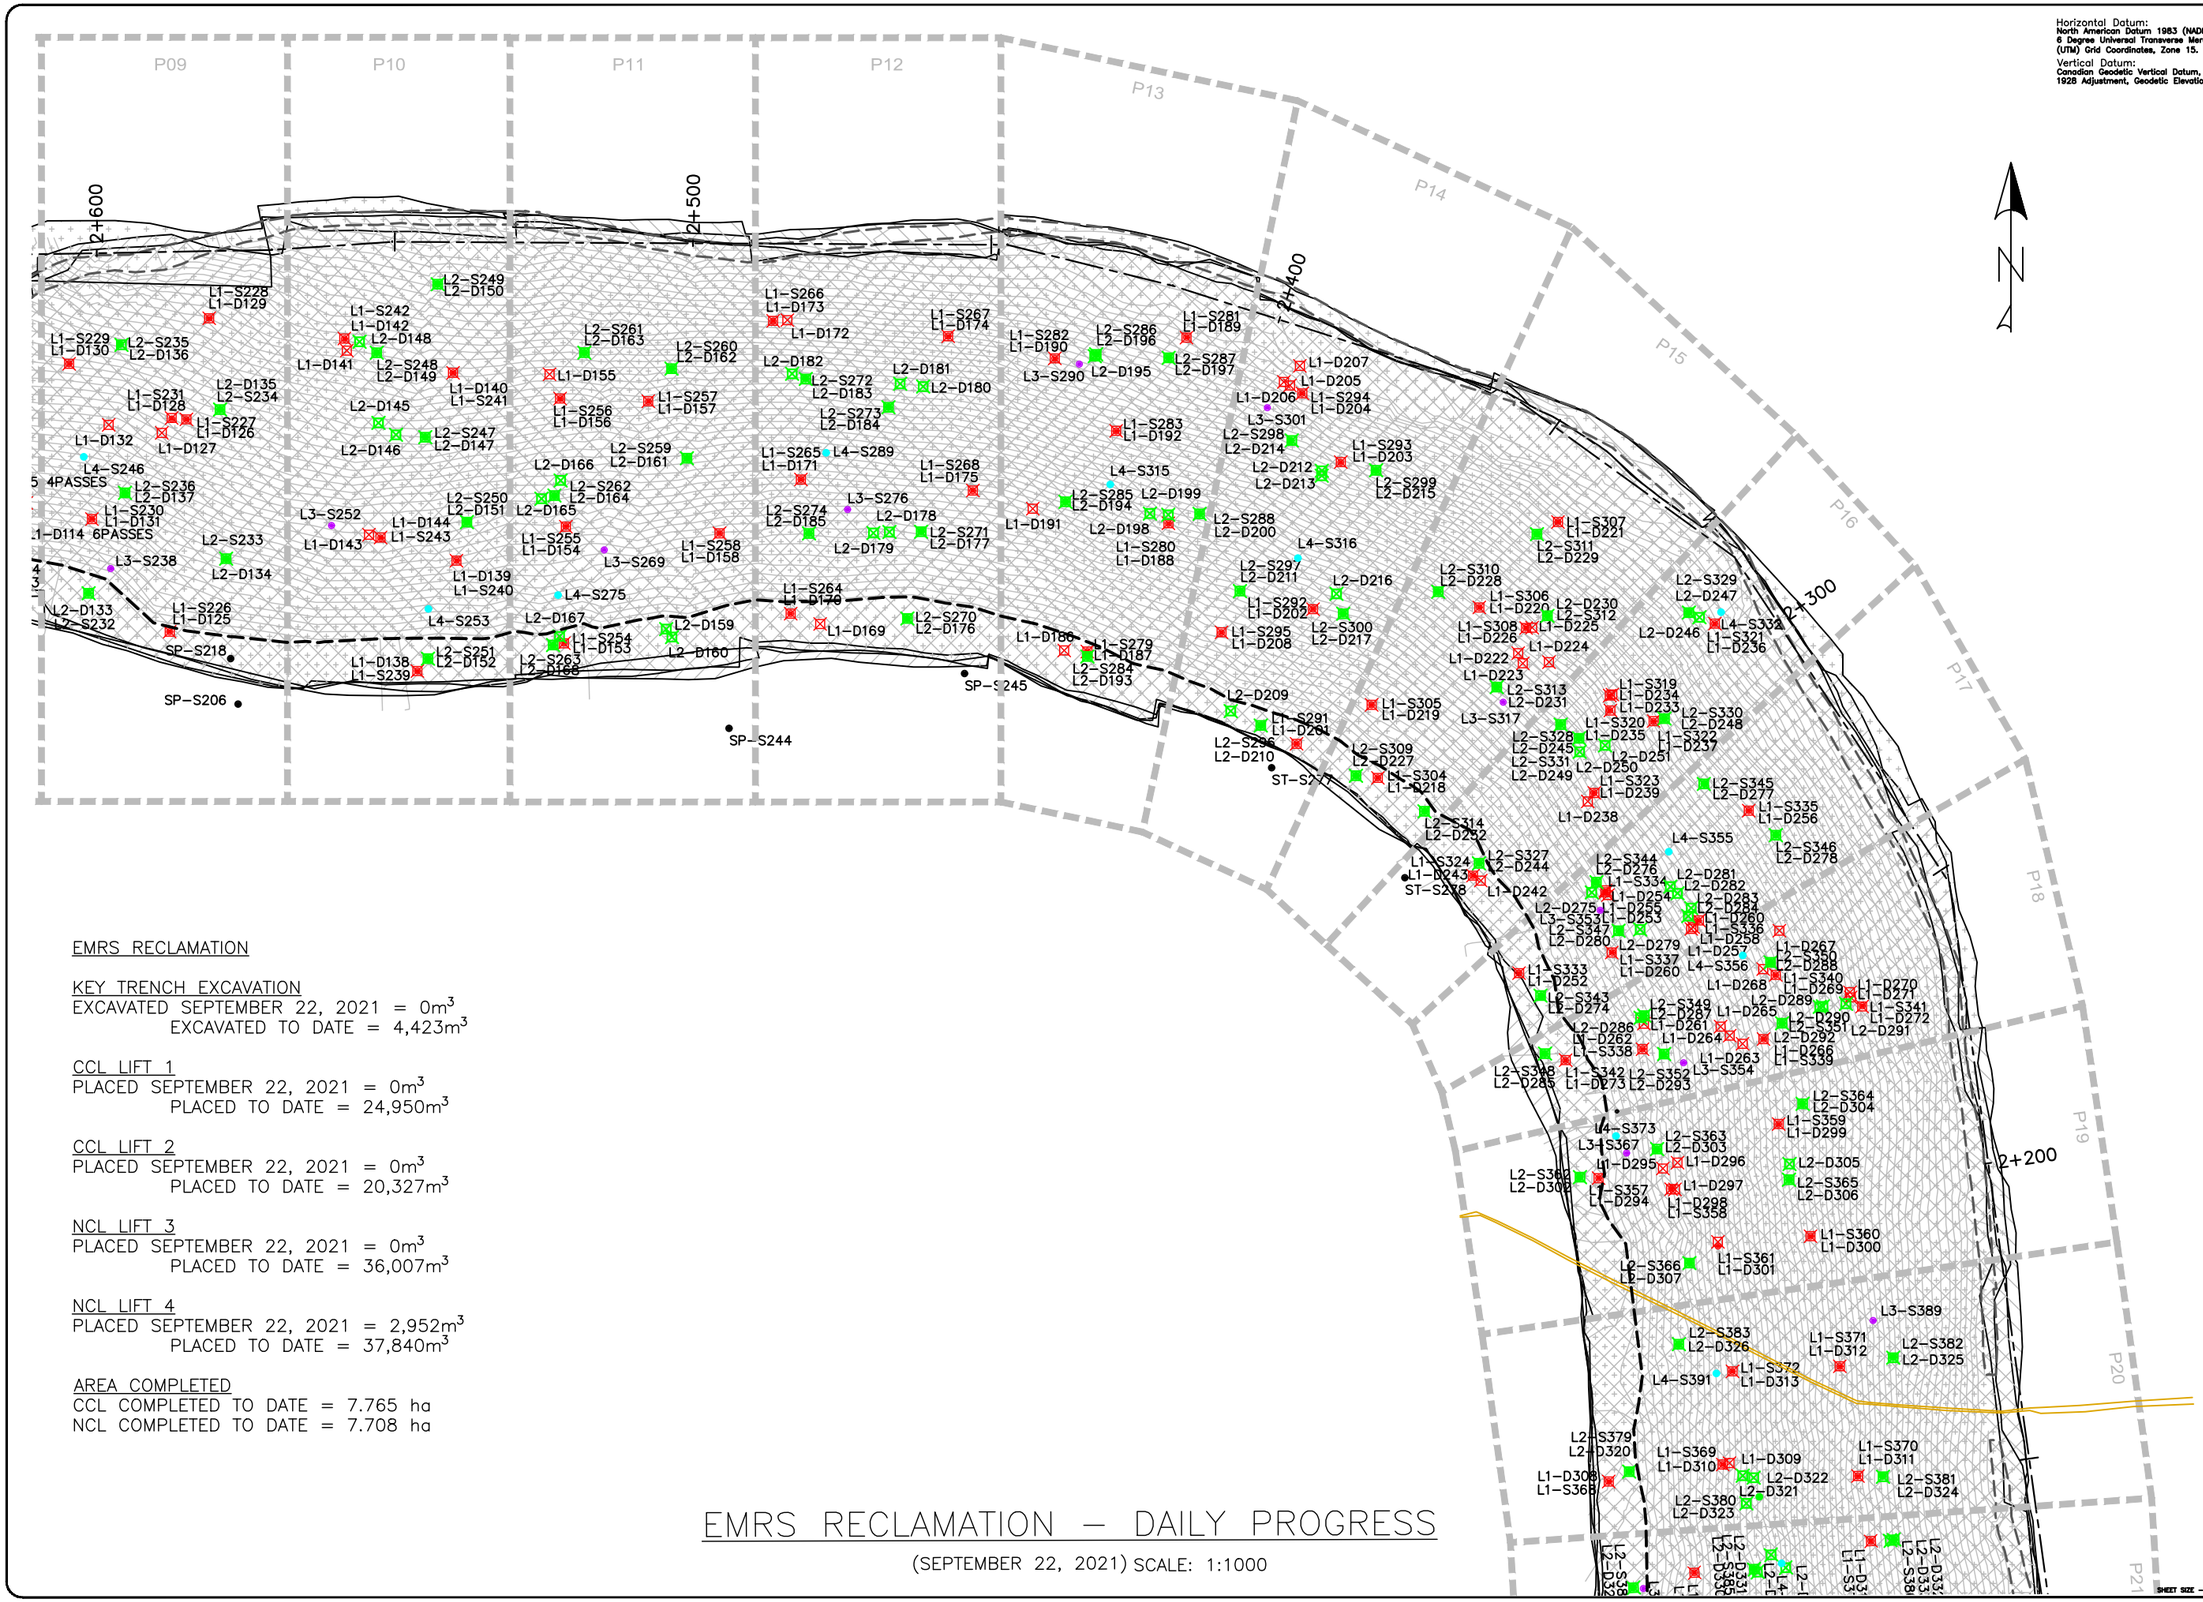

Horizontal Datum:
North American Datum 1983 (NAD83)
6 Degree Universal Transverse Mercator (UTM) Grid Coordinates, Zone 15.

Vertical Datum:
Canadian Geodetic Vertical Datum, 1928 Adjustment, Geodetic Elevations

EMRS RECLAMATION

KEY TRENCH EXCAVATION
EXCAVATED SEPTEMBER 22, 2021 = 0m³
EXCAVATED TO DATE = 4,423m³

CCL LIFT 1
PLACED SEPTEMBER 22, 2021 = 0m³
PLACED TO DATE = 24,950m³

CCL LIFT 2
PLACED SEPTEMBER 22, 2021 = 0m³
PLACED TO DATE = 20,327m³

NCL LIFT 3
PLACED SEPTEMBER 22, 2021 = 0m³
PLACED TO DATE = 36,007m³

NCL LIFT 4
PLACED SEPTEMBER 22, 2021 = 2,952m³
PLACED TO DATE = 37,840m³

AREA COMPLETED
CCL COMPLETED TO DATE = 7.765 ha
NCL COMPLETED TO DATE = 7.708 ha

EMRS RECLAMATION – DAILY PROGRESS

(SEPTEMBER 22, 2021) SCALE: 1:1000

TULLOCH ENGINEERING

DESIGNER

REVISIONS

DATE	REMARKS

LEGEND

- CCL LIFT #1
- CCL LIFT #2
- NCL LIFT #3
- NCL LIFT #4
- KEY TRENCH
- LIFT #1 COMP. TEST
- LIFT #1 SAMPLE
- LIFT #2 COMP. TEST
- LIFT #2 SAMPLE
- LIFT #3 COMP. TEST
- LIFT #3 SAMPLE
- LIFT #4 COMP. TEST
- LIFT #4 SAMPLE
- VWP WIRE
- VWP WIRE BURRITO
- PLACED TODAY
- CCL LIFT 2 PLACED TODAY

PROJECT TITLE
NEW GOLD INC
RAINY RIVER
PROJECT


DRAWING TITLE
2021 EMRS
RECLAMATION

PURPOSE
DAILY PROGRESS

DATE	SEPTEMBER 22, 2021
DRAWN	JTS
CHECKED	
SCALE	NTS
ISSUED FOR TENDER	
ISSUED FOR CONSTRUCTION	

DWG. No.	PROJECT No.	PHASE No.
D-2	19-1138	115

SHEET SIZE - 11" X 17"

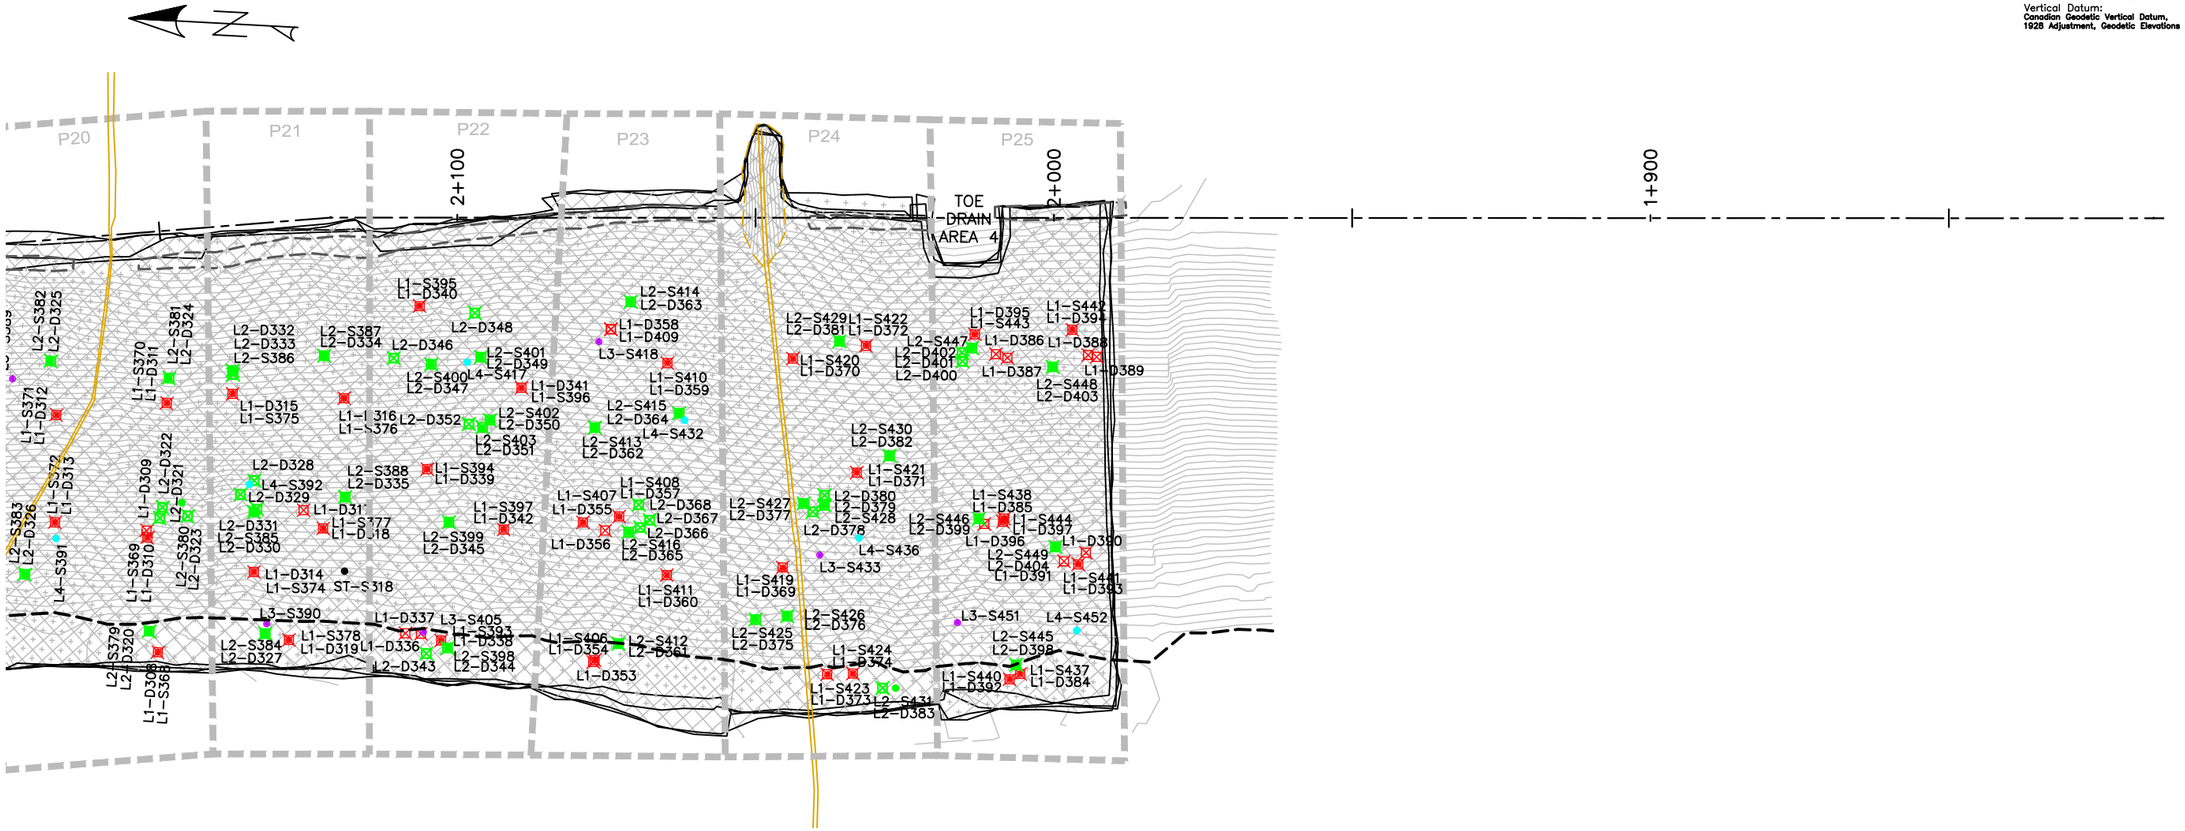

EMRS RECLAMATION

KEY TRENCH EXCAVATION
EXCAVATED SEPTEMBER 22, 2021 = 0m^3
EXCAVATED TO DATE = 4,423m^3

CCL LIFT 1
PLACED SEPTEMBER 22, 2021 = 0m^3
PLACED TO DATE = 24,950m^3

CCL LIFT 2
PLACED SEPTEMBER 22, 2021 = 0m^3
PLACED TO DATE = 20,327m^3

NCL LIFT 3
PLACED SEPTEMBER 22, 2021 = 0m^3
PLACED TO DATE = 36,007m^3

NCL LIFT 4
PLACED SEPTEMBER 22, 2021 = 2,952m^3
PLACED TO DATE = 37,840m^3

AREA COMPLETED
CCL COMPLETED TO DATE = 7.765 ha
NCL COMPLETED TO DATE = 7.708 ha

EMRS RECLAMATION – DAILY PROGRESS

(SEPTEMBER 22, 2021 SCALE: 1:1000

Horizontal Datum:
North American Datum 1983 (NAD83)
6 Degree Universal Transverse Mercator (UTM) Grid Coordinates, Zone 15.
Vertical Datum:
Canadian Geodetic Vertical Datum, 1928 Adjustment, Geodetic Elevations

TULLOCH ENGINEERING

DESIGNER

REVISIONS

DATE	REMARKS

LEGEND

- CCL LIFT #1
- CCL LIFT #2
- NCL LIFT #3
- NCL LIFT #4
- KEY TRENCH
- LIFT #1 COMP. TEST SAMPLE
- LIFT #2 COMP. TEST SAMPLE
- LIFT #3 COMP. TEST SAMPLE
- LIFT #4 COMP. TEST SAMPLE
- VWP WIRE
- VWP WIRE BURRITO
- PLACED TODAY
- CCL LIFT 2 PLACED TODAY

PROJECT TITLE
NEW GOLD INC
RAINY RIVER
PROJECT

DRAWING TITLE
2021 EMRS
RECLAMATION

PURPOSE
DAILY PROGRESS

DATE	SEPTEMBER 22, 202
DRAWN	JTS
CHECKED	
SCALE	NTS
ISSUED FOR TENDER	
ISSUED FOR CONSTRUCTION	

DWG. No.	PROJECT No.	PHASE No.
D-3	19-1138	115

SHEET SIZE - 11" X 17"



Horizontal Datum:
North American Datum 1983 (NAD83)
6 Degree Universal Transverse Mercator (UTM) Grid Coordinates, Zone 15.

Vertical Datum:
Canadian Geodetic Vertical Datum, 1928 Adjustment, Geodetic Elevations

EMRS RECLAMATION

KEY TRENCH EXCAVATION
EXCAVATED SEPTEMBER 22, 2021 = 0m^3
EXCAVATED TO DATE = 4,423m^3

CCL LIFT 1
PLACED SEPTEMBER 22, 2021 = 0m^3
PLACED TO DATE = 24,950m^3

CCL LIFT 2
PLACED SEPTEMBER 22, 2021 = 0m^3
PLACED TO DATE = 20,327m^3

NCL LIFT 3
PLACED SEPTEMBER 22, 2021 = 0m^3
PLACED TO DATE = 36,007m^3

NCL LIFT 4
PLACED SEPTEMBER 22, 2021 = 2,952m^3
PLACED TO DATE = 37,840m^3

AREA COMPLETED
CCL COMPLETED TO DATE = 7.765 ha
NCL COMPLETED TO DATE = 7.708 ha

EMRS RECLAMATION – DAILY PROGRESS

(SEPTEMBER 22, 2021) SCALE: 1:1000

TULLOCH ENGINEERING

DESIGNER

REVISIONS

DATE	REMARKS

LEGEND

- CCL LIFT #1
- CCL LIFT #2
- NCL LIFT #3
- NCL LIFT #4
- KEY TRENCH
- LIFT #1 COMP. TEST SAMPLE
- LIFT #2 COMP. TEST SAMPLE
- LIFT #3 COMP. TEST SAMPLE
- LIFT #4 COMP. TEST SAMPLE
- VWP WIRE
- VWP WIRE BURRITO
- PLACED TODAY
- CCL LIFT 2 PLACED TODAY

PROJECT TITLE
NEW GOLD INC
RAINY RIVER
PROJECT


DRAWING TITLE
2021 EMRS
RECLAMATION


PURPOSE
DAILY PROGRESS


DATE	SEPTEMBER 22, 2021
DRAWN	JTS
CHECKED	
SCALE	NTS
ISSUED FOR TENDER	
ISSUED FOR CONSTRUCTION	


DWG. No.	PROJECT No.	PHASE No.
D–4	19–1138	115


SHEET SIZE – 11" X 17"

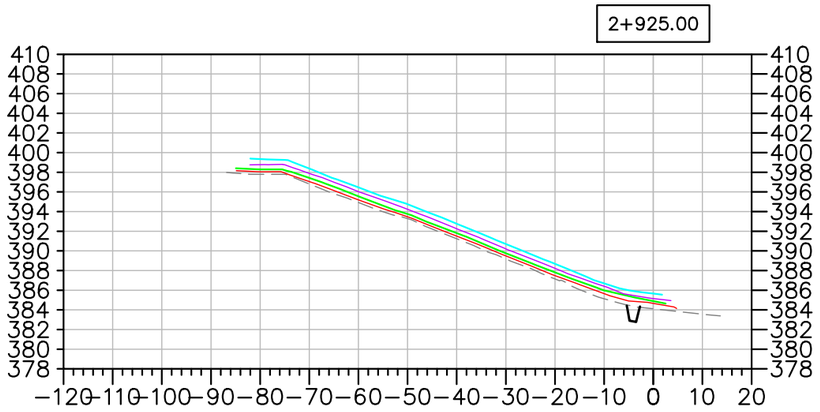


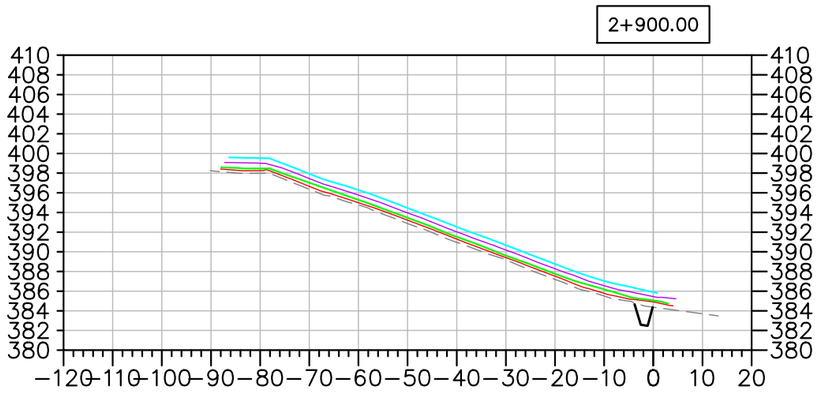


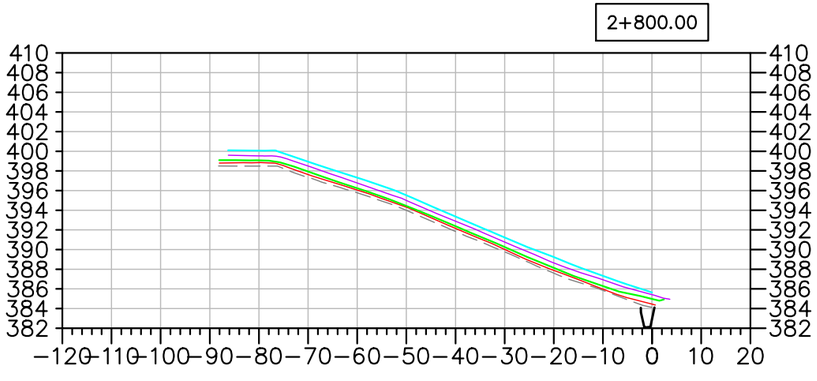

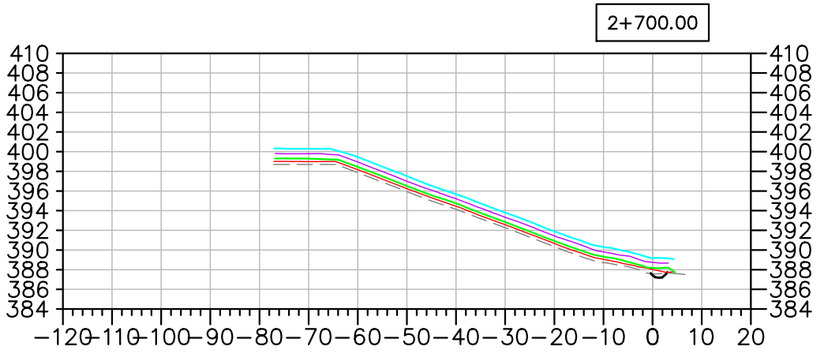

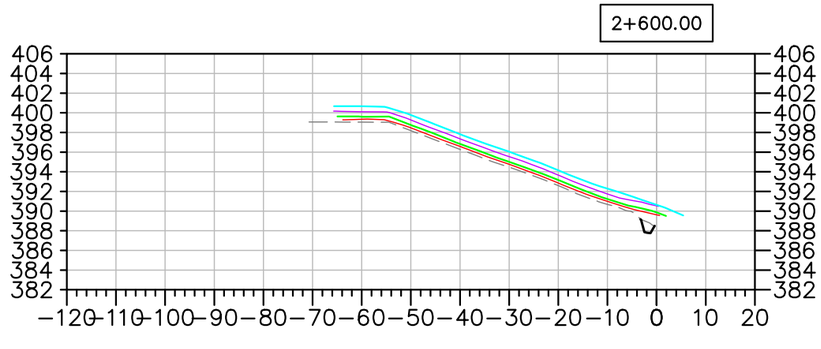

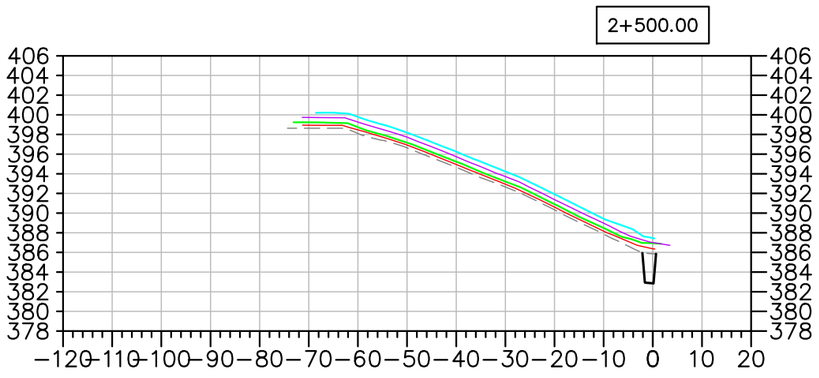

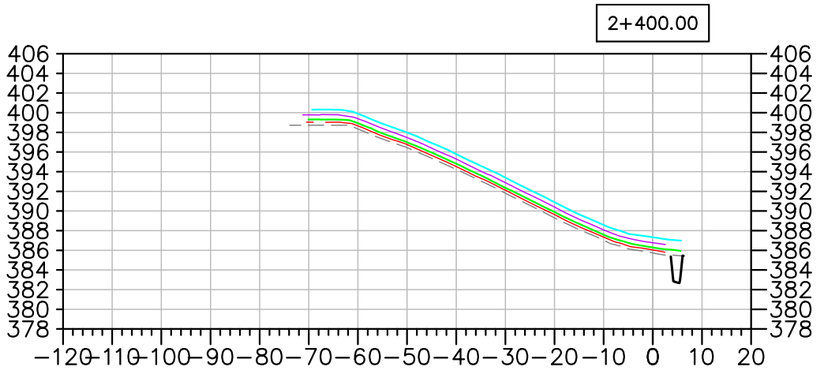

EMRS RECLAMATION – DAILY PROGRESS

(SEPTEMBER 22, 2021) SCALE: N.T.S.

TULLOCH ENGINEERING

DESIGNER

REVISIONS

DATE	REMARKS

LEGEND

- EXISTING ROCK STOCKPILE
- CCL LIFT #1
- CCL LIFT #2
- NCL LIFT #3
- NCL LIFT #4
- KEY TRENCH

Horizontal Datum:
North American Datum 1983 (NAD83)
6 Degree Universal Transverse Mercator (UTM) Grid Coordinates, Zone 15.
Vertical Datum:
Canadian Geodetic Vertical Datum, 1928 Adjustment, Geodetic Elevations

PROJECT TITLE
NEW GOLD INC
RAINY RIVER
PROJECT


DRAWING TITLE
2021 EMRS
RECLAMATION CROSS
SECTIONS


PURPOSE
DAILY PROGRESS


DATE	SEPTEMBER 22, 2021
DRAWN	JTS
CHECKED	
SCALE	NTS
ISSUED FOR TENDER	
ISSUED FOR CONSTRUCTION	


DWG. No.	PROJECT No.	PHASE No.
X–1	19–1138	115

SHEET SIZE – 11" X 17"

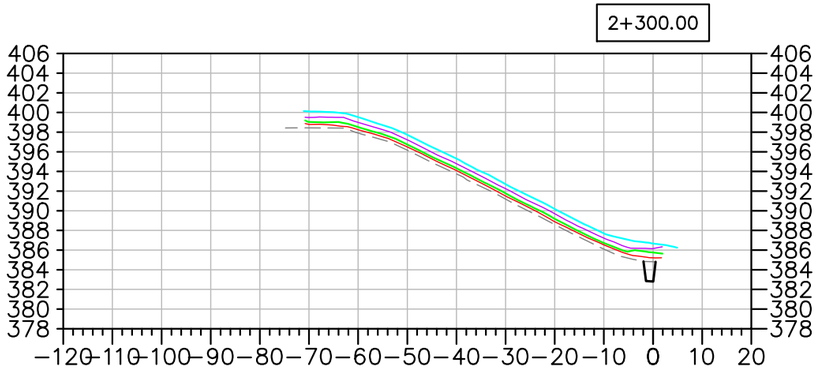

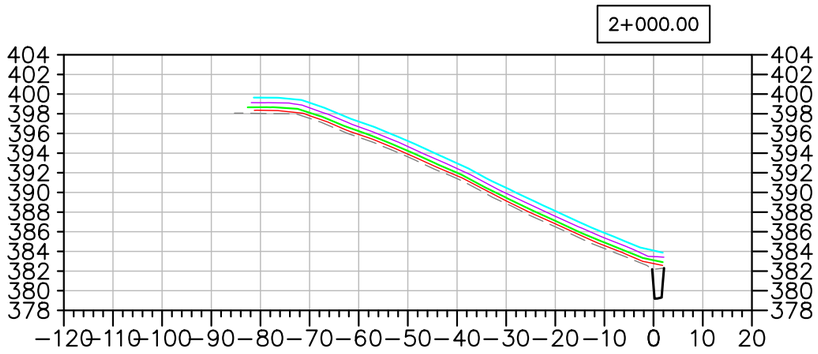

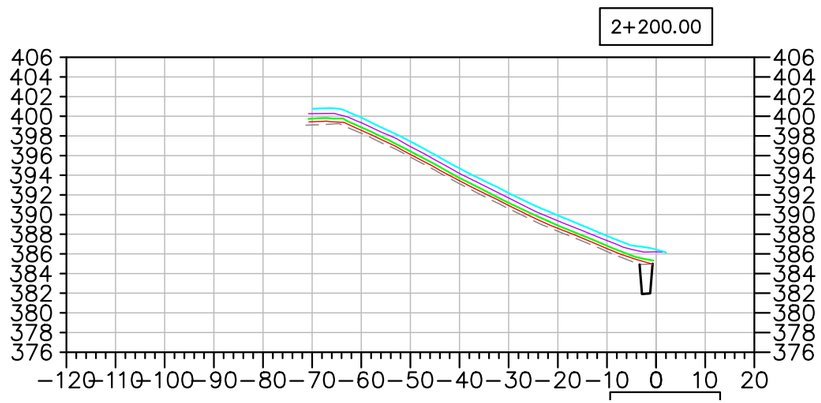

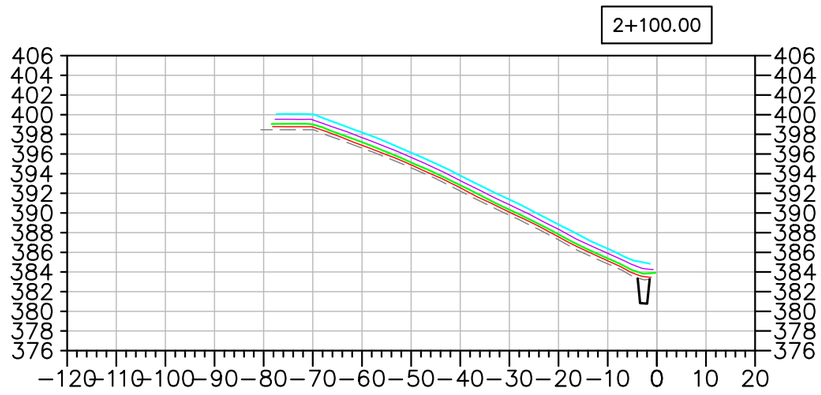

EMRS RECLAMATION – DAILY PROGRESS

(SEPTEMBER 22, 2021 SCALE: N.T.S.

TULLOCH ENGINEERING

DESIGNER

REVISIONS

	DATE	REMARKS

LEGEND

- EXISTING ROCK STOCKPILE
- CCL LIFT #1
- CCL LIFT #2
- NCL LIFT #3
- NCL LIFT #4
- KEY TRENCH

Horizontal Datum:
North American Datum 1983 (NAD83)
6 Degree Universal Transverse Mercator (UTM) Grid Coordinates, Zone 15.

Vertical Datum:
Canadian Geodetic Vertical Datum, 1928 Adjustment, Geodetic Elevations

PROJECT TITLE
NEW GOLD INC
RAINY RIVER
PROJECT


DRAWING TITLE
2021 EMRS
RECLAMATION CROSS
SECTIONS


PURPOSE
DAILY PROGRESS


DATE	SEPTEMBER 22, 2021
DRAWN	JTS
CHECKED	
SCALE	NTS
ISSUED FOR TENDER	
ISSUED FOR CONSTRUCTION	


DWG. No.	PROJECT No.	PHASE No.
X-2	19-1138	115


SHEET SIZE – 11" X 17"

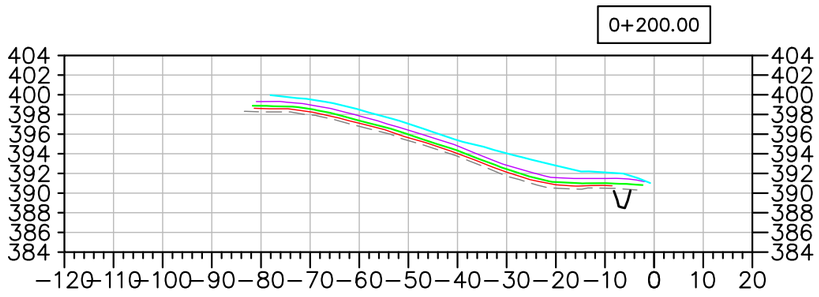


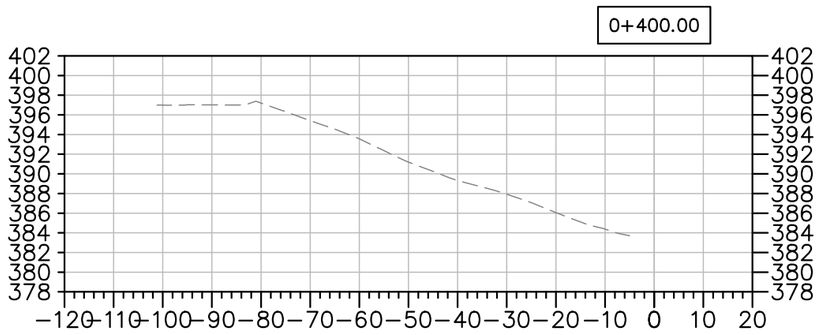

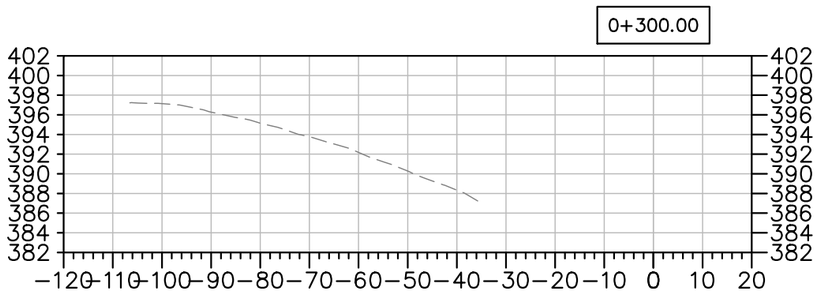

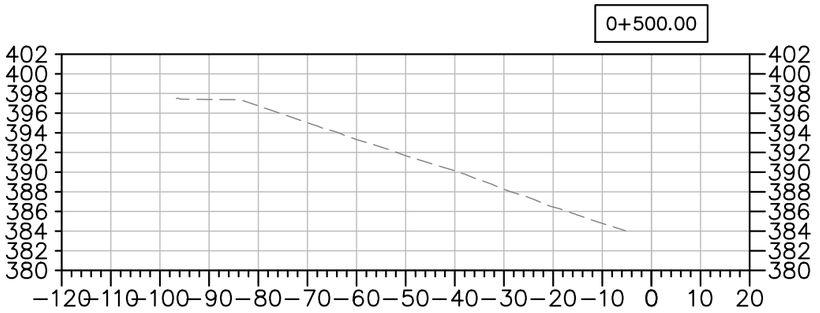

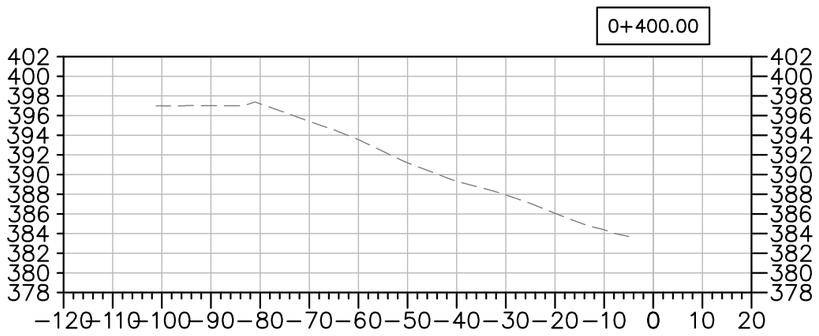

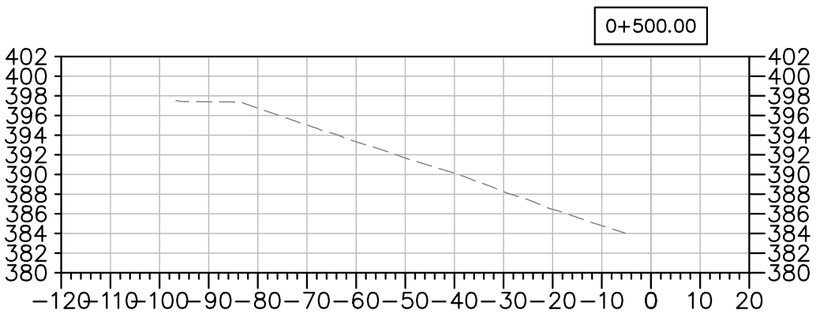

EMRS RECLAMATION – DAILY PROGRESS

(SEPTEMBER 22, 2021 SCALE: N.T.S.

TULLOCH ENGINEERING

DESIGNER

REVISIONS

DATE	REMARKS

LEGEND

- EXISTING ROCK STOCKPILE
- CCL LIFT #1
- CCL LIFT #2
- NCL LIFT #3
- NCL LIFT #4
- KEY TRENCH

Horizontal Datum: North American Datum 1983 (NAD83) 6 Degree Universal Transverse Mercator (UTM) Grid Coordinates, Zone 15.

Vertical Datum: Canadian Geodetic Vertical Datum, 1928 Adjustment, Geodetic Elevations

PROJECT TITLE
NEW GOLD INC
RAINY RIVER
PROJECT

DRAWING TITLE
2021 EMRS
RECLAMATION CROSS
SECTIONS

PURPOSE
DAILY PROGRESS

DATE	SEPTEMBER 22, 2021
DRAWN	JTS
CHECKED	
SCALE	NTS
ISSUED FOR TENDER	
ISSUED FOR CONSTRUCTION	

DWG. No.	PROJECT No.	PHASE No.
X-3	19-1138	115

SHEET SIZE – 11" X 17"

EMRS RECLAMATION

KEY TRENCH EXCAVATION
EXCAVATED SEPTEMBER 23, 2021 = 0m^3
EXCAVATED TO DATE = 4,423m^3

CCL LIFT 1
PLACED SEPTEMBER 23, 2021 = 0m^3
PLACED TO DATE = 24,950m^3


CCL LIFT 2
PLACED SEPTEMBER 23, 2021 = 1,138m^3
PLACED TO DATE = 21,465m^3

NCL LIFT 3
PLACED SEPTEMBER 23, 2021 = 0m^3
PLACED TO DATE = 36,007m^3

NCL LIFT 4
PLACED SEPTEMBER 23, 2021 = 0m^3
PLACED TO DATE = 37,840m^3

AREA COMPLETED
CCL COMPLETED TO DATE = 8.204 ha
NCL COMPLETED TO DATE = 7.708 ha

Horizontal Datum:
North American Datum 1983 (NAD83)
6 Degree Universal Transverse Mercator (UTM) Grid Coordinates, Zone 15.
Vertical Datum:
Canadian Geodetic Vertical Datum, 1928 Adjustment, Geodetic Elevations

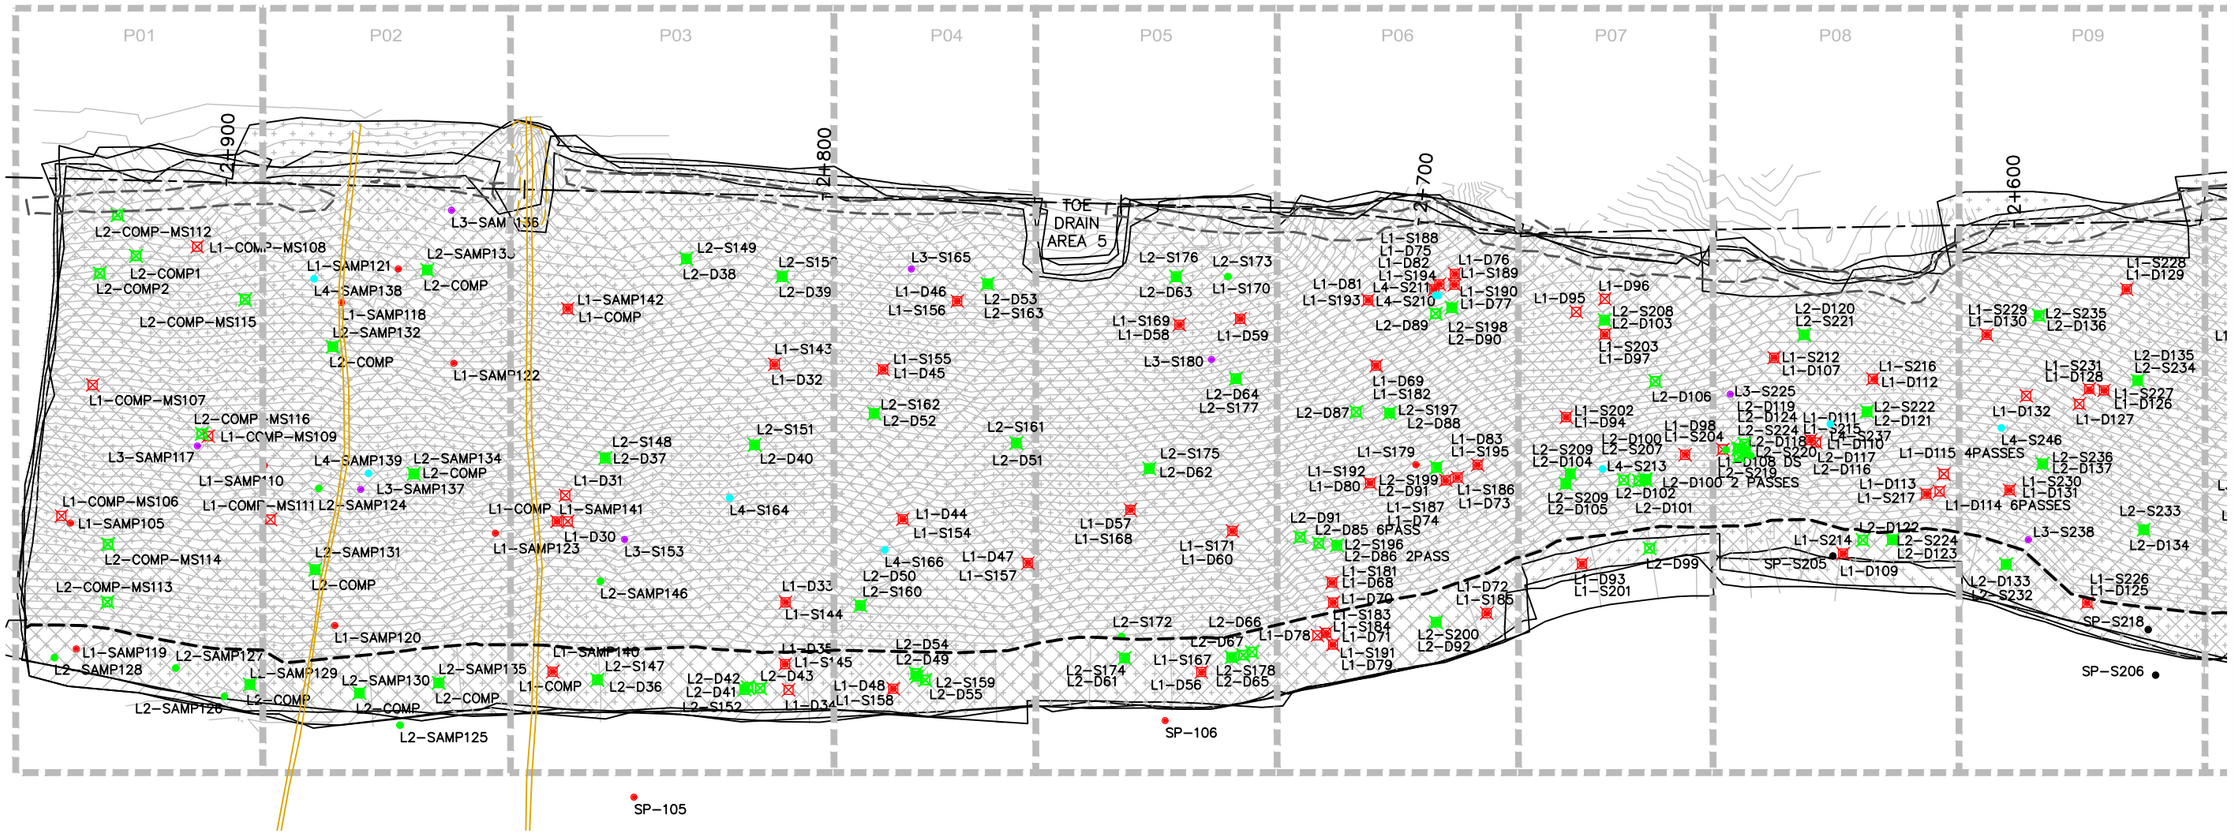

EMRS RECLAMATION – DAILY PROGRESS

(SEPTEMBER 23, 2021 SCALE: 1:1000

SHEET SIZE – 11" X 17"

TULLOCH ENGINEERING

DESIGNER

REVISIONS

	DATE	REMARKS

LEGEND

- CCL LIFT #1
- CCL LIFT #2
- NCL LIFT #3
- NCL LIFT #4
- KEY TRENCH
- LIFT #1 COMP. TEST SAMPLE
- LIFT #2 COMP. TEST SAMPLE
- LIFT #3 COMP. TEST SAMPLE
- LIFT #4 COMP. TEST SAMPLE
- VWP WIRE
- VWP WIRE BURRITO
- PLACED TODAY
- CCL LIFT 2 PLACED TODAY


PROJECT TITLE
NEW GOLD INC
RAINY RIVER
PROJECT

DRAWING TITLE
2021 EMRS
RECLAMATION

PURPOSE
DAILY PROGRESS

DATE	SEPTEMBER 23, 202
DRAWN	JTS
CHECKED	
SCALE	NTS
ISSUED FOR TENDER	
ISSUED FOR CONSTRUCTION	

DWG. No.	PROJECT No.	PHASE No.
D-1	19-1138	115

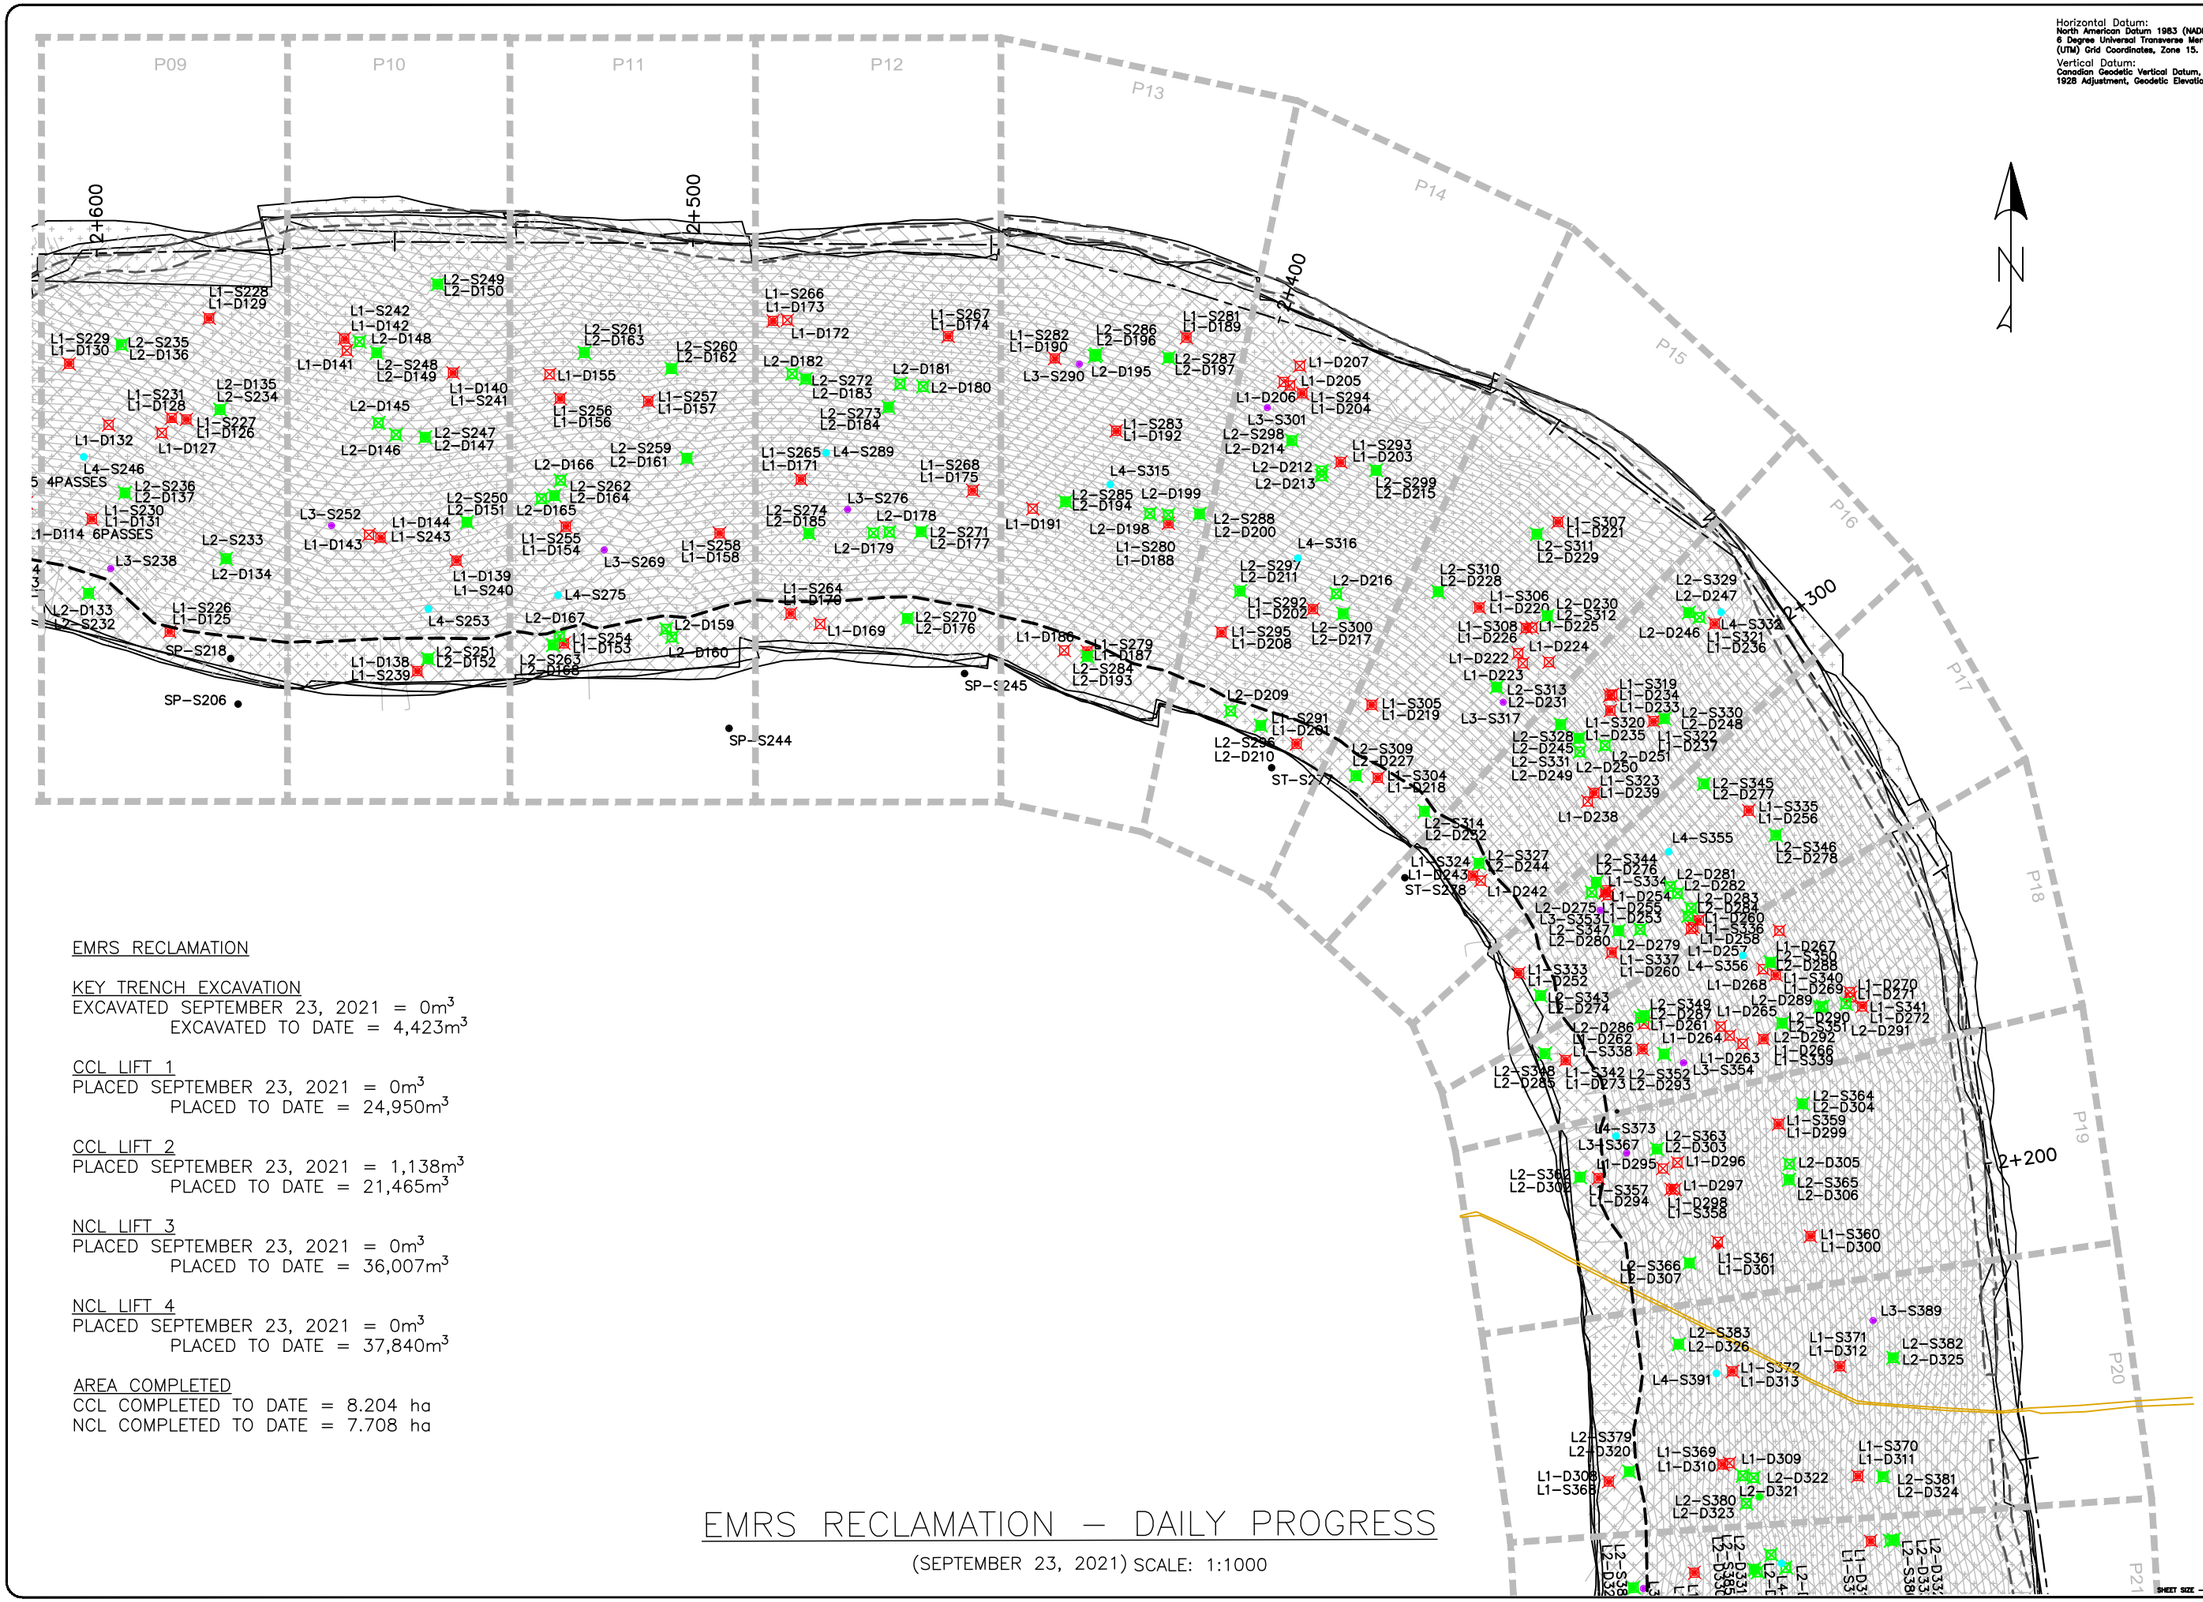

Horizontal Datum:
North American Datum 1983 (NAD83)
6 Degree Universal Transverse Mercator (UTM) Grid Coordinates, Zone 15.

Vertical Datum:
Canadian Geodetic Vertical Datum, 1928 Adjustment, Geodetic Elevations

EMRS RECLAMATION

KEY TRENCH EXCAVATION
EXCAVATED SEPTEMBER 23, 2021 = 0m³
EXCAVATED TO DATE = 4,423m³

CCL LIFT 1
PLACED SEPTEMBER 23, 2021 = 0m³
PLACED TO DATE = 24,950m³

CCL LIFT 2
PLACED SEPTEMBER 23, 2021 = 1,138m³
PLACED TO DATE = 21,465m³

NCL LIFT 3
PLACED SEPTEMBER 23, 2021 = 0m³
PLACED TO DATE = 36,007m³

NCL LIFT 4
PLACED SEPTEMBER 23, 2021 = 0m³
PLACED TO DATE = 37,840m³

AREA COMPLETED
CCL COMPLETED TO DATE = 8.204 ha
NCL COMPLETED TO DATE = 7.708 ha

EMRS RECLAMATION – DAILY PROGRESS

(SEPTEMBER 23, 2021) SCALE: 1:1000

TULLOCH ENGINEERING

DESIGNER

REVISIONS

DATE	REMARKS

LEGEND

- CCL LIFT #1
- CCL LIFT #2
- NCL LIFT #3
- NCL LIFT #4
- KEY TRENCH
- LIFT #1 COMP. TEST SAMPLE
- LIFT #2 COMP. TEST SAMPLE
- LIFT #3 COMP. TEST SAMPLE
- LIFT #4 COMP. TEST SAMPLE
- VWP WIRE
- VWP WIRE BURRITO
- PLACED TODAY
- CCL LIFT 2 PLACED TODAY

PROJECT TITLE
NEW GOLD INC
RAINY RIVER
PROJECT


DRAWING TITLE
2021 EMRS
RECLAMATION

PURPOSE
DAILY PROGRESS

DATE	SEPTEMBER 23, 2021
DRAWN	JTS
CHECKED	
SCALE	NTS
ISSUED FOR TENDER	
ISSUED FOR CONSTRUCTION	

DWG. No.	PROJECT No.	PHASE No.
D-2	19-1138	115

SHEET SIZE - 11" X 17"

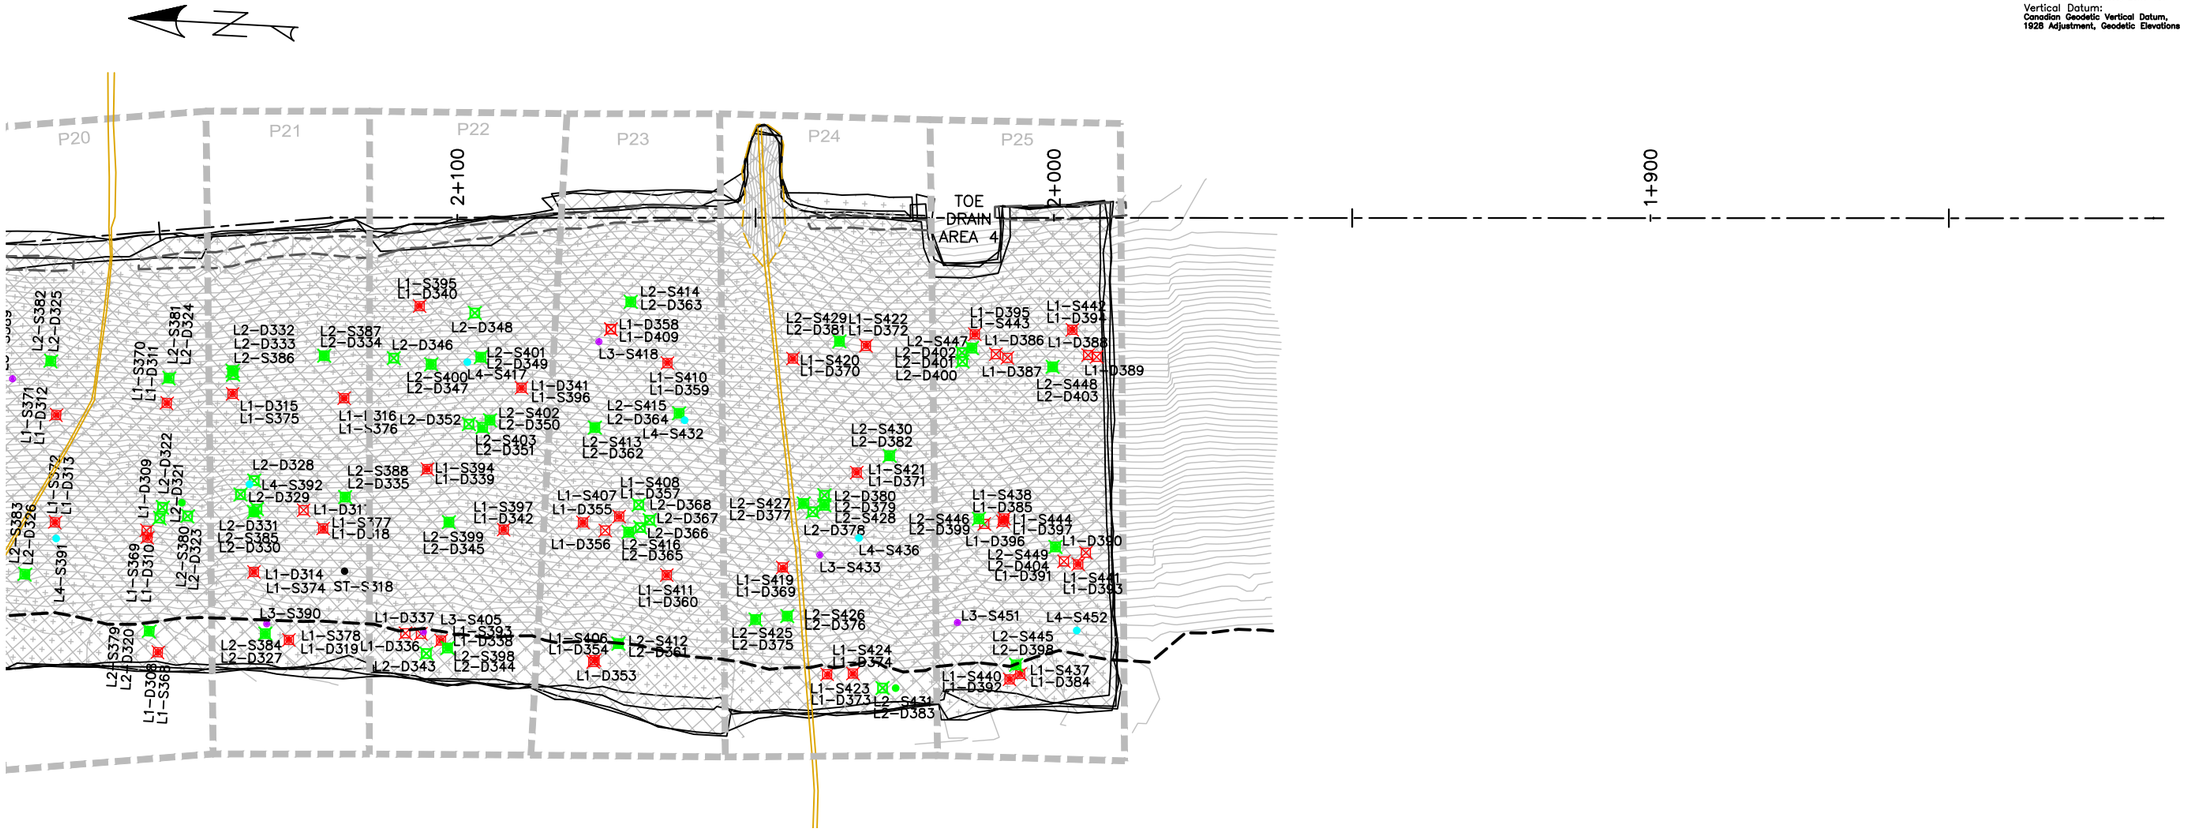

EMRS RECLAMATION

KEY TRENCH EXCAVATION
EXCAVATED SEPTEMBER 23, 2021 = 0m^3
EXCAVATED TO DATE = 4,423m^3

CCL LIFT 1
PLACED SEPTEMBER 23, 2021 = 0m^3
PLACED TO DATE = 24,950m^3

CCL LIFT 2
PLACED SEPTEMBER 23, 2021 = 1,138m^3
PLACED TO DATE = 21,465m^3

NCL LIFT 3
PLACED SEPTEMBER 23, 2021 = 0m^3
PLACED TO DATE = 36,007m^3

NCL LIFT 4
PLACED SEPTEMBER 23, 2021 = 0m^3
PLACED TO DATE = 37,840m^3

AREA COMPLETED
CCL COMPLETED TO DATE = 8.204 ha
NCL COMPLETED TO DATE = 7.708 ha

EMRS RECLAMATION – DAILY PROGRESS

(SEPTEMBER 23, 2021 SCALE: 1:1000

Horizontal Datum:
North American Datum 1983 (NAD83)
6 Degree Universal Transverse Mercator (UTM) Grid Coordinates, Zone 15.
Vertical Datum:
Canadian Geodetic Vertical Datum, 1928 Adjustment, Geodetic Elevations

TULLOCH ENGINEERING

DESIGNER

REVISIONS

DATE	REMARKS

LEGEND

- CCL LIFT #1
- CCL LIFT #2
- NCL LIFT #3
- NCL LIFT #4
- KEY TRENCH
- LIFT #1 COMP. TEST SAMPLE
- LIFT #2 COMP. TEST SAMPLE
- LIFT #3 COMP. TEST SAMPLE
- LIFT #4 COMP. TEST SAMPLE
- VWP WIRE
- VWP WIRE BURRITO
- PLACED TODAY
- CCL LIFT 2 PLACED TODAY

PROJECT TITLE
NEW GOLD INC
RAINY RIVER
PROJECT

DRAWING TITLE
2021 EMRS
RECLAMATION

PURPOSE
DAILY PROGRESS

DATE	SEPTEMBER 23, 202
DRAWN	JTS
CHECKED	
SCALE	NTS
ISSUED FOR TENDER	
ISSUED FOR CONSTRUCTION	

DWG. No.	PROJECT No.	PHASE No.
D-3	19-1138	115

SHEET SIZE - 11" X 17"



Horizontal Datum:
North American Datum 1983 (NAD83)
6 Degree Universal Transverse Mercator (UTM) Grid Coordinates, Zone 15.

Vertical Datum:
Canadian Geodetic Vertical Datum, 1928 Adjustment, Geodetic Elevations

EMRS RECLAMATION

KEY TRENCH EXCAVATION
EXCAVATED SEPTEMBER 23, 2021 = 0m^3
EXCAVATED TO DATE = 4,423m^3

CCL LIFT 1
PLACED SEPTEMBER 23, 2021 = 0m^3
PLACED TO DATE = 24,950m^3

CCL LIFT 2
PLACED SEPTEMBER 23, 2021 = 1,138m^3
PLACED TO DATE = 21,465m^3

NCL LIFT 3
PLACED SEPTEMBER 23, 2021 = 0m^3
PLACED TO DATE = 36,007m^3

NCL LIFT 4
PLACED SEPTEMBER 23, 2021 = 0m^3
PLACED TO DATE = 37,840m^3

AREA COMPLETED
CCL COMPLETED TO DATE = 8.204 ha
NCL COMPLETED TO DATE = 7.708 ha

EMRS RECLAMATION – DAILY PROGRESS

(SEPTEMBER 23, 2021) SCALE: 1:1000

TULLOCH ENGINEERING

DESIGNER

REVISIONS

DATE	REMARKS

LEGEND

- CCL LIFT #1
- CCL LIFT #2
- NCL LIFT #3
- NCL LIFT #4
- KEY TRENCH
- LIFT #1 COMP. TEST SAMPLE
- LIFT #2 COMP. TEST SAMPLE
- LIFT #3 COMP. TEST SAMPLE
- LIFT #4 COMP. TEST SAMPLE
- VWP WIRE
- VWP WIRE BURRITO
- PLACED TODAY
- CCL LIFT 2 PLACED TODAY

PROJECT TITLE
NEW GOLD INC
RAINY RIVER
PROJECT


DRAWING TITLE
2021 EMRS
RECLAMATION


PURPOSE
DAILY PROGRESS


DATE	SEPTEMBER 23, 2021
DRAWN	JTS
CHECKED	
SCALE	NTS
ISSUED FOR TENDER	
ISSUED FOR CONSTRUCTION	


DWG. No.	PROJECT No.	PHASE No.
D-4	19-1138	115


SHEET SIZE - 11" X 17"

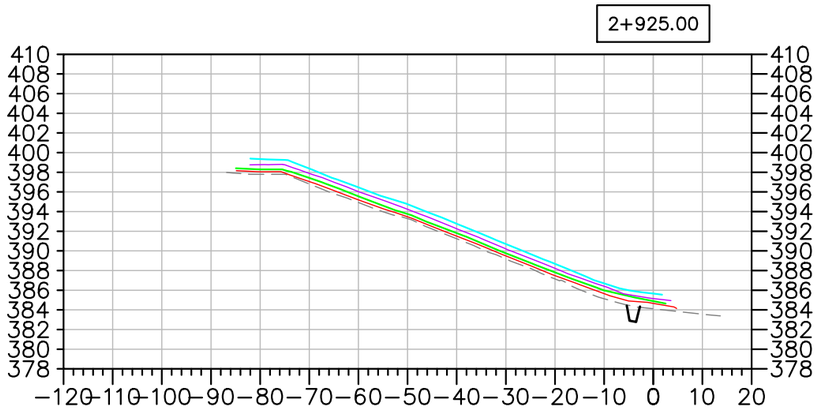


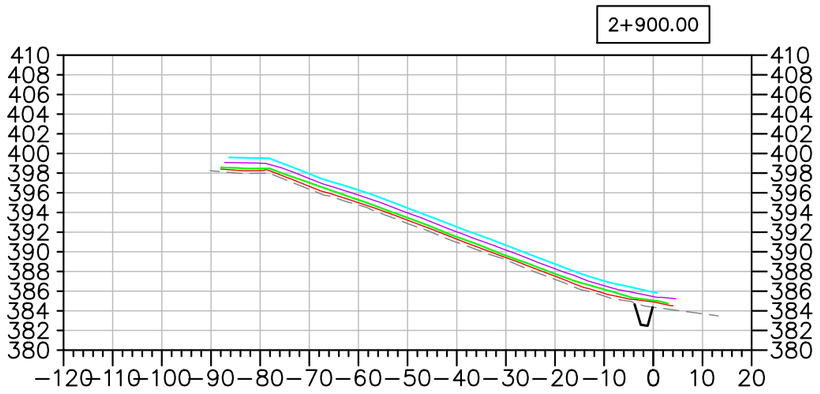


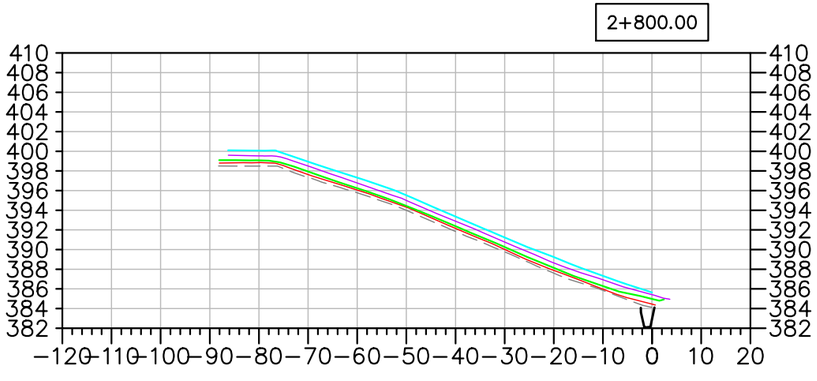

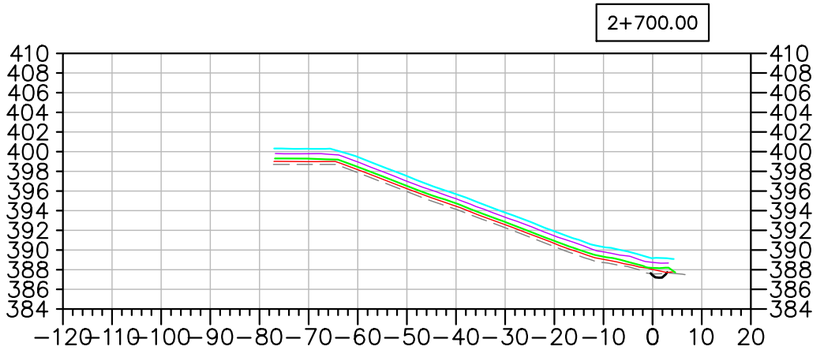

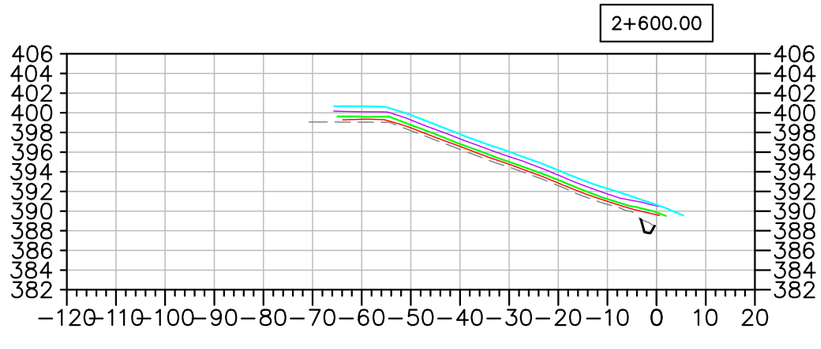

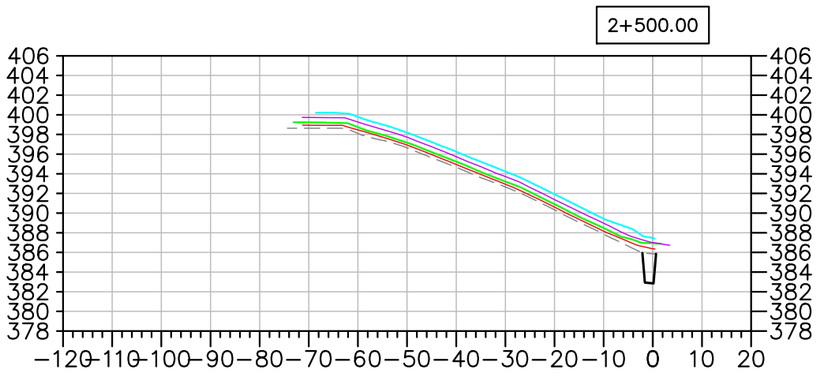

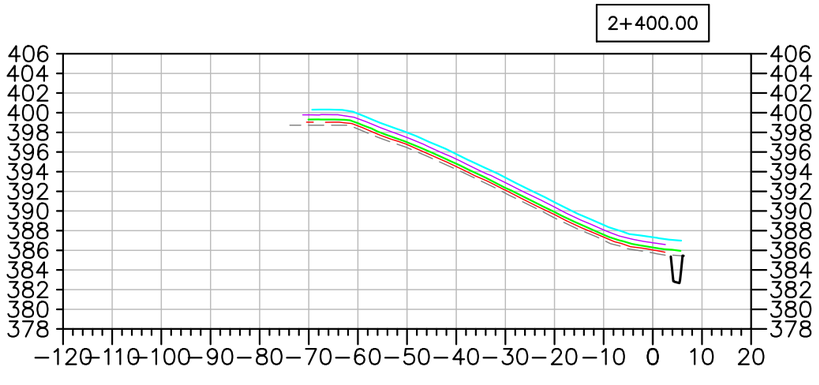

EMRS RECLAMATION – DAILY PROGRESS

(SEPTEMBER 23, 2021) SCALE: N.T.S.

TULLOCH ENGINEERING

DESIGNER

REVISIONS

DATE	REMARKS

LEGEND

- EXISTING ROCK STOCKPILE
- CCL LIFT #1
- CCL LIFT #2
- NCL LIFT #3
- NCL LIFT #4
- KEY TRENCH

Horizontal Datum:
North American Datum 1983 (NAD83)
6 Degree Universal Transverse Mercator (UTM) Grid Coordinates, Zone 15.
Vertical Datum:
Canadian Geodetic Vertical Datum, 1928 Adjustment, Geodetic Elevations

PROJECT TITLE
NEW GOLD INC
RAINY RIVER
PROJECT


DRAWING TITLE
2021 EMRS
RECLAMATION CROSS
SECTIONS


PURPOSE
DAILY PROGRESS


DATE	SEPTEMBER 23, 2021
DRAWN	JTS
CHECKED	
SCALE	NTS
ISSUED FOR TENDER	
ISSUED FOR CONSTRUCTION	


DWG. No.	PROJECT No.	PHASE No.
X-1	19-1138	115

SHEET SIZE – 11" X 17"

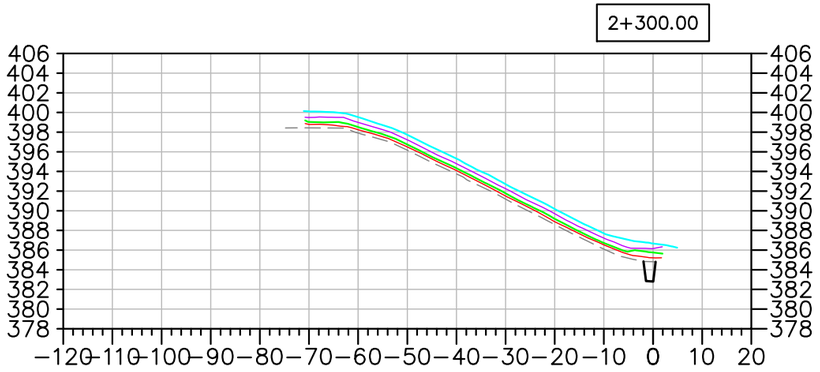

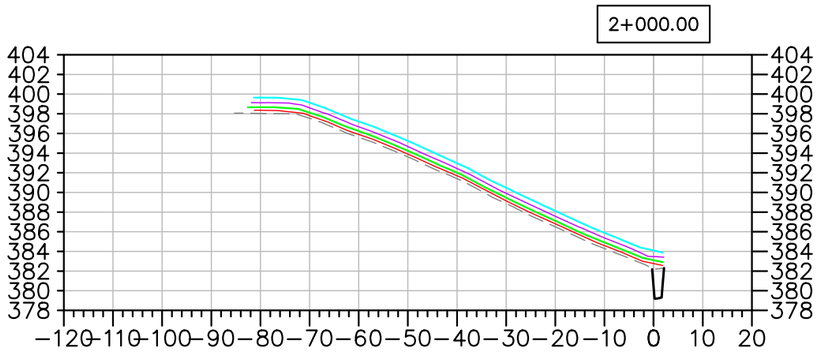

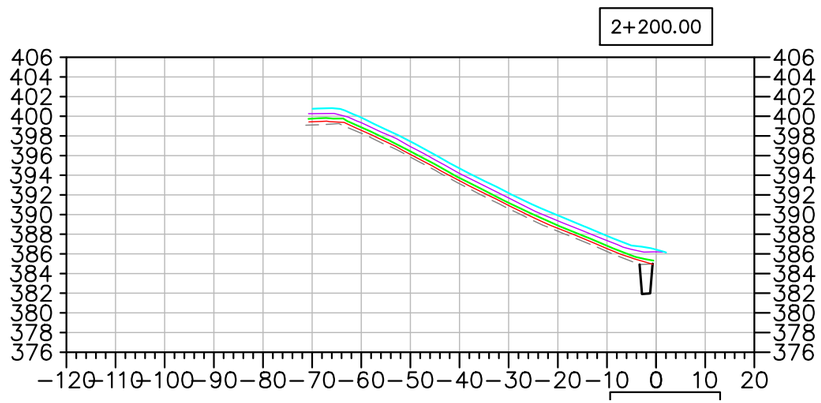

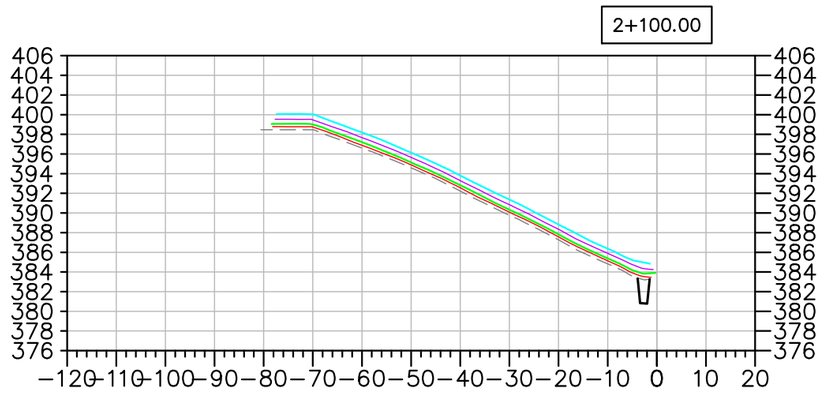

EMRS RECLAMATION – DAILY PROGRESS

(SEPTEMBER 23, 2021 SCALE: N.T.S.

TULLOCH ENGINEERING

DESIGNER

REVISIONS

	DATE	REMARKS

LEGEND

- EXISTING ROCK STOCKPILE
- CCL LIFT #1
- CCL LIFT #2
- NCL LIFT #3
- NCL LIFT #4
- KEY TRENCH

Horizontal Datum:
North American Datum 1983 (NAD83)
6 Degree Universal Transverse Mercator (UTM) Grid Coordinates, Zone 15.

Vertical Datum:
Canadian Geodetic Vertical Datum, 1928 Adjustment, Geodetic Elevations

PROJECT TITLE
NEW GOLD INC
RAINY RIVER PROJECT


DRAWING TITLE
2021 EMRS RECLAMATION CROSS SECTIONS


PURPOSE
DAILY PROGRESS


DATE	SEPTEMBER 23, 2021
DRAWN	JTS
CHECKED	
SCALE	NTS
ISSUED FOR TENDER	
ISSUED FOR CONSTRUCTION	


DWG. No.	PROJECT No.	PHASE No.
X-2	19-1138	115


SHEET SIZE – 11" X 17"

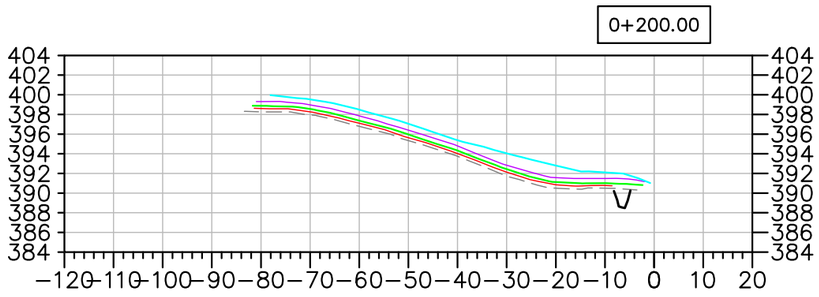


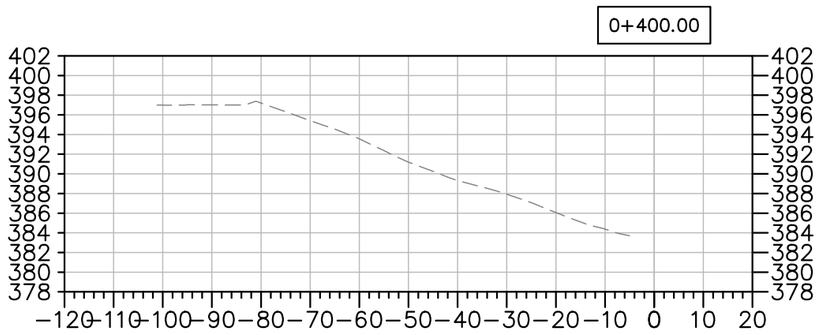

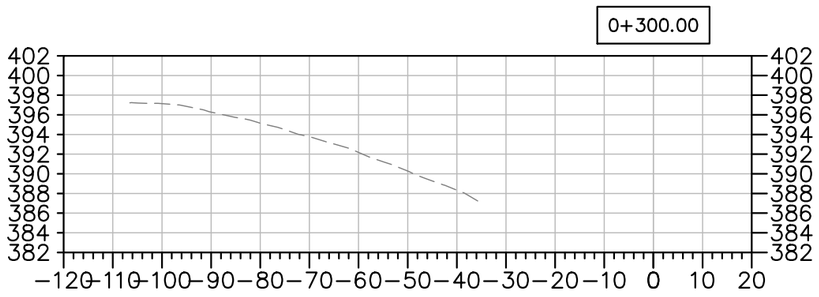

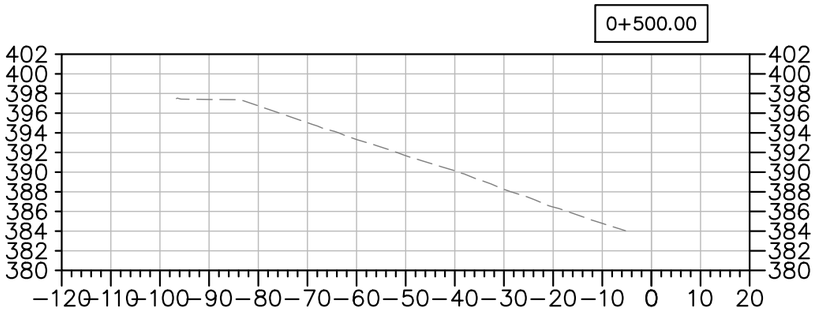

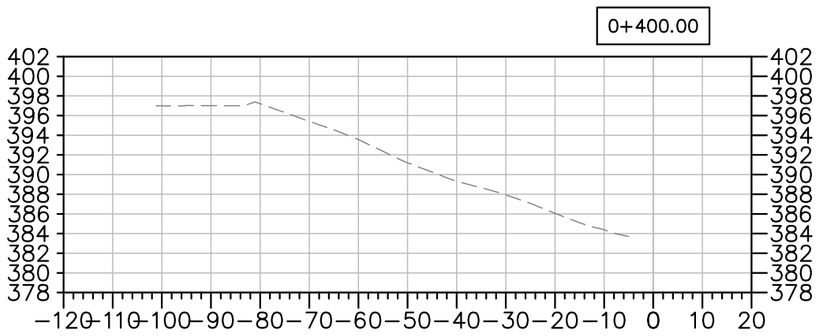

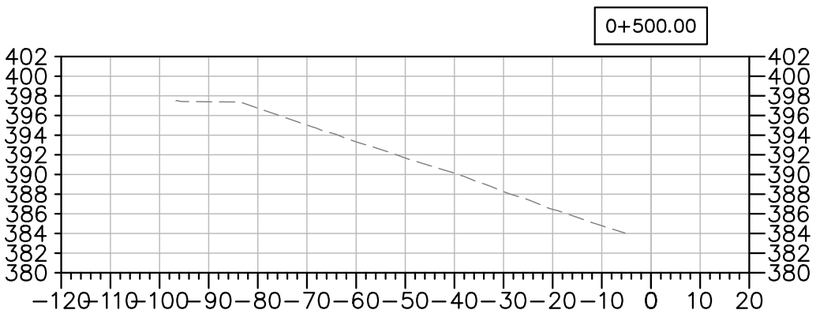

EMRS RECLAMATION – DAILY PROGRESS

(SEPTEMBER 23, 2021 SCALE: N.T.S.

TULLOCH ENGINEERING

DESIGNER

REVISIONS

	DATE	REMARKS

LEGEND

- EXISTING ROCK STOCKPILE
- CCL LIFT #1
- CCL LIFT #2
- NCL LIFT #3
- NCL LIFT #4
- KEY TRENCH

Horizontal Datum:
North American Datum 1983 (NAD83)
6 Degree Universal Transverse Mercator (UTM) Grid Coordinates, Zone 15.
Vertical Datum:
Canadian Geodetic Vertical Datum, 1928 Adjustment, Geodetic Elevations

PROJECT TITLE
NEW GOLD INC
RAINY RIVER PROJECT

DRAWING TITLE
2021 EMRS RECLAMATION CROSS SECTIONS

PURPOSE
DAILY PROGRESS

DATE	SEPTEMBER 23, 2021
DRAWN	JTS
CHECKED	
SCALE	NTS
ISSUED FOR TENDER	
ISSUED FOR CONSTRUCTION	

DWG. No.	PROJECT No.	PHASE No.
X-3	19-1138	115

SHEET SIZE – 11" X 17"

EMRS RECLAMATION

KEY TRENCH EXCAVATION
EXCAVATED SEPTEMBER 24, 2021 = 0m^3
EXCAVATED TO DATE = 4,423m^3

CCL LIFT 1
PLACED SEPTEMBER 24, 2021 = 0m^3
PLACED TO DATE = 24,950m^3


CCL LIFT 2
PLACED SEPTEMBER 24, 2021 = 0m^3
PLACED TO DATE = 21,465m^3

NCL LIFT 3
PLACED SEPTEMBER 24, 2021 = 0m^3
PLACED TO DATE = 36,007m^3

NCL LIFT 4
PLACED SEPTEMBER 24, 2021 = 0m^3
PLACED TO DATE = 37,840m^3

AREA COMPLETED
CCL COMPLETED TO DATE = 8.204 ha
NCL COMPLETED TO DATE = 7.708 ha

Horizontal Datum:
North American Datum 1983 (NAD83)
6 Degree Universal Transverse Mercator (UTM) Grid Coordinates, Zone 15.
Vertical Datum:
Canadian Geodetic Vertical Datum, 1928 Adjustment, Geodetic Elevations

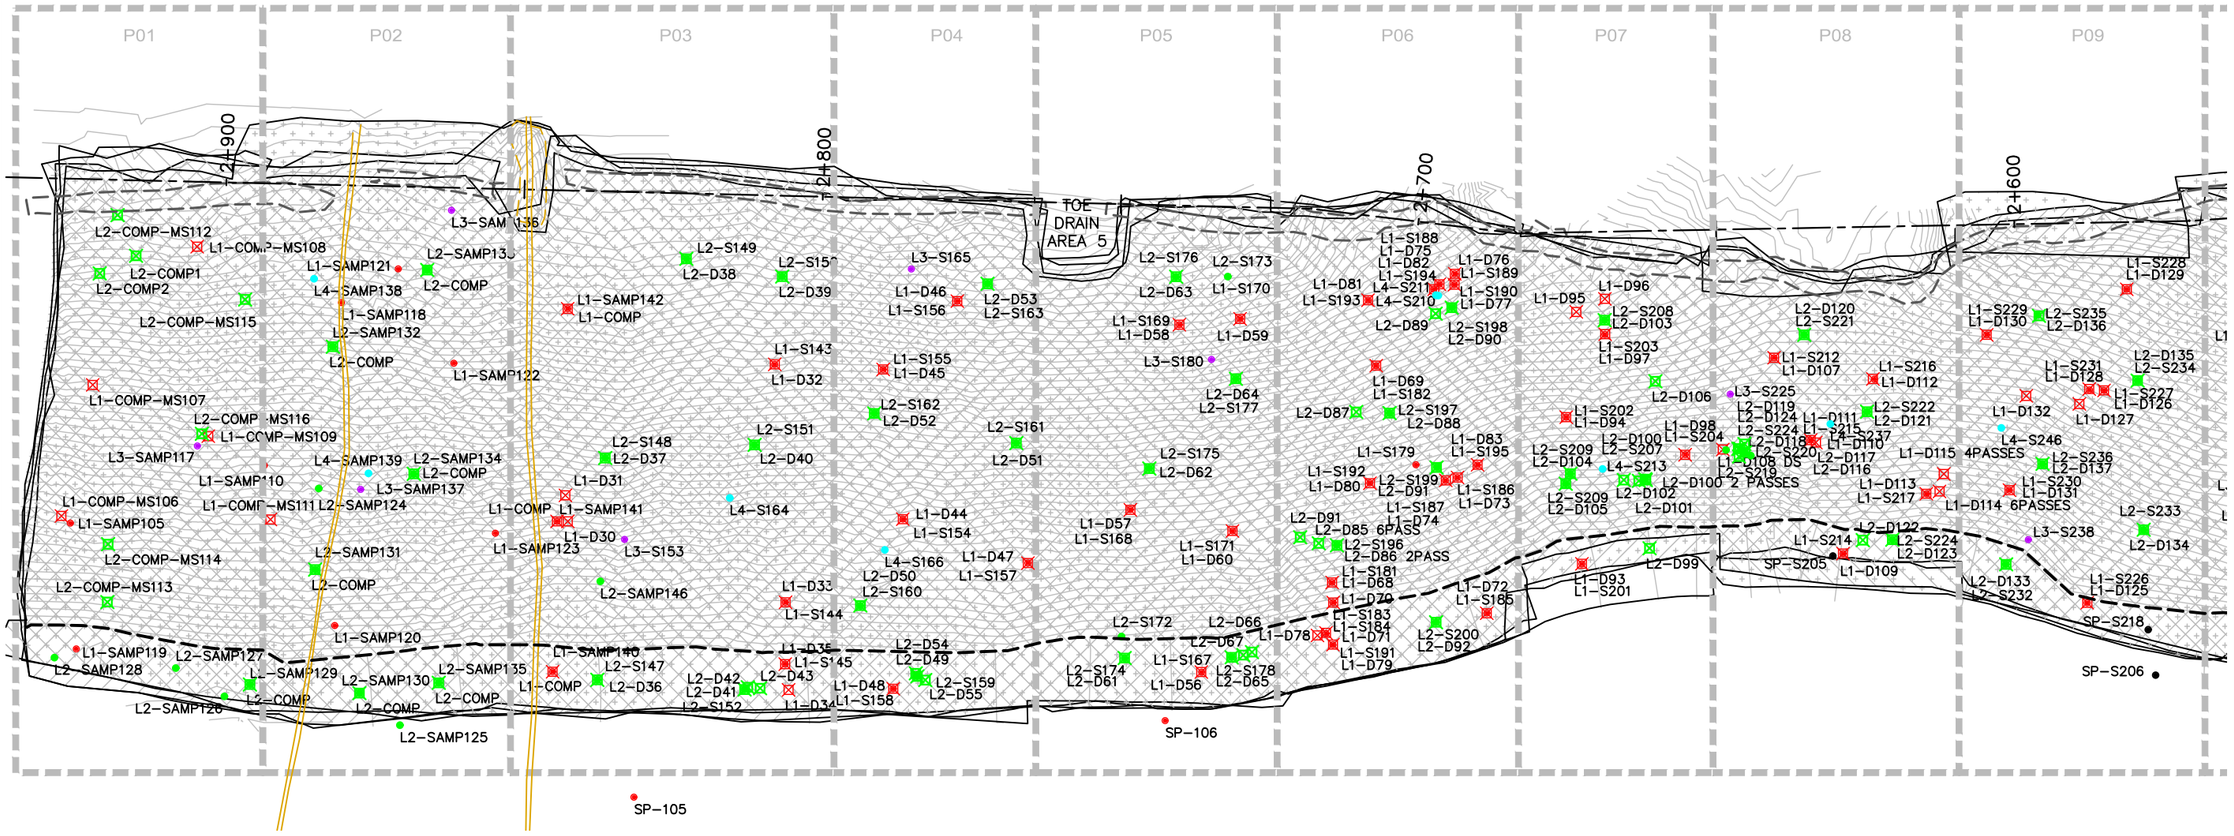

EMRS RECLAMATION – DAILY PROGRESS

(SEPTEMBER 24, 2021 SCALE: 1:1000

TULLOCH ENGINEERING

DESIGNER

REVISIONS

	DATE	REMARKS

LEGEND

- CCL LIFT #1
- CCL LIFT #2
- NCL LIFT #3
- NCL LIFT #4
- KEY TRENCH
- LIFT #1 COMP. TEST SAMPLE
- LIFT #2 COMP. TEST SAMPLE
- LIFT #3 COMP. TEST SAMPLE
- LIFT #4 COMP. TEST SAMPLE
- VWP WIRE
- VWP WIRE BURRITO
- PLACED TODAY
- CCL LIFT 2 PLACED TODAY

PROJECT TITLE
NEW GOLD INC
RAINY RIVER
PROJECT


DRAWING TITLE
2021 EMRS
RECLAMATION

PURPOSE
DAILY PROGRESS

DATE	SEPTEMBER 24, 202
DRAWN	JTS
CHECKED	
SCALE	NTS
ISSUED FOR TENDER	
ISSUED FOR CONSTRUCTION	

DWG. No.	PROJECT No.	PHASE No.
D-1	19-1138	115

SHEET SIZE - 11" X 17"

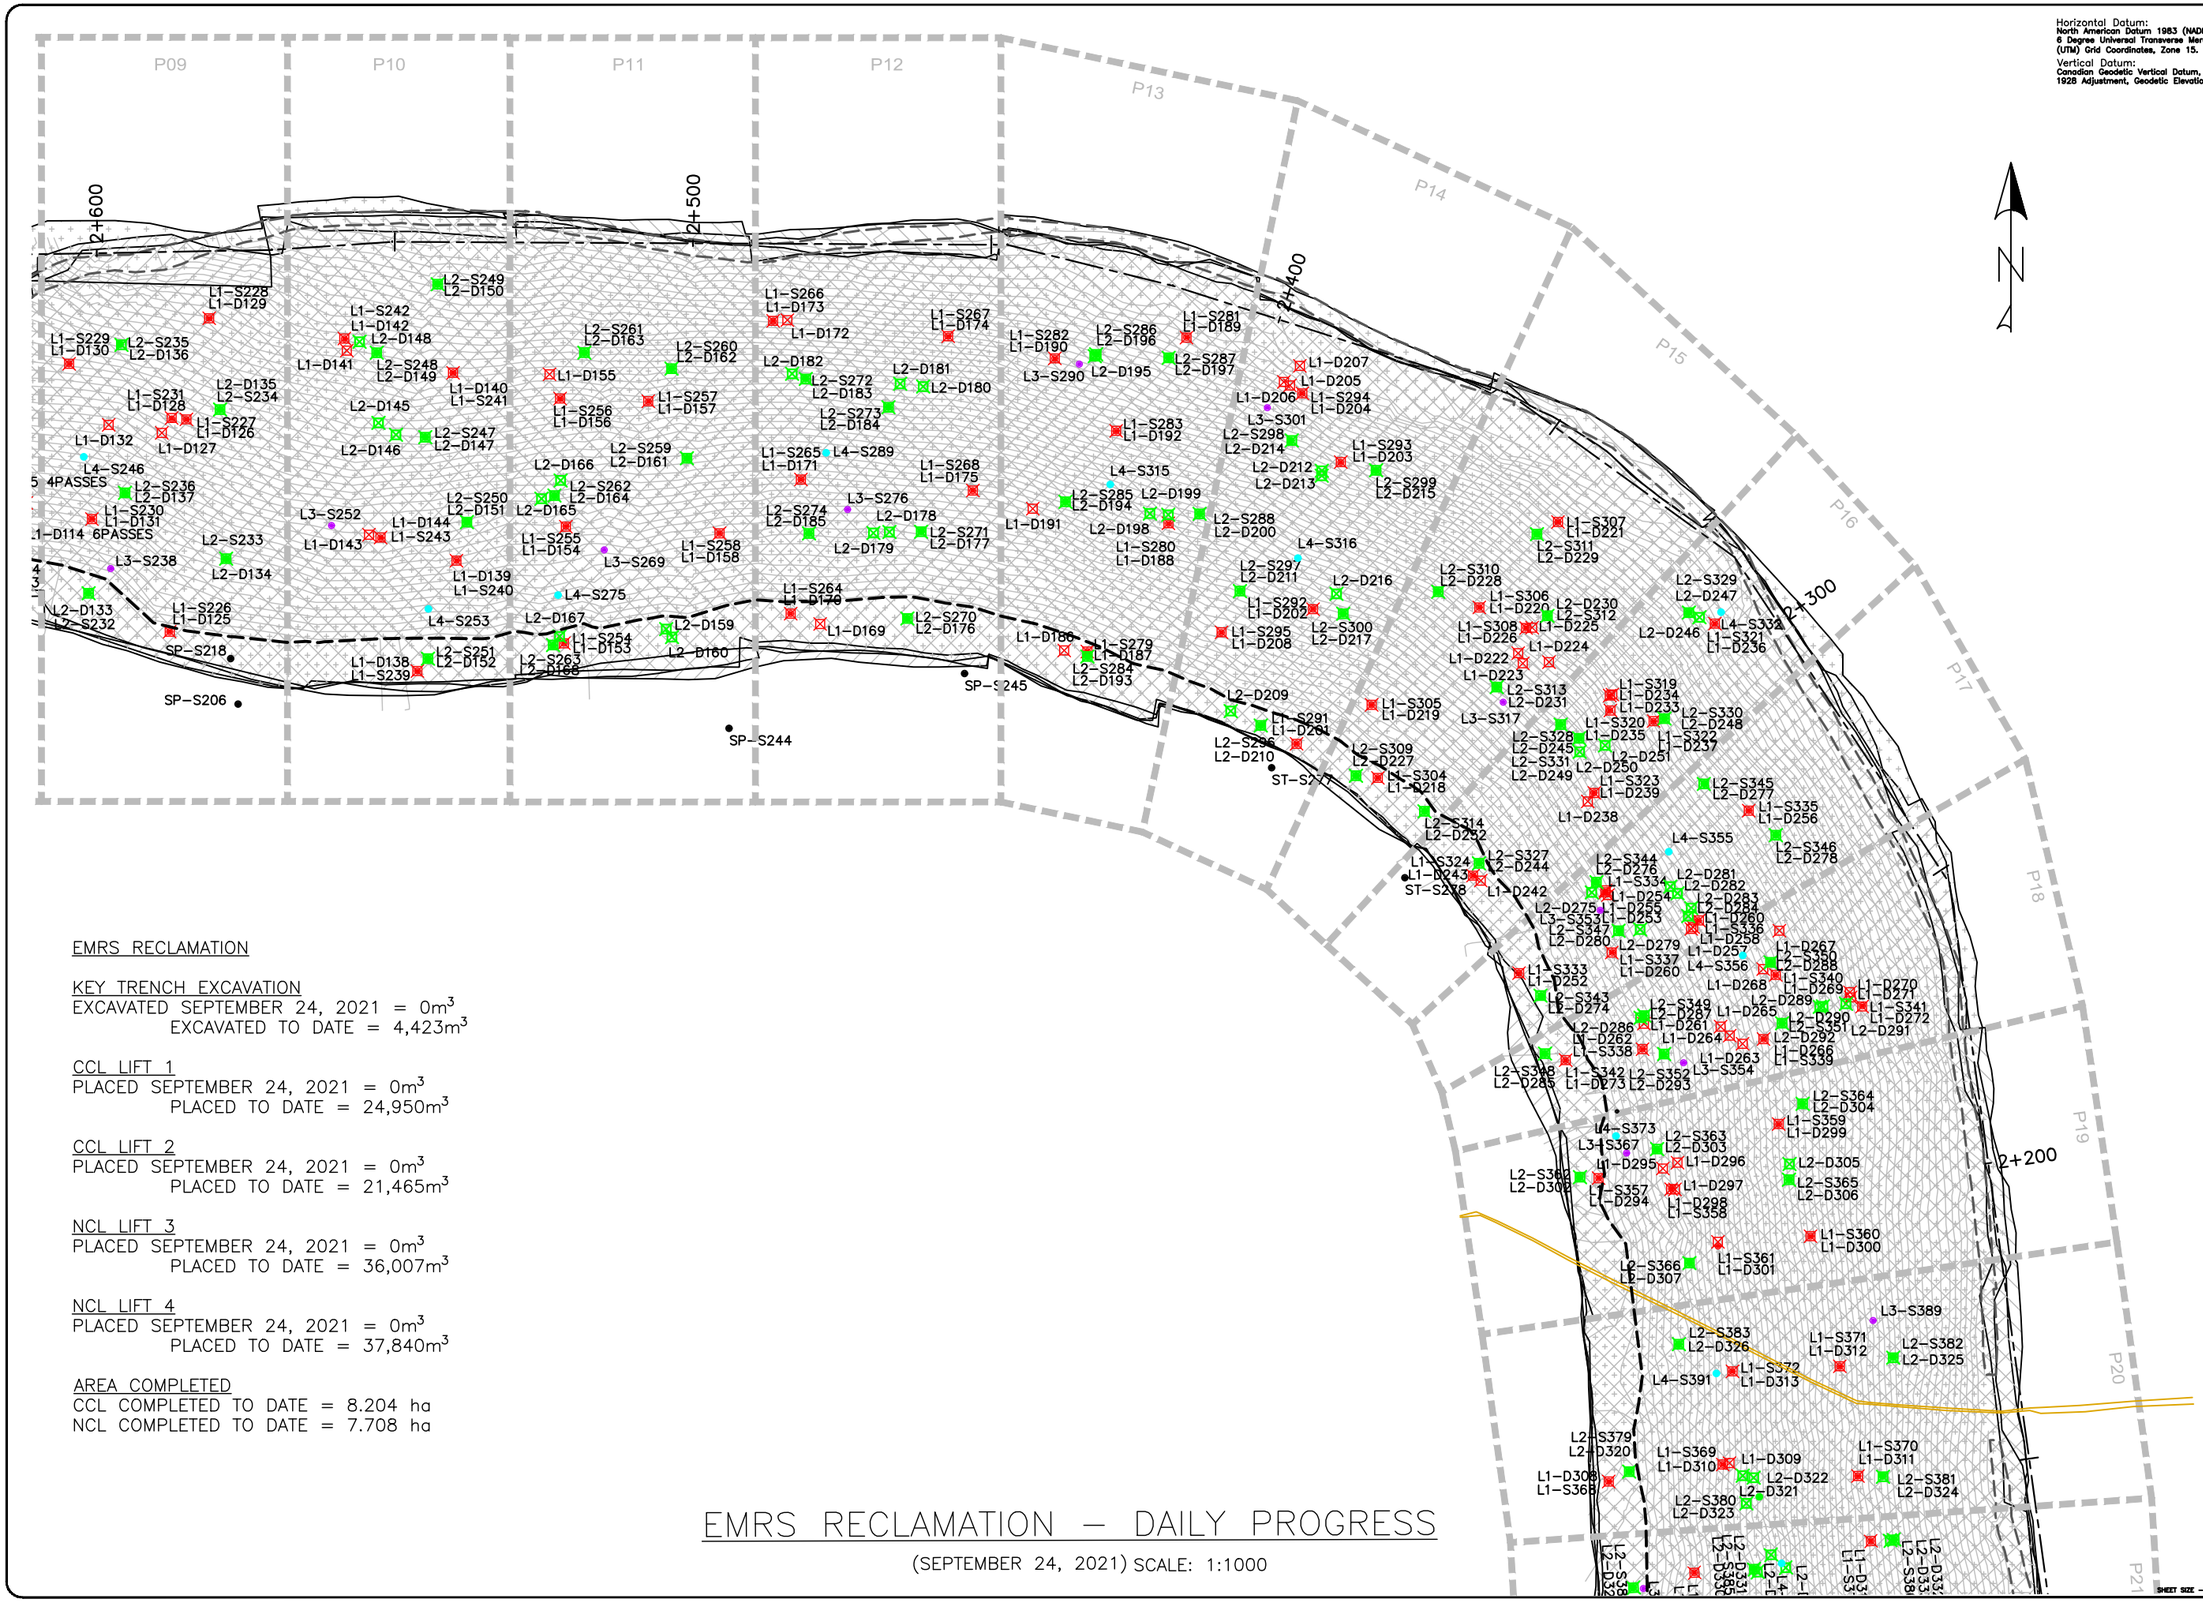

Horizontal Datum:
North American Datum 1983 (NAD83)
6 Degree Universal Transverse Mercator (UTM) Grid Coordinates, Zone 15.

Vertical Datum:
Canadian Geodetic Vertical Datum, 1928 Adjustment, Geodetic Elevations

EMRS RECLAMATION

KEY TRENCH EXCAVATION
EXCAVATED SEPTEMBER 24, 2021 = 0m^3
EXCAVATED TO DATE = 4,423m^3

CCL LIFT 1
PLACED SEPTEMBER 24, 2021 = 0m^3
PLACED TO DATE = 24,950m^3

CCL LIFT 2
PLACED SEPTEMBER 24, 2021 = 0m^3
PLACED TO DATE = 21,465m^3

NCL LIFT 3
PLACED SEPTEMBER 24, 2021 = 0m^3
PLACED TO DATE = 36,007m^3

NCL LIFT 4
PLACED SEPTEMBER 24, 2021 = 0m^3
PLACED TO DATE = 37,840m^3

AREA COMPLETED
CCL COMPLETED TO DATE = 8.204 ha
NCL COMPLETED TO DATE = 7.708 ha

EMRS RECLAMATION – DAILY PROGRESS

(SEPTEMBER 24, 2021) SCALE: 1:1000

TULLOCH ENGINEERING

DESIGNER

REVISIONS

DATE	REMARKS

LEGEND

- CCL LIFT #1
- CCL LIFT #2
- NCL LIFT #3
- NCL LIFT #4
- KEY TRENCH
- LIFT #1 COMP. TEST SAMPLE
- LIFT #2 COMP. TEST SAMPLE
- LIFT #3 COMP. TEST SAMPLE
- LIFT #4 COMP. TEST SAMPLE
- VWP WIRE
- VWP WIRE BURRITO
- PLACED TODAY
- CCL LIFT 2 PLACED TODAY

PROJECT TITLE
NEW GOLD INC
RAINY RIVER
PROJECT


DRAWING TITLE
2021 EMRS
RECLAMATION

PURPOSE
DAILY PROGRESS

DATE	SEPTEMBER 24, 2021
DRAWN	JTS
CHECKED	
SCALE	NTS
ISSUED FOR TENDER	
ISSUED FOR CONSTRUCTION	

DWG. No.	PROJECT No.	PHASE No.
D-2	19-1138	115

SHEET SIZE - 11" X 17"

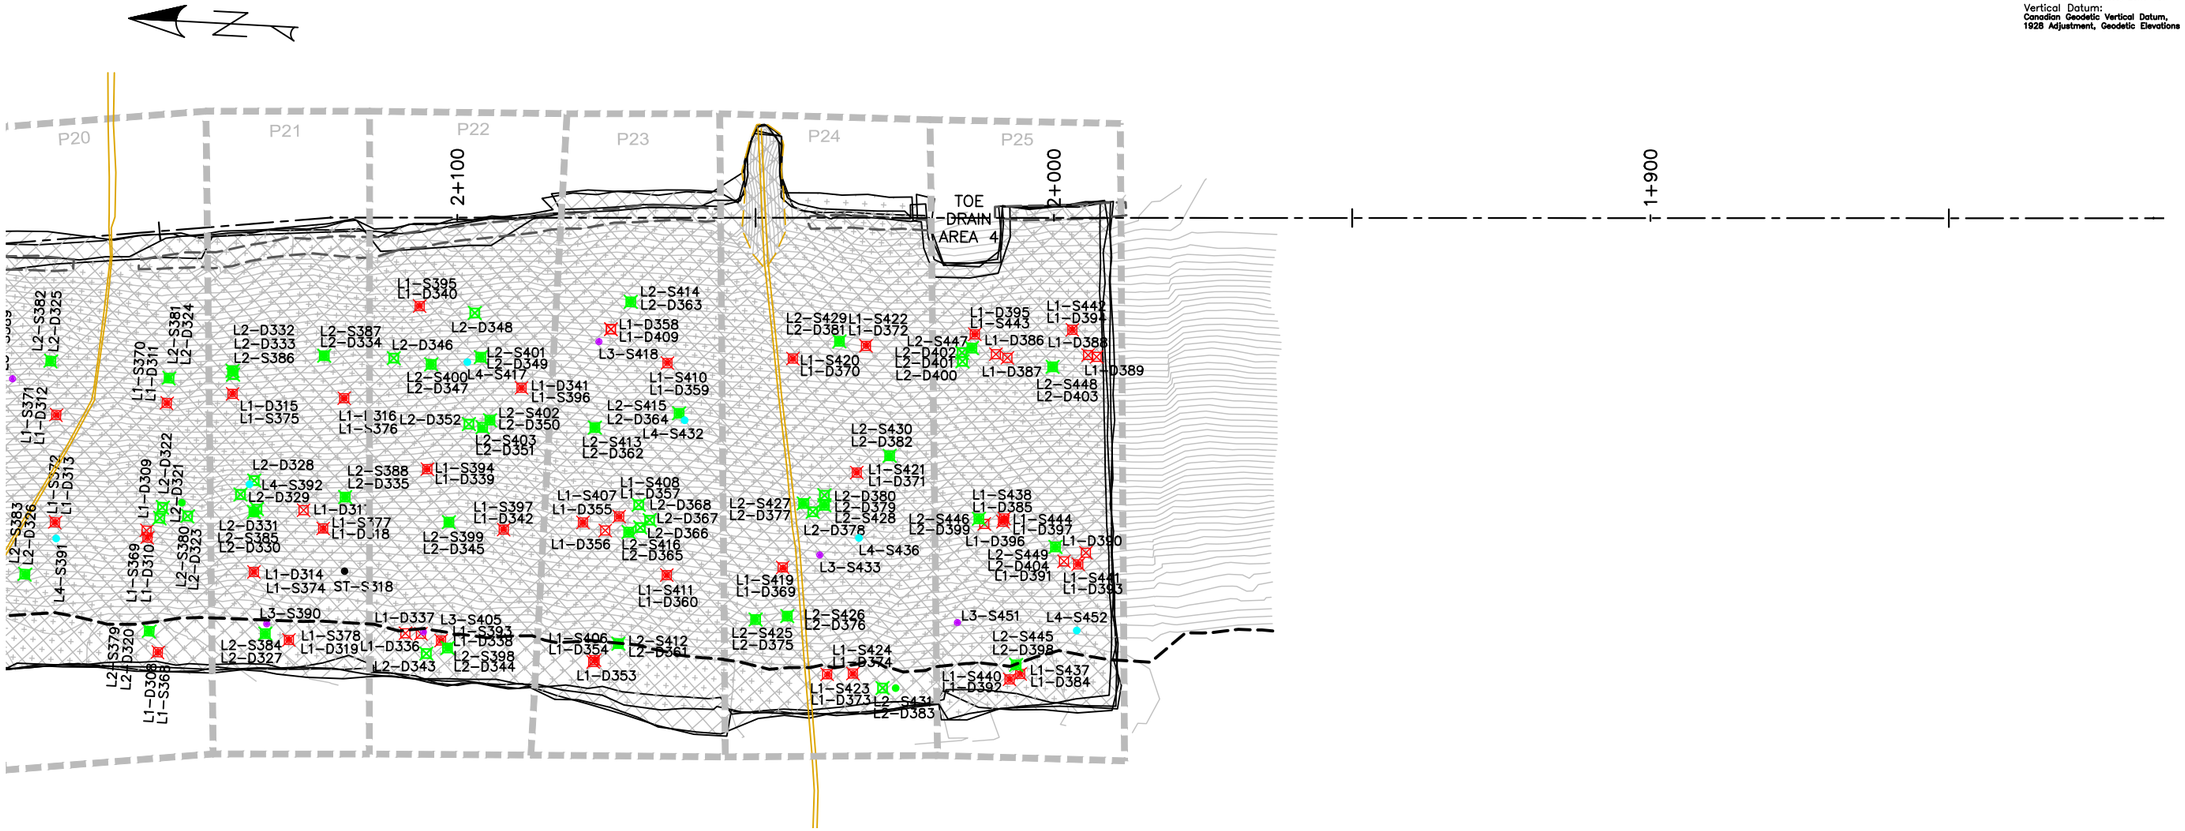

Horizontal Datum:
North American Datum 1983 (NAD83)
6 Degree Universal Transverse Mercator (UTM) Grid Coordinates, Zone 15.

Vertical Datum:
Canadian Geodetic Vertical Datum, 1928 Adjustment, Geodetic Elevations

EMRS RECLAMATION

KEY TRENCH EXCAVATION
EXCAVATED SEPTEMBER 24, 2021 = 0m^3
EXCAVATED TO DATE = 4,423m^3

CCL LIFT 1
PLACED SEPTEMBER 24, 2021 = 0m^3
PLACED TO DATE = 24,950m^3

CCL LIFT 2
PLACED SEPTEMBER 24, 2021 = 0m^3
PLACED TO DATE = 21,465m^3

NCL LIFT 3
PLACED SEPTEMBER 24, 2021 = 0m^3
PLACED TO DATE = 36,007m^3

NCL LIFT 4
PLACED SEPTEMBER 24, 2021 = 0m^3
PLACED TO DATE = 37,840m^3

AREA COMPLETED
CCL COMPLETED TO DATE = 8.204 ha
NCL COMPLETED TO DATE = 7.708 ha

EMRS RECLAMATION – DAILY PROGRESS

(SEPTEMBER 24, 2021 SCALE: 1:1000

TULLOCH ENGINEERING

DESIGNER

REVISIONS

DATE	REMARKS

LEGEND

- CCL LIFT #1
- CCL LIFT #2
- NCL LIFT #3
- NCL LIFT #4
- KEY TRENCH
- LIFT #1 COMP. TEST SAMPLE
- LIFT #2 COMP. TEST SAMPLE
- LIFT #3 COMP. TEST SAMPLE
- LIFT #4 COMP. TEST SAMPLE
- VWP WIRE
- VWP WIRE BURRITO
- PLACED TODAY
- CCL LIFT 2 PLACED TODAY

PROJECT TITLE
NEW GOLD INC
RAINY RIVER
PROJECT


DRAWING TITLE
2021 EMRS
RECLAMATION

PURPOSE
DAILY PROGRESS

DATE	SEPTEMBER 24, 202
DRAWN	JTS
CHECKED	
SCALE	NTS
ISSUED FOR TENDER	
ISSUED FOR CONSTRUCTION	

DWG. No.	PROJECT No.	PHASE No.
D-3	19-1138	115

SHEET SIZE - 11" X 17"

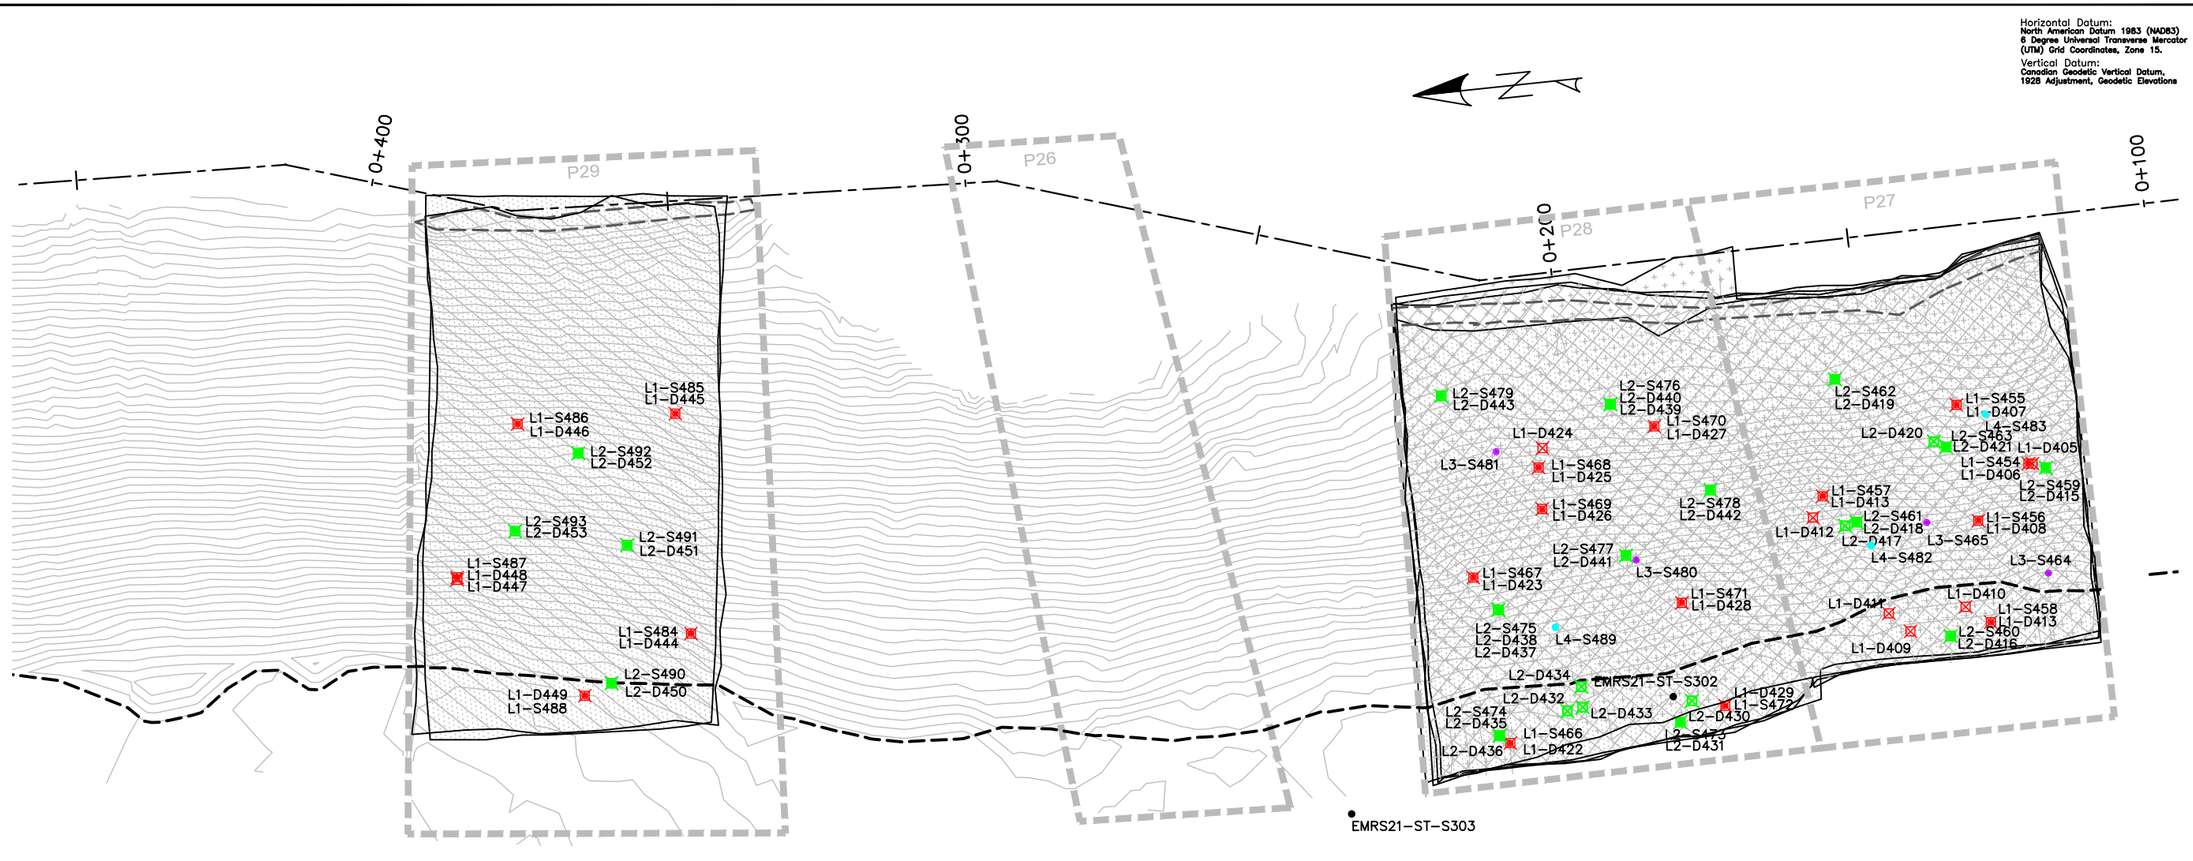

Horizontal Datum:
North American Datum 1983 (NAD83)
6 Degree Universal Transverse Mercator (UTM) Grid Coordinates, Zone 15.

Vertical Datum:
Canadian Geodetic Vertical Datum, 1928 Adjustment, Geodetic Elevations

EMRS RECLAMATION

KEY TRENCH EXCAVATION
EXCAVATED SEPTEMBER 24, 2021 = 0m^3
EXCAVATED TO DATE = 4,423m^3

CCL LIFT 1
PLACED SEPTEMBER 24, 2021 = 0m^3
PLACED TO DATE = 24,950m^3

CCL LIFT 2
PLACED SEPTEMBER 24, 2021 = 0m^3
PLACED TO DATE = 21,465m^3

NCL LIFT 3
PLACED SEPTEMBER 24, 2021 = 0m^3
PLACED TO DATE = 36,007m^3

NCL LIFT 4
PLACED SEPTEMBER 24, 2021 = 0m^3
PLACED TO DATE = 37,840m^3

AREA COMPLETED
CCL COMPLETED TO DATE = 8.204 ha
NCL COMPLETED TO DATE = 7.708 ha

EMRS RECLAMATION – DAILY PROGRESS

(SEPTEMBER 24, 2021) SCALE: 1:1000

TULLOCH ENGINEERING

DESIGNER

REVISIONS

	DATE	REMARKS

LEGEND

- CCL LIFT #1
- CCL LIFT #2
- NCL LIFT #3
- NCL LIFT #4
- KEY TRENCH
- LIFT #1 COMP. TEST SAMPLE
- LIFT #2 COMP. TEST SAMPLE
- LIFT #3 COMP. TEST SAMPLE
- LIFT #4 COMP. TEST SAMPLE
- VWP WIRE
- VWP WIRE BURRITO
- PLACED TODAY
- CCL LIFT 2 PLACED TODAY

PROJECT TITLE
NEW GOLD INC
RAINY RIVER
PROJECT


DRAWING TITLE
2021 EMRS
RECLAMATION


PURPOSE
DAILY PROGRESS


DATE	SEPTEMBER 24, 2021
DRAWN	JTS
CHECKED	
SCALE	NTS
ISSUED FOR TENDER	
ISSUED FOR CONSTRUCTION	


DWG. No.	PROJECT No.	PHASE No.
D-4	19-1138	115


SHEET SIZE - 11" X 17"

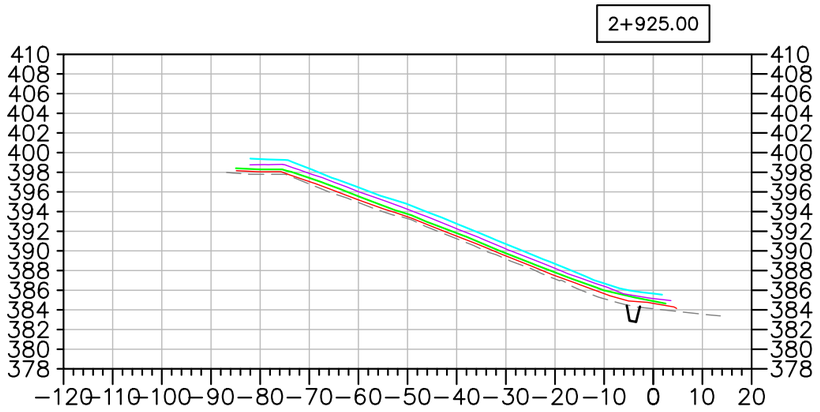


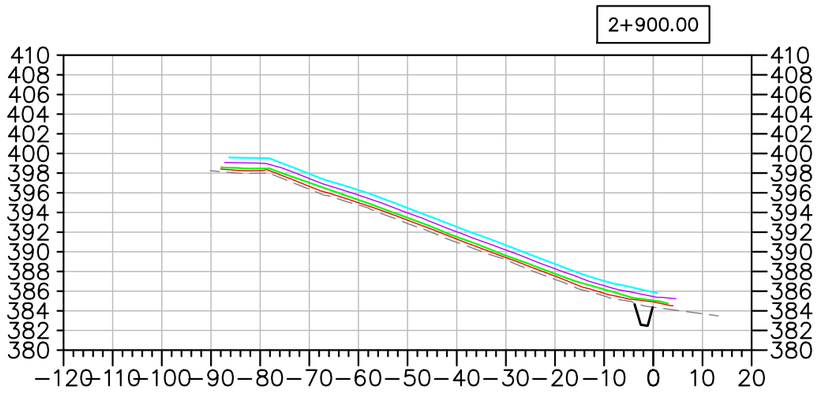


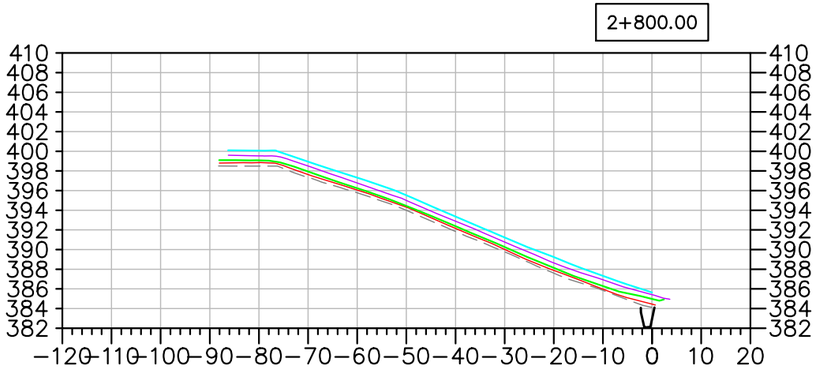

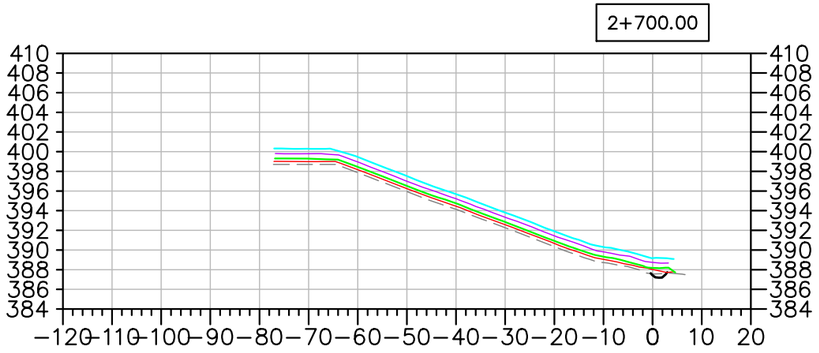

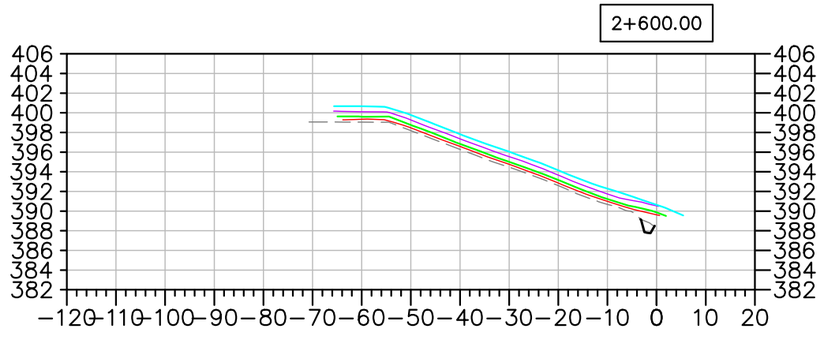

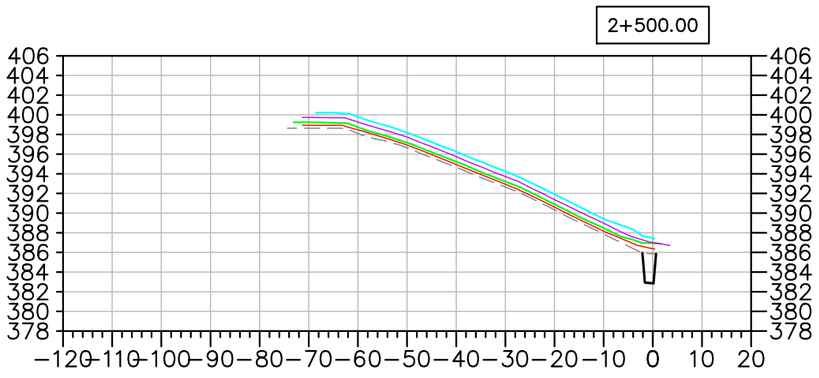

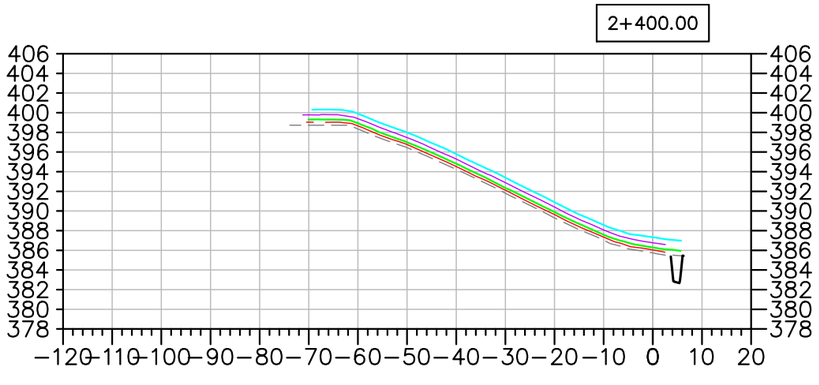

EMRS RECLAMATION – DAILY PROGRESS

(SEPTEMBER 24, 2021) SCALE: N.T.S.

TULLOCH ENGINEERING

DESIGNER

REVISIONS

DATE	REMARKS

LEGEND

- EXISTING ROCK STOCKPILE
- CCL LIFT #1
- CCL LIFT #2
- NCL LIFT #3
- NCL LIFT #4
- KEY TRENCH

Horizontal Datum:
North American Datum 1983 (NAD83)
6 Degree Universal Transverse Mercator (UTM) Grid Coordinates, Zone 15.
Vertical Datum:
Canadian Geodetic Vertical Datum, 1928 Adjustment, Geodetic Elevations

PROJECT TITLE
NEW GOLD INC
RAINY RIVER PROJECT


DRAWING TITLE
2021 EMRS RECLAMATION CROSS SECTIONS


PURPOSE
DAILY PROGRESS


DATE	SEPTEMBER 24, 2021
DRAWN	JTS
CHECKED	
SCALE	NTS
ISSUED FOR TENDER	
ISSUED FOR CONSTRUCTION	


DWG. No.	PROJECT No.	PHASE No.
X-1	19-1138	115

SHEET SIZE – 11" X 17"

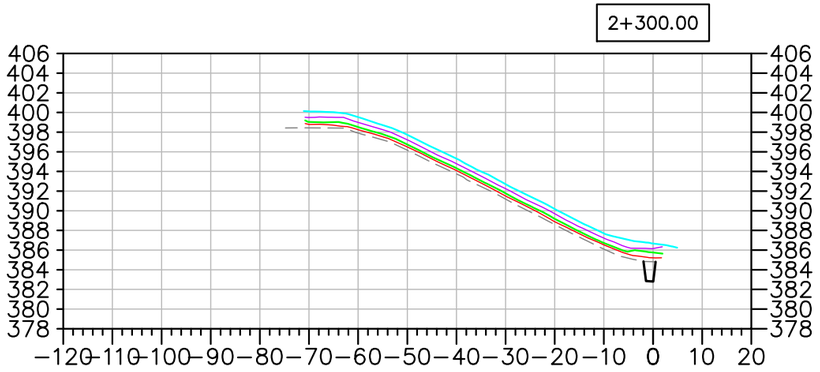

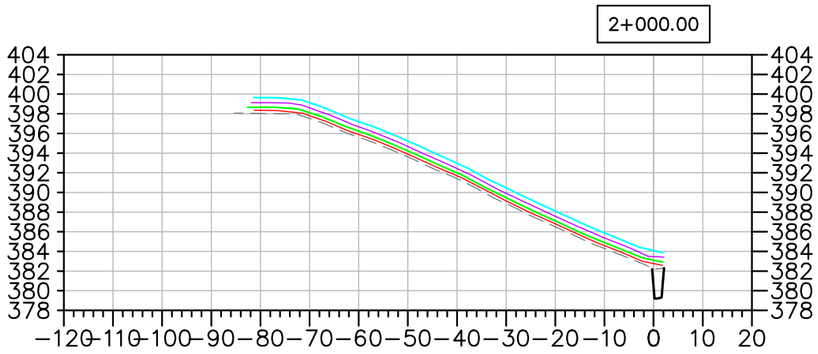

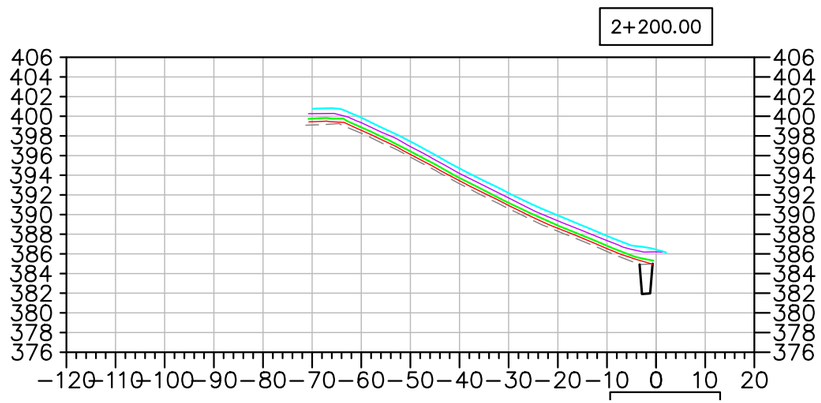

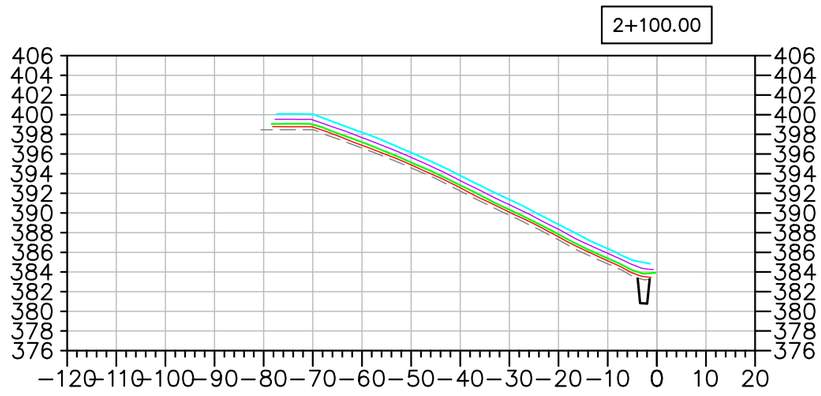

EMRS RECLAMATION – DAILY PROGRESS

(SEPTEMBER 24, 2021 SCALE: N.T.S.

TULLOCH ENGINEERING

DESIGNER

REVISIONS

	DATE	REMARKS

LEGEND

- EXISTING ROCK STOCKPILE
- CCL LIFT #1
- CCL LIFT #2
- NCL LIFT #3
- NCL LIFT #4
- KEY TRENCH

Horizontal Datum:
North American Datum 1983 (NAD83)
6 Degree Universal Transverse Mercator (UTM) Grid Coordinates, Zone 15.

Vertical Datum:
Canadian Geodetic Vertical Datum, 1928 Adjustment, Geodetic Elevations

PROJECT TITLE
NEW GOLD INC
RAINY RIVER PROJECT


DRAWING TITLE
2021 EMRS RECLAMATION CROSS SECTIONS


PURPOSE
DAILY PROGRESS


DATE	SEPTEMBER 24, 2021
DRAWN	JTS
CHECKED	
SCALE	NTS
ISSUED FOR TENDER	
ISSUED FOR CONSTRUCTION	


DWG. No.	PROJECT No.	PHASE No.
X-2	19-1138	115


SHEET SIZE – 11" X 17"

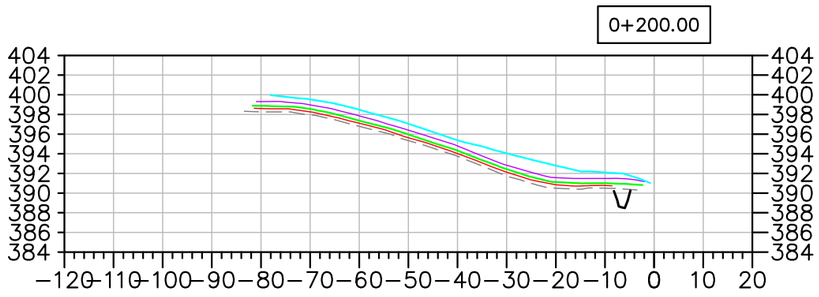


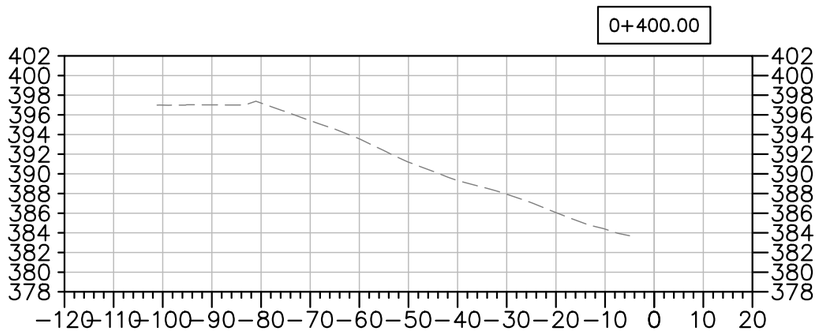

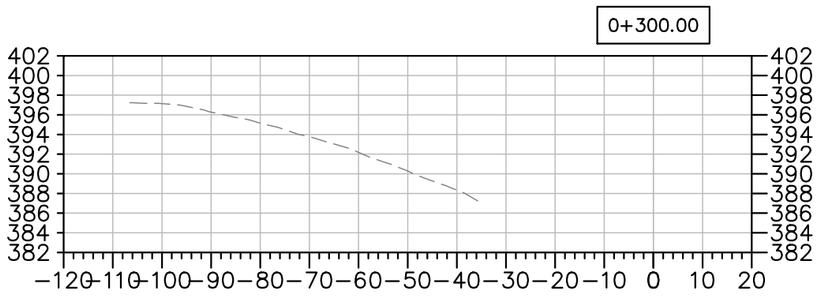

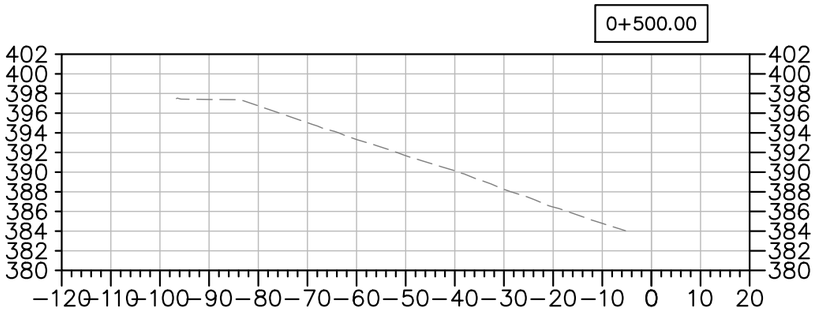

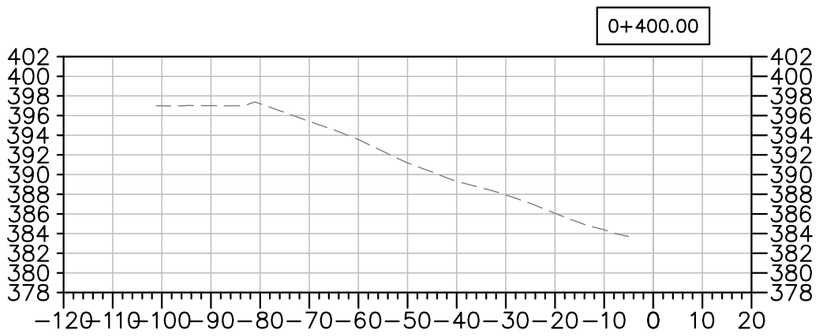

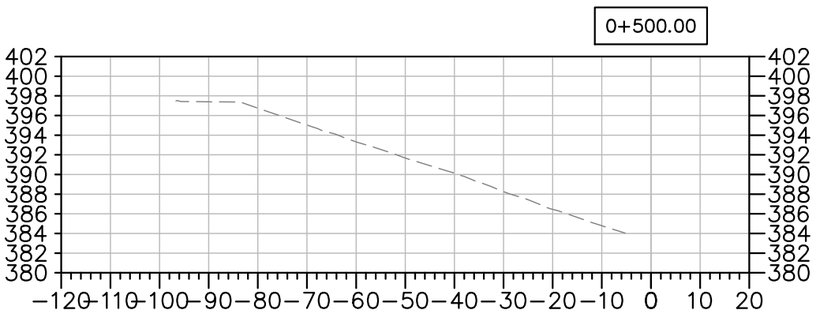

EMRS RECLAMATION – DAILY PROGRESS

(SEPTEMBER 24, 2021 SCALE: N.T.S.

TULLOCH ENGINEERING

DESIGNER

REVISIONS

DATE	REMARKS

LEGEND

- EXISTING ROCK STOCKPILE
- CCL LIFT #1
- CCL LIFT #2
- NCL LIFT #3
- NCL LIFT #4
- KEY TRENCH

Horizontal Datum: North American Datum 1983 (NAD83) 6 Degree Universal Transverse Mercator (UTM) Grid Coordinates, Zone 15.

Vertical Datum: Canadian Geodetic Vertical Datum, 1928 Adjustment, Geodetic Elevations

PROJECT TITLE
NEW GOLD INC
RAINY RIVER
PROJECT

DRAWING TITLE
2021 EMRS
RECLAMATION CROSS
SECTIONS

PURPOSE
DAILY PROGRESS

DATE	SEPTEMBER 24, 2021
DRAWN	JTS
CHECKED	
SCALE	NTS
ISSUED FOR TENDER	
ISSUED FOR CONSTRUCTION	

DWG. No.	PROJECT No.	PHASE No.
X-3	19-1138	115

SHEET SIZE – 11" X 17"

EMRS RECLAMATION

KEY TRENCH EXCAVATION
EXCAVATED SEPTEMBER 25, 2021 = 0m^3
EXCAVATED TO DATE = 4,423m^3

CCL LIFT 1
PLACED SEPTEMBER 25, 2021 = 0m^3
PLACED TO DATE = 24,950m^3


CCL LIFT 2
PLACED SEPTEMBER 25, 2021 = 0m^3
PLACED TO DATE = 21,465m^3

NCL LIFT 3
PLACED SEPTEMBER 25, 2021 = 0m^3
PLACED TO DATE = 36,007m^3

NCL LIFT 4
PLACED SEPTEMBER 25, 2021 = 0m^3
PLACED TO DATE = 37,840m^3

AREA COMPLETED
CCL COMPLETED TO DATE = 8.204 ha
NCL COMPLETED TO DATE = 7.708 ha

Horizontal Datum:
North American Datum 1983 (NAD83)
6 Degree Universal Transverse Mercator (UTM) Grid Coordinates, Zone 15.
Vertical Datum:
Canadian Geodetic Vertical Datum, 1928 Adjustment, Geodetic Elevations

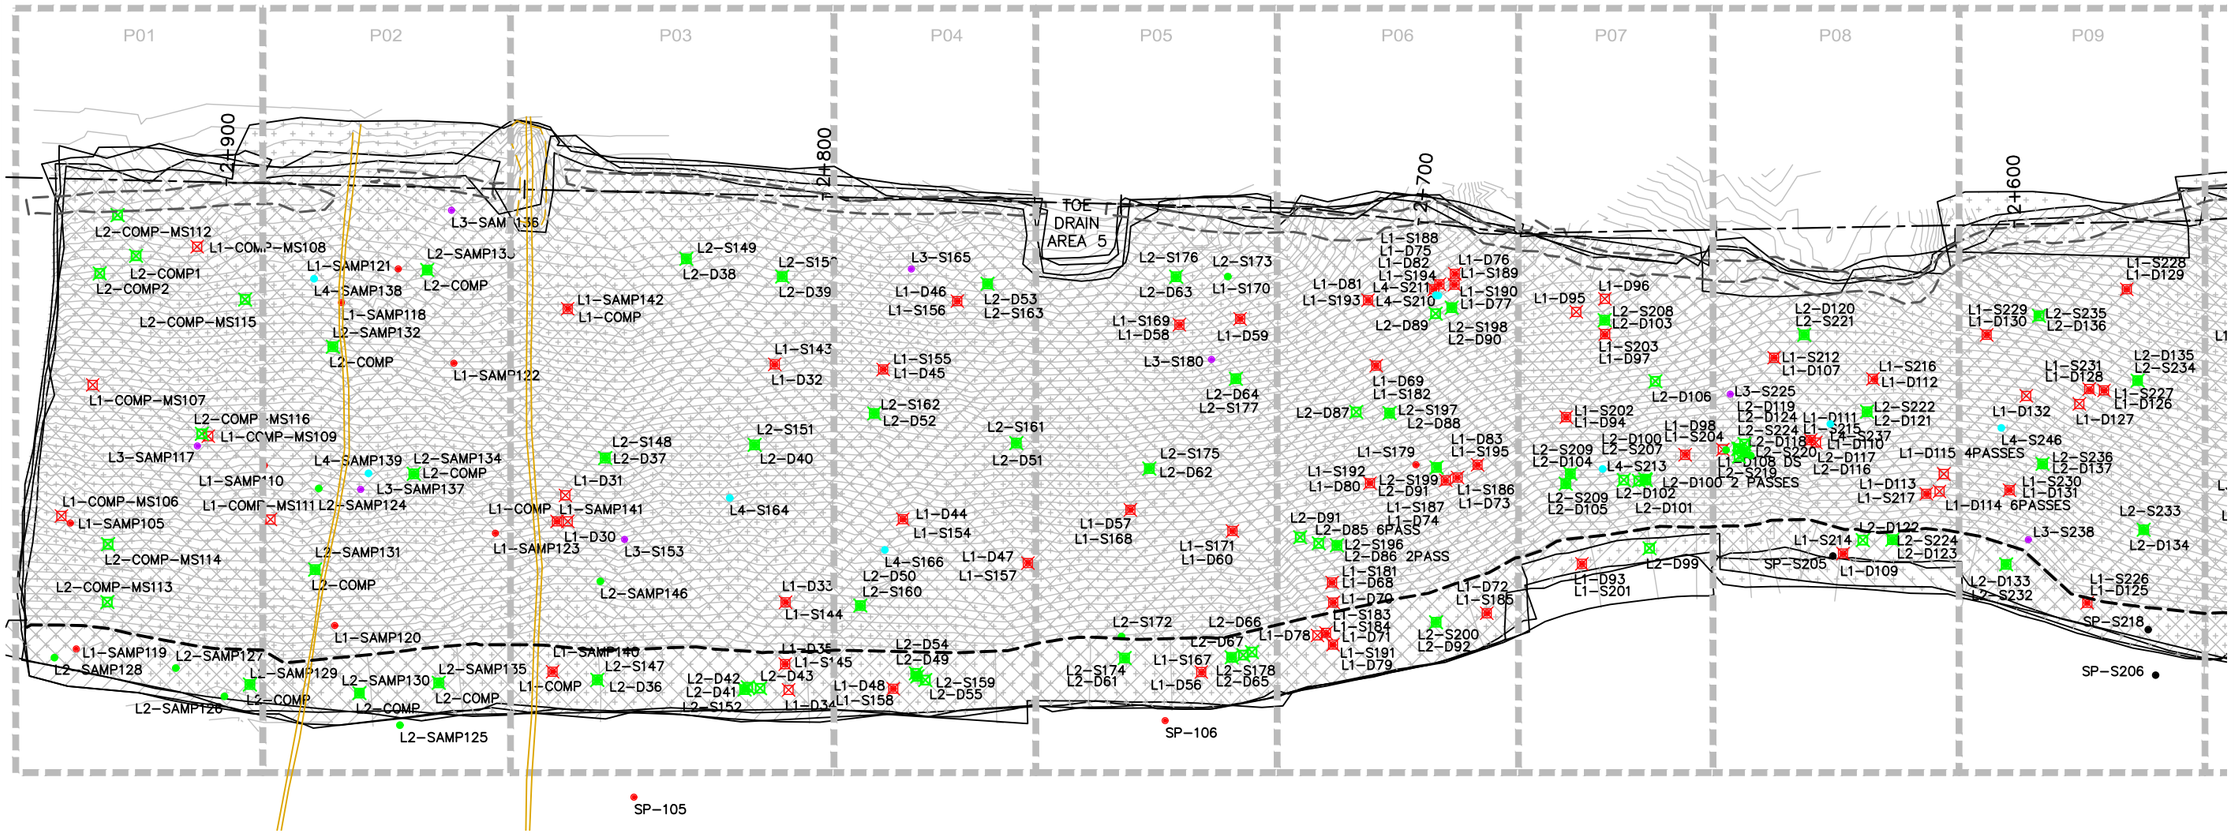

EMRS RECLAMATION – DAILY PROGRESS

(SEPTEMBER 25, 2021 SCALE: 1:1000

TULLOCH ENGINEERING

DESIGNER

REVISIONS

	DATE	REMARKS

LEGEND

- CCL LIFT #1
- CCL LIFT #2
- NCL LIFT #3
- NCL LIFT #4
- KEY TRENCH
- LIFT #1 COMP. TEST SAMPLE
- LIFT #2 COMP. TEST SAMPLE
- LIFT #3 COMP. TEST SAMPLE
- LIFT #4 COMP. TEST SAMPLE
- VWP WIRE
- VWP WIRE BURRITO
- PLACED TODAY
- CCL LIFT 2 PLACED TODAY

PROJECT TITLE
NEW GOLD INC
RAINY RIVER
PROJECT

DRAWING TITLE
2021 EMRS
RECLAMATION

PURPOSE
DAILY PROGRESS

DATE	SEPTEMBER 25, 202
DRAWN	JTS
CHECKED	
SCALE	NTS
ISSUED FOR TENDER	
ISSUED FOR CONSTRUCTION	

DWG. No.	PROJECT No.	PHASE No.
D-1	19-1138	115

SHEET SIZE - 11" X 17"

Horizontal Datum:
North American Datum 1983 (NAD83)
6 Degree Universal Transverse Mercator
(UTM) Grid Coordinates, Zone 15.

Vertical Datum:
Canadian Geodetic Vertical Datum,
1928 Adjustment, Geodetic Elevations

P09 P10 P11 P12 P13 P14 P15 P16 P17 P18 P19 P20 P21

2+600 2+500 2+400 2+300 2+200

SP-S206 SP-S218 SP-S244 SP-S245 ST-S277 ST-S278

N

EMRS RECLAMATION

KEY TRENCH EXCAVATION
EXCAVATED SEPTEMBER 25, 2021 = 0m³
EXCAVATED TO DATE = 4,423m³

CCL LIFT 1
PLACED SEPTEMBER 25, 2021 = 0m³
PLACED TO DATE = 24,950m³

CCL LIFT 2
PLACED SEPTEMBER 25, 2021 = 0m³
PLACED TO DATE = 21,465m³

NCL LIFT 3
PLACED SEPTEMBER 25, 2021 = 0m³
PLACED TO DATE = 36,007m³

NCL LIFT 4
PLACED SEPTEMBER 25, 2021 = 0m³
PLACED TO DATE = 37,840m³

AREA COMPLETED
CCL COMPLETED TO DATE = 8.204 ha
NCL COMPLETED TO DATE = 7.708 ha

EMRS RECLAMATION – DAILY PROGRESS

(SEPTEMBER 25, 2021) SCALE: 1:1000

TULLOCH ENGINEERING

DESIGNER

REVISIONS

DATE	REMARKS

LEGEND

- CCL LIFT #1
- CCL LIFT #2
- NCL LIFT #3
- NCL LIFT #4
- KEY TRENCH
- LIFT #1 COMP. TEST SAMPLE
- LIFT #2 COMP. TEST SAMPLE
- LIFT #3 COMP. TEST SAMPLE
- LIFT #4 COMP. TEST SAMPLE
- VWP WIRE
- VWP WIRE BURRITO
- PLACED TODAY
- CCL LIFT 2 PLACED TODAY

PROJECT TITLE
NEW GOLD INC
RAINY RIVER
PROJECT


DRAWING TITLE
2021 EMRS
RECLAMATION

PURPOSE
DAILY PROGRESS

DATE	SEPTEMBER 25, 2021
DRAWN	JTS
CHECKED	
SCALE	NTS
ISSUED FOR TENDER	
ISSUED FOR CONSTRUCTION	

DWG. No.	PROJECT No.	PHASE No.
D-2	19-1138	115

SHEET SIZE - 11" X 17"

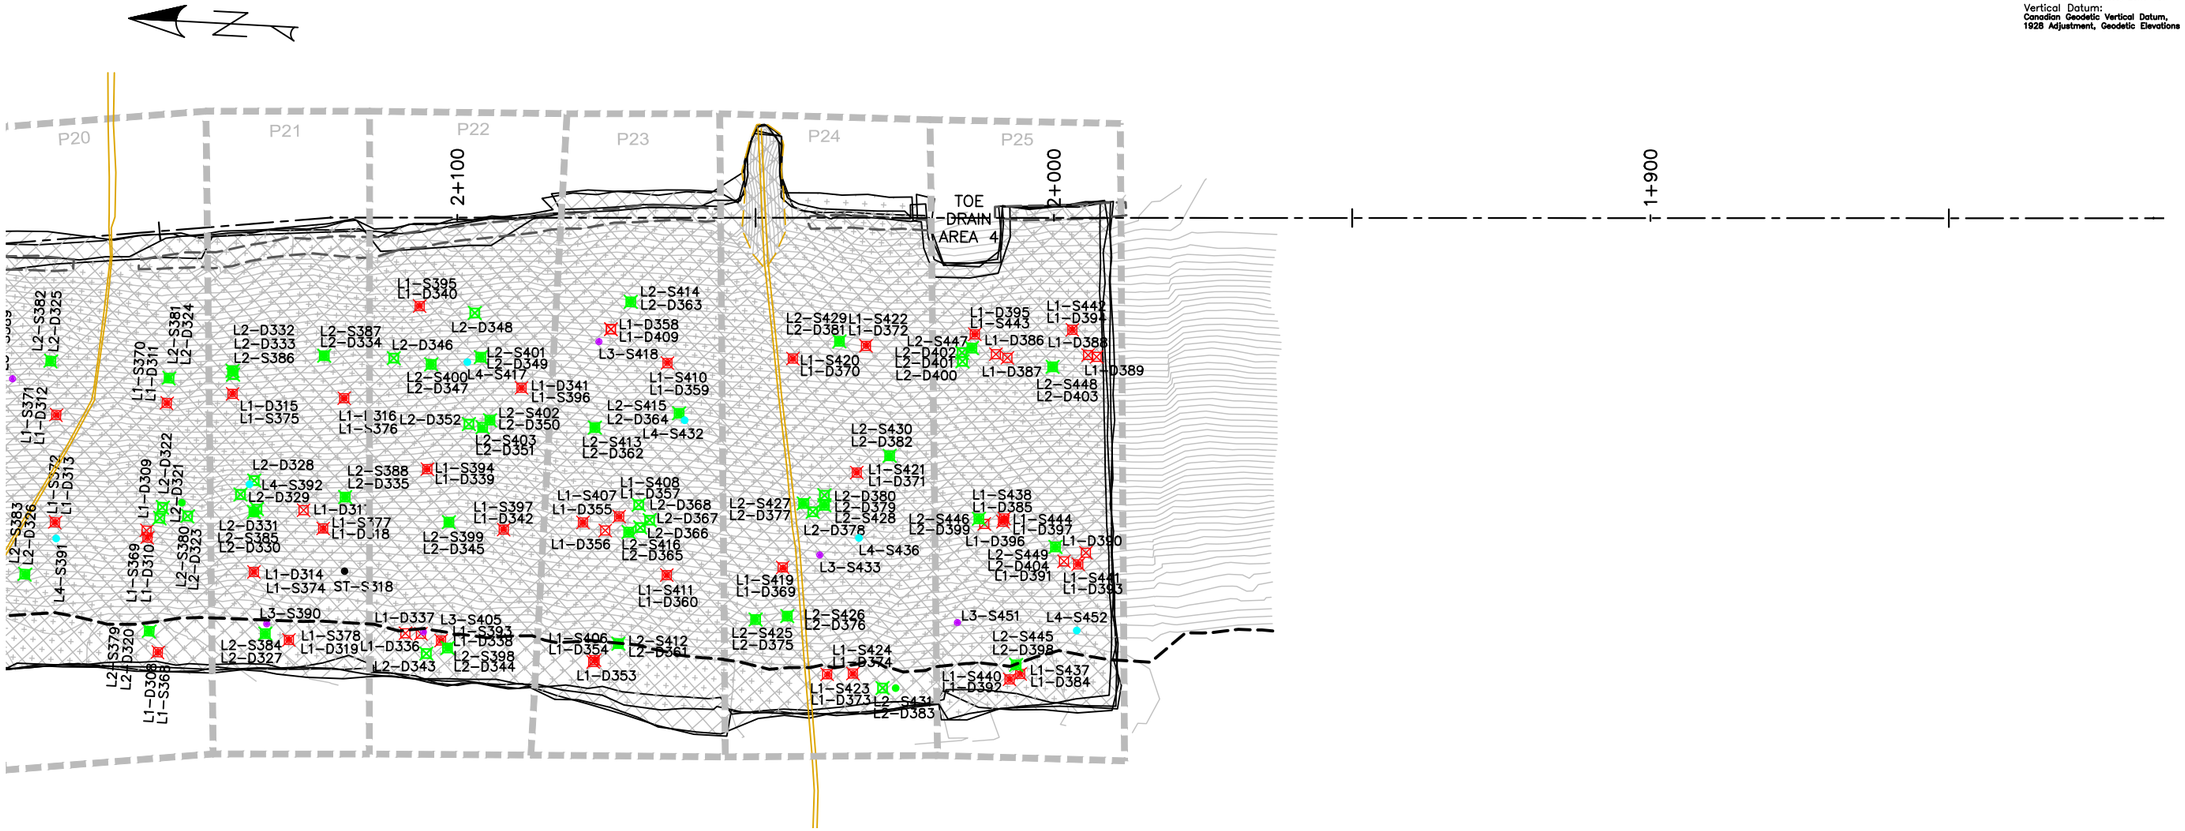

Horizontal Datum:
North American Datum 1983 (NAD83)
6 Degree Universal Transverse Mercator (UTM) Grid Coordinates, Zone 15.

Vertical Datum:
Canadian Geodetic Vertical Datum, 1928 Adjustment, Geodetic Elevations

EMRS RECLAMATION

KEY TRENCH EXCAVATION
EXCAVATED SEPTEMBER 25, 2021 = 0m^3
EXCAVATED TO DATE = 4,423m^3

CCL LIFT 1
PLACED SEPTEMBER 25, 2021 = 0m^3
PLACED TO DATE = 24,950m^3

CCL LIFT 2
PLACED SEPTEMBER 25, 2021 = 0m^3
PLACED TO DATE = 21,465m^3

NCL LIFT 3
PLACED SEPTEMBER 25, 2021 = 0m^3
PLACED TO DATE = 36,007m^3

NCL LIFT 4
PLACED SEPTEMBER 25, 2021 = 0m^3
PLACED TO DATE = 37,840m^3

AREA COMPLETED
CCL COMPLETED TO DATE = 8.204 ha
NCL COMPLETED TO DATE = 7.708 ha

EMRS RECLAMATION – DAILY PROGRESS

(SEPTEMBER 25, 2021 SCALE: 1:1000

TULLOCH ENGINEERING

DESIGNER

REVISIONS

DATE	REMARKS

LEGEND

- CCL LIFT #1
- CCL LIFT #2
- NCL LIFT #3
- NCL LIFT #4
- KEY TRENCH
- LIFT #1 COMP. TEST SAMPLE
- LIFT #2 COMP. TEST SAMPLE
- LIFT #3 COMP. TEST SAMPLE
- LIFT #4 COMP. TEST SAMPLE
- VWP WIRE
- VWP WIRE BURRITO
- PLACED TODAY
- CCL LIFT 2 PLACED TODAY

PROJECT TITLE
NEW GOLD INC
RAINY RIVER
PROJECT

DRAWING TITLE
2021 EMRS
RECLAMATION

PURPOSE
DAILY PROGRESS

DATE	SEPTEMBER 25, 202
DRAWN	JTS
CHECKED	
SCALE	NTS
ISSUED FOR TENDER	
ISSUED FOR CONSTRUCTION	

DWG. No.	PROJECT No.	PHASE No.
D-3	19-1138	115

SHEET SIZE - 11" X 17"



Horizontal Datum:
North American Datum 1983 (NAD83)
6 Degree Universal Transverse Mercator (UTM) Grid Coordinates, Zone 15.

Vertical Datum:
Canadian Geodetic Vertical Datum, 1928 Adjustment, Geodetic Elevations

EMRS RECLAMATION

KEY TRENCH EXCAVATION
EXCAVATED SEPTEMBER 25, 2021 = 0m^3
EXCAVATED TO DATE = 4,423m^3

CCL LIFT 1
PLACED SEPTEMBER 25, 2021 = 0m^3
PLACED TO DATE = 24,950m^3

CCL LIFT 2
PLACED SEPTEMBER 25, 2021 = 0m^3
PLACED TO DATE = 21,465m^3

NCL LIFT 3
PLACED SEPTEMBER 25, 2021 = 0m^3
PLACED TO DATE = 36,007m^3

NCL LIFT 4
PLACED SEPTEMBER 25, 2021 = 0m^3
PLACED TO DATE = 37,840m^3

AREA COMPLETED
CCL COMPLETED TO DATE = 8.204 ha
NCL COMPLETED TO DATE = 7.708 ha

EMRS RECLAMATION – DAILY PROGRESS

(SEPTEMBER 25, 2021) SCALE: 1:1000

TULLOCH ENGINEERING

DESIGNER

REVISIONS

	DATE	REMARKS

LEGEND

- CCL LIFT #1
- CCL LIFT #2
- NCL LIFT #3
- NCL LIFT #4
- KEY TRENCH
- LIFT #1 COMP. TEST SAMPLE
- LIFT #2 COMP. TEST SAMPLE
- LIFT #3 COMP. TEST SAMPLE
- LIFT #4 COMP. TEST SAMPLE
- VWP WIRE
- VWP WIRE BURRITO
- PLACED TODAY
- CCL LIFT 2 PLACED TODAY

PROJECT TITLE
NEW GOLD INC
RAINY RIVER
PROJECT


DRAWING TITLE
2021 EMRS
RECLAMATION


PURPOSE
DAILY PROGRESS


DATE	SEPTEMBER 25, 2021
DRAWN	JTS
CHECKED	
SCALE	NTS
ISSUED FOR TENDER	
ISSUED FOR CONSTRUCTION	


DWG. No.	PROJECT No.	PHASE No.
D-4	19-1138	115


SHEET SIZE - 11" X 17"

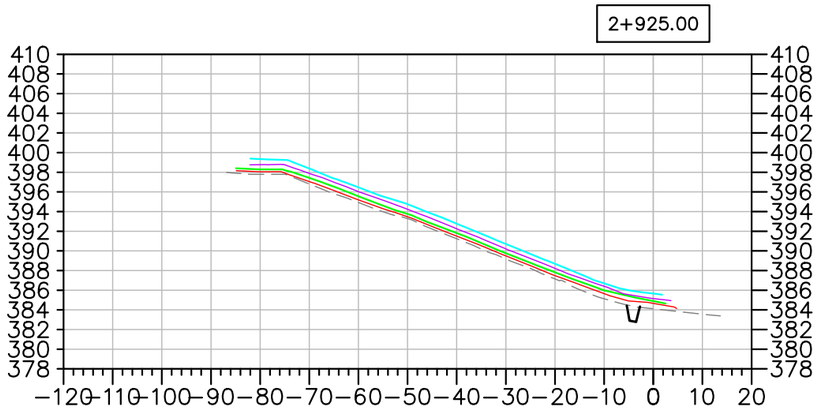


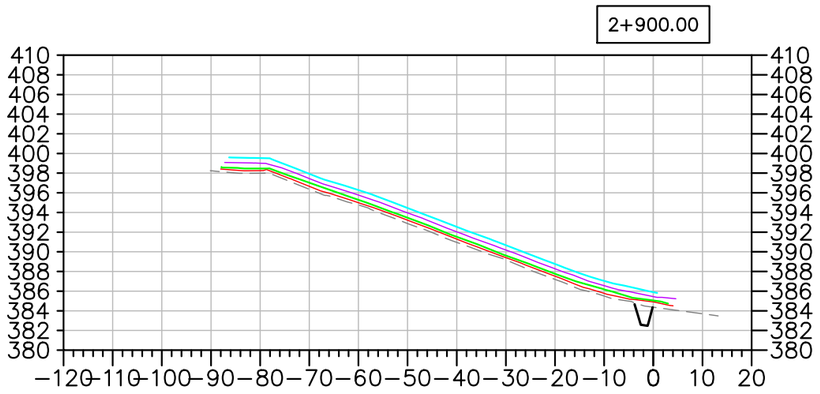


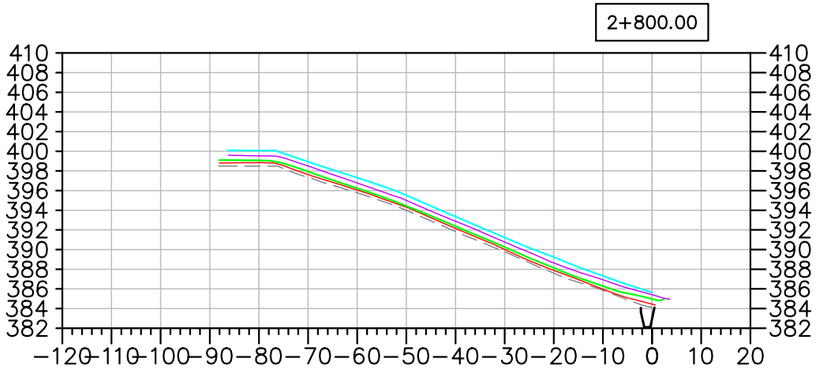

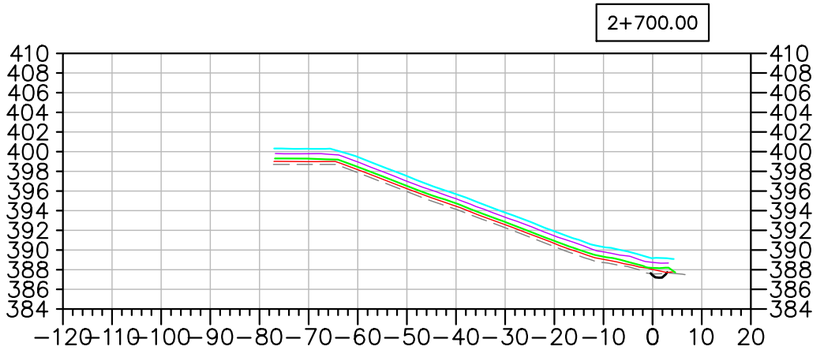

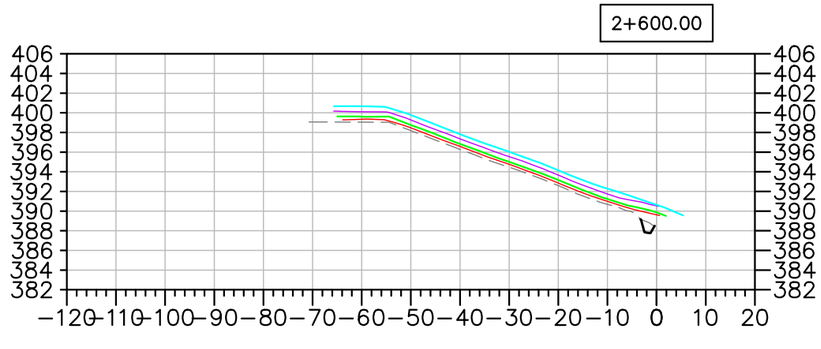

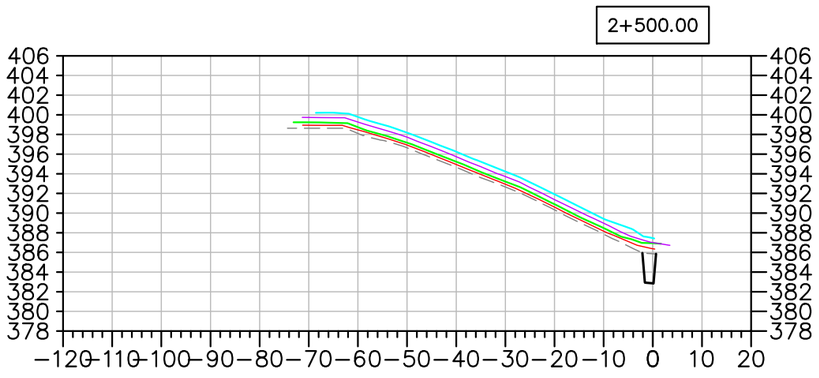

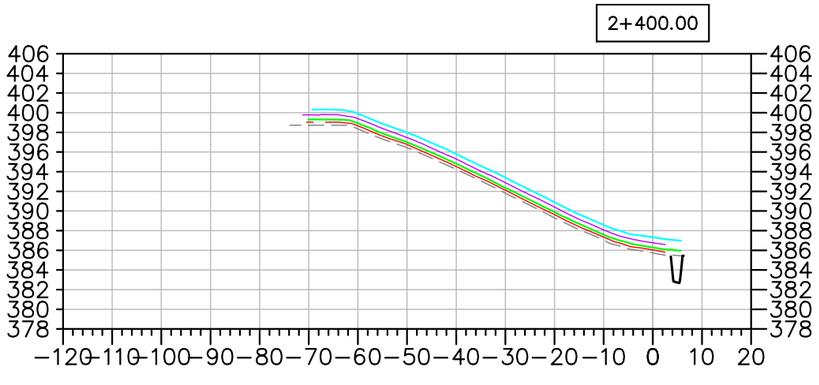

EMRS RECLAMATION – DAILY PROGRESS

(SEPTEMBER 25, 2021) SCALE: N.T.S.

TULLOCH ENGINEERING

DESIGNER

REVISIONS

DATE	REMARKS

LEGEND

- EXISTING ROCK STOCKPILE
- CCL LIFT #1
- CCL LIFT #2
- NCL LIFT #3
- NCL LIFT #4
- KEY TRENCH

Horizontal Datum:
North American Datum 1983 (NAD83)
6 Degree Universal Transverse Mercator (UTM) Grid Coordinates, Zone 15.
Vertical Datum:
Canadian Geodetic Vertical Datum, 1928 Adjustment, Geodetic Elevations

PROJECT TITLE
NEW GOLD INC
RAINY RIVER
PROJECT


DRAWING TITLE
2021 EMRS
RECLAMATION CROSS
SECTIONS


PURPOSE
DAILY PROGRESS


DATE	SEPTEMBER 25, 2021
DRAWN	JTS
CHECKED	
SCALE	NTS
ISSUED FOR TENDER	
ISSUED FOR CONSTRUCTION	


DWG. No.	PROJECT No.	PHASE No.
X-1	19-1138	115

SHEET SIZE – 11" X 17"

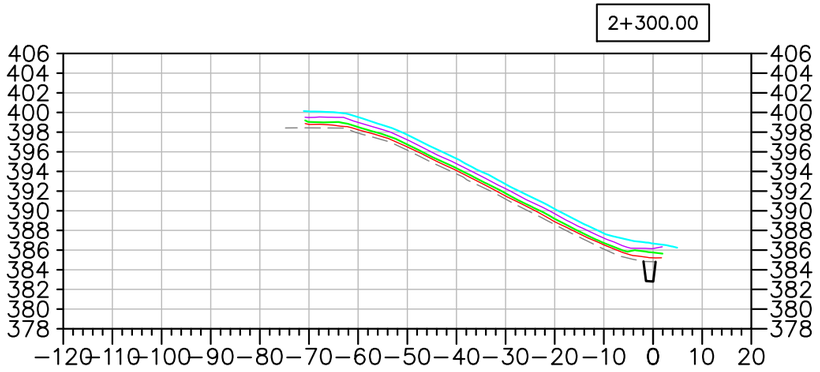

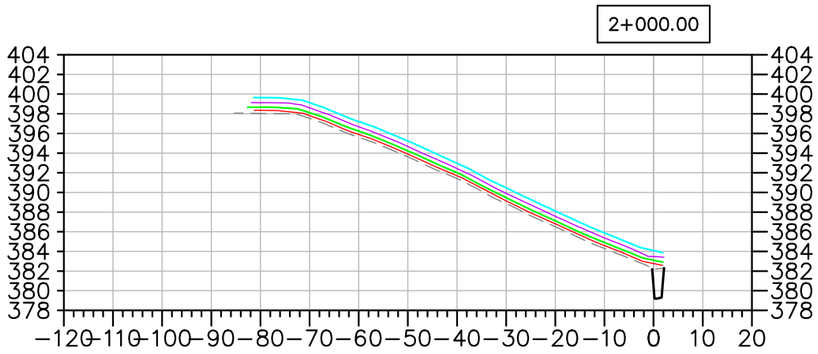

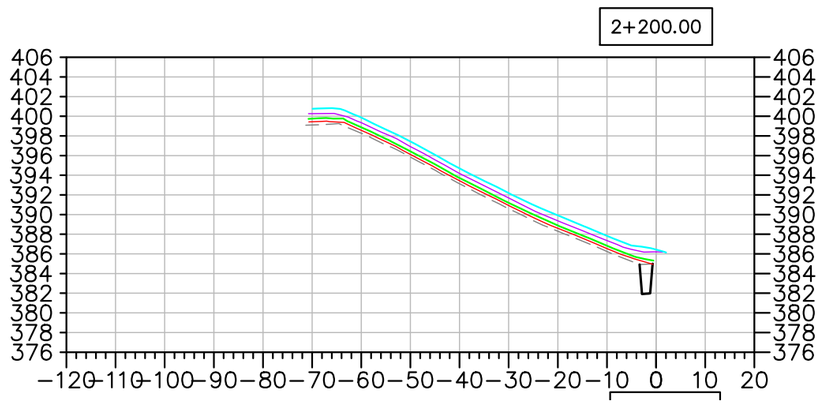

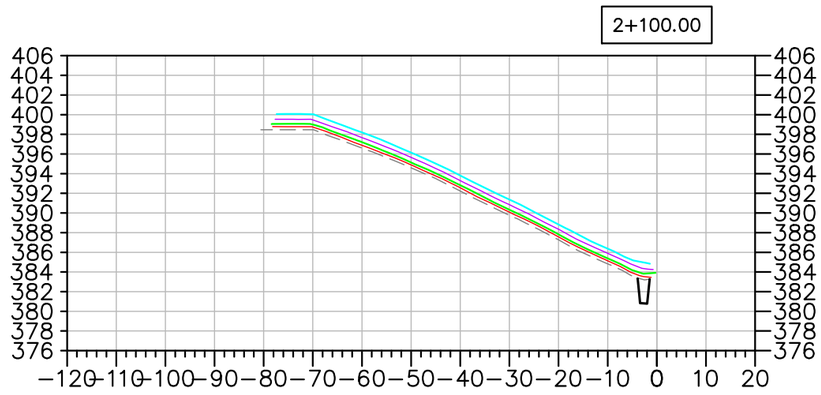

EMRS RECLAMATION – DAILY PROGRESS

(SEPTEMBER 25, 2021 SCALE: N.T.S.

TULLOCH ENGINEERING

DESIGNER

REVISIONS

	DATE	REMARKS

LEGEND

- EXISTING ROCK STOCKPILE
- CCL LIFT #1
- CCL LIFT #2
- NCL LIFT #3
- NCL LIFT #4
- KEY TRENCH

Horizontal Datum:
North American Datum 1983 (NAD83)
6 Degree Universal Transverse Mercator (UTM) Grid Coordinates, Zone 15.

Vertical Datum:
Canadian Geodetic Vertical Datum, 1928 Adjustment, Geodetic Elevations

PROJECT TITLE
NEW GOLD INC
RAINY RIVER PROJECT


DRAWING TITLE
2021 EMRS RECLAMATION CROSS SECTIONS


PURPOSE
DAILY PROGRESS


DATE	SEPTEMBER 25, 2021
DRAWN	JTS
CHECKED	
SCALE	NTS
ISSUED FOR TENDER	
ISSUED FOR CONSTRUCTION	


DWG. No.	PROJECT No.	PHASE No.
X-2	19-1138	115


SHEET SIZE – 11" X 17"

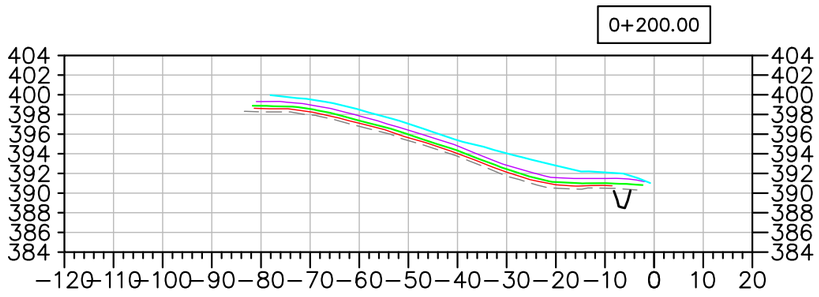


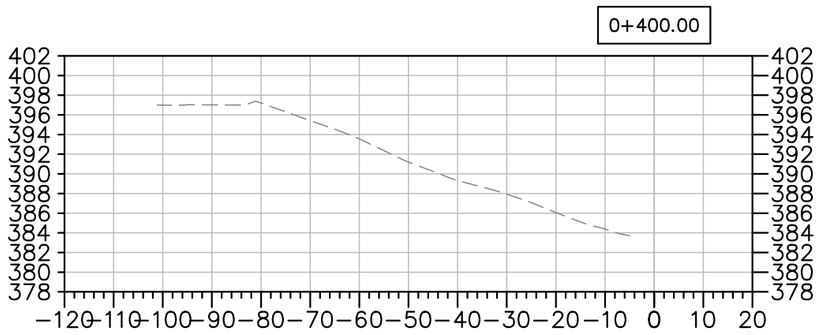

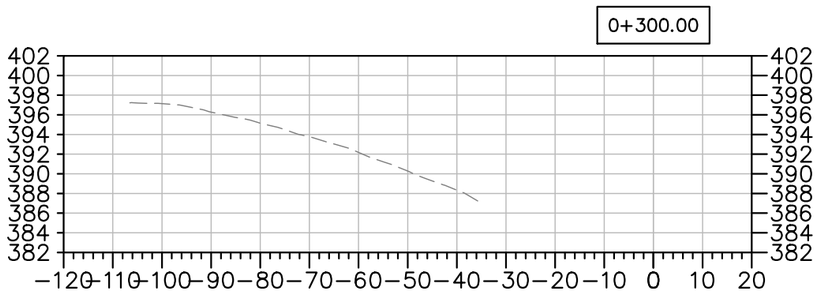

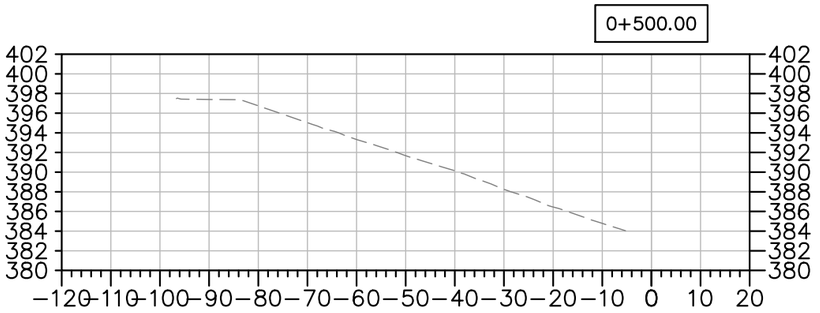

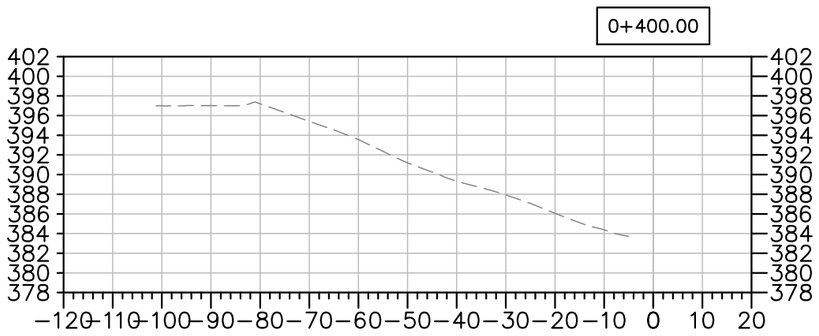

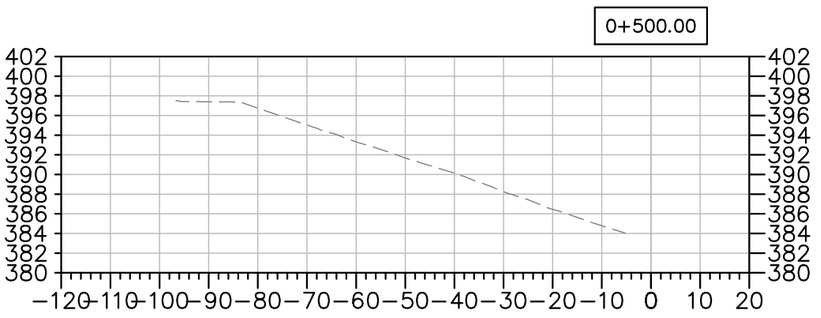

EMRS RECLAMATION – DAILY PROGRESS

(SEPTEMBER 25, 2021 SCALE: N.T.S.

TULLOCH ENGINEERING

DESIGNER

REVISIONS

	DATE	REMARKS

LEGEND

- EXISTING ROCK STOCKPILE
- CCL LIFT #1
- CCL LIFT #2
- NCL LIFT #3
- NCL LIFT #4
- KEY TRENCH

Horizontal Datum:
North American Datum 1983 (NAD83)
6 Degree Universal Transverse Mercator (UTM) Grid Coordinates, Zone 15.
Vertical Datum:
Canadian Geodetic Vertical Datum, 1928 Adjustment, Geodetic Elevations

PROJECT TITLE
NEW GOLD INC
RAINY RIVER PROJECT

DRAWING TITLE
2021 EMRS RECLAMATION CROSS SECTIONS

PURPOSE
DAILY PROGRESS

DATE	SEPTEMBER 25, 2021
DRAWN	JTS
CHECKED	
SCALE	NTS
ISSUED FOR TENDER	
ISSUED FOR CONSTRUCTION	

DWG. No.	PROJECT No.	PHASE No.
X-3	19-1138	115

SHEET SIZE – 11" X 17"

EMRS RECLAMATION

KEY TRENCH EXCAVATION
EXCAVATED SEPTEMBER 26, 2021 = 0m^3
EXCAVATED TO DATE = 4,423m^3

CCL LIFT 1
PLACED SEPTEMBER 26, 2021 = 0m^3
PLACED TO DATE = 24,950m^3


CCL LIFT 2
PLACED SEPTEMBER 26, 2021 = 0m^3
PLACED TO DATE = 21,465m^3

NCL LIFT 3
PLACED SEPTEMBER 26, 2021 = 2,062m^3
PLACED TO DATE = 38,069m^3

NCL LIFT 4
PLACED SEPTEMBER 26, 2021 = 0m^3
PLACED TO DATE = 37,840m^3

AREA COMPLETED
CCL COMPLETED TO DATE = 8.204 ha
NCL COMPLETED TO DATE = 7.708 ha

Horizontal Datum:
North American Datum 1983 (NAD83)
6 Degree Universal Transverse Mercator (UTM) Grid Coordinates, Zone 15.
Vertical Datum:
Canadian Geodetic Vertical Datum, 1928 Adjustment, Geodetic Elevations

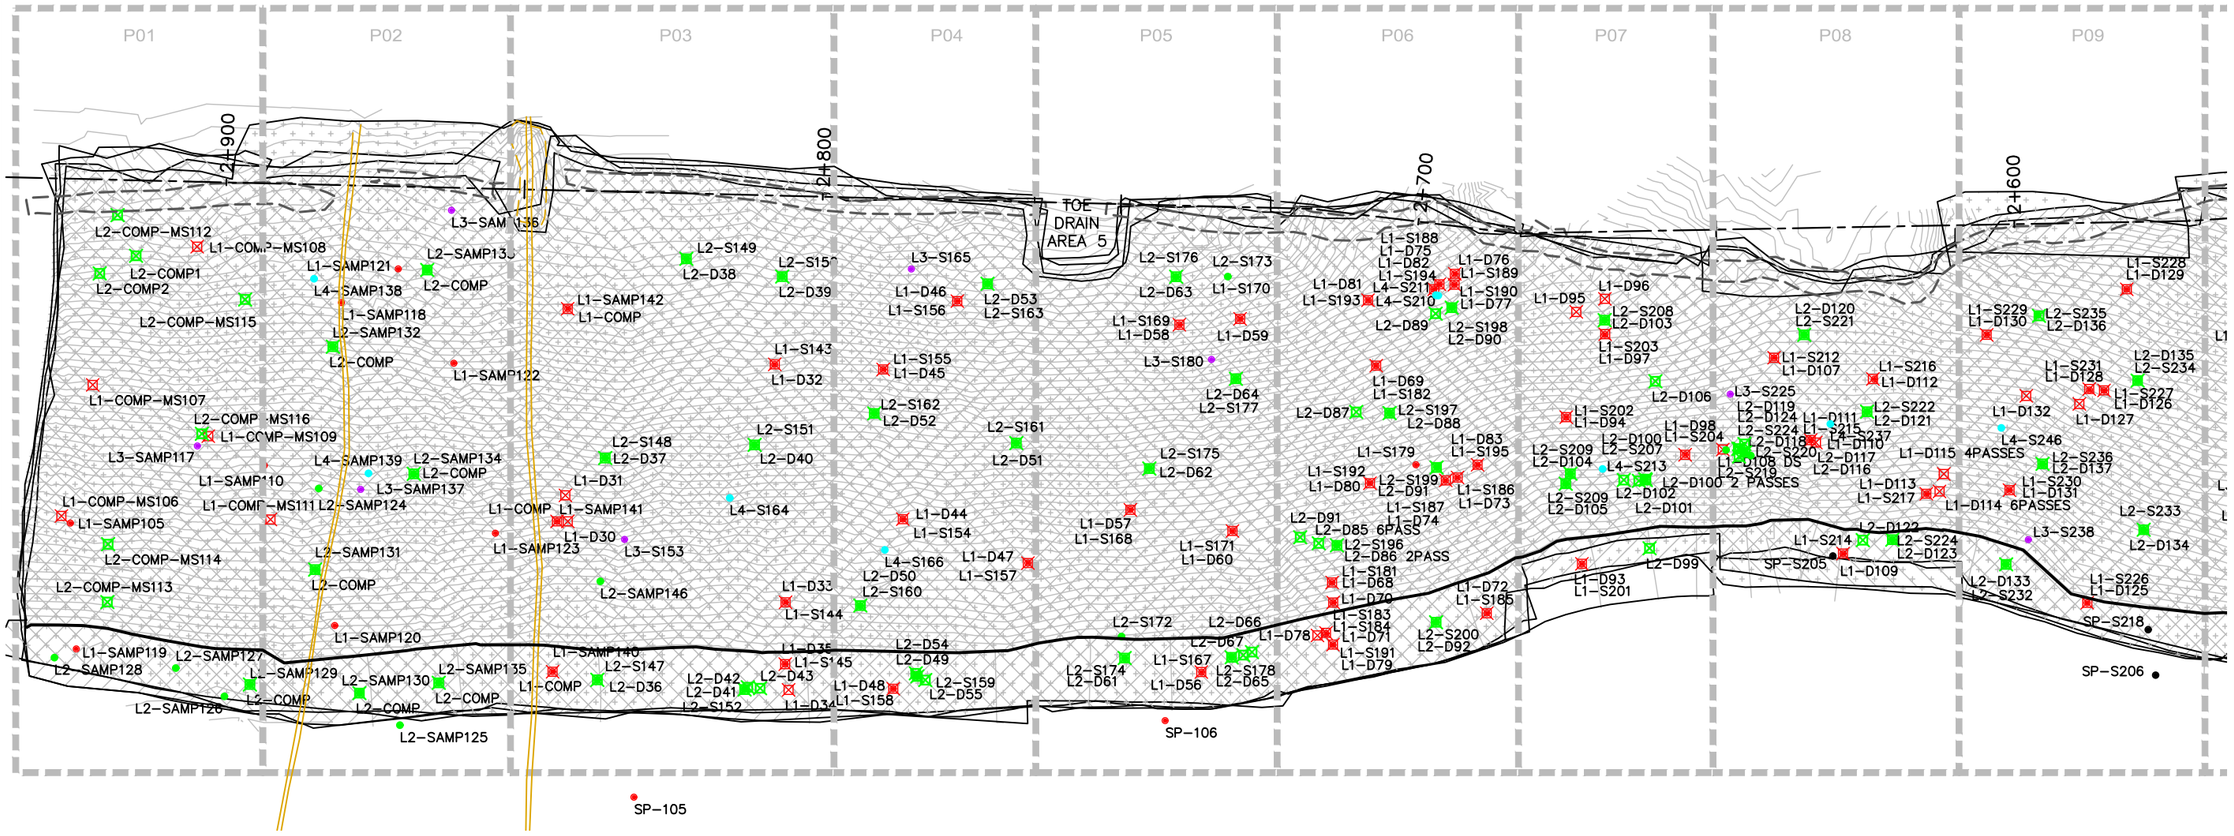

EMRS RECLAMATION – DAILY PROGRESS

(SEPTEMBER 26, 2021 SCALE: 1:1000

TULLOCH ENGINEERING

DESIGNER

REVISIONS

	DATE	REMARKS

LEGEND

- CCL LIFT #1
- CCL LIFT #2
- NCL LIFT #3
- NCL LIFT #4
- KEY TRENCH
- LIFT #1 COMP. TEST SAMPLE
- LIFT #2 COMP. TEST SAMPLE
- LIFT #3 COMP. TEST SAMPLE
- LIFT #4 COMP. TEST SAMPLE
- VWP WIRE
- VWP WIRE BURRITO
- PLACED TODAY
- CCL LIFT 2 PLACED TODAY

PROJECT TITLE
NEW GOLD INC
RAINY RIVER
PROJECT


DRAWING TITLE
2021 EMRS
RECLAMATION

PURPOSE
DAILY PROGRESS

DATE	SEPTEMBER 26, 202
DRAWN	JTS
CHECKED	
SCALE	NTS
ISSUED FOR TENDER	
ISSUED FOR CONSTRUCTION	

DWG. No.	PROJECT No.	PHASE No.
D-1	19-1138	115

SHEET SIZE - 11" X 17"

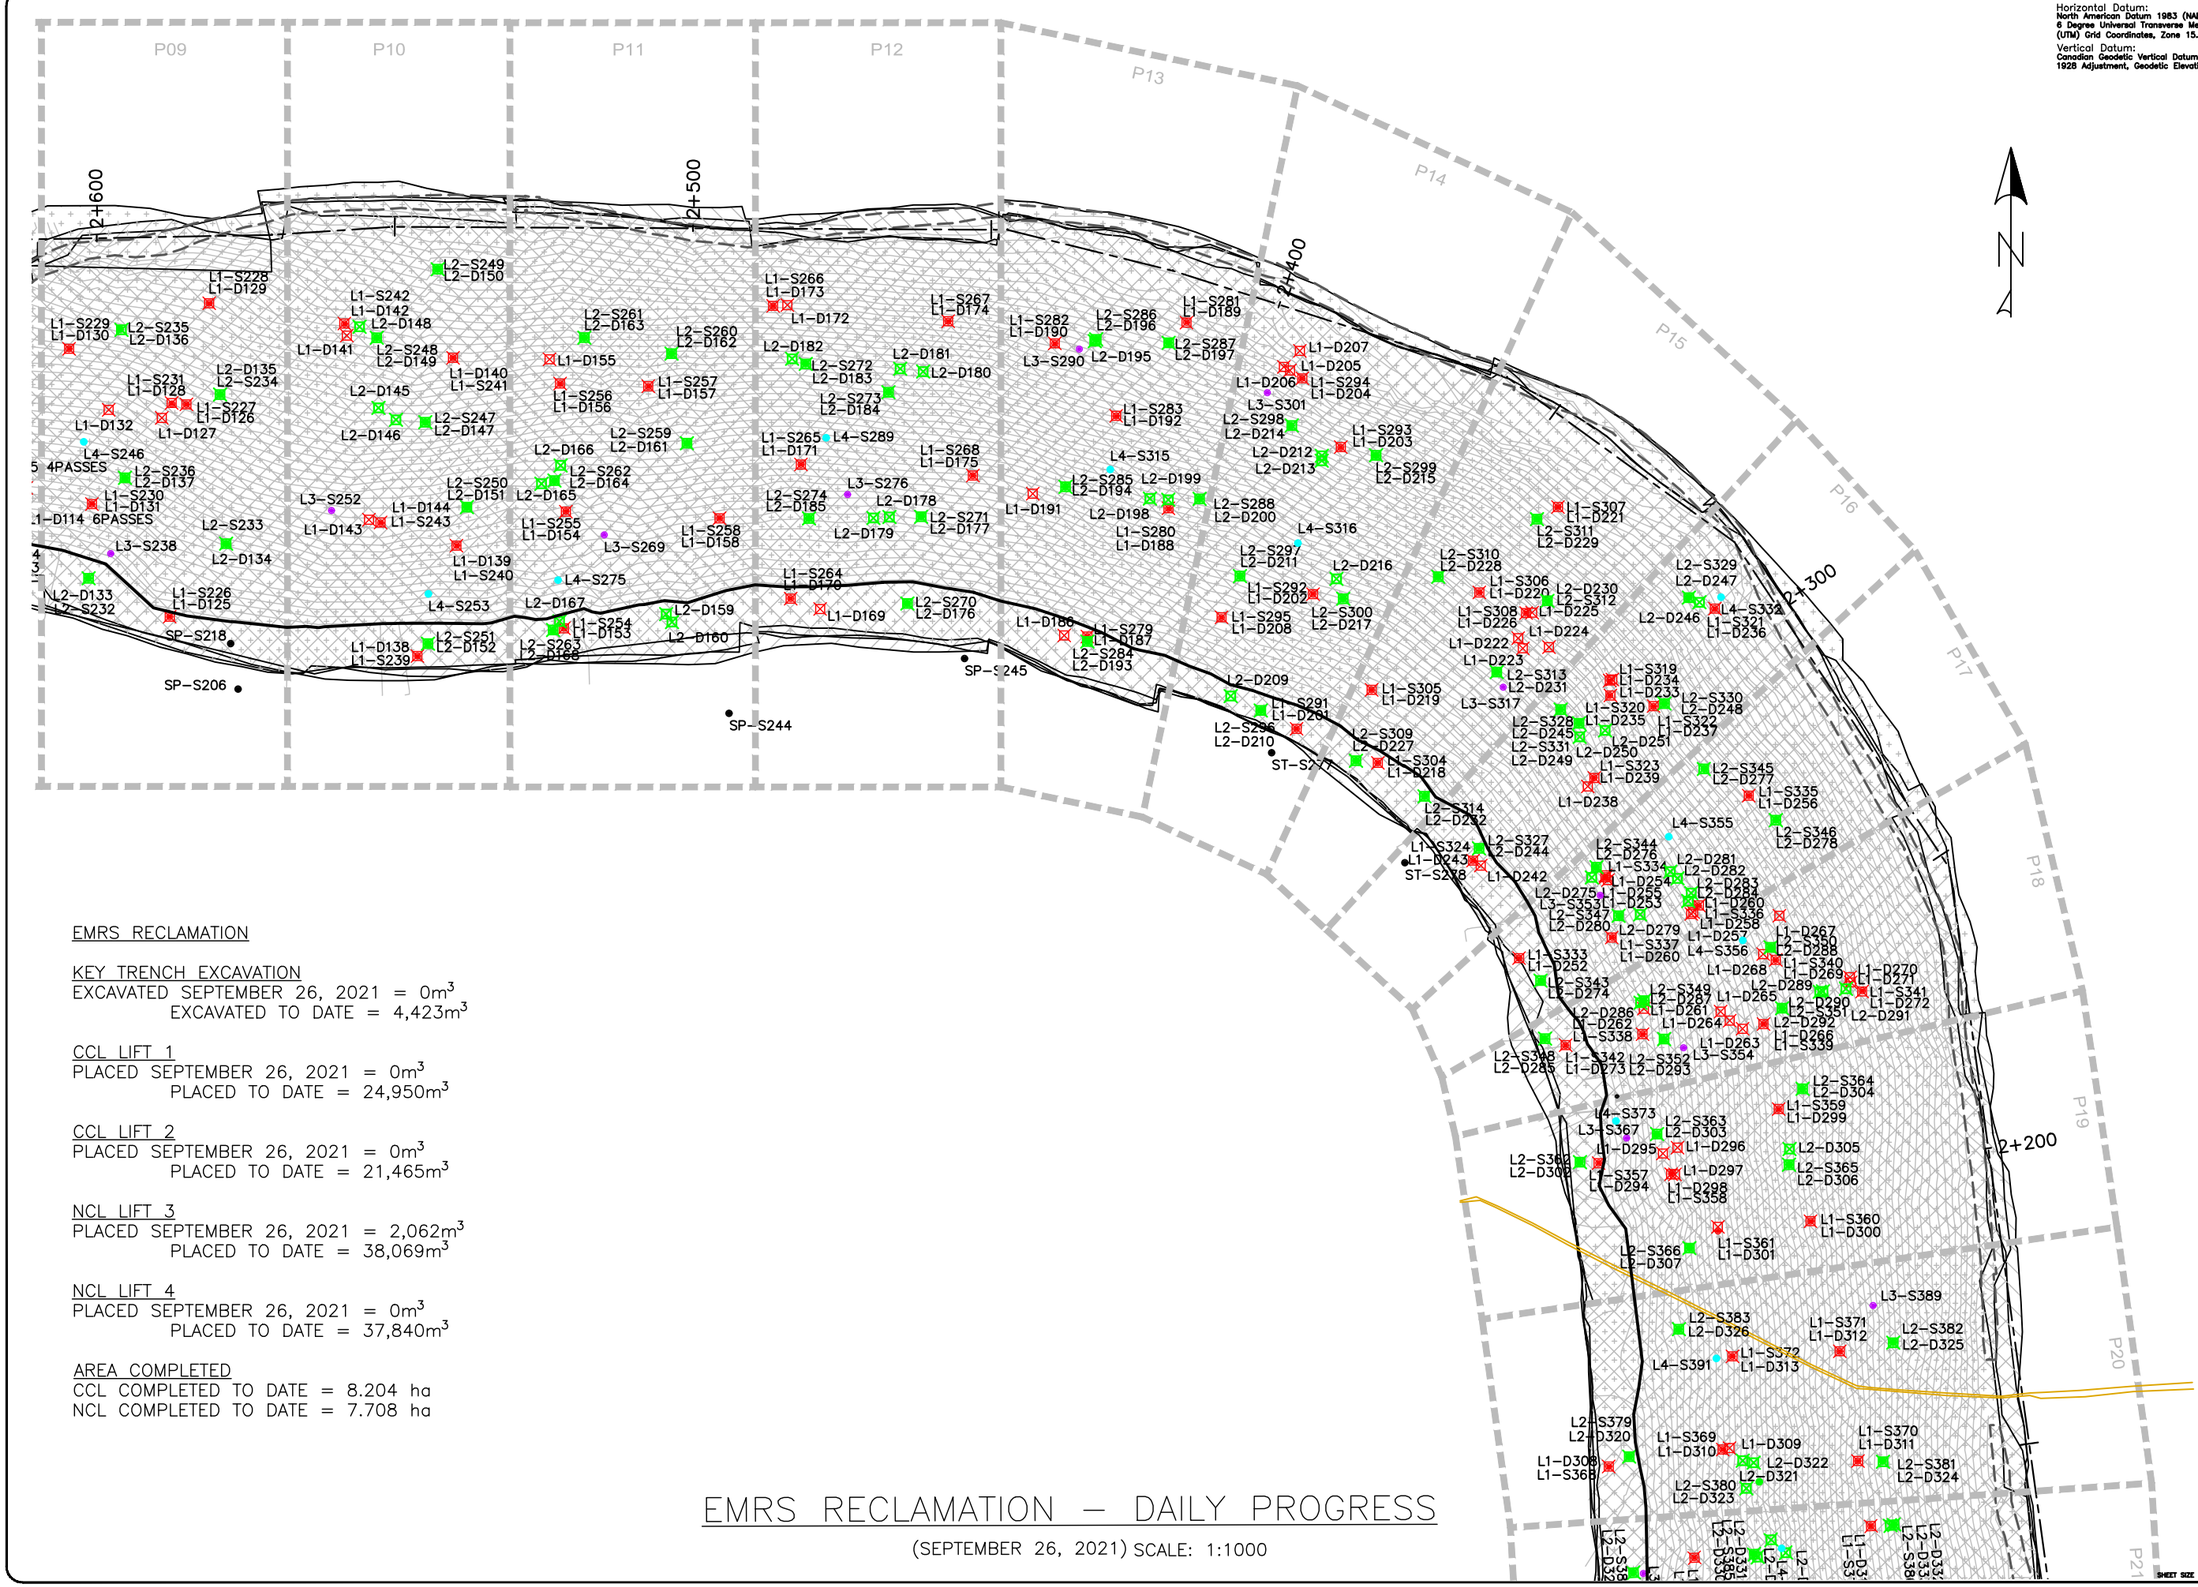

Horizontal Datum:
North American Datum 1983 (NAD83)
6 Degree Universal Transverse Mercator (UTM) Grid Coordinates, Zone 15.

Vertical Datum:
Canadian Geodetic Vertical Datum, 1928 Adjustment, Geodetic Elevations

EMRS RECLAMATION

KEY TRENCH EXCAVATION
EXCAVATED SEPTEMBER 26, 2021 = 0m³
EXCAVATED TO DATE = 4,423m³

CCL LIFT 1
PLACED SEPTEMBER 26, 2021 = 0m³
PLACED TO DATE = 24,950m³

CCL LIFT 2
PLACED SEPTEMBER 26, 2021 = 0m³
PLACED TO DATE = 21,465m³

NCL LIFT 3
PLACED SEPTEMBER 26, 2021 = 2,062m³
PLACED TO DATE = 38,069m³

NCL LIFT 4
PLACED SEPTEMBER 26, 2021 = 0m³
PLACED TO DATE = 37,840m³

AREA COMPLETED
CCL COMPLETED TO DATE = 8.204 ha
NCL COMPLETED TO DATE = 7.708 ha

EMRS RECLAMATION – DAILY PROGRESS

(SEPTEMBER 26, 2021) SCALE: 1:1000

TULLOCH ENGINEERING

DESIGNER

REVISIONS

DATE	REMARKS

LEGEND

- CCL LIFT #1
- CCL LIFT #2
- NCL LIFT #3
- NCL LIFT #4
- KEY TRENCH
- LIFT #1 COMP. TEST SAMPLE
- LIFT #2 COMP. TEST SAMPLE
- LIFT #3 COMP. TEST SAMPLE
- LIFT #4 COMP. TEST SAMPLE
- VWP WIRE
- VWP WIRE BURRITO
- PLACED TODAY
- CCL LIFT 2 PLACED TODAY

PROJECT TITLE
NEW GOLD INC
RAINY RIVER
PROJECT


DRAWING TITLE
2021 EMRS
RECLAMATION

PURPOSE
DAILY PROGRESS

DATE	SEPTEMBER 26, 2021
DRAWN	JTS
CHECKED	
SCALE	NTS
ISSUED FOR TENDER	
ISSUED FOR CONSTRUCTION	

DWG. No.	PROJECT No.	PHASE No.
D-2	19-1138	115

SHEET SIZE - 11" X 17"

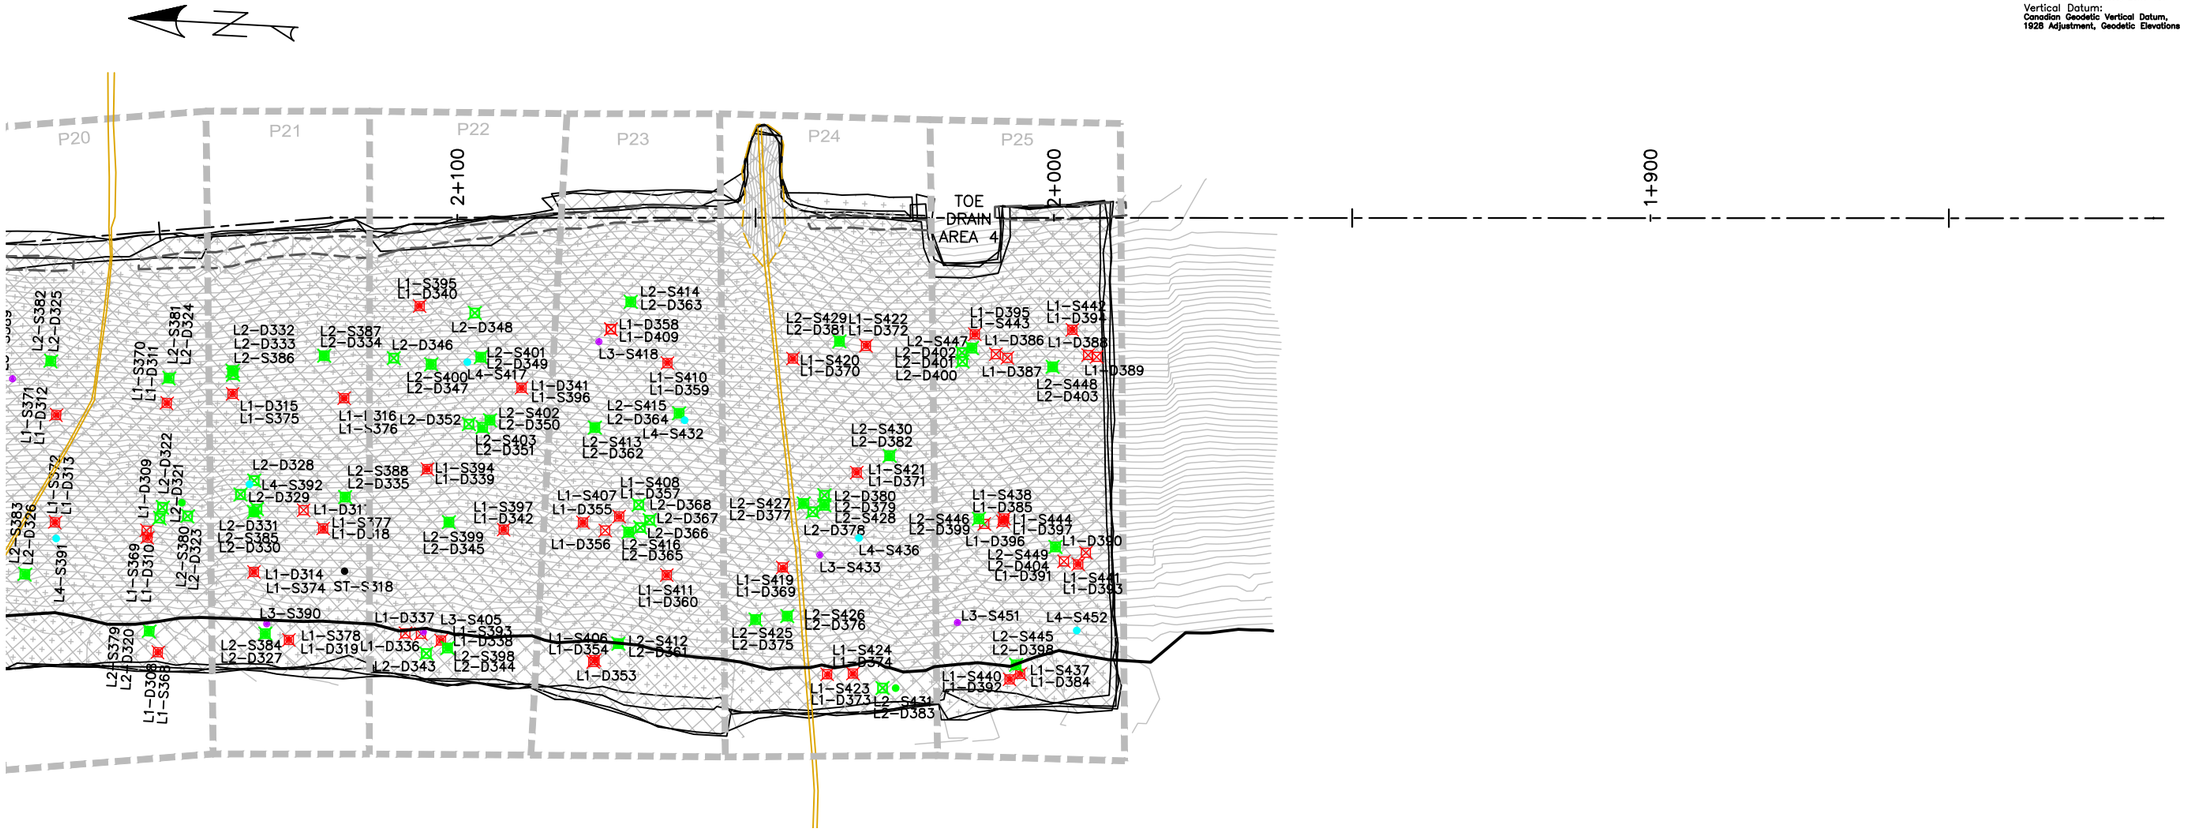

Horizontal Datum:
North American Datum 1983 (NAD83)
6 Degree Universal Transverse Mercator (UTM) Grid Coordinates, Zone 15.

Vertical Datum:
Canadian Geodetic Vertical Datum, 1928 Adjustment, Geodetic Elevations

EMRS RECLAMATION

KEY TRENCH EXCAVATION
EXCAVATED SEPTEMBER 26, 2021 = 0m^3
EXCAVATED TO DATE = 4,423m^3

CCL LIFT 1
PLACED SEPTEMBER 26, 2021 = 0m^3
PLACED TO DATE = 24,950m^3

CCL LIFT 2
PLACED SEPTEMBER 26, 2021 = 0m^3
PLACED TO DATE = 21,465m^3

NCL LIFT 3
PLACED SEPTEMBER 26, 2021 = 2,062m^3
PLACED TO DATE = 38,069m^3

NCL LIFT 4
PLACED SEPTEMBER 26, 2021 = 0m^3
PLACED TO DATE = 37,840m^3

AREA COMPLETED
CCL COMPLETED TO DATE = 8.204 ha
NCL COMPLETED TO DATE = 7.708 ha

EMRS RECLAMATION – DAILY PROGRESS

(SEPTEMBER 26, 2021 SCALE: 1:1000

TULLOCH ENGINEERING

DESIGNER

REVISIONS

DATE	REMARKS

LEGEND

- CCL LIFT #1
- CCL LIFT #2
- NCL LIFT #3
- NCL LIFT #4
- KEY TRENCH
- LIFT #1 COMP. TEST SAMPLE
- LIFT #2 COMP. TEST SAMPLE
- LIFT #3 COMP. TEST SAMPLE
- LIFT #4 COMP. TEST SAMPLE
- VWP WIRE
- VWP WIRE BURRITO
- PLACED TODAY
- CCL LIFT 2 PLACED TODAY

PROJECT TITLE
NEW GOLD INC
RAINY RIVER
PROJECT


DRAWING TITLE
2021 EMRS
RECLAMATION

PURPOSE
DAILY PROGRESS

DATE	SEPTEMBER 26, 202
DRAWN	JTS
CHECKED	
SCALE	NTS
ISSUED FOR TENDER	
ISSUED FOR CONSTRUCTION	

DWG. No.	PROJECT No.	PHASE No.
D-3	19-1138	115

SHEET SIZE - 11" X 17"

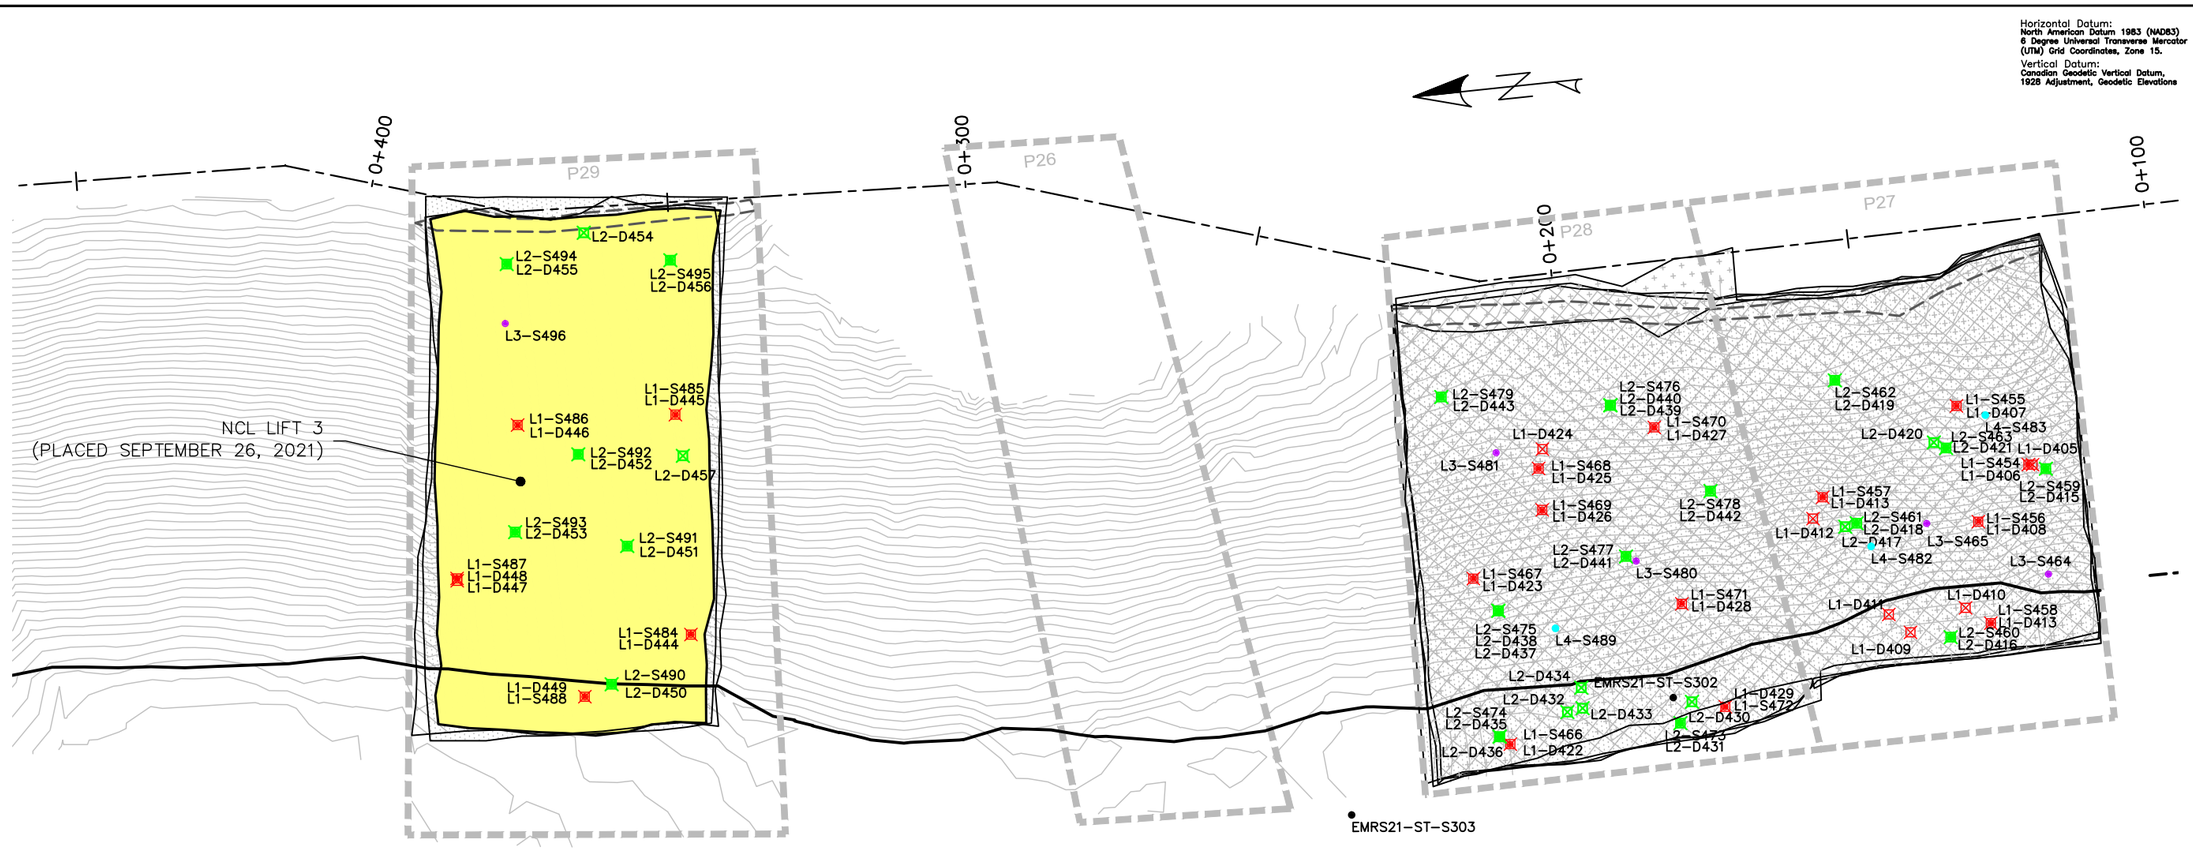

Horizontal Datum:
North American Datum 1983 (NAD83)
6 Degree Universal Transverse Mercator (UTM) Grid Coordinates, Zone 15.

Vertical Datum:
Canadian Geodetic Vertical Datum, 1928 Adjustment, Geodetic Elevations

EMRS RECLAMATION

KEY TRENCH EXCAVATION
EXCAVATED SEPTEMBER 26, 2021 = 0m^3
EXCAVATED TO DATE = 4,423m^3

CCL LIFT 1
PLACED SEPTEMBER 26, 2021 = 0m^3
PLACED TO DATE = 24,950m^3

CCL LIFT 2
PLACED SEPTEMBER 26, 2021 = 0m^3
PLACED TO DATE = 21,465m^3

NCL LIFT 3
PLACED SEPTEMBER 26, 2021 = 2,062m^3
PLACED TO DATE = 38,069m^3

NCL LIFT 4
PLACED SEPTEMBER 26, 2021 = 0m^3
PLACED TO DATE = 37,840m^3

AREA COMPLETED
CCL COMPLETED TO DATE = 8.204 ha
NCL COMPLETED TO DATE = 7.708 ha

EMRS RECLAMATION – DAILY PROGRESS

(SEPTEMBER 26, 2021) SCALE: 1:1000

TULLOCH ENGINEERING

DESIGNER

REVISIONS

	DATE	REMARKS

LEGEND

- CCL LIFT #1
- CCL LIFT #2
- NCL LIFT #3
- NCL LIFT #4
- KEY TRENCH
- LIFT #1 COMP. TEST
- LIFT #1 SAMPLE
- LIFT #2 COMP. TEST
- LIFT #2 SAMPLE
- LIFT #3 COMP. TEST
- LIFT #3 SAMPLE
- LIFT #4 COMP. TEST
- LIFT #4 SAMPLE
- VWP WIRE
- VWP WIRE BURRITO
- PLACED TODAY
- CCL LIFT 2 PLACED TODAY

PROJECT TITLE
NEW GOLD INC
RAINY RIVER
PROJECT

DRAWING TITLE
2021 EMRS
RECLAMATION


PURPOSE
DAILY PROGRESS

DATE	SEPTEMBER 26, 2021
DRAWN	JTS
CHECKED	
SCALE	NTS
ISSUED FOR TENDER	
ISSUED FOR CONSTRUCTION	


DWG. No.	PROJECT No.	PHASE No.
D-4	19-1138	115

SHEET SIZE - 11" X 17"


2+925.00

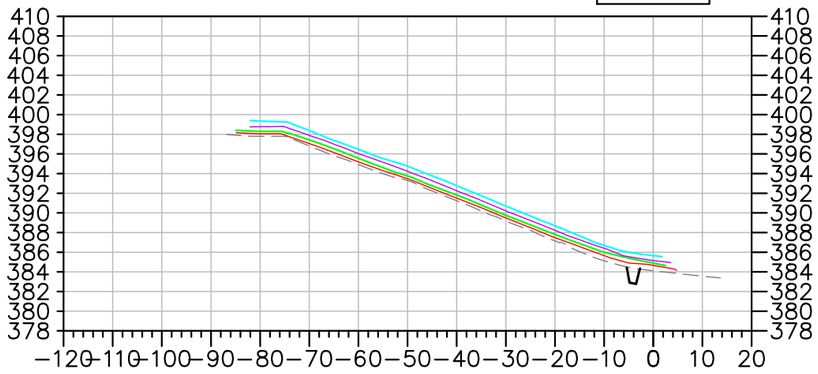


2+900.00

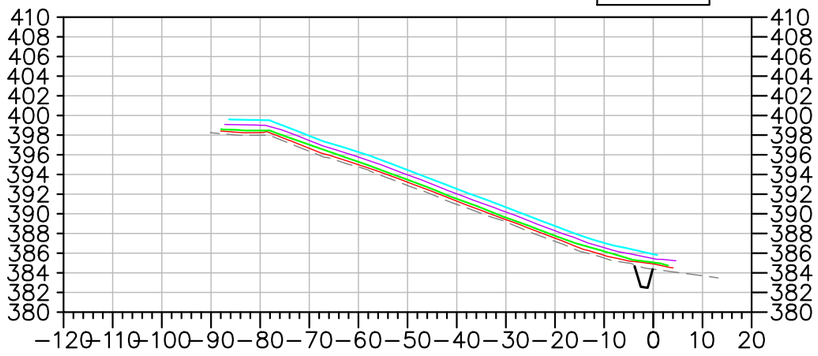


2+800.00

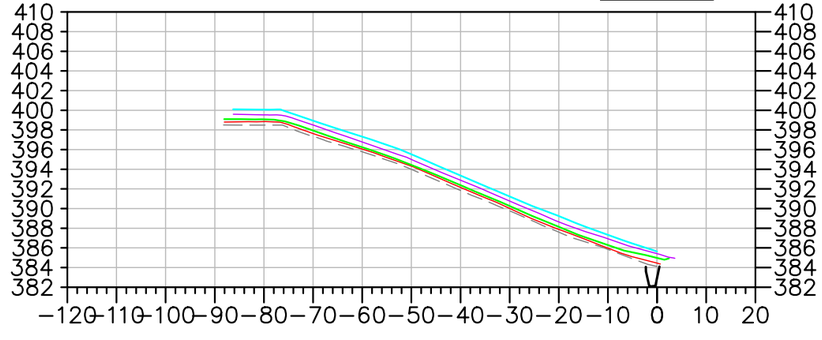


2+700.00

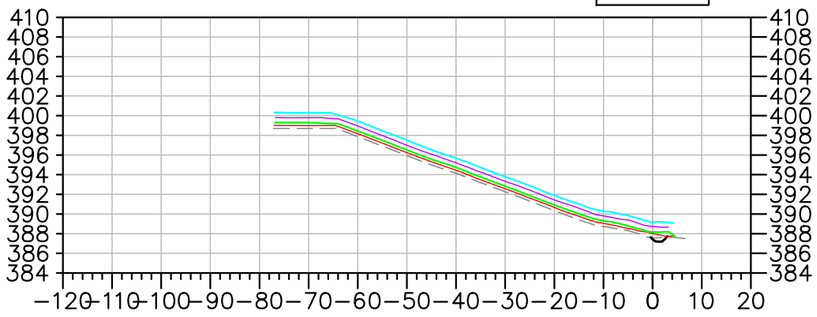


2+600.00

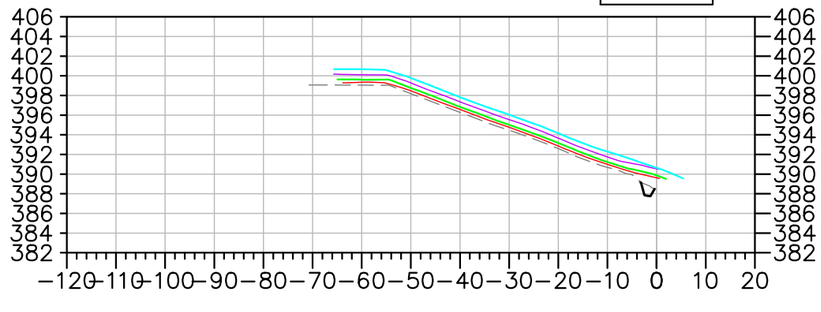

2+500.00

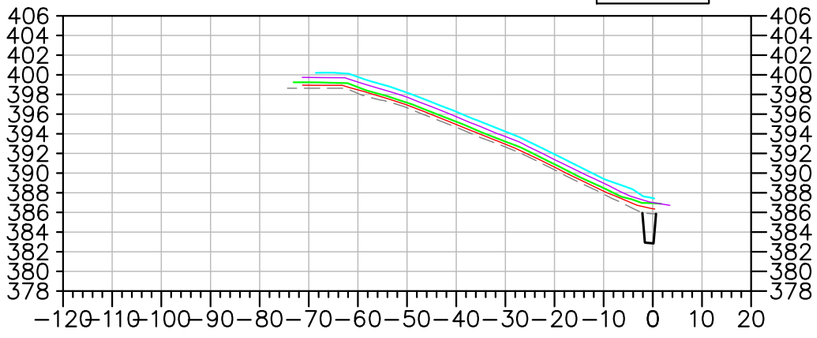

2+400.00

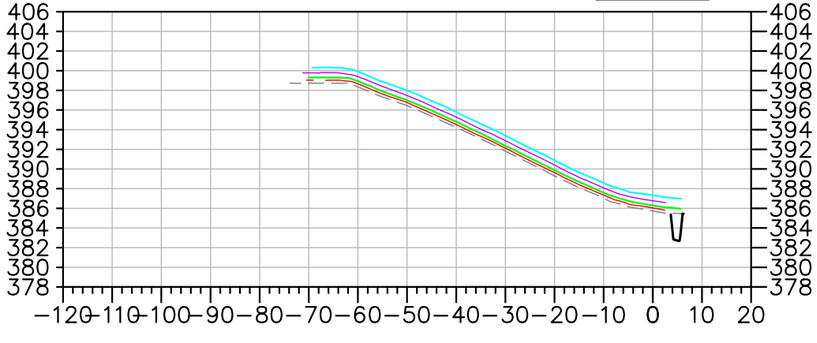

EMRS RECLAMATION – DAILY PROGRESS

(SEPTEMBER 26, 2021) SCALE: N.T.S.

TULLOCH ENGINEERING

DESIGNER

REVISIONS

DATE	REMARKS

LEGEND

- EXISTING ROCK STOCKPILE
- CCL LIFT #1
- CCL LIFT #2
- NCL LIFT #3
- NCL LIFT #4
- KEY TRENCH

Horizontal Datum:
North American Datum 1983 (NAD83)
6 Degree Universal Transverse Mercator (UTM) Grid Coordinates, Zone 15.
Vertical Datum:
Canadian Geodetic Vertical Datum, 1928 Adjustment, Geodetic Elevations

PROJECT TITLE
NEW GOLD INC
RAINY RIVER
PROJECT


DRAWING TITLE
2021 EMRS
RECLAMATION CROSS
SECTIONS


PURPOSE
DAILY PROGRESS


DATE	SEPTEMBER 26, 2021
DRAWN	JTS
CHECKED	
SCALE	NTS
ISSUED FOR TENDER	
ISSUED FOR CONSTRUCTION	


DWG. No.	PROJECT No.	PHASE No.
X-1	19-1138	115

SHEET SIZE – 11" X 17"

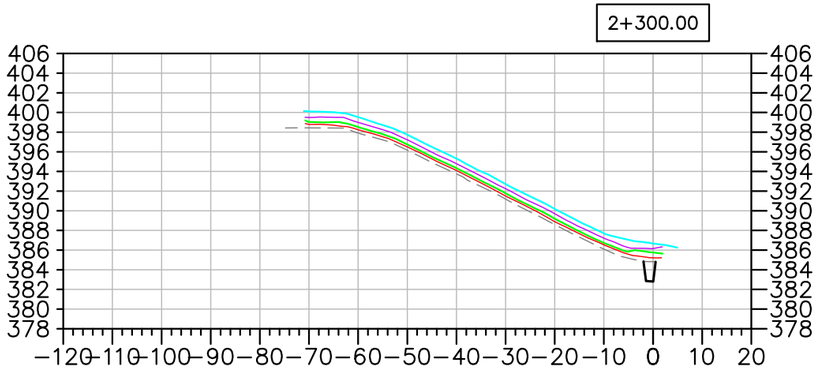

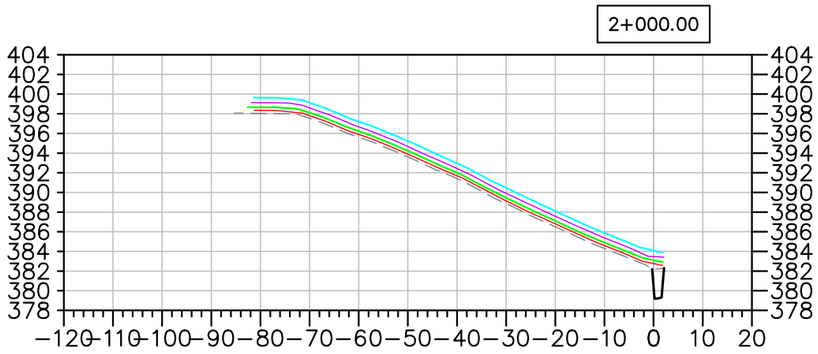

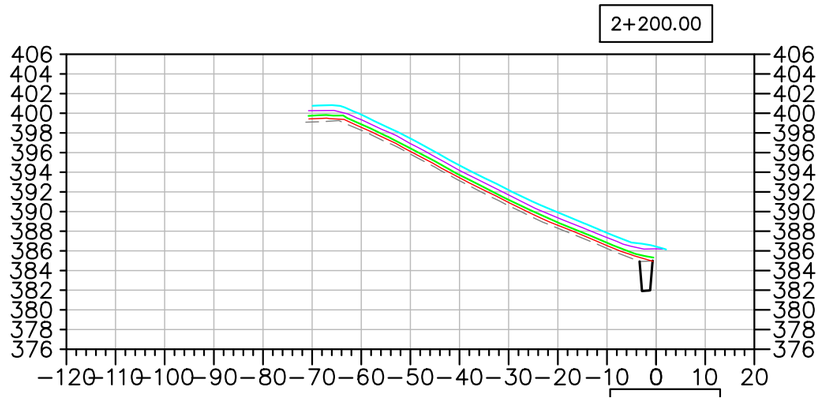

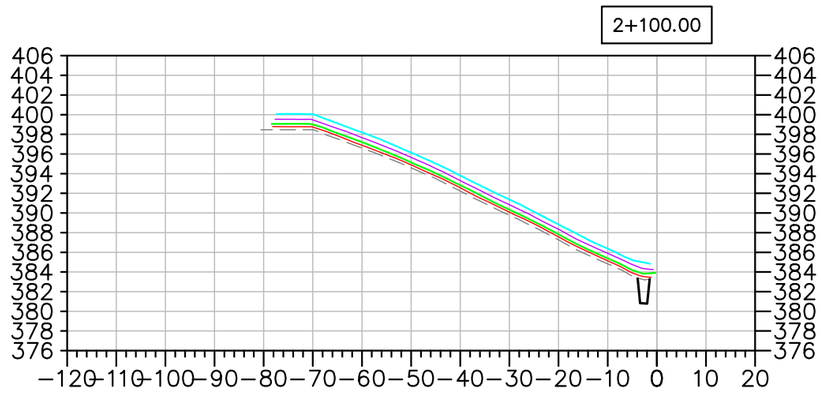

EMRS RECLAMATION – DAILY PROGRESS

(SEPTEMBER 26, 2021 SCALE: N.T.S.

TULLOCH ENGINEERING

DESIGNER

REVISIONS

	DATE	REMARKS

LEGEND

- EXISTING ROCK STOCKPILE
- CCL LIFT #1
- CCL LIFT #2
- NCL LIFT #3
- NCL LIFT #4
- KEY TRENCH

Horizontal Datum:
North American Datum 1983 (NAD83)
6 Degree Universal Transverse Mercator (UTM) Grid Coordinates, Zone 15.

Vertical Datum:
Canadian Geodetic Vertical Datum, 1928 Adjustment, Geodetic Elevations

PROJECT TITLE
NEW GOLD INC
RAINY RIVER PROJECT


DRAWING TITLE
2021 EMRS RECLAMATION CROSS SECTIONS


PURPOSE
DAILY PROGRESS


DATE	SEPTEMBER 26, 2021
DRAWN	JTS
CHECKED	
SCALE	NTS
ISSUED FOR TENDER	
ISSUED FOR CONSTRUCTION	


DWG. No.	PROJECT No.	PHASE No.
X-2	19-1138	115


SHEET SIZE – 11" X 17"

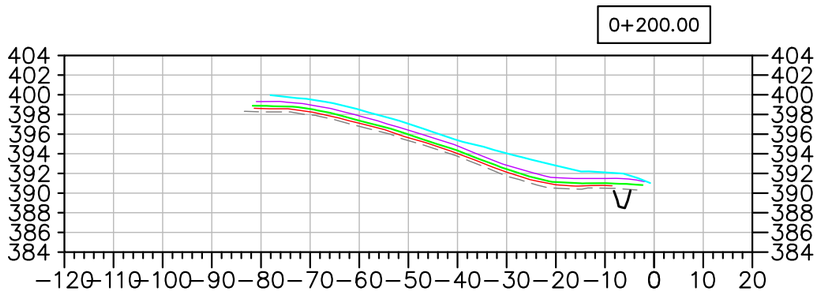


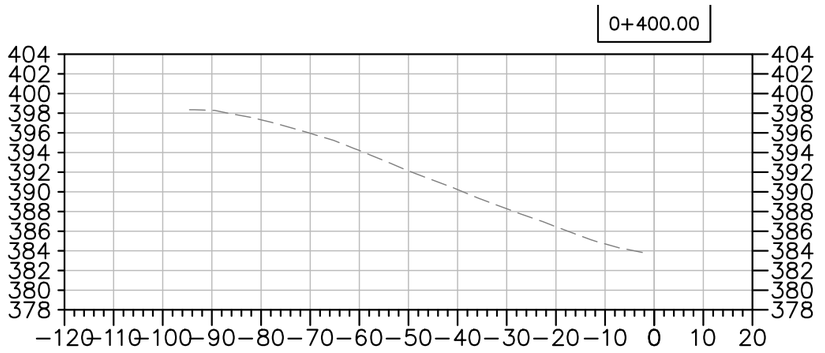

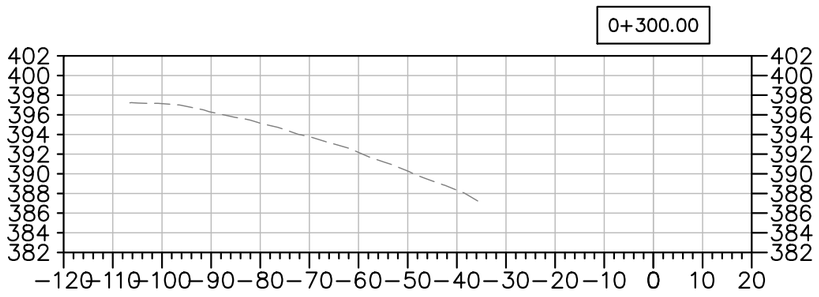

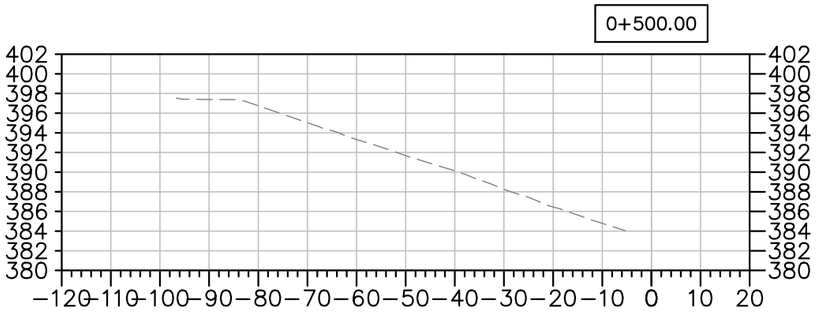

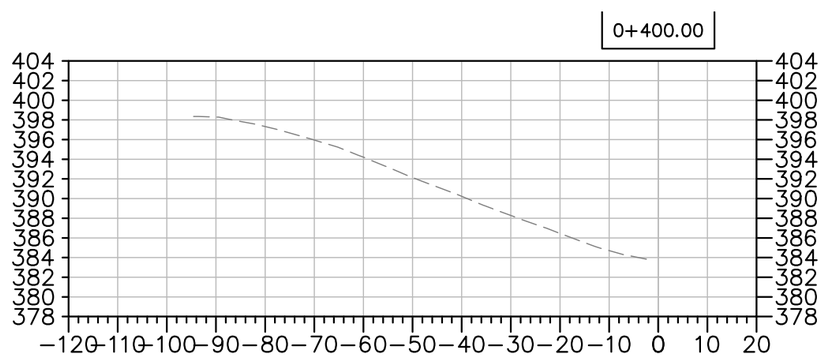

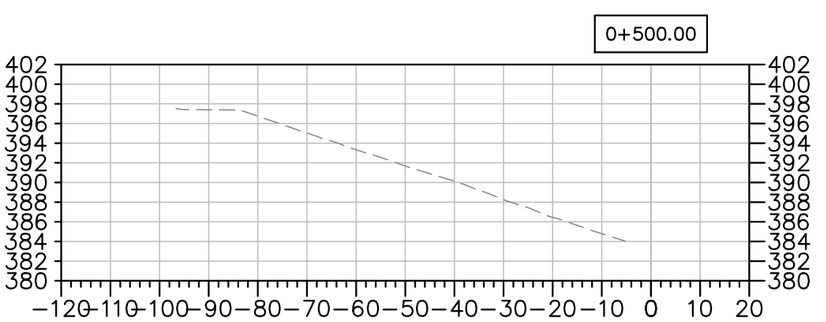

EMRS RECLAMATION – DAILY PROGRESS

(SEPTEMBER 26, 2021 SCALE: N.T.S.

TULLOCH ENGINEERING

DESIGNER

REVISIONS

DATE	REMARKS

LEGEND

- EXISTING ROCK STOCKPILE
- CCL LIFT #1
- CCL LIFT #2
- NCL LIFT #3
- NCL LIFT #4
- KEY TRENCH

Horizontal Datum: North American Datum 1983 (NAD83) 6 Degree Universal Transverse Mercator (UTM) Grid Coordinates, Zone 15.

Vertical Datum: Canadian Geodetic Vertical Datum, 1928 Adjustment, Geodetic Elevations

PROJECT TITLE
NEW GOLD INC
RAINY RIVER
PROJECT

DRAWING TITLE
2021 EMRS
RECLAMATION CROSS
SECTIONS

PURPOSE
DAILY PROGRESS

DATE	SEPTEMBER 26, 2021
DRAWN	JTS
CHECKED	
SCALE	NTS
ISSUED FOR TENDER	
ISSUED FOR CONSTRUCTION	

DWG. No.	PROJECT No.	PHASE No.
X-3	19-1138	115

SHEET SIZE – 11" X 17"

EMRS RECLAMATION

KEY TRENCH EXCAVATION
EXCAVATED SEPTEMBER 27, 2021 = 0m^3
EXCAVATED TO DATE = 4,423m^3

CCL LIFT 1
PLACED SEPTEMBER 27, 2021 = 0m^3
PLACED TO DATE = 24,950m^3


CCL LIFT 2
PLACED SEPTEMBER 27, 2021 = 0m^3
PLACED TO DATE = 21,465m^3

NCL LIFT 3
PLACED SEPTEMBER 27, 2021 = 0m^3
PLACED TO DATE = 38,069m^3

NCL LIFT 4
PLACED SEPTEMBER 27, 2021 = 1,896m^3
PLACED TO DATE = 39,736m^3

AREA COMPLETED
CCL COMPLETED TO DATE = 8.204 ha
NCL COMPLETED TO DATE = 8.120 ha

Horizontal Datum:
North American Datum 1983 (NAD83)
6 Degree Universal Transverse Mercator (UTM) Grid Coordinates, Zone 15.
Vertical Datum:
Canadian Geodetic Vertical Datum, 1928 Adjustment, Geodetic Elevations

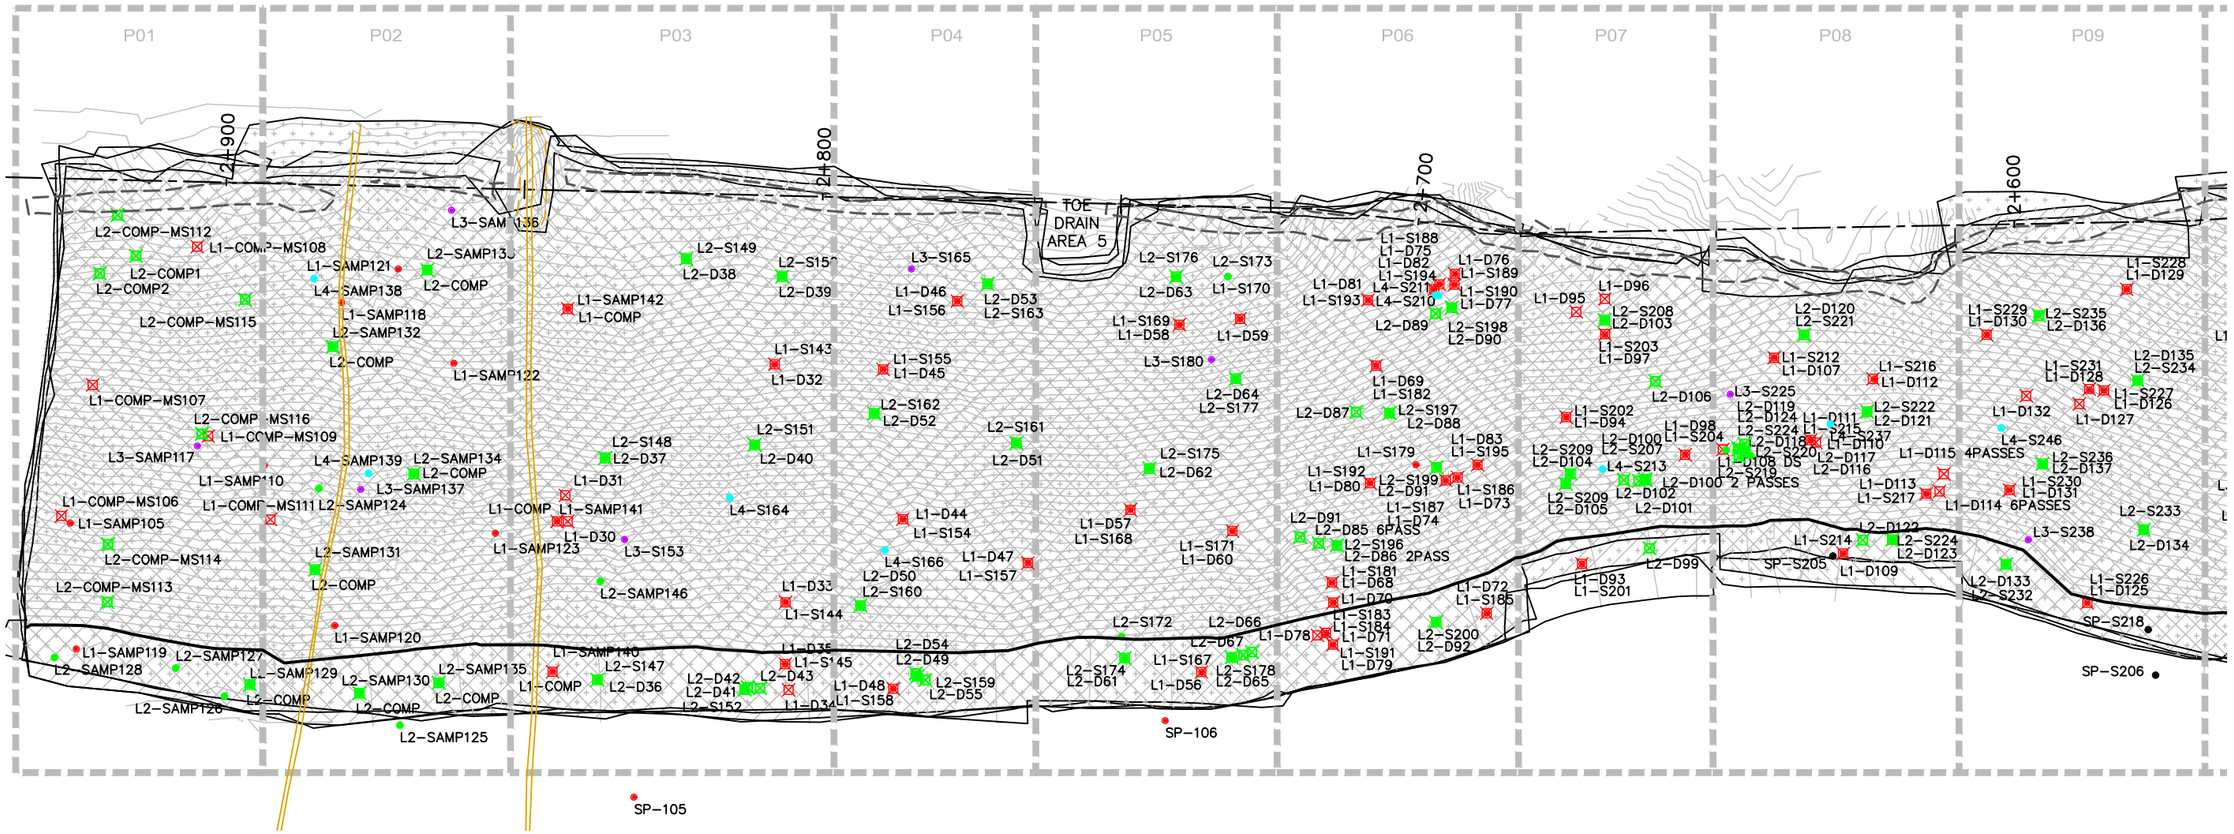

EMRS RECLAMATION – DAILY PROGRESS

(SEPTEMBER 27, 2021 SCALE: 1:1000

SHEET SIZE – 11" X 17"

TULLOCH ENGINEERING

DESIGNER

REVISIONS

	DATE	REMARKS

LEGEND

- CCL LIFT #1
- CCL LIFT #2
- NCL LIFT #3
- NCL LIFT #4
- KEY TRENCH
- LIFT #1 COMP. TEST SAMPLE
- LIFT #2 COMP. TEST SAMPLE
- LIFT #3 COMP. TEST SAMPLE
- LIFT #4 COMP. TEST SAMPLE
- VWP WIRE
- VWP WIRE BURRITO
- PLACED TODAY
- CCL LIFT 2 PLACED TODAY


PROJECT TITLE
NEW GOLD INC
RAINY RIVER
PROJECT

DRAWING TITLE
2021 EMRS
RECLAMATION

PURPOSE
DAILY PROGRESS

DATE	SEPTEMBER 27, 202
DRAWN	JTS
CHECKED	
SCALE	NTS
ISSUED FOR TENDER	
ISSUED FOR CONSTRUCTION	

DWG. No.	PROJECT No.	PHASE No.
D-1	19-1138	115

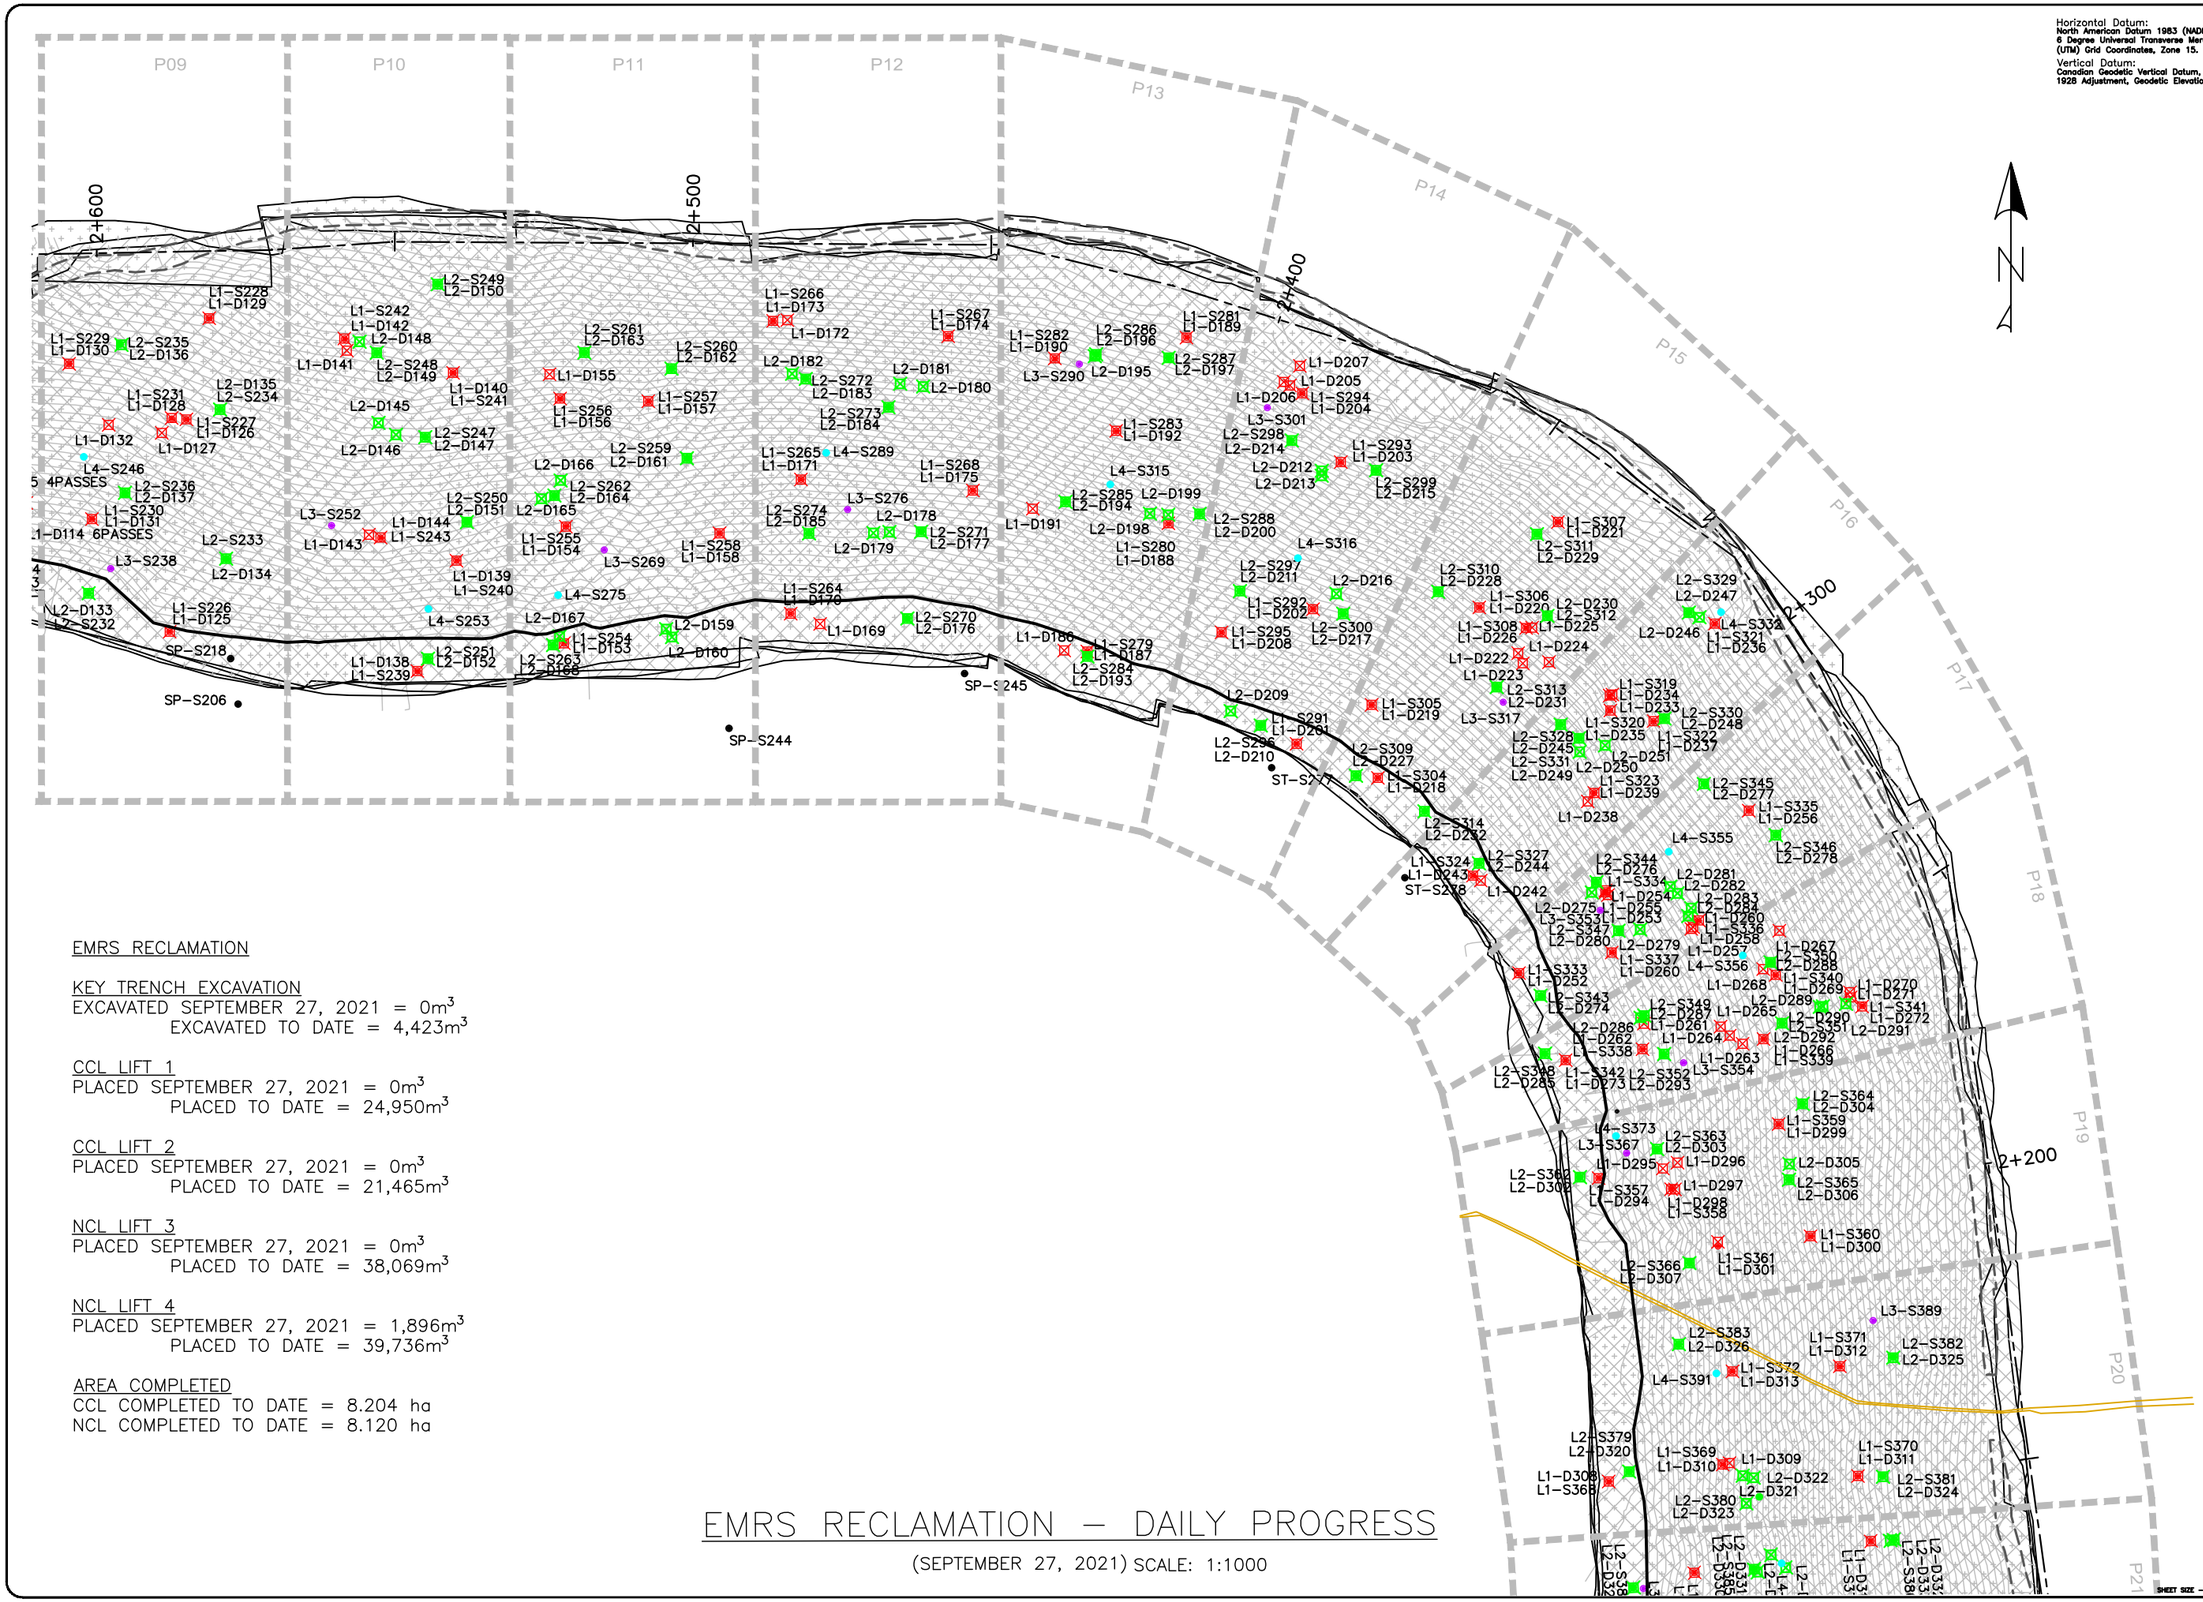

Horizontal Datum:
North American Datum 1983 (NAD83)
6 Degree Universal Transverse Mercator (UTM) Grid Coordinates, Zone 15.

Vertical Datum:
Canadian Geodetic Vertical Datum, 1928 Adjustment, Geodetic Elevations

EMRS RECLAMATION

KEY TRENCH EXCAVATION
EXCAVATED SEPTEMBER 27, 2021 = 0m³
EXCAVATED TO DATE = 4,423m³

CCL LIFT 1
PLACED SEPTEMBER 27, 2021 = 0m³
PLACED TO DATE = 24,950m³

CCL LIFT 2
PLACED SEPTEMBER 27, 2021 = 0m³
PLACED TO DATE = 21,465m³

NCL LIFT 3
PLACED SEPTEMBER 27, 2021 = 0m³
PLACED TO DATE = 38,069m³

NCL LIFT 4
PLACED SEPTEMBER 27, 2021 = 1,896m³
PLACED TO DATE = 39,736m³

AREA COMPLETED
CCL COMPLETED TO DATE = 8.204 ha
NCL COMPLETED TO DATE = 8.120 ha

EMRS RECLAMATION – DAILY PROGRESS

(SEPTEMBER 27, 2021) SCALE: 1:1000

TULLOCH ENGINEERING

DESIGNER

REVISIONS

DATE	REMARKS

LEGEND

- CCL LIFT #1
- CCL LIFT #2
- NCL LIFT #3
- NCL LIFT #4
- KEY TRENCH
- LIFT #1 COMP. TEST / SAMPLE
- LIFT #2 COMP. TEST / SAMPLE
- LIFT #3 COMP. TEST / SAMPLE
- LIFT #4 COMP. TEST / SAMPLE
- VWP WIRE
- VWP WIRE BURRITO
- PLACED TODAY
- CCL LIFT 2 PLACED TODAY

PROJECT TITLE
NEW GOLD INC
RAINY RIVER
PROJECT


DRAWING TITLE
2021 EMRS
RECLAMATION

PURPOSE
DAILY PROGRESS

DATE	SEPTEMBER 27, 2021
DRAWN	JTS
CHECKED	
SCALE	NTS
ISSUED FOR TENDER	
ISSUED FOR CONSTRUCTION	

DWG. No.	PROJECT No.	PHASE No.
D-2	19-1138	115

SHEET SIZE - 11" X 17"

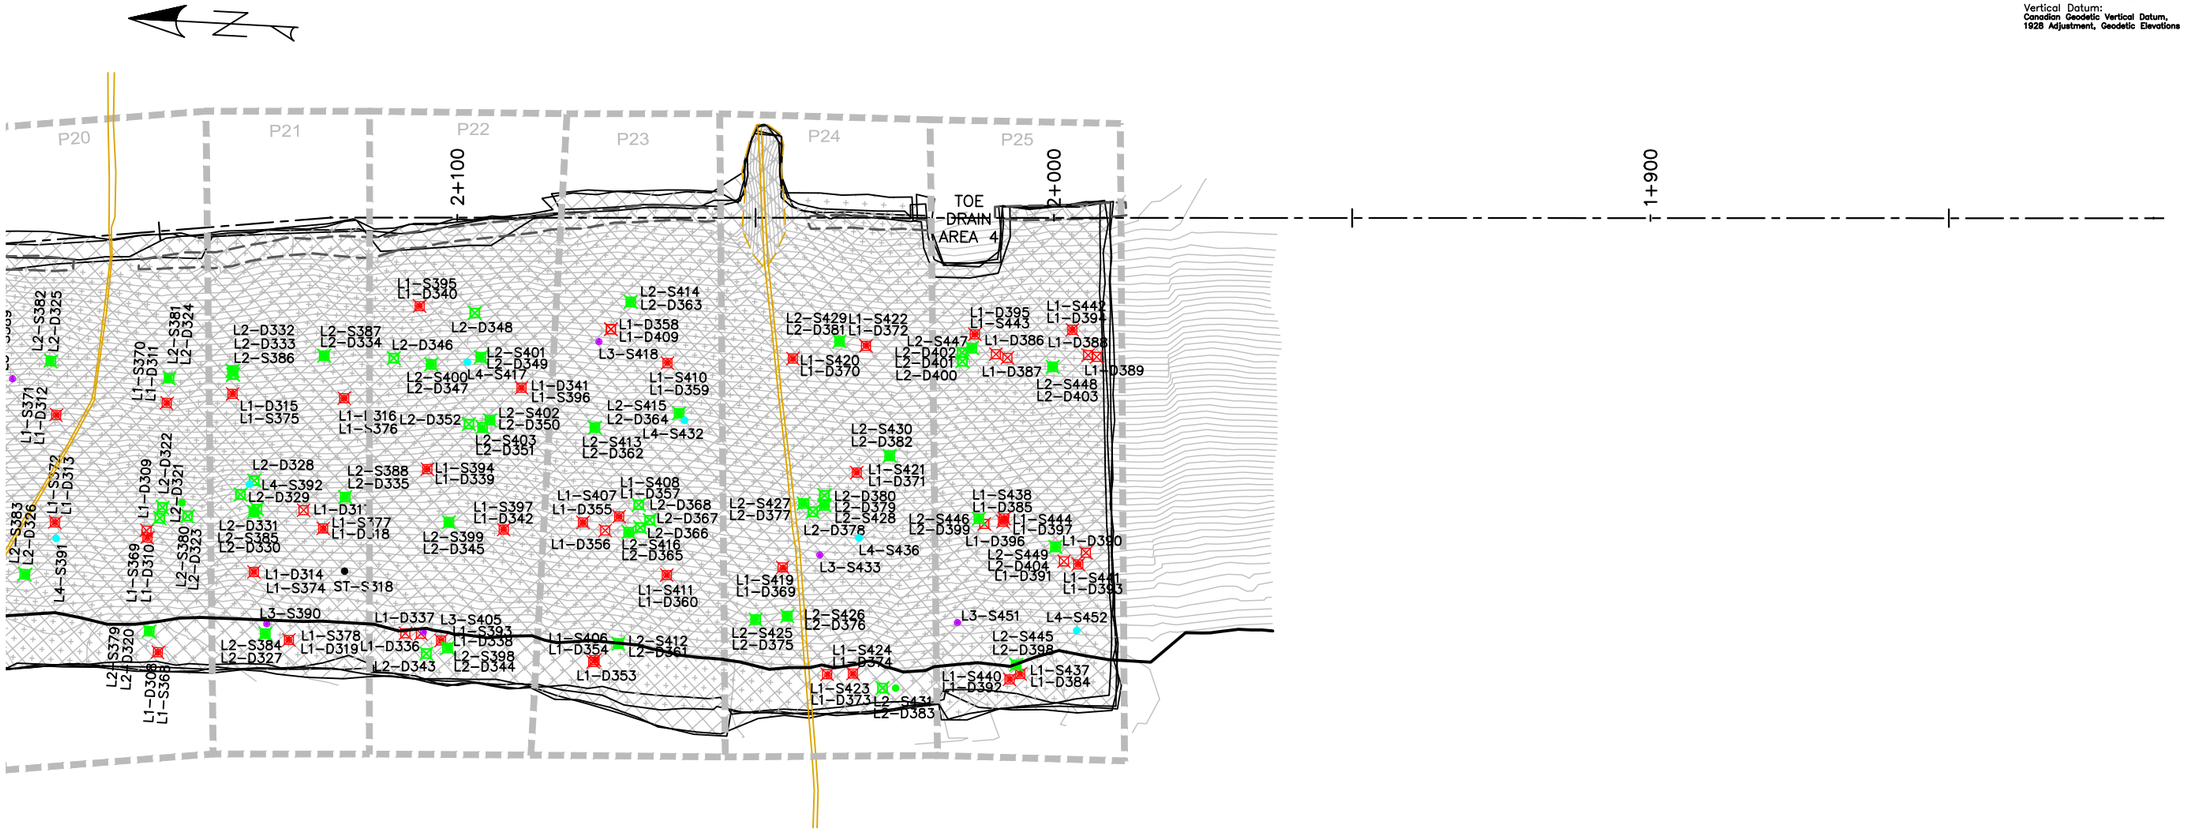

EMRS RECLAMATION

KEY TRENCH EXCAVATION
EXCAVATED SEPTEMBER 27, 2021 = 0m^3
EXCAVATED TO DATE = 4,423m^3

CCL LIFT 1
PLACED SEPTEMBER 27, 2021 = 0m^3
PLACED TO DATE = 24,950m^3

CCL LIFT 2
PLACED SEPTEMBER 27, 2021 = 0m^3
PLACED TO DATE = 21,465m^3

NCL LIFT 3
PLACED SEPTEMBER 27, 2021 = 0m^3
PLACED TO DATE = 38,069m^3

NCL LIFT 4
PLACED SEPTEMBER 27, 2021 = 1,896m^3
PLACED TO DATE = 39,736m^3

AREA COMPLETED
CCL COMPLETED TO DATE = 8.204 ha
NCL COMPLETED TO DATE = 8.120 ha

EMRS RECLAMATION – DAILY PROGRESS

(SEPTEMBER 27, 2021 SCALE: 1:1000

Horizontal Datum:
North American Datum 1983 (NAD83)
6 Degree Universal Transverse Mercator (UTM) Grid Coordinates, Zone 15.
Vertical Datum:
Canadian Geodetic Vertical Datum, 1928 Adjustment, Geodetic Elevations

TULLOCH ENGINEERING

DESIGNER

REVISIONS

DATE	REMARKS

LEGEND

- CCL LIFT #1
- CCL LIFT #2
- NCL LIFT #3
- NCL LIFT #4
- KEY TRENCH
- LIFT #1 COMP. TEST SAMPLE
- LIFT #2 COMP. TEST SAMPLE
- LIFT #3 COMP. TEST SAMPLE
- LIFT #4 COMP. TEST SAMPLE
- VWP WIRE
- VWP WIRE BURRITO
- PLACED TODAY
- CCL LIFT 2 PLACED TODAY

PROJECT TITLE
NEW GOLD INC
RAINY RIVER
PROJECT


DRAWING TITLE
2021 EMRS
RECLAMATION

PURPOSE
DAILY PROGRESS

DATE SEPTEMBER 27, 202
DRAWN JTS
CHECKED
SCALE NTS
ISSUED FOR TENDER
ISSUED FOR CONSTRUCTION

DWG. No. D-3 | PROJECT No. 19-1138 | PHASE No. 115

SHEET SIZE - 11" X 17"

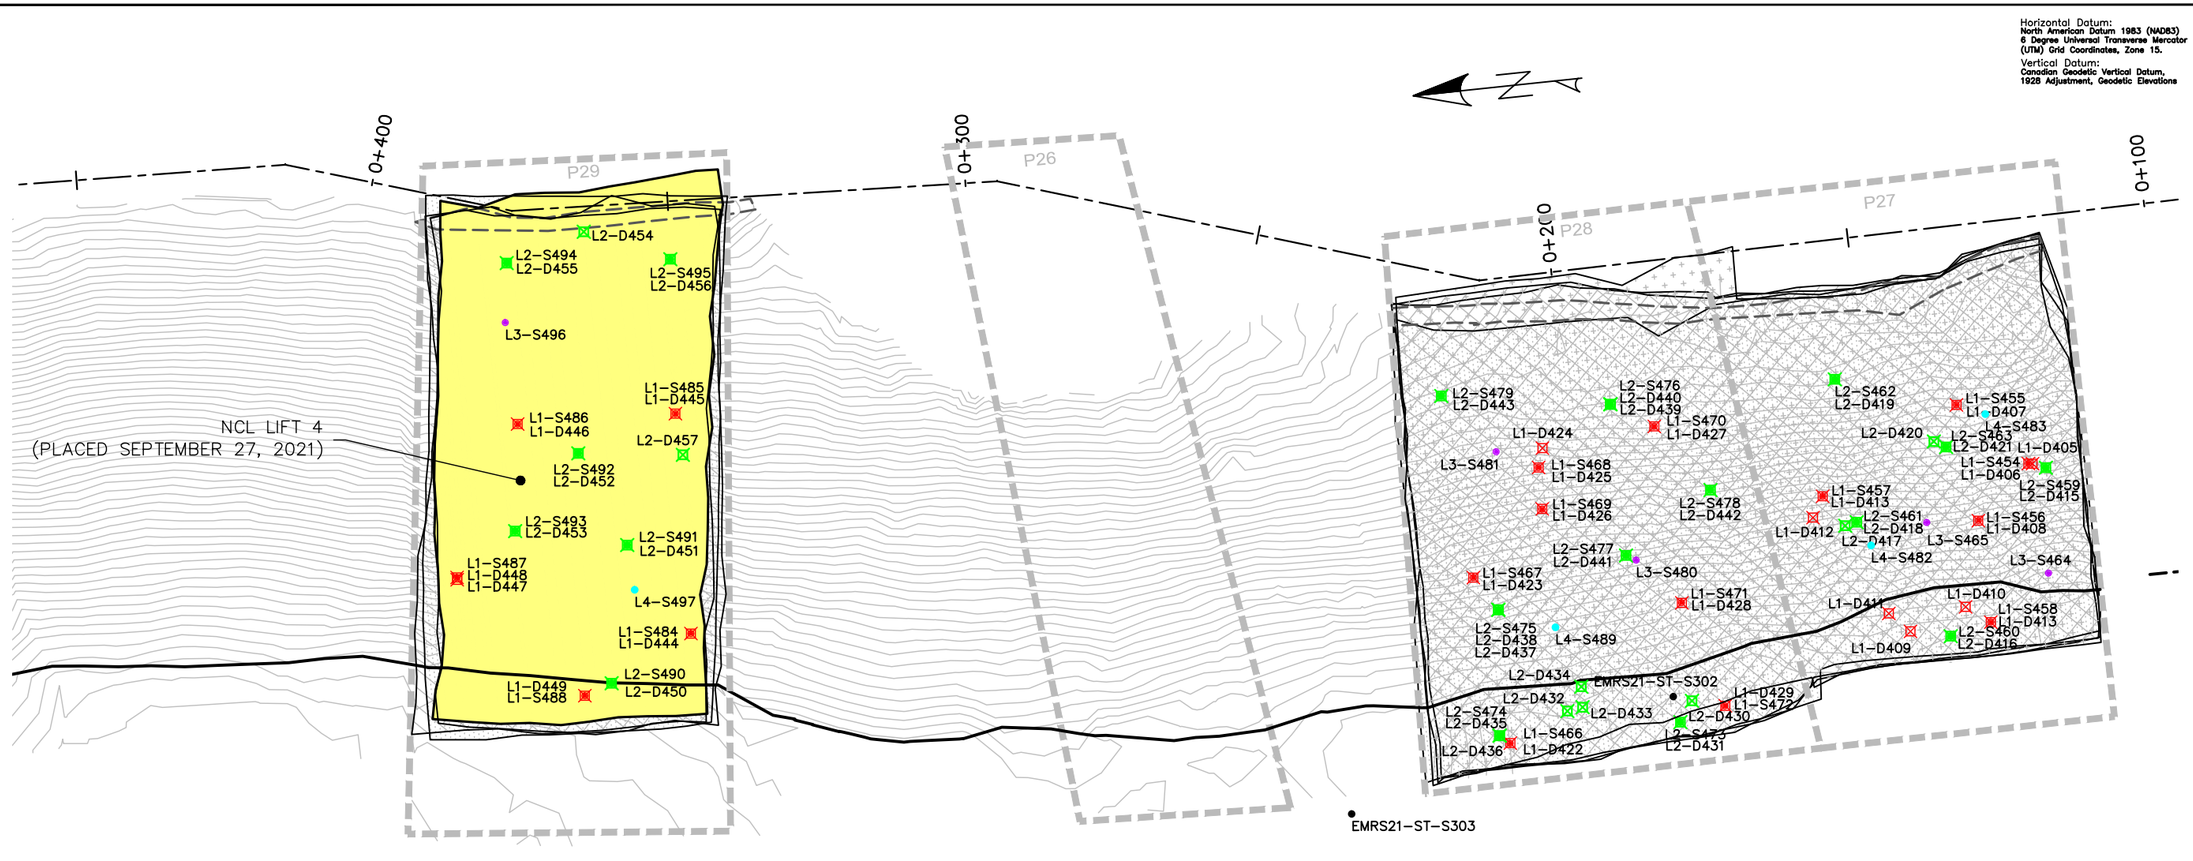

Horizontal Datum:
North American Datum 1983 (NAD83)
6 Degree Universal Transverse Mercator (UTM) Grid Coordinates, Zone 15.

Vertical Datum:
Canadian Geodetic Vertical Datum, 1928 Adjustment, Geodetic Elevations

EMRS RECLAMATION

KEY TRENCH EXCAVATION
EXCAVATED SEPTEMBER 27, 2021 = 0m^3
EXCAVATED TO DATE = 4,423m^3

CCL LIFT 1
PLACED SEPTEMBER 27, 2021 = 0m^3
PLACED TO DATE = 24,950m^3

CCL LIFT 2
PLACED SEPTEMBER 27, 2021 = 0m^3
PLACED TO DATE = 21,465m^3

NCL LIFT 3
PLACED SEPTEMBER 27, 2021 = 0m^3
PLACED TO DATE = 38,069m^3

NCL LIFT 4
PLACED SEPTEMBER 27, 2021 = 1,896m^3
PLACED TO DATE = 39,736m^3

AREA COMPLETED
CCL COMPLETED TO DATE = 8.204 ha
NCL COMPLETED TO DATE = 8.120 ha

EMRS RECLAMATION – DAILY PROGRESS

(SEPTEMBER 27, 2021) SCALE: 1:1000

TULLOCH ENGINEERING

DESIGNER

REVISIONS

	DATE	REMARKS

LEGEND

- CCL LIFT #1
- CCL LIFT #2
- NCL LIFT #3
- NCL LIFT #4
- KEY TRENCH
- LIFT #1 COMP. TEST SAMPLE
- LIFT #2 COMP. TEST SAMPLE
- LIFT #3 COMP. TEST SAMPLE
- LIFT #4 COMP. TEST SAMPLE
- VWP WIRE
- VWP WIRE BURRITO
- PLACED TODAY
- CCL LIFT 2 PLACED TODAY

PROJECT TITLE
NEW GOLD INC
RAINY RIVER
PROJECT


DRAWING TITLE
2021 EMRS
RECLAMATION


PURPOSE
DAILY PROGRESS


DATE	SEPTEMBER 27, 2021
DRAWN	JTS
CHECKED	
SCALE	NTS
ISSUED FOR TENDER	
ISSUED FOR CONSTRUCTION	


DWG. No.	PROJECT No.	PHASE No.
D-4	19-1138	115


SHEET SIZE - 11" X 17"

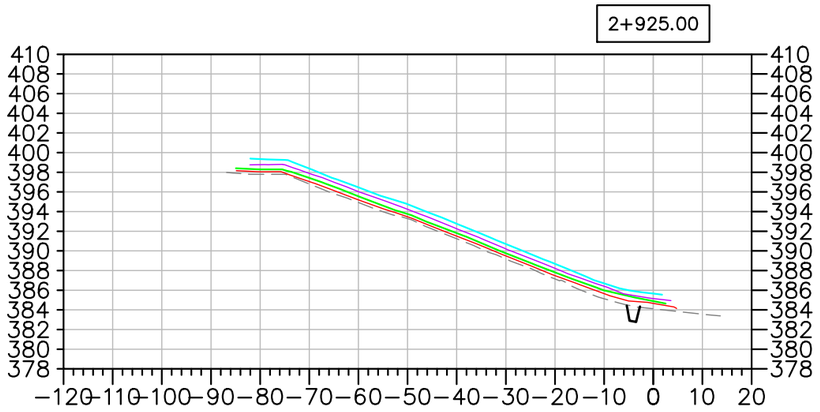


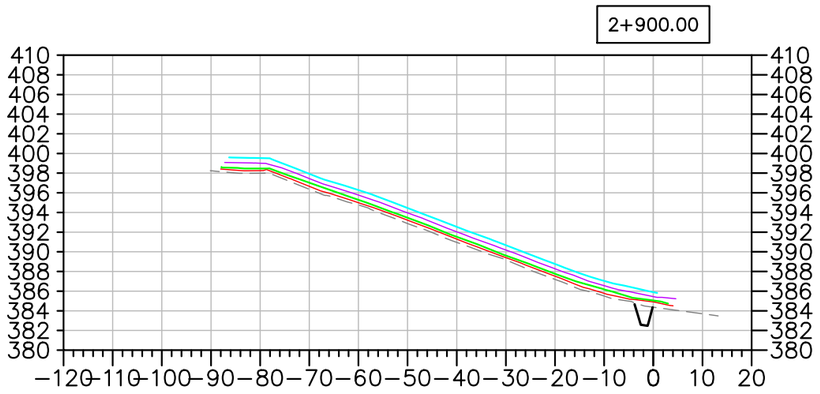


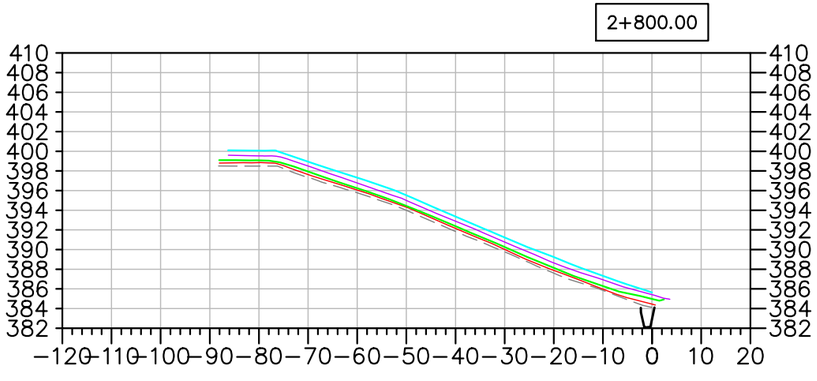

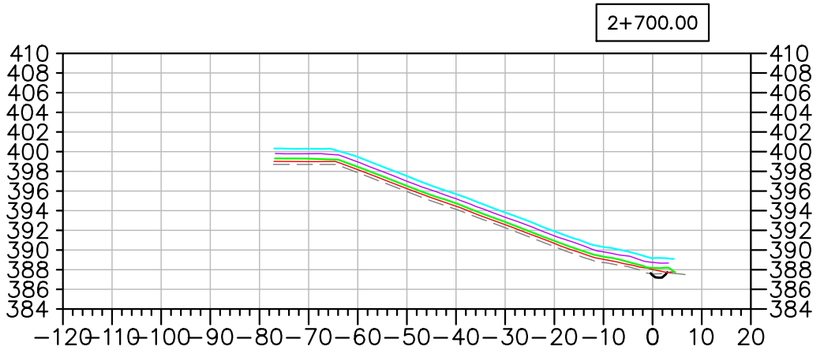

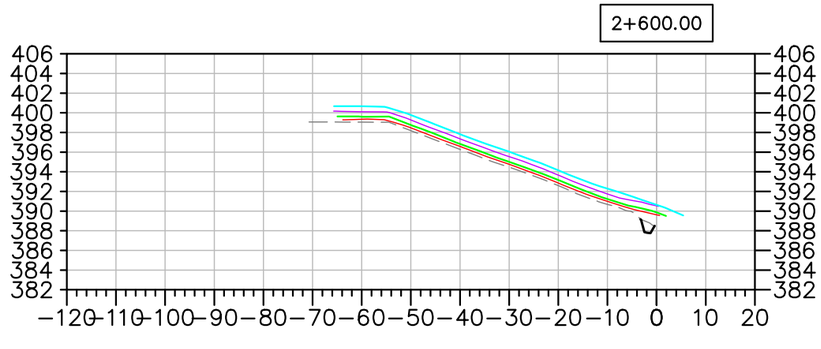

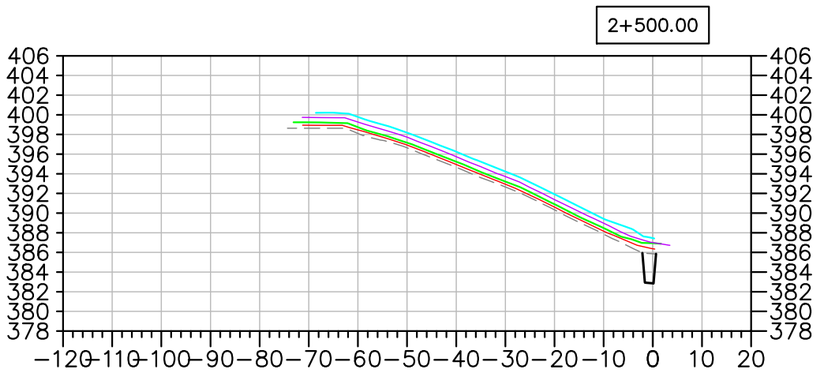

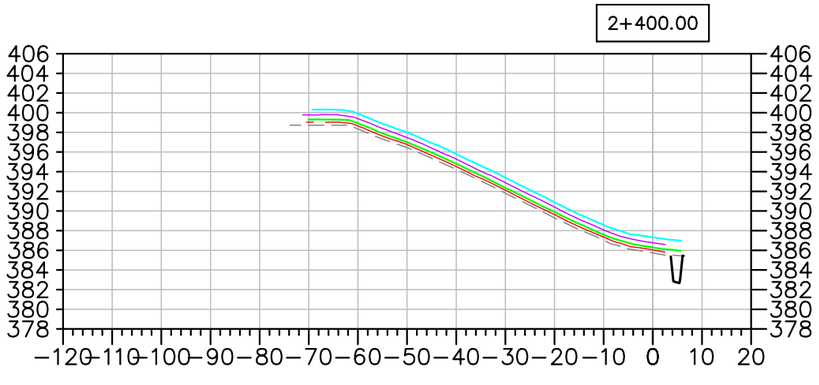

EMRS RECLAMATION – DAILY PROGRESS

(SEPTEMBER 27, 2021) SCALE: N.T.S.

TULLOCH ENGINEERING

DESIGNER

REVISIONS

DATE	REMARKS

LEGEND

- EXISTING ROCK STOCKPILE
- CCL LIFT #1
- CCL LIFT #2
- NCL LIFT #3
- NCL LIFT #4
- KEY TRENCH

Horizontal Datum: North American Datum 1983 (NAD83) 6 Degree Universal Transverse Mercator (UTM) Grid Coordinates, Zone 15.
Vertical Datum: Canadian Geodetic Vertical Datum, 1928 Adjustment, Geodetic Elevations

PROJECT TITLE
NEW GOLD INC
RAINY RIVER
PROJECT


DRAWING TITLE
2021 EMRS
RECLAMATION CROSS
SECTIONS


PURPOSE
DAILY PROGRESS


DATE	SEPTEMBER 27, 2021
DRAWN	JTS
CHECKED	
SCALE	NTS
ISSUED FOR TENDER	
ISSUED FOR CONSTRUCTION	


DWG. No.	PROJECT No.	PHASE No.
X-1	19-1138	115

SHEET SIZE – 11" X 17"

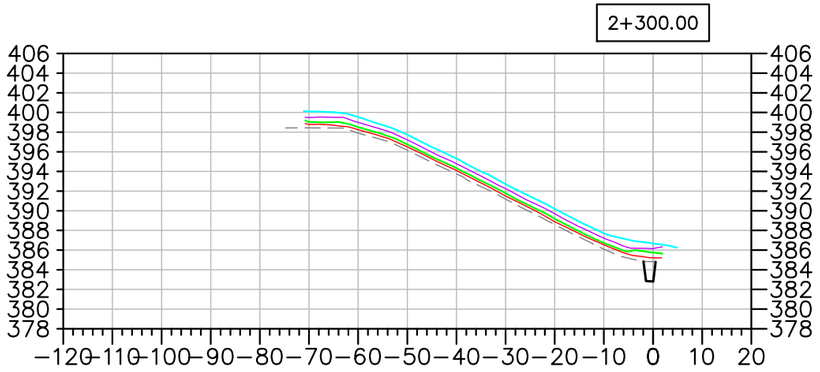

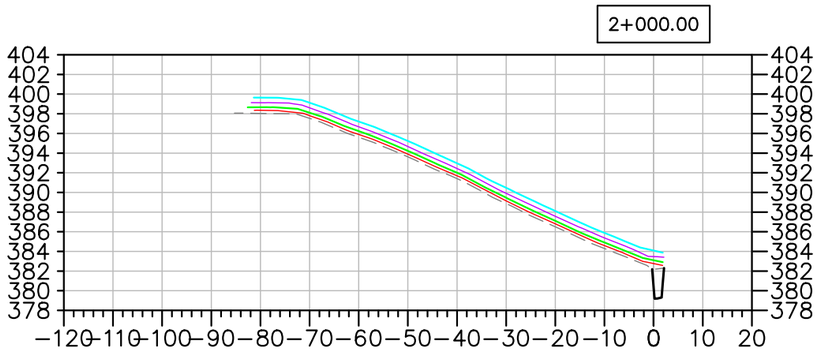

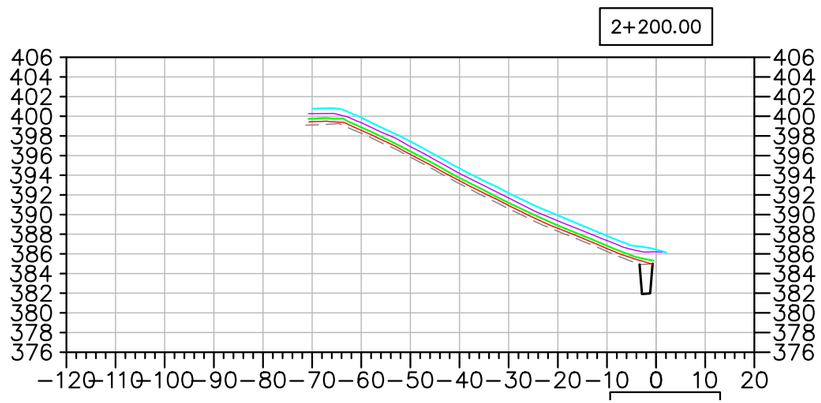

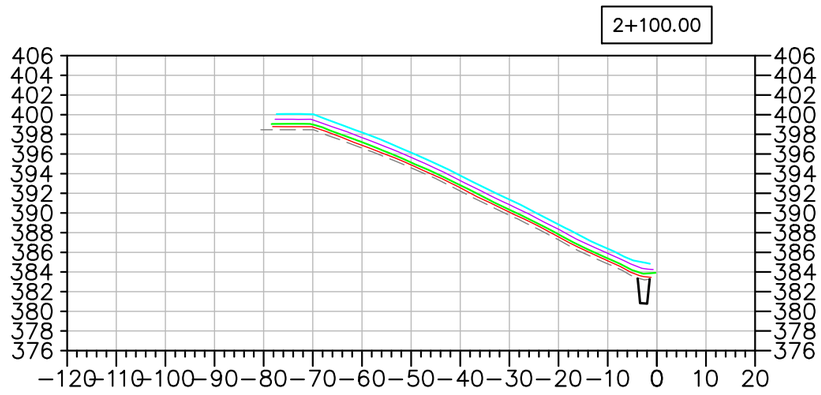

EMRS RECLAMATION – DAILY PROGRESS

(SEPTEMBER 27, 2021 SCALE: N.T.S.

TULLOCH ENGINEERING

DESIGNER

REVISIONS

	DATE	REMARKS

LEGEND

- EXISTING ROCK STOCKPILE
- CCL LIFT #1
- CCL LIFT #2
- NCL LIFT #3
- NCL LIFT #4
- KEY TRENCH

Horizontal Datum:
North American Datum 1983 (NAD83)
6 Degree Universal Transverse Mercator (UTM) Grid Coordinates, Zone 15.

Vertical Datum:
Canadian Geodetic Vertical Datum, 1928 Adjustment, Geodetic Elevations

PROJECT TITLE
NEW GOLD INC
RAINY RIVER PROJECT


DRAWING TITLE
2021 EMRS RECLAMATION CROSS SECTIONS


PURPOSE
DAILY PROGRESS


DATE	SEPTEMBER 27, 2021
DRAWN	JTS
CHECKED	
SCALE	NTS
ISSUED FOR TENDER	
ISSUED FOR CONSTRUCTION	


DWG. No.	PROJECT No.	PHASE No.
X-2	19-1138	115


SHEET SIZE – 11" X 17"

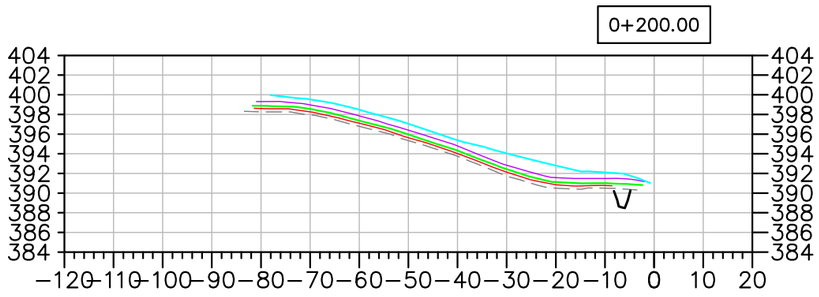


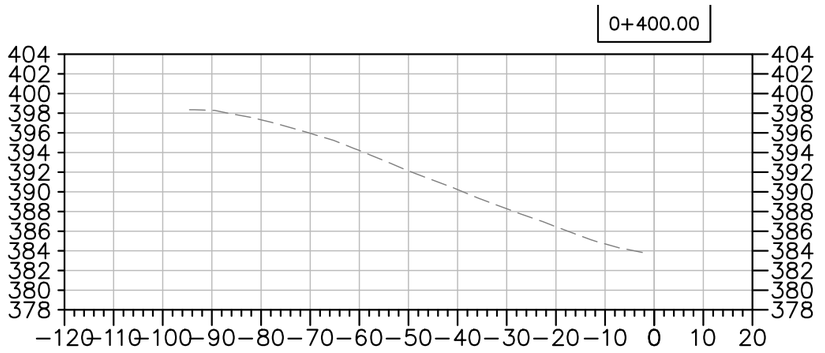

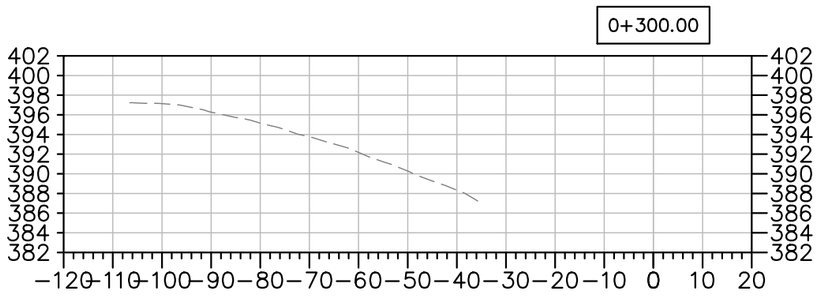

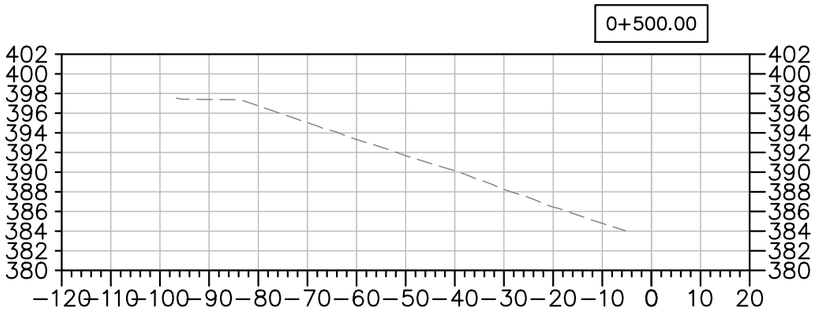

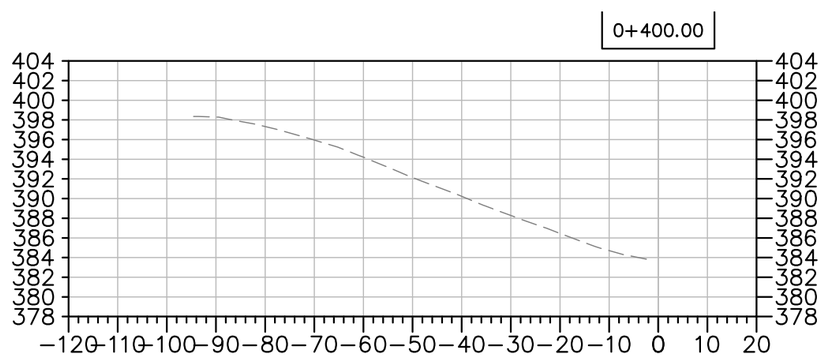

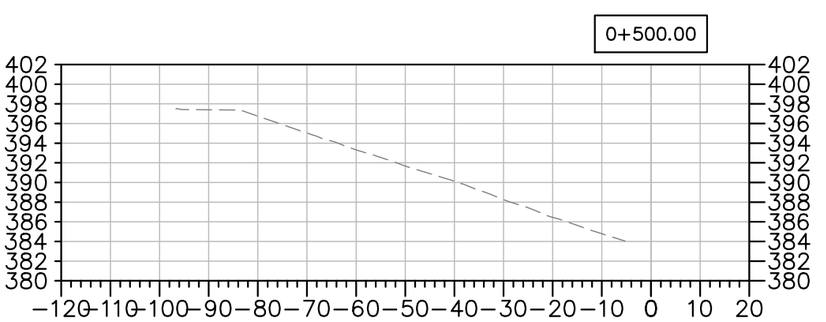

EMRS RECLAMATION – DAILY PROGRESS

(SEPTEMBER 27, 2021 SCALE: N.T.S.

TULLOCH ENGINEERING

DESIGNER

REVISIONS

DATE	REMARKS

LEGEND

- EXISTING ROCK STOCKPILE
- CCL LIFT #1
- CCL LIFT #2
- NCL LIFT #3
- NCL LIFT #4
- KEY TRENCH

Horizontal Datum: North American Datum 1983 (NAD83) 6 Degree Universal Transverse Mercator (UTM) Grid Coordinates, Zone 15.

Vertical Datum: Canadian Geodetic Vertical Datum, 1928 Adjustment, Geodetic Elevations

PROJECT TITLE
NEW GOLD INC
RAINY RIVER
PROJECT

DRAWING TITLE
2021 EMRS
RECLAMATION CROSS
SECTIONS

PURPOSE
DAILY PROGRESS

DATE	SEPTEMBER 27, 2021
DRAWN	JTS
CHECKED	
SCALE	NTS
ISSUED FOR TENDER	
ISSUED FOR CONSTRUCTION	

DWG. No.	PROJECT No.	PHASE No.
X-3	19-1138	115

SHEET SIZE – 11" X 17"

EMRS RECLAMATION

KEY TRENCH EXCAVATION
EXCAVATED SEPTEMBER 28, 2021 = 0m^3
EXCAVATED TO DATE = 4,423m^3

CCL LIFT 1
PLACED SEPTEMBER 28, 2021 = 0m^3
PLACED TO DATE = 24,950m^3


CCL LIFT 2
PLACED SEPTEMBER 28, 2021 = 0m^3
PLACED TO DATE = 21,465m^3


NCL LIFT 3
PLACED SEPTEMBER 28, 2021 = 0m^3
PLACED TO DATE = 38,069m^3

NCL LIFT 4
PLACED SEPTEMBER 28, 2021 = 0m^3
PLACED TO DATE = 39,736m^3

AREA COMPLETED
CCL COMPLETED TO DATE = 8.204 ha
NCL COMPLETED TO DATE = 8.120 ha

Horizontal Datum:
North American Datum 1983 (NAD83)
6 Degree Universal Transverse Mercator (UTM) Grid Coordinates, Zone 15.
Vertical Datum:
Canadian Geodetic Vertical Datum, 1928 Adjustment, Geodetic Elevations

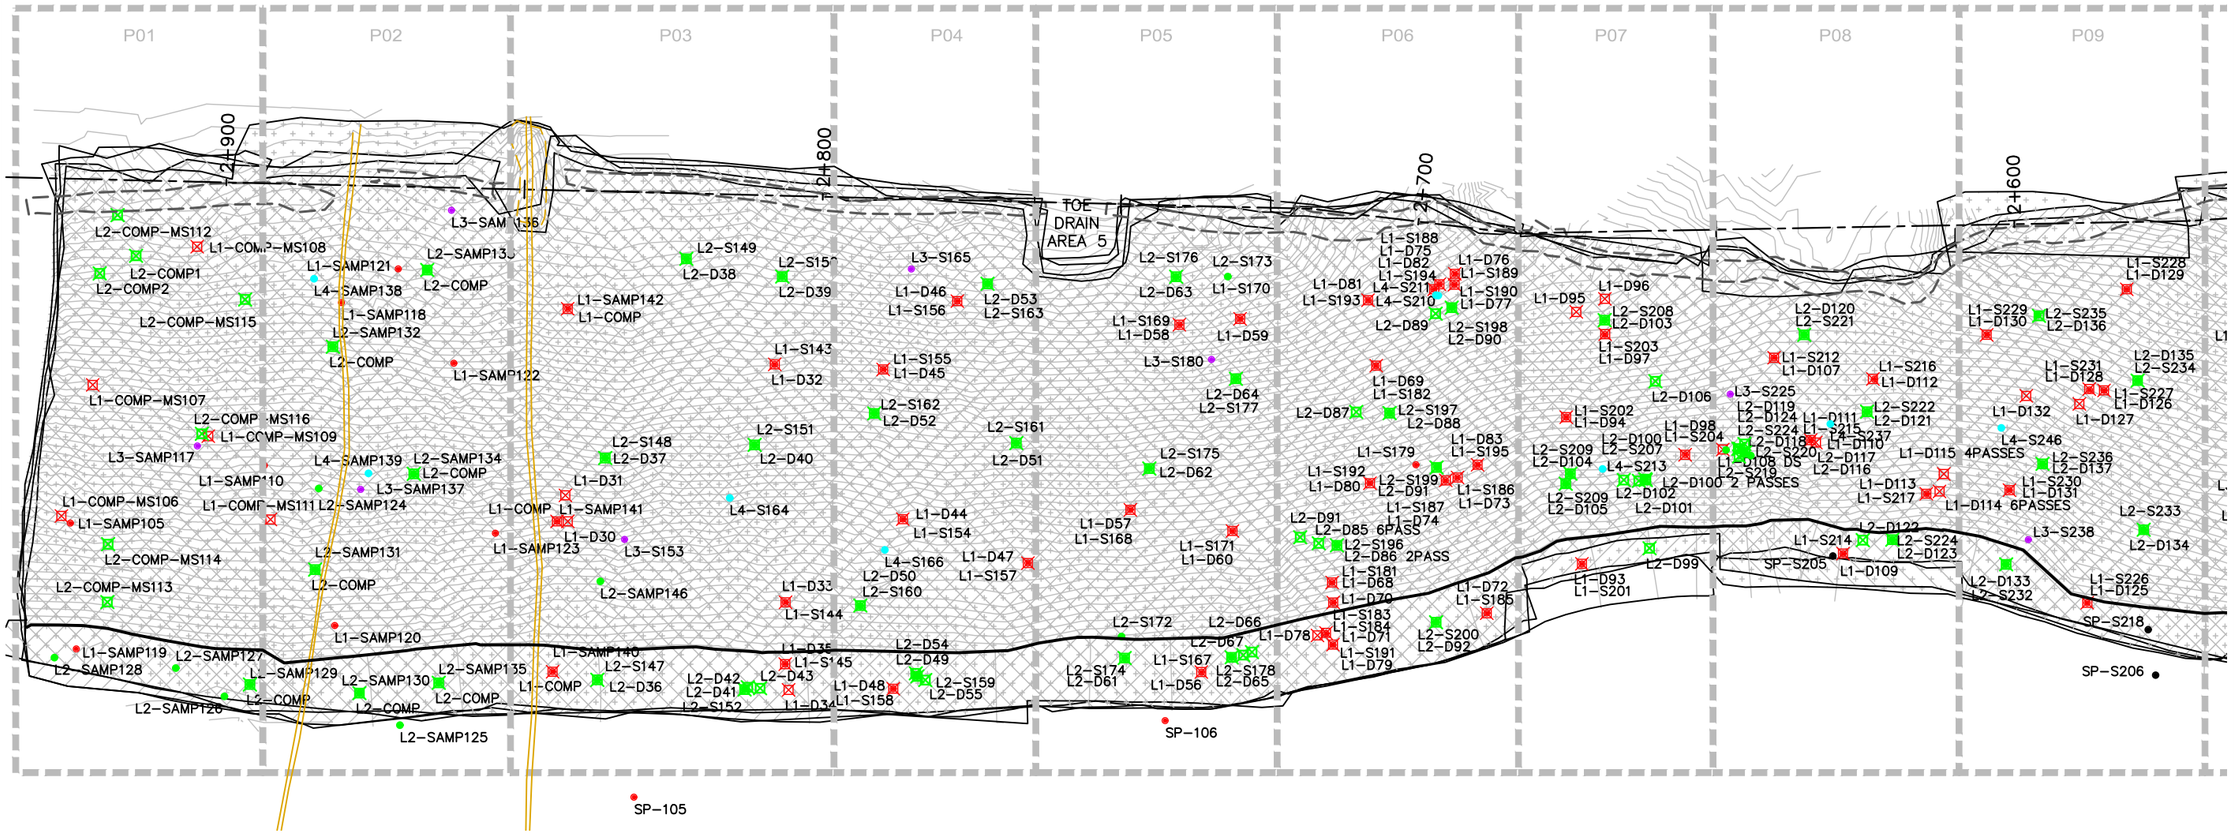
P01
P02
P03
P04
P05
P06
P07
P08
P09
2+900
2+800
2+700
2+600
TOE DRAIN AREA 5
L2-COMP-MS112
L1-COMP-MS108
L2-COMP1
L2-COMP2
L2-COMP-MS115
L1-SAMP121
L4-SAMP138
L1-SAMP118
L2-SAMP132
L2-COMP
L2-SAMP130
L3-SAMP136
L1-SAMP142
L1-COMP
L1-SAMP122
L2-S149
L2-D38
L2-S150
L2-D39
L1-S143
L1-D32
L3-S165
L1-D46
L1-S156
L2-D53
L2-S163
L1-S155
L1-D45
L2-S162
L2-D52
L2-S161
L2-D51
L2-S176
L2-S173
L2-D63
L1-S170
L1-S169
L1-D58
L1-D59
L3-S180
L2-D64
L2-S177
L1-S188
L1-D75
L1-D82
L1-S194
L1-D81
L1-S193
L4-S211
L4-S210
L1-D76
L1-S189
L1-S190
L1-D77
L2-D89
L2-S198
L2-D90
L1-D69
L1-S182
L2-D87
L2-S197
L2-D88
L1-S179
L1-S192
L1-D80
L2-S199
L2-D91
L1-S187
L1-D74
L2-D91
L2-D85 6PASS
L2-D86 2PASS
L2-S196
L1-S181
L1-D68
L1-D70
L1-S183
L1-S184
L1-D71
L1-S191
L1-D79
L1-D78
L2-D67
L2-S200
L2-D92
L1-D83
L1-S195
L1-S186
L1-D73
L1-D72
L1-S185
L1-D96
L1-D95
L2-S208
L2-D103
L1-S203
L1-D97
L2-D106
L1-S202
L1-D94
L2-S209
L2-D104
L2-S209
L2-D105
L4-S213
L2-D102
L2-D101
L2-D100 2 PASSES
L1-D98
L1-S204
L2-D100
L2-S207
L2-D99
L1-S201
L2-D93
L3-S225
L2-D119
L2-D124
L2-S224
L2-D118
L2-S220
L2-D105 DS
L2-S219
L1-D111
L1-S215
L1-D110
L1-D117
L1-D116
L2-S222
L2-D121
L1-D115 4PASSES
L1-D113
L1-S217
L1-D114 6PASSES
L2-D120
L2-S221
L1-S212
L1-D107
L1-S216
L1-D112
L1-S214
L2-D122
L2-S224
L2-D123
L1-D109
SP-S205
L1-S228
L1-D129
L1-S229
L1-D130
L2-S235
L2-D136
L2-D135
L2-S234
L1-S231
L1-D128
L2-S227
L1-D126
L1-D132
L1-D127
L4-S246
L2-S236
L2-D137
L1-S230
L1-D131
L2-S233
L2-D134
L3-S238
L2-D133
L2-S232
L1-S226
L1-D125
SP-S218
SP-S206
L2-S148
L2-D37
L1-D31
L1-COMP
L1-SAMP141
L1-D30
L3-S153
L4-S164
L1-D44
L1-S154
L4-S166
L2-D50
L2-S160
L1-D47
L1-S157
L1-D57
L1-S168
L1-S171
L1-D60
L2-S175
L2-D62
L2-S151
L2-D40
L4-S139
L2-SAMP134
L2-COMP
L3-SAMP137
L2-SAMP124
L3-SAMP117
L1-SAMP110
L1-COMP-MS106
L1-COMP-MS111
L1-SAMP105
L2-COMP-MS114
L2-COMP-MS113
L2-SAMP131
L2-COMP
L2-SAMP146
L1-D33
L1-S144
L1-SAMP120
L1-SAMP119
L2-SAMP127
L2-SAMP128
L1-SAMP129
L2-SAMP130
L2-SAMP135
L2-COMP
L2-SAMP126
L2-SAMP125
L1-SAMP140
L2-S147
L2-D36
L2-D42
L2-D41
L2-S152
L1-D34
L1-D35
L1-S145
L2-D43
L1-D48
L1-S158
L2-D54
L2-D49
L2-S159
L2-D55
L2-S172
L2-D66
L2-S174
L2-D61
L1-S167
L1-D56
L2-S178
L2-D65
SP-106
SP-105
COMP-MS116
COMP-MS109
COMP-MS107
L1-COMP-MS110
L1-COMP-MS111
L2-SAMP124
L1-SAMP123
L1-COMP
L2-COMP
L2-COMP
L2

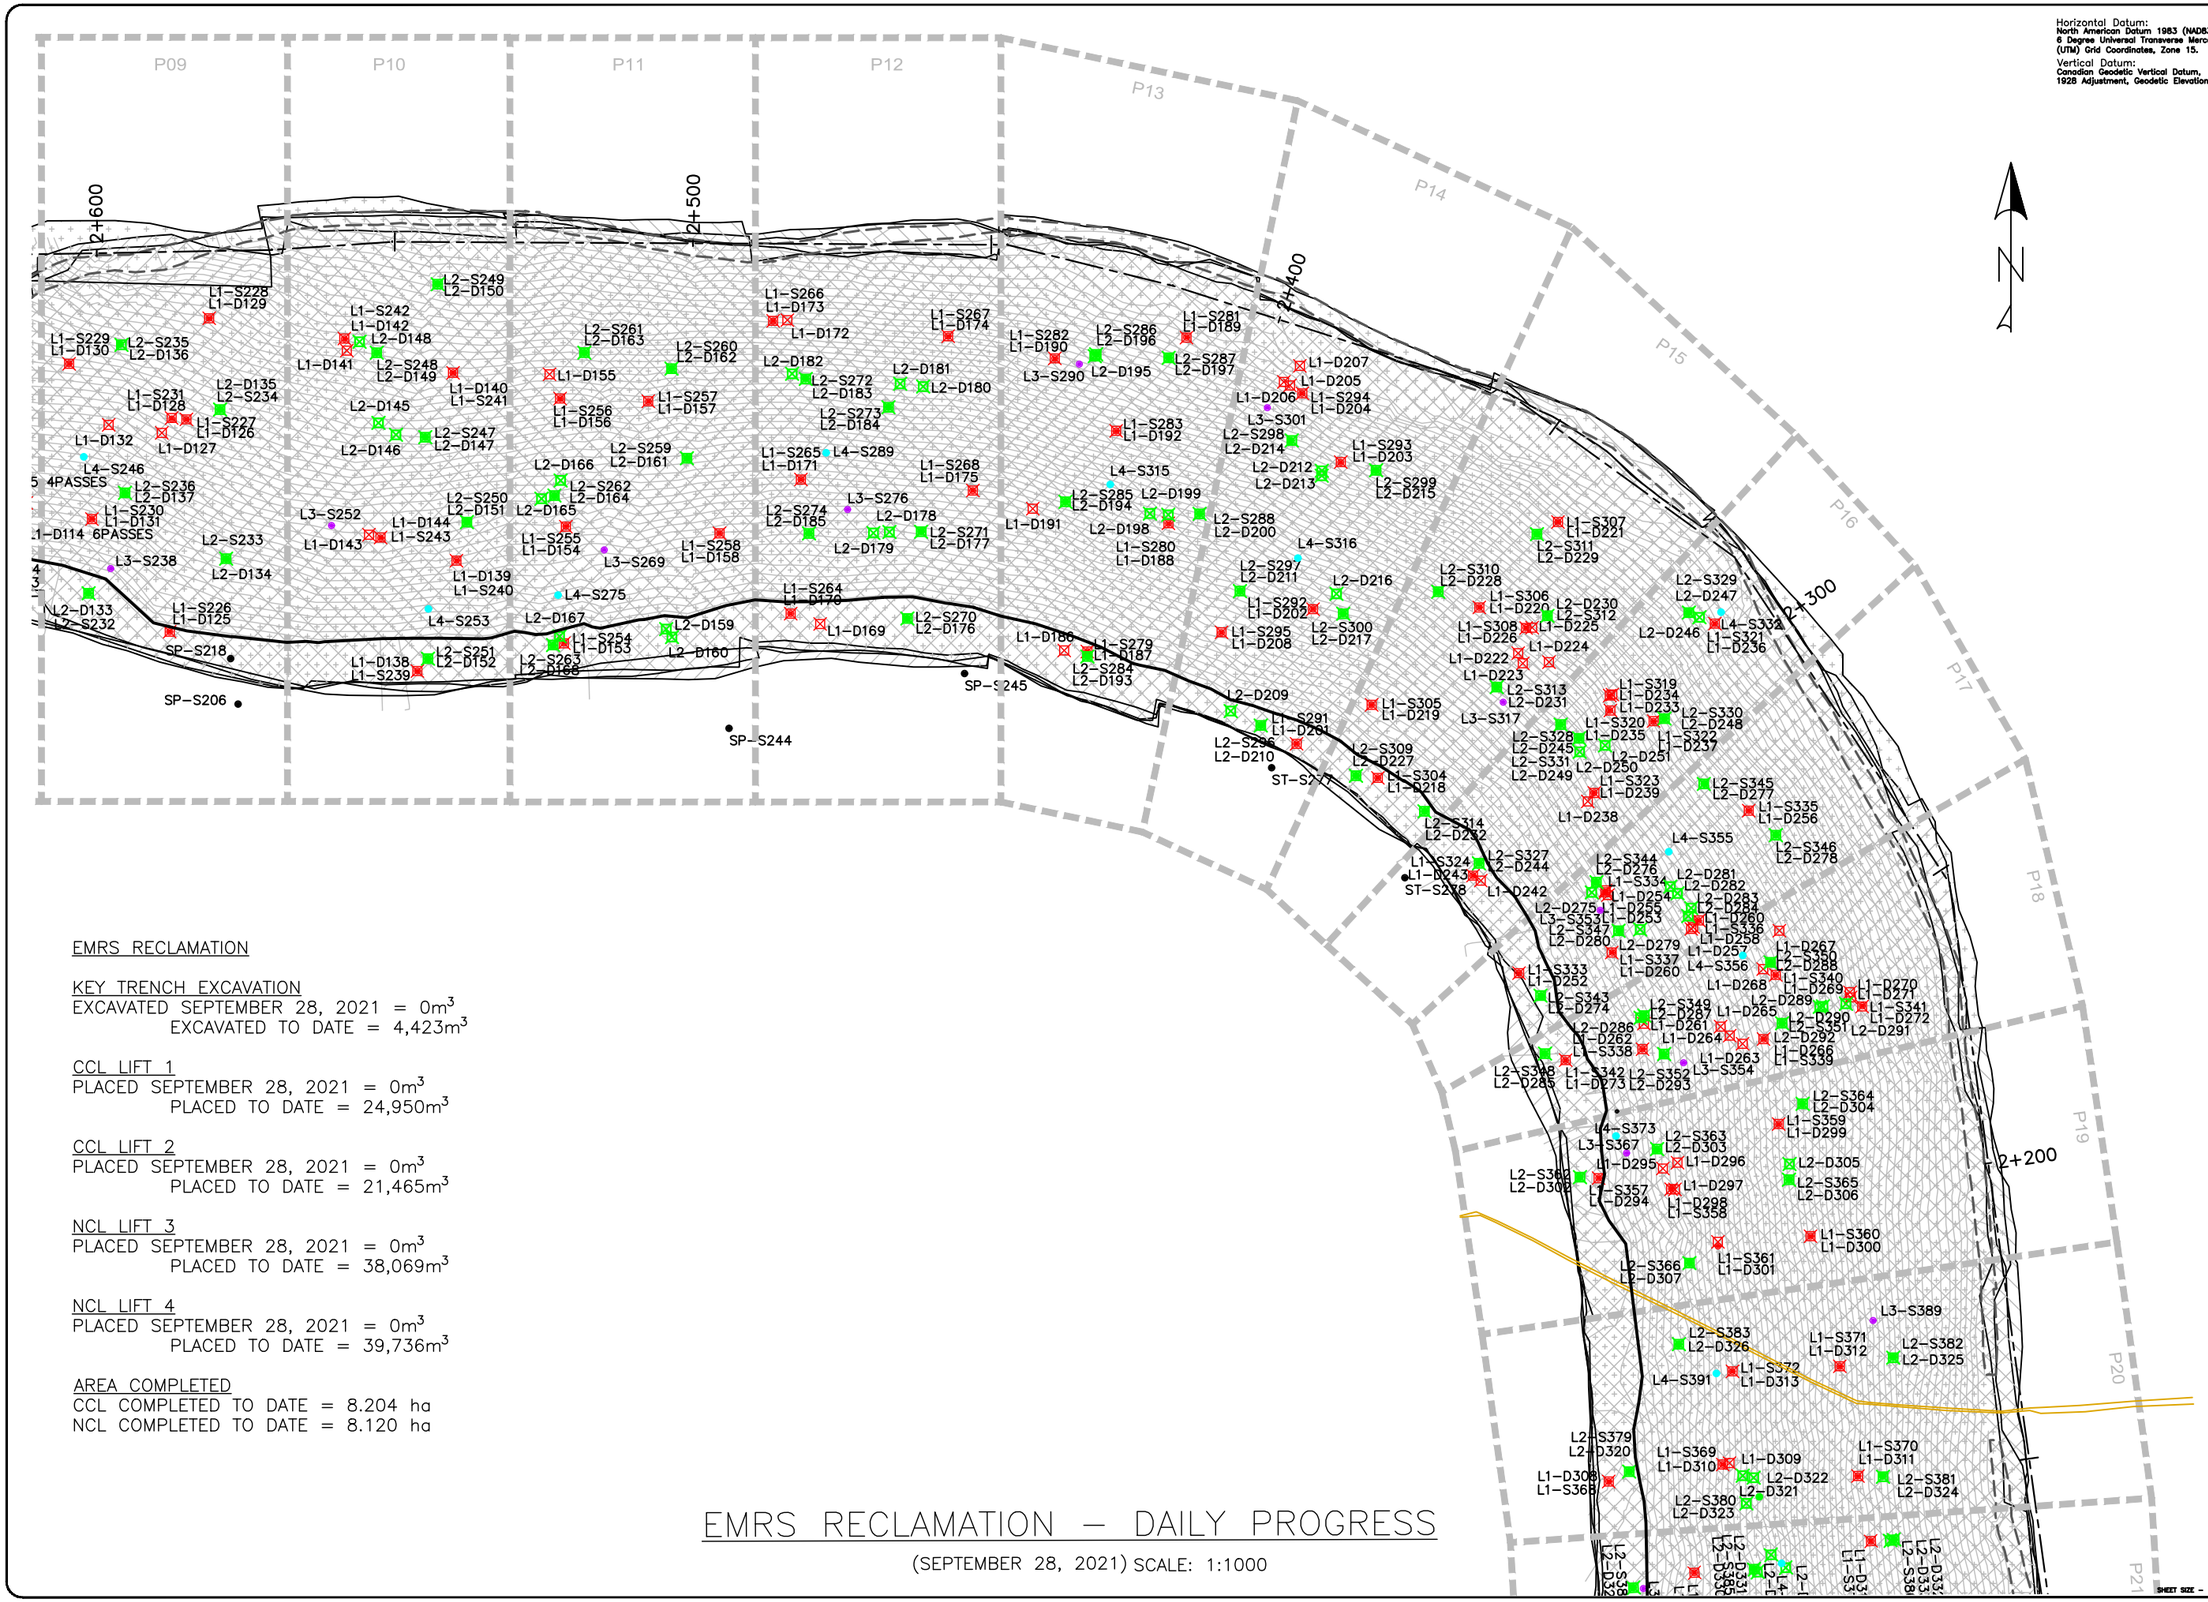

Horizontal Datum:
North American Datum 1983 (NAD83)
6 Degree Universal Transverse Mercator (UTM) Grid Coordinates, Zone 15.

Vertical Datum:
Canadian Geodetic Vertical Datum, 1928 Adjustment, Geodetic Elevations

EMRS RECLAMATION

KEY TRENCH EXCAVATION
EXCAVATED SEPTEMBER 28, 2021 = 0m^3
EXCAVATED TO DATE = 4,423m^3

CCL LIFT 1
PLACED SEPTEMBER 28, 2021 = 0m^3
PLACED TO DATE = 24,950m^3

CCL LIFT 2
PLACED SEPTEMBER 28, 2021 = 0m^3
PLACED TO DATE = 21,465m^3

NCL LIFT 3
PLACED SEPTEMBER 28, 2021 = 0m^3
PLACED TO DATE = 38,069m^3

NCL LIFT 4
PLACED SEPTEMBER 28, 2021 = 0m^3
PLACED TO DATE = 39,736m^3

AREA COMPLETED
CCL COMPLETED TO DATE = 8.204 ha
NCL COMPLETED TO DATE = 8.120 ha

EMRS RECLAMATION – DAILY PROGRESS

(SEPTEMBER 28, 2021) SCALE: 1:1000

TULLOCH ENGINEERING

DESIGNER

REVISIONS

DATE	REMARKS

LEGEND

- CCL LIFT #1
- CCL LIFT #2
- NCL LIFT #3
- NCL LIFT #4
- KEY TRENCH
- LIFT #1 COMP. TEST SAMPLE
- LIFT #2 COMP. TEST SAMPLE
- LIFT #3 COMP. TEST SAMPLE
- LIFT #4 COMP. TEST SAMPLE
- VWP WIRE
- VWP WIRE BURRITO
- PLACED TODAY
- CCL LIFT 2 PLACED TODAY

PROJECT TITLE
NEW GOLD INC
RAINY RIVER
PROJECT


DRAWING TITLE
2021 EMRS
RECLAMATION

PURPOSE
DAILY PROGRESS

DATE	SEPTEMBER 28, 2021
DRAWN	JTS
CHECKED	
SCALE	NTS
ISSUED FOR TENDER	
ISSUED FOR CONSTRUCTION	

DWG. No.	PROJECT No.	PHASE No.
D-2	19-1138	115

SHEET SIZE - 11" X 17"

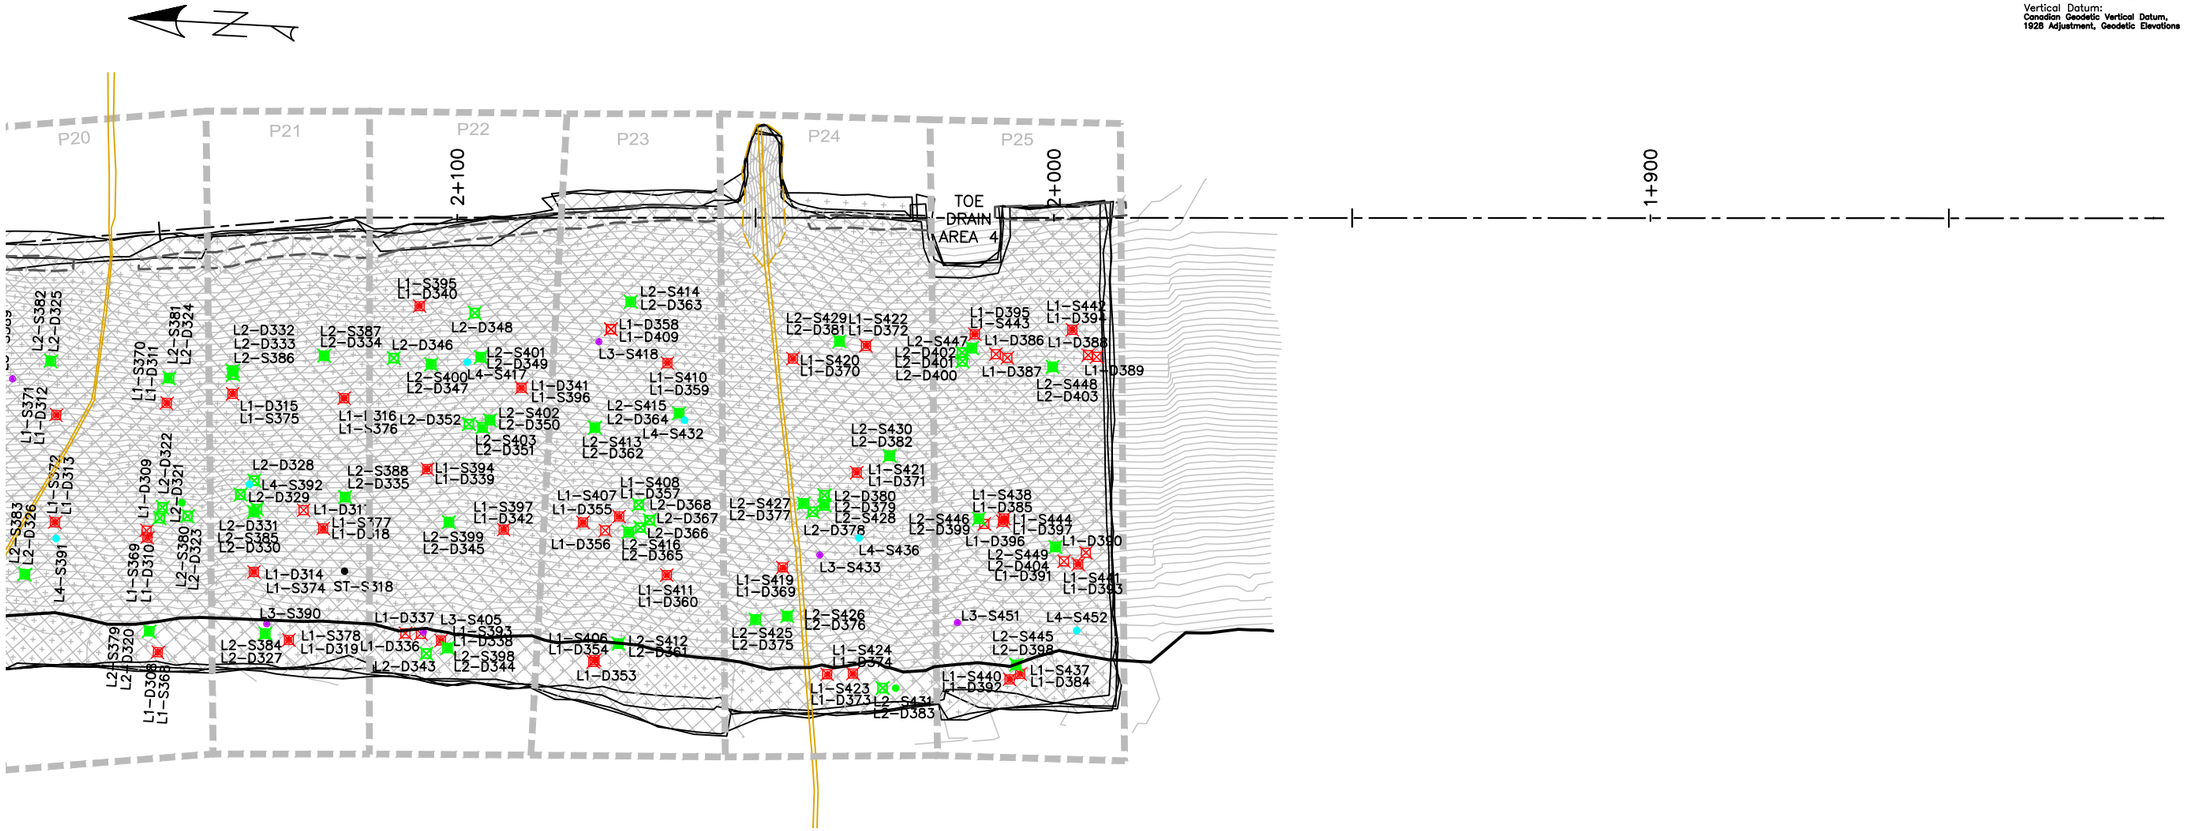

Horizontal Datum:
North American Datum 1983 (NAD83)
6 Degree Universal Transverse Mercator (UTM) Grid Coordinates, Zone 15.

Vertical Datum:
Canadian Geodetic Vertical Datum, 1928 Adjustment, Geodetic Elevations

EMRS RECLAMATION

KEY TRENCH EXCAVATION
EXCAVATED SEPTEMBER 28, 2021 = 0m^3
EXCAVATED TO DATE = 4,423m^3

CCL LIFT 1
PLACED SEPTEMBER 28, 2021 = 0m^3
PLACED TO DATE = 24,950m^3

CCL LIFT 2
PLACED SEPTEMBER 28, 2021 = 0m^3
PLACED TO DATE = 21,465m^3

NCL LIFT 3
PLACED SEPTEMBER 28, 2021 = 0m^3
PLACED TO DATE = 38,069m^3

NCL LIFT 4
PLACED SEPTEMBER 28, 2021 = 0m^3
PLACED TO DATE = 39,736m^3

AREA COMPLETED
CCL COMPLETED TO DATE = 8.204 ha
NCL COMPLETED TO DATE = 8.120 ha

EMRS RECLAMATION – DAILY PROGRESS

(SEPTEMBER 28, 2021) SCALE: 1:1000

TULLOCH ENGINEERING

DESIGNER

REVISIONS

DATE	REMARKS

LEGEND

- CCL LIFT #1
- CCL LIFT #2
- NCL LIFT #3
- NCL LIFT #4
- KEY TRENCH
- LIFT #1 COMP. TEST SAMPLE
- LIFT #2 COMP. TEST SAMPLE
- LIFT #3 COMP. TEST SAMPLE
- LIFT #4 COMP. TEST SAMPLE
- VWP WIRE
- VWP WIRE BURRITO
- PLACED TODAY
- CCL LIFT 2 PLACED TODAY

PROJECT TITLE
NEW GOLD INC
RAINY RIVER
PROJECT


DRAWING TITLE
2021 EMRS
RECLAMATION

PURPOSE
DAILY PROGRESS

DATE SEPTEMBER 28, 202
DRAWN JTS
CHECKED
SCALE NTS
ISSUED FOR TENDER
ISSUED FOR CONSTRUCTION

DWG. No. D-3 | PROJECT No. 19-1138 | PHASE No. 115

SHEET SIZE - 11" X 17"

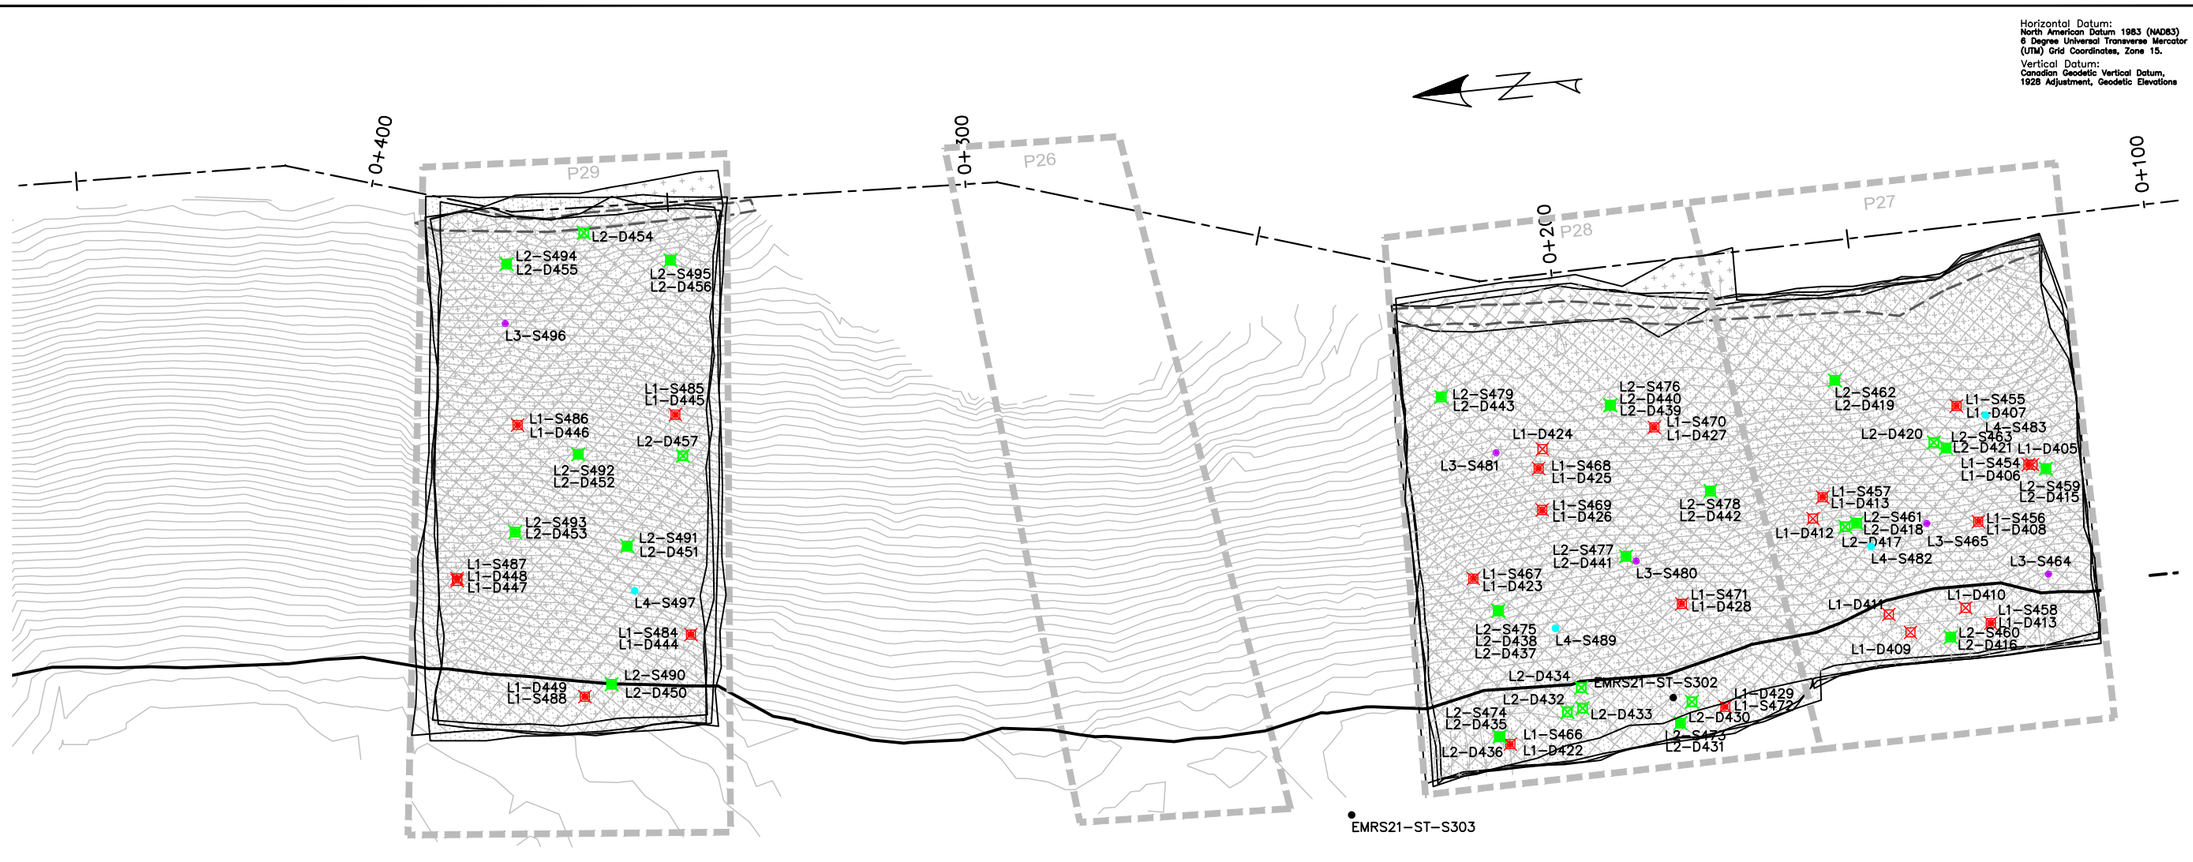

Horizontal Datum:
North American Datum 1983 (NAD83)
6 Degree Universal Transverse Mercator (UTM) Grid Coordinates, Zone 15.

Vertical Datum:
Canadian Geodetic Vertical Datum, 1928 Adjustment, Geodetic Elevations

EMRS RECLAMATION

KEY TRENCH EXCAVATION
EXCAVATED SEPTEMBER 28, 2021 = 0m^3
EXCAVATED TO DATE = 4,423m^3

CCL LIFT 1
PLACED SEPTEMBER 28, 2021 = 0m^3
PLACED TO DATE = 24,950m^3

CCL LIFT 2
PLACED SEPTEMBER 28, 2021 = 0m^3
PLACED TO DATE = 21,465m^3

NCL LIFT 3
PLACED SEPTEMBER 28, 2021 = 0m^3
PLACED TO DATE = 38,069m^3

NCL LIFT 4
PLACED SEPTEMBER 28, 2021 = 0m^3
PLACED TO DATE = 39,736m^3

AREA COMPLETED
CCL COMPLETED TO DATE = 8.204 ha
NCL COMPLETED TO DATE = 8.120 ha

EMRS RECLAMATION – DAILY PROGRESS

(SEPTEMBER 28, 2021) SCALE: 1:1000

TULLOCH ENGINEERING

DESIGNER

REVISIONS

	DATE	REMARKS

LEGEND

- CCL LIFT #1
- CCL LIFT #2
- NCL LIFT #3
- NCL LIFT #4
- KEY TRENCH
- LIFT #1 COMP. TEST SAMPLE
- LIFT #2 COMP. TEST SAMPLE
- LIFT #3 COMP. TEST SAMPLE
- LIFT #4 COMP. TEST SAMPLE
- VWP WIRE
- VWP WIRE BURRITO
- PLACED TODAY
- CCL LIFT 2 PLACED TODAY

PROJECT TITLE
NEW GOLD INC
RAINY RIVER
PROJECT

DRAWING TITLE
2021 EMRS
RECLAMATION


PURPOSE
DAILY PROGRESS

DATE	SEPTEMBER 28, 2021
DRAWN	JTS
CHECKED	
SCALE	NTS
ISSUED FOR TENDER	
ISSUED FOR CONSTRUCTION	


DWG. No.	PROJECT No.	PHASE No.
D-4	19-1138	115

SHEET SIZE - 11" X 17"


2+925.00

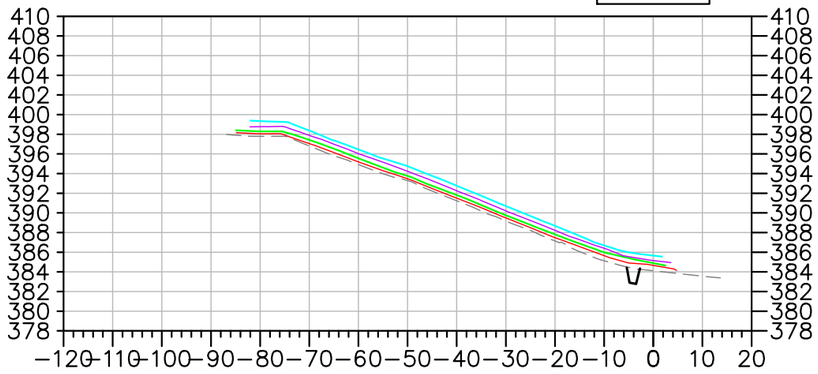


2+900.00

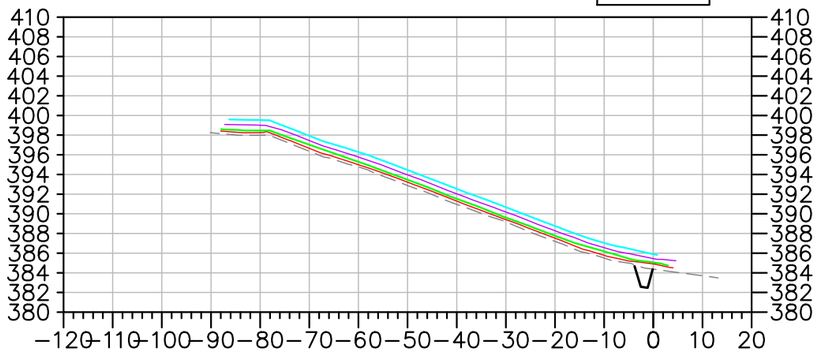


2+800.00

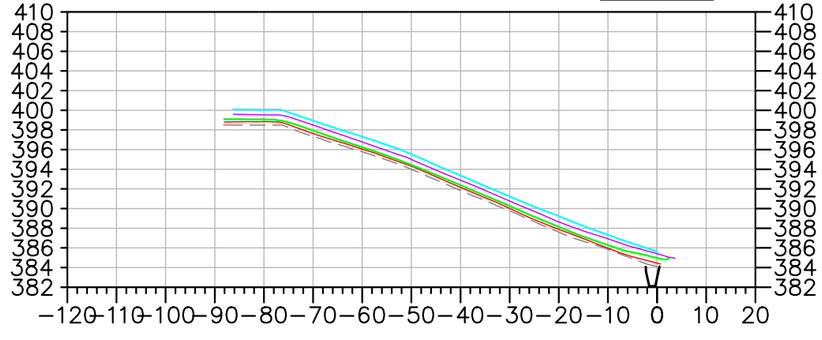


2+700.00

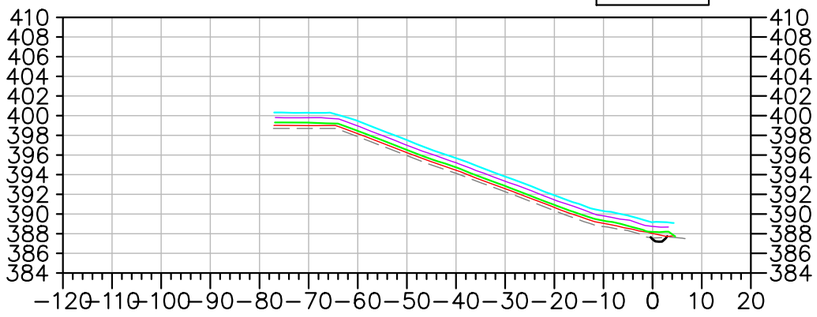


2+600.00

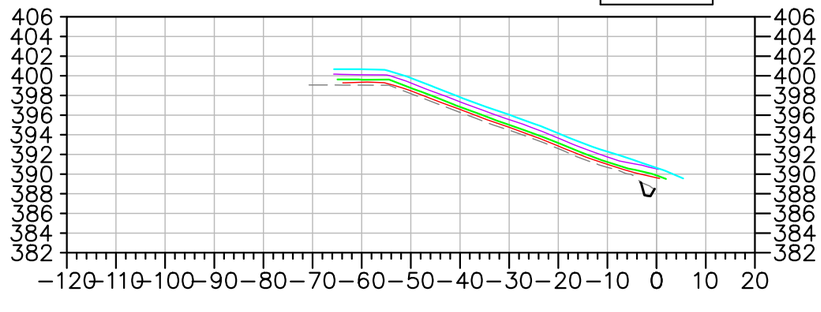

2+500.00

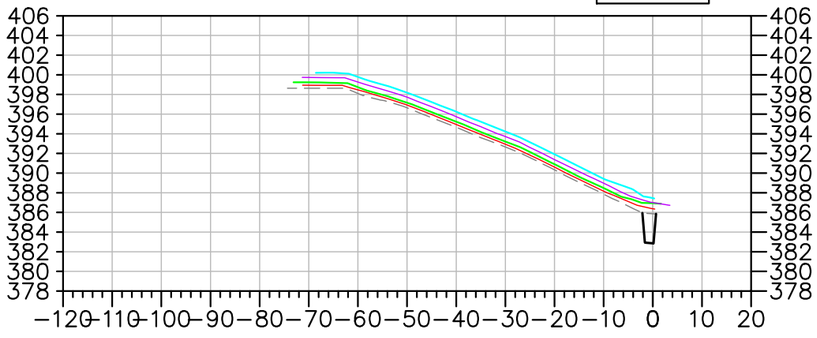

2+400.00

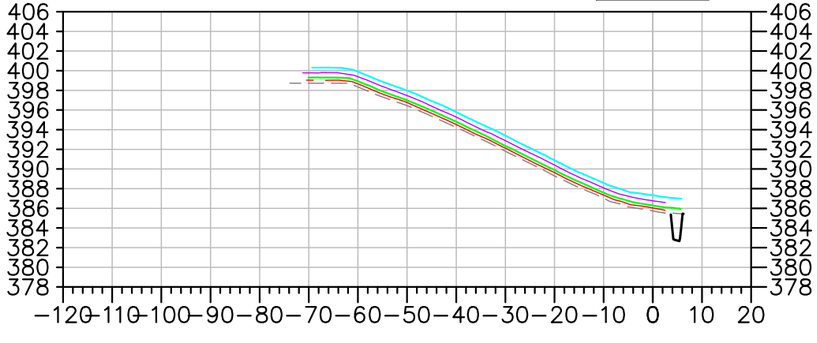

EMRS RECLAMATION – DAILY PROGRESS

(SEPTEMBER 28, 2021) SCALE: N.T.S.

TULLOCH ENGINEERING

DESIGNER

REVISIONS

DATE	REMARKS

LEGEND

- EXISTING ROCK STOCKPILE
- CCL LIFT #1
- CCL LIFT #2
- NCL LIFT #3
- NCL LIFT #4
- KEY TRENCH

Horizontal Datum:
North American Datum 1983 (NAD83)
6 Degree Universal Transverse Mercator (UTM) Grid Coordinates, Zone 15.
Vertical Datum:
Canadian Geodetic Vertical Datum, 1928 Adjustment, Geodetic Elevations

PROJECT TITLE
NEW GOLD INC
RAINY RIVER
PROJECT


DRAWING TITLE
2021 EMRS
RECLAMATION CROSS
SECTIONS


PURPOSE
DAILY PROGRESS


DATE	SEPTEMBER 28, 2021
DRAWN	JTS
CHECKED	
SCALE	NTS
ISSUED FOR TENDER	
ISSUED FOR CONSTRUCTION	


DWG. No.	PROJECT No.	PHASE No.
X-1	19-1138	115

SHEET SIZE – 11" X 17"

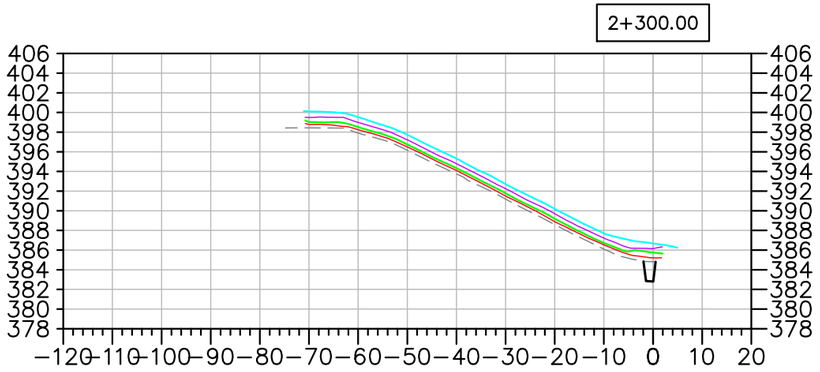

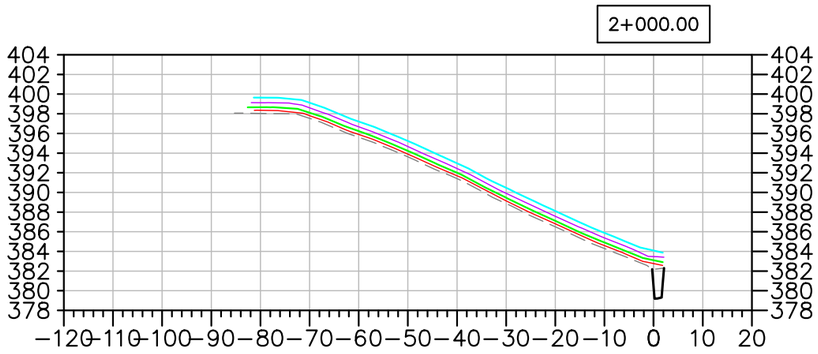

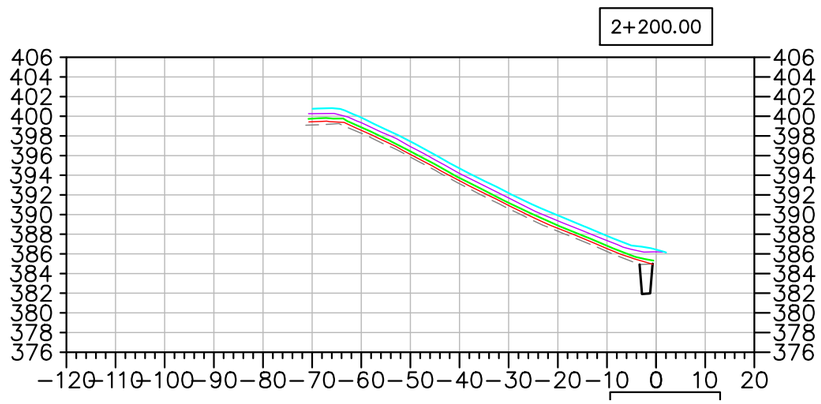

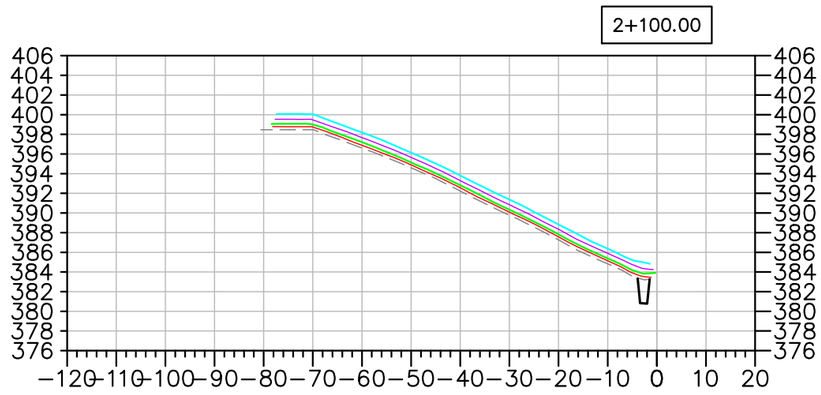

EMRS RECLAMATION – DAILY PROGRESS

(SEPTEMBER 28, 2021) SCALE: N.T.S.

TULLOCH ENGINEERING

DESIGNER

REVISIONS

	DATE	REMARKS

LEGEND

- EXISTING ROCK STOCKPILE
- CCL LIFT #1
- CCL LIFT #2
- NCL LIFT #3
- NCL LIFT #4
- KEY TRENCH

Horizontal Datum:
North American Datum 1983 (NAD83)
6 Degree Universal Transverse Mercator (UTM) Grid Coordinates, Zone 15.

Vertical Datum:
Canadian Geodetic Vertical Datum, 1928 Adjustment, Geodetic Elevations

PROJECT TITLE
NEW GOLD INC
RAINY RIVER PROJECT


DRAWING TITLE
2021 EMRS RECLAMATION CROSS SECTIONS


PURPOSE
DAILY PROGRESS


DATE	SEPTEMBER 28, 2021
DRAWN	JTS
CHECKED	
SCALE	NTS
ISSUED FOR TENDER	
ISSUED FOR CONSTRUCTION	


DWG. No.	PROJECT No.	PHASE No.
X-2	19-1138	115


SHEET SIZE – 11" X 17"

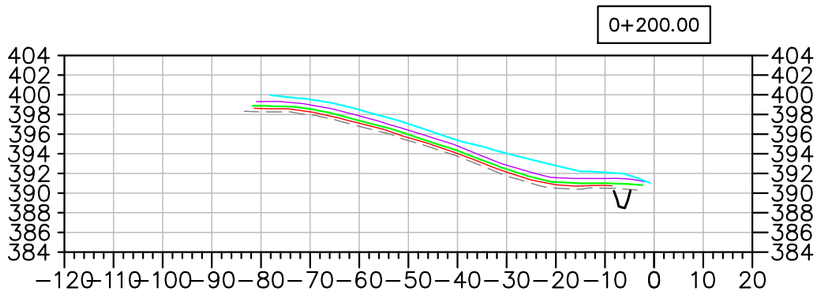


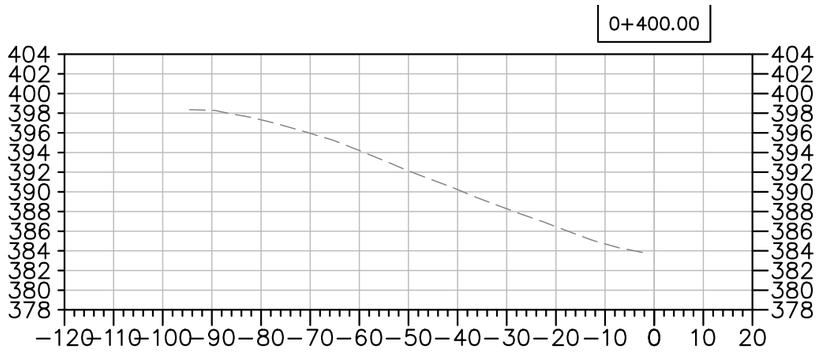

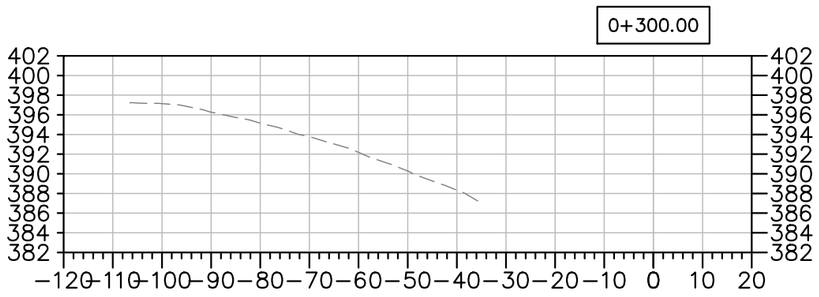

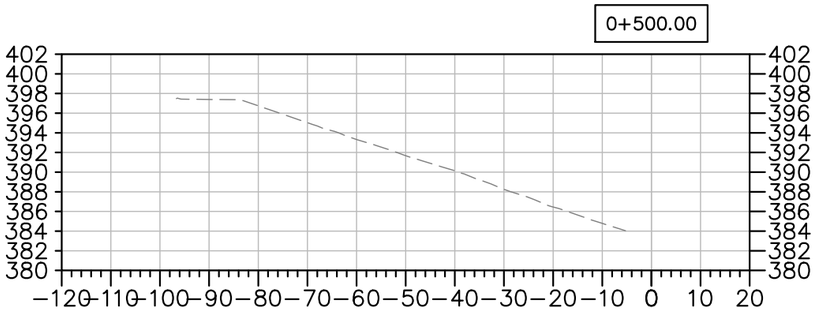

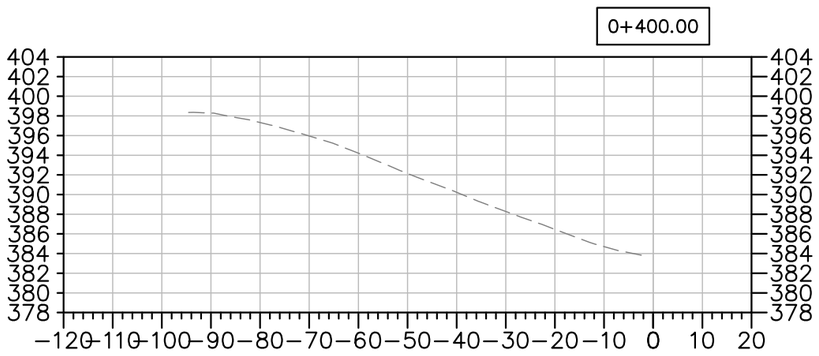

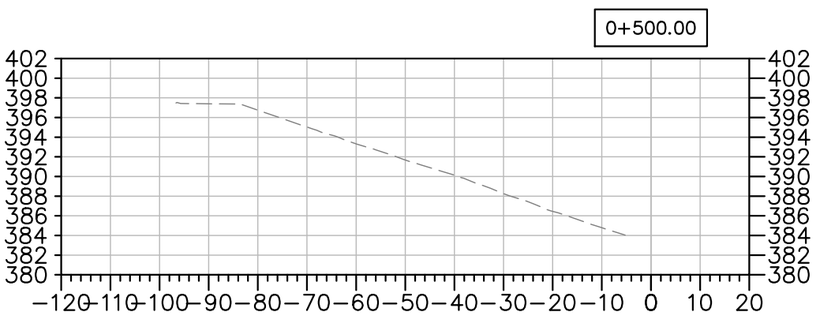

EMRS RECLAMATION – DAILY PROGRESS

(SEPTEMBER 28, 2021 SCALE: N.T.S.

TULLOCH ENGINEERING

DESIGNER

REVISIONS

DATE	REMARKS

LEGEND

- EXISTING ROCK STOCKPILE
- CCL LIFT #1
- CCL LIFT #2
- NCL LIFT #3
- NCL LIFT #4
- KEY TRENCH

Horizontal Datum:
North American Datum 1983 (NAD83)
6 Degree Universal Transverse Mercator (UTM) Grid Coordinates, Zone 15.
Vertical Datum:
Canadian Geodetic Vertical Datum, 1928 Adjustment, Geodetic Elevations

PROJECT TITLE
NEW GOLD INC
RAINY RIVER PROJECT


DRAWING TITLE
2021 EMRS RECLAMATION CROSS SECTIONS

PURPOSE
DAILY PROGRESS

DATE	SEPTEMBER 28, 2021
DRAWN	JTS
CHECKED	
SCALE	NTS
ISSUED FOR TENDER	
ISSUED FOR CONSTRUCTION	

DWG. No.	PROJECT No.	PHASE No.
X-3	19-1138	115

SHEET SIZE – 11" X 17"

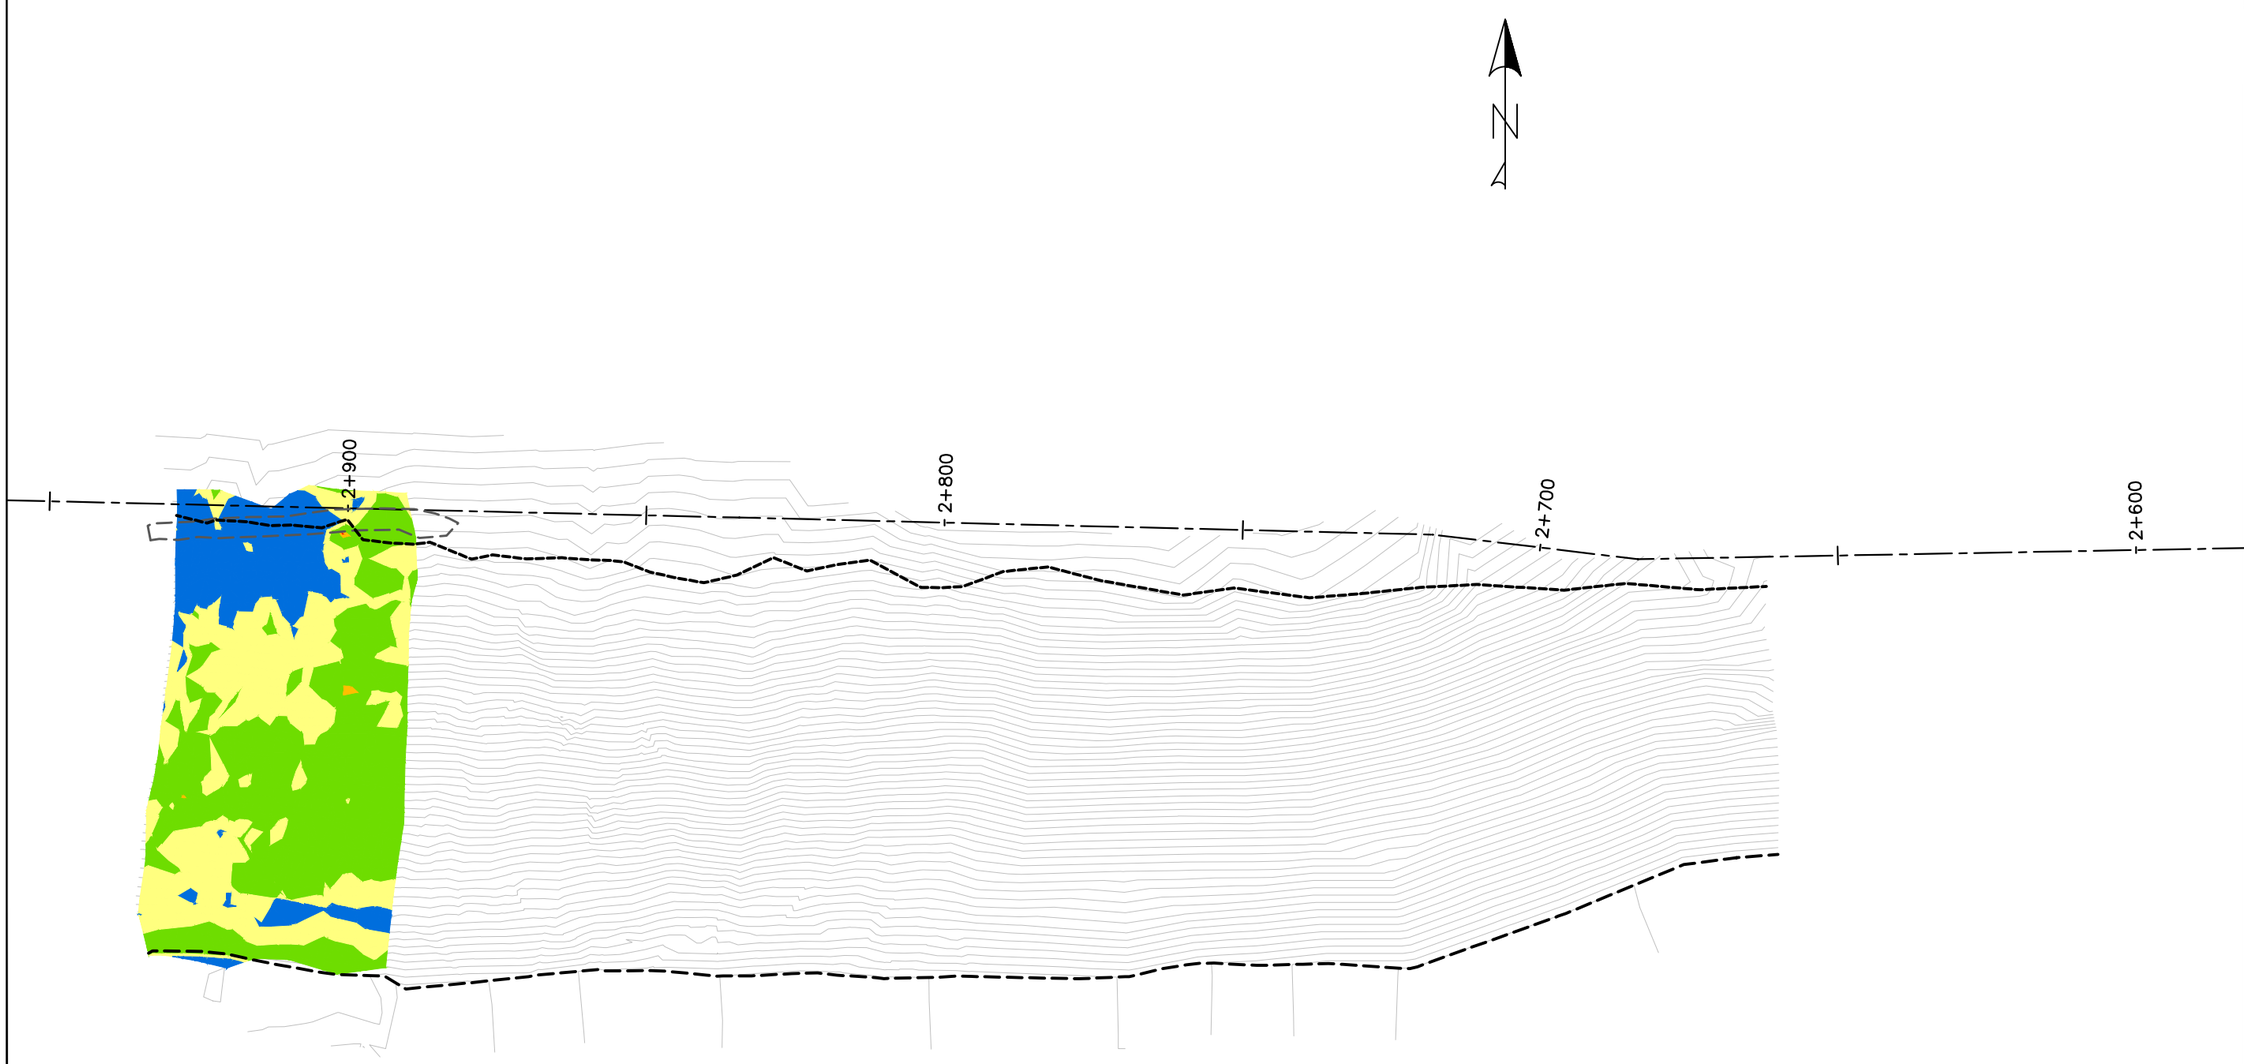

EMRS RECLAMATION – CCL HEAT MAP

(MAY 18, 2021) SCALE: N.T.S.

SHEET SIZE - 11" X 17"

TULLOCH ENGINEERING

DESIGNER

REVISIONS

	DATE	REMARKS

LEGEND

< 0.40m	
0.40m to 0.45m	
0.45m to 0.60m	
0.60m to 0.70m	
> 0.70m	

Horizontal Datum:
North American Datum 1983 (NAD83)
6 Degree Universal Transverse Mercator (UTM) Grid Coordinates, Zone 15.

Vertical Datum:
Canadian Geodetic Vertical Datum, 1928 Adjustment, Geodetic Elevations


PROJECT TITLE
NEW GOLD INC
RAINY RIVER
PROJECT

DRAWING TITLE
EMRS RECLAMATION

PURPOSE
CCL
HEAT MAP

DATE	MAY 18, 2021
DRAWN	JTS
CHECKED	
SCALE	NTS
ISSUED FOR TENDER	
ISSUED FOR CONSTRUCTION	

DWG. No.	PROJECT No.	PHASE No.
H-1	19-1138	115

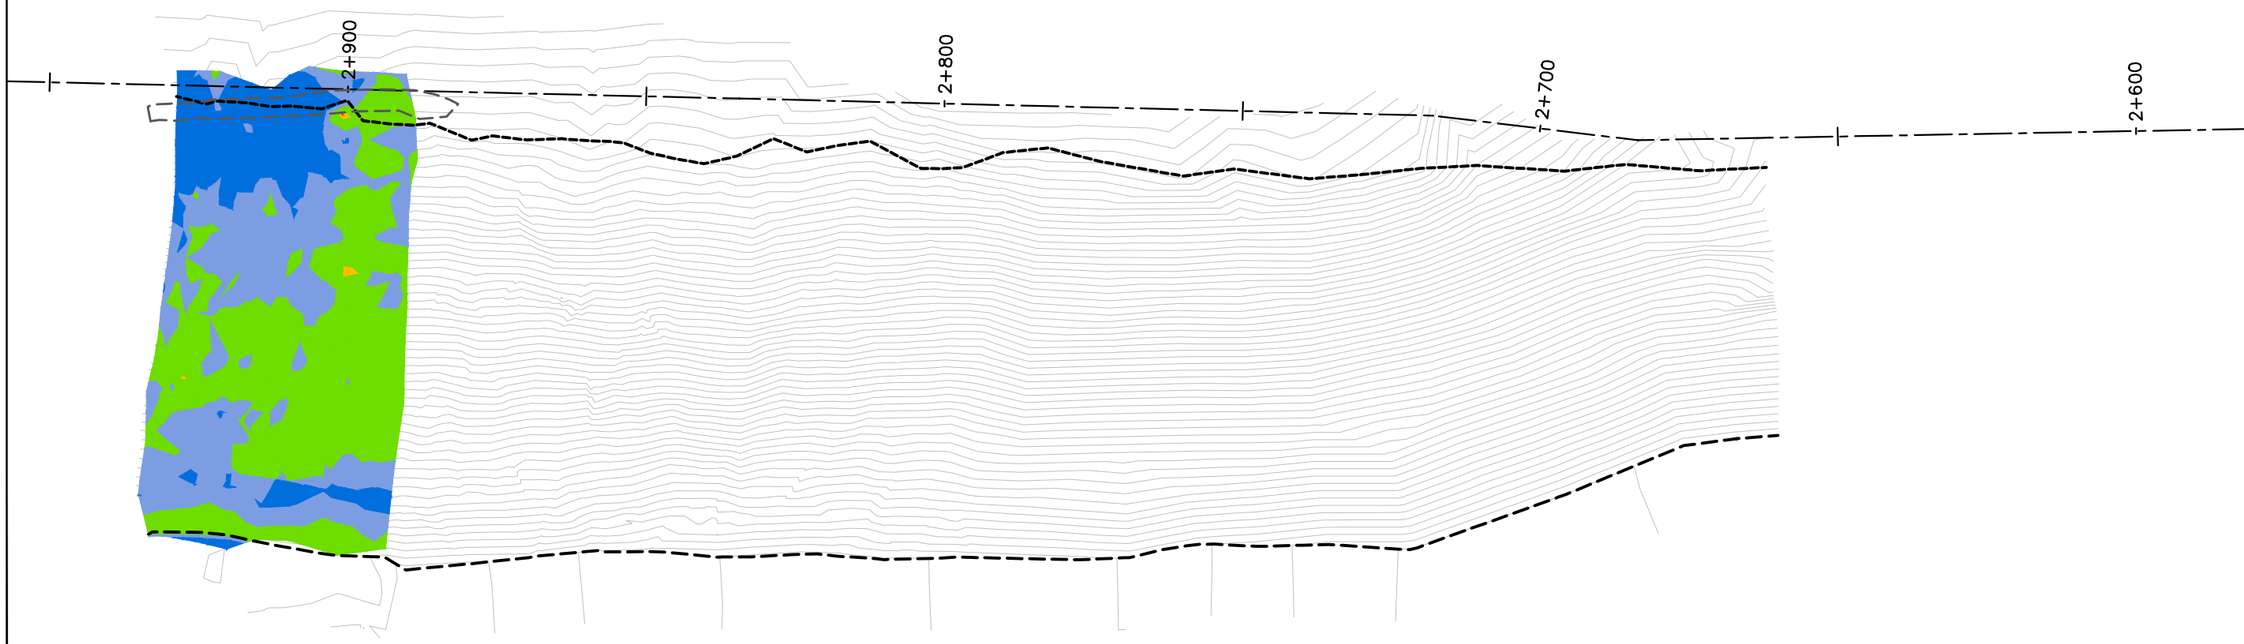

EMRS RECLAMATION – CCL HEAT MAP

(MAY 19, 2021) SCALE: N.T.S.

TULLOCH ENGINEERING

DESIGNER

REVISIONS

	DATE	REMARKS

LEGEND

- < 0.40m
- 0.40m to 0.45m
- 0.45m to 0.60m
- 0.60m to 0.70m
- > 0.70m

Horizontal Datum:
North American Datum 1983 (NAD83)
6 Degree Universal Transverse Mercator (UTM) Grid Coordinates, Zone 15.

Vertical Datum:
Canadian Geodetic Vertical Datum, 1928 Adjustment, Geodetic Elevations

PROJECT TITLE
NEW GOLD INC
RAINY RIVER
PROJECT

DRAWING TITLE
EMRS RECLAMATION


PURPOSE
CCL
HEAT MAP

DATE	MAY 19, 2021
DRAWN	JTS
CHECKED	
SCALE	NTS
ISSUED FOR TENDER	
ISSUED FOR CONSTRUCTION	

DWG. No.	PROJECT No.	PHASE No.
H–1	19–1138	115

SHEET SIZE – 11" X 17"

NOTE:
NCL HEATMAP GENERATED USING COMPARISON BETWEEN CCL LIFT 2 AND OG BASE SURVEY

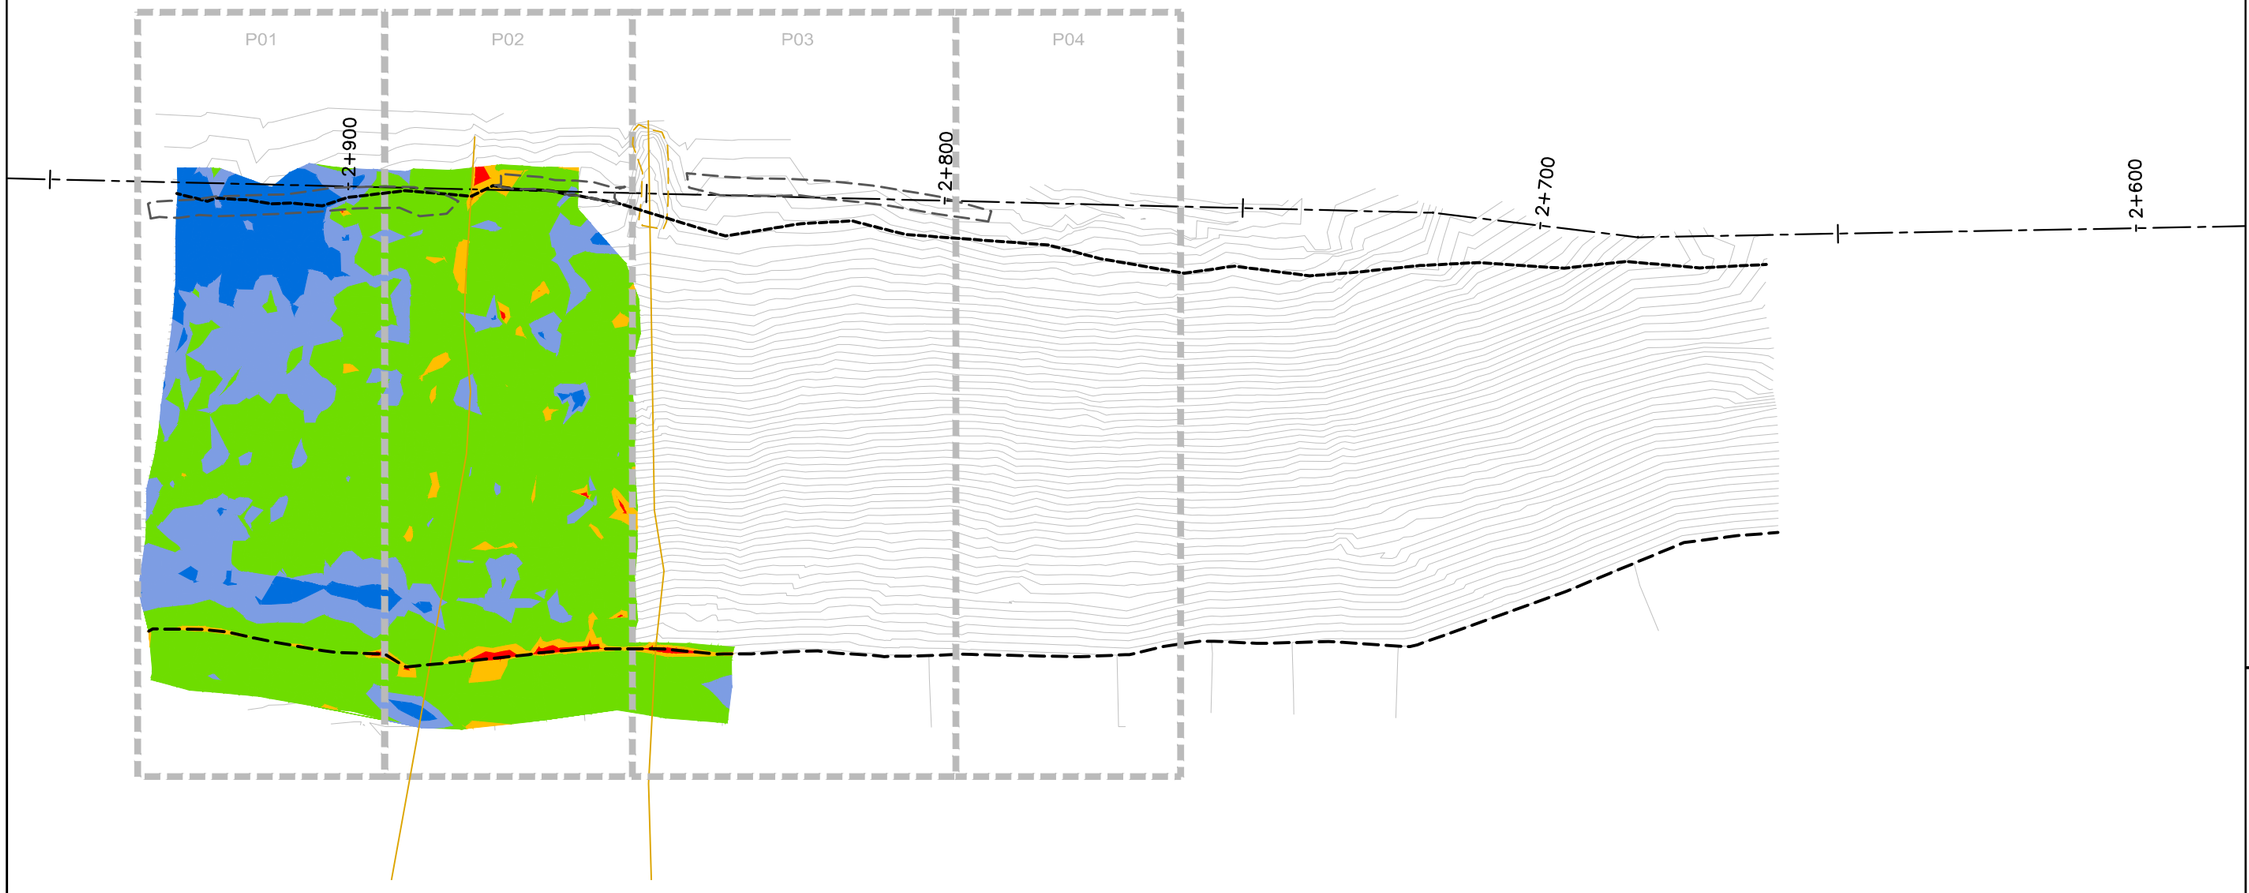

EMRS RECLAMATION – CCL HEAT MAP

(MAY 31, 2021) SCALE: N.T.S.

SHEET SIZE - 11" X 17"

TULLOCH ENGINEERING

DESIGNER

REVISIONS

	DATE	REMARKS

LEGEND

- < 0.40m
- 0.40m to 0.45m
- 0.45m to 0.60m
- 0.60m to 0.70m
- > 0.70m

Horizontal Datum:
North American Datum 1983 (NAD83)
6 Degree Universal Transverse Mercator (UTM) Grid Coordinates, Zone 15.

Vertical Datum:
Canadian Geodetic Vertical Datum, 1928 Adjustment, Geodetic Elevations

PROJECT TITLE
NEW GOLD INC
RAINY RIVER
PROJECT


DRAWING TITLE
EMRS RECLAMATION

PURPOSE
CCL
HEAT MAP

DATE	MAY 31, 2021
DRAWN	JTS
CHECKED	
SCALE	NTS
ISSUED FOR TENDER	
ISSUED FOR CONSTRUCTION	

DWG. No.	PROJECT No.	PHASE No.
H-1	19-1138	115

NOTE:
NCL HEATMAP GENERATED USING COMPARISON BETWEEN CCL LIFT 2 AND OG BASE SURVEY

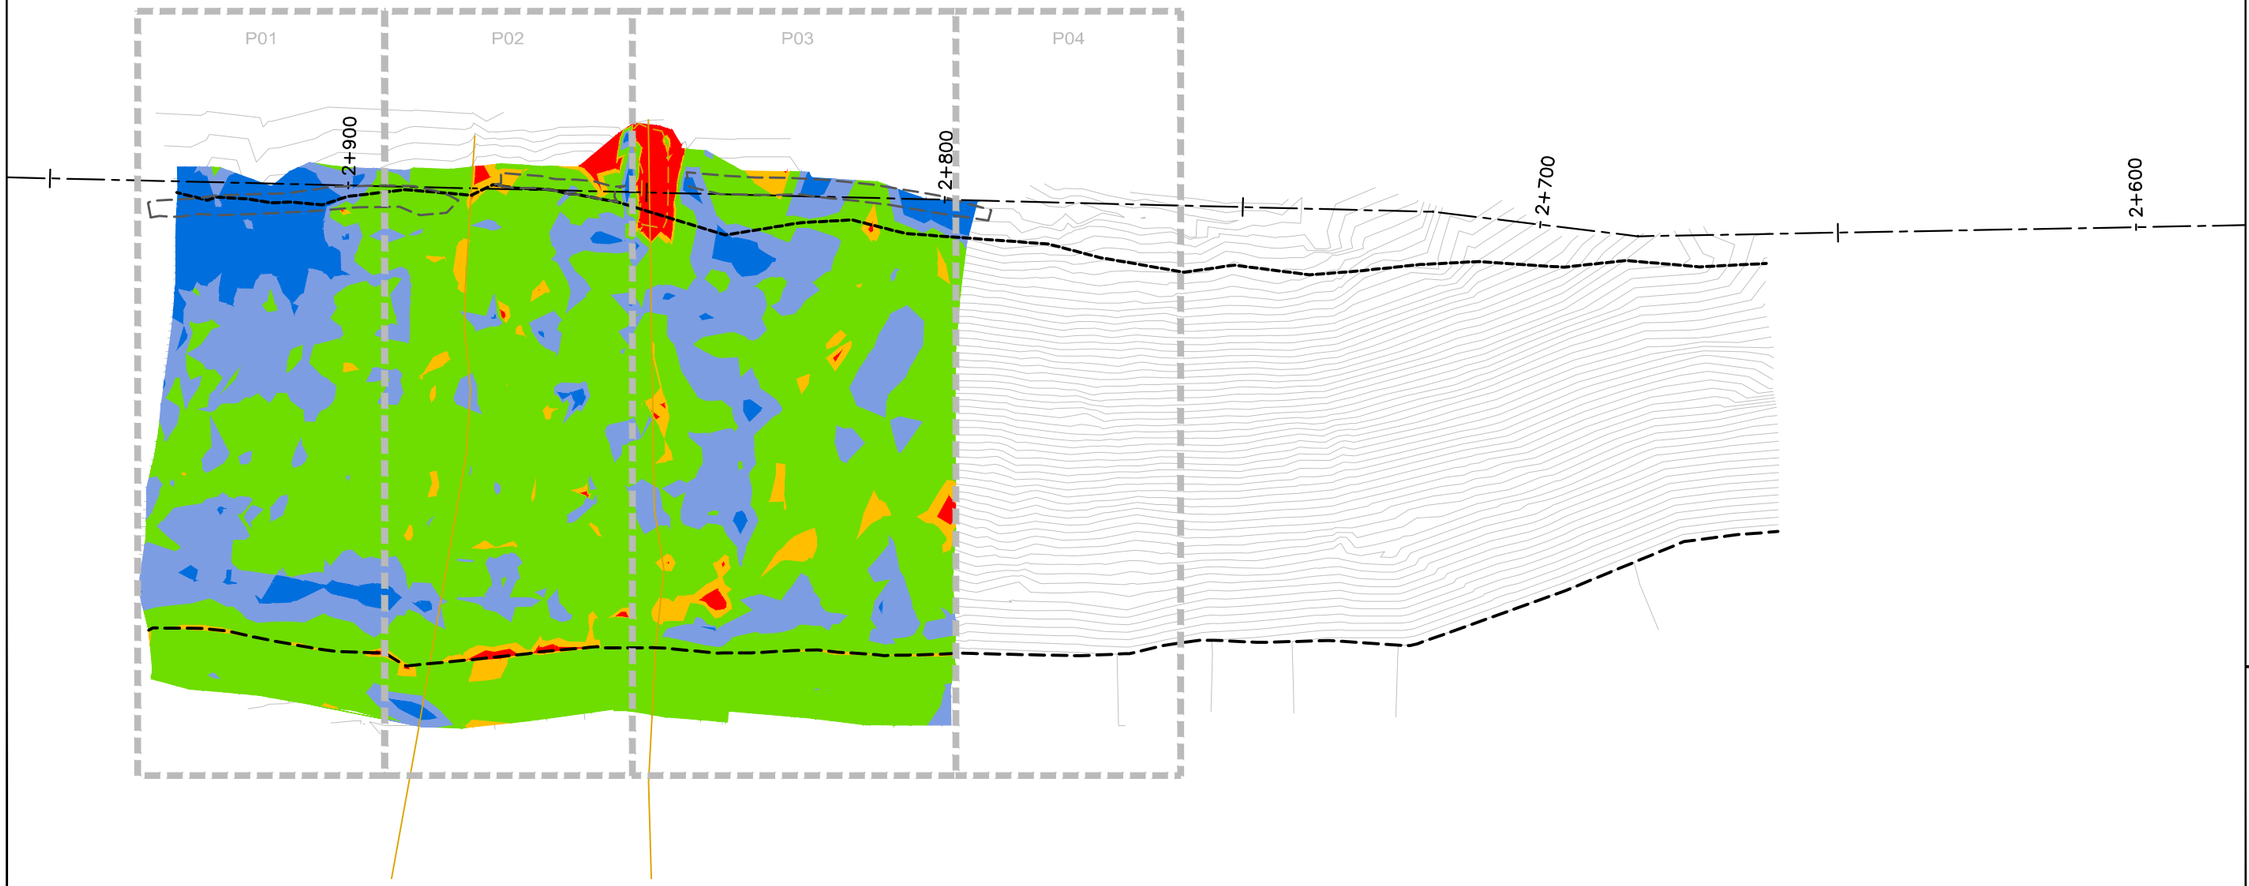

EMRS RECLAMATION – CCL HEAT MAP

(JUNE 1, 2021) SCALE: N.T.S.

TULLOCH ENGINEERING

DESIGNER

REVISIONS

	DATE	REMARKS

LEGEND

- < 0.40m
- 0.40m to 0.45m
- 0.45m to 0.60m
- 0.60m to 0.70m
- > 0.70m

Horizontal Datum:
North American Datum 1983 (NAD83)
6 Degree Universal Transverse Mercator (UTM) Grid Coordinates, Zone 15.
Vertical Datum:
Canadian Geodetic Vertical Datum, 1928 Adjustment, Geodetic Elevations

PROJECT TITLE
NEW GOLD INC
RAINY RIVER
PROJECT

DRAWING TITLE
EMRS RECLAMATION


PURPOSE
CCL
HEAT MAP

DATE	JUNE 1, 2021
DRAWN	JTS
CHECKED	
SCALE	NTS
ISSUED FOR TENDER	
ISSUED FOR CONSTRUCTION	

DWG. No.	PROJECT No.	PHASE No.
H-1	19-1138	115

SHEET SIZE - 11" X 17"

NOTE:
NCL HEATMAP GENERATED USING COMPARISON BETWEEN CCL LIFT 2 AND OG BASE SURVEY

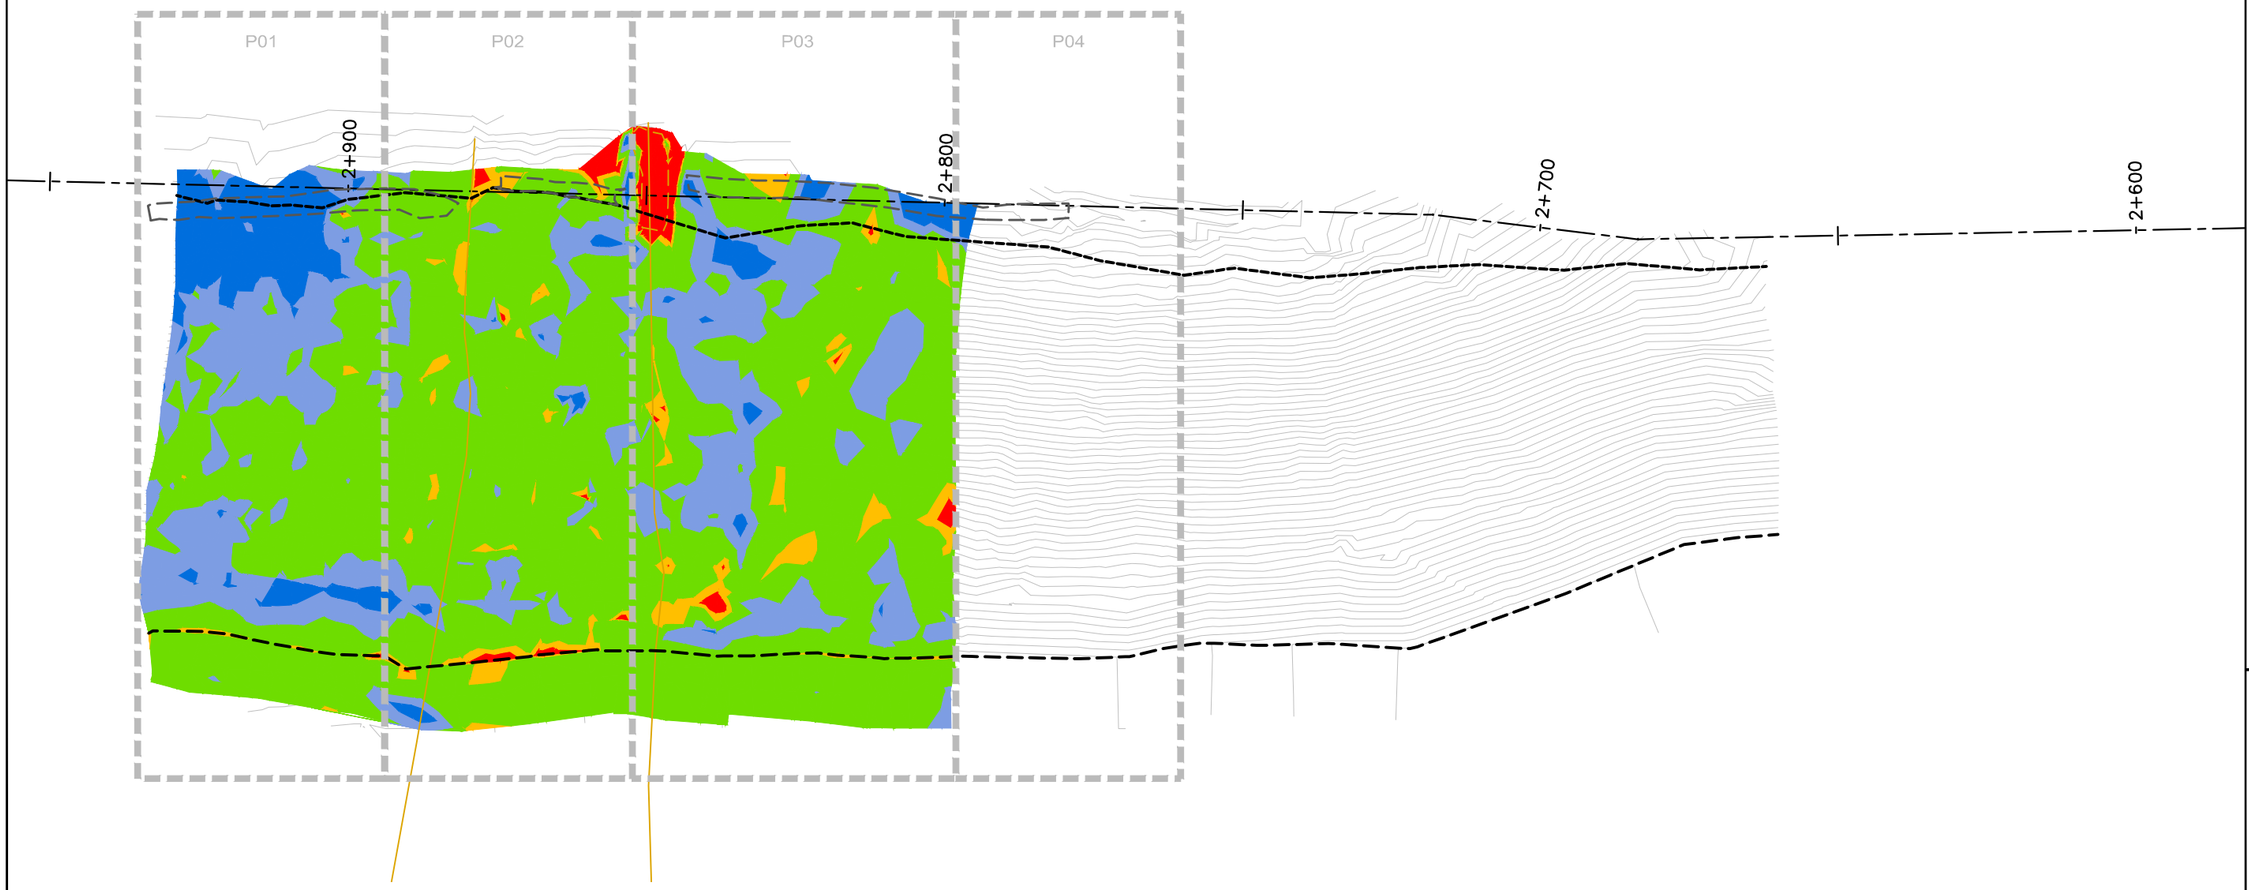

EMRS RECLAMATION – CCL HEAT MAP

(JUNE 2, 2021) SCALE: N.T.S.

TULLOCH ENGINEERING

DESIGNER

REVISIONS

	DATE	REMARKS

LEGEND

- < 0.40m
- 0.40m to 0.45m
- 0.45m to 0.60m
- 0.60m to 0.70m
- > 0.70m

Horizontal Datum:
North American Datum 1983 (NAD83)
6 Degree Universal Transverse Mercator (UTM) Grid Coordinates, Zone 15.
Vertical Datum:
Canadian Geodetic Vertical Datum, 1928 Adjustment, Geodetic Elevations

PROJECT TITLE
NEW GOLD INC
RAINY RIVER
PROJECT

DRAWING TITLE
EMRS RECLAMATION


PURPOSE
CCL
HEAT MAP

DATE	JUNE 2, 2021
DRAWN	JTS
CHECKED	
SCALE	NTS
ISSUED FOR TENDER	
ISSUED FOR CONSTRUCTION	

DWG. No.	PROJECT No.	PHASE No.
H-1	19-1138	115

SHEET SIZE - 11" X 17"

NOTE:
NCL HEATMAP GENERATED USING COMPARISON
BETWEEN CCL LIFT 2 AND OG BASE SURVEY

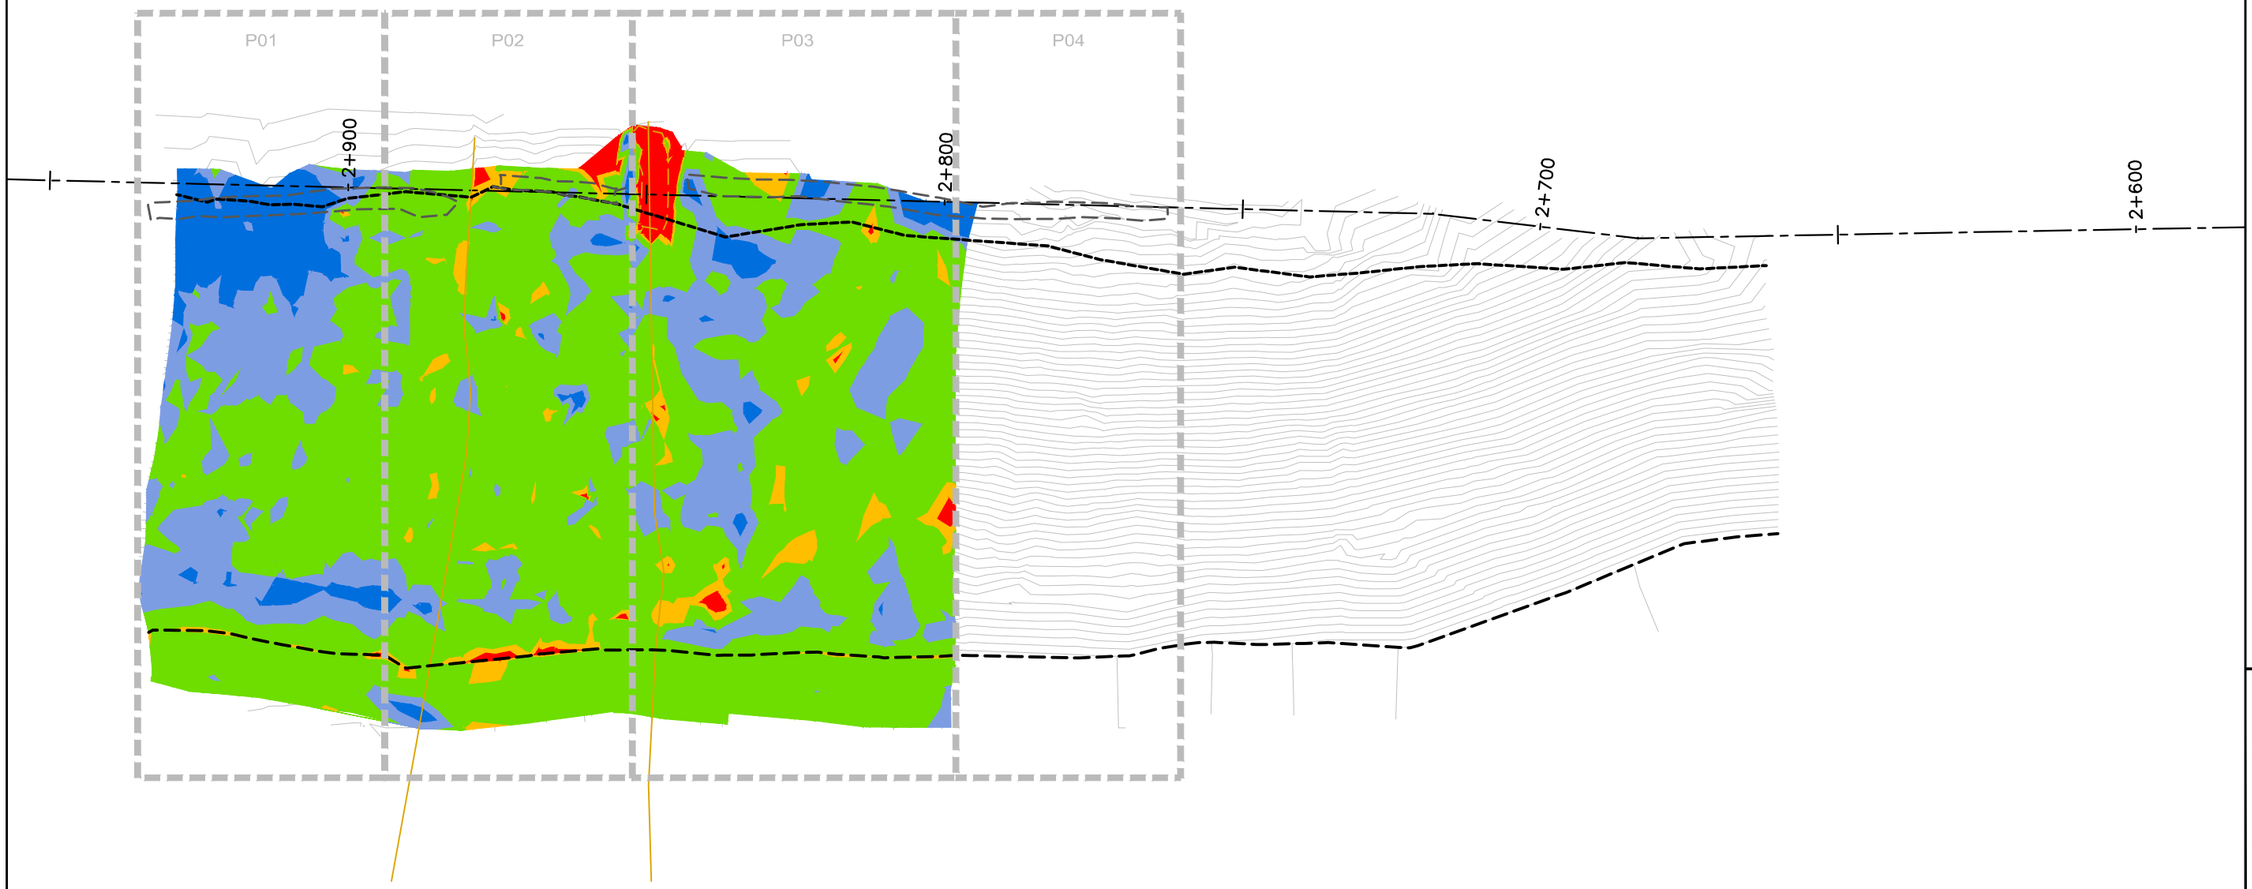

EMRS RECLAMATION – CCL HEAT MAP

(JUNE 3, 2021) SCALE: N.T.S.

SHEET SIZE – 11" X 17"

TULLOCH ENGINEERING

DESIGNER

REVISIONS

	DATE	REMARKS

LEGEND

- < 0.40m
- 0.40m to 0.45m
- 0.45m to 0.60m
- 0.60m to 0.70m
- > 0.70m

Horizontal Datum:
North American Datum 1983 (NAD83)
6 Degree Universal Transverse Mercator (UTM) Grid Coordinates, Zone 15.

Vertical Datum:
Canadian Geodetic Vertical Datum, 1928 Adjustment, Geodetic Elevations

PROJECT TITLE
NEW GOLD INC
RAINY RIVER
PROJECT


DRAWING TITLE
EMRS RECLAMATION

PURPOSE
CCL
HEAT MAP

DATE	JUNE 3, 2021
DRAWN	JTS
CHECKED	
SCALE	NTS
ISSUED FOR TENDER	
ISSUED FOR CONSTRUCTION	

DWG. No.	PROJECT No.	PHASE No.
H–1	19–1138	115

NOTE:
NCL HEATMAP GENERATED USING COMPARISON BETWEEN CCL LIFT 2 AND OG BASE SURVEY

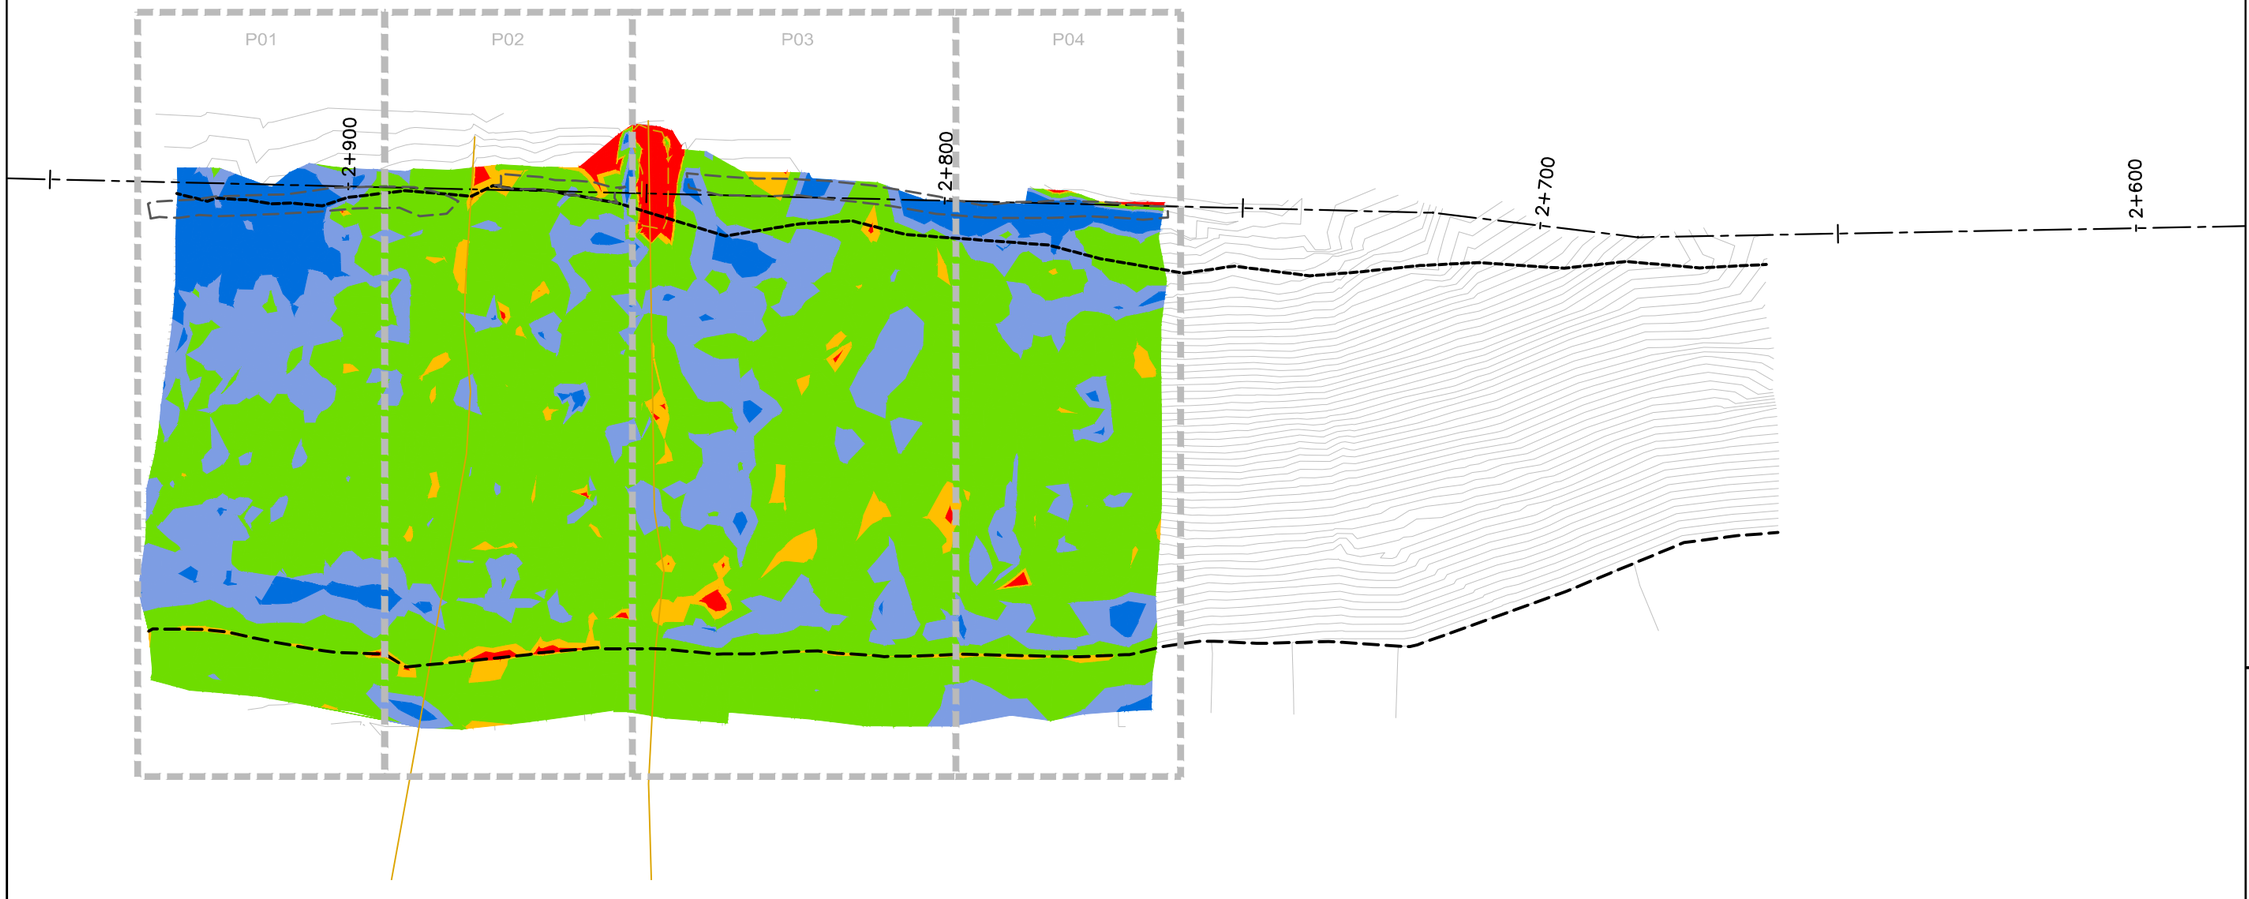

EMRS RECLAMATION – CCL HEAT MAP

(JUNE 4, 2021) SCALE: N.T.S.

TULLOCH ENGINEERING

DESIGNER

REVISIONS

	DATE	REMARKS

LEGEND

- < 0.40m
- 0.40m to 0.45m
- 0.45m to 0.60m
- 0.60m to 0.70m
- > 0.70m

Horizontal Datum:
North American Datum 1983 (NAD83)
6 Degree Universal Transverse Mercator (UTM) Grid Coordinates, Zone 15.

Vertical Datum:
Canadian Geodetic Vertical Datum, 1928 Adjustment, Geodetic Elevations

PROJECT TITLE
NEW GOLD INC
RAINY RIVER
PROJECT

DRAWING TITLE
EMRS RECLAMATION


PURPOSE
CCL
HEAT MAP

DATE	JUNE 4, 2021
DRAWN	JTS
CHECKED	
SCALE	NTS
ISSUED FOR TENDER	
ISSUED FOR CONSTRUCTION	

DWG. No.	PROJECT No.	PHASE No.
H-1	19-1138	115

SHEET SIZE - 11" X 17"

NOTE:
NCL HEATMAP GENERATED USING COMPARISON BETWEEN CCL LIFT 2 AND OG BASE SURVEY

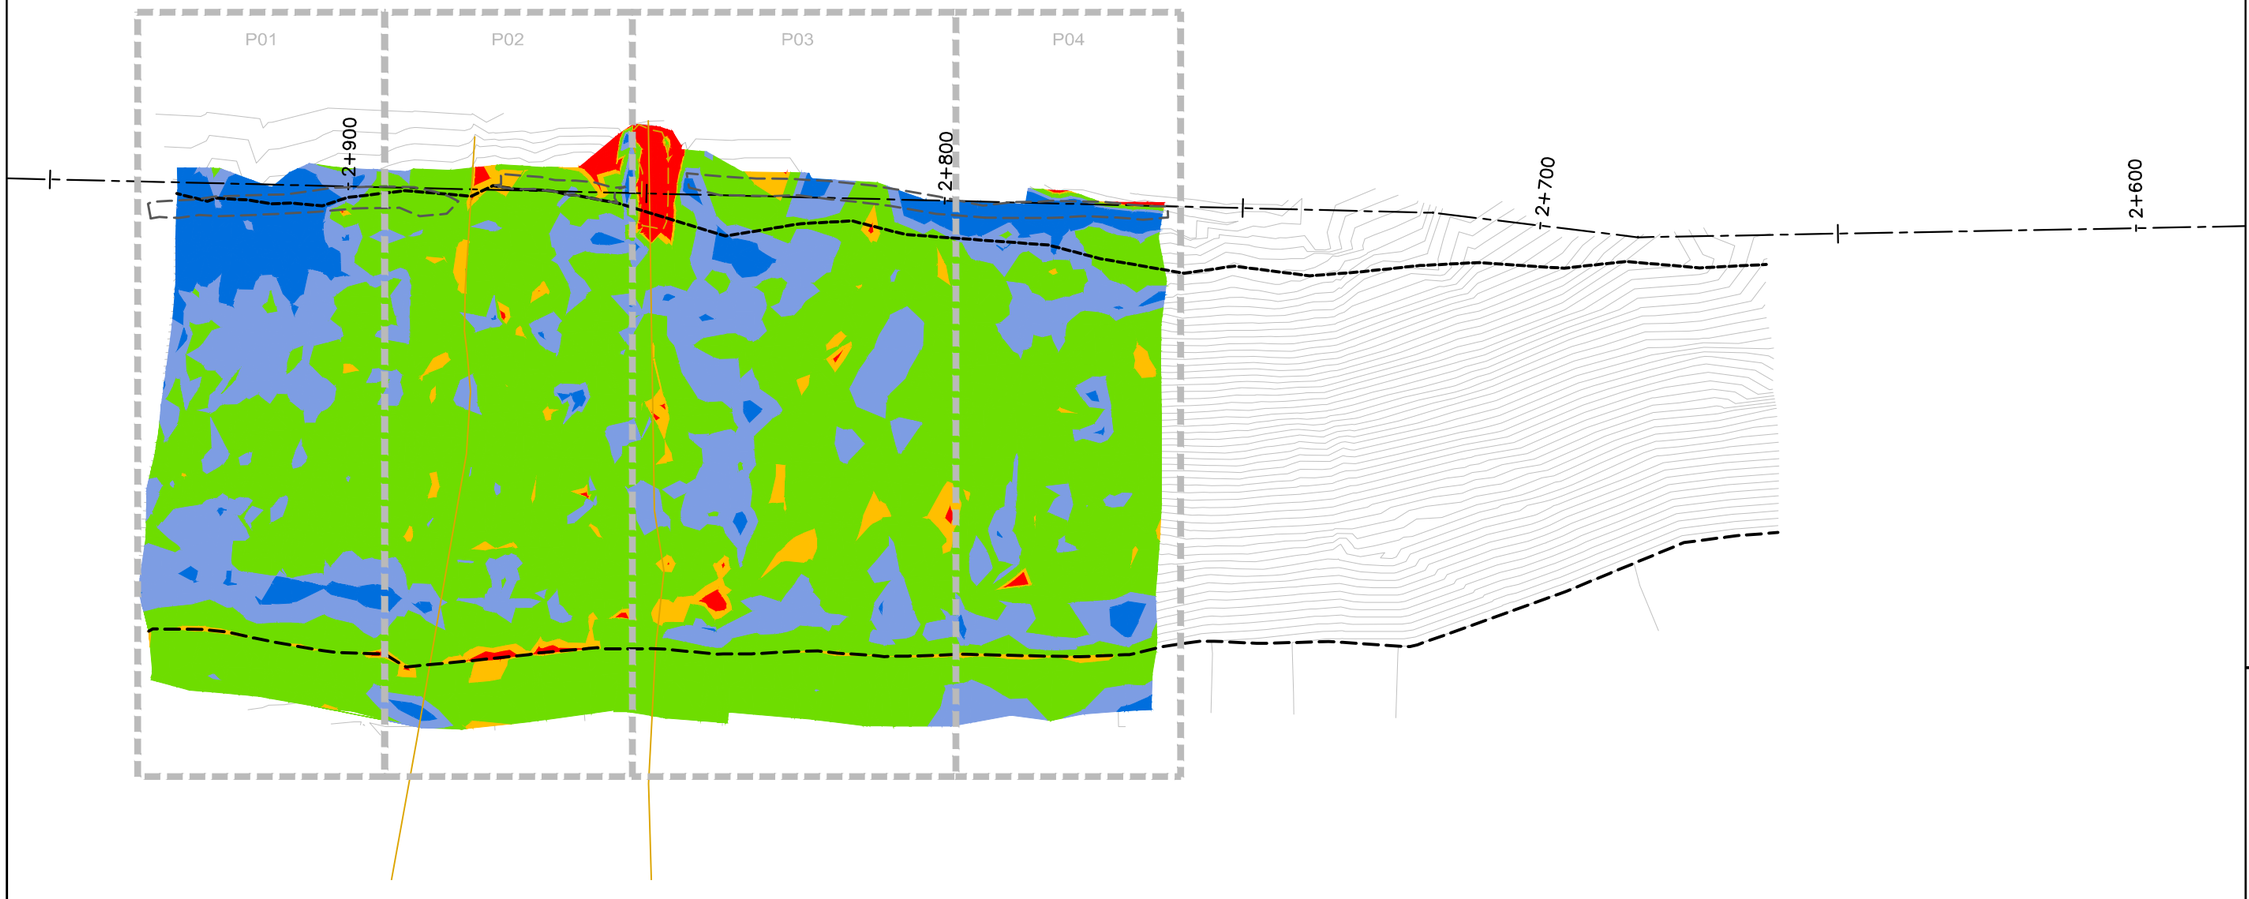

EMRS RECLAMATION – CCL HEAT MAP

(JUNE 5, 2021) SCALE: N.T.S.

TULLOCH ENGINEERING

DESIGNER

REVISIONS

	DATE	REMARKS

LEGEND

- < 0.40m
- 0.40m to 0.45m
- 0.45m to 0.60m
- 0.60m to 0.70m
- > 0.70m

Horizontal Datum:
North American Datum 1983 (NAD83)
6 Degree Universal Transverse Mercator (UTM) Grid Coordinates, Zone 15.

Vertical Datum:
Canadian Geodetic Vertical Datum, 1928 Adjustment, Geodetic Elevations

PROJECT TITLE
NEW GOLD INC
RAINY RIVER
PROJECT

DRAWING TITLE
EMRS RECLAMATION


PURPOSE
CCL
HEAT MAP

DATE	JUNE 5, 2021
DRAWN	JTS
CHECKED	
SCALE	NTS
ISSUED FOR TENDER	
ISSUED FOR CONSTRUCTION	

DWG. No.	PROJECT No.	PHASE No.
H-1	19-1138	115

SHEET SIZE - 11" X 17"

NOTE:
NCL HEATMAP GENERATED USING COMPARISON
BETWEEN CCL LIFT 2 AND OG BASE SURVEY

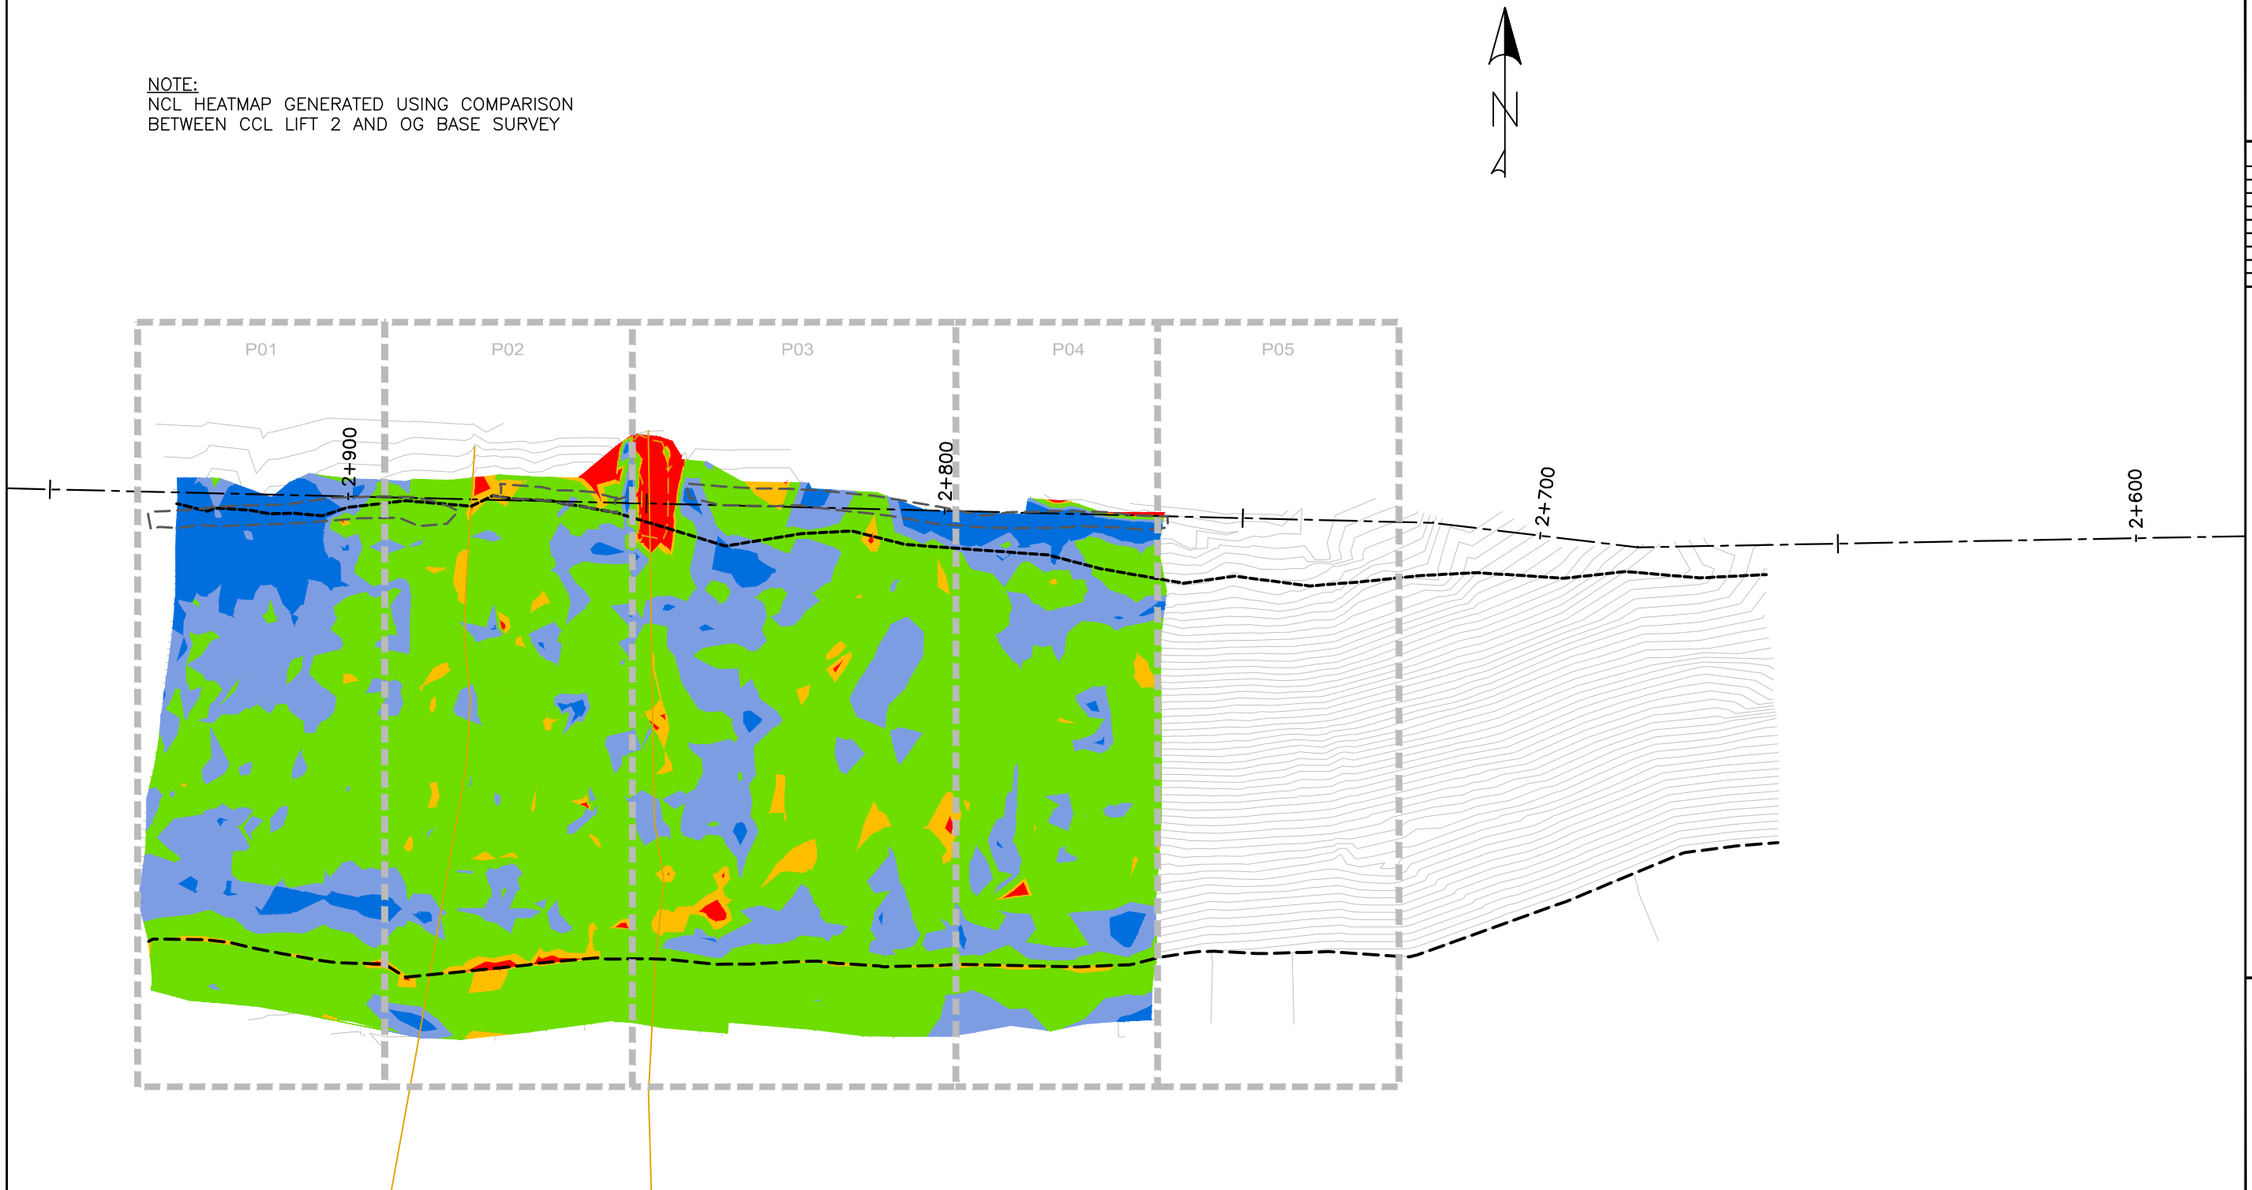

EMRS RECLAMATION – CCL HEAT MAP

(JUNE 6, 2021) SCALE: N.T.S.

TULLOCH ENGINEERING

DESIGNER

REVISIONS

	DATE	REMARKS

LEGEND

- < 0.40m
- 0.40m to 0.45m
- 0.45m to 0.60m
- 0.60m to 0.70m
- > 0.70m

Horizontal Datum:
North American Datum 1983 (NAD83)
6 Degree Universal Transverse Mercator (UTM) Grid Coordinates, Zone 15.
Vertical Datum:
Canadian Geodetic Vertical Datum, 1928 Adjustment, Geodetic Elevations

PROJECT TITLE
NEW GOLD INC
RAINY RIVER
PROJECT

DRAWING TITLE
EMRS RECLAMATION


PURPOSE
CCL
HEAT MAP

DATE	JUNE 6, 2021
DRAWN	JTS
CHECKED	
SCALE	NTS
ISSUED FOR TENDER	
ISSUED FOR CONSTRUCTION	

DWG. No.	PROJECT No.	PHASE No.
H-1	19-1138	115

SHEET SIZE - 11" X 17"

NOTE:
NCL HEATMAP GENERATED USING COMPARISON BETWEEN CCL LIFT 2 AND OG BASE SURVEY

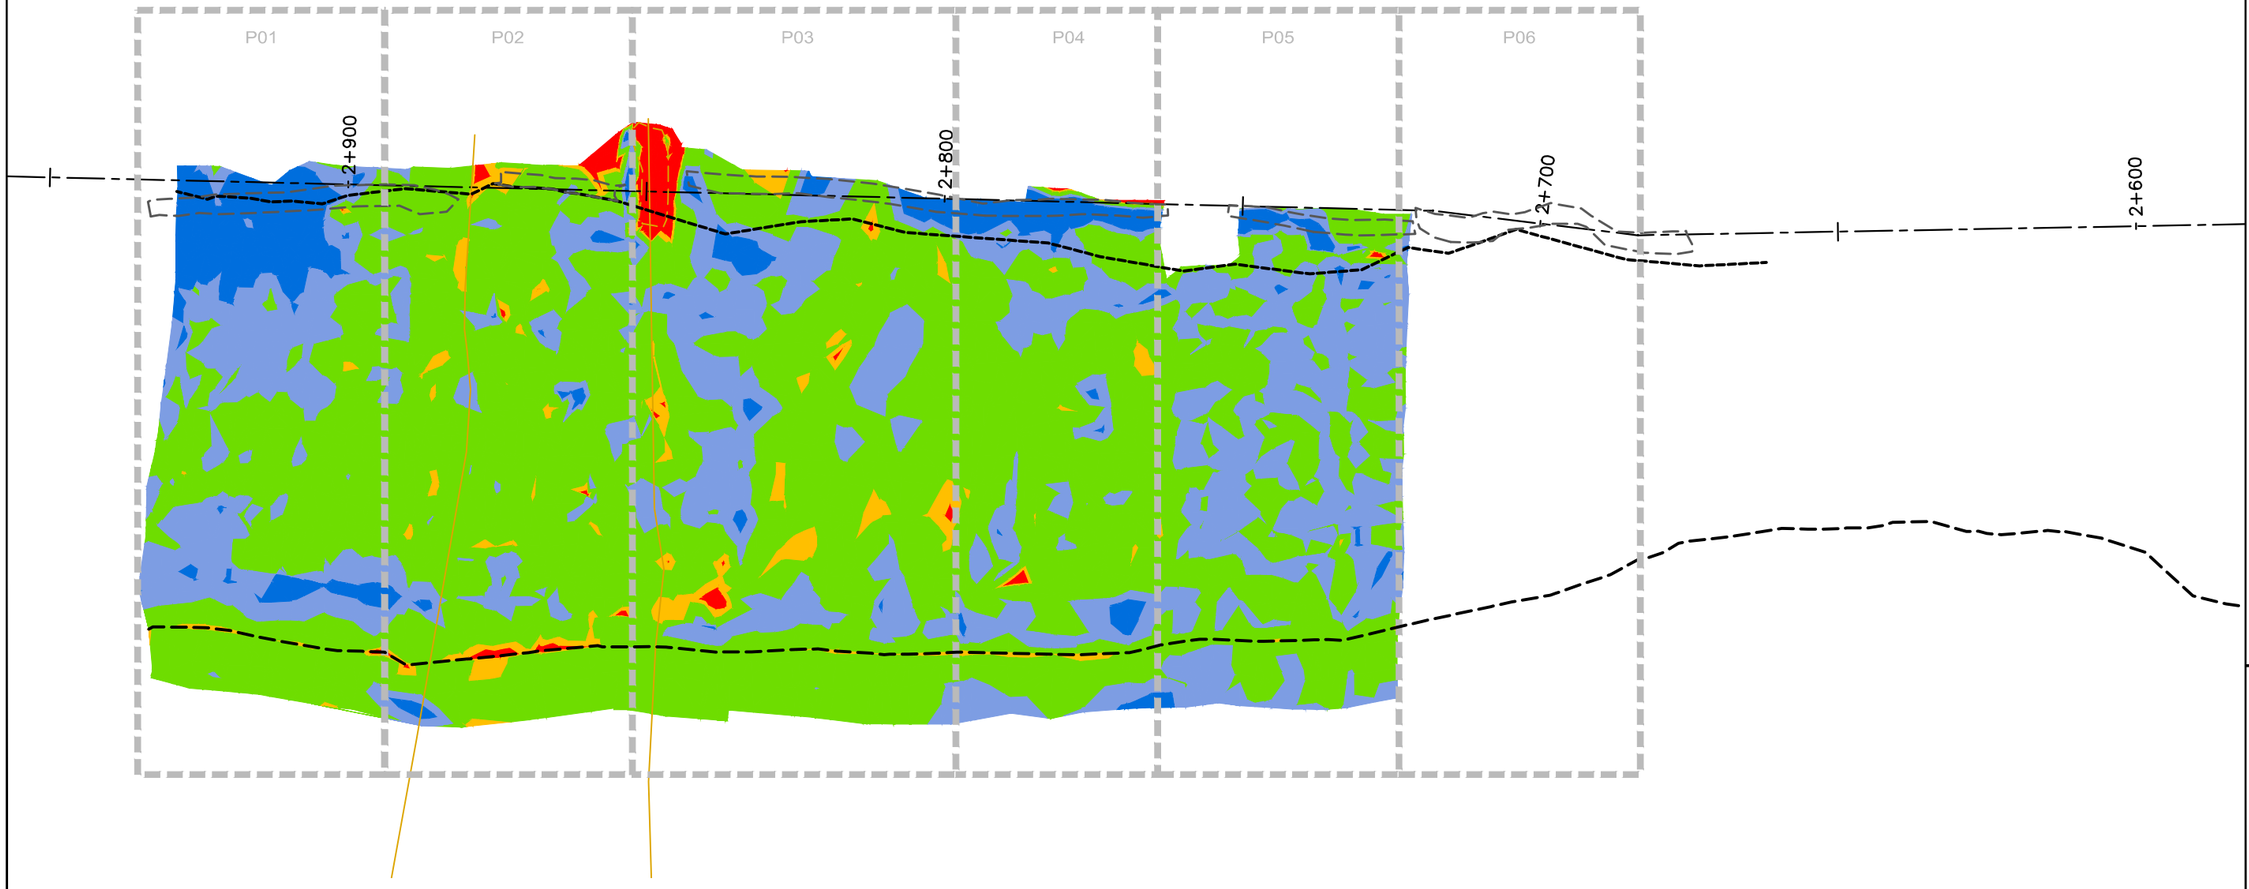

EMRS RECLAMATION – CCL HEAT MAP

(JUNE 9, 2021) SCALE: N.T.S.

TULLOCH ENGINEERING

DESIGNER

REVISIONS

	DATE	REMARKS

LEGEND

- < 0.40m
- 0.40m to 0.45m
- 0.45m to 0.60m
- 0.60m to 0.70m
- > 0.70m

Horizontal Datum:
North American Datum 1983 (NAD83)
6 Degree Universal Transverse Mercator (UTM) Grid Coordinates, Zone 15.

Vertical Datum:
Canadian Geodetic Vertical Datum, 1928 Adjustment, Geodetic Elevations

PROJECT TITLE
NEW GOLD INC
RAINY RIVER PROJECT

DRAWING TITLE
EMRS RECLAMATION

PURPOSE
CCL HEAT MAP


DATE	JUNE 9, 2021
DRAWN	JTS
CHECKED	
SCALE	NTS
ISSUED FOR TENDER	
ISSUED FOR CONSTRUCTION	

DWG. No.	PROJECT No.	PHASE No.
H-1	19-1138	115

SHEET SIZE - 11" X 17"

NOTE:
NCL HEATMAP GENERATED USING COMPARISON BETWEEN CCL LIFT 2 AND OG BASE SURVEY

N

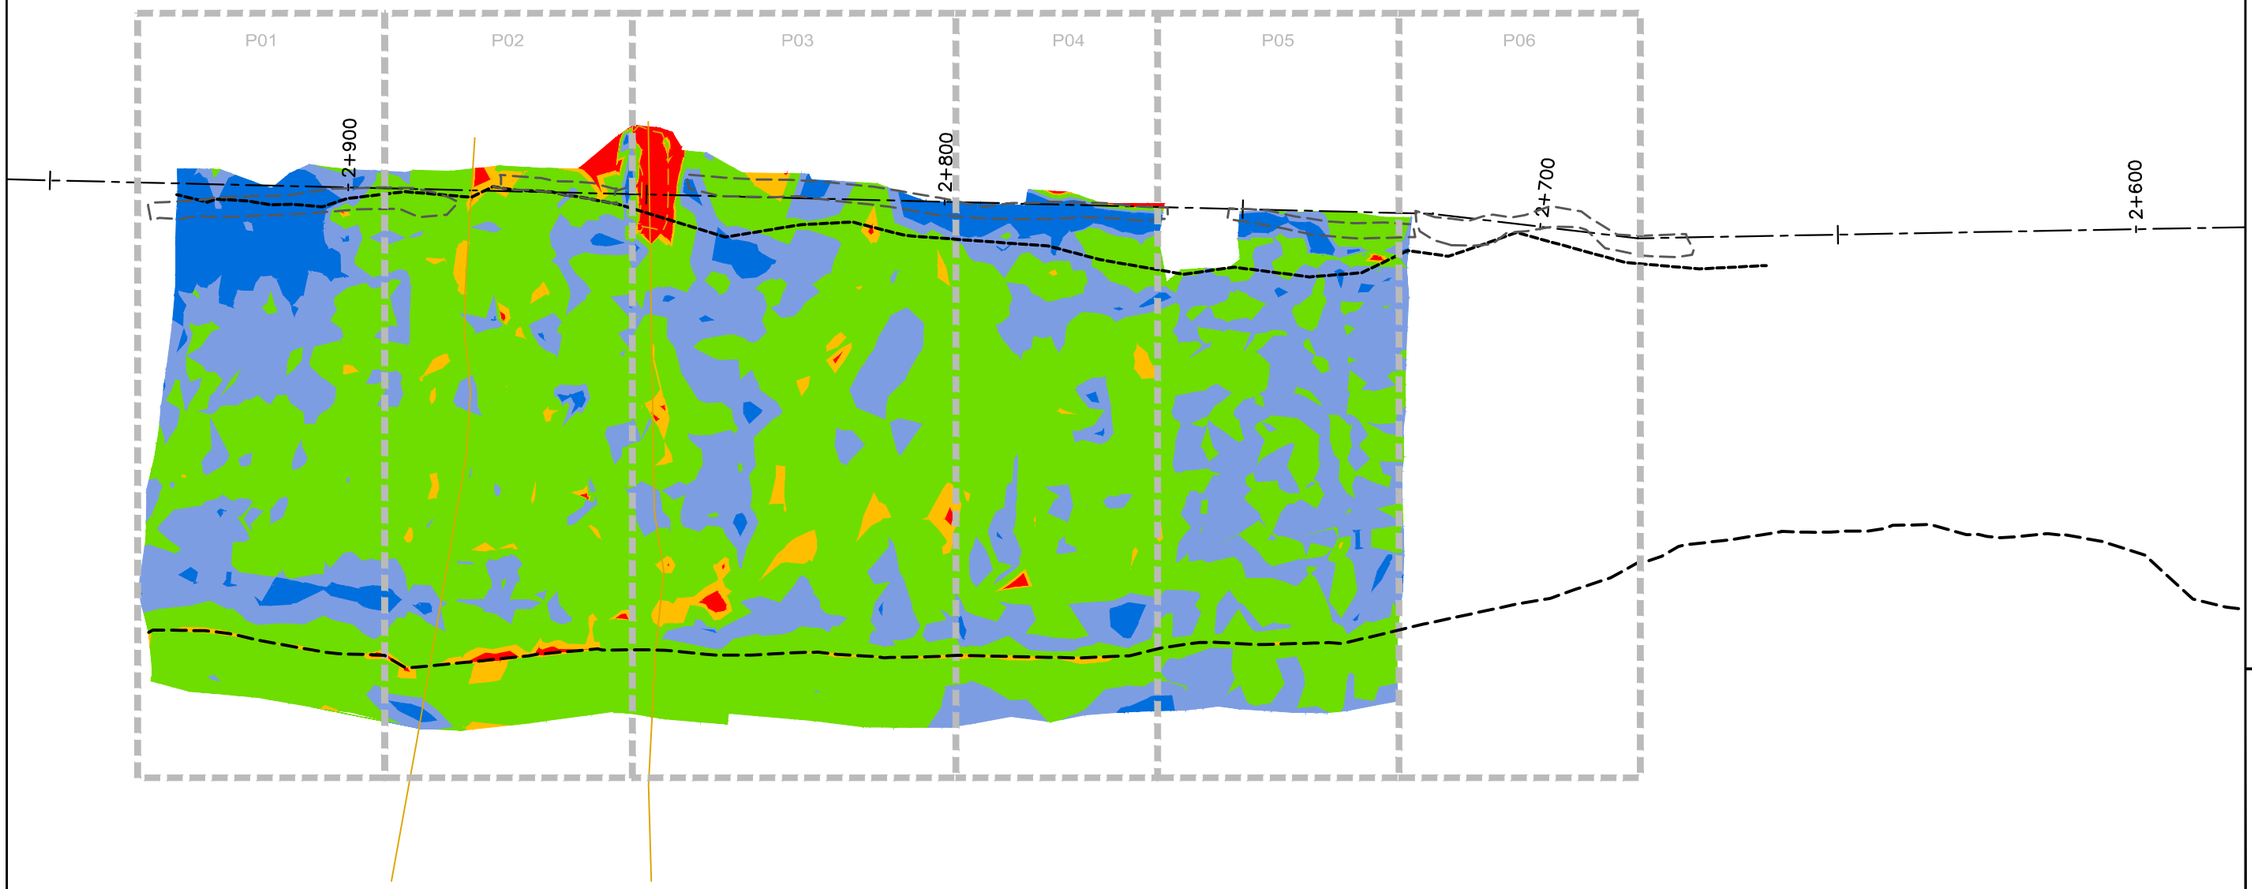

EMRS RECLAMATION – CCL HEAT MAP

(JUNE 10, 2021 SCALE: N.T.S.

SHEET SIZE – 11" X 17"

TULLOCH ENGINEERING

DESIGNER

REVISIONS

	DATE	REMARKS

LEGEND

- < 0.40m
- 0.40m to 0.45m
- 0.45m to 0.60m
- 0.60m to 0.70m
- > 0.70m

Horizontal Datum:
North American Datum 1983 (NAD83)
6 Degree Universal Transverse Mercator (UTM) Grid Coordinates, Zone 15.

Vertical Datum:
Canadian Geodetic Vertical Datum, 1928 Adjustment, Geodetic Elevations

PROJECT TITLE
NEW GOLD INC
RAINY RIVER
PROJECT


DRAWING TITLE
EMRS RECLAMATION

PURPOSE
CCL
HEAT MAP

DATE	JUNE 10, 2021
DRAWN	JTS
CHECKED	
SCALE	NTS
ISSUED FOR TENDER	
ISSUED FOR CONSTRUCTION	

DWG. No.	PROJECT No.	PHASE No.
H–1	19–1138	115

NOTE:
NCL HEATMAP GENERATED USING COMPARISON BETWEEN CCL LIFT 2 AND OG BASE SURVEY

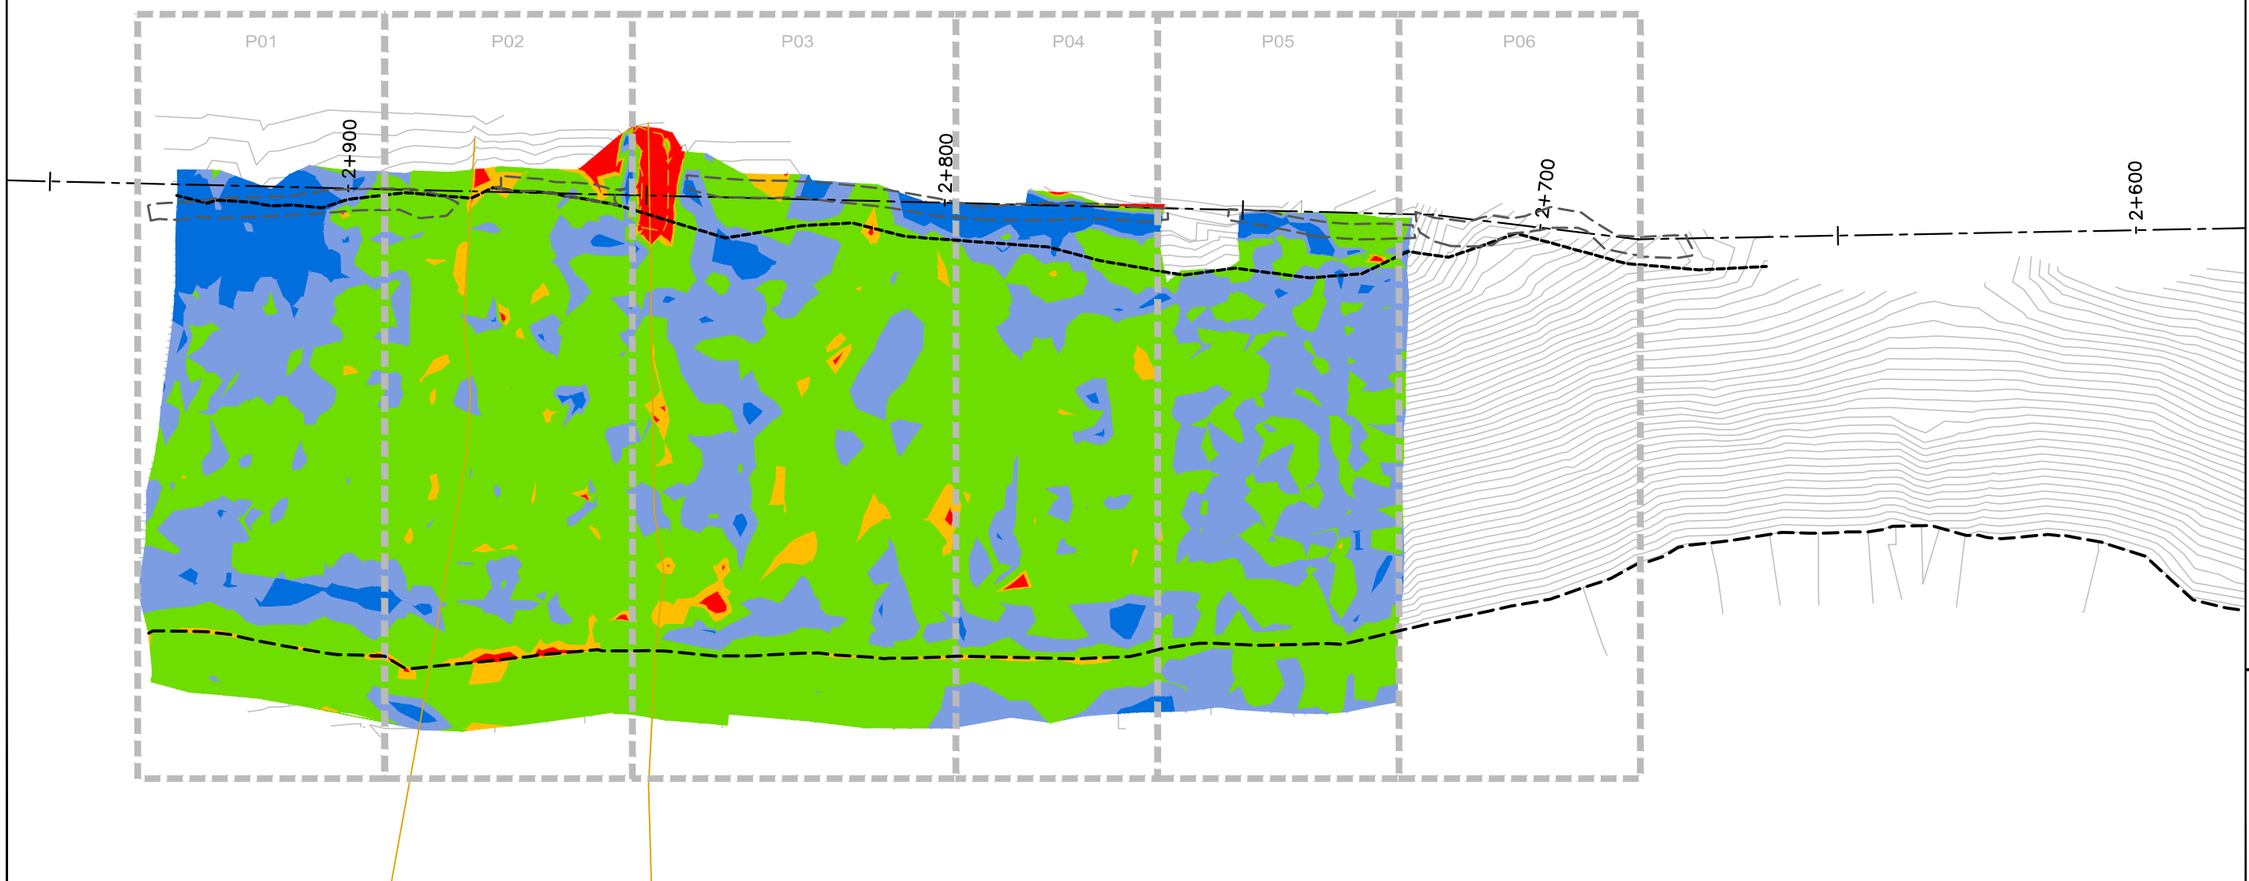

EMRS RECLAMATION – CCL HEAT MAP

(JUNE 11, 2021 SCALE: N.T.S.

TULLOCH ENGINEERING

DESIGNER

REVISIONS

	DATE	REMARKS

LEGEND

- < 0.40m
- 0.40m to 0.45m
- 0.45m to 0.60m
- 0.60m to 0.70m
- > 0.70m

Horizontal Datum:
North American Datum 1983 (NAD83)
6 Degree Universal Transverse Mercator (UTM) Grid Coordinates, Zone 15.
Vertical Datum:
Canadian Geodetic Vertical Datum, 1928 Adjustment, Geodetic Elevations

PROJECT TITLE
NEW GOLD INC
RAINY RIVER
PROJECT

DRAWING TITLE
EMRS RECLAMATION


PURPOSE
CCL
HEAT MAP

DATE	JUNE 11, 2021
DRAWN	JTS
CHECKED	
SCALE	NTS
ISSUED FOR TENDER	
ISSUED FOR CONSTRUCTION	

DWG. No.	PROJECT No.	PHASE No.
H-1	19-1138	115

SHEET SIZE - 11" X 17"

NOTE:
NCL HEATMAP GENERATED USING COMPARISON BETWEEN CCL LIFT 2 AND OG BASE SURVEY

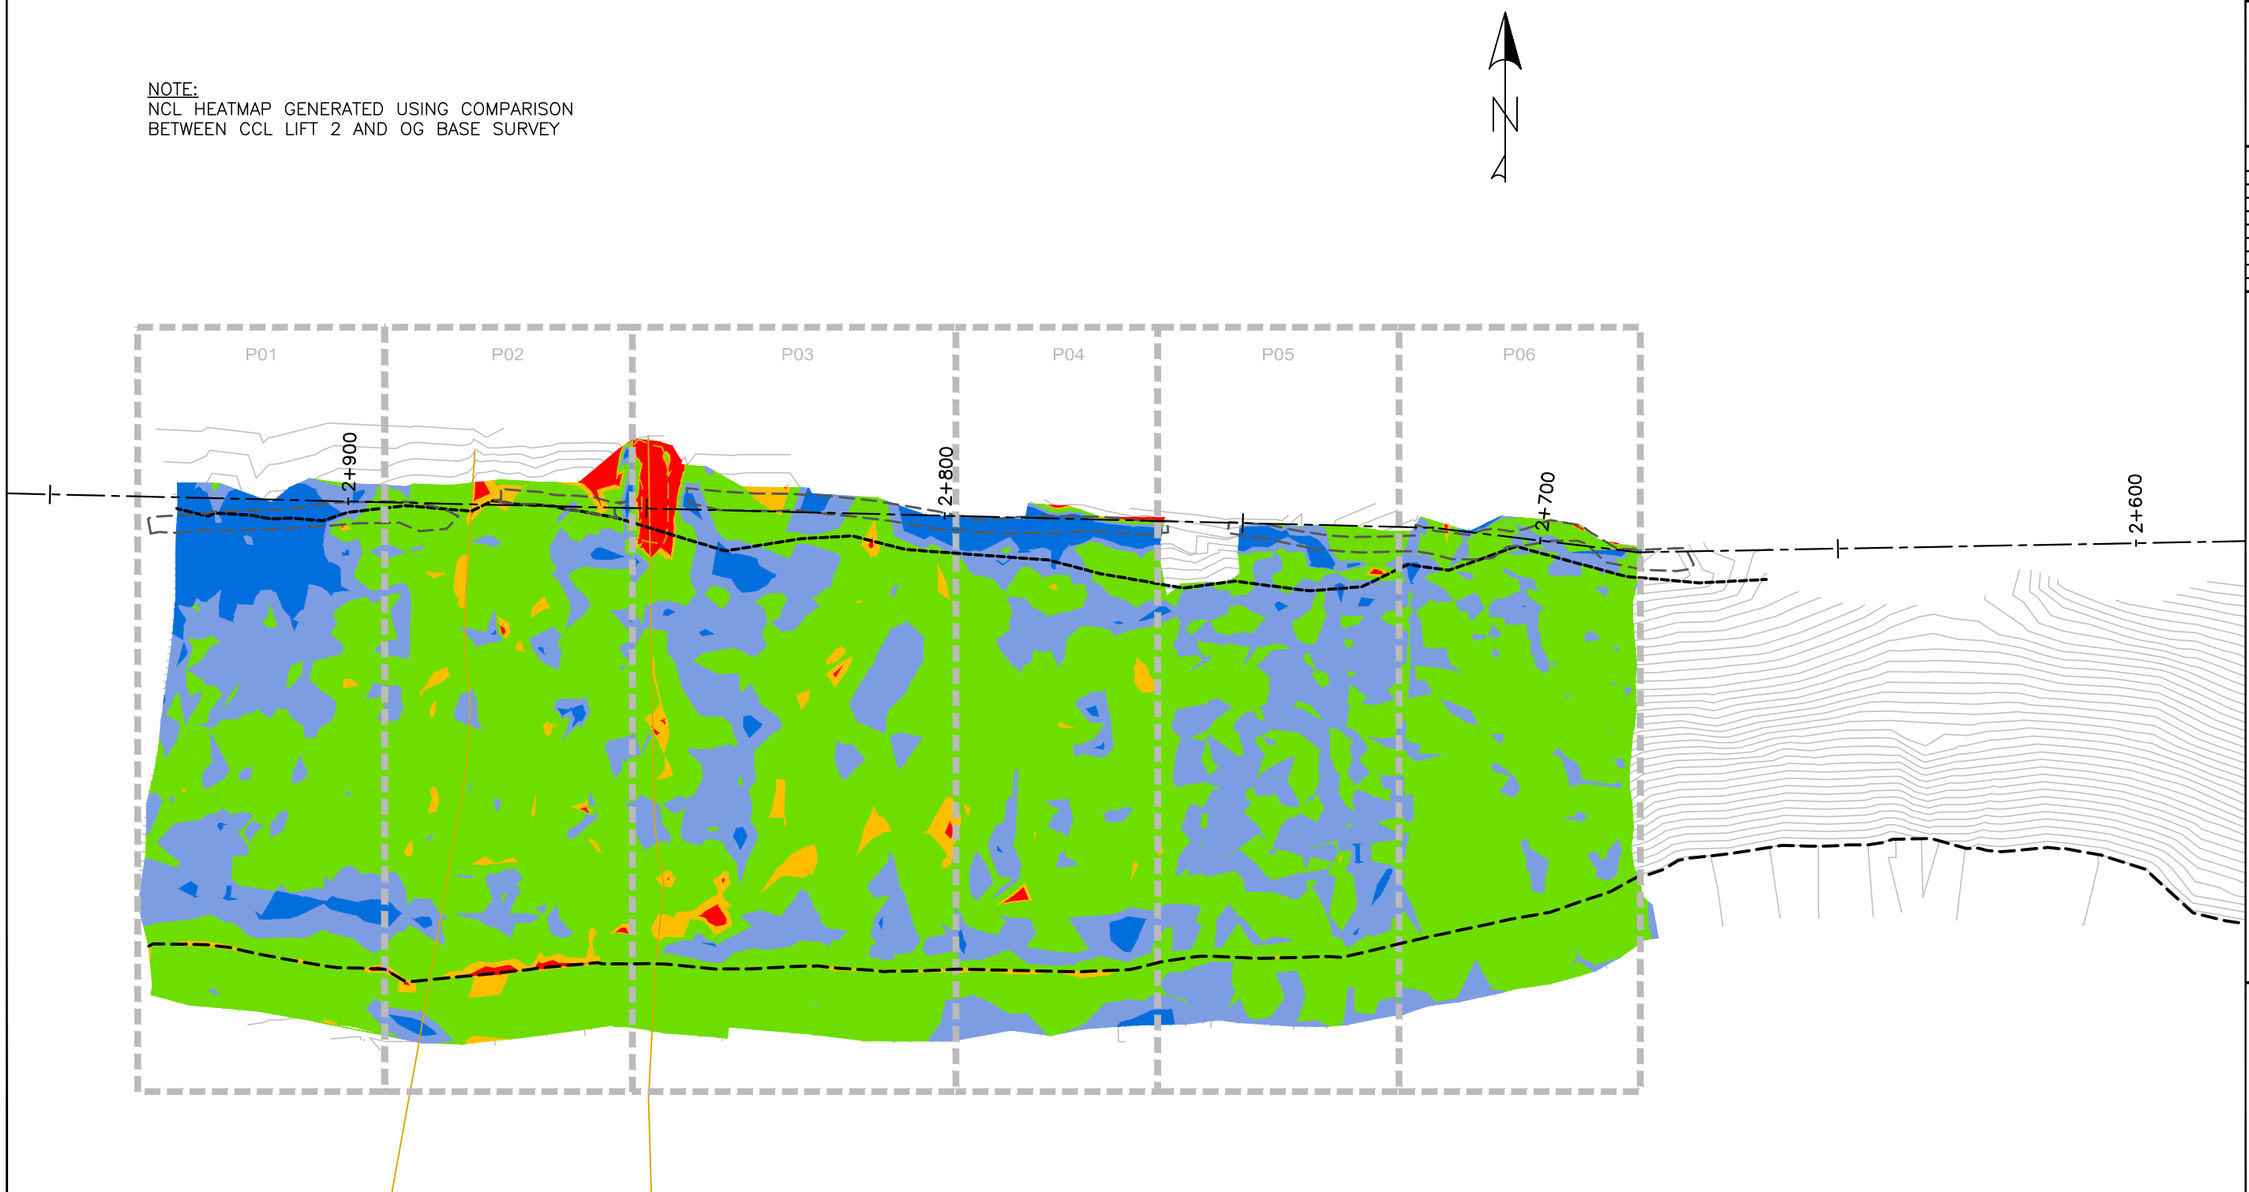

EMRS RECLAMATION – CCL HEAT MAP

(JUNE 13, 2021 SCALE: N.T.S.

TULLOCH ENGINEERING

DESIGNER

REVISIONS

	DATE	REMARKS

LEGEND

- < 0.40m
- 0.40m to 0.45m
- 0.45m to 0.60m
- 0.60m to 0.70m
- > 0.70m

Horizontal Datum:
North American Datum 1983 (NAD83)
6 Degree Universal Transverse Mercator (UTM) Grid Coordinates, Zone 15.

Vertical Datum:
Canadian Geodetic Vertical Datum, 1928 Adjustment, Geodetic Elevations

PROJECT TITLE
NEW GOLD INC
RAINY RIVER
PROJECT

DRAWING TITLE
EMRS RECLAMATION


PURPOSE
CCL
HEAT MAP

DATE	JUNE 13, 2021
DRAWN	JTS
CHECKED	
SCALE	NTS
ISSUED FOR TENDER	
ISSUED FOR CONSTRUCTION	

DWG. No.	PROJECT No.	PHASE No.
H–1	19–1138	115

SHEET SIZE – 11" X 17"

NOTE:
NCL HEATMAP GENERATED USING COMPARISON BETWEEN CCL LIFT 2 AND OG BASE SURVEY

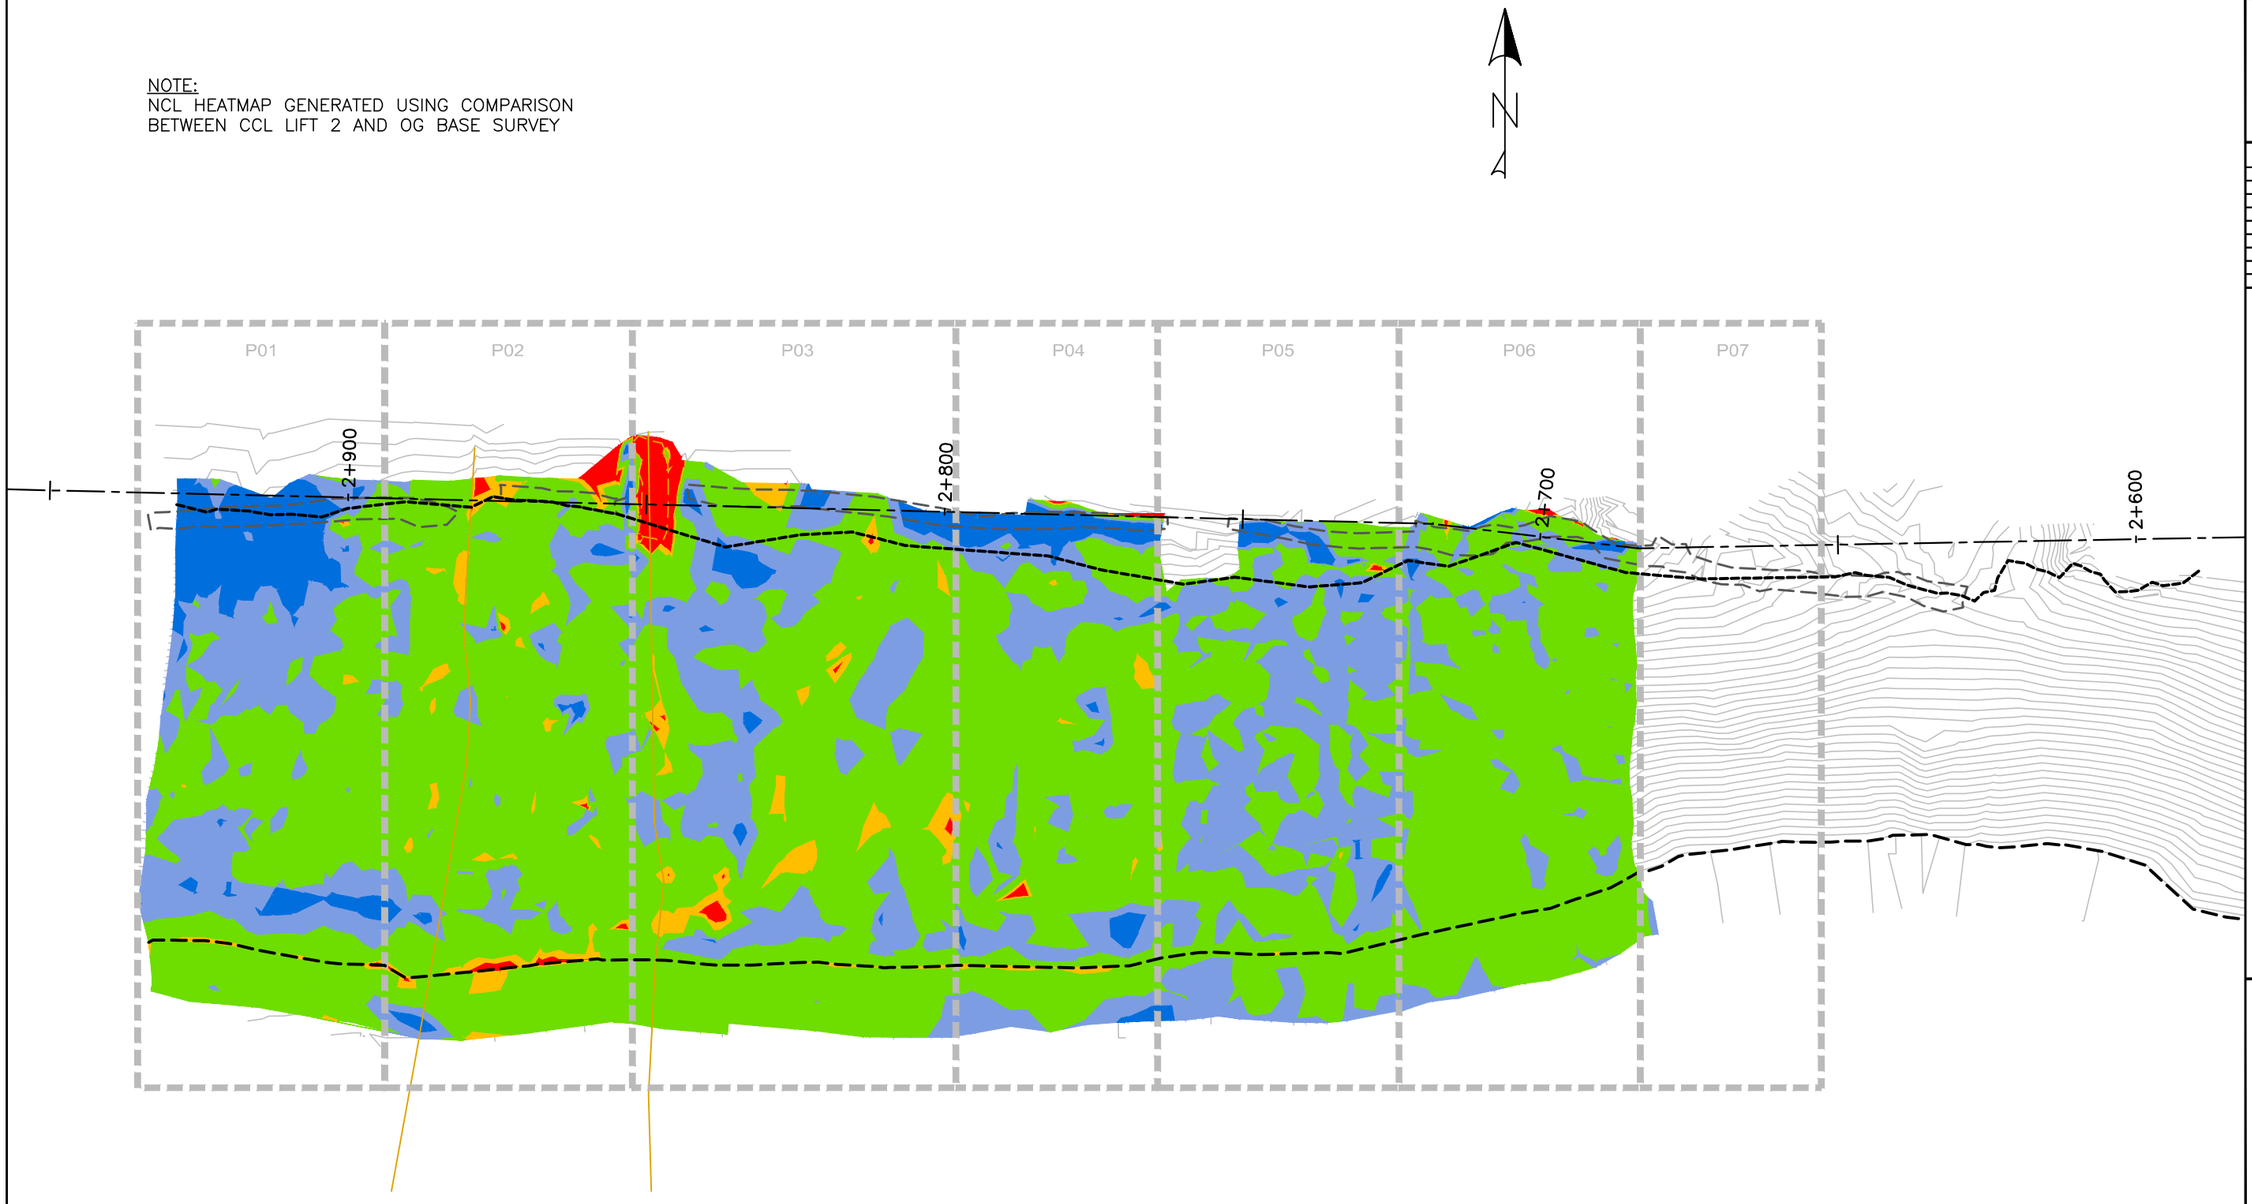

EMRS RECLAMATION – CCL HEAT MAP

(JUNE 15, 2021 SCALE: N.T.S.

TULLOCH ENGINEERING

DESIGNER

REVISIONS

	DATE	REMARKS

LEGEND

< 0.40m	
0.40m to 0.45m	
0.45m to 0.60m	
0.60m to 0.70m	
> 0.70m	

Horizontal Datum:
North American Datum 1983 (NAD83)
6 Degree Universal Transverse Mercator (UTM) Grid Coordinates, Zone 15.
Vertical Datum:
Canadian Geodetic Vertical Datum, 1928 Adjustment, Geodetic Elevations

PROJECT TITLE
NEW GOLD INC
RAINY RIVER
PROJECT

DRAWING TITLE
2021 EMRS
RECLAMATION


PURPOSE
CCL
HEAT MAP

DATE	JUNE 15, 2021
DRAWN	JTS
CHECKED	
SCALE	NTS
ISSUED FOR TENDER	
ISSUED FOR CONSTRUCTION	

DWG. No.	PROJECT No.	PHASE No.
H-1	19-1138	115

SHEET SIZE - 11" X 17"

NOTE:
NCL HEATMAP GENERATED USING COMPARISON BETWEEN CCL LIFT 2 AND OG BASE SURVEY

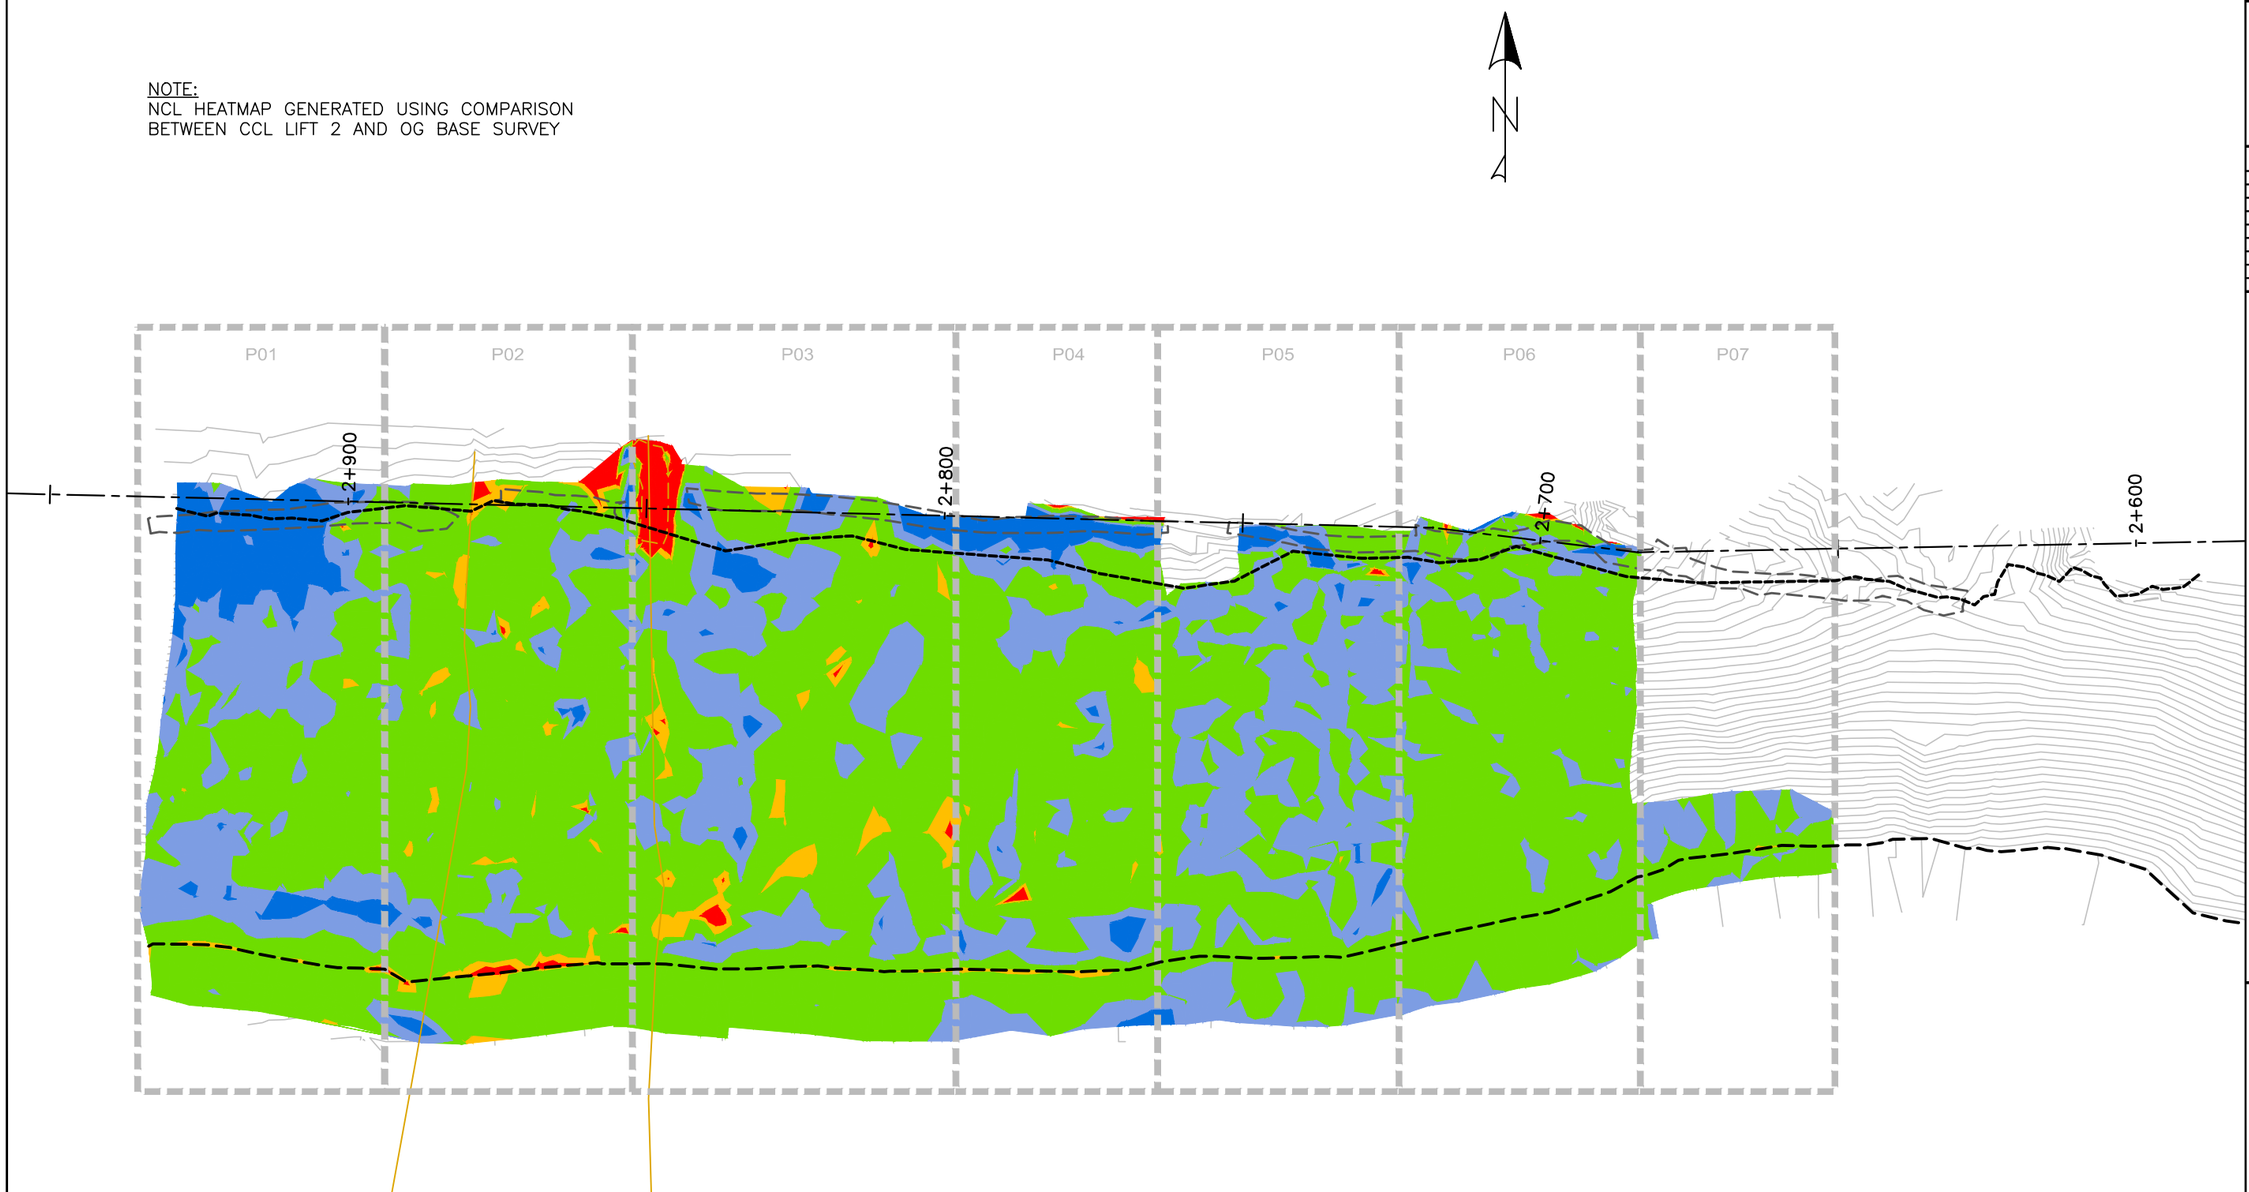

EMRS RECLAMATION – CCL HEAT MAP

(JUNE 16, 2021) SCALE: N.T.S.

TULLOCH ENGINEERING

DESIGNER

REVISIONS

	DATE	REMARKS

LEGEND

- < 0.40m
- 0.40m to 0.45m
- 0.45m to 0.60m
- 0.60m to 0.70m
- > 0.70m

Horizontal Datum:
North American Datum 1983 (NAD83)
6 Degree Universal Transverse Mercator (UTM) Grid Coordinates, Zone 15.

Vertical Datum:
Canadian Geodetic Vertical Datum, 1928 Adjustment, Geodetic Elevations

PROJECT TITLE
NEW GOLD INC
RAINY RIVER
PROJECT

DRAWING TITLE
2021 EMRS
RECLAMATION


PURPOSE
CCL
HEAT MAP

DATE	JUNE 16, 2021
DRAWN	JTS
CHECKED	
SCALE	NTS
ISSUED FOR TENDER	
ISSUED FOR CONSTRUCTION	

DWG. No.	PROJECT No.	PHASE No.
H–1	19–1138	115

SHEET SIZE – 11" X 17"

NOTE:
NCL HEATMAP GENERATED USING COMPARISON
BETWEEN CCL LIFT 2 AND OG BASE SURVEY

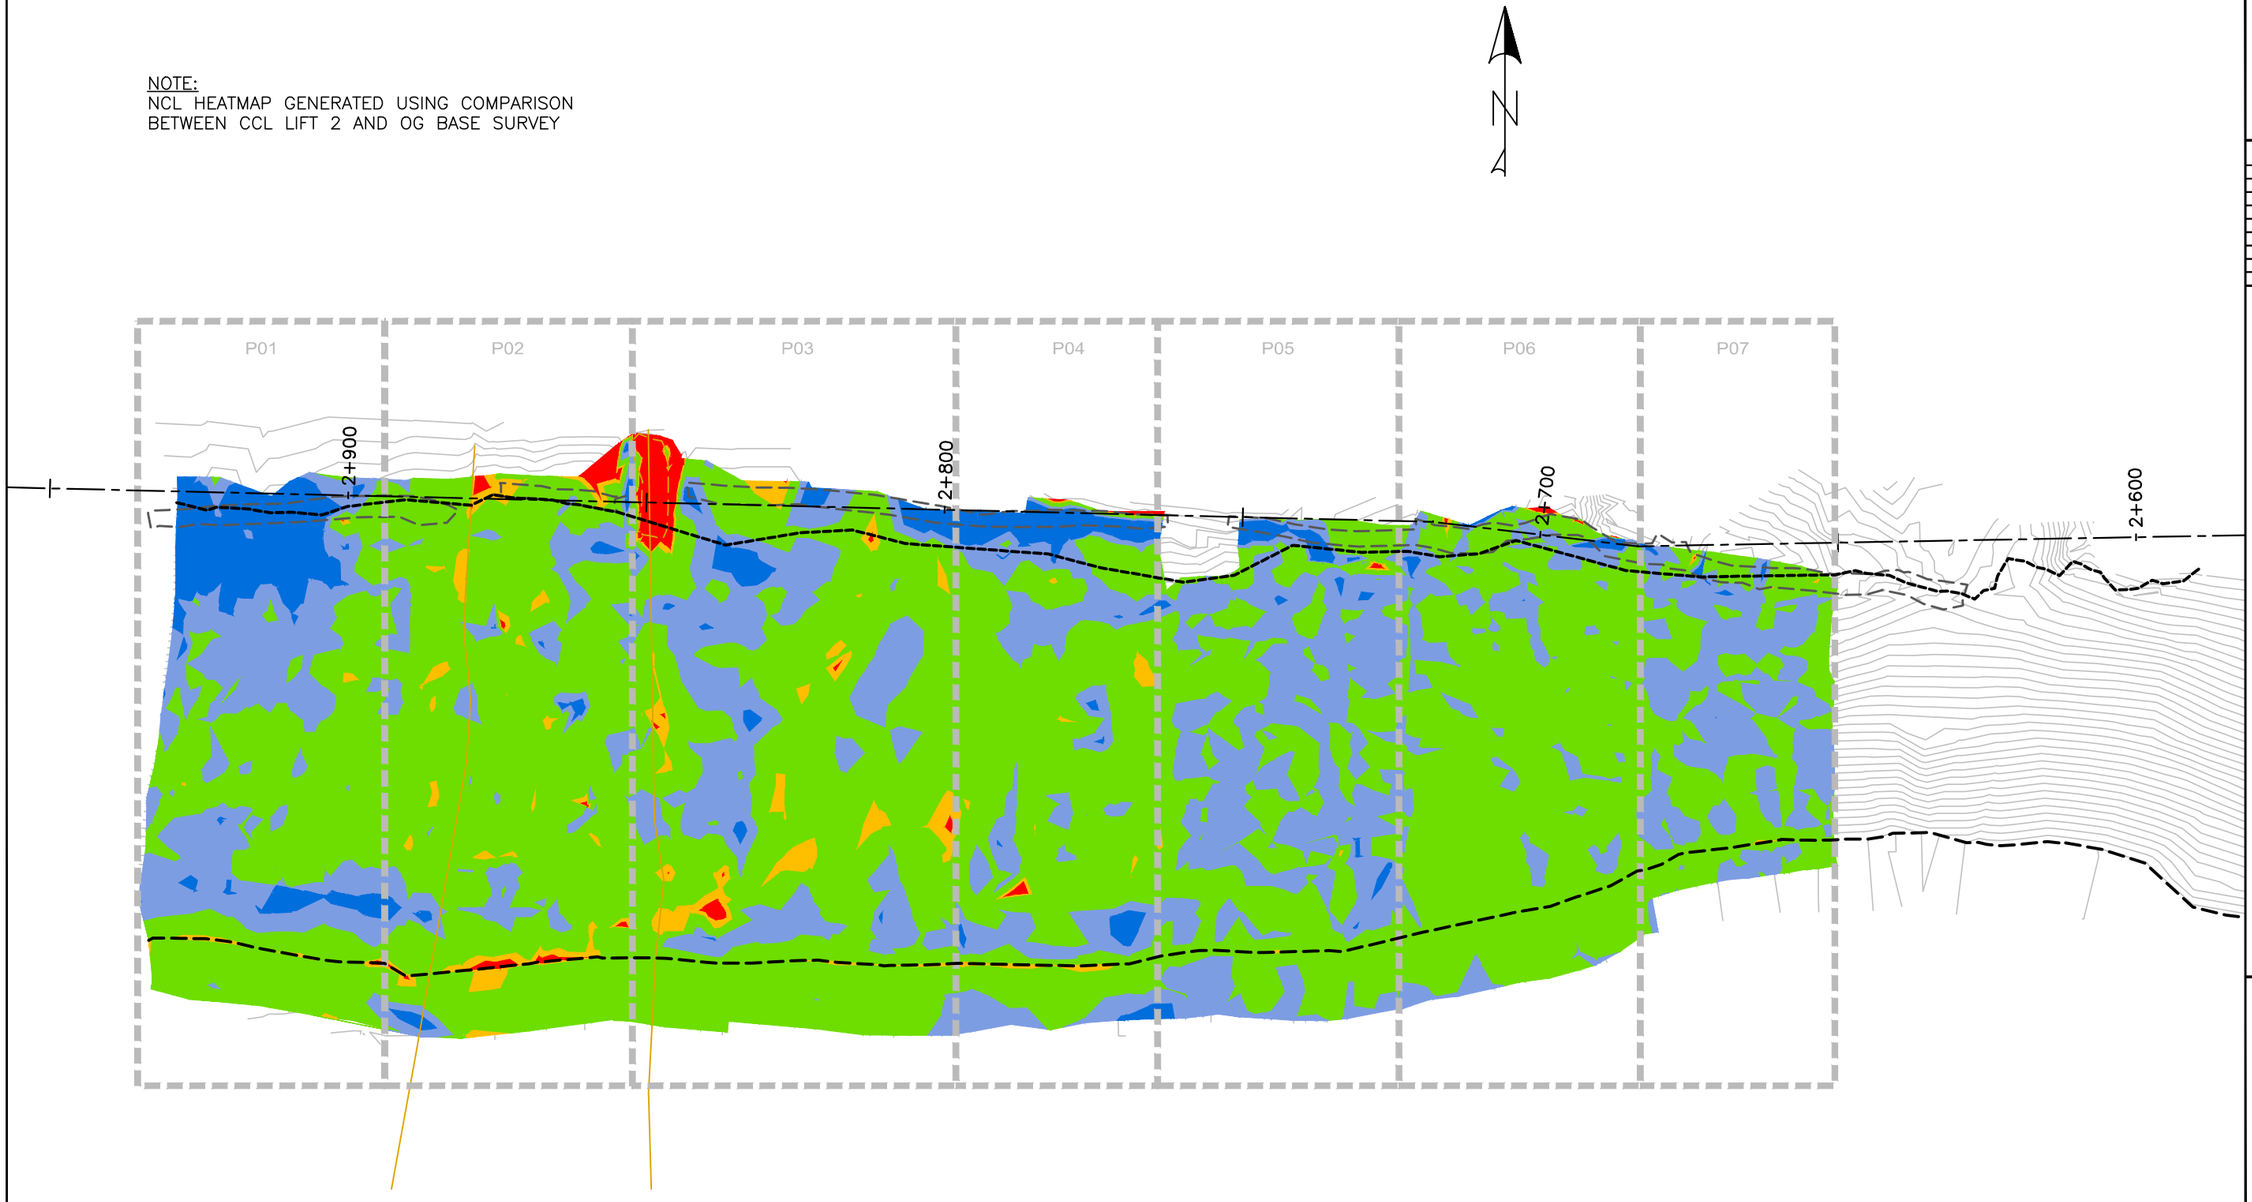

EMRS RECLAMATION – CCL HEAT MAP

(JUNE 17, 2021) SCALE: N.T.S.

TULLOCH ENGINEERING

DESIGNER

REVISIONS

	DATE	REMARKS

LEGEND

- < 0.40m
- 0.40m to 0.45m
- 0.45m to 0.60m
- 0.60m to 0.70m
- > 0.70m

Horizontal Datum:
North American Datum 1983 (NAD83)
6 Degree Universal Transverse Mercator
(UTM) Grid Coordinates, Zone 15.
Vertical Datum:
Canadian Geodetic Vertical Datum,
1928 Adjustment, Geodetic Elevations

PROJECT TITLE
NEW GOLD INC
RAINY RIVER
PROJECT

DRAWING TITLE
2021 EMRS
RECLAMATION


PURPOSE
CCL
HEAT MAP

DATE	JUNE 17, 2021
DRAWN	JTS
CHECKED	
SCALE	NTS
ISSUED FOR TENDER	
ISSUED FOR CONSTRUCTION	

DWG. No.	PROJECT No.	PHASE No.
H-1	19-1138	115

SHEET SIZE - 11" X 17"

NOTE:
NCL HEATMAP GENERATED USING COMPARISON BETWEEN CCL LIFT 2 AND OG BASE SURVEY

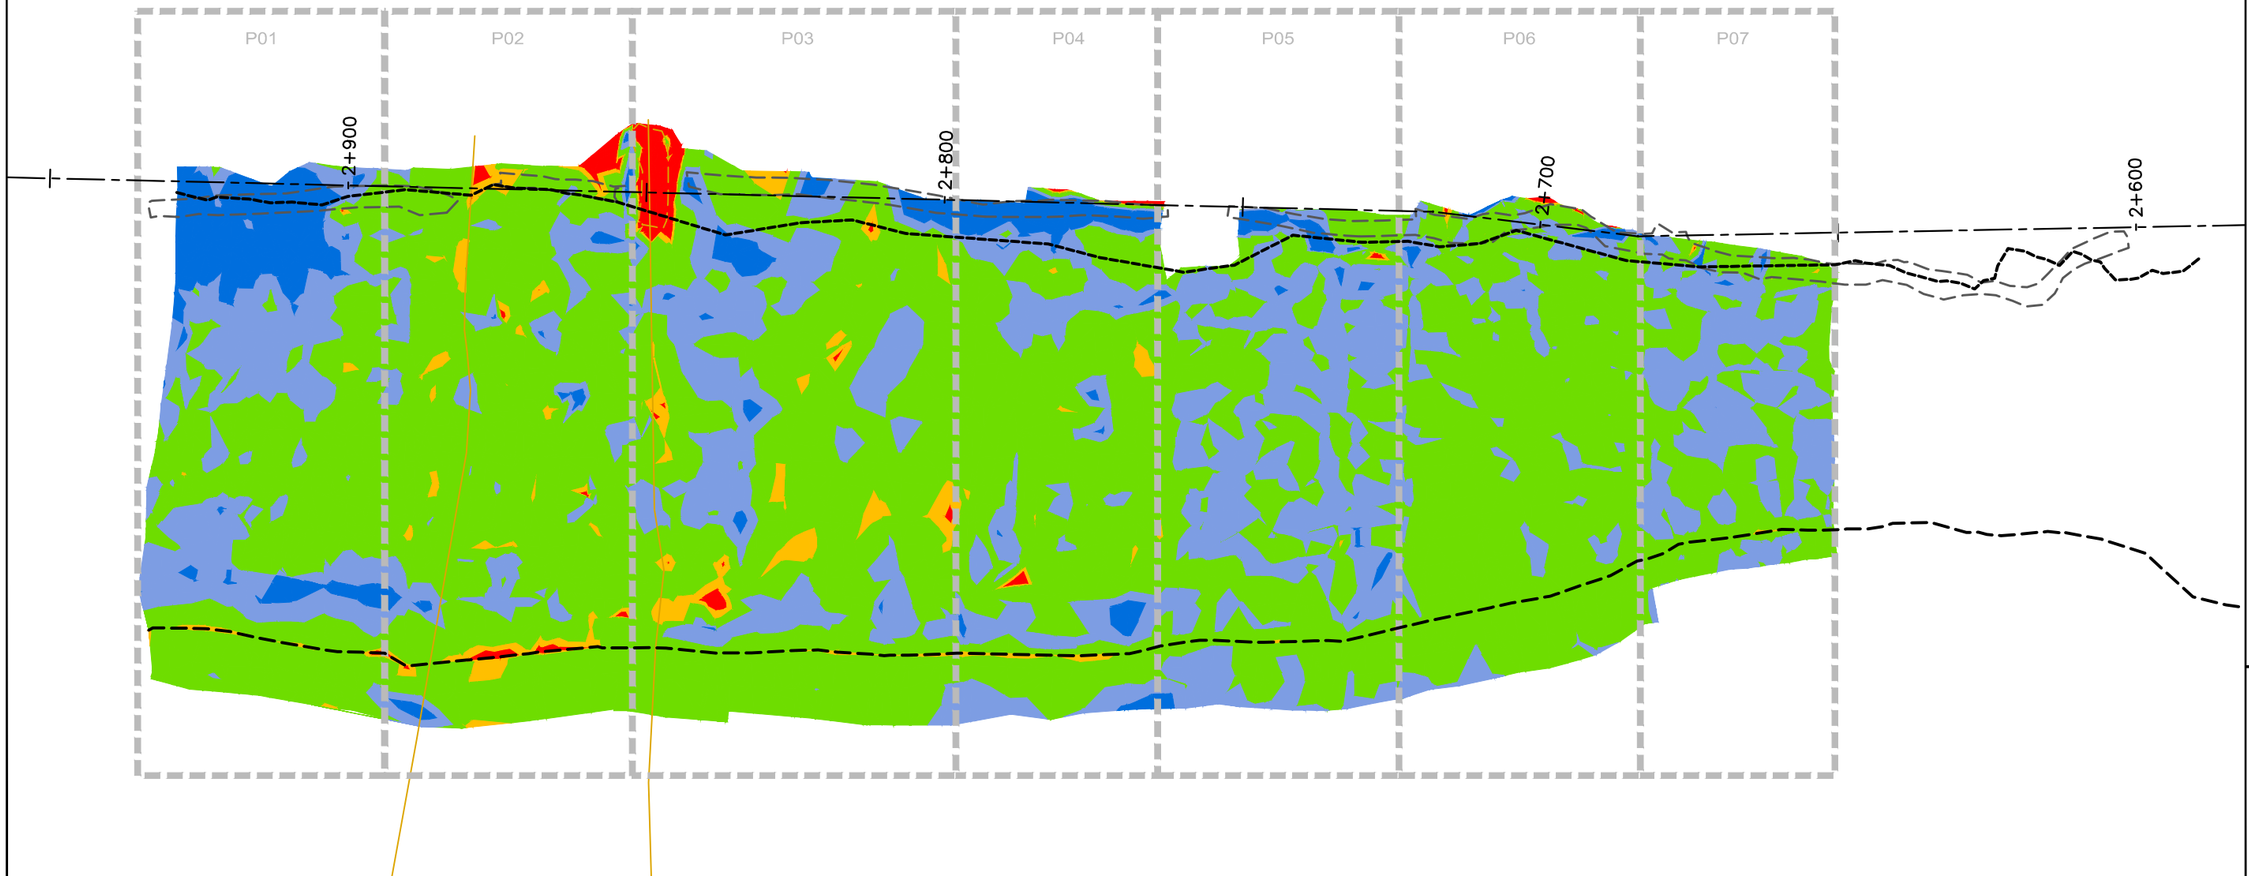

EMRS RECLAMATION – CCL HEAT MAP

(JUNE 18, 2021) SCALE: N.T.S.

TULLOCH ENGINEERING

DESIGNER

REVISIONS

	DATE	REMARKS

LEGEND

- < 0.40m
- 0.40m to 0.45m
- 0.45m to 0.60m
- 0.60m to 0.70m
- > 0.70m

Horizontal Datum:
North American Datum 1983 (NAD83)
6 Degree Universal Transverse Mercator (UTM) Grid Coordinates, Zone 15.
Vertical Datum:
Canadian Geodetic Vertical Datum, 1928 Adjustment, Geodetic Elevations

PROJECT TITLE
NEW GOLD INC
RAINY RIVER
PROJECT

DRAWING TITLE
2021 EMRS
RECLAMATION


PURPOSE
CCL
HEAT MAP

DATE	JUNE 18, 2021
DRAWN	JTS
CHECKED	
SCALE	NTS
ISSUED FOR TENDER	
ISSUED FOR CONSTRUCTION	

DWG. No.	PROJECT No.	PHASE No.
H–1	19–1138	115

SHEET SIZE – 11" X 17"

NOTE:
NCL HEATMAP GENERATED USING COMPARISON BETWEEN CCL LIFT 2 AND OG BASE SURVEY

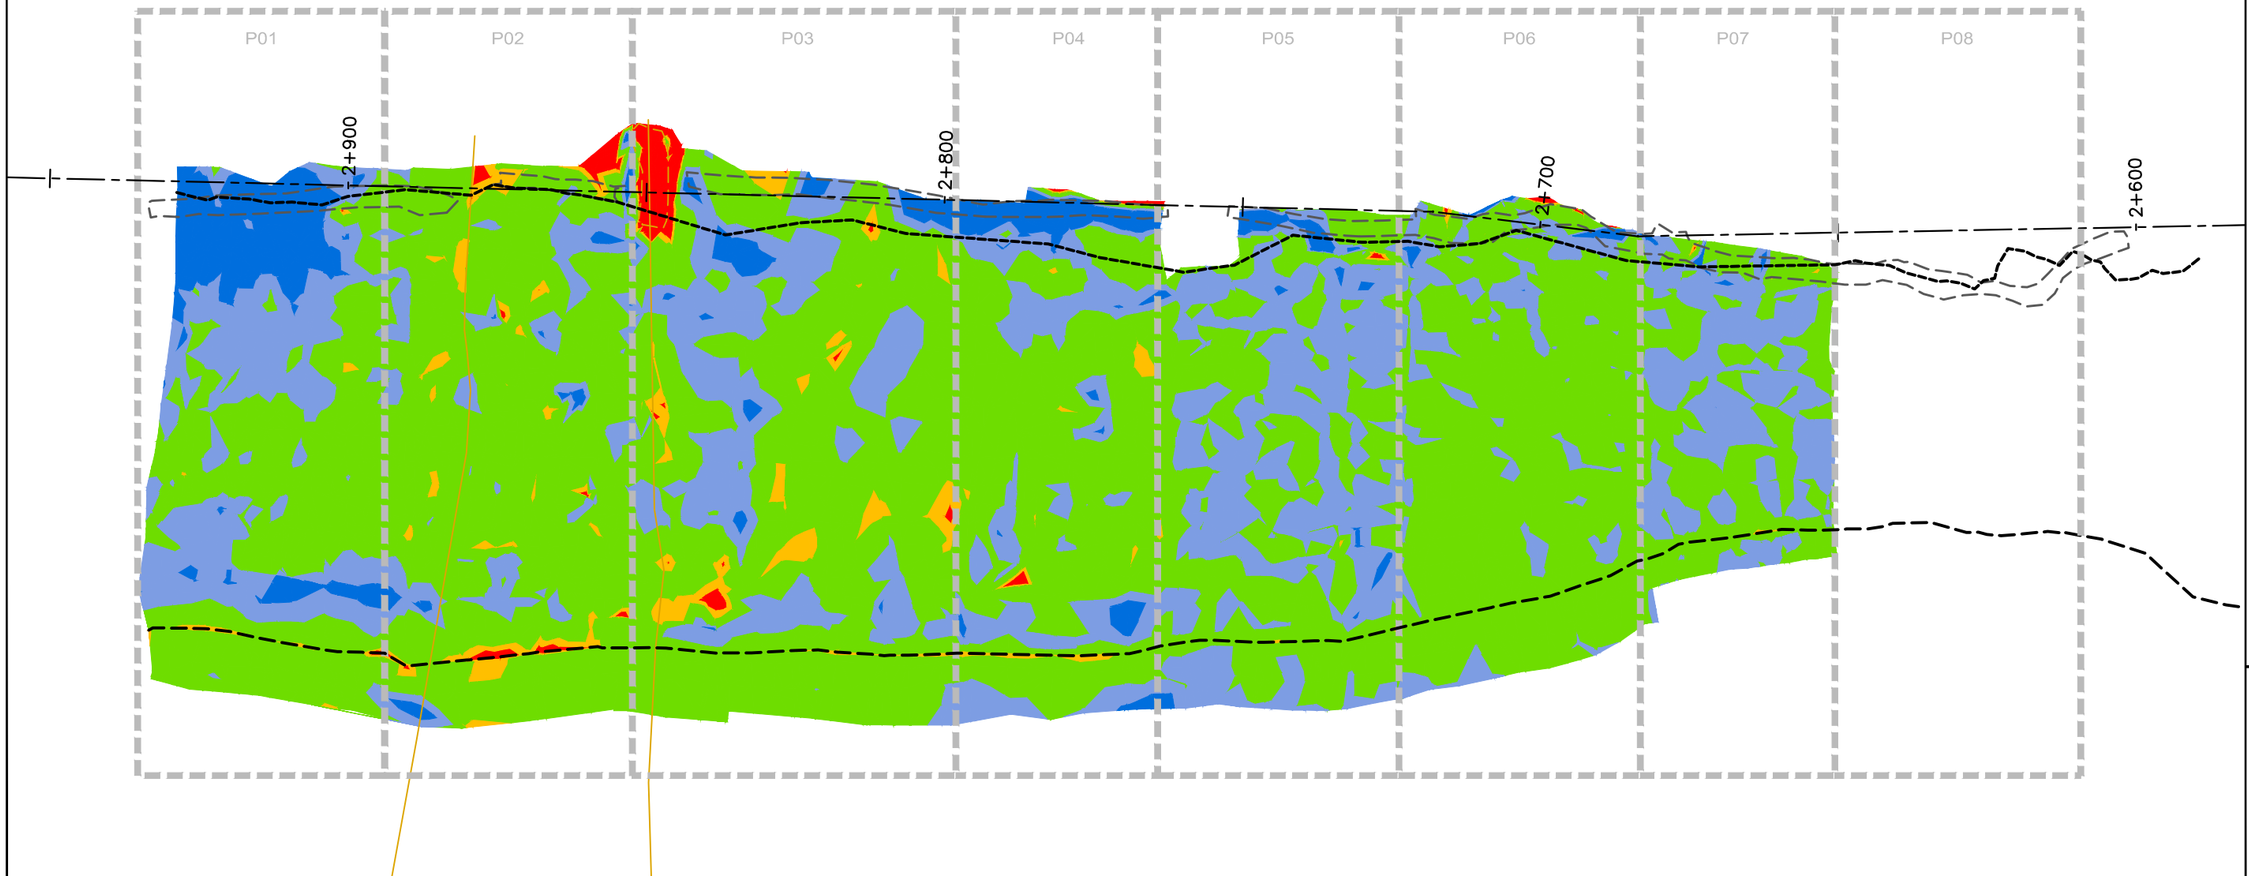

EMRS RECLAMATION – CCL HEAT MAP

(JUNE 19, 2021) SCALE: N.T.S.

TULLOCH ENGINEERING

DESIGNER

REVISIONS

	DATE	REMARKS

LEGEND

- < 0.40m
- 0.40m to 0.45m
- 0.45m to 0.60m
- 0.60m to 0.70m
- > 0.70m

Horizontal Datum:
North American Datum 1983 (NAD83)
6 Degree Universal Transverse Mercator (UTM) Grid Coordinates, Zone 15.
Vertical Datum:
Canadian Geodetic Vertical Datum, 1928 Adjustment, Geodetic Elevations

PROJECT TITLE
NEW GOLD INC
RAINY RIVER
PROJECT

DRAWING TITLE
2021 EMRS
RECLAMATION

PURPOSE
CCL
HEAT MAP


DATE	JUNE 19, 2021
DRAWN	JTS
CHECKED	
SCALE	NTS
ISSUED FOR TENDER	
ISSUED FOR CONSTRUCTION	

DWG. No.	PROJECT No.	PHASE No.
H–1	19–1138	115

SHEET SIZE – 11" X 17"

NOTE:
NCL HEATMAP GENERATED USING COMPARISON
BETWEEN CCL LIFT 2 AND OG BASE SURVEY

N

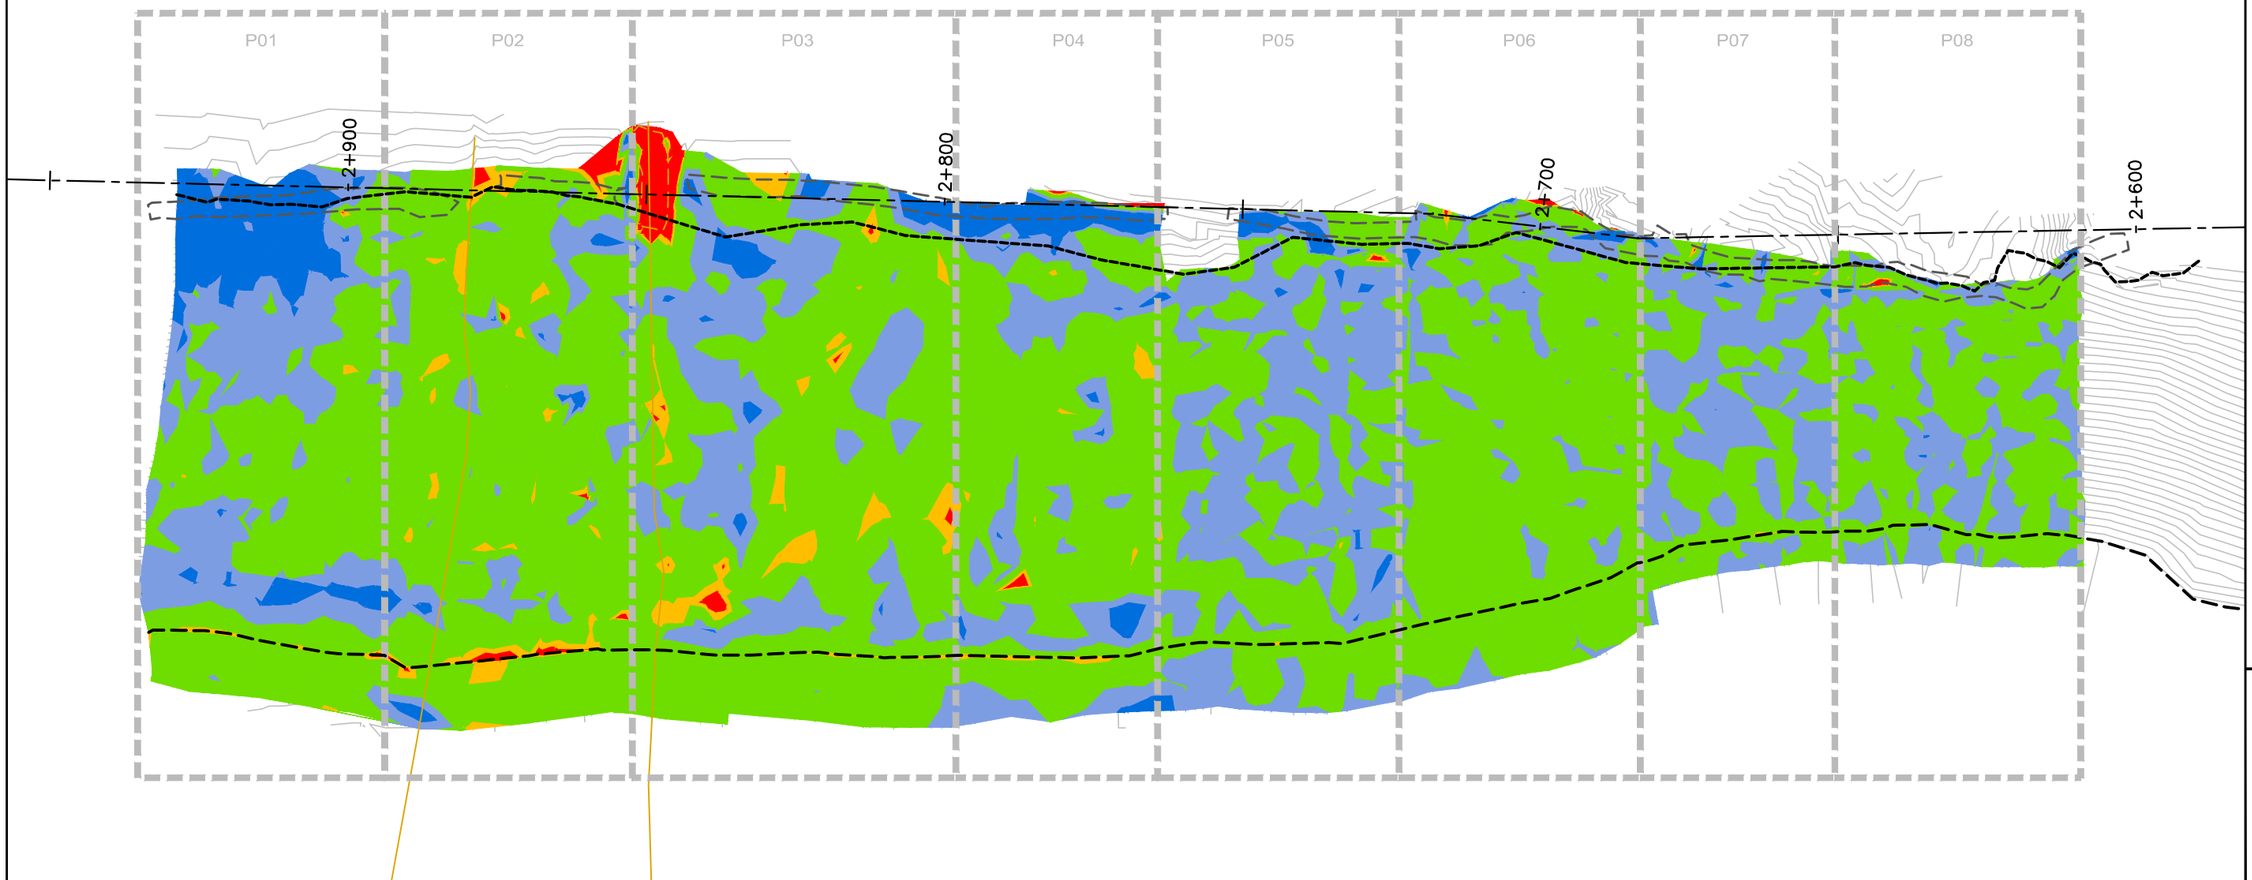

EMRS RECLAMATION – CCL HEAT MAP

(JUNE 21, 2021) SCALE: N.T.S.

SHEET SIZE – 11" X 17"

TULLOCH ENGINEERING

DESIGNER

REVISIONS

	DATE	REMARKS

LEGEND

- < 0.40m
- 0.40m to 0.45m
- 0.45m to 0.60m
- 0.60m to 0.70m
- > 0.70m

Horizontal Datum:
North American Datum 1983 (NAD83)
6 Degree Universal Transverse Mercator (UTM) Grid Coordinates, Zone 15.
Vertical Datum:
Canadian Geodetic Vertical Datum, 1928 Adjustment, Geodetic Elevations

PROJECT TITLE
NEW GOLD INC
RAINY RIVER
PROJECT


DRAWING TITLE
2021 EMRS
RECLAMATION

PURPOSE
CCL
HEAT MAP

DATE	JUNE 21, 2021
DRAWN	JTS
CHECKED	
SCALE	NTS
ISSUED FOR TENDER	
ISSUED FOR CONSTRUCTION	

DWG. No.	PROJECT No.	PHASE No.
H–1	19–1138	115

NOTE:
NCL HEATMAP GENERATED USING COMPARISON BETWEEN CCL LIFT 2 AND OG BASE SURVEY

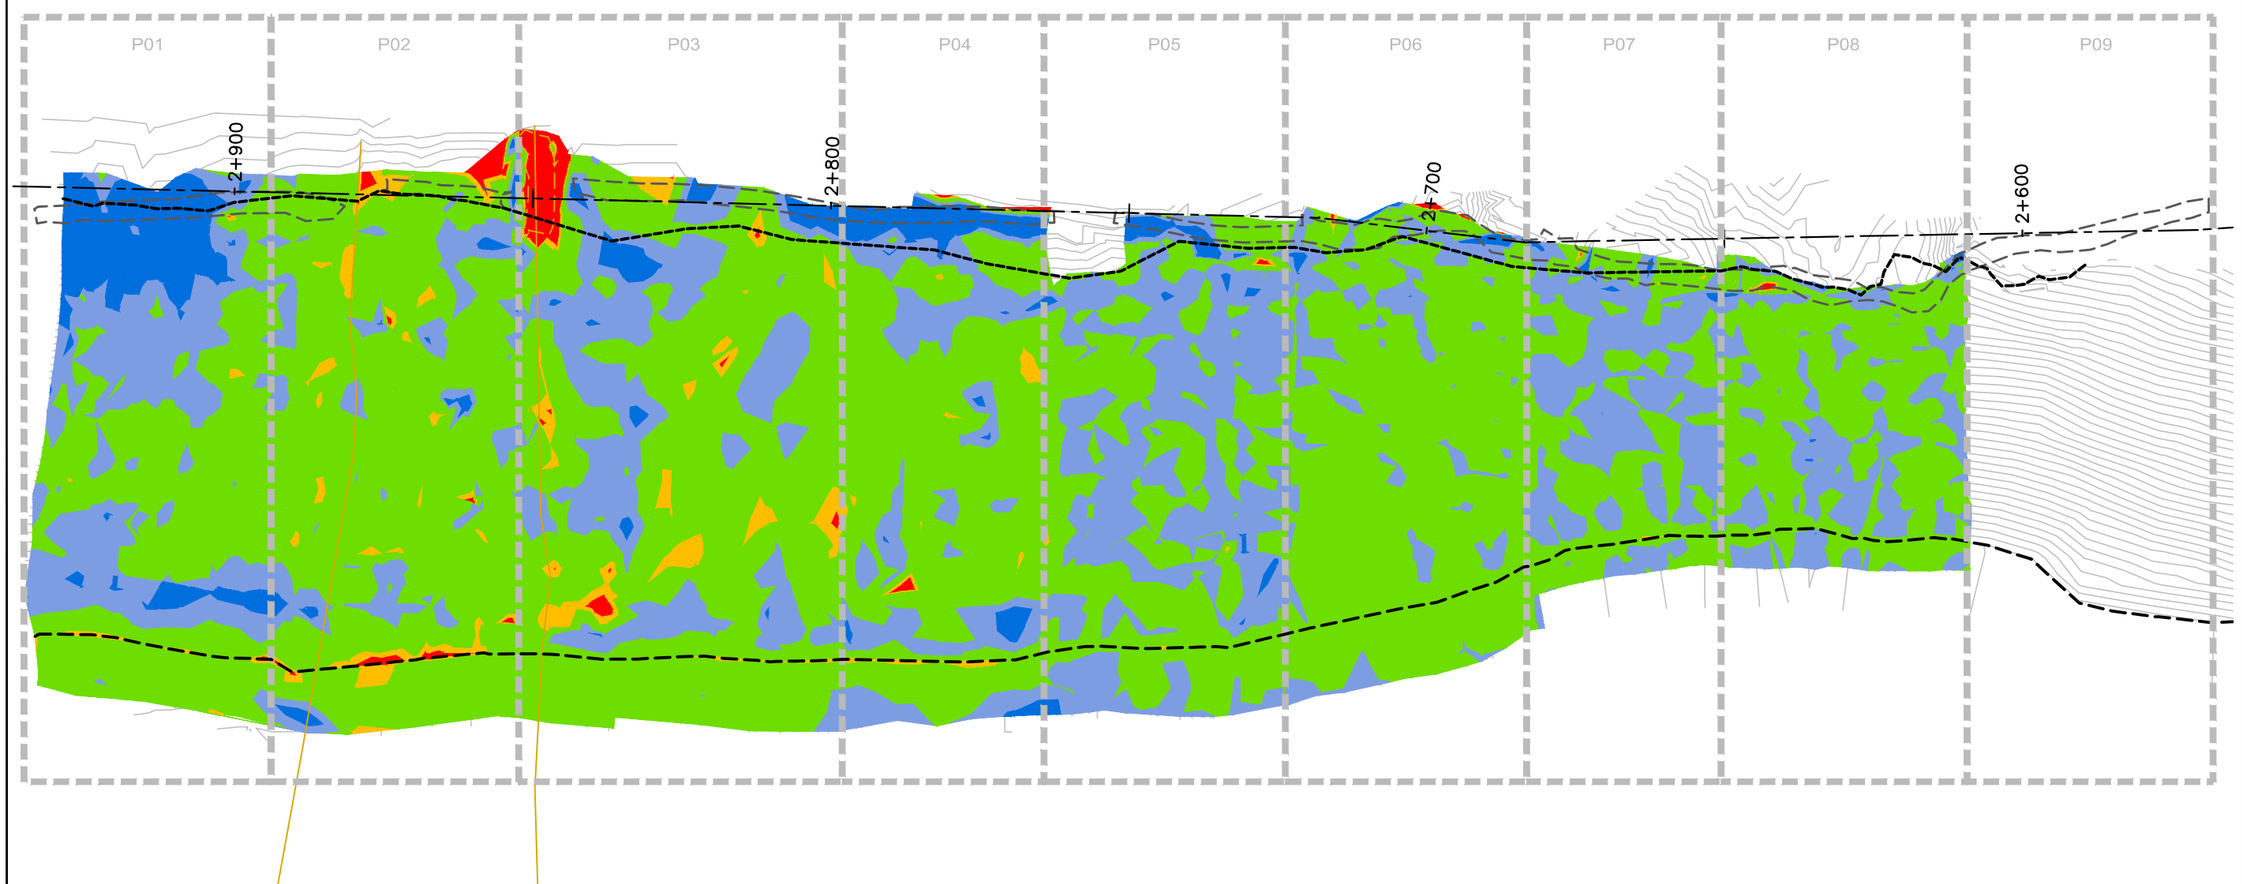

EMRS RECLAMATION – CCL HEAT MAP

(JUNE 22, 2021) SCALE: N.T.S.

TULLOCH ENGINEERING

DESIGNER

REVISIONS

	DATE	REMARKS

LEGEND

- < 0.40m
- 0.40m to 0.45m
- 0.45m to 0.60m
- 0.60m to 0.70m
- > 0.70m

Horizontal Datum:
North American Datum 1983 (NAD83)
6 Degree Universal Transverse Mercator (UTM) Grid Coordinates, Zone 15.

Vertical Datum:
Canadian Geodetic Vertical Datum, 1928 Adjustment, Geodetic Elevations

PROJECT TITLE
NEW GOLD INC
RAINY RIVER
PROJECT

DRAWING TITLE
2021 EMRS
RECLAMATION

PURPOSE
CCL
HEAT MAP


DATE	JUNE 22, 2021
DRAWN	JTS
CHECKED	
SCALE	NTS
ISSUED FOR TENDER	
ISSUED FOR CONSTRUCTION	

DWG. No.	PROJECT No.	PHASE No.
H–1	19–1138	115

SHEET SIZE – 11" X 17"

NOTE:
NCL HEATMAP GENERATED USING COMPARISON
BETWEEN CCL LIFT 2 AND OG BASE SURVEY

N

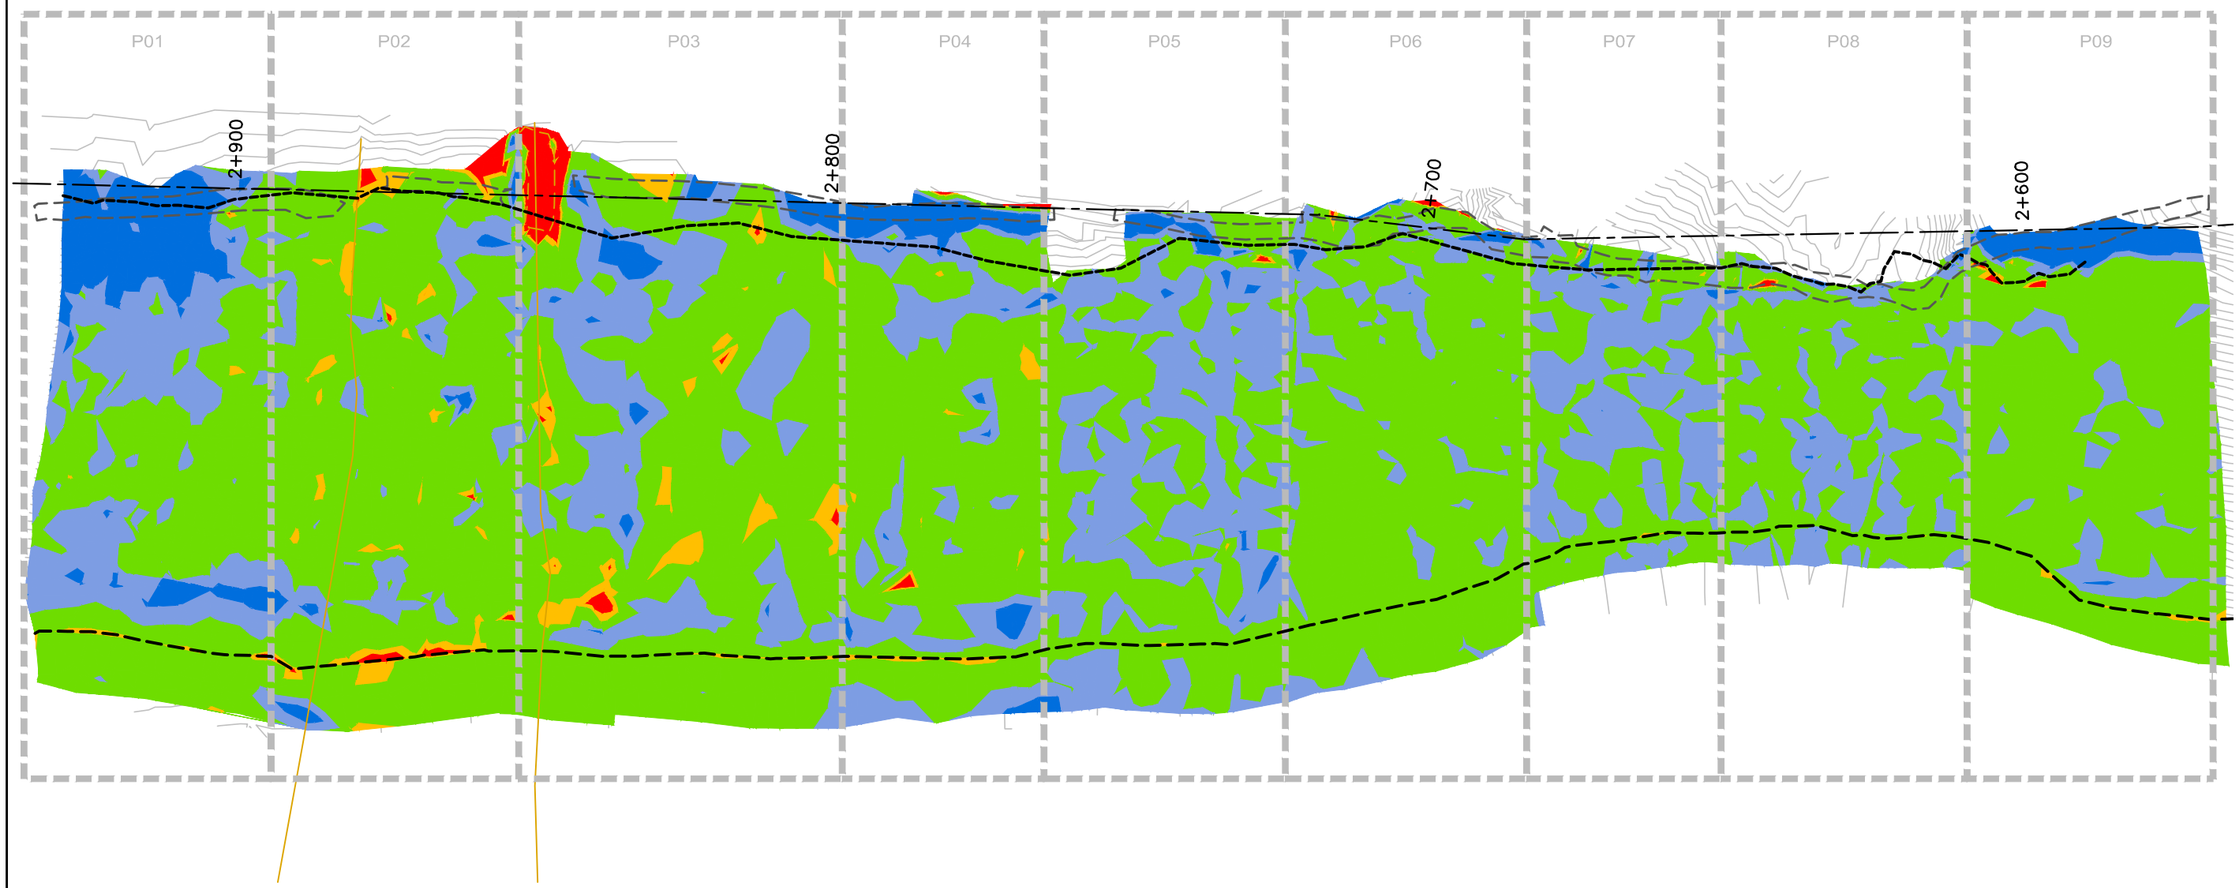

EMRS RECLAMATION – CCL HEAT MAP

(JUNE 24, 2021) SCALE: N.T.S.

SHEET SIZE – 11" X 17"

TULLOCH ENGINEERING

DESIGNER

REVISIONS

	DATE	REMARKS

LEGEND

- < 0.40m
- 0.40m to 0.45m
- 0.45m to 0.60m
- 0.60m to 0.70m
- > 0.70m

Horizontal Datum:
North American Datum 1983 (NAD83)
6 Degree Universal Transverse Mercator (UTM) Grid Coordinates, Zone 15.

Vertical Datum:
Canadian Geodetic Vertical Datum, 1928 Adjustment, Geodetic Elevations

PROJECT TITLE
NEW GOLD INC
RAINY RIVER
PROJECT


DRAWING TITLE
2021 EMRS
RECLAMATION

PURPOSE
CCL
HEAT MAP

DATE	JUNE 24, 2021
DRAWN	JTS
CHECKED	
SCALE	NTS
ISSUED FOR TENDER	
ISSUED FOR CONSTRUCTION	

DWG. No.	PROJECT No.	PHASE No.
H–1	19–1138	115

NOTE:
NCL HEATMAP GENERATED USING COMPARISON BETWEEN CCL LIFT 2 AND OG BASE SURVEY

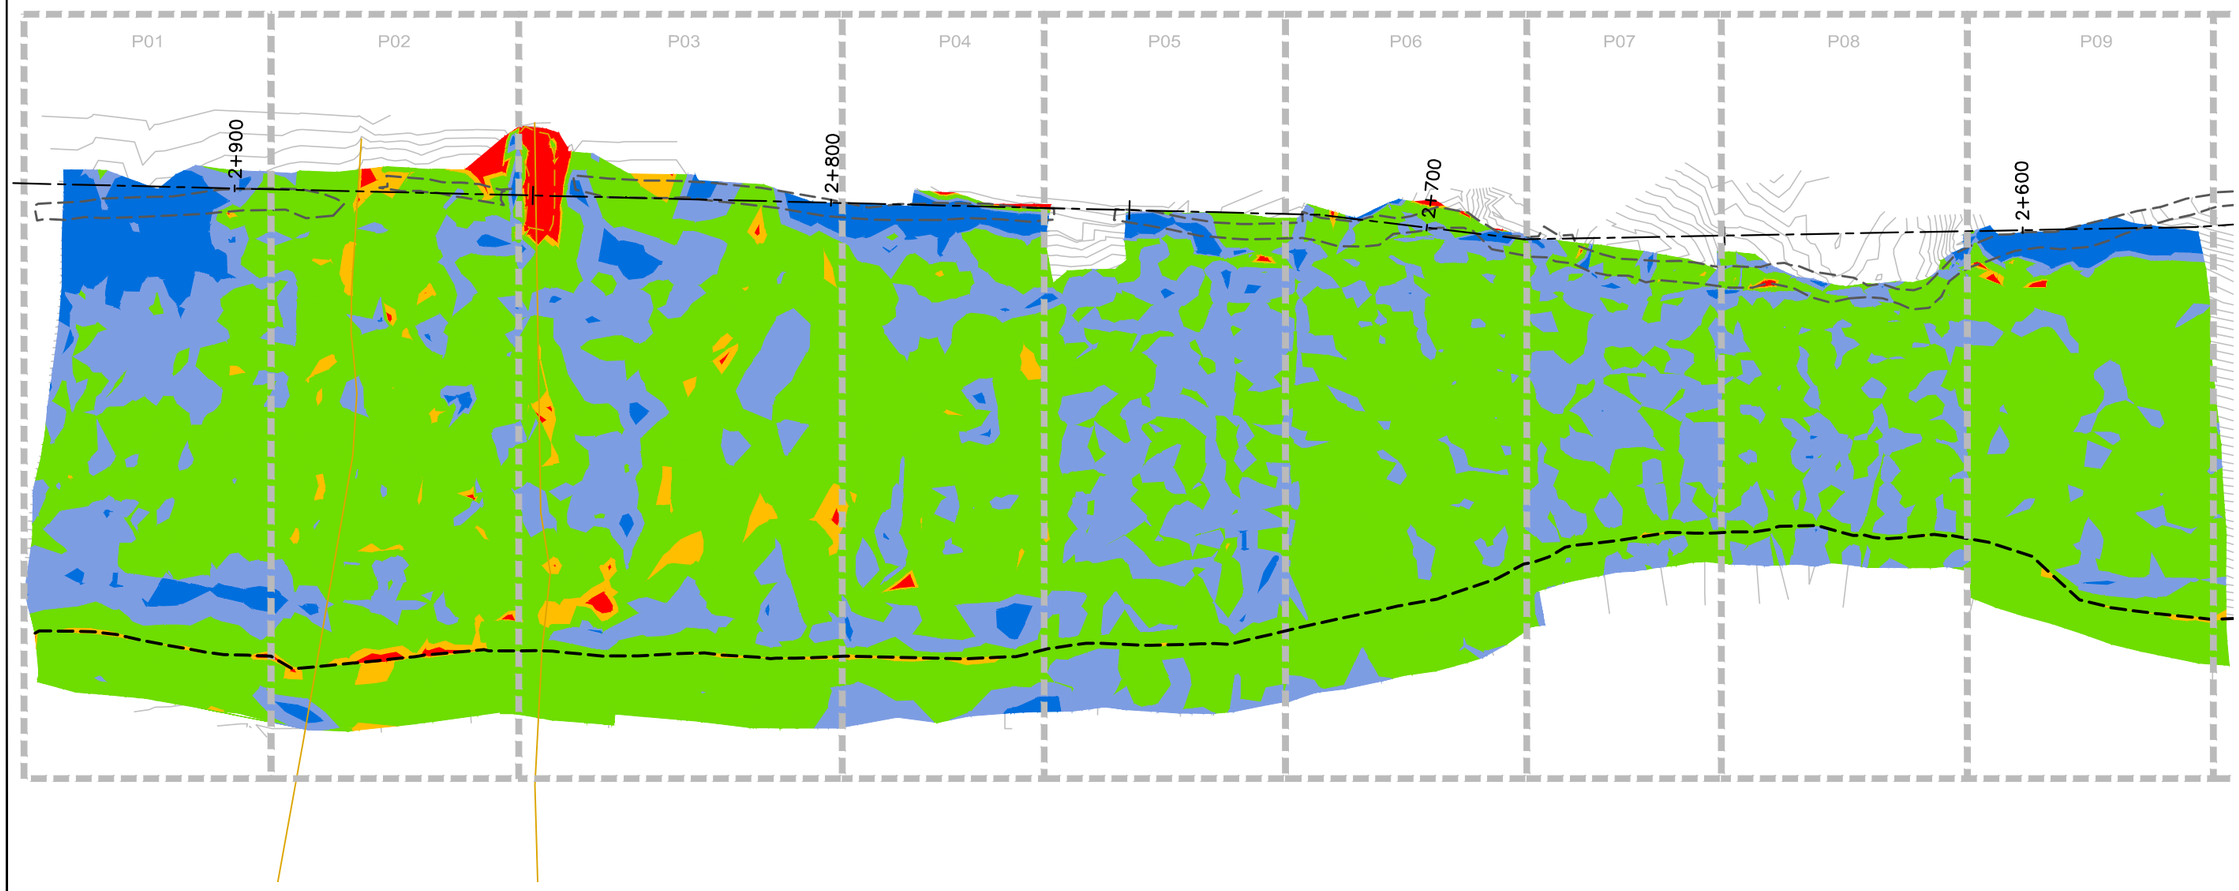

EMRS RECLAMATION – CCL HEAT MAP

(JUNE 25, 2021) SCALE: N.T.S.

SHEET SIZE - 11" X 17"

TULLOCH ENGINEERING

DESIGNER

REVISIONS

	DATE	REMARKS

LEGEND

- < 0.40m
- 0.40m to 0.45m
- 0.45m to 0.60m
- 0.60m to 0.70m
- > 0.70m

Horizontal Datum:
North American Datum 1983 (NAD83)
6 Degree Universal Transverse Mercator (UTM) Grid Coordinates, Zone 15.

Vertical Datum:
Canadian Geodetic Vertical Datum, 1928 Adjustment, Geodetic Elevations

PROJECT TITLE
NEW GOLD INC
RAINY RIVER PROJECT


DRAWING TITLE
2021 EMRS RECLAMATION

PURPOSE
CCL HEAT MAP

DATE	JUNE 25, 2021
DRAWN	JTS
CHECKED	
SCALE	NTS
ISSUED FOR TENDER	
ISSUED FOR CONSTRUCTION	

DWG. No.	PROJECT No.	PHASE No.
H-1	19-1138	115

NOTE:
CCL HEATMAP GENERATED USING COMPARISON BETWEEN CCL LIFT 2 AND OG BASE SURVEY

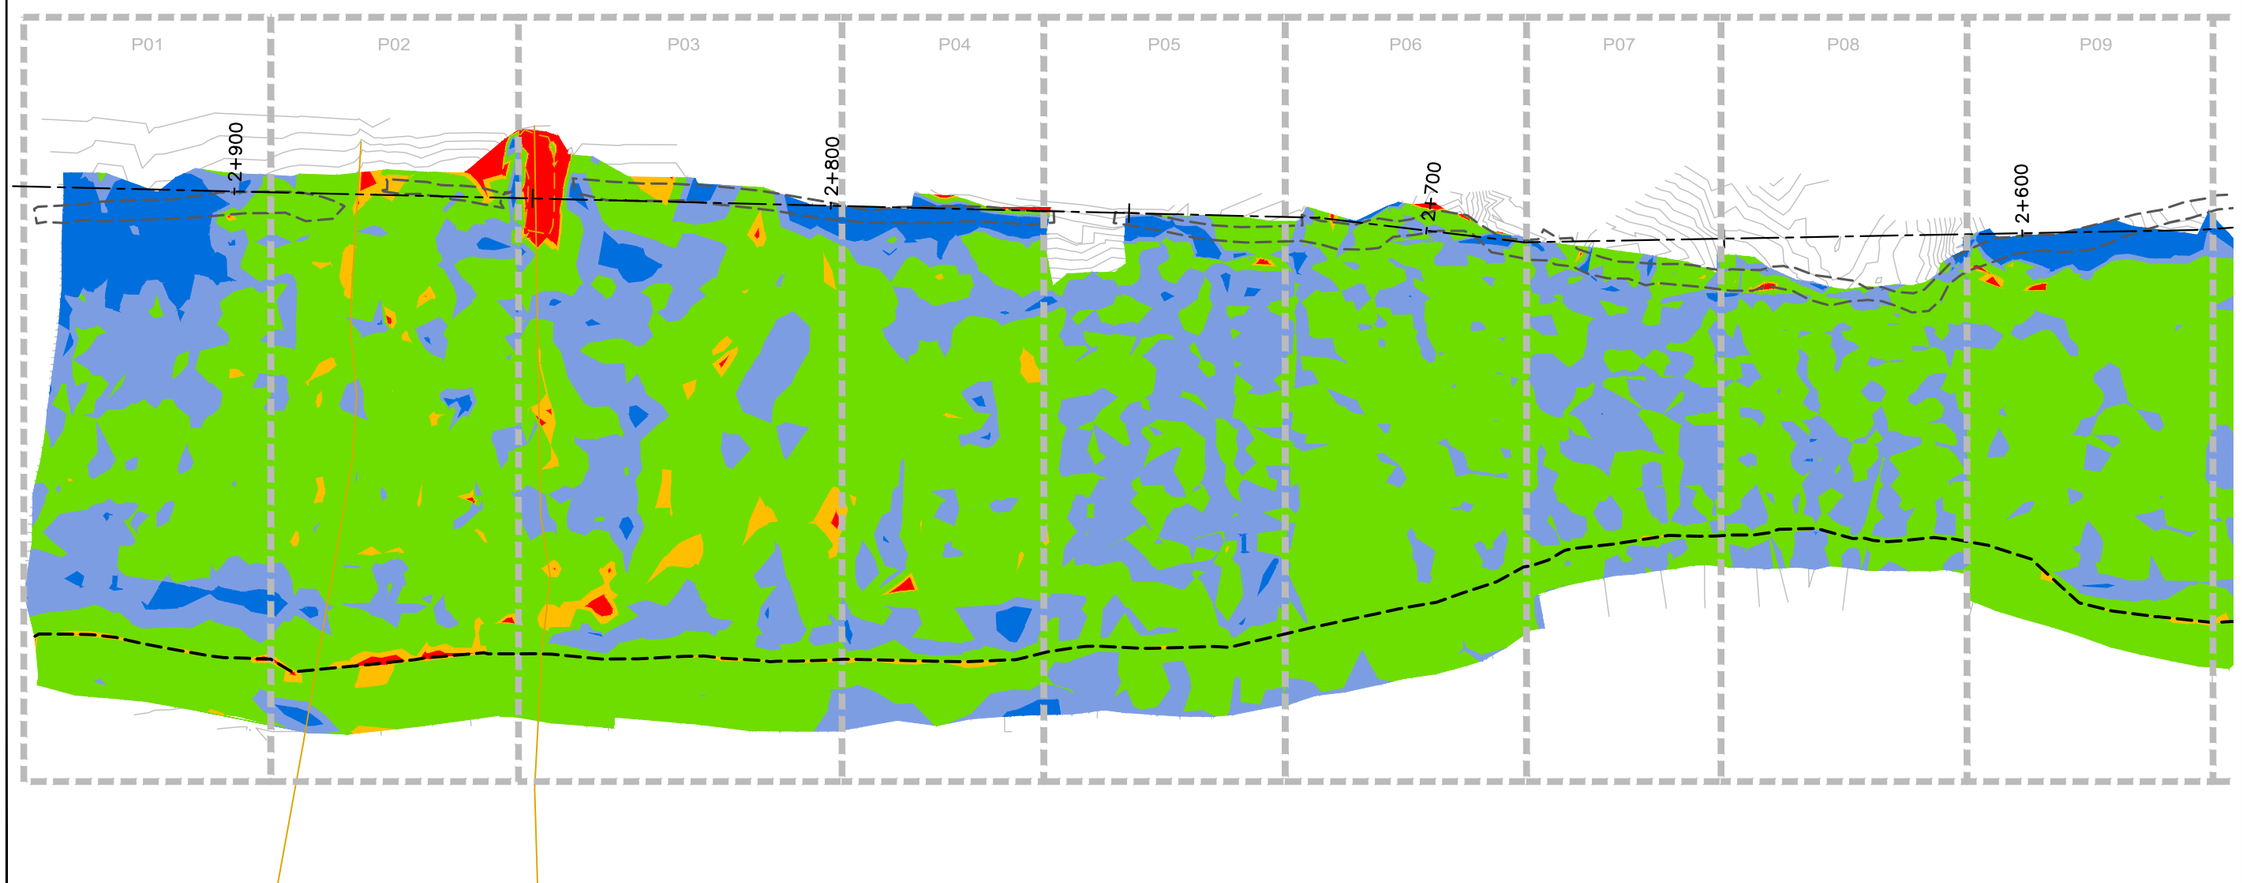

EMRS RECLAMATION – CCL HEAT MAP

(JUNE 27, 2021) SCALE: N.T.S.

SHEET SIZE – 11" X 17"

TULLOCH ENGINEERING

DESIGNER

REVISIONS

	DATE	REMARKS

LEGEND

- < 0.40m
- 0.40m to 0.45m
- 0.45m to 0.60m
- 0.60m to 0.70m
- > 0.70m

Horizontal Datum:
North American Datum 1983 (NAD83)
6 Degree Universal Transverse Mercator (UTM) Grid Coordinates, Zone 15.

Vertical Datum:
Canadian Geodetic Vertical Datum, 1928 Adjustment, Geodetic Elevations


PROJECT TITLE
NEW GOLD INC
RAINY RIVER
PROJECT

DRAWING TITLE
2021 EMRS
RECLAMATION

PURPOSE
CCL
HEAT MAP

DATE	JUNE 27, 2021
DRAWN	JTS
CHECKED	
SCALE	NTS
ISSUED FOR TENDER	
ISSUED FOR CONSTRUCTION	

DWG. No.	PROJECT No.	PHASE No.
H-1	19-1138	115

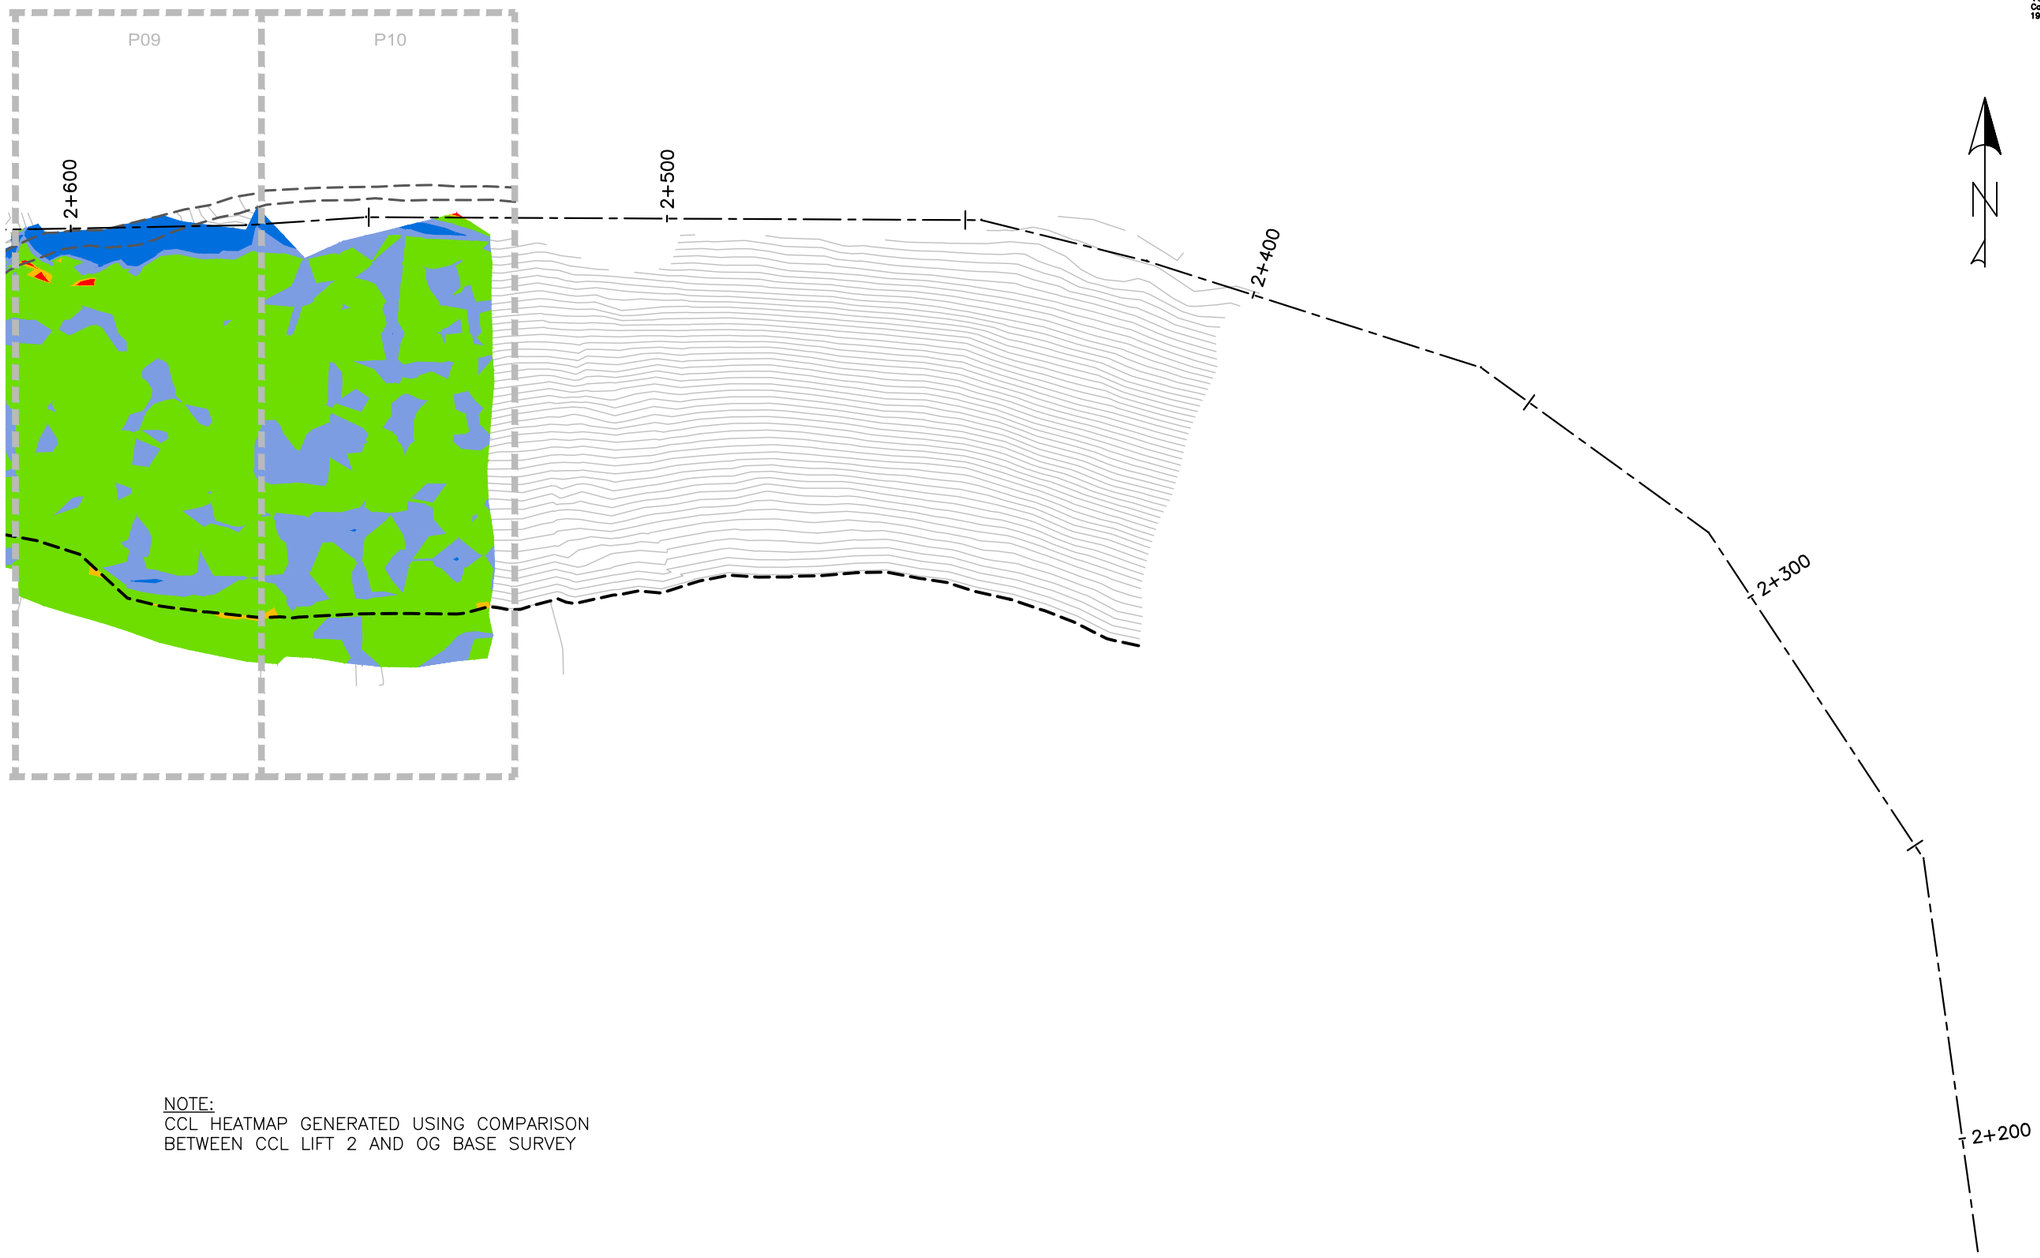

Horizontal Datum:
North American Datum 1983 (NAD83)
6 Degree Universal Transverse Mercator (UTM) Grid Coordinates, Zone 15.

Vertical Datum:
Canadian Geodetic Vertical Datum, 1928 Adjustment, Geodetic Elevations

NOTE:
CCL HEATMAP GENERATED USING COMPARISON BETWEEN CCL LIFT 2 AND OG BASE SURVEY

EMRS RECLAMATION – CCL HEAT MAP

(JUNE 27, 2021) SCALE: 1:1000

TULLOCH ENGINEERING

DESIGNER

REVISIONS

	DATE	REMARKS

LEGEND

- CCL LIFT #1
- CCL LIFT #2
- NCL LIFT #3
- NCL LIFT #4
- KEY TRENCH
- LIFT #1 COMP. TEST SAMPLE
- LIFT #2 COMP. TEST SAMPLE
- LIFT #3 COMP. TEST SAMPLE
- LIFT #4 COMP. TEST SAMPLE
- VWP WIRE
- VWP WIRE BURRITO
- PLACED TODAY
- CCL LIFT 2 PLACED TODAY

PROJECT TITLE
NEW GOLD INC
RAINY RIVER
PROJECT

DRAWING TITLE
2021 EMRS
RECLAMATION


PURPOSE
CCL
HEAT MAP

DATE	JUNE 27, 2021
DRAWN	JTS
CHECKED	
SCALE	NTS
ISSUED FOR TENDER	
ISSUED FOR CONSTRUCTION	

DWG. No.	PROJECT No.	PHASE No.
H-3	19-1138	115

SHEET SIZE – 11" X 17"

NOTE:
CCL HEATMAP GENERATED USING COMPARISON BETWEEN CCL LIFT 2 AND OG BASE SURVEY

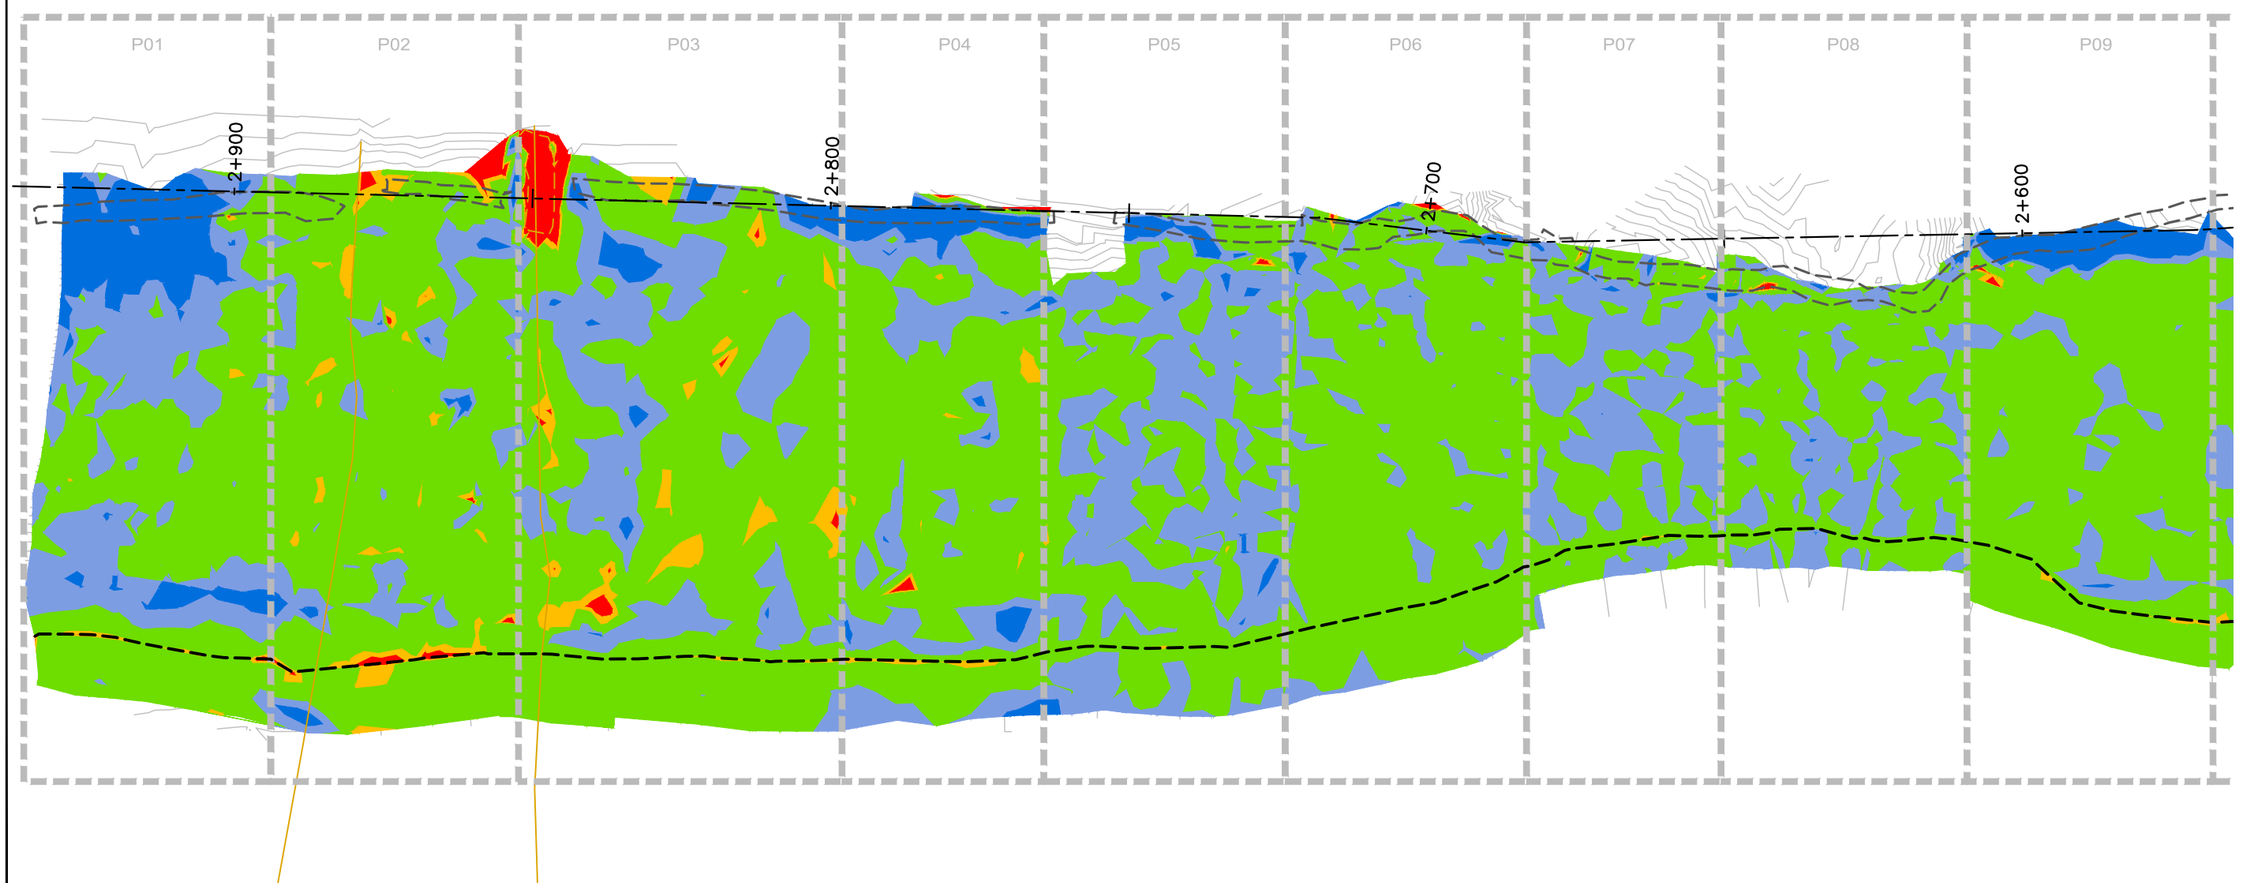

EMRS RECLAMATION – CCL HEAT MAP

(JUNE 28, 2021) SCALE: N.T.S.

SHEET SIZE – 11" X 17"

TULLOCH ENGINEERING

DESIGNER

REVISIONS

	DATE	REMARKS

LEGEND

- < 0.40m
- 0.40m to 0.45m
- 0.45m to 0.60m
- 0.60m to 0.70m
- > 0.70m

Horizontal Datum:
North American Datum 1983 (NAD83)
6 Degree Universal Transverse Mercator (UTM) Grid Coordinates, Zone 15.

Vertical Datum:
Canadian Geodetic Vertical Datum, 1928 Adjustment, Geodetic Elevations


PROJECT TITLE
NEW GOLD INC
RAINY RIVER
PROJECT

DRAWING TITLE
2021 EMRS
RECLAMATION

PURPOSE
CCL
HEAT MAP

DATE	JUNE 28, 2021
DRAWN	JTS
CHECKED	
SCALE	NTS
ISSUED FOR TENDER	
ISSUED FOR CONSTRUCTION	

DWG. No.	PROJECT No.	PHASE No.
H-1	19-1138	115

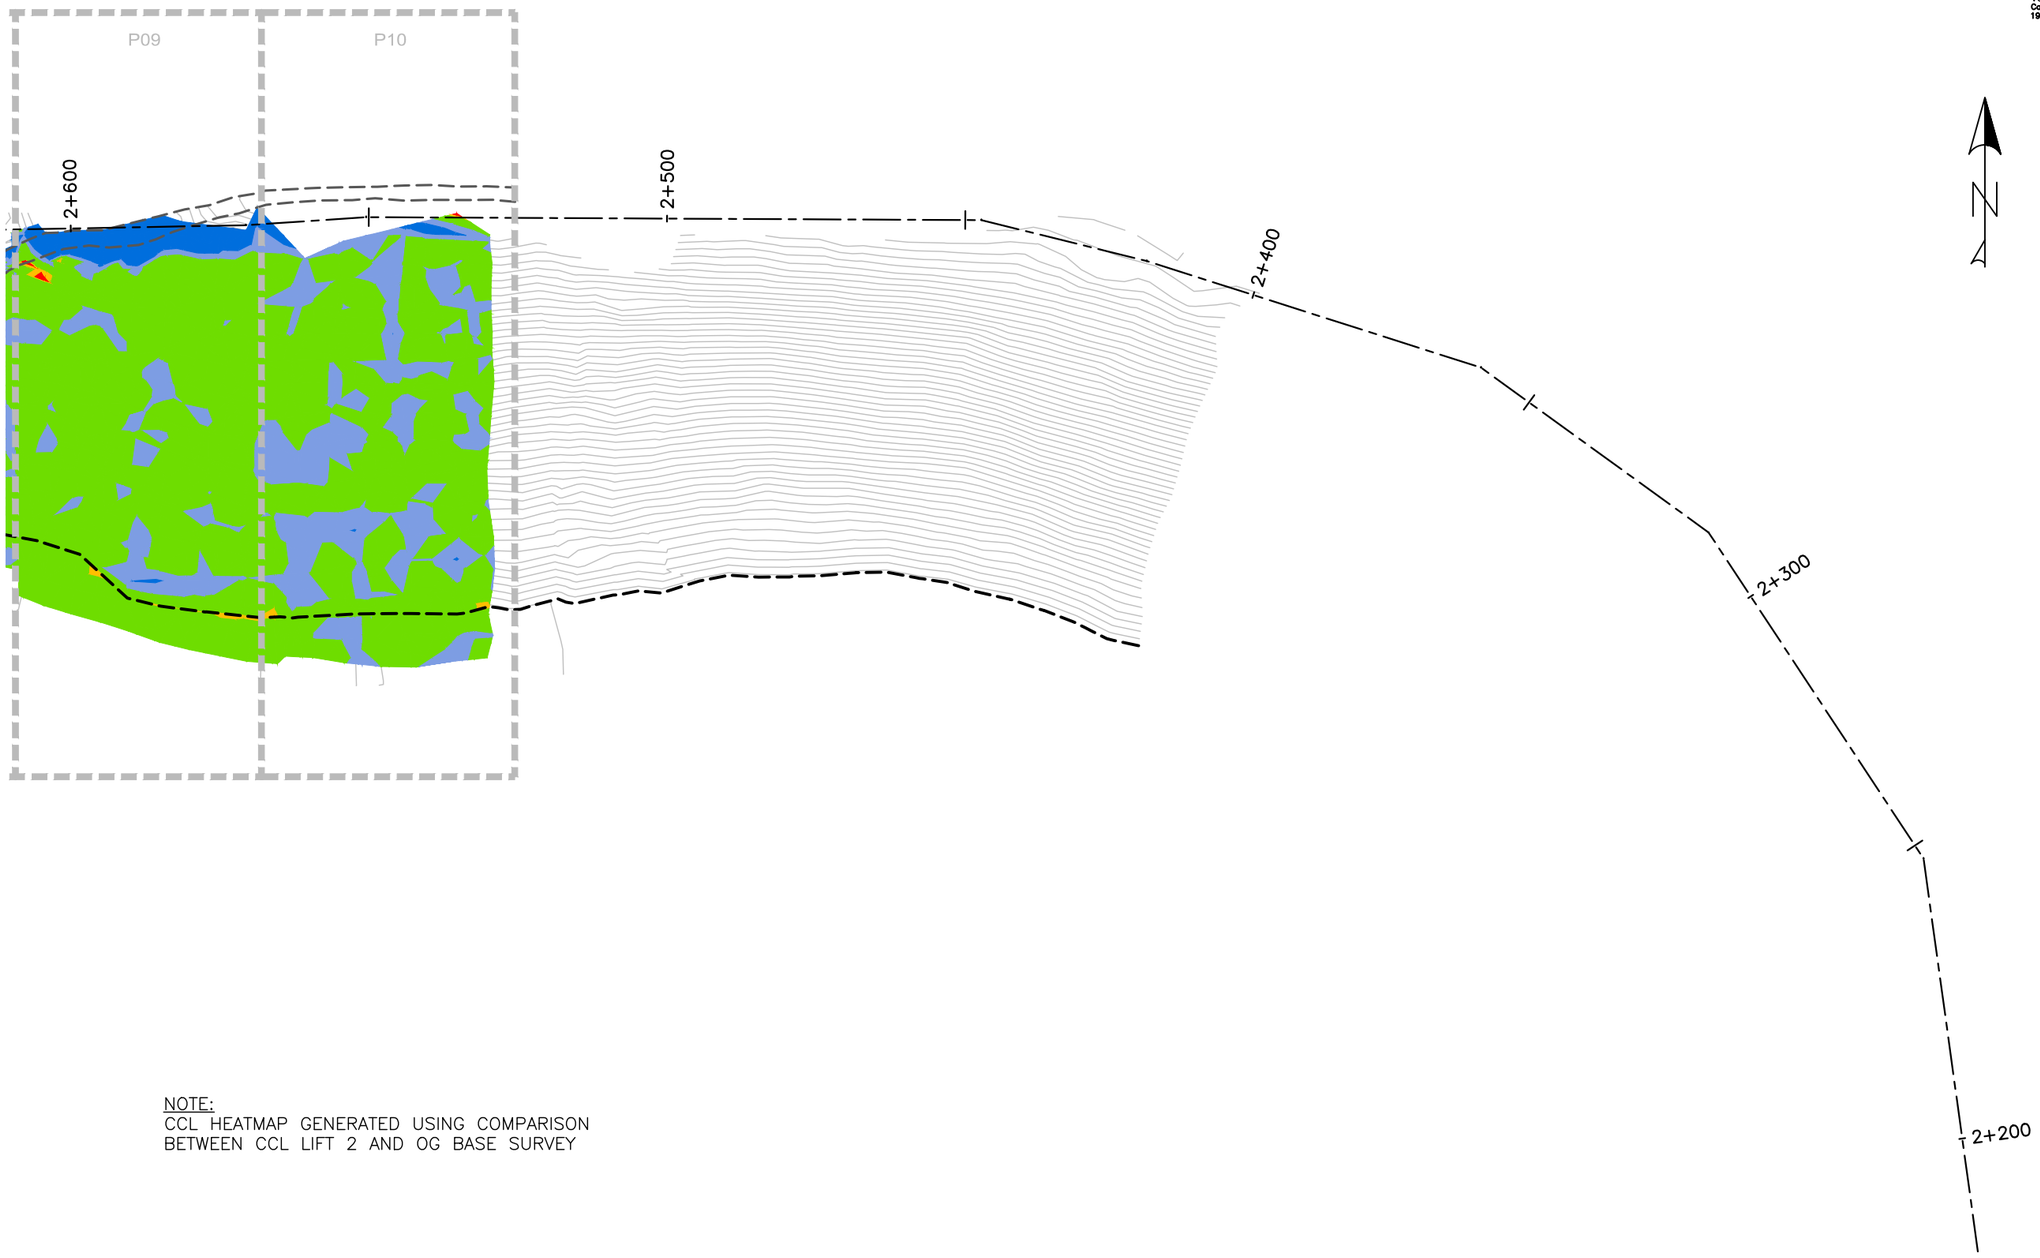

Horizontal Datum:
North American Datum 1983 (NAD83)
6 Degree Universal Transverse Mercator (UTM) Grid Coordinates, Zone 15.

Vertical Datum:
Canadian Geodetic Vertical Datum, 1928 Adjustment, Geodetic Elevations

NOTE:
CCL HEATMAP GENERATED USING COMPARISON BETWEEN CCL LIFT 2 AND OG BASE SURVEY

EMRS RECLAMATION – CCL HEAT MAP

(JUNE 28, 2021) SCALE: 1:1000

TULLOCH ENGINEERING

DESIGNER

REVISIONS

	DATE	REMARKS

LEGEND

- CCL LIFT #1
- CCL LIFT #2
- NCL LIFT #3
- NCL LIFT #4
- KEY TRENCH
- LIFT #1 COMP. TEST SAMPLE
- LIFT #2 COMP. TEST SAMPLE
- LIFT #3 COMP. TEST SAMPLE
- LIFT #4 COMP. TEST SAMPLE
- VWP WIRE
- VWP WIRE BURRITO
- PLACED TODAY
- CCL LIFT 2 PLACED TODAY

PROJECT TITLE
NEW GOLD INC
RAINY RIVER
PROJECT

DRAWING TITLE
2021 EMRS
RECLAMATION


PURPOSE
CCL
HEAT MAP

DATE	JUNE 28, 2021
DRAWN	JTS
CHECKED	
SCALE	NTS
ISSUED FOR TENDER	
ISSUED FOR CONSTRUCTION	

DWG. No.	PROJECT No.	PHASE No.
H-3	19-1138	115

SHEET SIZE - 11" X 17"

NOTE:
CCL HEATMAP GENERATED USING COMPARISON BETWEEN CCL LIFT 2 AND OG BASE SURVEY

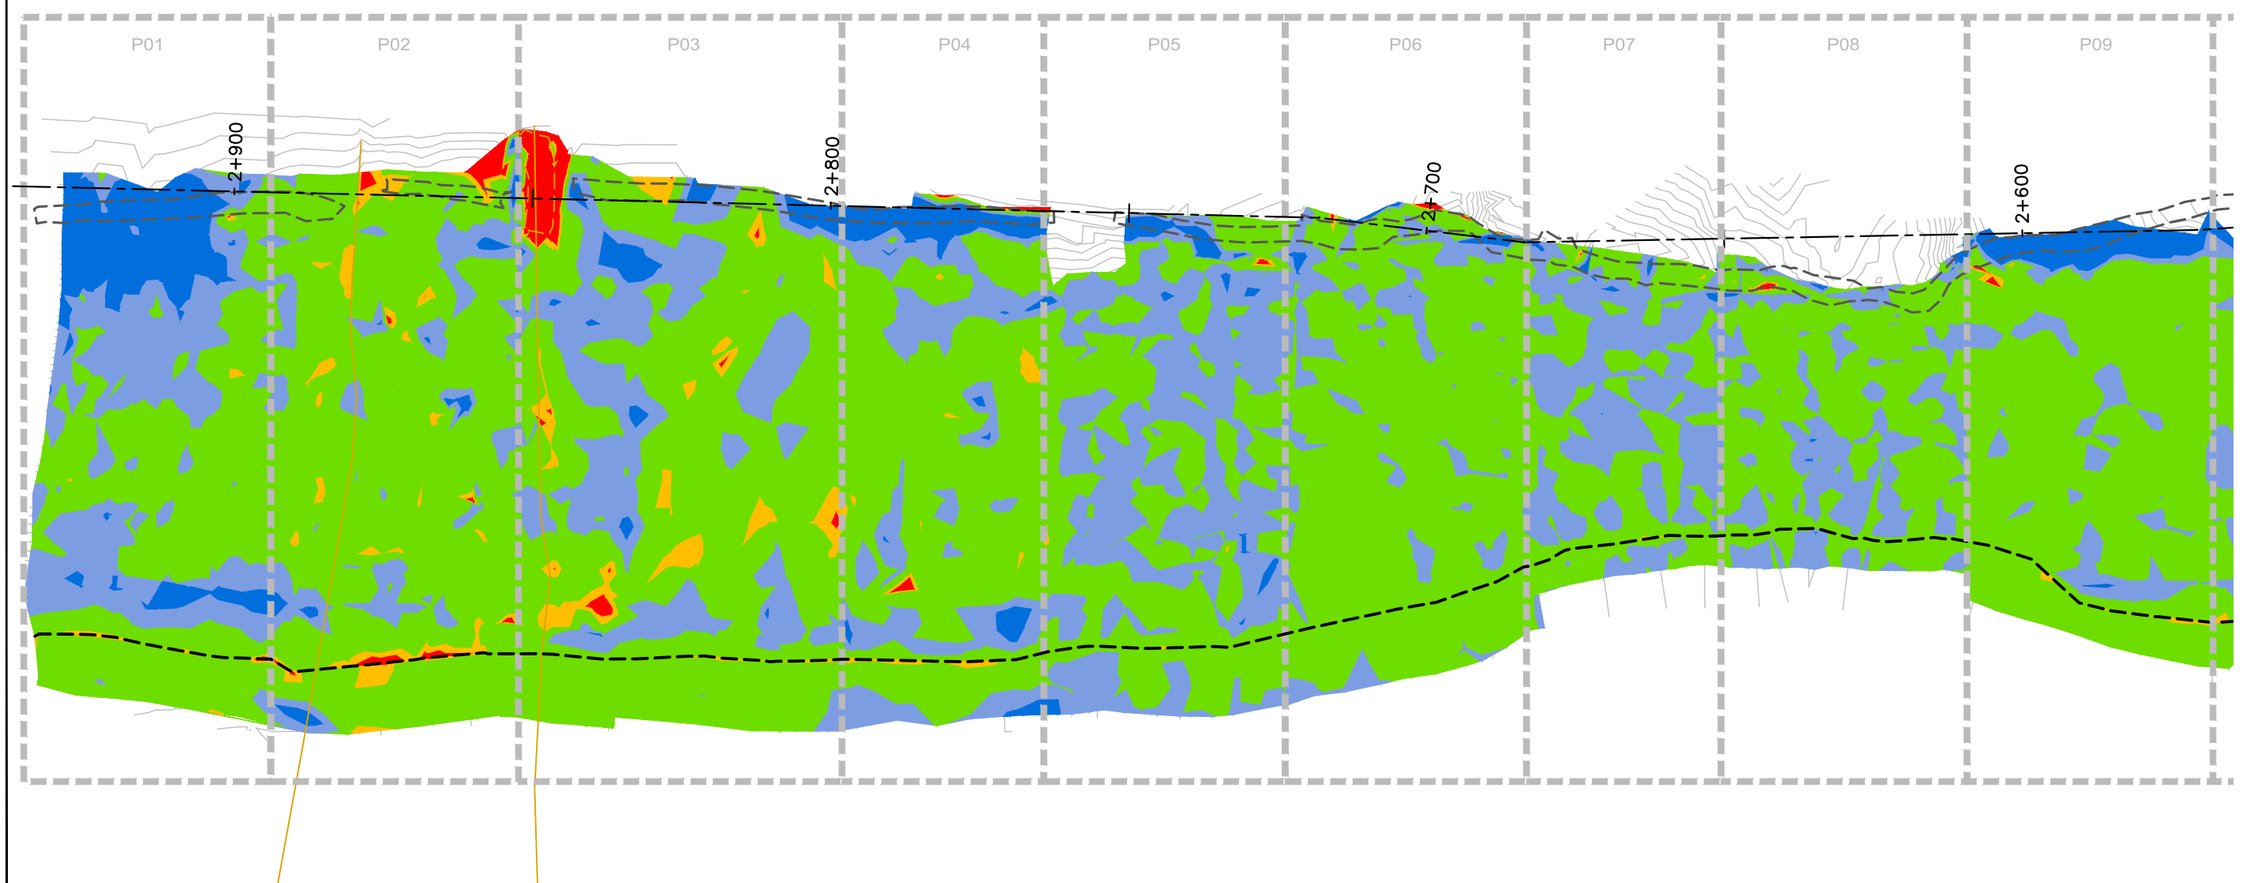

EMRS RECLAMATION – CCL HEAT MAP

(JUNE 29, 2021) SCALE: N.T.S.

SHEET SIZE – 11" X 17"

TULLOCH ENGINEERING

DESIGNER

REVISIONS

	DATE	REMARKS

LEGEND

- < 0.40m
- 0.40m to 0.45m
- 0.45m to 0.60m
- 0.60m to 0.70m
- > 0.70m

Horizontal Datum:
North American Datum 1983 (NAD83)
6 Degree Universal Transverse Mercator (UTM) Grid Coordinates, Zone 15.

Vertical Datum:
Canadian Geodetic Vertical Datum, 1928 Adjustment, Geodetic Elevations


PROJECT TITLE
NEW GOLD INC
RAINY RIVER
PROJECT

DRAWING TITLE
2021 EMRS
RECLAMATION

PURPOSE
CCL
HEAT MAP

DATE	JUNE 29, 2021
DRAWN	JTS
CHECKED	
SCALE	NTS
ISSUED FOR TENDER	
ISSUED FOR CONSTRUCTION	

DWG. No.	PROJECT No.	PHASE No.
H-1	19-1138	115

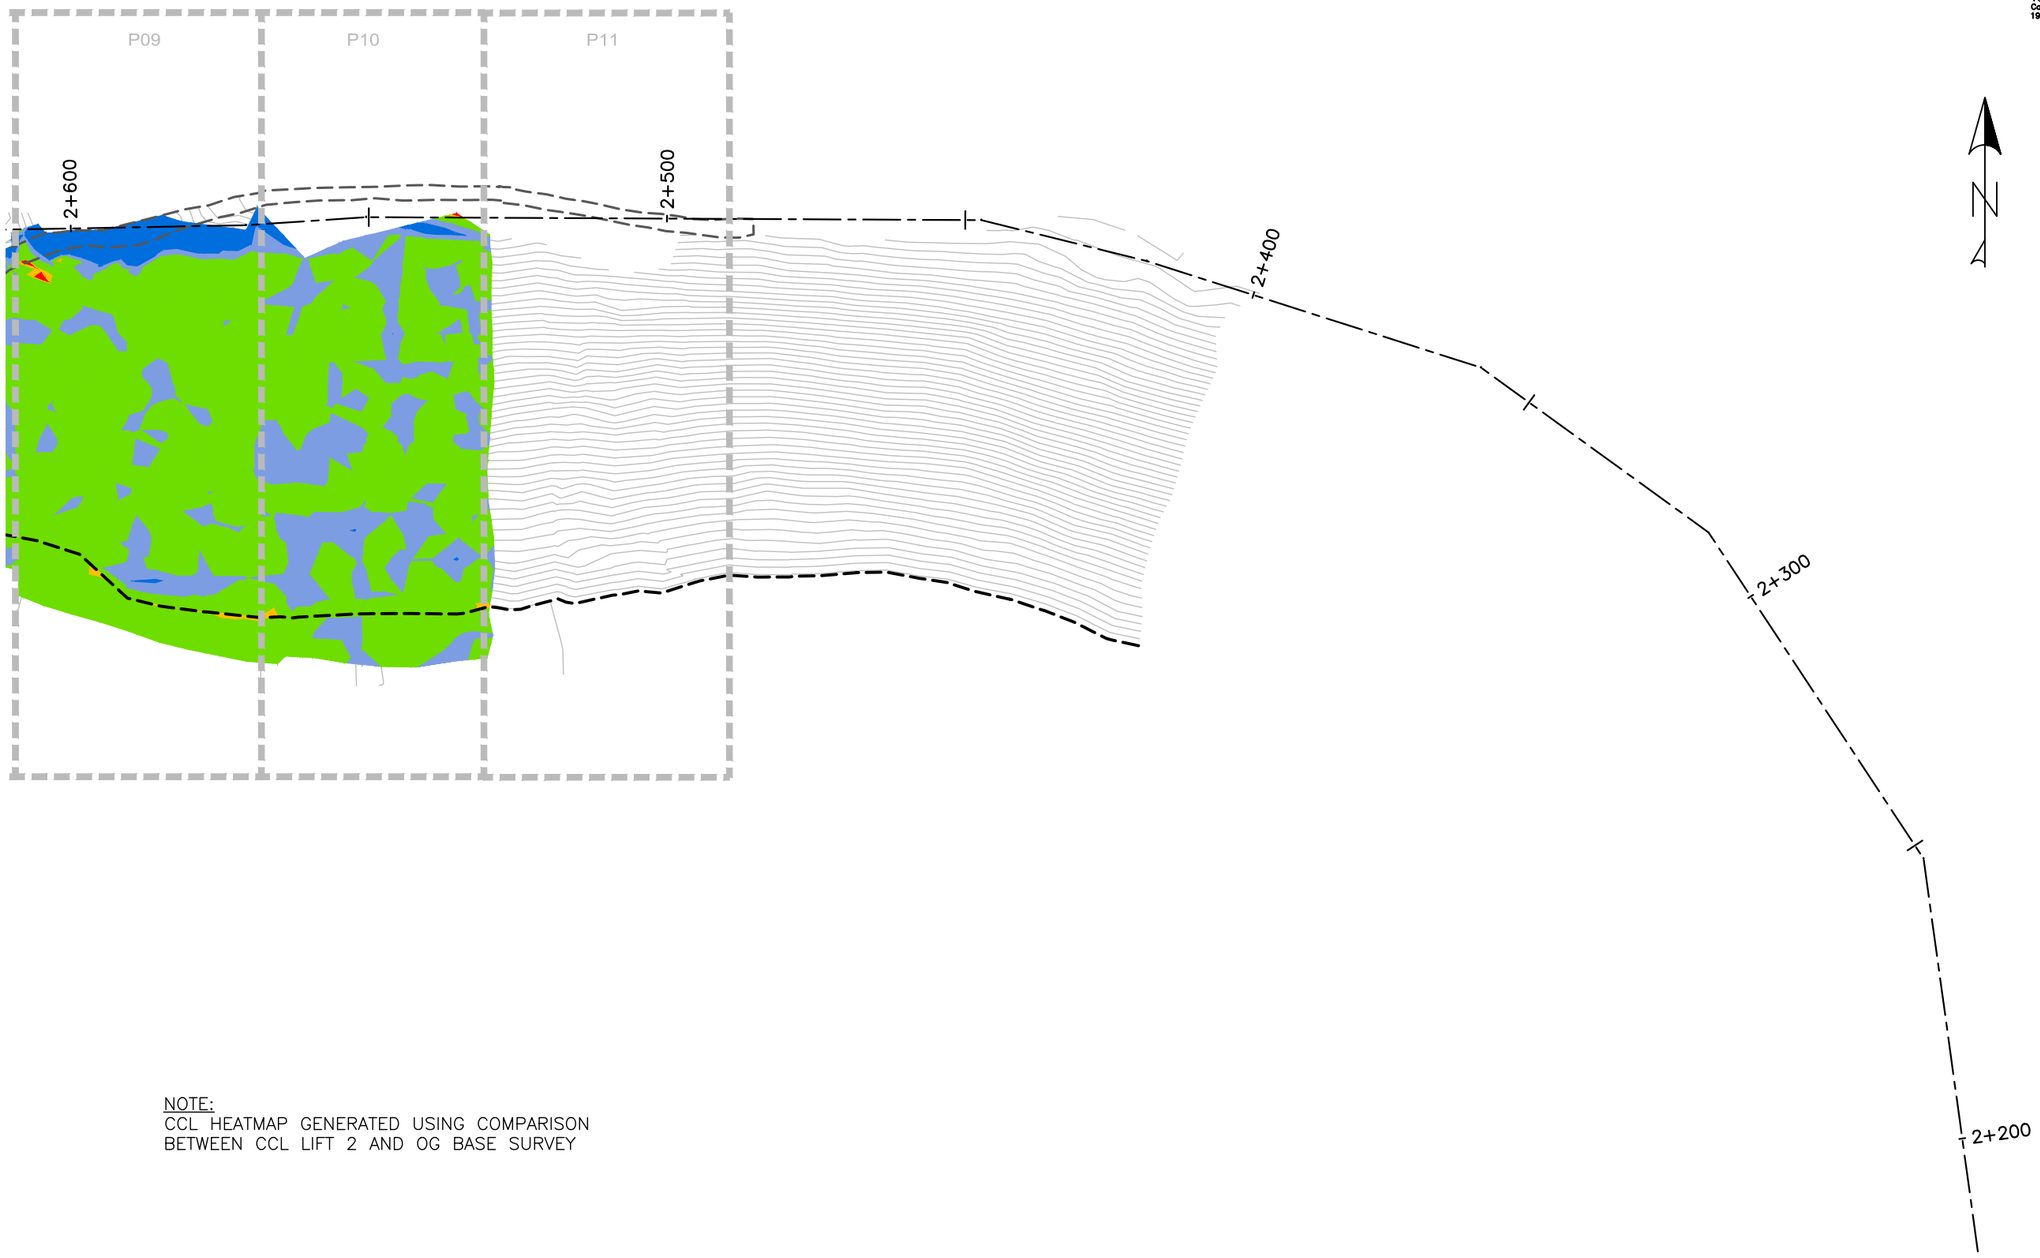

Horizontal Datum:
North American Datum 1983 (NAD83)
6 Degree Universal Transverse Mercator (UTM) Grid Coordinates, Zone 15.

Vertical Datum:
Canadian Geodetic Vertical Datum, 1928 Adjustment, Geodetic Elevations

NOTE:
CCL HEATMAP GENERATED USING COMPARISON BETWEEN CCL LIFT 2 AND OG BASE SURVEY

EMRS RECLAMATION – CCL HEAT MAP

(JUNE 29, 2021) SCALE: 1:1000

TULLOCH ENGINEERING

DESIGNER

REVISIONS

	DATE	REMARKS

LEGEND

- CCL LIFT #1
- CCL LIFT #2
- NCL LIFT #3
- NCL LIFT #4
- KEY TRENCH
- LIFT #1 COMP. TEST SAMPLE
- LIFT #2 COMP. TEST SAMPLE
- LIFT #3 COMP. TEST SAMPLE
- LIFT #4 COMP. TEST SAMPLE
- VWP WIRE
- VWP WIRE BURRITO
- PLACED TODAY
- CCL LIFT 2 PLACED TODAY

PROJECT TITLE
NEW GOLD INC
RAINY RIVER
PROJECT

DRAWING TITLE
2021 EMRS
RECLAMATION


PURPOSE
CCL
HEAT MAP

DATE	JUNE 29, 2021
DRAWN	JTS
CHECKED	
SCALE	NTS
ISSUED FOR TENDER	
ISSUED FOR CONSTRUCTION	

DWG. No.	PROJECT No.	PHASE No.
H-3	19-1138	115

SHEET SIZE – 11" X 17"

NOTE:
CCL HEATMAP GENERATED USING COMPARISON BETWEEN CCL LIFT 2 AND OG BASE SURVEY

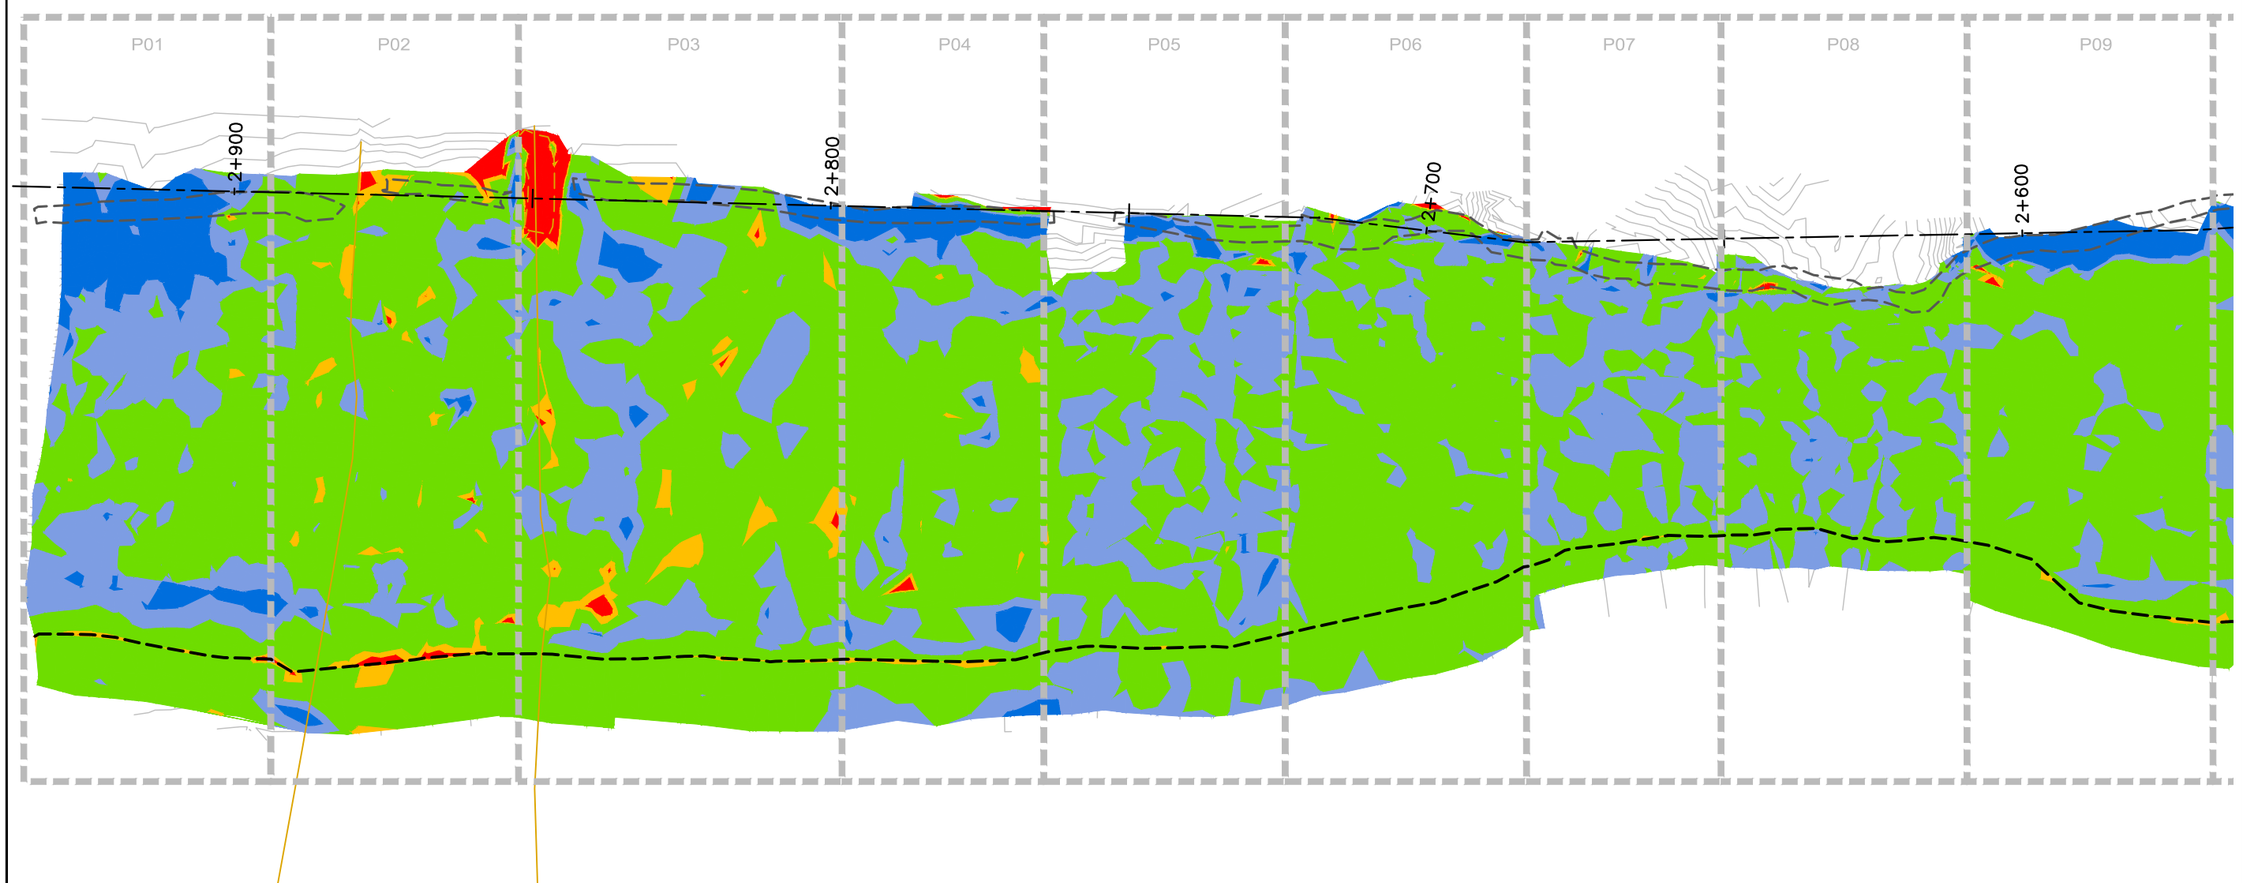

EMRS RECLAMATION – CCL HEAT MAP

(JUNE 30, 2021) SCALE: N.T.S.

SHEET SIZE – 11" X 17"

TULLOCH ENGINEERING

DESIGNER

REVISIONS

	DATE	REMARKS

LEGEND

- < 0.40m
- 0.40m to 0.45m
- 0.45m to 0.60m
- 0.60m to 0.70m
- > 0.70m

Horizontal Datum:
North American Datum 1983 (NAD83)
6 Degree Universal Transverse Mercator (UTM) Grid Coordinates, Zone 15.

Vertical Datum:
Canadian Geodetic Vertical Datum, 1928 Adjustment, Geodetic Elevations


PROJECT TITLE
NEW GOLD INC
RAINY RIVER
PROJECT

DRAWING TITLE
2021 EMRS
RECLAMATION

PURPOSE
CCL
HEAT MAP

DATE	JUNE 30, 2021
DRAWN	JTS
CHECKED	
SCALE	NTS
ISSUED FOR TENDER	
ISSUED FOR CONSTRUCTION	

DWG. No.	PROJECT No.	PHASE No.
H-1	19-1138	115

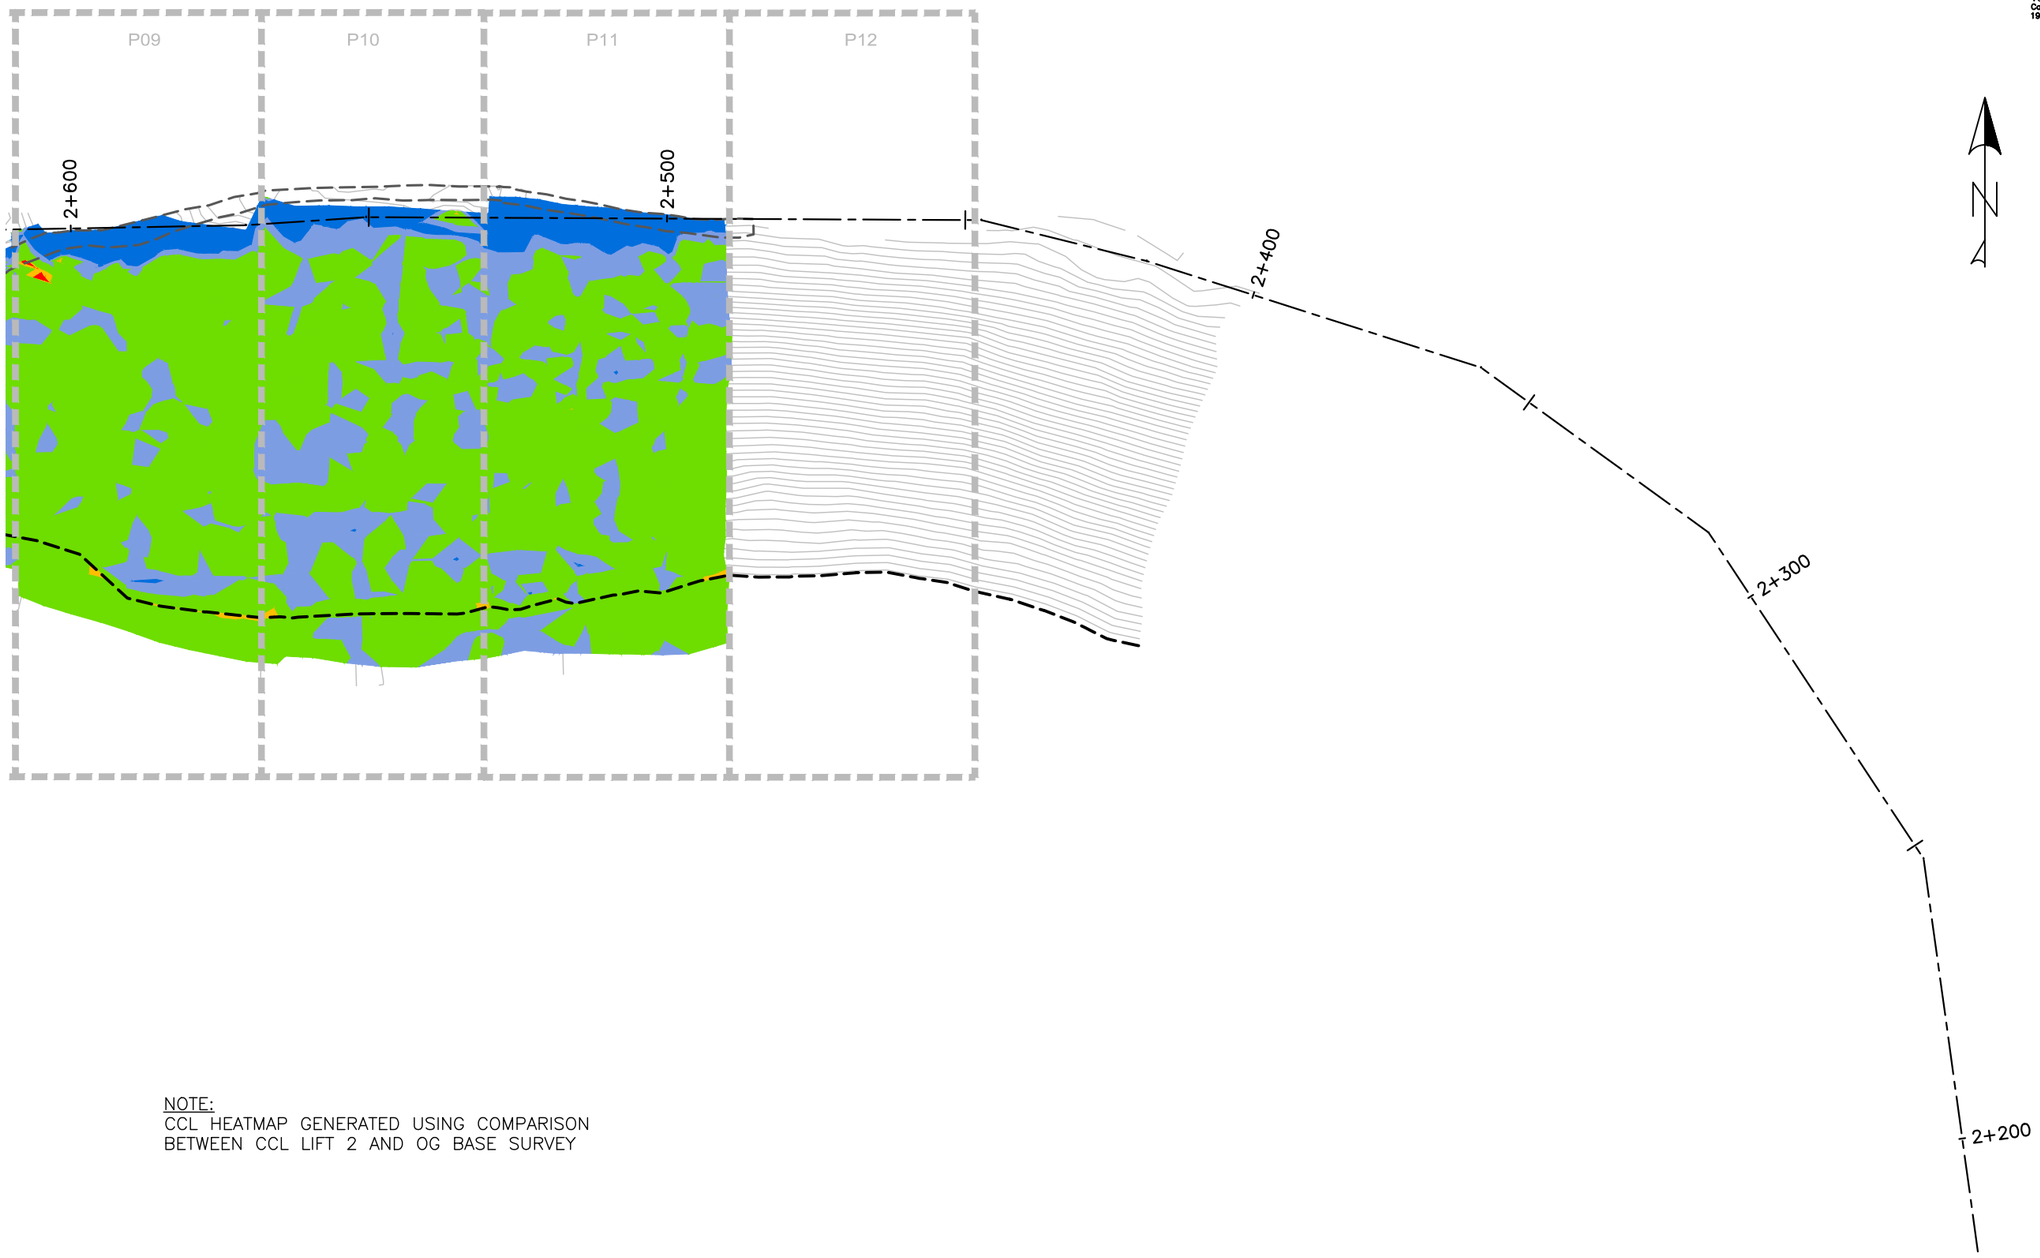

Horizontal Datum:
North American Datum 1983 (NAD83)
6 Degree Universal Transverse Mercator (UTM) Grid Coordinates, Zone 15.

Vertical Datum:
Canadian Geodetic Vertical Datum, 1928 Adjustment, Geodetic Elevations

NOTE:
CCL HEATMAP GENERATED USING COMPARISON BETWEEN CCL LIFT 2 AND OG BASE SURVEY

EMRS RECLAMATION – CCL HEAT MAP

(JUNE 30, 2021) SCALE: 1:1000

TULLOCH ENGINEERING

DESIGNER

REVISIONS

	DATE	REMARKS

LEGEND

- CCL LIFT #1
- CCL LIFT #2
- NCL LIFT #3
- NCL LIFT #4
- KEY TRENCH
- LIFT #1 COMP. TEST SAMPLE
- LIFT #2 COMP. TEST SAMPLE
- LIFT #3 COMP. TEST SAMPLE
- LIFT #4 COMP. TEST SAMPLE
- VWP WIRE
- VWP WIRE BURRITO
- PLACED TODAY
- CCL LIFT 2 PLACED TODAY

PROJECT TITLE
NEW GOLD INC
RAINY RIVER
PROJECT

DRAWING TITLE
2021 EMRS
RECLAMATION


PURPOSE
CCL
HEAT MAP

DATE	JUNE 30, 2021
DRAWN	JTS
CHECKED	
SCALE	NTS
ISSUED FOR TENDER	
ISSUED FOR CONSTRUCTION	

DWG. No.	PROJECT No.	PHASE No.
H-3	19-1138	115

SHEET SIZE – 11" X 17"

NOTE:
CCL HEATMAP GENERATED USING COMPARISON BETWEEN CCL LIFT 2 AND OG BASE SURVEY

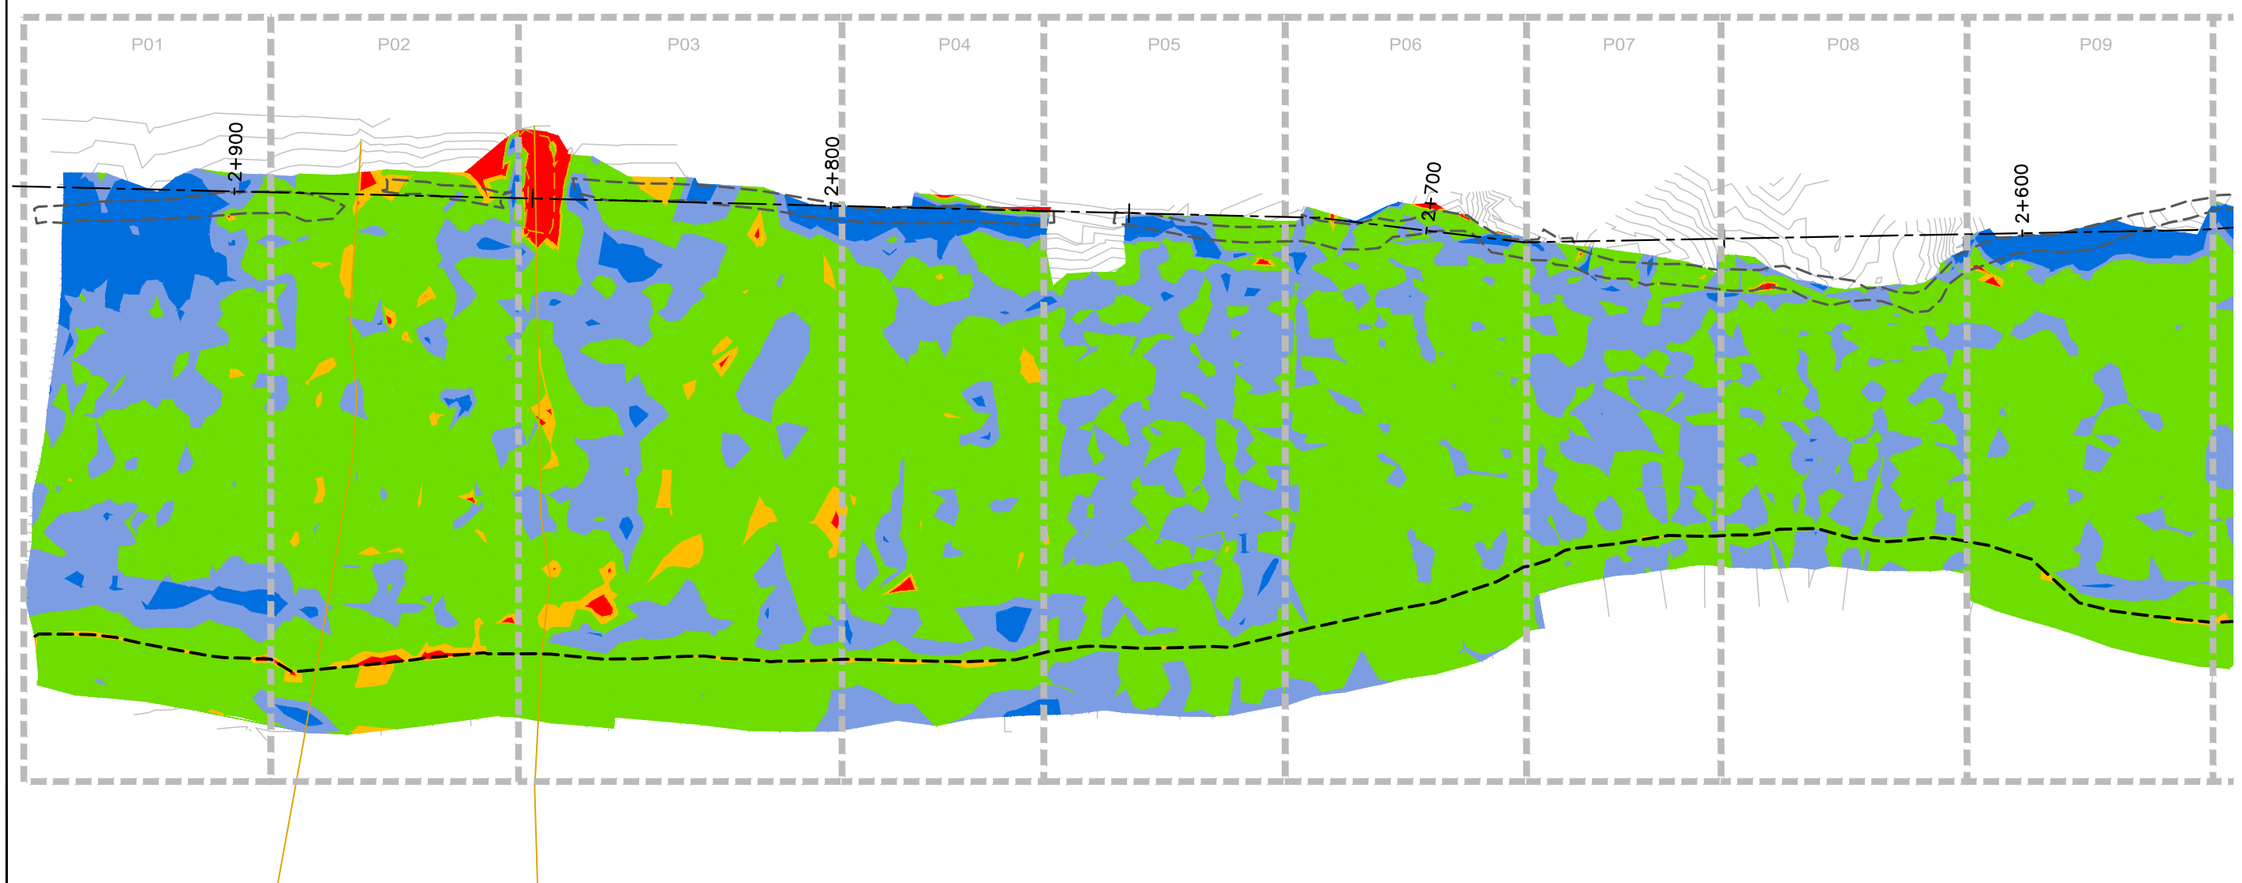

EMRS RECLAMATION – CCL HEAT MAP

(JULY 1, 2021) SCALE: N.T.S.

SHEET SIZE – 11" X 17"

TULLOCH ENGINEERING

DESIGNER

REVISIONS

	DATE	REMARKS

LEGEND

- < 0.40m
- 0.40m to 0.45m
- 0.45m to 0.60m
- 0.60m to 0.70m
- > 0.70m

Horizontal Datum:
North American Datum 1983 (NAD83)
6 Degree Universal Transverse Mercator (UTM) Grid Coordinates, Zone 15.

Vertical Datum:
Canadian Geodetic Vertical Datum, 1928 Adjustment, Geodetic Elevations


PROJECT TITLE
NEW GOLD INC
RAINY RIVER
PROJECT

DRAWING TITLE
2021 EMRS
RECLAMATION

PURPOSE
CCL
HEAT MAP

DATE	JULY 1, 2021
DRAWN	JTS
CHECKED	
SCALE	NTS
ISSUED FOR TENDER	
ISSUED FOR CONSTRUCTION	

DWG. No.	PROJECT No.	PHASE No.
H–1	19–1138	115

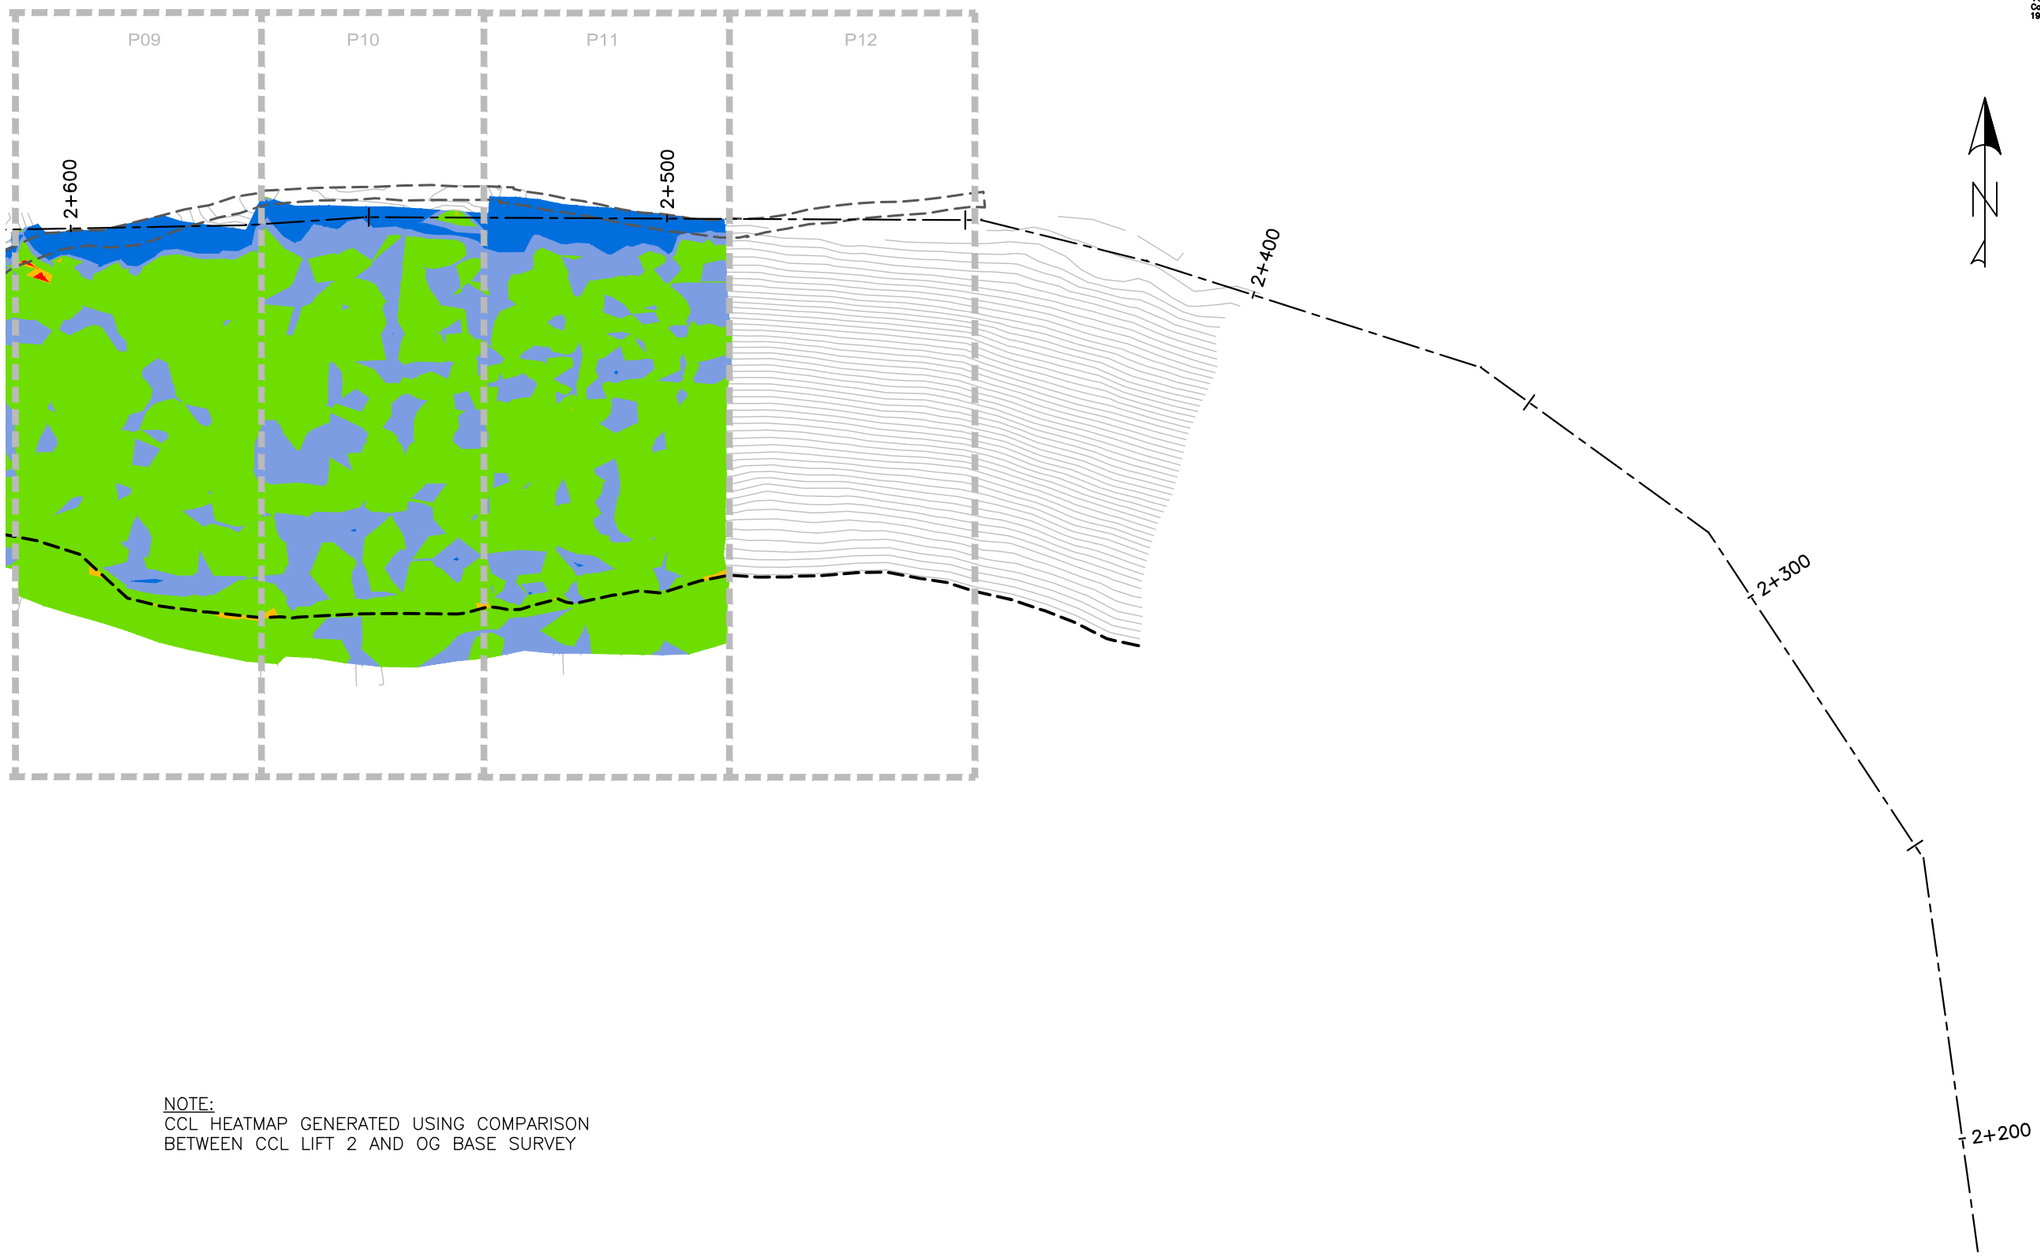

Horizontal Datum:
North American Datum 1983 (NAD83)
6 Degree Universal Transverse Mercator (UTM) Grid Coordinates, Zone 15.

Vertical Datum:
Canadian Geodetic Vertical Datum, 1928 Adjustment, Geodetic Elevations

NOTE:
CCL HEATMAP GENERATED USING COMPARISON BETWEEN CCL LIFT 2 AND OG BASE SURVEY

EMRS RECLAMATION – CCL HEAT MAP

(JULY 1, 2021) SCALE: 1:1000

TULLOCH ENGINEERING

DESIGNER

REVISIONS

	DATE	REMARKS

LEGEND

- CCL LIFT #1
- CCL LIFT #2
- NCL LIFT #3
- NCL LIFT #4
- KEY TRENCH
- LIFT #1 COMP. TEST SAMPLE
- LIFT #2 COMP. TEST SAMPLE
- LIFT #3 COMP. TEST SAMPLE
- LIFT #4 COMP. TEST SAMPLE
- VWP WIRE
- VWP WIRE BURRITO
- PLACED TODAY
- CCL LIFT 2 PLACED TODAY

PROJECT TITLE
NEW GOLD INC
RAINY RIVER
PROJECT

DRAWING TITLE
2021 EMRS
RECLAMATION

PURPOSE
CCL
HEAT MAP

DATE	JULY 1, 2021
DRAWN	JTS
CHECKED	
SCALE	NTS
ISSUED FOR TENDER	
ISSUED FOR CONSTRUCTION	

DWG. No.	PROJECT No.	PHASE No.
H-3	19-1138	115

SHEET SIZE - 11" X 17"